
Subject: [Records Center] City - Open Records Request :: W044083-022426
Date: Thursday, March 19, 2026 at 5:03:14 PM Eastern Daylight Time
From: Laredo Open Records Center
To: AO Records
Category: PRODUCTION

EXTERNAL SENDER

--- Please respond above this line ---

 

VIA E-MAIL

RE: Public Information Request Reference No. W044083-022426

Dear American Oversight:

The City of Laredo has received and processed your request for public information in which you asked for information regarding:

Other:

TX-MAYOR-26-0489 - Please see attached request

The City of Laredo strictly adheres to the provisions of the Texas Public Information Act, Texas Government Code Ch. 552, the interpretative opinions of the Texas Attorney General and the courts. **Documents that have been released are available at the City of Laredo Open Records Center. Select the option to "View My Open Records Request".**

AMERICAN OVERSIGHT

If you have any questions or require any additional information, please do not hesitate to contact our office at (956) 791-7319.

Sincerely,

Esther Peña
City Attorney's Office

To monitor the progress or update this request please log into the City of Laredo Open Records Center.

AMERICAN OVERSIGHT

From: JIMENEZ, IRMA C <IRMA.JIMENEZ@CBP.DHS.GOV>
Sent: Monday, June 30, 2025 12:14 PM EDT
To: selandin@ci.laredo.tx.us <selandin@ci.laredo.tx.us>; argarcia@ci.laredo.tx.us <argarcia@ci.laredo.tx.us>
CC: JIMENEZ, IRMA C <IRMA.JIMENEZ@CBP.DHS.GOV>
Subject: Border Patrol: DOD Stryker Vehicle Locations
Attachment(s): "Border Patrol DOD Stryker Vehicle Locations.msg"

Sender: IRMA.JIMENEZ@CBP.DHS.GOV
Subject: Border Patrol: DOD Stryker Vehicle Locations
Message-Id: <PH0PR09MB11867B934351F90A289097D1BC946A@PH0PR09MB11867.namprd09.prod.outlook.com>
Recipient: selandin@ci.laredo.tx.us

AMERICAN OVERSIGHT

From: JIMENEZ, IRMA C <IRMA.JIMENEZ@CBP.DHS.GOV>
Sent: Monday, June 30, 2025 12:14 PM EDT
To: selandin@ci.laredo.tx.us <selandin@ci.laredo.tx.us>; argarcia@ci.laredo.tx.us <argarcia@ci.laredo.tx.us>
CC: JIMENEZ, IRMA C <IRMA.JIMENEZ@CBP.DHS.GOV>
Subject: Border Patrol: DOD Stryker Vehicle Locations

CAUTION: This email originated from outside your organization. Exercise caution when opening attachments or clicking links, especially from unknown senders.

Good morning Mr. Landin,

Hope all is well, below is the Stryker Battalion Deployment update for Laredo Sector (LRT). Please let me know if additional information is needed.

- Date: Stryker Battalion scheduled to arrive July 5th
- Assets Assigned: Approx 8 Stryker vehicles and 105 soldiers
- Duration: 3-week deployment with one-week possible extension

CITY-OWNED PROPERTY LOCATIONS / LRS AOR:

1. River area all-weather road near Laredo College main campus / Gravel Pit (27.49811, -99.52643)
2. River area near Zacate Creek in Azteca Neighborhood / Big Island (27.49948, -99.49912)
   - Stryker will likely not be able to enter Big Island area due to weight. Alternate location is under POE 2 (27.50089, -99.50298)
3. River area behind Denco off Meadow St / 704 Lookout (27.47885, -99.47828)
4. River area near El Cenizo municipal park / Cadena Park (27.33207, -99.51062)

PRIVATELY-OWNED PROPERTY LOCATIONS / LRN AOR:

1. Anna Avenue Guardrail / Wooden Fence (27.53488, -99.52178)
2. Downriver of CP&L / Flat Rocks Area (27.56201, -99.51251)
3. TSI Transport / Fisherman's Landing (27.54930, -99.51965)
4. IBC Lago Del Rio Bluff / Dead end of North America Industrial Park (27.572688, -99.515694)

Respectfully,

Irma C. Jimenez
Executive Officer
Laredo Sector - LEOD
Mobile: (956)285-8527

AMERICAN OVERSIGHT

From: MCKINNEY, KRISTIE B <KRISTIE.B.MCKINNEY@cbp.dhs.gov>
Sent: Thursday, March 05, 2026 9:10 AM EST
To: mayortrevino@ci.laredo.tx.us <mayortrevino@ci.laredo.tx.us>; district7@ci.laredo.tx.us <district7@ci.laredo.tx.us>
Subject: CBP Office of Trade Contact
Attachment(s): "CBP Office of Trade Contact.msg"

Sender: KRISTIE.B.MCKINNEY@cbp.dhs.gov
Subject: CBP Office of Trade Contact
Message-Id: <SA9PR09MB56464B574EC7298A0A9BBC91837DA@SA9PR09MB5646.namprd09.prod.outlook.com>
Recipient: aquintanil@ci.laredo.tx.us
Recipient: district7@ci.laredo.tx.us

AMERICAN OVERSIGHT

From: MCKINNEY, KRISTIE B <KRISTIE.B.MCKINNEY@cbp.dhs.gov>
Sent: Thursday, March 05, 2026 9:10 AM EST
To: mayortrevino@ci.laredo.tx.us <mayortrevino@ci.laredo.tx.us>; district7@ci.laredo.tx.us <district7@ci.laredo.tx.us>
Subject: CBP Office of Trade Contact

CAUTION: This email originated from outside your organization. Exercise caution when opening attachments or clicking links, especially from unknown senders.

Dear Dr. Treviño, Ms. Perez,

I hope this note finds you well.

Executive Assistant Commissioner Susan Thomas shared your contact information with me following your engagement with her and EAC Sabatino on Tuesday. Please feel free to reach out to me anytime in the future to arrange Office of Trade leadership participation in events or to discuss issues.

Best regards,
Kristie

Kristie B. McKinney
Chief of Staff
Office of Trade
U.S. Customs and Border Protection
202-422-3561

f250

AMERICAN OVERSIGHT

From: MCKINNEY, KRISTIE B <KRISTIE.B.MCKINNEY@cbp.dhs.gov>
Sent: Thursday, March 05, 2026 9:10 AM EST
To: mayortrevino@ci.laredo.tx.us <mayortrevino@ci.laredo.tx.us>; district7@ci.laredo.tx.us <district7@ci.laredo.tx.us>
Subject: CBP Office of Trade Contact
Attachment(s): "CBP Office of Trade Contact.msg"

Sender: KRISTIE.B.MCKINNEY@cbp.dhs.gov
Subject: CBP Office of Trade Contact
Message-Id: <SA9PR09MB56464B574EC7298A0A9BBC91837DA@SA9PR09MB5646.namprd09.prod.outlook.com>
Recipient: mayortrevino@ci.laredo.tx.us

AMERICAN OVERSIGHT

From: MCKINNEY, KRISTIE B <KRISTIE.B.MCKINNEY@cbp.dhs.gov>
Sent: Thursday, March 05, 2026 9:10 AM EST
To: mayortrevino@ci.laredo.tx.us <mayortrevino@ci.laredo.tx.us>; district7@ci.laredo.tx.us <district7@ci.laredo.tx.us>
Subject: CBP Office of Trade Contact

CAUTION: This email originated from outside your organization. Exercise caution when opening attachments or clicking links, especially from unknown senders.

Dear Dr. Treviño, Ms. Perez,

I hope this note finds you well.

Executive Assistant Commissioner Susan Thomas shared your contact information with me following your engagement with her and EAC Sabatino on Tuesday. Please feel free to reach out to me anytime in the future to arrange Office of Trade leadership participation in events or to discuss issues.

Best regards,
Kristie

Kristie B. McKinney
Chief of Staff
Office of Trade
U.S. Customs and Border Protection
202-422-3561

f250

AMERICAN OVERSIGHT

From: Joseph W. Neeb <jneeb@ci.laredo.tx.us>
Sent: Monday, January 12, 2026 11:09 AM EST
To: LaredoComments@cbp.dhs.gov <LaredoComments@cbp.dhs.gov>
CC: Mayor Dr. Victor D. Trevino <mayortrevino@ci.laredo.tx.us>; Steve E.Landin <selandin@ci.laredo.tx.us>; Ramon Chavez <rchavez@ci.laredo.tx.us>; Jose A. Valdez, Jr. <jvaldez5@ci.laredo.tx.us>; Doanh T. Nguyen <dnguyen@ci.laredo.tx.us>
Subject: City of Laredo Comments – Border Barrier System and Waterborne Barrier System Construction (Webb and Zapata Counties)
Attachment(s): "City of Laredo Comments – Border Barrier System and Waterborne Barrier System Construction (Webb and Zapata Counties).msg"

Sender: jneeb@ci.laredo.tx.us
Subject: City of Laredo Comments – Border Barrier System and Waterborne Barrier System Construction (Webb and Zapata Counties)
Message-Id: <a68291d38f0d48218a4e4fcf2811ab10@ci.laredo.tx.us>
To: LaredoComments@cbp.dhs.gov
Cc: mayortrevino@ci.laredo.tx.us
Cc: selandin@ci.laredo.tx.us
Cc: rchavez@ci.laredo.tx.us
Cc: jvaldez5@ci.laredo.tx.us
Cc: dnguyen@ci.laredo.tx.us

AMERICAN OVERSIGHT

From: jneeb@ci.laredo.tx.us <jneeb@ci.laredo.tx.us>
Sent: Monday, January 12, 2026 11:09 AM EST
To: LaredoComments@cbp.dhs.gov <LaredoComments@cbp.dhs.gov>
CC: mayortrevino@ci.laredo.tx.us <mayortrevino@ci.laredo.tx.us>; selandin@ci.laredo.tx.us <selandin@ci.laredo.tx.us>; rchavez@ci.laredo.tx.us <rchavez@ci.laredo.tx.us>; jvaldez5@ci.laredo.tx.us <jvaldez5@ci.laredo.tx.us>; dnguyen@ci.laredo.tx.us <dnguyen@ci.laredo.tx.us>
Subject: City of Laredo Comments – Border Barrier System and Waterborne Barrier System Construction (Webb and Zapata Counties)

U.S. Customs and Border Protection
U.S. Border Patrol
Program Management Office Directorate
Re: Border Barrier System and Waterborne Barrier System Construction in Webb and Zapata Counties, Texas

To Whom It May Concern,

The City of Laredo submits the following comments in response to U.S. Customs and Border Protection's December 11, 2025, Request for Input regarding the planned construction and maintenance of a border barrier system and waterborne barrier system along the Rio Grande in Webb and Zapata Counties, Texas.

The City's comments are based solely on the information provided in CBP's letter and accompanying handout describing the proposed barrier systems and associated infrastructure. No additional project-specific plans, maps, engineering drawings, or technical analyses were provided to the city for review.

Environmental and Natural Resource Considerations
The Rio Grande is a vital river system that serves as both an international boundary and the City of Laredo's primary water source, fostering a sense of shared responsibility and concern for its health and safety.

The City's comments seek clarification on how CBP plans to address potential impacts on river hydraulics, sediment transport, debris accumulation, and flood behavior during high-flow events, ensuring the river's natural functions are preserved.

The city encourages CBP to ensure that in-river and river-adjacent infrastructure is designed, installed, and maintained to avoid unintended impacts to water quality, sedimentation patterns, flood conveyance, and long-term river function, particularly within urbanized segments of the corridor.

Municipal Water Infrastructure and Water Supply Protection
The city relies solely on the Rio Grande for its municipal water supply, making the protection of this infrastructure and water source crucial to community well-being and security.

Construction activities, anchoring systems, staging areas, patrol roads, and long-term maintenance associated with the barrier systems should preserve:

- Continuous and unobstructed operational access
- Physical protection of intake facilities and associated equipment
- Emergency access during flood events or system disruptions
- Water quality conditions necessary for municipal treatment operations

You will need to coordinate where CBP activities intersect with municipal water infrastructure or established access routes.

City-Owned Property, Parks, Trails, and Public Access
Within the City of Laredo, the Rio Grande corridor includes five City parks, multiple miles of publicly accessible trails, and City-owned land and municipal operational assets. These facilities support recreation, public access, and community use and are integral to the City's riverfront system.

Barrier construction and associated infrastructure—such as patrol roads, lighting poles, shelters, surveillance equipment, staging and laydown areas, and access routes—should be coordinated to:

- Please ensure safe public access to parks and trails, where feasible.
- Please ensure emergency response and municipal maintenance access are maintained.
- Avoid unnecessary disruption to recreational use and City operations

The City requests advance coordination when CBP activities may affect City-owned property, park facilities, or trail systems.

Quality of Life, Community Use, and Commerce
The riverfront in Laredo is closely integrated with surrounding neighborhoods, recreational spaces, and commercial activity. Permanent infrastructure elements described by CBP, including lighting, patrol roads, surveillance equipment, and shelters, should be implemented to minimize adverse quality-of-life impacts while meeting operational objectives.

Considerations include lighting placement and intensity near recreational and residential areas, construction logistics

AMERICAN OVERSIGHT

affecting park access or trail continuity, and long-term compatibility with existing City facilities and public spaces.

Vegetation Management and Carrizo Cane
Invasive Carrizo cane along the Rio Grande presents ongoing challenges related to visibility, water consumption, flood behavior, and maintenance. Coordinated vegetation management and eradication efforts can improve operational visibility, enhance river function, and reduce long-term maintenance burdens.

The city is willing to discuss coordination or cooperative efforts related to vegetation management within the City's jurisdiction, subject to appropriate intergovernmental agreements and federal funding considerations.

Coordination and Ongoing Communication
The City of Laredo recognizes CBP's border security mission. It remains willing to coordinate on matters affecting municipal infrastructure, water supply protection, river conditions, vegetation management, public access, and City-owned facilities within the City's jurisdiction.

The city asks for continued communication as project planning and implementation proceed, particularly where activities intersect with City infrastructure, parks, trails, or water supply assets. Should additional project-specific information become available, the City would welcome the opportunity to review such materials to support effective coordination and minimize unintended impacts.

Respectfully submitted,
Joseph W. Neeb
City Manager
City of Laredo, Texas
Date: January 12, 2025

AMERICAN OVERSIGHT

From: Pena, Melissa <Melissa.Pena@mail.house.gov>
Sent: Tuesday, April 22, 2025 12:12 PM EDT
To: Mariaelena.giner@ibwc.gov <Mariaelena.giner@ibwc.gov>; Padinare.unnikrishna@ibwc.gov <Padinare.unnikrishna@ibwc.gov>; Mario.gomez@ibwc.gov <Mario.gomez@ibwc.gov>; Henry Cuellar <cuellartx28@yahoo.com>; O'Connor, Patrick <Patrick.OConnor2@mail.house.gov>; Jose.A.Martinez2@CBP.DHS.GOV <Jose.A.Martinez2@CBP.DHS.GOV>; RAMOS, NARCIZO <narcizo.ramos@cbp.dhs.gov>; jesse.d.munoz@cbp.dhs.gov <jesse.d.munoz@cbp.dhs.gov>; Joseph W. Neeb <jneeb@ci.laredo.tx.us>; Steve Landin <selandin@ci.laredo.tx.us>; mayortrevino@ci.laredo.tx.us <mayortrevino@ci.laredo.tx.us>; Jvaldez5@ci.laredo.tx.us <Jvaldez5@ci.laredo.tx.us>; Rchavez@ci.laredo.tx.us <Rchavez@ci.laredo.tx.us>
Subject: Collaborative Discussion Chain- Laredo
Attachment(s): "Collaborative Discussion Chain- Laredo.msg"

Sender: Melissa.Pena@mail.house.gov
Subject: Collaborative Discussion Chain- Laredo
Message-Id: <MN2PR09MB5609F6D07ED1C041D21221DBB1BB2@MN2PR09MB5609.namprd09.prod.outlook.com>
Recipient: jvaldez5@ci.laredo.tx.us

AMERICAN OVERSIGHT

From: Pena, Melissa <Melissa.Pena@mail.house.gov>
Sent: Tuesday, April 22, 2025 12:10 PM EDT
To: Mariaelena.giner@ibwc.gov <Mariaelena.giner@ibwc.gov>; Padinare.unnikrishna@ibwc.gov <Padinare.unnikrishna@ibwc.gov>; Mario.gomez@ibwc.gov <Mario.gomez@ibwc.gov>; Henry Cuellar <cuellartx28@yahoo.com>; O'Connor, Patrick <Patrick.OConnor2@mail.house.gov>; Jose.A.Martinez2@CBP.DHS.GOV <Jose.A.Martinez2@CBP.DHS.GOV>; RAMOS, NARCIZO <narcizo.ramos@cbp.dhs.gov>; jesse.d.munoz@cbp.dhs.gov <jesse.d.munoz@cbp.dhs.gov>; Joseph W. Neeb <jneeb@ci.laredo.tx.us>; Steve Landin <selandin@ci.laredo.tx.us>; mayortrevino@ci.laredo.tx.us <mayortrevino@ci.laredo.tx.us>; Jvaldez5@ci.laredo.tx.us <Jvaldez5@ci.laredo.tx.us>; Rchavez@ci.laredo.tx.us <Rchavez@ci.laredo.tx.us>
Subject: Collaborative Discussion Chain- Laredo

CAUTION: This email originated from outside your organization. Exercise caution when opening attachments or clicking links, especially from unknown senders.

Hello Everyone,

I've added all key partners to this email chain to facilitate open discussion and address any issues, comments, or concerns. This chain will serve as a platform for collaboration and information sharing.

The participants include:

Government Representatives:

U.S. Congressman Henry Cuellar's office:
- U.S. Congressman Henry Cuellar
- Patrick O'Connor, Chief of Staff
- Melissa Peña, Outreach Coordinator

IBWC:
- Dr. Maria-Elena Giner, Commissioner
- Mario A. Gomez, Supervisory General Engineer
- Padinare Unnikrishna, Supervisory Civil Engineer

United States Border Patrol:
- BP Chief Jesse Munoz
- Narcizo Ramos, Deputy Director - Marine Operations
- Jose A. Martinez, Assistant Chief Patrol Agent

City of Laredo:
- Mayor Dr. Victor Trevino
- City Manager Joseph Neeb
- Assistant City Managers:
- Steve E. Landin
- Jose A. Valdez, Jr.
- Mr. Ramon Chavez

Please feel free to share your thoughts, concerns, or updates. Let's work together to achieve our goals.

HENRY CUELLAR
PROUDLY SERVING TEXAS' 28TH DISTRICT

Melissa A. Peña |***Outreach Coordinator***
Office of Congressman Henry Cuellar (TX-28)
602 E. Calton Rd. Suite #2 | Laredo, TX 78045
O. (956) 725-0639

AMERICAN OVERSIGHT

From: Pena, Melissa <Melissa.Pena@mail.house.gov>
Sent: Tuesday, April 22, 2025 12:10 PM EDT
To: Mariaelena.giner@ibwc.gov <Mariaelena.giner@ibwc.gov>; Padinare.unnikrishna@ibwc.gov <Padinare.unnikrishna@ibwc.gov>; Mario.gomez@ibwc.gov <Mario.gomez@ibwc.gov>; Henry Cuellar <cuellartx28@yahoo.com>; O'Connor, Patrick <Patrick.OConnor2@mail.house.gov>; Jose.A.Martinez2@CBP.DHS.GOV <Jose.A.Martinez2@CBP.DHS.GOV>; RAMOS, NARCIZO <narcizo.ramos@cbp.dhs.gov>; jesse.d.munoz@cbp.dhs.gov <jesse.d.munoz@cbp.dhs.gov>; Joseph W. Neeb <jneeb@ci.laredo.tx.us>; Steve Landin <selandin@ci.laredo.tx.us>; mayortrevino@ci.laredo.tx.us <mayortrevino@ci.laredo.tx.us>; Jvaldez5@ci.laredo.tx.us <Jvaldez5@ci.laredo.tx.us>; Rchavez@ci.laredo.tx.us <Rchavez@ci.laredo.tx.us>
Subject: Collaborative Discussion Chain- Laredo

CAUTION: This email originated from outside your organization. Exercise caution when opening attachments or clicking links, especially from unknown senders.

Hello Everyone,

I've added all key partners to this email chain to facilitate open discussion and address any issues, comments, or concerns. This chain will serve as a platform for collaboration and information sharing.

The participants include:

Government Representatives:

U.S. Congressman Henry Cuellar's office:
- U.S. Congressman Henry Cuellar
- Patrick O'Connor, Chief of Staff
- Melissa Peña, Outreach Coordinator

IBWC:
- Dr. Maria-Elena Giner, Commissioner
- Mario A. Gomez, Supervisory General Engineer
- Padinare Unnikrishna, Supervisory Civil Engineer

United States Border Patrol:
- BP Chief Jesse Munoz
- Narcizo Ramos, Deputy Director - Marine Operations
- Jose A. Martinez, Assistant Chief Patrol Agent

City of Laredo:
- Mayor Dr. Victor Trevino
- City Manager Joseph Neeb
- Assistant City Managers:
- Steve E. Landin
- Jose A. Valdez, Jr.
- Mr. Ramon Chavez

Please feel free to share your thoughts, concerns, or updates. Let's work together to achieve our goals.

HENRY CUELLAR
PROUDLY SERVING TEXAS' 28TH DISTRICT

Melissa A. Peña |***Outreach Coordinator***
Office of Congressman Henry Cuellar (TX-28)
602 E. Calton Rd. Suite #2 | Laredo, TX 78045
O. (956) 725-0639

AMERICAN OVERSIGHT

From: Andres R. Garcia <argarcia@ci.laredo.tx.us>
Sent: Thursday, January 08, 2026 5:07 PM EST
To: MELENDEZ, SARA <SARAH.A.MELENDEZ@CBP.DHS.GOV>
Subject: FW: Mayor's visit to DC
Attachment(s): "2.png","1.png"

Hi Sara, I have attached the information that Mr. Neeb and the Mayor will be taking to Washington next week.

Karen told me to share with you.

Respectfully,

Andres R. Garcia II
Senior Asst. to the Mayor

City of Laredo
A: 1110 Houston Street, Laredo, Texas 78040
P: (956) 791-7318 | C: (956) 625-8035
E: argarcia@ci.laredo.tx.us
www.cityoflaredo.com

From: Karen Covarrubias <kgarza2@ci.laredo.tx.us>
Sent: Thursday, January 8, 2026 3:30 PM
To: Andres R. Garcia <argarcia@ci.laredo.tx.us>
Subject: RE: Mayor's visit to DC

Information for meeting.

From: Andres R. Garcia <argarcia@ci.laredo.tx.us>
Sent: Wednesday, January 7, 2026 10:40 AM
To: Karen Covarrubias <kgarza2@ci.laredo.tx.us>
Subject: FW: Mayor's visit to DC

Andres R. Garcia II
Senior Asst. to the Mayor

City of Laredo
A: 1110 Houston Street, Laredo, Texas 78040
P: (956) 791-7318 | C: (956) 625-8035
E: argarcia@ci.laredo.tx.us
www.cityoflaredo.com

From: MELENDEZ, SARA <SARAH.A.MELENDEZ@CBP.DHS.GOV>
Sent: Wednesday, January 7, 2026 9:12 AM
To: Noraida Negron <nnegron@ci.laredo.tx.us>; Andres R. Garcia <argarcia@ci.laredo.tx.us>
Cc: LRT STRATCOM <LRTSTRATCOM@cbp.dhs.gov>
Subject: RE: Mayor's visit to DC

CAUTION: This email originated from outside your organization. Exercise caution when opening attachments or clicking links, especially from unknown senders.

Greetings Noraida, Andy,

If you have a moment today, could you send me the information needed to be routed to HQ please.

- Bios of Mayor and City Mayor
- Discussion points for meeting in DC

Thank you

Sara A. Melendez

CBP Public Affairs Officer
Office of Public Affairs (OPA) Media Division
U.S. Customs and Border Protection (CBP)
U.S. Border Patrol Southwest Border
Duty location: Laredo Sector Border Patrol
O: (956) 764-3349

AMERICAN OVERSIGHT

M: (956) 285-1867
sarah.a.melendez@cbp.dhs.gov

From: MELENDEZ, SARA
Sent: Tuesday, January 6, 2026 10:11 AM
To: Noraida Negron <nnegron@ci.laredo.tx.us>
Cc: LRT STRATCOM <LRTSTRATCOM@cbp.dhs.gov>
Subject: Mayor's visit to DC

Noraida,

Could you provide for us discussion points for the meeting in DC? This would help us to prepare the CBP officials for the meeting. Could you provide official bios of the Mayor and City Manager please.

Sara A. Melendez

CBP Public Affairs Officer
Office of Public Affairs (OPA) Media Division
U.S. Customs and Border Protection (CBP)
U.S. Border Patrol Southwest Border
Duty location: Laredo Sector Border Patrol
O: (956) 764-3349
M: (956) 285-1867
sarah.a.melendez@cbp.dhs.gov

AMERICAN OVERSIGHT

LAREDO'S BORDER SECURITY OBJECTIVES

For Laredo, effective border security is not defined by the presence of a single physical structure, but by measurable control, predictability, and enforcement outcomes within the nation's most critical land-trade corridor. The City does not believe that a continuous physical wall through the Laredo area meaningfully advances these outcomes, given that the overwhelming share of lawful and unlawful activity in this region is concentrated at ports of entry and associated trade corridors.

Instead, Laredo's objective is a border environment in which illicit activity is aggressively interdicted, lawful trade is highly scrutinized, yet reliably fluid, and federal agencies have the permanent capacity and infrastructure needed to operate at scale.

Laredo supports security measures that concentrate resources, where activity actually occurs - at ports of entry, inspection facilities, and controlled corridors - rather than dispersing effort across terrain that does not meaningfully intersect with the operational realities of this border region.

Guiding principle: Laredo's offers are made to enhance federal border security outcomes, not to limit federal authority. The City seeks federal commitments that improve effectiveness, capacity, and permanence at the Laredo border - whether or not other federal border measures are pursued elsewhere or concurrently.



BORDER SECURITY AT LAREDO IS NOT ABOUT STOPPING TRADE, IT IS ABOUT PROTECTING THE MOST CRITICAL TRADE ARTERY IN THE WESTERN HEMISPHERE



#1 INLAND PORT IN THE UNITED STATES BY TRADE VALUE



HANDLES >40% OF ALL U.S.-MEXICO TRADE

President Donald J. Trump renegotiated NAFTA into the USMCA in 2018, and brought the agreement into force in 2020.

WHY LAREDO MATTERS

DAILY MOVEMENT OF:

- Automotive supply chains
- Energy equipment
- Food & agriculture
- Medical Supplies
- Defense-related Manufacturing Inputs
- Federal Relevance



DISRUPTING LAREDO AFFECTS:

- U.S. Manufactoring
- Inflation Control
- Supply-chain resilience
- National competitiveness VS. China



USMCA Emphasized:

- Regional manufacturing
- Secure, traceable supply chains
- Reduced reliance on Asia

Laredo is where USMCA actually works in practice

If USMCA succeeds, it succeeds through Laredo

If the federal government wants proof that the USMCA strengthens U.S. economic security, Laredo is the evidence

FEDERAL FACILITY SUPPORT PACKAGE CBP/HOMELAND SECURITY FOOTPRINT

OFFER:

The City will support a permanent federal footprint through land, building support, and/or favorable lease-to-federal structures, consistent with lawful authorities and past local-federal facility arrangements.

INTENDED FEDERAL OUTCOME:

A stronger senior operational presence and faster decision-making aligned with the nation's highest-value land port.

U.S. RESPONSE TO MEXICO'S CUSTOMS ELEVATION IN NUEVO LAREDO (ANAM)

WHAT MEXICO DID AND WHY IT'S NOT SYMBOLIC

- Mexico created ANAM as a dedicated national customs agency, separate from SAT, elevating customs into a more autonomous, specialized institution.
- Mexico selected Nuevo Laredo for a major customs headquarters/complex - publicly framed as Mexico's largest customs office and a strategic logistics platform.
- Multiple sources emphasize Nuevo Laredo's role as Mexico's most important land customs office and a central revenue/security node.

WHY THIS MATTERS TO THE UNITED STATES

Mexico's move effectively signals: "This corridor is our top customs priority - revenue protection, control, and modernization happen here." If the U.S. does not match that posture operationally, the corridor risks asymmetric capacity and avoidable vulnerabilities: constrained U.S. inspection throughput, slower modernization, and weaker alignment to USMCA supply-chain security at the nation's most critical land gateway.

OFFER/REQUEST FOR FEDERAL ALIGNMENT:

Establish a corresponding U.S. operational leadership footprint in Laredo - so binational customs modernization is matched on both sides of the river.

DoD PERMANENT PRESENCE CONCEPT STRUCTURE INSTEAD OF SURGE

OFFER:

Laredo will cooperate in exploring and enduring the Department of Defense (DoD) presence in or near LaredoThat complements DHS functions.

BENEFITS TO THE FEDERAL GOVERNMENT:

- Continuity: eliminates repetitive surge, ramp-up/ramp-down
- Lower long-term operating friction: fewer repeated mobilizations and temporary logistics
- Interagency coordination: stable planning and execution with DHS / CBP/state/ local partners
- Readiness and resilience: positions support capability at the most critical USMCA corridor
- Workforce stability: improves retention and predictability for federal personnel and families

(This concept supports federal operations,; it does not replace DHS law-enforcement authorities.)

"INSPECTION AT SCALE" COMMITMENT (TOWARD 90%)

OFFER:

Laredo commits to the national proof point for scaling non-intrusive inspection (NII) to the levels Congress has been pushing - commonly described as approaching 90% of commercial traffic where operationally feasible.

LAREDO WILL HELP MAKE NINETY PERCENT ACHIEVABLE BY SUPPORTING:

- Site planning and space for NII expansion
- Traffic engineering, queuing staging, and approach improvements
- Bridge expansion integration so security doesn't destroy throughput
- Coordinated regional support to sustain enforcement outcomes.

NEGOTIATION EMPHASIS:

Laredo is not just requesting resources - Laredo is offering the conditions and cooperation needed to deliver the federal performance target.

AMERICAN OVERSIGHT

WHAT LAREDO REQUESTS IN RETURN

FEDERAL COMMITMENTS AND OUTCOMES

RESIDENT-LEVEL OUTCOME PACKAGE:

Laredo asks the federal government to deliver 3 clear outcomes at the nation's most important land port of entry:

- Inspection at scale - a funded plan to dramatically increase commercial scanning and inspection (with a pathway approaching 90% where feasible;
- Permanent federal presence - stable leadership, staffing, and support capacity commensurate with Laredo's national trade role; and
- Pilot designation - recognition of Laredo, as the national model for secure, high-volume land trade.

These outcomes strengthened border security immediately and durably, regardless of the status of other border initiatives.





DETAILED FEDERAL COMMITMENTS

IMPLEMENTATION FRAMEWORK

- Designation: Laredo as a formal Secure Trade & Border Innovation Zone, with a named federal lead and milestone schedule.
- Federal footprint commitment: a permanent senior operational leadership presence in Laredo plus a defined facility plan (site selection, delivery timeline, and occupancy schedule.
- Inspection-at-a-scale plan: Funded NII expansion with a pathway approaching 90% commercial inspection where operationally feasible, including utilization requirements, equipment uptime targets, and throughput protections.
- Staffing alignment: Staffing levels and deployment models that match inspection requirements and expanded bridge capacity (including staffing plans tied to new lanes in new inspection systems.
- Interagency structure: A coordinated DHS/CBP-DoD operating framework suitable for a long-term posture in the Laredo region.
- Agreement vehicle: A formal MOU/MOA with performance metrics, reporting cadence, and renewable/termination triggers tied to results.
- Border infrastructure principle (non-exclusive): Federal investments in the Laredo area should prioritize operational effectiveness and dual-purpose infrastructure over stand-alone physical barriers. Laredo supports physical infrastructure where it serves a clear functional role - bridge security, port-adjacent access control, inspection facilities, flood control, or integrated technology corridors. This principle is intended to enhance effectiveness and does not preclude the federal government from pursuing other lawful border-security measures.
- Phased partnership alignment: City contributions (land facilities, leasing support, or toll-revenue participation) will be phased and aligned with federal implementation actions to ensure mutual benefit and accountability, without restricting federal discretion.



Laredo is offering a new model that aligns border security with national economic security: a permanent federal posture, inspection at scale, approaching 90% and an unprecedented local partnership so the U. S. can achieve stronger interdiction outcomes without undermining the supply-chain artery that powers North American trade.

City of Laredo

CONTACT US

www.cityoflaredo.com (956) 791-7300



LAREDO #1 PORT OF ENTRY IN THE U.S.

AMERICAN OVERSIGHT

From: Andres R. Garcia <argarcia@ci.laredo.tx.us>
Sent: Thursday, January 08, 2026 5:07 PM EST
To: MELENDEZ, SARA <SARAH.A.MELENDEZ@CBP.DHS.GOV>
Subject: FW: Mayor's visit to DC
Attachment(s): "FW Mayor's visit to DC.msg"

Sender: argarcia@ci.laredo.tx.us
Subject: FW: Mayor's visit to DC
Message-Id: <a7dfbf8100494acfb89219af32df26a3@ci.laredo.tx.us>
To: SARAH.A.MELENDEZ@CBP.DHS.GOV

AMERICAN OVERSIGHT

From: argarcia@ci.laredo.tx.us <argarcia@ci.laredo.tx.us>
Sent: Thursday, January 08, 2026 5:07 PM EST
To: SARAH.A.MELENDEZ@CBP.DHS.GOV <SARAH.A.MELENDEZ@CBP.DHS.GOV>
Subject: FW: Mayor's visit to DC
Attachment(s): "2.png","1.png"

Hi Sara, I have attached the information that Mr. Neeb and the Mayor will be taking to Washington next week.

Karen told me to share with you.

Respectfully,

Andres R. Garcia II
Senior Asst. to the Mayor

City of Laredo
A: 1110 Houston Street, Laredo, Texas 78040
P: (956) 791-7318 | C: (956) 625-8035
E:argarcia@ci.laredo.tx.us
www.cityoflaredo.com

From: Karen Covarrubias <kgarza2@ci.laredo.tx.us>
Sent: Thursday, January 8, 2026 3:30 PM
To: Andres R. Garcia <argarcia@ci.laredo.tx.us>
Subject: RE: Mayor's visit to DC

Information for meeting.

From: Andres R. Garcia <argarcia@ci.laredo.tx.us>
Sent: Wednesday, January 7, 2026 10:40 AM
To: Karen Covarrubias <kgarza2@ci.laredo.tx.us>
Subject: FW: Mayor's visit to DC

Andres R. Garcia II
Senior Asst. to the Mayor

City of Laredo
A: 1110 Houston Street, Laredo, Texas 78040
P: (956) 791-7318 | C: (956) 625-8035
E:argarcia@ci.laredo.tx.us
www.cityoflaredo.com

From: MELENDEZ, SARA <SARAH.A.MELENDEZ@CBP.DHS.GOV>
Sent: Wednesday, January 7, 2026 9:12 AM
To: Noraida Negron <nnegron@ci.laredo.tx.us>; Andres R. Garcia <argarcia@ci.laredo.tx.us>
Cc: LRT STRATCOM <LRTSTRATCOM@cbp.dhs.gov>
Subject: RE: Mayor's visit to DC

CAUTION: This email originated from outside your organization. Exercise caution when opening attachments or clicking links, especially from unknown senders.

Greetings Noraida, Andy,

If you have a moment today, could you send me the information needed to be routed to HQ please.

- Bios of Mayor and City Mayor
- Discussion points for meeting in DC

Thank you

Sara A. Melendez
CBP Public Affairs Officer
Office of Public Affairs (OPA) Media Division
U.S. Customs and Border Protection (CBP)
U.S. Border Patrol Southwest Border
Duty location: Laredo Sector Border Patrol
O: (956) 764-3349

AMERICAN OVERSIGHT

M: (956) 285-1867
sarah.a.melendez@cbp.dhs.gov

From: MELENDEZ, SARA
Sent: Tuesday, January 6, 2026 10:11 AM
To: Noraida Negron <nnegron@ci.laredo.tx.us>
Cc: LRT STRATCOM <LRTSTRATCOM@cbp.dhs.gov>
Subject: Mayor's visit to DC

Noraida,

Could you provide for us discussion points for the meeting in DC? This would help us to prepare the CBP officials for the meeting. Could you provide official bios of the Mayor and City Manager please.

Sara A. Melendez

CBP Public Affairs Officer
Office of Public Affairs (OPA) Media Division
U.S. Customs and Border Protection (CBP)
U.S. Border Patrol Southwest Border
Duty location: Laredo Sector Border Patrol
O: (956) 764-3349
M: (956) 285-1867
sarah.a.melendez@cbp.dhs.gov

AMERICAN OVERSIGHT

LAREDO'S BORDER SECURITY OBJECTIVES

For Laredo, effective border security is not defined by the presence of a single physical structure, but by measurable control, predictability, and enforcement outcomes within the nation's most critical land-trade corridor. The City does not believe that a continuous physical wall through the Laredo area meaningfully advances these outcomes, given that the overwhelming share of lawful and unlawful activity in this region is concentrated at ports of entry and associated trade corridors.

Instead, Laredo's objective is a border environment in which illicit activity is aggressively interdicted, lawful trade is highly scrutinized, yet reliably fluid, and federal agencies have the permanent capacity and infrastructure needed to operate at scale.

Laredo supports security measures that concentrate resources, where activity actually occurs - at ports of entry, inspection facilities, and controlled corridors - rather than dispersing effort across terrain that does not meaningfully intersect with the operational realities of this border region.

Guiding principle: Laredo's offers are made to enhance federal border security outcomes, not to limit federal authority. The City seeks federal commitments that improve effectiveness, capacity, and permanence at the Laredo border - whether or not other federal border measures are pursued elsewhere or concurrently.



BORDER SECURITY AT LAREDO IS NOT ABOUT STOPPING TRADE, IT IS ABOUT PROTECTING THE MOST CRITICAL TRADE ARTERY IN THE WESTERN HEMISPHERE





#1 INLAND PORT IN THE UNITED STATES BY TRADE VALUE



HANDLES >40% OF ALL U.S.-MEXICO TRADE

President Donald J. Trump renegotiated NAFTA into the USMCA in 2018, and brought the agreement into force in 2020.

WHY LAREDO MATTERS

DAILY MOVEMENT OF:

- Automotive supply chains
- Energy equipment
- Food & agriculture
- Medical Supplies
- Defense-related Manufacturing Inputs
- Federal Relevance

DISRUPTING LAREDO AFFECTS:

- U.S. Manufactoring
- Inflation Control
- Supply-chain resilience
- National competitiveness VS. China





USMCA Emphasized:

- Regional manufacturing
- Secure, traceable supply chains
- Reduced reliance on Asia

Laredo is where USMCA actually works in practice

If USMCA succeeds, it succeeds through Laredo

If the federal government wants proof that the USMCA strengthens U.S. economic security, Laredo is the evidence

FEDERAL FACILITY SUPPORT PACKAGE CBP/HOMELAND SECURITY FOOTPRINT

OFFER:

The City will support a permanent federal footprint through land, building support, and/or favorable lease-to-federal structures, consistent with lawful authorities and past local-federal facility arrangements.

INTENDED FEDERAL OUTCOME:

A stronger senior operational presence and faster decision-making aligned with the nation's highest-value land port.

U.S. RESPONSE TO MEXICO'S CUSTOMS ELEVATION IN NUEVO LAREDO (ANAM)

WHAT MEXICO DID AND WHY IT'S NOT SYMBOLIC

- Mexico created ANAM as a dedicated national customs agency, separate from SAT, elevating customs into a more autonomous, specialized institution.
- Mexico selected Nuevo Laredo for a major customs headquarters/complex - publicly framed as Mexico's largest customs office and a strategic logistics platform.
- Multiple sources emphasize Nuevo Laredo's role as Mexico's most important land customs office and a central revenue/security node.

WHY THIS MATTERS TO THE UNITED STATES

Mexico's move effectively signals: "This corridor is our top customs priority - revenue protection, control, and modernization happen here." If the U.S. does not match that posture operationally, the corridor risks asymmetric capacity and avoidable vulnerabilities: constrained U.S. inspection throughput, slower modernization, and weaker alignment to USMCA supply-chain security at the nation's most critical land gateway.

OFFER/REQUEST FOR FEDERAL ALIGNMENT:

Establish a corresponding U.S. operational leadership footprint in Laredo - so binational customs modernization is matched on both sides of the river.

DoD PERMANENT PRESENCE CONCEPT STRUCTURE INSTEAD OF SURGE

OFFER:

Laredo will cooperate in exploring and enduring the Department of Defense (DoD) presence in or near LaredoThat complements DHS functions.

BENEFITS TO THE FEDERAL GOVERNMENT:

- Continuity: eliminates repetitive surge, ramp-up/ramp-down
- Lower long-term operating friction: fewer repeated mobilizations and temporary logistics
- Interagency coordination: stable planning and execution with DHS / CBP/state/ local partners
- Readiness and resilience: positions support capability at the most critical USMCA corridor
- Workforce stability: improves retention and predictability for federal personnel and families

(This concept supports federal operations,; it does not replace DHS law-enforcement authorities.)

"INSPECTION AT SCALE" COMMITMENT (TOWARD 90%)

OFFER:

Laredo commits to the national proof point for scaling non-intrusive inspection (NII) to the levels Congress has been pushing - commonly described as approaching 90% of commercial traffic where operationally feasible.

LAREDO WILL HELP MAKE NINETY PERCENT ACHIEVABLE BY SUPPORTING:

- Site planning and space for NII expansion
- Traffic engineering, queuing staging, and approach improvements
- Bridge expansion integration so security doesn't destroy throughput
- Coordinated regional support to sustain enforcement outcomes.

NEGOTIATION EMPHASIS:

Laredo is not just requesting resources - Laredo is offering the conditions and cooperation needed to deliver the federal performance target.

AMERICAN OVERSIGHT

WHAT LAREDO REQUESTS IN RETURN

FEDERAL COMMITMENTS AND OUTCOMES

RESIDENT-LEVEL OUTCOME PACKAGE:

Laredo asks the federal government to deliver 3 clear outcomes at the nation's most important land port of entry:

- Inspection at scale - a funded plan to dramatically increase commercial scanning and inspection (with a pathway approaching 90% where feasible;
- Permanent federal presence - stable leadership, staffing, and support capacity commensurate with Laredo's national trade role; and
- Pilot designation - recognition of Laredo, as the national model for secure, high-volume land trade.

These outcomes strengthened border security immediately and durably, regardless of the status of other border initiatives.





DETAILED FEDERAL COMMITMENTS

IMPLEMENTATION FRAMEWORK

- Designation: Laredo as a formal Secure Trade & Border Innovation Zone, with a named federal lead and milestone schedule.
- Federal footprint commitment: a permanent senior operational leadership presence in Laredo plus a defined facility plan (site selection, delivery timeline, and occupancy schedule.
- Inspection-at-a-scale plan: Funded NII expansion with a pathway approaching 90% commercial inspection where operationally feasible, including utilization requirements, equipment uptime targets, and throughput protections.
- Staffing alignment: Staffing levels and deployment models that match inspection requirements and expanded bridge capacity (including staffing plans tied to new lanes in new inspection systems.
- Interagency structure: A coordinated DHS/CBP-DoD operating framework suitable for a long-term posture in the Laredo region.
- Agreement vehicle: A formal MOU/MOA with performance metrics, reporting cadence, and renewable/termination triggers tied to results.
- Border infrastructure principle (non-exclusive): Federal investments in the Laredo area should prioritize operational effectiveness and dual-purpose infrastructure over stand-alone physical barriers. Laredo supports physical infrastructure where it serves a clear functional role - bridge security, port-adjacent access control, inspection facilities, flood control, or integrated technology corridors. This principle is intended to enhance effectiveness and does not preclude the federal government from pursuing other lawful border-security measures.
- Phased partnership alignment: City contributions (land facilities, leasing support, or toll-revenue participation) will be phased and aligned with federal implementation actions to ensure mutual benefit and accountability, without restricting federal discretion.



Laredo is offering a new model that aligns border security with national economic security: a permanent federal posture, inspection at scale, approaching 90% and an unprecedented local partnership so the U. S. can achieve stronger interdiction outcomes without undermining the supply-chain artery that powers North American trade.

City of Laredo

CONTACT US

www.cityoflaredo.com (956) 791-7300



LAREDO #1 PORT OF ENTRY IN THE U.S.

AMERICAN OVERSIGHT

From: Rodriguez, Amy <Amy.Rodriguez@ice.dhs.gov>
Sent: Friday, May 30, 2025 2:00 PM EDT
To: aelizondo2@ci.laredo.tx.us <aelizondo2@ci.laredo.tx.us>
Subject: FW: RELEASE: White House Announces Additional $277 Million to Fight Cartels and Drug Traffickers
Attachment(s): "FW RELEASE White House Announces Additional $277 Million to Fight Cartels and Drug Traffickers.msg"

Sender: Amy.Rodriguez@ice.dhs.gov
Subject: FW: RELEASE: White House Announces Additional $277 Million to Fight Cartels and Drug Traffickers
Message-Id: <PH0PR09MB862004F0805F8A2D6FC2B543BD61A@PH0PR09MB8620.namprd09.prod.outlook.com>
Recipient: aelizondo2@ci.laredo.tx.us

AMERICAN OVERSIGHT

From: Rodriguez, Amy <Amy.Rodriguez@ice.dhs.gov>
Sent: Friday, May 30, 2025 2:00 PM EDT
To: aelizondo2@ci.laredo.tx.us <aelizondo2@ci.laredo.tx.us>
Subject: FW: RELEASE: White House Announces Additional $277 Million to Fight Cartels and Drug Traffickers

CAUTION: This email originated from outside your organization. Exercise caution when opening attachments or clicking links, especially from unknown senders.

From: ONDCP Public Affairs <Press@ondcp.eop.gov>
Sent: Thursday, May 29, 2025 10:50 AM
To: ONDCP Public Affairs <Press@ondcp.eop.gov>
Subject: RELEASE: White House Announces Additional $277 Million to Fight Cartels and Drug Traffickers

EXECUTIVE OFFICE OF THE PRESIDENT
OFFICE OF NATIONAL DRUG CONTROL POLICY
Washington, DC 20503

FOR IMMEDIATE RELEASE:
Thursday, May 29, 2025

CONTACT:
Press@ondcp.eop.gov

White House Announces Additional $277 Million to Fight Cartels and Drug Traffickers

Record Investment from the Trump Administration to Dismantle Foreign Terrorist Organization and Cartels, and Stop Drug Trafficking in Our Communities

Washington, D.C. –Today, the Trump Administration announced a historic $277 million for the High Intensity Drug Trafficking Areas (HIDTA) Program. The HIDTA Program plays a critical key role in disrupting and dismantling drug trafficking organizations and provides assistance to federal, state, local, Tribal, and territorial law enforcement agencies operating in areas determined to be critical drug trafficking regions across all 50 states, Puerto Rico, the U.S. Virgin Islands, and the District of Columbia. This is the largest investment in the program's history, which is designed to dismantle drug trafficking organizations and seize deadly drugs like illicit fentanyl. The HIDTA Program is operated by the Office of National Drug Control Policy (ONDCP).

"The HIDTA Program is a prime example of good government working efficiently to deliver for the American people," said Jon Rice, the ONDCP Senior Official Performing the Duties of the Director. "The law enforcement investigations supported by the HIDTA Program get deadly drugs off our streets and make sure that we can hold foreign terrorist organizations, cartels, and drug traffickers accountable for harming Americans. This record investment in bringing together federal, state, local, Tribal, and territorial law enforcement to tackle a shared problem reflects President Trump's steadfast commitment to stopping the drug traffickers who are taking American lives."

Last year, the 33 regional HIDTAs combined to:

- Seize 1.7 million pounds of fentanyl and other drugs
- Recover $489.6 million in cash from drug traffickers
- Deny traffickers $17.8 billion in illicit profits, and
- Helped apprehend 35,000 fugitives, making American streets safer.

For every dollar invested in the HIDTA Program, the American people get $68.42 in benefits, making HIDTA an effective and efficient use of taxpayers' money, and an important tool in the nation's effort to stop drug traffickers and save American lives. The HIDTA Program has a presence in more than 600 counties across the country, and nearly two-thirds of all Americans live in a HIDTA-designated county.

Today's new funding will support the 33 regional HIDTAs, covering all 50 states, as they take critical steps to confront the drug crisis:

HIDTA	FY 2025 FUNDING
Alaska HIDTA	$2,587,000
Appalachia HIDTA	$10,146,950
Arizona HIDTA	$13,497,756
Atlanta/Carolinas HIDTA	$8,145,753
Central Florida HIDTA	$3,849,500
Central Valley California HIDTA	$4,734,000
Chicago HIDTA	$6,914,093
Gulf Coast HIDTA	$9,200,612
Hawaii HIDTA	$3,677,998
Houston HIDTA	$11,526,802

AMERICAN OVERSIGHT

Indiana HIDTA	$4,659,249
Liberty Mid-Atlantic HIDTA	$6,368,351
Los Angeles HIDTA	$16,187,469
Michigan HIDTA	$3,980,117
Midwest HIDTA	$15,914,383
Nevada HIDTA	$3,453,000
New England HIDTA	$4,735,042
New Mexico HIDTA	$9,502,108
New York/New Jersey HIDTA	$15,423,378
North Central HIDTA	$8,011,996
North Florida HIDTA	$3,845,500
Northern California HIDTA	$3,657,500
Northwest HIDTA	$5,031,349
Ohio HIDTA	$5,871,418
Oregon/Idaho HIDTA	$4,229,000
Puerto Rico/U.S. Virgin Islands HIDTA	$10,577,433
Rocky Mountain HIDTA	$10,931,379
San Diego/Imperial Valley HIDTA	$11,899,873
South Florida HIDTA	$14,418,286
South Texas HIDTA	$10,129,143
Texoma HIDTA	$4,249,500
Washington/Baltimore HIDTA	$16,487,073
West Texas HIDTA	$9,211,634
National HIDTA Assistance Center	$4,086,770
TOTAL	**$277,141,415**

This strategic investment in the HIDTA Program complements President Trump's decisive action to fight Foreign Terrorist Organizations, cartels, and drug traffickersthat harm Americans.

In April, the Administration released itsStatement of Drug Policy Priorities, a comprehensive and coordinated blueprint to ensure that our borders and communities are secure, and reduce the impact of drugs on American society.

To read the Trump Administration's Drug Policy Priorities, click here.

###

White House Office of National Drug Control Policy | WhiteHouse.gov/ONDCP |@ONDCP

AMERICAN OVERSIGHT

From: Rodriguez, Amy <Amy.Rodriguez@ice.dhs.gov>
Sent: Friday, May 30, 2025 2:00 PM EDT
To: aelizondo2@ci.laredo.tx.us <aelizondo2@ci.laredo.tx.us>
Subject: FW: RELEASE: White House Announces Additional $277 Million to Fight Cartels and Drug Traffickers

CAUTION: This email originated from outside your organization. Exercise caution when opening attachments or clicking links, especially from unknown senders.

From: ONDCP Public Affairs <Press@ondcp.eop.gov>
Sent: Thursday, May 29, 2025 10:50 AM
To: ONDCP Public Affairs <Press@ondcp.eop.gov>
Subject: RELEASE: White House Announces Additional $277 Million to Fight Cartels and Drug Traffickers

EXECUTIVE OFFICE OF THE PRESIDENT
OFFICE OF NATIONAL DRUG CONTROL POLICY
Washington, DC 20503

FOR IMMEDIATE RELEASE:
Thursday, May 29, 2025

CONTACT:
Press@ondcp.eop.gov

White House Announces Additional $277 Million to Fight Cartels and Drug Traffickers

Record Investment from the Trump Administration to Dismantle Foreign Terrorist Organization and Cartels, and Stop Drug Trafficking in Our Communities

Washington, D.C. –Today, the Trump Administration announced a historic $277 million for the High Intensity Drug Trafficking Areas (HIDTA) Program. The HIDTA Program plays a critical key role in disrupting and dismantling drug trafficking organizations and provides assistance to federal, state, local, Tribal, and territorial law enforcement agencies operating in areas determined to be critical drug trafficking regions across all 50 states, Puerto Rico, the U.S. Virgin Islands, and the District of Columbia. This is the largest investment in the program's history, which is designed to dismantle drug trafficking organizations and seize deadly drugs like illicit fentanyl. The HIDTA Program is operated by the Office of National Drug Control Policy (ONDCP).

"The HIDTA Program is a prime example of good government working efficiently to deliver for the American people," said Jon Rice, the ONDCP Senior Official Performing the Duties of the Director. "The law enforcement investigations supported by the HIDTA Program get deadly drugs off our streets and make sure that we can hold foreign terrorist organizations, cartels, and drug traffickers accountable for harming Americans. This record investment in bringing together federal, state, local, Tribal, and territorial law enforcement to tackle a shared problem reflects President Trump's steadfast commitment to stopping the drug traffickers who are taking American lives."

Last year, the 33 regional HIDTAs combined to:

- Seize 1.7 million pounds of fentanyl and other drugs
- Recover $489.6 million in cash from drug traffickers
- Deny traffickers $17.8 billion in illicit profits, and
- Helped apprehend 35,000 fugitives, making American streets safer.

For every dollar invested in the HIDTA Program, the American people get $68.42 in benefits, making HIDTA an effective and efficient use of taxpayers' money, and an important tool in the nation's effort to stop drug traffickers and save American lives. The HIDTA Program has a presence in more than 600 counties across the country, and nearly two-thirds of all Americans live in a HIDTA-designated county.

Today's new funding will support the 33 regional HIDTAs, covering all 50 states, as they take critical steps to confront the drug crisis:

HIDTA	FY 2025 FUNDING
Alaska HIDTA	$2,587,000
Appalachia HIDTA	$10,146,950
Arizona HIDTA	$13,497,756
Atlanta/Carolinas HIDTA	$8,145,753
Central Florida HIDTA	$3,849,500
Central Valley California HIDTA	$4,734,000
Chicago HIDTA	$6,914,093
Gulf Coast HIDTA	$9,200,612
Hawaii HIDTA	$3,677,998
Houston HIDTA	$11,526,802

AMERICAN OVERSIGHT

Indiana HIDTA	$4,659,249
Liberty Mid-Atlantic HIDTA	$6,368,351
Los Angeles HIDTA	$16,187,469
Michigan HIDTA	$3,980,117
Midwest HIDTA	$15,914,383
Nevada HIDTA	$3,453,000
New England HIDTA	$4,735,042
New Mexico HIDTA	$9,502,108
New York/New Jersey HIDTA	$15,423,378
North Central HIDTA	$8,011,996
North Florida HIDTA	$3,845,500
Northern California HIDTA	$3,657,500
Northwest HIDTA	$5,031,349
Ohio HIDTA	$5,871,418
Oregon/Idaho HIDTA	$4,229,000
Puerto Rico/U.S. Virgin Islands HIDTA	$10,577,433
Rocky Mountain HIDTA	$10,931,379
San Diego/Imperial Valley HIDTA	$11,899,873
South Florida HIDTA	$14,418,286
South Texas HIDTA	$10,129,143
Texoma HIDTA	$4,249,500
Washington/Baltimore HIDTA	$16,487,073
West Texas HIDTA	$9,211,634
National HIDTA Assistance Center	$4,086,770
TOTAL	**$277,141,415**

This strategic investment in the HIDTA Program complements President Trump's decisive action to fight Foreign Terrorist Organizations, cartels, and drug traffickers that harm Americans.

In April, the Administration released its Statement of Drug Policy Priorities, a comprehensive and coordinated blueprint to ensure that our borders and communities are secure, and reduce the impact of drugs on American society.

To read the Trump Administration's Drug Policy Priorities, click here.

###

White House Office of National Drug Control Policy | WhiteHouse.gov/ONDCP | @ONDCP

AMERICAN OVERSIGHT

From: Andres R. Garcia <argarcia@ci.laredo.tx.us>
Sent: Monday, June 30, 2025 7:03 PM EDT
To: SARA MELENDEZ <sarah.a.melendez@cbp.dhs.gov>
Subject: Fwd: RELEASE: U.S. Congressman Henry Cuellar & Mayor Dr. Victor D. Treviño Announce Deployment of Stryker Battalion to Support Border Patrol Operations

Hi Sara, this press release was sent out a few mins ago.
Sent from my iPhone

Begin forwarded message:

From: "Isabel D. Sosa" <isosa@ci.laredo.tx.us>
Date: June 30, 2025 at 5:36:58 PM CDT
To: PIO-Group <PIO-Group@ci.laredo.tx.us>
Subject: RELEASE: U.S. Congressman Henry Cuellar & Mayor Dr. Victor D. Treviño Announce Deployment of Stryker Battalion to Support Border Patrol Operations

PRESS RELEASE
MONDAY, JUNE 30, 2025

CONTACT:
Noraida Negron,Public Information Manager
(956) 625-8088
nnegron@ci.laredo.tx.us

U.S. Congressman Henry Cuellar & Mayor Dr. Victor D. Treviño Announce Deployment of Stryker Battalion to Support Border Patrol Operations

LAREDO, Texas —On Monday, June 30,Mayor Dr. Victor D. Treviño joined U.S. Congressman Henry Cuellar and held a collaborative press conference to inform the public about the upcoming deployment of a Stryker Battalion to this U.S.-Mexico border. The deployment, coordinated by the Department of Defense, is intended to support U.S. Customs and Border Protection (CBP) in border surveillance and security operations.

This press conference was convened to keep the public informed about recent developments shared by federal partners—most notably Border Patrol and the Department of Defense—regarding the activation of military personnel in a support role to enhance CBP's detection capabilities. Before making the formal announcement, city leaders addressed recent concerns from the public regarding increased immigration enforcement activity in the region. They emphasized that the City of Laredo remains fully engaged with state and federal partners in both current and future operations.

As a city, Laredo continues to emphasize its role as a law-abiding community that collaborates closely with federal and state agencies. This cooperative approach is one of the key reasons Laredo is consistently ranked among the safest cities in both Texas and the United States.

AMERICAN OVERSIGHT

despite the complex dynamics of operating in a region where criminal organizations are known to be active.

Mayor Dr. Victor D. Treviño stated:

“As the White House and the Department of Homeland Security have issued heightened alerts throughout the country, the City of Laredo continues to support federal and state activities that ensure the security and safety of our community, which continues to be one of the safest communities in the United States. As the largest port of entry in the Western Hemisphere, we remain in constant communication with our agency partners to ensure proper security awareness protocols are in place and to support the continued fluidity of international commerce. Aside from the existing collaboration, we will keep an open channel of communication with the National Guard and any deployed military assets that will assist Customs and Border Patrol in enhancing their detection capabilities. There is no specific threat at this time, and this is solely to provide support as needed. We will keep the community updated with any changes, as information is shared with the City.”

Congressman Henry Cuellar emphasized ongoing federal support:

“Today, the mayor and I provided an update on the upcoming arrival of Stryker units in Laredo. I highlighted where these units will be deployed and how their presence will enhance logistical support and operational capability to help Border Patrol agents perform their duties more safely and effectively. I will continue working closely with local leaders, Border Patrol, and the Department of Defense to support our community as this process moves forward.”

Chief Patrol Agent Jesse D. Muñoz also shared his thoughts regarding this announcement and the value of the support from the Department of Defense:

“The Department of Defense (DoD) will deploy Stryker armored vehicles to assist Customs and Border Protection (CBP) in detecting and monitoring activity to enhance security at the U.S. southern border. Securing our border is the top priority, and our agents will work closely with DoD to deter illegal crossings. The vehicles’ long-range optic sensors and high mobility will help Border Patrol maintain operational control in our region. This type of support has already led to a significant decrease in successful illegal crossings and is discouraging further attempts.”

This deployment is part of a national initiative to increase security at key points along the southern border. The Department of Defense began coordinating Stryker vehicle deployments earlier this year to enhance CBP's surveillance capabilities in high-traffic areas. These vehicles, equipped with advanced sensors and mobility features, have already proven effective in reducing unlawful border crossings in other parts of Texas.

###

AMERICA OVERSIGHT

COMUNICADO DE PRENSA
LUNES, 30 DE JUNIO DEL 2025

CONTACTO
Noraida Negron, Gerente de Información Pública
nnegron@ci.laredo.tx.us
(956) 625-8088

El Congresista Henry Cuellar y el Alcalde Dr. Victor D. Treviño anuncian el despliegue del Batallón Stryker para apoyar las operaciones de la Patrulla Fronteriza

LAREDO, TX – El lunes, 30 de junio, el alcalde Dr. Victor D. Treviño se reunió con el congresista estadounidense Henry Cuellar en una conferencia de prensa conjunta para informar al público sobre el próximo despliegue del Batallón Stryker en la frontera entre Estados Unidos y México. El despliegue, coordinado por el Departamento de Defensa, tiene como objetivo apoyar a la Oficina de Aduanas y Protección Fronteriza (CBP) de Estados Unidos en las operaciones de vigilancia y seguridad fronteriza.

Esta conferencia de prensa se convocó para mantener al público informado sobre los recientes avances de los socios federales, en particular la Patrulla Fronteriza y el Departamento de Defensa, con respecto a la activación de personal militar en funciones de apoyo para mejorar las capacidades de detección de CBP. Antes del anuncio formal, los líderes de la ciudad abordaron las recientes preocupaciones del público sobre el aumento de las actividades de control migratorio en la región. Enfatizaron que la Ciudad de Laredo mantiene un compromiso total con los socios estatales y federales en las operaciones actuales y futuras. Como ciudad, Laredo continúa enfatizando su papel como comunidad respetuosa de la ley que colabora estrechamente con las agencias federales y estatales. Este enfoque cooperativo es una de las razones clave por las que Laredo se clasifica constantemente entre las ciudades más seguras de Texas y de Estados Unidos, a pesar de la compleja dinámica de operar en una región donde se sabe que las organizaciones criminales están activas.

El Alcalde Dr. Víctor D. Treviño declaró:

“Dado que la Casa Blanca y el Departamento de Seguridad Nacional han emitido alertas reforzadas en todo el país, la Ciudad de Laredo continúa apoyando las actividades federales y estatales que garantizan la seguridad de nuestra comunidad, que sigue siendo una de las más seguras de Estados Unidos. Como el puerto de entrada más grande del hemisferio occidental, nos mantenemos en constante comunicación con nuestras agencias asociadas para garantizar la implementación de protocolos de seguridad adecuados y apoyar la fluidez del comercio internacional. Además de la colaboración existente, mantendremos un canal de comunicación abierto con la Guardia Nacional y cualquier recurso militar desplegado que ayude a la Patrulla Fronteriza y de Aduanas a mejorar sus capacidades de detección. No existe una amenaza específica en este momento, y esto es únicamente para brindar apoyo según sea necesario. Mantendremos a la comunidad informada sobre cualquier cambio, a medida que la información se comparta con la Ciudad”.

El Congresista Henry Cuellar enfatizó el continuo apoyo federal:

“Hoy, el alcalde y yo brindamos una actualización sobre la próxima llegada de las unidades Stryker a Laredo. Enfatizamos dónde se desplegarán estas unidades y cómo su presencia mejorará el apoyo logístico y la capacidad operativa para ayudar a los agentes de la Patrulla Fronteriza a realizar sus tareas de forma más segura y eficaz. Seguiré trabajando estrechamente con los líderes locales, la Patrulla Fronteriza y el Departamento de Defensa para apoyar a nuestra comunidad a medida que avanza este proceso”.

El agente jefe de patrulla, Jesse D. Muñoz, también compartió su opinión sobre este anuncio y el valor del apoyo del Departamento de Defensa:

AMERICA OVERSIGHT

“El Departamento de Defensa (DoD) desplegará vehículos blindados Stryker para ayudar a la Oficina de Aduanas y Protección Fronteriza (CBP) a detectar y monitorear la actividad para mejorar la seguridad en la frontera sur de Estados Unidos. Proteger nuestra frontera es nuestra máxima prioridad, y nuestros agentes trabajarán en estrecha colaboración con el DoD para disuadir los cruces ilegales. Los sensores ópticos de largo alcance y la alta movilidad de los vehículos ayudarán a la Patrulla Fronteriza a mantener el control operativo en nuestra región. Este tipo de apoyo ya ha logrado una disminución significativa de los cruces ilegales y está desalentando nuevos intentos”.

Este despliegue forma parte de una iniciativa nacional para aumentar la seguridad en puntos clave de la frontera sur. El Departamento de Defensa comenzó a coordinar el despliegue de vehículos Stryker a principios de este año para mejorar las capacidades de vigilancia de la CBP en zonas de alto tráfico. Estos vehículos, equipados con sensores avanzados y funciones de movilidad, ya han demostrado su eficacia en la reducción de los cruces fronterizos ilegales en otras partes de Texas.

###

Respectfully,

Isabel D. Sosa-Castañeda, CPM
PUBLIC INFORMATION SPECIALIST

City of Laredo - Public Information Office
A: 1110 Houston Street, Laredo, Texas 78040
P: (956) 791-7462 | C: (956) 701-0168
E:isosa@ci.laredo.tx.us
www.cityoflaredo.com

AMERICAN OVERSIGHT

From: Andres R. Garcia <argarcia@ci.laredo.tx.us>
Sent: Monday, June 30, 2025 7:03 PM EDT
To: SARA MELENDEZ <sarah.a.melendez@cbp.dhs.gov>
Subject: Fwd: RELEASE: U.S. Congressman Henry Cuellar & Mayor Dr. Victor D. Treviño Announce Deployment of Stryker Battalion to Support Border Patrol Operations
Attachment(s): "Fwd RELEASE U.S. Congressman Henry Cuellar & Mayor Dr. Victor D. Treviño Announce Deployment of Stryker Battalion to Support Border Patrol Operations.msg"

Sender: argarcia@ci.laredo.tx.us
Subject: Fwd: RELEASE: U.S. Congressman Henry Cuellar & Mayor Dr. Victor D. Treviño Announce Deployment of Stryker Battalion to Support Border Patrol Operations
Message-Id: <B2B412B0-F740-49EA-9307-976AFDD9D6A8@ci.laredo.tx.us>
To: sarah.a.melendez@cbp.dhs.gov

AMERICAN OVERSIGHT

From: argarcia@ci.laredo.tx.us <argarcia@ci.laredo.tx.us>
Sent: Monday, June 30, 2025 7:03 PM EDT
To: sarah.a.melendez@cbp.dhs.gov <sarah.a.melendez@cbp.dhs.gov>
Subject: Fwd: RELEASE: U.S. Congressman Henry Cuellar & Mayor Dr. Victor D. Treviño Announce Deployment of Stryker Battalion to Support Border Patrol Operations

Hi Sara, this press release was sent out a few mins ago.
Sent from my iPhone

Begin forwarded message:

From: "Isabel D. Sosa" <isosa@ci.laredo.tx.us>
Date: June 30, 2025 at 5:36:58 PM CDT
To: PIO-Group <PIO-Group@ci.laredo.tx.us>
Subject: RELEASE: U.S. Congressman Henry Cuellar & Mayor Dr. Victor D. Treviño Announce Deployment of Stryker Battalion to Support Border Patrol Operations

PRESS RELEASE
MONDAY, JUNE 30, 2025

CONTACT:
Noraida Negron,Public Information Manager
(956) 625-8088
nnegron@ci.laredo.tx.us

U.S. Congressman Henry Cuellar & Mayor Dr. Victor D. Treviño Announce Deployment of Stryker Battalion to Support Border Patrol Operations

LAREDO, Texas —On Monday, June 30,Mayor Dr. Victor D. Treviño joined U.S. Congressman Henry Cuellar and held a collaborative press conference to inform the public about the upcoming deployment of a Stryker Battalion to this U.S.-Mexico border. The deployment, coordinated by the Department of Defense, is intended to support U.S. Customs and Border Protection (CBP) in border surveillance and security operations.

This press conference was convened to keep the public informed about recent developments shared by federal partners—most notably Border Patrol and the Department of Defense—regarding the activation of military personnel in a support role to enhance CBP's detection capabilities. Before making the formal announcement, city leaders addressed recent concerns from the public regarding increased immigration enforcement activity in the region. They emphasized that the City of Laredo remains fully engaged with state and federal partners in both current and future operations.

As a city, Laredo continues to emphasize its role as a law-abiding community that collaborates closely with federal and state agencies. This cooperative approach is one of the key reasons Laredo is consistently ranked among the safest cities in both Texas and the United States.

AMERICAN OVERSIGHT

despite the complex dynamics of operating in a region where criminal organizations are known to be active.

Mayor Dr. Victor D. Treviño stated:

“As the White House and the Department of Homeland Security have issued heightened alerts throughout the country, the City of Laredo continues to support federal and state activities that ensure the security and safety of our community, which continues to be one of the safest communities in the United States. As the largest port of entry in the Western Hemisphere, we remain in constant communication with our agency partners to ensure proper security awareness protocols are in place and to support the continued fluidity of international commerce. Aside from the existing collaboration, we will keep an open channel of communication with the National Guard and any deployed military assets that will assist Customs and Border Patrol in enhancing their detection capabilities. There is no specific threat at this time, and this is solely to provide support as needed. We will keep the community updated with any changes, as information is shared with the City.”

Congressman Henry Cuellar emphasized ongoing federal support:

“Today, the mayor and I provided an update on the upcoming arrival of Stryker units in Laredo. I highlighted where these units will be deployed and how their presence will enhance logistical support and operational capability to help Border Patrol agents perform their duties more safely and effectively. I will continue working closely with local leaders, Border Patrol, and the Department of Defense to support our community as this process moves forward.”

Chief Patrol Agent Jesse D. Muñoz also shared his thoughts regarding this announcement and the value of the support from the Department of Defense:

“The Department of Defense (DoD) will deploy Stryker armored vehicles to assist Customs and Border Protection (CBP) in detecting and monitoring activity to enhance security at the U.S. southern border. Securing our border is the top priority, and our agents will work closely with DoD to deter illegal crossings. The vehicles’ long-range optic sensors and high mobility will help Border Patrol maintain operational control in our region. This type of support has already led to a significant decrease in successful illegal crossings and is discouraging further attempts.”

This deployment is part of a national initiative to increase security at key points along the southern border. The Department of Defense began coordinating Stryker vehicle deployments earlier this year to enhance CBP's surveillance capabilities in high-traffic areas. These vehicles, equipped with advanced sensors and mobility features, have already proven effective in reducing unlawful border crossings in other parts of Texas.

###

AMERICA OVERSIGHT

COMUNICADO DE PRENSA
LUNES, 30 DE JUNIO DEL 2025

CONTACTO
Noraida Negron, Gerente de Información Pública
nnegron@ci.laredo.tx.us
(956) 625-8088

El Congresista Henry Cuellar y el Alcalde Dr. Victor D. Treviño anuncian el despliegue del Batallón Stryker para apoyar las operaciones de la Patrulla Fronteriza

LAREDO, TX – El lunes, 30 de junio, el alcalde Dr. Victor D. Treviño se reunió con el congresista estadounidense Henry Cuellar en una conferencia de prensa conjunta para informar al público sobre el próximo despliegue del Batallón Stryker en la frontera entre Estados Unidos y México. El despliegue, coordinado por el Departamento de Defensa, tiene como objetivo apoyar a la Oficina de Aduanas y Protección Fronteriza (CBP) de Estados Unidos en las operaciones de vigilancia y seguridad fronteriza.

Esta conferencia de prensa se convocó para mantener al público informado sobre los recientes avances de los socios federales, en particular la Patrulla Fronteriza y el Departamento de Defensa, con respecto a la activación de personal militar en funciones de apoyo para mejorar las capacidades de detección de CBP. Antes del anuncio formal, los líderes de la ciudad abordaron las recientes preocupaciones del público sobre el aumento de las actividades de control migratorio en la región. Enfatizaron que la Ciudad de Laredo mantiene un compromiso total con los socios estatales y federales en las operaciones actuales y futuras. Como ciudad, Laredo continúa enfatizando su papel como comunidad respetuosa de la ley que colabora estrechamente con las agencias federales y estatales. Este enfoque cooperativo es una de las razones clave por las que Laredo se clasifica constantemente entre las ciudades más seguras de Texas y de Estados Unidos, a pesar de la compleja dinámica de operar en una región donde se sabe que las organizaciones criminales están activas.

El Alcalde Dr. Víctor D. Treviño declaró:

“Dado que la Casa Blanca y el Departamento de Seguridad Nacional han emitido alertas reforzadas en todo el país, la Ciudad de Laredo continúa apoyando las actividades federales y estatales que garantizan la seguridad de nuestra comunidad, que sigue siendo una de las más seguras de Estados Unidos. Como el puerto de entrada más grande del hemisferio occidental, nos mantenemos en constante comunicación con nuestras agencias asociadas para garantizar la implementación de protocolos de seguridad adecuados y apoyar la fluidez del comercio internacional. Además de la colaboración existente, mantendremos un canal de comunicación abierto con la Guardia Nacional y cualquier recurso militar desplegado que ayude a la Patrulla Fronteriza y de Aduanas a mejorar sus capacidades de detección. No existe una amenaza específica en este momento, y esto es únicamente para brindar apoyo según sea necesario. Mantendremos a la comunidad informada sobre cualquier cambio, a medida que la información se comparta con la Ciudad”.

El Congresista Henry Cuellar enfatizó el continuo apoyo federal:

“Hoy, el alcalde y yo brindamos una actualización sobre la próxima llegada de las unidades Stryker a Laredo. Enfatizamos dónde se desplegarán estas unidades y cómo su presencia mejorará el apoyo logístico y la capacidad operativa para ayudar a los agentes de la Patrulla Fronteriza a realizar sus tareas de forma más segura y eficaz. Seguiré trabajando estrechamente con los líderes locales, la Patrulla Fronteriza y el Departamento de Defensa para apoyar a nuestra comunidad a medida que avanza este proceso”.

El agente jefe de patrulla, Jesse D. Muñoz, también compartió su opinión sobre este anuncio y el valor del apoyo del Departamento de Defensa:

AMERICA OVERSIGHT

“El Departamento de Defensa (DoD) desplegará vehículos blindados Stryker para ayudar a la Oficina de Aduanas y Protección Fronteriza (CBP) a detectar y monitorear la actividad para mejorar la seguridad en la frontera sur de Estados Unidos. Proteger nuestra frontera es nuestra máxima prioridad, y nuestros agentes trabajarán en estrecha colaboración con el DoD para disuadir los cruces ilegales. Los sensores ópticos de largo alcance y la alta movilidad de los vehículos ayudarán a la Patrulla Fronteriza a mantener el control operativo en nuestra región. Este tipo de apoyo ya ha logrado una disminución significativa de los cruces ilegales y está desalentando nuevos intentos”.

Este despliegue forma parte de una iniciativa nacional para aumentar la seguridad en puntos clave de la frontera sur. El Departamento de Defensa comenzó a coordinar el despliegue de vehículos Stryker a principios de este año para mejorar las capacidades de vigilancia de la CBP en zonas de alto tráfico. Estos vehículos, equipados con sensores avanzados y funciones de movilidad, ya han demostrado su eficacia en la reducción de los cruces fronterizos ilegales en otras partes de Texas.

###

Respectfully,

Isabel D. Sosa-Castañeda, CPM
PUBLIC INFORMATION SPECIALIST

City of Laredo - Public Information Office
A: 1110 Houston Street, Laredo, Texas 78040
P: (956) 791-7462 | C: (956) 701-0168
E:isosa@ci.laredo.tx.us
www.cityoflaredo.com

AMERICAN OVERSIGHT

From: DIAZ, MARIA C <MARIA.C.DIAZ@cbp.dhs.gov>
Sent: Thursday, January 08, 2026 1:22 PM EST
To: Mielke, Sid <smielke@seatx.com>; Elsa Hinojosa <mhinojosa1@ci.laredo.tx.us>; LFO FACILITIES <LFO-FACILITIES@cbp.dhs.gov>; LOZANO, EDUARDO <EDUARDO.LOZANO@CBP.DHS.GOV>; FLORES, ALBERTO A <ALBERTO.A.FLORES@CBP.DHS.GOV>; STELLEMA, DAVID M. <DAVID.M.STELLEMA@cbp.dhs.gov>; Havinoviski, Glenn <ghavinoviski@jmttg.com>; Marsteller, Bradley <BMarsteller@jmt.com>
CC: CASPERSON, JARED <JARED.CASPERSON@cbp.dhs.gov>; HAMLETT, ELIZABETH F <elizabeth.f.hamlett@cbp.dhs.gov>; FLANAGAN, RYAN H <RYAN.H.FLANAGAN@cbp.dhs.gov>; LANCASTER, JAMES A (CTR) <JAMES.A.LANCASTER@associates.cbp.dhs.gov>; Joseph W. Neeb <jneeb@ci.laredo.tx.us>; Jose A. Valdez, Jr. <jvaldez5@ci.laredo.tx.us>; Steve E. Landin <selandin@ci.laredo.tx.us>; ROSS, YVETTE <YVETTE.ROSS@cbp.dhs.gov>; rchavez@ci.laredo.tx.us <rchavez@ci.laredo.tx.us>; jrichard@ci.laredo.tx.us <jrichard@ci.laredo.tx.us>; Olga De Angel <odeangel@ci.laredo.tx.us>; Elizabeth Estrada <eestrada@ci.laredo.tx.us>; gsaavedra@ci.laredo.tx.us <gsaavedra@ci.laredo.tx.us>; Evelyn Gomez <egomez@ci.laredo.tx.us>; jim . king <jim.king@kingadvising.com>; randolphdavide <randolphdavide@aol.com>; Romero, Adrian <aromero@seatx.com>; Covarrubias, Martin <mcovarrubias@seatx.com>; edward.ochoa@kci.com <edward.ochoa@kci.com>; BALDWIN, KELLY L <kelly.l.baldwin@cbp.dhs.gov>; NORRIE, ROBERT <ROBERT.NORRIE@cbp.dhs.gov>; Jim King <idaho4jk@gmail.com>; VASQUEZ, JAVIER <JAVIER.VASQUEZ@CBP.DHS.GOV>; Jared Bradley - 9P <jared.bradley@gsa.gov>; FAZ, JUAN O <JUAN.O.FAZ@cbp.dhs.gov>; CHAVEZ, JUAN <JUAN.CHAVEZ@CBP.DHS.gov>; LOZANO, LUIS G <LUIS.G.LOZANO@CBP.DHS.GOV>; ALVAREZ, SANTIAGO III <SANTIAGO.III.ALVAREZ@CBP.DHS.GOV>; GARZA, MICHAELC <MICHAEL.C.GARZA@cbp.dhs.gov>; SALINAS, PEDRO A <PEDRO.A.SALINAS2@cbp.dhs.gov>; GARZA, MARGARITA <MARGARITA.GARZA@CBP.DHS.GOV>; LAREDO POE FACILITIES <LAREDOPOEFACILITIES@cbp.dhs.gov>; CAVAZOS, REYMUNDO <REYMUNDO.CAVAZOS@CBP.DHS.GOV>; RANGEL, EFREN R <EFREN.R.RANGEL@cbp.dhs.gov>; MARA, JEFFREY J <JEFFREY.J.MARA@CBP.DHS.GOV>; GUERRA, ADRIAN C <ADRIAN.C.GUERRA@CBP.DHS.GOV>; AGEE, JAMES M. (CTR) <JAMES.M.AGEE@associates.cbp.dhs.gov>; DYAR, ROBERT A. (OPR) <ROBERT.A.DYAR@cbp.dhs.gov>; CAMACHO, ALEJANDRO (CTR) <alejandro.camacho@associates.cbp.dhs.gov>; Mark Woods - 7PCE <mark.woods@gsa.gov>; alberto.garcia@gsa.gov <alberto.garcia@gsa.gov>; DRAKE, CHERELLE A <CHERELLE.A.DRAKE@cbp.dhs.gov>; MORENO, TONY <TONY.MORENO@cbp.dhs.gov>; SPRAKER, KIRSTEN A. (CTR) <KIRSTEN.A.SPRAKER@associates.cbp.dhs.gov>; MARIN, JOSE A <JOSE.A.MARIN@cbp.dhs.gov>; SERIAN, JOSHUA <joshua.serian@cbp.dhs.gov>; ADAMS, JONATHAN <JONATHAN.ADAMS@cbp.dhs.gov>; BENAVIDES, LEOBARDO <LEOBARDO.BENAVIDES@CBP.DHS.GOV>; CROUCH, CHRISTOPHER M <CHRISTOPHER.M.CROUCH@cbp.dhs.gov>; HANNA, AUSTIN J <AUSTIN.J.HANNA@associates.cbp.dhs.gov>; ESPINOZA MONTALVO, RICARDO (OIT) <RICARDO.ESPINOZAMONTALVO@cbp.dhs.gov>; ROBERTSON, HEATHER M <HEATHER.M.ROBERTSON@CBP.DHS.GOV>; COSTILLA, RUBEN (OIT) <RUBEN.COSTILLA@cbp.dhs.gov>; MARTINEZ, JORGE Z (OIT) <JORGE.Z.MARTINEZ@CBP.DHS.GOV>; CAMACHO, JUAN R <JUAN.R.CAMACHO@cbp.dhs.gov>; Sergio Perez - PT1F <sergio.perez@gsa.gov>; Kirsten Spraker <kspraker@vpdgov.com>; GUSTAFSON-JR, RONALD A. (CTR) <ronald.a.gustafson-jr@associates.cbp.dhs.gov>; NEWTON, DAVID E. (CTR) <david.e.newton@associates.cbp.dhs.gov>; DONAHUE, STEPHANIE D <STEPHANIE.D.DONAHUE@CBP.DHS.GOV>; McGraw, John <JMcGraw@jmt.com>; Shaner, Nickalaus <NShaner@jmt.com>
Subject: FY25 Laredo WTB Expansion Project
Attachment(s): "FY25 Laredo WTB Expansion Project.msg"

Sender: MARIA.C.DIAZ@cbp.dhs.gov
Subject: FY25 Laredo WTB Expansion Project
Message-Id: <BLAPR09MB6514CE401809A7D6F62E6B718985A@BLAPR09MB6514.namprd09.prod.outlook.com>
Recipient: gsaavedra@ci.laredo.tx.us

AMERICAN OVERSIGHT

From: DIAZ, MARIA C <MARIA.C.DIAZ@cbp.dhs.gov>
Sent: Thursday, January 08, 2026 1:21 PM EST
To: Mielke, Sid <smielke@seatx.com>; Elsa Hinojosa <mhinojosa1@ci.laredo.tx.us>; LFO FACILITIES <LFO-FACILITIES@cbp.dhs.gov>; LOZANO, EDUARDO <EDUARDO.LOZANO@CBP.DHS.GOV>; FLORES, ALBERTO A <ALBERTO.A.FLORES@CBP.DHS.GOV>; STELLEMA, DAVID M. <DAVID.M.STELLEMA@cbp.dhs.gov>; Havinoviski, Glenn <ghavinoviski@jmttg.com>; Marsteller, Bradley <BMarsteller@jmt.com>
CC: CASPERSON, JARED <JARED.CASPERSON@cbp.dhs.gov>; HAMLETT, ELIZABETH F <elizabeth.f.hamlett@cbp.dhs.gov>; FLANAGAN, RYAN H <RYAN.H.FLANAGAN@cbp.dhs.gov>; LANCASTER, JAMES A (CTR) <JAMES.A.LANCASTER@associates.cbp.dhs.gov>; Joseph W. Neeb <jneeb@ci.laredo.tx.us>; Jose A. Valdez, Jr. <jvaldez5@ci.laredo.tx.us>; Steve E. Landin <selandin@ci.laredo.tx.us>; ROSS, YVETTE <YVETTE.ROSS@cbp.dhs.gov>; rchavez@ci.laredo.tx.us <rchavez@ci.laredo.tx.us>; jrichard@ci.laredo.tx.us <jrichard@ci.laredo.tx.us>; Olga De Angel <odeangel@ci.laredo.tx.us>; Elizabeth Estrada <eestrada@ci.laredo.tx.us>; gsaavedra@ci.laredo.tx.us <gsaavedra@ci.laredo.tx.us>; Evelyn Gomez <egomez@ci.laredo.tx.us>; jim . king <jim.king@kingadvising.com>; randolphdavide <randolphdavide@aol.com>; Romero, Adrian <aromero@seatx.com>; Covarrubias, Martin <mcovarrubias@seatx.com>; edward.ochoa@kci.com <edward.ochoa@kci.com>; BALDWIN, KELLY L <kelly.l.baldwin@cbp.dhs.gov>; NORRIE, ROBERT <ROBERT.NORRIE@cbp.dhs.gov>; Jim King <idaho4jk@gmail.com>; VASQUEZ, JAVIER <JAVIER.VASQUEZ@CBP.DHS.GOV>; Jared Bradley - 9P <jared.bradley@gsa.gov>; FAZ, JUAN O <JUAN.O.FAZ@cbp.dhs.gov>; CHAVEZ, JUAN <JUAN.CHAVEZ@CBP.DHS.gov>; LOZANO, LUIS G <LUIS.G.LOZANO@CBP.DHS.GOV>; ALVAREZ, SANTIAGO III <SANTIAGO.III.ALVAREZ@CBP.DHS.GOV>; GARZA, MICHAELC <MICHAEL.C.GARZA@cbp.dhs.gov>; SALINAS, PEDRO A <PEDRO.A.SALINAS2@cbp.dhs.gov>; GARZA, MARGARITA <MARGARITA.GARZA@CBP.DHS.GOV>; LAREDO POE FACILITIES <LAREDOPOEFACILITIES@cbp.dhs.gov>; CAVAZOS, REYMUNDO <REYMUNDO.CAVAZOS@CBP.DHS.GOV>; RANGEL, EFREN R <EFREN.R.RANGEL@cbp.dhs.gov>; MARA, JEFFREY J <JEFFREY.J.MARA@CBP.DHS.GOV>; GUERRA, ADRIAN C <ADRIAN.C.GUERRA@CBP.DHS.GOV>; AGEE, JAMES M. (CTR) <JAMES.M.AGEE@associates.cbp.dhs.gov>; DYAR, ROBERT A. (OPR) <ROBERT.A.DYAR@cbp.dhs.gov>; CAMACHO, ALEJANDRO (CTR) <alejandro.camacho@associates.cbp.dhs.gov>; Mark Woods - 7PCE <mark.woods@gsa.gov>; alberto.garcia@gsa.gov <alberto.garcia@gsa.gov>; DRAKE, CHERELLE A <CHERELLE.A.DRAKE@cbp.dhs.gov>; MORENO, TONY <TONY.MORENO@cbp.dhs.gov>; SPRAKER, KIRSTEN A. (CTR) <KIRSTEN.A.SPRAKER@associates.cbp.dhs.gov>; MARIN, JOSE A <JOSE.A.MARIN@cbp.dhs.gov>; SERIAN, JOSHUA <joshua.serian@cbp.dhs.gov>; ADAMS, JONATHAN <JONATHAN.ADAMS@cbp.dhs.gov>; BENAVIDES, LEOBARDO <LEOBARDO.BENAVIDES@CBP.DHS.GOV>; CROUCH, CHRISTOPHER M <CHRISTOPHER.M.CROUCH@cbp.dhs.gov>; HANNA, AUSTIN J <AUSTIN.J.HANNA@associates.cbp.dhs.gov>; ESPINOZA MONTALVO, RICARDO (OIT) <RICARDO.ESPINOZAMONTALVO@cbp.dhs.gov>; ROBERTSON, HEATHER M <HEATHER.M.ROBERTSON@CBP.DHS.GOV>; COSTILLA, RUBEN (OIT) <RUBEN.COSTILLA@cbp.dhs.gov>; MARTINEZ, JORGE Z (OIT) <JORGE.Z.MARTINEZ@CBP.DHS.GOV>; CAMACHO, JUAN R <JUAN.R.CAMACHO@cbp.dhs.gov>; Sergio Perez - PT1F <sergio.perez@gsa.gov>; Kirsten Spraker <kspraker@vpdgov.com>; GUSTAFSON-JR, RONALD A. (CTR) <ronald.a.gustafson-jr@associates.cbp.dhs.gov>; NEWTON, DAVID E. (CTR) <david.e.newton@associates.cbp.dhs.gov>; DONAHUE, STEPHANIE D <STEPHANIE.D.DONAHUE@CBP.DHS.GOV>; McGraw, John <JMcGraw@jmt.com>; Shaner, Nickalaus <NShaner@jmt.com>
Subject: FY25 Laredo WTB Expansion Project
Attachment(s): "attachment.ics"

CAUTION: This email originated from outside your organization. Exercise caution when opening attachments or clicking links, especially from unknown senders.

Please use our file sharing site to download meeting agendas and supporting documentation. If you don't have access to the site, email me directly to get it fixed. Regards, Maria

https://cbpgovext.sharepoint.com/sites/FY25-World-Trade-Bridge/Shared%20Documents/Forms/AllItems.aspx

---

Microsoft Teams Need help?

Join the meeting now

Meeting ID: 220 633 975 367

Passcode: mV3GN2vE

Dial in by phone

+1 332-249-0605,,22046189# United States, New York City

Find a local number

Phone conference ID: 220 461 89#

For organizers: Meeting options | Reset dial-in PIN

AMERICAN OVERSIGHT

This Teams Meeting is hosted on a U.S. Government information system and is provided for U.S. Government-authorized use only. Unauthorized or improper use or access of this system may result in disciplinary action as well as civil and criminal penalties.

AMERICAN OVERSIGHT

Subject: FY25 Laredo WTB Expansion Project
Location: Microsoft Teams Meeting
Start: Thursday, April 10, 2025 11:00 AM EDT
End: Thursday, April 10, 2025 12:00 PM EDT
Recurrence: Monthly
Organizer: MARIA.C.DIAZ@cbp.dhs.gov
Required Attendees: smielke@seatx.com; mhinojosa1@ci.laredo.tx.us; LFO-FACILITIES@cbp.dhs.gov; EDUARDO.LOZANO@cbp.dhs.gov; ALBERTO.A.FLORES@cbp.dhs.gov; DAVID.M.STELLEMA@cbp.dhs.gov; ghavinoviski@jmttg.com; BMarsteller@jmt.com
Optional Attendees: JARED.CASPERSON@cbp.dhs.gov; elizabeth.f.hamlett@cbp.dhs.gov; RYAN.H.FLANAGAN@cbp.dhs.gov; JAMES.A.LANCASTER@associates.cbp.dhs.gov; jneeb@ci.laredo.tx.us; jvaldez5@ci.laredo.tx.us; selandin@ci.laredo.tx.us; YVETTE.ROSS@cbp.dhs.gov; rchavez@ci.laredo.tx.us; jrichard@ci.laredo.tx.us; odeangel@ci.laredo.tx.us; eestrada@ci.laredo.tx.us; gsaavedra@ci.laredo.tx.us; egomez@ci.laredo.tx.us; jim.king@kingadvising.com; randolphdavide@aol.com; aromero@seatx.com; mcovarrubias@seatx.com; edward.ochoa@kci.com; kelly.l.baldwin@cbp.dhs.gov; ROBERT.NORRIE@cbp.dhs.gov; idaho4jk@gmail.com; JAVIER.VASQUEZ@cbp.dhs.gov; jared.bradley@gsa.gov; JUAN.O.FAZ@cbp.dhs.gov; JUAN.CHAVEZ@cbp.dhs.gov; LUIS.G.LOZANO@cbp.dhs.gov; SANTIAGO.III.ALVAREZ@cbp.dhs.gov; MICHAEL.C.GARZA@cbp.dhs.gov; PEDRO.A.SALINAS2@cbp.dhs.gov; MARGARITA.GARZA@cbp.dhs.gov; LAREDOPOEFACILITIES@cbp.dhs.gov; REYMUNDO.CAVAZOS@cbp.dhs.gov; EFREN.R.RANGEL@cbp.dhs.gov; JEFFREY.J.MARA@cbp.dhs.gov; ADRIAN.C.GUERRA@cbp.dhs.gov; JAMES.M.AGEE@associates.cbp.dhs.gov; ROBERT.A.DYAR@cbp.dhs.gov; alejandro.camacho@associates.cbp.dhs.gov; mark.woods@gsa.gov; alberto.garcia@gsa.gov; CHERELLE.A.DRAKE@cbp.dhs.gov; TONY.MORENO@cbp.dhs.gov; KIRSTEN.A.SPRAKER@associates.cbp.dhs.gov; JOSE.A.MARIN@cbp.dhs.gov; joshua.serian@cbp.dhs.gov; JONATHAN.ADAMS@cbp.dhs.gov; LEOBARDO.BENAVIDES@cbp.dhs.gov; CHRISTOPHER.M.CROUCH@cbp.dhs.gov; AUSTIN.J.HANNA@associates.cbp.dhs.gov; RICARDO.ESPINOZAMONTALVO@cbp.dhs.gov; HEATHER.M.ROBERTSON@cbp.dhs.gov; RUBEN.COSTILLA@cbp.dhs.gov; JORGE.Z.MARTINEZ@cbp.dhs.gov; JUAN.R.CAMACHO@cbp.dhs.gov; sergio.perez@gsa.gov; kspraker@vpdgov.com; ronald.a.gustafson-jr@associates.cbp.dhs.gov; david.e.newton@associates.cbp.dhs.gov; STEPHANIE.D.DONAHUE@cbp.dhs.gov; JMcGraw@jmt.com; NShaner@jmt.com

Please use our file sharing site to download meeting agendas and supporting documentation. If you don't have access to the site, email me directly to get it fixed. Regards, Mariahttps://cbpgovext.sharepoint.com/sites/FY25-World-Trade-Bridge/Shared%20Documents/Forms/AllItems.aspx_____Microsoft Teams Need help?<https://aka.ms/JoinTeamsMeeting?omkt=en-US>Join the meeting now<https://teams.microsoft.com/l/meetup-join/19%3ameeting_OWFhN2RkNjItZTMzNi00YjllLTg4ZTctOTQ1ZDI4NjBlZWJj%40thread.v2/0?context=%7b%22Tid%22%3a%22e4b16b84-4c56-4f27-9af7-30345a161ad4%22%2c%22Oid%22%3a%22dc8cb40d-73db-4127-a9dd-10fb681c7d09%22%7d>Meeting ID: 220 633 975 367Passcode: mV3GN2vE_____Dial in by phone+1 332-249-0605,,22046189#<tel:+13322490605,,22046189> United States, New York CityFind a local number<https://dialin.teams.microsoft.com/375de86c-73d4-4348-8f44-48161d8e5356?id=22046189>Phone conference ID: 220 461 89#For organizers: Meeting options<https://teams.microsoft.com/meetingOptions/?organizerId=dc8cb40d-73db-4127-a9dd-10fb681c7d09&tenantId=e4b16b84-4c56-4f27-9af7-30345a161ad4&threadId=19_meeting_OWFhN2RkNjItZTMzNi00YjllLTg4ZTctOTQ1ZDI4NjBlZWJj@thread.v2&messageId=0&language=en-US> | Reset dial-in PIN<https://dialin.teams.microsoft.com/usp/pstnconferencing>This Teams Meeting is hosted on a U.S. Government information system and is provided for U.S. Government-authorized use only. Unauthorized or improper use or access of this system may result in disciplinary action as well as civil and criminal penalties._____

AMERICAN OVERSIGHT

From: DIAZ, MARIA C <MARIA.C.DIAZ@cbp.dhs.gov>
Sent: Thursday, January 08, 2026 1:14 PM EST
To: Mielke, Sid <smielke@seatx.com>; Elsa Hinojosa <mhinojosa1@ci.laredo.tx.us>; LFO FACILITIES <LFO-FACILITIES@cbp.dhs.gov>; LOZANO, EDUARDO <EDUARDO.LOZANO@CBP.DHS.GOV>; FLORES, ALBERTO A <ALBERTO.A.FLORES@CBP.DHS.GOV>; STELLEMA, DAVID M. <DAVID.M.STELLEMA@cbp.dhs.gov>; Havinoviski, Glenn <ghavinoviski@jmttg.com>; Marsteller, Bradley <BMarsteller@jmt.com>
CC: Sergio Perez - PT1F <sergio.perez@gsa.gov>; Shaner, Nickalaus <NShaner@jmt.com>; CASPERSON, JARED <JARED.CASPERSON@cbp.dhs.gov>; HAMLETT, ELIZABETH F <elizabeth.f.hamlett@cbp.dhs.gov>; FLANAGAN, RYAN H <RYAN.H.FLANAGAN@cbp.dhs.gov>; LANCASTER, JAMES A (CTR) <JAMES.A.LANCASTER@associates.cbp.dhs.gov>; Joseph W. Neeb <jneeb@ci.laredo.tx.us>; Jose A. Valdez, Jr. <jvaldez5@ci.laredo.tx.us>; Steve E. Landin <selandin@ci.laredo.tx.us>; ROSS, YVETTE <YVETTE.ROSS@cbp.dhs.gov>; rchavez@ci.laredo.tx.us <rchavez@ci.laredo.tx.us>; jrichard@ci.laredo.tx.us <jrichard@ci.laredo.tx.us>; Olga De Angel <odeangel@ci.laredo.tx.us>; Elizabeth Estrada <eestrada@ci.laredo.tx.us>; gsaavedra@ci.laredo.tx.us <gsaavedra@ci.laredo.tx.us>; Evelyn Gomez <egomez@ci.laredo.tx.us>; jim . king <jim.king@kingadvising.com>; randolphdavide <randolphdavide@aol.com>; Romero, Adrian <aromero@seatx.com>; Covarrubias, Martin <mcovarrubias@seatx.com>; edward.ochoa@kci.com <edward.ochoa@kci.com>; BALDWIN, KELLY L <kelly.l.baldwin@cbp.dhs.gov>; NORRIE, ROBERT <ROBERT.NORRIE@cbp.dhs.gov>; Jim King <idaho4jk@gmail.com>; VASQUEZ, JAVIER <JAVIER.VASQUEZ@CBP.DHS.GOV>; Jared Bradley - 9P <jared.bradley@gsa.gov>; FAZ, JUAN O <JUAN.O.FAZ@cbp.dhs.gov>; CHAVEZ, JUAN <JUAN.CHAVEZ@CBP.DHS.gov>; LOZANO, LUIS G <LUIS.G.LOZANO@CBP.DHS.GOV>; ALVAREZ, SANTIAGO III <SANTIAGO.III.ALVAREZ@CBP.DHS.GOV>; GARZA, MICHAELC <MICHAEL.C.GARZA@cbp.dhs.gov>; SALINAS, PEDRO A <PEDRO.A.SALINAS2@cbp.dhs.gov>; GARZA, MARGARITA <MARGARITA.GARZA@CBP.DHS.GOV>; LAREDO POE FACILITIES <LAREDOPOEFACILITIES@cbp.dhs.gov>; CAVAZOS, REYMUNDO <REYMUNDO.CAVAZOS@CBP.DHS.GOV>; RANGEL, EFREN R <EFREN.R.RANGEL@cbp.dhs.gov>; MARA, JEFFREY J <JEFFREY.J.MARA@CBP.DHS.GOV>; GUERRA, ADRIAN C <ADRIAN.C.GUERRA@CBP.DHS.GOV>; AGEE, JAMES M. (CTR) <JAMES.M.AGEE@associates.cbp.dhs.gov>; DYAR, ROBERT A. (OPR) <ROBERT.A.DYAR@cbp.dhs.gov>; CAMACHO, ALEJANDRO (CTR) <alejandro.camacho@associates.cbp.dhs.gov>; Mark Woods - 7PCE <mark.woods@gsa.gov>; alberto.garcia@gsa.gov <alberto.garcia@gsa.gov>; DRAKE, CHERELLE A <CHERELLE.A.DRAKE@cbp.dhs.gov>; MORENO, TONY <TONY.MORENO@cbp.dhs.gov>; SPRAKER, KIRSTEN A. (CTR) <KIRSTEN.A.SPRAKER@associates.cbp.dhs.gov>; MARIN, JOSE A <JOSE.A.MARIN@cbp.dhs.gov>; SERIAN, JOSHUA <joshua.serian@cbp.dhs.gov>; ADAMS, JONATHAN <JONATHAN.ADAMS@cbp.dhs.gov>; BENAVIDES, LEOBARDO <LEOBARDO.BENAVIDES@CBP.DHS.GOV>; CROUCH, CHRISTOPHER M <CHRISTOPHER.M.CROUCH@cbp.dhs.gov>; HANNA, AUSTIN J <AUSTIN.J.HANNA@associates.cbp.dhs.gov>; ESPINOZA MONTALVO, RICARDO (OIT) <RICARDO.ESPINOZAMONTALVO@cbp.dhs.gov>; ROBERTSON, HEATHER M <HEATHER.M.ROBERTSON@CBP.DHS.GOV>; COSTILLA, RUBEN (OIT) <RUBEN.COSTILLA@cbp.dhs.gov>; MARTINEZ, JORGE Z (OIT) <JORGE.Z.MARTINEZ@CBP.DHS.GOV>; CAMACHO, JUAN R <JUAN.R.CAMACHO@cbp.dhs.gov>; Kirsten Spraker <kspraker@vpdgov.com>; GUSTAFSON-JR, RONALD A. (CTR) <ronald.a.gustafson-jr@associates.cbp.dhs.gov>; NEWTON, DAVID E. (CTR) <david.e.newton@associates.cbp.dhs.gov>; DONAHUE, STEPHANIE D <STEPHANIE.D.DONAHUE@CBP.DHS.GOV>; McGraw, John <JMcGraw@jmt.com>; Christopher Vessella - PT1F <christopher.vessella@gsa.gov>; Shery Wittstock- PT1F <shery.wittstock@gsa.gov>; CALDERA, CYNTHIA <CYNTHIA.G.CALDERA@cbp.dhs.gov>
Subject: FY25 Laredo WTB Expansion Project
Attachment(s): "FY25 Laredo WTB Expansion Project.msg"

Sender: MARIA.C.DIAZ@cbp.dhs.gov
Subject: FY25 Laredo WTB Expansion Project
Message-Id: <BLAPR09MB65146E75DEFCA6F6DDD8A21E8985A@BLAPR09MB6514.namprd09.prod.outlook.com>
Recipient: egomez@ci.laredo.tx.us

AMERICAN OVERSIGHT

From: DIAZ, MARIA C <MARIA.C.DIAZ@cbp.dhs.gov>
Sent: Thursday, January 08, 2026 1:13 PM EST
To: Mielke, Sid <smielke@seatx.com>; Elsa Hinojosa <mhinojosa1@ci.laredo.tx.us>; LFO FACILITIES <LFO-FACILITIES@cbp.dhs.gov>; LOZANO, EDUARDO <EDUARDO.LOZANO@CBP.DHS.GOV>; FLORES, ALBERTO A <ALBERTO.A.FLORES@CBP.DHS.GOV>; STELLEMA, DAVID M. <DAVID.M.STELLEMA@cbp.dhs.gov>; Havinoviski, Glenn <ghavinoviski@jmttg.com>; Marsteller, Bradley <BMarsteller@jmt.com>
CC: Sergio Perez - PT1F <sergio.perez@gsa.gov>; Shaner, Nickalaus <NShaner@jmt.com>; CASPERSON, JARED <JARED.CASPERSON@cbp.dhs.gov>; HAMLETT, ELIZABETH F <elizabeth.f.hamlett@cbp.dhs.gov>; FLANAGAN, RYAN H <RYAN.H.FLANAGAN@cbp.dhs.gov>; LANCASTER, JAMES A (CTR) <JAMES.A.LANCASTER@associates.cbp.dhs.gov>; Joseph W. Neeb <jneeb@ci.laredo.tx.us>; Jose A. Valdez, Jr. <jvaldez5@ci.laredo.tx.us>; Steve E. Landin <selandin@ci.laredo.tx.us>; ROSS, YVETTE <YVETTE.ROSS@cbp.dhs.gov>; rchavez@ci.laredo.tx.us <rchavez@ci.laredo.tx.us>; jrichard@ci.laredo.tx.us <jrichard@ci.laredo.tx.us>; Olga De Angel <odeangel@ci.laredo.tx.us>; Elizabeth Estrada <eestrada@ci.laredo.tx.us>; gsaavedra@ci.laredo.tx.us <gsaavedra@ci.laredo.tx.us>; Evelyn Gomez <egomez@ci.laredo.tx.us>; jim . king <jim.king@kingadvising.com>; randolphdavide <randolphdavide@aol.com>; Romero, Adrian <aromero@seatx.com>; Covarrubias, Martin <mcovarrubias@seatx.com>; edward.ochoa@kci.com <edward.ochoa@kci.com>; BALDWIN, KELLY L <kelly.l.baldwin@cbp.dhs.gov>; NORRIE, ROBERT <ROBERT.NORRIE@cbp.dhs.gov>; Jim King <idaho4jk@gmail.com>; VASQUEZ, JAVIER <JAVIER.VASQUEZ@CBP.DHS.GOV>; Jared Bradley - 9P <jared.bradley@gsa.gov>; FAZ, JUAN O <JUAN.O.FAZ@cbp.dhs.gov>; CHAVEZ, JUAN <JUAN.CHAVEZ@CBP.DHS.gov>; LOZANO, LUIS G <LUIS.G.LOZANO@CBP.DHS.GOV>; ALVAREZ, SANTIAGO III <SANTIAGO.III.ALVAREZ@CBP.DHS.GOV>; GARZA, MICHAELC <MICHAEL.C.GARZA@cbp.dhs.gov>; SALINAS, PEDRO A <PEDRO.A.SALINAS2@cbp.dhs.gov>; GARZA, MARGARITA <MARGARITA.GARZA@CBP.DHS.GOV>; LAREDO POE FACILITIES <LAREDOPOEFACILITIES@cbp.dhs.gov>; CAVAZOS, REYMUNDO <REYMUNDO.CAVAZOS@CBP.DHS.GOV>; RANGEL, EFREN R <EFREN.R.RANGEL@cbp.dhs.gov>; MARA, JEFFREY J <JEFFREY.J.MARA@CBP.DHS.GOV>; GUERRA, ADRIAN C <ADRIAN.C.GUERRA@CBP.DHS.GOV>; AGEE, JAMES M. (CTR) <JAMES.M.AGEE@associates.cbp.dhs.gov>; DYAR, ROBERT A. (OPR) <ROBERT.A.DYAR@cbp.dhs.gov>; CAMACHO, ALEJANDRO (CTR) <alejandro.camacho@associates.cbp.dhs.gov>; Mark Woods - 7PCE <mark.woods@gsa.gov>; alberto.garcia@gsa.gov <alberto.garcia@gsa.gov>; DRAKE, CHERELLE A <CHERELLE.A.DRAKE@cbp.dhs.gov>; MORENO, TONY <TONY.MORENO@cbp.dhs.gov>; SPRAKER, KIRSTEN A. (CTR) <KIRSTEN.A.SPRAKER@associates.cbp.dhs.gov>; MARIN, JOSE A <JOSE.A.MARIN@cbp.dhs.gov>; SERIAN, JOSHUA <joshua.serian@cbp.dhs.gov>; ADAMS, JONATHAN <JONATHAN.ADAMS@cbp.dhs.gov>; BENAVIDES, LEOBARDO <LEOBARDO.BENAVIDES@CBP.DHS.GOV>; CROUCH, CHRISTOPHER M <CHRISTOPHER.M.CROUCH@cbp.dhs.gov>; HANNA, AUSTIN J <AUSTIN.J.HANNA@associates.cbp.dhs.gov>; ESPINOZA MONTALVO, RICARDO (OIT) <RICARDO.ESPINOZAMONTALVO@cbp.dhs.gov>; ROBERTSON, HEATHER M <HEATHER.M.ROBERTSON@CBP.DHS.GOV>; COSTILLA, RUBEN (OIT) <RUBEN.COSTILLA@cbp.dhs.gov>; MARTINEZ, JORGE Z (OIT) <JORGE.Z.MARTINEZ@CBP.DHS.GOV>; CAMACHO, JUAN R <JUAN.R.CAMACHO@cbp.dhs.gov>; Kirsten Spraker <kspraker@vpdgov.com>; GUSTAFSON-JR, RONALD A. (CTR) <ronald.a.gustafson-jr@associates.cbp.dhs.gov>; NEWTON, DAVID E. (CTR) <david.e.newton@associates.cbp.dhs.gov>; DONAHUE, STEPHANIE D <STEPHANIE.D.DONAHUE@CBP.DHS.GOV>; McGraw, John <JMcGraw@jmt.com>; Christopher Vessella - PT1F <christopher.vessella@gsa.gov>; Shery Wittstock- PT1F <shery.wittstock@gsa.gov>; CALDERA, CYNTHIA <CYNTHIA.G.CALDERA@cbp.dhs.gov>
Subject: FY25 Laredo WTB Expansion Project

CAUTION: This email originated from outside your organization. Exercise caution when opening attachments or clicking links, especially from unknown senders.

Hello everyone! Per our meeting today, I created the page below so we can upload and share all our files. I will also copy the link to our recurring meeting invite so we can all go there to pull files for the discussion.

Sid: Big apologies as I completely missed the files you sent Tuesday evening. I did receive them, and they are already uploaded to the site. Feel free to organize as needed.

https://cbpgovext.sharepoint.com/sites/FY25-World-Trade-Bridge/Shared%20Documents/Forms/AllItems.aspx

Regards,

Maria C. Diaz
Program Manager, Donations Acceptance Program
Office of Field Operations

U.S. Customs and Border Protection
40 S Gay Street
Baltimore MD 21202

Main: 202-285-4792
Email:maria.c.diaz@cbp.dhs.gov

AMERICAN OVERSIGHT

From: DIAZ, MARIA C <MARIA.C.DIAZ@cbp.dhs.gov>
Sent: Thursday, January 08, 2026 11:44 AM EST
To: Mielke, Sid <smielke@seatx.com>; Elsa Hinojosa <mhinojosa1@ci.laredo.tx.us>; LFO FACILITIES <LFO-FACILITIES@cbp.dhs.gov>; LOZANO, EDUARDO <EDUARDO.LOZANO@CBP.DHS.GOV>; FLORES, ALBERTO A <ALBERTO.A.FLORES@CBP.DHS.GOV>; STELLEMA, DAVID M. <DAVID.M.STELLEMA@cbp.dhs.gov>; Havinoviski, Glenn <ghavinoviski@jmttg.com>; Marsteller, Bradley <BMarsteller@jmt.com>
CC: Sergio Perez - PT1F <sergio.perez@gsa.gov>; Shaner, Nickalaus <NShaner@jmt.com>; CASPERSON, JARED <JARED.CASPERSON@cbp.dhs.gov>; HAMLETT, ELIZABETH F <elizabeth.f.hamlett@cbp.dhs.gov>; FLANAGAN, RYAN H <RYAN.H.FLANAGAN@cbp.dhs.gov>; LANCASTER, JAMES A (CTR) <JAMES.A.LANCASTER@associates.cbp.dhs.gov>; Joseph W. Neeb <jneeb@ci.laredo.tx.us>; Jose A. Valdez, Jr. <jvaldez5@ci.laredo.tx.us>; Steve E. Landin <selandin@ci.laredo.tx.us>; ROSS, YVETTE <YVETTE.ROSS@cbp.dhs.gov>; rchavez@ci.laredo.tx.us <rchavez@ci.laredo.tx.us>; jrichard@ci.laredo.tx.us <jrichard@ci.laredo.tx.us>; Olga De Angel <odeangel@ci.laredo.tx.us>; Elizabeth Estrada <eestrada@ci.laredo.tx.us>; gsaavedra@ci.laredo.tx.us <gsaavedra@ci.laredo.tx.us>; Evelyn Gomez <egomez@ci.laredo.tx.us>; jim . king <jim.king@kingadvising.com>; randolphdavide <randolphdavide@aol.com>; Romero, Adrian <aromero@seatx.com>; Covarrubias, Martin <mcovarrubias@seatx.com>; edward.ochoa@kci.com <edward.ochoa@kci.com>; BALDWIN, KELLY L <kelly.l.baldwin@cbp.dhs.gov>; NORRIE, ROBERT <ROBERT.NORRIE@cbp.dhs.gov>; Jim King <idaho4jk@gmail.com>; VASQUEZ, JAVIER <JAVIER.VASQUEZ@CBP.DHS.GOV>; Jared Bradley - 9P <jared.bradley@gsa.gov>; FAZ, JUAN O <JUAN.O.FAZ@cbp.dhs.gov>; CHAVEZ, JUAN <JUAN.CHAVEZ@CBP.DHS.gov>; LOZANO, LUIS G <LUIS.G.LOZANO@CBP.DHS.GOV>; ALVAREZ, SANTIAGO III <SANTIAGO.III.ALVAREZ@CBP.DHS.GOV>; GARZA, MICHAELC <MICHAEL.C.GARZA@cbp.dhs.gov>; SALINAS, PEDRO A <PEDRO.A.SALINAS2@cbp.dhs.gov>; GARZA, MARGARITA <MARGARITA.GARZA@CBP.DHS.GOV>; LAREDO POE FACILITIES <LAREDOPOEFACILITIES@cbp.dhs.gov>; CAVAZOS, REYMUNDO <REYMUNDO.CAVAZOS@CBP.DHS.GOV>; RANGEL, EFREN R <EFREN.R.RANGEL@cbp.dhs.gov>; MARA, JEFFREY J <JEFFREY.J.MARA@CBP.DHS.GOV>; GUERRA, ADRIAN C <ADRIAN.C.GUERRA@CBP.DHS.GOV>; AGEE, JAMES M. (CTR) <JAMES.M.AGEE@associates.cbp.dhs.gov>; DYAR, ROBERT A. (OPR) <ROBERT.A.DYAR@cbp.dhs.gov>; CAMACHO, ALEJANDRO (CTR) <alejandro.camacho@associates.cbp.dhs.gov>; Mark Woods - 7PCE <mark.woods@gsa.gov>; alberto.garcia@gsa.gov <alberto.garcia@gsa.gov>; DRAKE, CHERELLE A <CHERELLE.A.DRAKE@cbp.dhs.gov>; MORENO, TONY <TONY.MORENO@cbp.dhs.gov>; SPRAKER, KIRSTEN A. (CTR) <KIRSTEN.A.SPRAKER@associates.cbp.dhs.gov>; MARIN, JOSE A <JOSE.A.MARIN@cbp.dhs.gov>; SERIAN, JOSHUA <joshua.serian@cbp.dhs.gov>; ADAMS, JONATHAN <JONATHAN.ADAMS@cbp.dhs.gov>; BENAVIDES, LEOBARDO <LEOBARDO.BENAVIDES@CBP.DHS.GOV>; CROUCH, CHRISTOPHER M <CHRISTOPHER.M.CROUCH@cbp.dhs.gov>; HANNA, AUSTIN J <AUSTIN.J.HANNA@associates.cbp.dhs.gov>; ESPINOZA MONTALVO, RICARDO (OIT) <RICARDO.ESPINOZAMONTALVO@cbp.dhs.gov>; ROBERTSON, HEATHER M <HEATHER.M.ROBERTSON@CBP.DHS.GOV>; COSTILLA, RUBEN (OIT) <RUBEN.COSTILLA@cbp.dhs.gov>; MARTINEZ, JORGE Z (OIT) <JORGE.Z.MARTINEZ@CBP.DHS.GOV>; CAMACHO, JUAN R <JUAN.R.CAMACHO@cbp.dhs.gov>; Kirsten Spraker <kspraker@vpdgov.com>; GUSTAFSON-JR, RONALD A. (CTR) <ronald.a.gustafson-jr@associates.cbp.dhs.gov>; NEWTON, DAVID E. (CTR) <david.e.newton@associates.cbp.dhs.gov>; DONAHUE, STEPHANIE D <STEPHANIE.D.DONAHUE@CBP.DHS.GOV>; McGraw, John <JMcGraw@jmt.com>; Christopher Vessella - PT1F <christopher.vessella@gsa.gov>; Shery Wittstock- PT1F <shery.wittstock@gsa.gov>; CALDERA, CYNTHIA <CYNTHIA.G.CALDERA@cbp.dhs.gov>
Subject: FY25 Laredo WTB Expansion Project
Attachment(s): "FY25 Laredo WTB Expansion Project.msg"

Sender: MARIA.C.DIAZ@cbp.dhs.gov
Subject: FY25 Laredo WTB Expansion Project
Message-Id: <BLAPR09MB65140AFCA2F245EA91F3C8C18985A@BLAPR09MB6514.namprd09.prod.outlook.com>
Recipient: gsaavedra@ci.laredo.tx.us

AMERICAN OVERSIGHT

From: DIAZ, MARIA C <MARIA.C.DIAZ@cbp.dhs.gov>
Sent: Thursday, January 08, 2026 11:43 AM EST
To: Mielke, Sid <smielke@seatx.com>; Elsa Hinojosa <mhinojosa1@ci.laredo.tx.us>; LFO FACILITIES <LFO-FACILITIES@cbp.dhs.gov>; LOZANO, EDUARDO <EDUARDO.LOZANO@CBP.DHS.GOV>; FLORES, ALBERTO A <ALBERTO.A.FLORES@CBP.DHS.GOV>; STELLEMA, DAVID M. <DAVID.M.STELLEMA@cbp.dhs.gov>; Havinoviski, Glenn <ghavinoviski@jmttg.com>; Marsteller, Bradley <BMarsteller@jmt.com>
CC: Sergio Perez - PT1F <sergio.perez@gsa.gov>; Shaner, Nickalaus <NShaner@jmt.com>; CASPERSON, JARED <JARED.CASPERSON@cbp.dhs.gov>; HAMLETT, ELIZABETH F <elizabeth.f.hamlett@cbp.dhs.gov>; FLANAGAN, RYAN H <RYAN.H.FLANAGAN@cbp.dhs.gov>; LANCASTER, JAMES A (CTR) <JAMES.A.LANCASTER@associates.cbp.dhs.gov>; Joseph W. Neeb <jneeb@ci.laredo.tx.us>; Jose A. Valdez, Jr. <jvaldez5@ci.laredo.tx.us>; Steve E. Landin <selandin@ci.laredo.tx.us>; ROSS, YVETTE <YVETTE.ROSS@cbp.dhs.gov>; rchavez@ci.laredo.tx.us <rchavez@ci.laredo.tx.us>; jrichard@ci.laredo.tx.us <jrichard@ci.laredo.tx.us>; Olga De Angel <odeangel@ci.laredo.tx.us>; Elizabeth Estrada <eestrada@ci.laredo.tx.us>; gsaavedra@ci.laredo.tx.us <gsaavedra@ci.laredo.tx.us>; Evelyn Gomez <egomez@ci.laredo.tx.us>; jim . king <jim.king@kingadvising.com>; randolphdavide <randolphdavide@aol.com>; Romero, Adrian <aromero@seatx.com>; Covarrubias, Martin <mcovarrubias@seatx.com>; edward.ochoa@kci.com <edward.ochoa@kci.com>; BALDWIN, KELLY L <kelly.l.baldwin@cbp.dhs.gov>; NORRIE, ROBERT <ROBERT.NORRIE@cbp.dhs.gov>; Jim King <idaho4jk@gmail.com>; VASQUEZ, JAVIER <JAVIER.VASQUEZ@CBP.DHS.GOV>; Jared Bradley - 9P <jared.bradley@gsa.gov>; FAZ, JUAN O <JUAN.O.FAZ@cbp.dhs.gov>; CHAVEZ, JUAN <JUAN.CHAVEZ@CBP.DHS.gov>; LOZANO, LUIS G <LUIS.G.LOZANO@CBP.DHS.GOV>; ALVAREZ, SANTIAGO III <SANTIAGO.III.ALVAREZ@CBP.DHS.GOV>; GARZA, MICHAELC <MICHAEL.C.GARZA@cbp.dhs.gov>; SALINAS, PEDRO A <PEDRO.A.SALINAS2@cbp.dhs.gov>; GARZA, MARGARITA <MARGARITA.GARZA@CBP.DHS.GOV>; LAREDO POE FACILITIES <LAREDOPOEFACILITIES@cbp.dhs.gov>; CAVAZOS, REYMUNDO <REYMUNDO.CAVAZOS@CBP.DHS.GOV>; RANGEL, EFREN R <EFREN.R.RANGEL@cbp.dhs.gov>; MARA, JEFFREY J <JEFFREY.J.MARA@CBP.DHS.GOV>; GUERRA, ADRIAN C <ADRIAN.C.GUERRA@CBP.DHS.GOV>; AGEE, JAMES M. (CTR) <JAMES.M.AGEE@associates.cbp.dhs.gov>; DYAR, ROBERT A. (OPR) <ROBERT.A.DYAR@cbp.dhs.gov>; CAMACHO, ALEJANDRO (CTR) <alejandro.camacho@associates.cbp.dhs.gov>; Mark Woods - 7PCE <mark.woods@gsa.gov>; alberto.garcia@gsa.gov <alberto.garcia@gsa.gov>; DRAKE, CHERELLE A <CHERELLE.A.DRAKE@cbp.dhs.gov>; MORENO, TONY <TONY.MORENO@cbp.dhs.gov>; SPRAKER, KIRSTEN A. (CTR) <KIRSTEN.A.SPRAKER@associates.cbp.dhs.gov>; MARIN, JOSE A <JOSE.A.MARIN@cbp.dhs.gov>; SERIAN, JOSHUA <joshua.serian@cbp.dhs.gov>; ADAMS, JONATHAN <JONATHAN.ADAMS@cbp.dhs.gov>; BENAVIDES, LEOBARDO <LEOBARDO.BENAVIDES@CBP.DHS.GOV>; CROUCH, CHRISTOPHER M <CHRISTOPHER.M.CROUCH@cbp.dhs.gov>; HANNA, AUSTIN J <AUSTIN.J.HANNA@associates.cbp.dhs.gov>; ESPINOZA MONTALVO, RICARDO (OIT) <RICARDO.ESPINOZAMONTALVO@cbp.dhs.gov>; ROBERTSON, HEATHER M <HEATHER.M.ROBERTSON@CBP.DHS.GOV>; COSTILLA, RUBEN (OIT) <RUBEN.COSTILLA@cbp.dhs.gov>; MARTINEZ, JORGE Z (OIT) <JORGE.Z.MARTINEZ@CBP.DHS.GOV>; CAMACHO, JUAN R <JUAN.R.CAMACHO@cbp.dhs.gov>; Kirsten Spraker <kspraker@vpdgov.com>; GUSTAFSON-JR, RONALD A. (CTR) <ronald.a.gustafson-jr@associates.cbp.dhs.gov>; NEWTON, DAVID E. (CTR) <david.e.newton@associates.cbp.dhs.gov>; DONAHUE, STEPHANIE D <STEPHANIE.D.DONAHUE@CBP.DHS.GOV>; McGraw, John <JMcGraw@jmt.com>; Christopher Vessella - PT1F <christopher.vessella@gsa.gov>; Shery Wittstock- PT1F <shery.wittstock@gsa.gov>; CALDERA, CYNTHIA <CYNTHIA.G.CALDERA@cbp.dhs.gov>
Subject: FY25 Laredo WTB Expansion Project
Attachment(s): "attachment.ics","WTB - DAP PROJECT MTG AGENDA 01-08-26.pdf"

CAUTION: This email originated from outside your organization. Exercise caution when opening attachments or clicking links, especially from unknown senders.

Please see attached agenda for today's meeting.

Microsoft Teams Need help?

Join the meeting now

Meeting ID: 220 633 975 367
Passcode: mV3GN2vE

Dial in by phone

+1 332-249-0605,,22046189# United States, New York City
Find a local number
Phone conference ID: 220 461 89#

For organizers: Meeting options | Reset dial-in PIN

AMERICAN OVERSIGHT
This Teams Meeting is hosted on a U.S. Government information system and is provided for U.S. Government-authorized use only. Unauthorized or improper use or access of this system may result in disciplinary action as well as civil and criminal penalties.

AMERICAN OVERSIGHT

Subject: FY25 Laredo WTB Expansion Project
Location: Microsoft Teams Meeting
Start: Thursday, January 08, 2026 11:00 AM EST
End: Thursday, January 08, 2026 12:00 PM EST
Recurrence: None
Organizer: MARIA.C.DIAZ@cbp.dhs.gov
Required Attendees: smielke@seatx.com; mhinojosa1@ci.laredo.tx.us; LFO-FACILITIES@cbp.dhs.gov; EDUARDO.LOZANO@cbp.dhs.gov; ALBERTO.A.FLORES@cbp.dhs.gov; DAVID.M.STELLEMA@cbp.dhs.gov; ghavinoviski@jmttg.com; BMarsteller@jmt.com
Optional Attendees: sergio.perez@gsa.gov; NShaner@jmt.com; JARED.CASPERSON@cbp.dhs.gov; elizabeth.f.hamlett@cbp.dhs.gov; RYAN.H.FLANAGAN@cbp.dhs.gov; JAMES.A.LANCASTER@associates.cbp.dhs.gov; jneeb@ci.laredo.tx.us; jvaldez5@ci.laredo.tx.us; selandin@ci.laredo.tx.us; YVETTE.ROSS@cbp.dhs.gov; rchavez@ci.laredo.tx.us; jrichard@ci.laredo.tx.us; odeangel@ci.laredo.tx.us; eestrada@ci.laredo.tx.us; gsaavedra@ci.laredo.tx.us; egomez@ci.laredo.tx.us; jim.king@kingadvising.com; randolphdavide@aol.com; aromero@seatx.com; mcovarrubias@seatx.com; edward.ochoa@kci.com; kelly.l.baldwin@cbp.dhs.gov; ROBERT.NORRIE@cbp.dhs.gov; idaho4jk@gmail.com; JAVIER.VASQUEZ@cbp.dhs.gov; jared.bradley@gsa.gov; JUAN.O.FAZ@cbp.dhs.gov; JUAN.CHAVEZ@cbp.dhs.gov; LUIS.G.LOZANO@cbp.dhs.gov; SANTIAGO.III.ALVAREZ@cbp.dhs.gov; MICHAEL.C.GARZA@cbp.dhs.gov; PEDRO.A.SALINAS2@cbp.dhs.gov; MARGARITA.GARZA@cbp.dhs.gov; LAREDOPOEFACILITIES@cbp.dhs.gov; REYMUNDO.CAVAZOS@cbp.dhs.gov; EFREN.R.RANGEL@cbp.dhs.gov; JEFFREY.J.MARA@cbp.dhs.gov; ADRIAN.C.GUERRA@cbp.dhs.gov; JAMES.M.AGEE@associates.cbp.dhs.gov; ROBERT.A.DYAR@cbp.dhs.gov; alejandro.camacho@associates.cbp.dhs.gov; mark.woods@gsa.gov; alberto.garcia@gsa.gov; CHERELLE.A.DRAKE@cbp.dhs.gov; TONY.MORENO@cbp.dhs.gov; KIRSTEN.A.SPRAKER@associates.cbp.dhs.gov; JOSE.A.MARIN@cbp.dhs.gov; joshua.serian@cbp.dhs.gov; JONATHAN.ADAMS@cbp.dhs.gov; LEOBARDO.BENAVIDES@cbp.dhs.gov; CHRISTOPHER.M.CROUCH@cbp.dhs.gov; AUSTIN.J.HANNA@associates.cbp.dhs.gov; RICARDO.ESPINOZAMONTALVO@cbp.dhs.gov; HEATHER.M.ROBERTSON@cbp.dhs.gov; RUBEN.COSTILLA@cbp.dhs.gov; JORGE.Z.MARTINEZ@cbp.dhs.gov; JUAN.R.CAMACHO@cbp.dhs.gov; kspraker@vpdgov.com; ronald.a.gustafson-jr@associates.cbp.dhs.gov; david.e.newton@associates.cbp.dhs.gov; STEPHANIE.D.DONAHUE@cbp.dhs.gov; JMcGraw@jmt.com; christopher.vessella@gsa.gov; shery.wittstock@gsa.gov; CYNTHIA.G.CALDERA@cbp.dhs.gov
Attachments: cid:C9475C9CB09FDC4FA3995E0FBC3EC969@namprd09.prod.outlook.com

Please see attached agenda for today's meeting._____Microsoft Teams Need help? <https://aka.ms/JoinTeamsMeeting?omkt=en-US>Join the meeting now<https://teams.microsoft.com/l/meetup-join/19%3ameeting_OWFhN2RkNjItZTMzNi00YjllLTg4ZTctOTQ1ZDI4NjBlZWJj%40thread.v2/0?context=%7b%22Tid%22%3a%22e4b16b84-4c56-4f27-9af7-30345a161ad4%22%2c%22Oid%22%3a%22dc8cb40d-73db-4127-a9dd-10fb681c7d09%22%7d>Meeting ID: 220 633 975 367Passcode: mV3GN2vE_____Dial in by phone+1 332-249-0605,,22046189#<tel:+13322490605,,22046189> United States, New York CityFind a local number<https://dialin.teams.microsoft.com/375de86c-73d4-4348-8f44-48161d8e5356?id=22046189>Phone conference ID: 220 461 89#For organizers: Meeting options<https://teams.microsoft.com/meetingOptions/?organizerId=dc8cb40d-73db-4127-a9dd-10fb681c7d09&tenantId=e4b16b84-4c56-4f27-9af7-30345a161ad4&threadId=19_meeting_OWFhN2RkNjItZTMzNi00YjllLTg4ZTctOTQ1ZDI4NjBlZWJj@thread.v2&messageId=0&language=en-US> | Reset dial-in PIN<https://dialin.teams.microsoft.com/usp/pstnconferencing>This Teams Meeting is hosted on a U.S. Government information system and is provided for U.S. Government-authorized use only. Unauthorized or improper use or access of this system may result in disciplinary action as well as civil and criminal penalties._____

AMERICAN OVERSIGHT

STRUCTURAL ENGINEERING ASSOCIATES

Port Laredo TEXAS

IN ASSOCIATION WITH KING ADVISING LLC

MEETING AGENDA

LAREDO WORLD TRADE BRIDGE - EXPANSION PROJECT
DAP PROJECT WORKING GROUP
January 8, 2026
10:00 PM Central Standard Time, 11:00 PM Eastern Standard Time, 8:00 AM Pacific Standard Time

- The design team has prepared a draft DAP Application amendment to be forwarded to the DAP team and the City of Laredo management in the coming days. This amendment has been prepared to indicate the creation and approval of 2 separate construction documents and construction phases.
  - **PHASE 1**: The main construction contract, currently the TxDOT PS&E construction documents that include the construction of the complete new northbound bridge including the DAP project components required to tie the bridge to the existing northbound POE area.
    - The DAP Project Phase 1 will be constructed outside of and beyond the temporary secure perimeter fence/concrete barrier but within the federal property boundary footprint. DAP Phase 1 project components include but are not limited to:
      - New NB departure embankment.
      - Remove & replace main POE security perimeter fence, as indicated.
      - New NB bridge rolling gate and operator.
      - New and replacement roadway lighting within POE perimeter.
      - New concrete pavement section.
      - Proposed drainage between existing pavement and new NB bridge.
      - New pavement markings, delineators, signage and special traffic control devices required for approach to MEP units.
      - The previous DAP project 30% submittal included all the above noted items, for which review has been completed and comments received.
  - **Phase 1A:** The special systems construction contract, that includes MEP pre-read equipment and required new CCTV equipment.
    - The DAP Project Phase 1A will be constructed behind the temporary secure perimeter fence/concrete barrier and within the federal property boundary footprint and operational secure perimeter. DAP Phase 1A project components include but are not limited to:
      - Four new lanes of MEP pre-read equipment to be installed directly in front of the existing MEP unit structures. Required infrastructure connection to the existing NII control building, operational testing and acceptance by CBP are included in this item.
      - New CCTV cameras and associated equipment as required by the CBP Design Guide for security and monitoring of the new NB bridge and POE gate. Required infrastructure connection to existing POE CCTV system, operational testing and acceptance by CBP are included in this item.

AMERICAN OVERSIGHT

  - These items were not included in the previous 30% DAP project submittal and will require multiple design review submittals and approvals prior to construction. RapiScan will provide the required details for installation of the MEP pre-read lane equipment. SEA/JMT will provide the construction plans and will utilize TxDOT standard designs and drawings will be utilized where possible for the CCTV equipment.

- Phase 1 and Phase 1A DAP projects will be reviewed and approved to move forward to construction along two separate timelines.
  - Phase 1 DAP project will follow the currently published main City of Laredo/TxDOT project timeline to the extent possible with the goal to maintain final construction approval by September 2026. Construction for Phase 1 is currently scheduled to commence in January 2027 and has a projected 9 month project duration.
  - Phase 1A DAP project will follow a separate timeline to be determined and approved in January 2026. Phase 1A will require contractor prescreening and full coordination with CBP POE operational staff. Phase 1A can commence, once approved for construction after commencement of Phase 1, but completion of Phase 1A must coincide with the completion of Phase 1. Anticipated construction time for Phase 1A is 3 months.
  - The main project Phase 2 cannot commence until both Phase 1 and Phase 1A DAP projects are completed and accepted.
- Status of 30% Submittal Package Review
  - CBP and GSA comments received
  - Design team responses to comments receive distributed along with this agenda.
- Status of TxDOT main project submittals
  - FINAL TxDOT project submittal rescheduled for February 23, 2026.
  - Anticipate review and approval to advertise for bids in accordance with current overall project timeline. (August 2026)
- Look Ahead Schedule
  - TxDOT Final PS&E revised to 02-23-2026.
  - DAP 60% Submittal – target to DAP team on 02-23-2026.
  - Future FY26 Team Meetings to continue as scheduled on second Thursday of each month.
- Other Items for Discussion

AMERICAN OVERSIGHT

TX-MAYOR-26-0489-A-000047

From: DIAZ, MARIA C <MARIA.C.DIAZ@cbp.dhs.gov>
Sent: Thursday, January 08, 2026 11:43 AM EST
To: Mielke, Sid <smielke@seatx.com>; Elsa Hinojosa <mhinojosa1@ci.laredo.tx.us>; LFO FACILITIES <LFO-FACILITIES@cbp.dhs.gov>; LOZANO, EDUARDO <EDUARDO.LOZANO@CBP.DHS.GOV>; FLORES, ALBERTO A <ALBERTO.A.FLORES@CBP.DHS.GOV>; STELLEMA, DAVID M. <DAVID.M.STELLEMA@cbp.dhs.gov>; Havinoviski, Glenn <ghavinoviski@jmttg.com>; Marsteller, Bradley <BMarsteller@jmt.com>
CC: CASPERSON, JARED <JARED.CASPERSON@cbp.dhs.gov>; HAMLETT, ELIZABETH F <elizabeth.f.hamlett@cbp.dhs.gov>; FLANAGAN, RYAN H <RYAN.H.FLANAGAN@cbp.dhs.gov>; LANCASTER, JAMES A (CTR) <JAMES.A.LANCASTER@associates.cbp.dhs.gov>; Joseph W. Neeb <jneeb@ci.laredo.tx.us>; Jose A. Valdez, Jr. <jvaldez5@ci.laredo.tx.us>; Steve E. Landin <selandin@ci.laredo.tx.us>; ROSS, YVETTE <YVETTE.ROSS@cbp.dhs.gov>; rchavez@ci.laredo.tx.us <rchavez@ci.laredo.tx.us>; jrichard@ci.laredo.tx.us <jrichard@ci.laredo.tx.us>; Olga De Angel <odeangel@ci.laredo.tx.us>; Elizabeth Estrada <eestrada@ci.laredo.tx.us>; gsaavedra@ci.laredo.tx.us <gsaavedra@ci.laredo.tx.us>; Evelyn Gomez <egomez@ci.laredo.tx.us>; jim . king <jim.king@kingadvising.com>; randolphdavide <randolphdavide@aol.com>; Romero, Adrian <aromero@seatx.com>; Covarrubias, Martin <mcovarrubias@seatx.com>; edward.ochoa@kci.com <edward.ochoa@kci.com>; BALDWIN, KELLY L <kelly.l.baldwin@cbp.dhs.gov>; NORRIE, ROBERT <ROBERT.NORRIE@cbp.dhs.gov>; Jim King <idaho4jk@gmail.com>; VASQUEZ, JAVIER <JAVIER.VASQUEZ@CBP.DHS.GOV>; Jared Bradley - 9P <jared.bradley@gsa.gov>; FAZ, JUAN O <JUAN.O.FAZ@cbp.dhs.gov>; CHAVEZ, JUAN <JUAN.CHAVEZ@CBP.DHS.gov>; LOZANO, LUIS G <LUIS.G.LOZANO@CBP.DHS.GOV>; ALVAREZ, SANTIAGO III <SANTIAGO.III.ALVAREZ@CBP.DHS.GOV>; GARZA, MICHAELC <MICHAEL.C.GARZA@cbp.dhs.gov>; SALINAS, PEDRO A <PEDRO.A.SALINAS2@cbp.dhs.gov>; GARZA, MARGARITA <MARGARITA.GARZA@CBP.DHS.GOV>; LAREDO POE FACILITIES <LAREDOPOEFACILITIES@cbp.dhs.gov>; CAVAZOS, REYMUNDO <REYMUNDO.CAVAZOS@CBP.DHS.GOV>; RANGEL, EFREN R <EFREN.R.RANGEL@cbp.dhs.gov>; MARA, JEFFREY J <JEFFREY.J.MARA@CBP.DHS.GOV>; GUERRA, ADRIAN C <ADRIAN.C.GUERRA@CBP.DHS.GOV>; AGEE, JAMES M. (CTR) <JAMES.M.AGEE@associates.cbp.dhs.gov>; DYAR, ROBERT A. (OPR) <ROBERT.A.DYAR@cbp.dhs.gov>; CAMACHO, ALEJANDRO (CTR) <alejandro.camacho@associates.cbp.dhs.gov>; Mark Woods - 7PCE <mark.woods@gsa.gov>; alberto.garcia@gsa.gov <alberto.garcia@gsa.gov>; DRAKE, CHERELLE A <CHERELLE.A.DRAKE@cbp.dhs.gov>; MORENO, TONY <TONY.MORENO@cbp.dhs.gov>; SPRAKER, KIRSTEN A. (CTR) <KIRSTEN.A.SPRAKER@associates.cbp.dhs.gov>; MARIN, JOSE A <JOSE.A.MARIN@cbp.dhs.gov>; SERIAN, JOSHUA <joshua.serian@cbp.dhs.gov>; ADAMS, JONATHAN <JONATHAN.ADAMS@cbp.dhs.gov>; BENAVIDES, LEOBARDO <LEOBARDO.BENAVIDES@CBP.DHS.GOV>; CROUCH, CHRISTOPHER M <CHRISTOPHER.M.CROUCH@cbp.dhs.gov>; HANNA, AUSTIN J <AUSTIN.J.HANNA@associates.cbp.dhs.gov>; ESPINOZA MONTALVO, RICARDO (OIT) <RICARDO.ESPINOZAMONTALVO@cbp.dhs.gov>; ROBERTSON, HEATHER M <HEATHER.M.ROBERTSON@CBP.DHS.GOV>; COSTILLA, RUBEN (OIT) <RUBEN.COSTILLA@cbp.dhs.gov>; MARTINEZ, JORGE Z (OIT) <JORGE.Z.MARTINEZ@CBP.DHS.GOV>; CAMACHO, JUAN R <JUAN.R.CAMACHO@cbp.dhs.gov>; Sergio Perez - PT1F <sergio.perez@gsa.gov>; Kirsten Spraker <kspraker@vpdgov.com>; GUSTAFSON-JR, RONALD A. (CTR) <ronald.a.gustafson-jr@associates.cbp.dhs.gov>; NEWTON, DAVID E. (CTR) <david.e.newton@associates.cbp.dhs.gov>; DONAHUE, STEPHANIE D <STEPHANIE.D.DONAHUE@CBP.DHS.GOV>; McGraw, John <JMcGraw@jmt.com>; Shaner,Nickalaus <NShaner@jmt.com>
Subject: FY25 Laredo WTB Expansion Project
Attachment(s): "FY25 Laredo WTB Expansion Project.msg"

Sender: MARIA.C.DIAZ@cbp.dhs.gov
Subject: FY25 Laredo WTB Expansion Project
Message-Id: <BLAPR09MB651409CA34BC05455F3407D68985A@BLAPR09MB6514.namprd09.prod.outlook.com>
Recipient: rchavez@ci.laredo.tx.us

AMERICAN OVERSIGHT

From: DIAZ, MARIA C <MARIA.C.DIAZ@cbp.dhs.gov>
Sent: Thursday, January 08, 2026 11:43 AM EST
To: Mielke, Sid <smielke@seatx.com>; Elsa Hinojosa <mhinojosa1@ci.laredo.tx.us>; LFO FACILITIES <LFO-FACILITIES@cbp.dhs.gov>; LOZANO, EDUARDO <EDUARDO.LOZANO@CBP.DHS.GOV>; FLORES, ALBERTO A <ALBERTO.A.FLORES@CBP.DHS.GOV>; STELLEMA, DAVID M. <DAVID.M.STELLEMA@cbp.dhs.gov>; Havinoviski, Glenn <ghavinoviski@jmttg.com>; Marsteller, Bradley <BMarsteller@jmt.com>
CC: CASPERSON, JARED <JARED.CASPERSON@cbp.dhs.gov>; HAMLETT, ELIZABETH F <elizabeth.f.hamlett@cbp.dhs.gov>; FLANAGAN, RYAN H <RYAN.H.FLANAGAN@cbp.dhs.gov>; LANCASTER, JAMES A (CTR) <JAMES.A.LANCASTER@associates.cbp.dhs.gov>; Joseph W. Neeb <jneeb@ci.laredo.tx.us>; Jose A. Valdez, Jr. <jvaldez5@ci.laredo.tx.us>; Steve E. Landin <selandin@ci.laredo.tx.us>; ROSS, YVETTE <YVETTE.ROSS@cbp.dhs.gov>; rchavez@ci.laredo.tx.us <rchavez@ci.laredo.tx.us>; jrichard@ci.laredo.tx.us <jrichard@ci.laredo.tx.us>; Olga De Angel <odeangel@ci.laredo.tx.us>; Elizabeth Estrada <eestrada@ci.laredo.tx.us>; gsaavedra@ci.laredo.tx.us <gsaavedra@ci.laredo.tx.us>; Evelyn Gomez <egomez@ci.laredo.tx.us>; jim . king <jim.king@kingadvising.com>; randolphdavide <randolphdavide@aol.com>; Romero, Adrian <aromero@seatx.com>; Covarrubias, Martin <mcovarrubias@seatx.com>; edward.ochoa@kci.com <edward.ochoa@kci.com>; BALDWIN, KELLY L <kelly.l.baldwin@cbp.dhs.gov>; NORRIE, ROBERT <ROBERT.NORRIE@cbp.dhs.gov>; Jim King <idaho4jk@gmail.com>; VASQUEZ, JAVIER <JAVIER.VASQUEZ@CBP.DHS.GOV>; Jared Bradley - 9P <jared.bradley@gsa.gov>; FAZ, JUAN O <JUAN.O.FAZ@cbp.dhs.gov>; CHAVEZ, JUAN <JUAN.CHAVEZ@CBP.DHS.gov>; LOZANO, LUIS G <LUIS.G.LOZANO@CBP.DHS.GOV>; ALVAREZ, SANTIAGO III <SANTIAGO.III.ALVAREZ@CBP.DHS.GOV>; GARZA, MICHAELC <MICHAEL.C.GARZA@cbp.dhs.gov>; SALINAS, PEDRO A <PEDRO.A.SALINAS2@cbp.dhs.gov>; GARZA, MARGARITA <MARGARITA.GARZA@CBP.DHS.GOV>; LAREDO POE FACILITIES <LAREDOPOEFACILITIES@cbp.dhs.gov>; CAVAZOS, REYMUNDO <REYMUNDO.CAVAZOS@CBP.DHS.GOV>; RANGEL, EFREN R <EFREN.R.RANGEL@cbp.dhs.gov>; MARA, JEFFREY J <JEFFREY.J.MARA@CBP.DHS.GOV>; GUERRA, ADRIAN C <ADRIAN.C.GUERRA@CBP.DHS.GOV>; AGEE, JAMES M. (CTR) <JAMES.M.AGEE@associates.cbp.dhs.gov>; DYAR, ROBERT A. (OPR) <ROBERT.A.DYAR@cbp.dhs.gov>; CAMACHO, ALEJANDRO (CTR) <alejandro.camacho@associates.cbp.dhs.gov>; Mark Woods - 7PCE <mark.woods@gsa.gov>; alberto.garcia@gsa.gov <alberto.garcia@gsa.gov>; DRAKE, CHERELLE A <CHERELLE.A.DRAKE@cbp.dhs.gov>; MORENO, TONY <TONY.MORENO@cbp.dhs.gov>; SPRAKER, KIRSTEN A. (CTR) <KIRSTEN.A.SPRAKER@associates.cbp.dhs.gov>; MARIN, JOSE A <JOSE.A.MARIN@cbp.dhs.gov>; SERIAN, JOSHUA <joshua.serian@cbp.dhs.gov>; ADAMS, JONATHAN <JONATHAN.ADAMS@cbp.dhs.gov>; BENAVIDES, LEOBARDO <LEOBARDO.BENAVIDES@CBP.DHS.GOV>; CROUCH, CHRISTOPHER M <CHRISTOPHER.M.CROUCH@cbp.dhs.gov>; HANNA, AUSTIN J <AUSTIN.J.HANNA@associates.cbp.dhs.gov>; ESPINOZA MONTALVO, RICARDO (OIT) <RICARDO.ESPINOZAMONTALVO@cbp.dhs.gov>; ROBERTSON, HEATHER M <HEATHER.M.ROBERTSON@CBP.DHS.GOV>; COSTILLA, RUBEN (OIT) <RUBEN.COSTILLA@cbp.dhs.gov>; MARTINEZ, JORGE Z (OIT) <JORGE.Z.MARTINEZ@CBP.DHS.GOV>; CAMACHO, JUAN R <JUAN.R.CAMACHO@cbp.dhs.gov>; Sergio Perez - PT1F <sergio.perez@gsa.gov>; Kirsten Spraker <kspraker@vpdgov.com>; GUSTAFSON-JR, RONALD A. (CTR) <ronald.a.gustafson-jr@associates.cbp.dhs.gov>; NEWTON, DAVID E. (CTR) <david.e.newton@associates.cbp.dhs.gov>; DONAHUE, STEPHANIE D <STEPHANIE.D.DONAHUE@CBP.DHS.GOV>; McGraw, John <JMcGraw@jmt.com>; Shaner,Nickalaus <NShaner@jmt.com>
Subject: FY25 Laredo WTB Expansion Project
Attachment(s): "attachment.ics"

CAUTION: This email originated from outside your organization. Exercise caution when opening attachments or clicking links, especially from unknown senders.

Microsoft Teams Need help?

Join the meeting now

Meeting ID: 220 633 975 367

Passcode: mV3GN2vE

Dial in by phone

+1 332-249-0605,,22046189# United States, New York City

Find a local number

Phone conference ID: 220 461 89#

For organizers: Meeting options | Reset dial-in PIN

This Teams Meeting is hosted on a U.S. Government information system and is provided for U.S. Government-authorized use only. Unauthorized or improper use or access of this system may result in disciplinary action as well as civil and criminal penalties.

AMERICAN OVERSIGHT

AMERICAN OVERSIGHT

Subject: FY25 Laredo WTB Expansion Project
Location: Microsoft Teams Meeting
Start: Thursday, April 10, 2025 11:00 AM EDT
End: Thursday, April 10, 2025 12:00 PM EDT
Recurrence: Monthly
Organizer: MARIA.C.DIAZ@cbp.dhs.gov
Required Attendees: smielke@seatx.com; mhinojosa1@ci.laredo.tx.us; LFO-FACILITIES@cbp.dhs.gov; EDUARDO.LOZANO@cbp.dhs.gov; ALBERTO.A.FLORES@cbp.dhs.gov; DAVID.M.STELLEMA@cbp.dhs.gov; ghavinoviski@jmttg.com; BMarsteller@jmt.com
Optional Attendees: JARED.CASPERSON@cbp.dhs.gov; elizabeth.f.hamlett@cbp.dhs.gov; RYAN.H.FLANAGAN@cbp.dhs.gov; JAMES.A.LANCASTER@associates.cbp.dhs.gov; jneeb@ci.laredo.tx.us; jvaldez5@ci.laredo.tx.us; selandin@ci.laredo.tx.us; YVETTE.ROSS@cbp.dhs.gov; rchavez@ci.laredo.tx.us; jrichard@ci.laredo.tx.us; odeangel@ci.laredo.tx.us; eestrada@ci.laredo.tx.us; gsaavedra@ci.laredo.tx.us; egomez@ci.laredo.tx.us; jim.king@kingadvising.com; randolphdavide@aol.com; aromero@seatx.com; mcovarrubias@seatx.com; edward.ochoa@kci.com; kelly.l.baldwin@cbp.dhs.gov; ROBERT.NORRIE@cbp.dhs.gov; idaho4jk@gmail.com; JAVIER.VASQUEZ@cbp.dhs.gov; jared.bradley@gsa.gov; JUAN.O.FAZ@cbp.dhs.gov; JUAN.CHAVEZ@cbp.dhs.gov; LUIS.G.LOZANO@cbp.dhs.gov; SANTIAGO.III.ALVAREZ@cbp.dhs.gov; MICHAEL.C.GARZA@cbp.dhs.gov; PEDRO.A.SALINAS2@cbp.dhs.gov; MARGARITA.GARZA@cbp.dhs.gov; LAREDOPOEFACILITIES@cbp.dhs.gov; REYMUNDO.CAVAZOS@cbp.dhs.gov; EFREN.R.RANGEL@cbp.dhs.gov; JEFFREY.J.MARA@cbp.dhs.gov; ADRIAN.C.GUERRA@cbp.dhs.gov; JAMES.M.AGEE@associates.cbp.dhs.gov; ROBERT.A.DYAR@cbp.dhs.gov; alejandro.camacho@associates.cbp.dhs.gov; mark.woods@gsa.gov; alberto.garcia@gsa.gov; CHERELLE.A.DRAKE@cbp.dhs.gov; TONY.MORENO@cbp.dhs.gov; KIRSTEN.A.SPRAKER@associates.cbp.dhs.gov; JOSE.A.MARIN@cbp.dhs.gov; joshua.serian@cbp.dhs.gov; JONATHAN.ADAMS@cbp.dhs.gov; LEOBARDO.BENAVIDES@cbp.dhs.gov; CHRISTOPHER.M.CROUCH@cbp.dhs.gov; AUSTIN.J.HANNA@associates.cbp.dhs.gov; RICARDO.ESPINOZAMONTALVO@cbp.dhs.gov; HEATHER.M.ROBERTSON@cbp.dhs.gov; RUBEN.COSTILLA@cbp.dhs.gov; JORGE.Z.MARTINEZ@cbp.dhs.gov; JUAN.R.CAMACHO@cbp.dhs.gov; sergio.perez@gsa.gov; kspraker@vpdgov.com; ronald.a.gustafson-jr@associates.cbp.dhs.gov; david.e.newton@associates.cbp.dhs.gov; STEPHANIE.D.DONAHUE@cbp.dhs.gov; JMcGraw@jmt.com; NShaner@jmt.com

_____Microsoft Teams Need help? <https://aka.ms/JoinTeamsMeeting?omkt=en-US>Join the meeting now<https://teams.microsoft.com/l/meetup-join/19%3ameeting_OWFhN2RkNjItZTMzNi00YjllLTg4ZTctOTQ1ZDI4NjBlZWJj%40thread.v2/0?context=%7b%22Tid%22%3a%22e4b16b84-4c56-4f27-9af7-30345a161ad4%22%2c%22Oid%22%3a%22dc8cb40d-73db-4127-a9dd-10fb681c7d09%22%7d>Meeting ID: 220 633 975 367Passcode: mV3GN2vE_____Dial in by phone+1 332-249-0605,,22046189#<tel:+13322490605,,22046189> United States, New York CityFind a local number<https://dialin.teams.microsoft.com/375de86c-73d4-4348-8f44-48161d8e5356?id=22046189>Phone conference ID: 220 461 89#For organizers: Meeting options<https://teams.microsoft.com/meetingOptions/?organizerId=dc8cb40d-73db-4127-a9dd-10fb681c7d09&tenantId=e4b16b84-4c56-4f27-9af7-30345a161ad4&threadId=19_meeting_OWFhN2RkNjItZTMzNi00YjllLTg4ZTctOTQ1ZDI4NjBlZWJj@thread.v2&messageId=0&language=en-US> | Reset dial-in PIN<https://dialin.teams.microsoft.com/usp/pstnconferencing>This Teams Meeting is hosted on a U.S. Government information system and is provided for U.S. Government-authorized use only. Unauthorized or improper use or access of this system may result in disciplinary action as well as civil and criminal penalties._____

AMERICAN OVERSIGHT

From: DIAZ, MARIA C <MARIA.C.DIAZ@cbp.dhs.gov>
Sent: Thursday, January 08, 2026 10:26 AM EST
To: Mielke, Sid <smielke@seatx.com>; Elsa Hinojosa <mhinojosa1@ci.laredo.tx.us>; LFO FACILITIES <LFO-FACILITIES@cbp.dhs.gov>; LOZANO, EDUARDO <EDUARDO.LOZANO@CBP.DHS.GOV>; FLORES, ALBERTO A <ALBERTO.A.FLORES@CBP.DHS.GOV>; STELLEMA, DAVID M. <DAVID.M.STELLEMA@cbp.dhs.gov>; Havinoviski, Glenn <ghavinoviski@jmttg.com>; Marsteller, Bradley <BMarsteller@jmt.com>
CC: Sergio Perez - PT1F <sergio.perez@gsa.gov>; Shaner, Nickalaus <NShaner@jmt.com>; CASPERSON, JARED <JARED.CASPERSON@cbp.dhs.gov>; HAMLETT, ELIZABETH F <elizabeth.f.hamlett@cbp.dhs.gov>; FLANAGAN, RYAN H <RYAN.H.FLANAGAN@cbp.dhs.gov>; David Cornelison <david.cornelison@gsa.gov>; LANCASTER, JAMES A (CTR) <JAMES.A.LANCASTER@associates.cbp.dhs.gov>; Joseph W. Neeb <jneeb@ci.laredo.tx.us>; Jose A. Valdez, Jr. <jvaldez5@ci.laredo.tx.us>; Steve E. Landin <selandin@ci.laredo.tx.us>; ROSS, YVETTE <YVETTE.ROSS@cbp.dhs.gov>; rchavez@ci.laredo.tx.us <rchavez@ci.laredo.tx.us>; jrichard@ci.laredo.tx.us <jrichard@ci.laredo.tx.us>; Olga De Angel <odeangel@ci.laredo.tx.us>; Elizabeth Estrada <eestrada@ci.laredo.tx.us>; gsaavedra@ci.laredo.tx.us <gsaavedra@ci.laredo.tx.us>; Evelyn Gomez <egomez@ci.laredo.tx.us>; jim . king <jim.king@kingadvising.com>; randolphdavide <randolphdavide@aol.com>; Romero, Adrian <aromero@seatx.com>; Covarrubias, Martin <mcovarrubias@seatx.com>; edward.ochoa@kci.com <edward.ochoa@kci.com>; BALDWIN, KELLY L <kelly.l.baldwin@cbp.dhs.gov>; NORRIE, ROBERT <ROBERT.NORRIE@cbp.dhs.gov>; Jim King <idaho4jk@gmail.com>; VASQUEZ, JAVIER <JAVIER.VASQUEZ@CBP.DHS.GOV>; Jared Bradley - 9P <jared.bradley@gsa.gov>; FAZ, JUAN O <JUAN.O.FAZ@cbp.dhs.gov>; CHAVEZ, JUAN <JUAN.CHAVEZ@CBP.DHS.gov>; LOZANO, LUIS G <LUIS.G.LOZANO@CBP.DHS.GOV>; ALVAREZ, SANTIAGO III <SANTIAGO.III.ALVAREZ@CBP.DHS.GOV>; GARZA, MICHAELC <MICHAEL.C.GARZA@cbp.dhs.gov>; SALINAS, PEDRO A <PEDRO.A.SALINAS2@cbp.dhs.gov>; GARZA, MARGARITA <MARGARITA.GARZA@CBP.DHS.GOV>; LAREDO POE FACILITIES <LAREDOPOEFACILITIES@cbp.dhs.gov>; CAVAZOS, REYMUNDO <REYMUNDO.CAVAZOS@CBP.DHS.GOV>; RANGEL, EFREN R <EFREN.R.RANGEL@cbp.dhs.gov>; MARA, JEFFREY J <JEFFREY.J.MARA@CBP.DHS.GOV>; GUERRA, ADRIAN C <ADRIAN.C.GUERRA@CBP.DHS.GOV>; AGEE, JAMES M. (CTR) <JAMES.M.AGEE@associates.cbp.dhs.gov>; DYAR, ROBERT A. (OPR) <ROBERT.A.DYAR@cbp.dhs.gov>; CAMACHO, ALEJANDRO (CTR) <alejandro.camacho@associates.cbp.dhs.gov>; Mark Woods - 7PCE <mark.woods@gsa.gov>; alberto.garcia@gsa.gov <alberto.garcia@gsa.gov>; DRAKE, CHERELLE A <CHERELLE.A.DRAKE@cbp.dhs.gov>; MORENO, TONY <TONY.MORENO@cbp.dhs.gov>; SPRAKER, KIRSTEN A. (CTR) <KIRSTEN.A.SPRAKER@associates.cbp.dhs.gov>; MARIN, JOSE A <JOSE.A.MARIN@cbp.dhs.gov>; SERIAN, JOSHUA <joshua.serian@cbp.dhs.gov>; ADAMS, JONATHAN <JONATHAN.ADAMS@cbp.dhs.gov>; BENAVIDES, LEOBARDO <LEOBARDO.BENAVIDES@CBP.DHS.GOV>; CROUCH, CHRISTOPHER M <CHRISTOPHER.M.CROUCH@cbp.dhs.gov>; HANNA, AUSTIN J <AUSTIN.J.HANNA@associates.cbp.dhs.gov>; ESPINOZA MONTALVO, RICARDO (OIT) <RICARDO.ESPINOZAMONTALVO@cbp.dhs.gov>; ROBERTSON, HEATHER M <HEATHER.M.ROBERTSON@CBP.DHS.GOV>; COSTILLA, RUBEN (OIT) <RUBEN.COSTILLA@cbp.dhs.gov>; MARTINEZ, JORGE Z (OIT) <JORGE.Z.MARTINEZ@CBP.DHS.GOV>; CAMACHO, JUAN R <JUAN.R.CAMACHO@cbp.dhs.gov>; Kirsten Spraker <kspraker@vpdgov.com>; GUSTAFSON-JR, RONALD A. (CTR) <ronald.a.gustafson-jr@associates.cbp.dhs.gov>; NEWTON, DAVID E. (CTR) <david.e.newton@associates.cbp.dhs.gov>; DONAHUE, STEPHANIE D <STEPHANIE.D.DONAHUE@CBP.DHS.GOV>; McGraw, John <JMcGraw@jmt.com>; Christopher Vessella - PT1F <christopher.vessella@gsa.gov>; Shery Wittstock- PT1F <shery.wittstock@gsa.gov>; CALDERA, CYNTHIA <CYNTHIA.G.CALDERA@cbp.dhs.gov>
Subject: FY25 Laredo WTB Expansion Project
Attachment(s): "FY25 Laredo WTB Expansion Project.msg"

Sender: MARIA.C.DIAZ@cbp.dhs.gov
Subject: FY25 Laredo WTB Expansion Project
Message-Id: <BLAPR09MB6514CD870FFBEC1C08E0073A8985A@BLAPR09MB6514.namprd09.prod.outlook.com>
Recipient: gsaavedra@ci.laredo.tx.us

AMERICAN OVERSIGHT

From: DIAZ, MARIA C <MARIA.C.DIAZ@cbp.dhs.gov>
Sent: Thursday, January 08, 2026 10:26 AM EST
To: Mielke, Sid <smielke@seatx.com>; Elsa Hinojosa <mhinojosa1@ci.laredo.tx.us>; LFO FACILITIES <LFO-FACILITIES@cbp.dhs.gov>; LOZANO, EDUARDO <EDUARDO.LOZANO@CBP.DHS.GOV>; FLORES, ALBERTO A <ALBERTO.A.FLORES@CBP.DHS.GOV>; STELLEMA, DAVID M. <DAVID.M.STELLEMA@cbp.dhs.gov>; Havinoviski, Glenn <ghavinoviski@jmttg.com>; Marsteller, Bradley <BMarsteller@jmt.com>
CC: Sergio Perez - PT1F <sergio.perez@gsa.gov>; Shaner, Nickalaus <NShaner@jmt.com>; CASPERSON, JARED <JARED.CASPERSON@cbp.dhs.gov>; HAMLETT, ELIZABETH F <elizabeth.f.hamlett@cbp.dhs.gov>; FLANAGAN, RYAN H <RYAN.H.FLANAGAN@cbp.dhs.gov>; David Cornelison <david.cornelison@gsa.gov>; LANCASTER, JAMES A (CTR) <JAMES.A.LANCASTER@associates.cbp.dhs.gov>; Joseph W. Neeb <jneeb@ci.laredo.tx.us>; Jose A. Valdez, Jr. <jvaldez5@ci.laredo.tx.us>; Steve E. Landin <selandin@ci.laredo.tx.us>; ROSS, YVETTE <YVETTE.ROSS@cbp.dhs.gov>; rchavez@ci.laredo.tx.us <rchavez@ci.laredo.tx.us>; jrichard@ci.laredo.tx.us <jrichard@ci.laredo.tx.us>; Olga De Angel <odeangel@ci.laredo.tx.us>; Elizabeth Estrada <eestrada@ci.laredo.tx.us>; gsaavedra@ci.laredo.tx.us <gsaavedra@ci.laredo.tx.us>; Evelyn Gomez <egomez@ci.laredo.tx.us>; jim . king <jim.king@kingadvising.com>; randolphdavide <randolphdavide@aol.com>; Romero, Adrian <aromero@seatx.com>; Covarrubias, Martin <mcovarrubias@seatx.com>; edward.ochoa@kci.com <edward.ochoa@kci.com>; BALDWIN, KELLY L <kelly.l.baldwin@cbp.dhs.gov>; NORRIE, ROBERT <ROBERT.NORRIE@cbp.dhs.gov>; Jim King <idaho4jk@gmail.com>; VASQUEZ, JAVIER <JAVIER.VASQUEZ@CBP.DHS.GOV>; Jared Bradley - 9P <jared.bradley@gsa.gov>; FAZ, JUAN O <JUAN.O.FAZ@cbp.dhs.gov>; CHAVEZ, JUAN <JUAN.CHAVEZ@CBP.DHS.gov>; LOZANO, LUIS G <LUIS.G.LOZANO@CBP.DHS.GOV>; ALVAREZ, SANTIAGO III <SANTIAGO.III.ALVAREZ@CBP.DHS.GOV>; GARZA, MICHAELC <MICHAEL.C.GARZA@cbp.dhs.gov>; SALINAS, PEDRO A <PEDRO.A.SALINAS2@cbp.dhs.gov>; GARZA, MARGARITA <MARGARITA.GARZA@CBP.DHS.GOV>; LAREDO POE FACILITIES <LAREDOPOEFACILITIES@cbp.dhs.gov>; CAVAZOS, REYMUNDO <REYMUNDO.CAVAZOS@CBP.DHS.GOV>; RANGEL, EFREN R <EFREN.R.RANGEL@cbp.dhs.gov>; MARA, JEFFREY J <JEFFREY.J.MARA@CBP.DHS.GOV>; GUERRA, ADRIAN C <ADRIAN.C.GUERRA@CBP.DHS.GOV>; AGEE, JAMES M. (CTR) <JAMES.M.AGEE@associates.cbp.dhs.gov>; DYAR, ROBERT A. (OPR) <ROBERT.A.DYAR@cbp.dhs.gov>; CAMACHO, ALEJANDRO (CTR) <alejandro.camacho@associates.cbp.dhs.gov>; Mark Woods - 7PCE <mark.woods@gsa.gov>; alberto.garcia@gsa.gov <alberto.garcia@gsa.gov>; DRAKE, CHERELLE A <CHERELLE.A.DRAKE@cbp.dhs.gov>; MORENO, TONY <TONY.MORENO@cbp.dhs.gov>; SPRAKER, KIRSTEN A. (CTR) <KIRSTEN.A.SPRAKER@associates.cbp.dhs.gov>; MARIN, JOSE A <JOSE.A.MARIN@cbp.dhs.gov>; SERIAN, JOSHUA <joshua.serian@cbp.dhs.gov>; ADAMS, JONATHAN <JONATHAN.ADAMS@cbp.dhs.gov>; BENAVIDES, LEOBARDO <LEOBARDO.BENAVIDES@CBP.DHS.GOV>; CROUCH, CHRISTOPHER M <CHRISTOPHER.M.CROUCH@cbp.dhs.gov>; HANNA, AUSTIN J <AUSTIN.J.HANNA@associates.cbp.dhs.gov>; ESPINOZA MONTALVO, RICARDO (OIT) <RICARDO.ESPINOZAMONTALVO@cbp.dhs.gov>; ROBERTSON, HEATHER M <HEATHER.M.ROBERTSON@CBP.DHS.GOV>; COSTILLA, RUBEN (OIT) <RUBEN.COSTILLA@cbp.dhs.gov>; MARTINEZ, JORGE Z (OIT) <JORGE.Z.MARTINEZ@CBP.DHS.GOV>; CAMACHO, JUAN R <JUAN.R.CAMACHO@cbp.dhs.gov>; Kirsten Spraker <kspraker@vpdgov.com>; GUSTAFSON-JR, RONALD A. (CTR) <ronald.a.gustafson-jr@associates.cbp.dhs.gov>; NEWTON, DAVID E. (CTR) <david.e.newton@associates.cbp.dhs.gov>; DONAHUE, STEPHANIE D <STEPHANIE.D.DONAHUE@CBP.DHS.GOV>; McGraw, John <JMcGraw@jmt.com>; Christopher Vessella - PT1F <christopher.vessella@gsa.gov>; Shery Wittstock- PT1F <shery.wittstock@gsa.gov>; CALDERA, CYNTHIA <CYNTHIA.G.CALDERA@cbp.dhs.gov>
Subject: FY25 Laredo WTB Expansion Project
Attachment(s): "attachment.ics","WTB - DAP PROJECT MTG AGENDA 01-08-26.pdf"

CAUTION: This email originated from outside your organization. Exercise caution when opening attachments or clicking links, especially from unknown senders.

Please see attached agenda for today's meeting.

Microsoft Teams Need help?

Join the meeting now

Meeting ID: 220 633 975 367
Passcode: mV3GN2vE

Dial in by phone

+1 332-249-0605,,22046189# United States, New York City
Find a local number
Phone conference ID: 220 461 89#

For organizers: Meeting options | Reset dial-in PIN

AMERICA OVERSIGHT
This Teams Meeting is hosted on a U.S. Government information system and is provided for U.S. Government-authorized use only. Unauthorized or improper use or access of this system may result in disciplinary action as well as civil and criminal penalties.

AMERICAN OVERSIGHT

Subject: FY25 Laredo WTB Expansion Project
Location: Microsoft Teams Meeting
Start: Thursday, January 08, 2026 11:00 AM EST
End: Thursday, January 08, 2026 12:00 PM EST
Recurrence: None
Organizer: MARIA.C.DIAZ@cbp.dhs.gov
Required Attendees: smielke@seatx.com; mhinojosa1@ci.laredo.tx.us; LFO-FACILITIES@cbp.dhs.gov; EDUARDO.LOZANO@cbp.dhs.gov; ALBERTO.A.FLORES@cbp.dhs.gov; DAVID.M.STELLEMA@cbp.dhs.gov; ghavinoviski@jmttg.com; BMarsteller@jmt.com
Optional Attendees: sergio.perez@gsa.gov; NShaner@jmt.com; JARED.CASPERSON@cbp.dhs.gov; elizabeth.f.hamlett@cbp.dhs.gov; RYAN.H.FLANAGAN@cbp.dhs.gov; david.cornelison@gsa.gov; JAMES.A.LANCASTER@associates.cbp.dhs.gov; jneeb@ci.laredo.tx.us; jvaldez5@ci.laredo.tx.us; selandin@ci.laredo.tx.us; YVETTE.ROSS@cbp.dhs.gov; rchavez@ci.laredo.tx.us; jrichard@ci.laredo.tx.us; odeangel@ci.laredo.tx.us; eestrada@ci.laredo.tx.us; gsaavedra@ci.laredo.tx.us; egomez@ci.laredo.tx.us; jim.king@kingadvising.com; randolphdavide@aol.com; aromero@seatx.com; mcovarrubias@seatx.com; edward.ochoa@kci.com; kelly.l.baldwin@cbp.dhs.gov; ROBERT.NORRIE@cbp.dhs.gov; idaho4jk@gmail.com; JAVIER.VASQUEZ@cbp.dhs.gov; jared.bradley@gsa.gov; JUAN.O.FAZ@cbp.dhs.gov; JUAN.CHAVEZ@cbp.dhs.gov; LUIS.G.LOZANO@cbp.dhs.gov; SANTIAGO.III.ALVAREZ@cbp.dhs.gov; MICHAEL.C.GARZA@cbp.dhs.gov; PEDRO.A.SALINAS2@cbp.dhs.gov; MARGARITA.GARZA@cbp.dhs.gov; LAREDOPOEFACILITIES@cbp.dhs.gov; REYMUNDO.CAVAZOS@cbp.dhs.gov; EFREN.R.RANGEL@cbp.dhs.gov; JEFFREY.J.MARA@cbp.dhs.gov; ADRIAN.C.GUERRA@cbp.dhs.gov; JAMES.M.AGEE@associates.cbp.dhs.gov; ROBERT.A.DYAR@cbp.dhs.gov; alejandro.camacho@associates.cbp.dhs.gov; mark.woods@gsa.gov; alberto.garcia@gsa.gov; CHERELLE.A.DRAKE@cbp.dhs.gov; TONY.MORENO@cbp.dhs.gov; KIRSTEN.A.SPRAKER@associates.cbp.dhs.gov; JOSE.A.MARIN@cbp.dhs.gov; joshua.serian@cbp.dhs.gov; JONATHAN.ADAMS@cbp.dhs.gov; LEOBARDO.BENAVIDES@cbp.dhs.gov; CHRISTOPHER.M.CROUCH@cbp.dhs.gov; AUSTIN.J.HANNA@associates.cbp.dhs.gov; RICARDO.ESPINOZAMONTALVO@cbp.dhs.gov; HEATHER.M.ROBERTSON@cbp.dhs.gov; RUBEN.COSTILLA@cbp.dhs.gov; JORGE.Z.MARTINEZ@cbp.dhs.gov; JUAN.R.CAMACHO@cbp.dhs.gov; kspraker@vpdgov.com; ronald.a.gustafson-jr@associates.cbp.dhs.gov; david.e.newton@associates.cbp.dhs.gov; STEPHANIE.D.DONAHUE@cbp.dhs.gov; JMcGraw@jmt.com; christopher.vessella@gsa.gov; shery.wittstock@gsa.gov; CYNTHIA.G.CALDERA@cbp.dhs.gov
Attachments: cid:256FEA03A3E56F4E830001C7EFA40D17@namprd09.prod.outlook.com

Please see attached agenda for today's meeting._____Microsoft Teams Need help? <https://aka.ms/JoinTeamsMeeting?omkt=en-US>Join the meeting now<https://teams.microsoft.com/l/meetup-join/19%3ameeting_OWFhN2RkNjItZTMzNi00YjllLTg4ZTctOTQ1ZDI4NjBlZWJj%40thread.v2/0?context=%7b%22Tid%22%3a%22e4b16b84-4c56-4f27-9af7-30345a161ad4%22%2c%22Oid%22%3a%22dc8cb40d-73db-4127-a9dd-10fb681c7d09%22%7d>Meeting ID: 220 633 975 367Passcode: mV3GN2vE_____Dial in by phone+1 332-249-0605,,22046189#<tel:+13322490605,,22046189> United States, New York CityFind a local number<https://dialin.teams.microsoft.com/375de86c-73d4-4348-8f44-48161d8e5356?id=22046189>Phone conference ID: 220 461 89#For organizers: Meeting options<https://teams.microsoft.com/meetingOptions/?organizerId=dc8cb40d-73db-4127-a9dd-10fb681c7d09&tenantId=e4b16b84-4c56-4f27-9af7-30345a161ad4&threadId=19_meeting_OWFhN2RkNjItZTMzNi00YjllLTg4ZTctOTQ1ZDI4NjBlZWJj@thread.v2&messageId=0&language=en-US> | Reset dial-in PIN<https://dialin.teams.microsoft.com/usp/pstnconferencing>This Teams Meeting is hosted on a U.S. Government information system and is provided for U.S. Government-authorized use only. Unauthorized or improper use or access of this system may result in disciplinary action as well as civil and criminal penalties._____

AMERICAN OVERSIGHT

STRUCTURAL ENGINEERING ASSOCIATES

Port Laredo TEXAS

IN ASSOCIATION WITH KING ADVISING LLC

MEETING AGENDA

LAREDO WORLD TRADE BRIDGE - EXPANSION PROJECT
DAP PROJECT WORKING GROUP
January 8, 2026
10:00 PM Central Standard Time, 11:00 PM Eastern Standard Time, 8:00 AM Pacific Standard Time

- The design team has prepared a draft DAP Application amendment to be forwarded to the DAP team and the City of Laredo management in the coming days. This amendment has been prepared to indicate the creation and approval of 2 separate construction documents and construction phases.
  - **PHASE 1**: The main construction contract, currently the TxDOT PS&E construction documents that include the construction of the complete new northbound bridge including the DAP project components required to tie the bridge to the existing northbound POE area.
    - The DAP Project Phase 1 will be constructed outside of and beyond the temporary secure perimeter fence/concrete barrier but within the federal property boundary footprint. DAP Phase 1 project components include but are not limited to:
      - New NB departure embankment.
      - Remove & replace main POE security perimeter fence, as indicated.
      - New NB bridge rolling gate and operator.
      - New and replacement roadway lighting within POE perimeter.
      - New concrete pavement section.
      - Proposed drainage between existing pavement and new NB bridge.
      - New pavement markings, delineators, signage and special traffic control devices required for approach to MEP units.
      - The previous DAP project 30% submittal included all the above noted items, for which review has been completed and comments received.
  - **Phase 1A:** The special systems construction contract, that includes MEP pre-read equipment and required new CCTV equipment.
    - The DAP Project Phase 1A will be constructed behind the temporary secure perimeter fence/concrete barrier and within the federal property boundary footprint and operational secure perimeter. DAP Phase 1A project components include but are not limited to:
      - Four new lanes of MEP pre-read equipment to be installed directly in front of the existing MEP unit structures. Required infrastructure connection to the existing NII control building, operational testing and acceptance by CBP are included in this item.
      - New CCTV cameras and associated equipment as required by the CBP Design Guide for security and monitoring of the new NB bridge and POE gate. Required infrastructure connection to existing POE CCTV system, operational testing and acceptance by CBP are included in this item.

AMERICAN OVERSIGHT

  - These items were not included in the previous 30% DAP project submittal and will require multiple design review submittals and approvals prior to construction. RapiScan will provide the required details for installation of the MEP pre-read lane equipment. SEA/JMT will provide the construction plans and will utilize TxDOT standard designs and drawings will be utilized where possible for the CCTV equipment.

- Phase 1 and Phase 1A DAP projects will be reviewed and approved to move forward to construction along two separate timelines.
  - Phase 1 DAP project will follow the currently published main City of Laredo/TxDOT project timeline to the extent possible with the goal to maintain final construction approval by September 2026. Construction for Phase 1 is currently scheduled to commence in January 2027 and has a projected 9 month project duration.
  - Phase 1A DAP project will follow a separate timeline to be determined and approved in January 2026. Phase 1A will require contractor prescreening and full coordination with CBP POE operational staff. Phase 1A can commence, once approved for construction after commencement of Phase 1, but completion of Phase 1A must coincide with the completion of Phase 1. Anticipated construction time for Phase 1A is 3 months.
  - The main project Phase 2 cannot commence until both Phase 1 and Phase 1A DAP projects are completed and accepted.
- Status of 30% Submittal Package Review
  - CBP and GSA comments received
  - Design team responses to comments receive distributed along with this agenda.
- Status of TxDOT main project submittals
  - FINAL TxDOT project submittal rescheduled for February 23, 2026.
  - Anticipate review and approval to advertise for bids in accordance with current overall project timeline. (August 2026)
- Look Ahead Schedule
  - TxDOT Final PS&E revised to 02-23-2026.
  - DAP 60% Submittal – target to DAP team on 02-23-2026.
  - Future FY26 Team Meetings to continue as scheduled on second Thursday of each month.
- Other Items for Discussion

AMERICAN OVERSIGHT

TX-MAYOR-26-0489-A-000057

From: DIAZ, MARIA C <MARIA.C.DIAZ@cbp.dhs.gov>
Sent: Monday, January 05, 2026 12:48 PM EST
To: Mielke, Sid <smielke@seatx.com>; Elsa Hinojosa <mhinojosa1@ci.laredo.tx.us>; LFO FACILITIES <LFO-FACILITIES@cbp.dhs.gov>; LOZANO, EDUARDO <EDUARDO.LOZANO@CBP.DHS.GOV>; FLORES, ALBERTO A <ALBERTO.A.FLORES@CBP.DHS.GOV>; STELLEMA, DAVID M. <DAVID.M.STELLEMA@cbp.dhs.gov>; Havinoviski, Glenn <ghavinoviski@jmttg.com>; Marsteller, Bradley <BMarsteller@jmt.com>
CC: Sergio Perez - PT1F <sergio.perez@gsa.gov>; CASPERSON, JARED <JARED.CASPERSON@cbp.dhs.gov>; HAMLETT, ELIZABETH F <elizabeth.f.hamlett@cbp.dhs.gov>; FLANAGAN, RYAN H <RYAN.H.FLANAGAN@cbp.dhs.gov>; David Cornelison <david.cornelison@gsa.gov>; LANCASTER, JAMES A (CTR) <JAMES.A.LANCASTER@associates.cbp.dhs.gov>; Joseph W. Neeb <jneeb@ci.laredo.tx.us>; Jose A. Valdez, Jr. <jvaldez5@ci.laredo.tx.us>; Steve E. Landin <selandin@ci.laredo.tx.us>; ROSS, YVETTE <YVETTE.ROSS@cbp.dhs.gov>; rchavez@ci.laredo.tx.us <rchavez@ci.laredo.tx.us>; jrichard@ci.laredo.tx.us <jrichard@ci.laredo.tx.us>; Olga De Angel <odeangel@ci.laredo.tx.us>; Elizabeth Estrada <eestrada@ci.laredo.tx.us>; gsaavedra@ci.laredo.tx.us <gsaavedra@ci.laredo.tx.us>; Evelyn Gomez <egomez@ci.laredo.tx.us>; jim . king <jim.king@kingadvising.com>; randolphdavide <randolphdavide@aol.com>; Romero, Adrian <aromero@seatx.com>; Covarrubias, Martin <mcovarrubias@seatx.com>; edward.ochoa@kci.com <edward.ochoa@kci.com>; BALDWIN, KELLY L <kelly.l.baldwin@cbp.dhs.gov>; NORRIE, ROBERT <ROBERT.NORRIE@cbp.dhs.gov>; Jim King <idaho4jk@gmail.com>; VASQUEZ, JAVIER <JAVIER.VASQUEZ@CBP.DHS.GOV>; Jared Bradley - 9P <jared.bradley@gsa.gov>; FAZ, JUAN O <JUAN.O.FAZ@cbp.dhs.gov>; CHAVEZ, JUAN <JUAN.CHAVEZ@CBP.DHS.gov>; LOZANO, LUIS G <LUIS.G.LOZANO@CBP.DHS.GOV>; ALVAREZ, SANTIAGO III <SANTIAGO.III.ALVAREZ@CBP.DHS.GOV>; GARZA, MICHAELC <MICHAEL.C.GARZA@cbp.dhs.gov>; SALINAS, PEDRO A <PEDRO.A.SALINAS2@cbp.dhs.gov>; GARZA, MARGARITA <MARGARITA.GARZA@CBP.DHS.GOV>; LAREDO POE FACILITIES <LAREDOPOEFACILITIES@cbp.dhs.gov>; CAVAZOS, REYMUNDO <REYMUNDO.CAVAZOS@CBP.DHS.GOV>; RANGEL, EFREN R <EFREN.R.RANGEL@cbp.dhs.gov>; MARA, JEFFREY J <JEFFREY.J.MARA@CBP.DHS.GOV>; GUERRA, ADRIAN C <ADRIAN.C.GUERRA@CBP.DHS.GOV>; AGEE, JAMES M. (CTR) <JAMES.M.AGEE@associates.cbp.dhs.gov>; DYAR, ROBERT A. (OPR) <ROBERT.A.DYAR@cbp.dhs.gov>; CAMACHO, ALEJANDRO (CTR) <alejandro.camacho@associates.cbp.dhs.gov>; Mark Woods - 7PCE <mark.woods@gsa.gov>; alberto.garcia@gsa.gov <alberto.garcia@gsa.gov>; DRAKE, CHERELLE A <CHERELLE.A.DRAKE@cbp.dhs.gov>; MORENO, TONY <TONY.MORENO@cbp.dhs.gov>; SPRAKER, KIRSTEN A. (CTR) <KIRSTEN.A.SPRAKER@associates.cbp.dhs.gov>; MARIN, JOSE A <JOSE.A.MARIN@cbp.dhs.gov>; SERIAN, JOSHUA <joshua.serian@cbp.dhs.gov>; ADAMS, JONATHAN <JONATHAN.ADAMS@cbp.dhs.gov>; BENAVIDES, LEOBARDO <LEOBARDO.BENAVIDES@CBP.DHS.GOV>; CROUCH, CHRISTOPHER M <CHRISTOPHER.M.CROUCH@cbp.dhs.gov>; HANNA, AUSTIN J <AUSTIN.J.HANNA@associates.cbp.dhs.gov>; ESPINOZA MONTALVO, RICARDO (OIT) <RICARDO.ESPINOZAMONTALVO@cbp.dhs.gov>; ROBERTSON, HEATHER M <HEATHER.M.ROBERTSON@CBP.DHS.GOV>; COSTILLA, RUBEN (OIT) <RUBEN.COSTILLA@cbp.dhs.gov>; MARTINEZ, JORGE Z (OIT) <JORGE.Z.MARTINEZ@CBP.DHS.GOV>; CAMACHO, JUAN R <JUAN.R.CAMACHO@cbp.dhs.gov>; Kirsten Spraker <kspraker@vpdgov.com>; GUSTAFSON-JR, RONALD A. (CTR) <ronald.a.gustafson-jr@associates.cbp.dhs.gov>; NEWTON, DAVID E. (CTR) <david.e.newton@associates.cbp.dhs.gov>; DONAHUE, STEPHANIE D <STEPHANIE.D.DONAHUE@CBP.DHS.GOV>; McGraw, John <JMcGraw@jmt.com>; Shaner, Nickalaus <NShaner@jmt.com>
Subject: FY25 Laredo WTB Expansion Project
Attachment(s): "FY25 Laredo WTB Expansion Project.msg"

Sender: MARIA.C.DIAZ@cbp.dhs.gov
Subject: FY25 Laredo WTB Expansion Project
Message-Id: <BLAPR09MB65147BE62A97D6FF090259398986A@BLAPR09MB6514.namprd09.prod.outlook.com>
Recipient: egomez@ci.laredo.tx.us

AMERICAN OVERSIGHT

From: DIAZ, MARIA C <MARIA.C.DIAZ@cbp.dhs.gov>
Sent: Monday, January 05, 2026 12:47 PM EST
To: Mielke, Sid <smielke@seatx.com>; Elsa Hinojosa <mhinojosa1@ci.laredo.tx.us>; LFO FACILITIES <LFO-FACILITIES@cbp.dhs.gov>; LOZANO, EDUARDO <EDUARDO.LOZANO@CBP.DHS.GOV>; FLORES, ALBERTO A <ALBERTO.A.FLORES@CBP.DHS.GOV>; STELLEMA, DAVID M. <DAVID.M.STELLEMA@cbp.dhs.gov>; Havinoviski, Glenn <ghavinoviski@jmttg.com>; Marsteller, Bradley <BMarsteller@jmt.com>
CC: Sergio Perez - PT1F <sergio.perez@gsa.gov>; CASPERSON, JARED <JARED.CASPERSON@cbp.dhs.gov>; HAMLETT, ELIZABETH F <elizabeth.f.hamlett@cbp.dhs.gov>; FLANAGAN, RYAN H <RYAN.H.FLANAGAN@cbp.dhs.gov>; David Cornelison <david.cornelison@gsa.gov>; LANCASTER, JAMES A (CTR) <JAMES.A.LANCASTER@associates.cbp.dhs.gov>; Joseph W. Neeb <jneeb@ci.laredo.tx.us>; Jose A. Valdez, Jr. <jvaldez5@ci.laredo.tx.us>; Steve E. Landin <selandin@ci.laredo.tx.us>; ROSS, YVETTE <YVETTE.ROSS@cbp.dhs.gov>; rchavez@ci.laredo.tx.us <rchavez@ci.laredo.tx.us>; jrichard@ci.laredo.tx.us <jrichard@ci.laredo.tx.us>; Olga De Angel <odeangel@ci.laredo.tx.us>; Elizabeth Estrada <eestrada@ci.laredo.tx.us>; gsaavedra@ci.laredo.tx.us <gsaavedra@ci.laredo.tx.us>; Evelyn Gomez <egomez@ci.laredo.tx.us>; jim . king <jim.king@kingadvising.com>; randolphdavide <randolphdavide@aol.com>; Romero, Adrian <aromero@seatx.com>; Covarrubias, Martin <mcovarrubias@seatx.com>; edward.ochoa@kci.com <edward.ochoa@kci.com>; BALDWIN, KELLY L <kelly.l.baldwin@cbp.dhs.gov>; NORRIE, ROBERT <ROBERT.NORRIE@cbp.dhs.gov>; Jim King <idaho4jk@gmail.com>; VASQUEZ, JAVIER <JAVIER.VASQUEZ@CBP.DHS.GOV>; Jared Bradley - 9P <jared.bradley@gsa.gov>; FAZ, JUAN O <JUAN.O.FAZ@cbp.dhs.gov>; CHAVEZ, JUAN <JUAN.CHAVEZ@CBP.DHS.gov>; LOZANO, LUIS G <LUIS.G.LOZANO@CBP.DHS.GOV>; ALVAREZ, SANTIAGO III <SANTIAGO.III.ALVAREZ@CBP.DHS.GOV>; GARZA, MICHAELC <MICHAEL.C.GARZA@cbp.dhs.gov>; SALINAS, PEDRO A <PEDRO.A.SALINAS2@cbp.dhs.gov>; GARZA, MARGARITA <MARGARITA.GARZA@CBP.DHS.GOV>; LAREDO POE FACILITIES <LAREDOPOEFACILITIES@cbp.dhs.gov>; CAVAZOS, REYMUNDO <REYMUNDO.CAVAZOS@CBP.DHS.GOV>; RANGEL, EFREN R <EFREN.R.RANGEL@cbp.dhs.gov>; MARA, JEFFREY J <JEFFREY.J.MARA@CBP.DHS.GOV>; GUERRA, ADRIAN C <ADRIAN.C.GUERRA@CBP.DHS.GOV>; AGEE, JAMES M. (CTR) <JAMES.M.AGEE@associates.cbp.dhs.gov>; DYAR, ROBERT A. (OPR) <ROBERT.A.DYAR@cbp.dhs.gov>; CAMACHO, ALEJANDRO (CTR) <alejandro.camacho@associates.cbp.dhs.gov>; Mark Woods - 7PCE <mark.woods@gsa.gov>; alberto.garcia@gsa.gov <alberto.garcia@gsa.gov>; DRAKE, CHERELLE A <CHERELLE.A.DRAKE@cbp.dhs.gov>; MORENO, TONY <TONY.MORENO@cbp.dhs.gov>; SPRAKER, KIRSTEN A. (CTR) <KIRSTEN.A.SPRAKER@associates.cbp.dhs.gov>; MARIN, JOSE A <JOSE.A.MARIN@cbp.dhs.gov>; SERIAN, JOSHUA <joshua.serian@cbp.dhs.gov>; ADAMS, JONATHAN <JONATHAN.ADAMS@cbp.dhs.gov>; BENAVIDES, LEOBARDO <LEOBARDO.BENAVIDES@CBP.DHS.GOV>; CROUCH, CHRISTOPHER M <CHRISTOPHER.M.CROUCH@cbp.dhs.gov>; HANNA, AUSTIN J <AUSTIN.J.HANNA@associates.cbp.dhs.gov>; ESPINOZA MONTALVO, RICARDO (OIT) <RICARDO.ESPINOZAMONTALVO@cbp.dhs.gov>; ROBERTSON, HEATHER M <HEATHER.M.ROBERTSON@CBP.DHS.GOV>; COSTILLA, RUBEN (OIT) <RUBEN.COSTILLA@cbp.dhs.gov>; MARTINEZ, JORGE Z (OIT) <JORGE.Z.MARTINEZ@CBP.DHS.GOV>; CAMACHO, JUAN R <JUAN.R.CAMACHO@cbp.dhs.gov>; Kirsten Spraker <kspraker@vpdgov.com>; GUSTAFSON-JR, RONALD A. (CTR) <ronald.a.gustafson-jr@associates.cbp.dhs.gov>; NEWTON, DAVID E. (CTR) <david.e.newton@associates.cbp.dhs.gov>; DONAHUE, STEPHANIE D <STEPHANIE.D.DONAHUE@CBP.DHS.GOV>; McGraw, John <JMcGraw@jmt.com>; Shaner, Nickalaus <NShaner@jmt.com>
Subject: FY25 Laredo WTB Expansion Project
Attachment(s): "attachment.ics"

CAUTION: This email originated from outside your organization. Exercise caution when opening attachments or clicking links, especially from unknown senders.

Microsoft Teams Need help?

Join the meeting now

Meeting ID: 220 633 975 367

Passcode: mV3GN2vE

Dial in by phone

+1 332-249-0605,,22046189# United States, New York City

Find a local number

Phone conference ID: 220 461 89#

For organizers: Meeting options | Reset dial-in PIN

This Teams Meeting is hosted on a U.S. Government information system and is provided for U.S. Government-authorized use only. Unauthorized or improper use or access of this system may result in disciplinary action as well as civil and criminal penalties.

AMERICAN OVERSIGHT

AMERICAN OVERSIGHT

Subject: FY25 Laredo WTB Expansion Project
Location: Microsoft Teams Meeting
Start: Thursday, January 08, 2026 11:00 AM EST
End: Thursday, January 08, 2026 12:00 PM EST
Recurrence: None
Organizer: MARIA.C.DIAZ@cbp.dhs.gov
Required Attendees: smielke@seatx.com; mhinojosa1@ci.laredo.tx.us; LFO-FACILITIES@cbp.dhs.gov; EDUARDO.LOZANO@cbp.dhs.gov; ALBERTO.A.FLORES@cbp.dhs.gov; DAVID.M.STELLEMA@cbp.dhs.gov; ghavinoviski@jmttg.com; BMarsteller@jmt.com
Optional Attendees: sergio.perez@gsa.gov; JARED.CASPERSON@cbp.dhs.gov; elizabeth.f.hamlett@cbp.dhs.gov; RYAN.H.FLANAGAN@cbp.dhs.gov; david.cornelison@gsa.gov; JAMES.A.LANCASTER@associates.cbp.dhs.gov; jneeb@ci.laredo.tx.us; jvaldez5@ci.laredo.tx.us; selandin@ci.laredo.tx.us; YVETTE.ROSS@cbp.dhs.gov; rchavez@ci.laredo.tx.us; jrichard@ci.laredo.tx.us; odeangel@ci.laredo.tx.us; eestrada@ci.laredo.tx.us; gsaavedra@ci.laredo.tx.us; egomez@ci.laredo.tx.us; jim.king@kingadvising.com; randolphdavide@aol.com; aromero@seatx.com; mcovarrubias@seatx.com; edward.ochoa@kci.com; kelly.l.baldwin@cbp.dhs.gov; ROBERT.NORRIE@cbp.dhs.gov; idaho4jk@gmail.com; JAVIER.VASQUEZ@cbp.dhs.gov; jared.bradley@gsa.gov; JUAN.O.FAZ@cbp.dhs.gov; JUAN.CHAVEZ@cbp.dhs.gov; LUIS.G.LOZANO@cbp.dhs.gov; SANTIAGO.III.ALVAREZ@cbp.dhs.gov; MICHAEL.C.GARZA@cbp.dhs.gov; PEDRO.A.SALINAS2@cbp.dhs.gov; MARGARITA.GARZA@cbp.dhs.gov; LAREDOPOEFACILITIES@cbp.dhs.gov; REYMUNDO.CAVAZOS@cbp.dhs.gov; EFREN.R.RANGEL@cbp.dhs.gov; JEFFREY.J.MARA@cbp.dhs.gov; ADRIAN.C.GUERRA@cbp.dhs.gov; JAMES.M.AGEE@associates.cbp.dhs.gov; ROBERT.A.DYAR@cbp.dhs.gov; alejandro.camacho@associates.cbp.dhs.gov; mark.woods@gsa.gov; alberto.garcia@gsa.gov; CHERELLE.A.DRAKE@cbp.dhs.gov; TONY.MORENO@cbp.dhs.gov; KIRSTEN.A.SPRAKER@associates.cbp.dhs.gov; JOSE.A.MARIN@cbp.dhs.gov; joshua.serian@cbp.dhs.gov; JONATHAN.ADAMS@cbp.dhs.gov; LEOBARDO.BENAVIDES@cbp.dhs.gov; CHRISTOPHER.M.CROUCH@cbp.dhs.gov; AUSTIN.J.HANNA@associates.cbp.dhs.gov; RICARDO.ESPINOZAMONTALVO@cbp.dhs.gov; HEATHER.M.ROBERTSON@cbp.dhs.gov; RUBEN.COSTILLA@cbp.dhs.gov; JORGE.Z.MARTINEZ@cbp.dhs.gov; JUAN.R.CAMACHO@cbp.dhs.gov; kspraker@vpdgov.com; ronald.a.gustafson-jr@associates.cbp.dhs.gov; david.e.newton@associates.cbp.dhs.gov; STEPHANIE.D.DONAHUE@cbp.dhs.gov; JMcGraw@jmt.com; NShaner@jmt.com

_____Microsoft Teams Need help? <https://aka.ms/JoinTeamsMeeting?omkt=en-US>Join the meeting now<https://teams.microsoft.com/l/meetup-join/19%3ameeting_OWFhN2RkNjItZTMzNi00YjllLTg4ZTctOTQ1ZDI4NjBlZWJj%40thread.v2/0?context=%7b%22Tid%22%3a%22e4b16b84-4c56-4f27-9af7-30345a161ad4%22%2c%22Oid%22%3a%22dc8cb40d-73db-4127-a9dd-10fb681c7d09%22%7d>Meeting ID: 220 633 975 367Passcode: mV3GN2vE_____Dial in by phone+1 332-249-0605,,22046189#<tel:+13322490605,,22046189> United States, New York CityFind a local number<https://dialin.teams.microsoft.com/375de86c-73d4-4348-8f44-48161d8e5356?id=22046189>Phone conference ID: 220 461 89#For organizers: Meeting options<https://teams.microsoft.com/meetingOptions/?organizerId=dc8cb40d-73db-4127-a9dd-10fb681c7d09&tenantId=e4b16b84-4c56-4f27-9af7-30345a161ad4&threadId=19_meeting_OWFhN2RkNjItZTMzNi00YjllLTg4ZTctOTQ1ZDI4NjBlZWJj@thread.v2&messageId=0&language=en-US> | Reset dial-in PIN<https://dialin.teams.microsoft.com/usp/pstnconferencing>This Teams Meeting is hosted on a U.S. Government information system and is provided for U.S. Government-authorized use only. Unauthorized or improper use or access of this system may result in disciplinary action as well as civil and criminal penalties._____

AMERICAN OVERSIGHT

From: DIAZ, MARIA C <MARIA.C.DIAZ@cbp.dhs.gov>
Sent: Monday, January 05, 2026 12:47 PM EST
To: Mielke, Sid <smielke@seatx.com>; Elsa Hinojosa <mhinojosa1@ci.laredo.tx.us>; LFO FACILITIES <LFO-FACILITIES@cbp.dhs.gov>; LOZANO, EDUARDO <EDUARDO.LOZANO@CBP.DHS.GOV>; FLORES, ALBERTO A <ALBERTO.A.FLORES@CBP.DHS.GOV>; STELLEMA, DAVID M. <DAVID.M.STELLEMA@cbp.dhs.gov>; Havinoviski, Glenn <ghavinoviski@jmttg.com>; Marsteller, Bradley <BMarsteller@jmt.com>
CC: CASPERSON, JARED <JARED.CASPERSON@cbp.dhs.gov>; HAMLETT, ELIZABETH F <elizabeth.f.hamlett@cbp.dhs.gov>; FLANAGAN, RYAN H <RYAN.H.FLANAGAN@cbp.dhs.gov>; David Cornelison <david.cornelison@gsa.gov>; LANCASTER, JAMES A (CTR) <JAMES.A.LANCASTER@associates.cbp.dhs.gov>; Joseph W. Neeb <jneeb@ci.laredo.tx.us>; Jose A. Valdez, Jr. <jvaldez5@ci.laredo.tx.us>; Steve E. Landin <selandin@ci.laredo.tx.us>; ROSS, YVETTE <YVETTE.ROSS@cbp.dhs.gov>; rchavez@ci.laredo.tx.us <rchavez@ci.laredo.tx.us>; jrichard@ci.laredo.tx.us <jrichard@ci.laredo.tx.us>; Olga De Angel <odeangel@ci.laredo.tx.us>; Elizabeth Estrada <eestrada@ci.laredo.tx.us>; gsaavedra@ci.laredo.tx.us <gsaavedra@ci.laredo.tx.us>; Evelyn Gomez <egomez@ci.laredo.tx.us>; jim . king <jim.king@kingadvising.com>; randolphdavide <randolphdavide@aol.com>; Romero, Adrian <aromero@seatx.com>; Covarrubias, Martin <mcovarrubias@seatx.com>; edward.ochoa@kci.com <edward.ochoa@kci.com>; BALDWIN, KELLY L <kelly.l.baldwin@cbp.dhs.gov>; NORRIE, ROBERT <ROBERT.NORRIE@cbp.dhs.gov>; Jim King <idaho4jk@gmail.com>; VASQUEZ, JAVIER <JAVIER.VASQUEZ@CBP.DHS.GOV>; Jared Bradley - 9P <jared.bradley@gsa.gov>; FAZ, JUAN O <JUAN.O.FAZ@cbp.dhs.gov>; CHAVEZ, JUAN <JUAN.CHAVEZ@CBP.DHS.gov>; LOZANO, LUIS G <LUIS.G.LOZANO@CBP.DHS.GOV>; ALVAREZ, SANTIAGO III <SANTIAGO.III.ALVAREZ@CBP.DHS.GOV>; GARZA, MICHAELC <MICHAEL.C.GARZA@cbp.dhs.gov>; SALINAS, PEDRO A <PEDRO.A.SALINAS2@cbp.dhs.gov>; GARZA, MARGARITA <MARGARITA.GARZA@CBP.DHS.GOV>; LAREDO POE FACILITIES <LAREDOPOEFACILITIES@cbp.dhs.gov>; CAVAZOS, REYMUNDO <REYMUNDO.CAVAZOS@CBP.DHS.GOV>; RANGEL, EFREN R <EFREN.R.RANGEL@cbp.dhs.gov>; MARA, JEFFREY J <JEFFREY.J.MARA@CBP.DHS.GOV>; GUERRA, ADRIAN C <ADRIAN.C.GUERRA@CBP.DHS.GOV>; AGEE, JAMES M. (CTR) <JAMES.M.AGEE@associates.cbp.dhs.gov>; DYAR, ROBERT A. (OPR) <ROBERT.A.DYAR@cbp.dhs.gov>; CAMACHO, ALEJANDRO (CTR) <alejandro.camacho@associates.cbp.dhs.gov>; Mark Woods - 7PCE <mark.woods@gsa.gov>; alberto.garcia@gsa.gov <alberto.garcia@gsa.gov>; DRAKE, CHERELLE A <CHERELLE.A.DRAKE@cbp.dhs.gov>; MORENO, TONY <TONY.MORENO@cbp.dhs.gov>; SPRAKER, KIRSTEN A. (CTR) <KIRSTEN.A.SPRAKER@associates.cbp.dhs.gov>; MARIN, JOSE A <JOSE.A.MARIN@cbp.dhs.gov>; SERIAN, JOSHUA <joshua.serian@cbp.dhs.gov>; ADAMS, JONATHAN <JONATHAN.ADAMS@cbp.dhs.gov>; BENAVIDES, LEOBARDO <LEOBARDO.BENAVIDES@CBP.DHS.GOV>; CROUCH, CHRISTOPHER M <CHRISTOPHER.M.CROUCH@cbp.dhs.gov>; HANNA, AUSTIN J <AUSTIN.J.HANNA@associates.cbp.dhs.gov>; ESPINOZA MONTALVO, RICARDO (OIT) <RICARDO.ESPINOZAMONTALVO@cbp.dhs.gov>; ROBERTSON, HEATHER M <HEATHER.M.ROBERTSON@CBP.DHS.GOV>; COSTILLA, RUBEN (OIT) <RUBEN.COSTILLA@cbp.dhs.gov>; MARTINEZ, JORGE Z (OIT) <JORGE.Z.MARTINEZ@CBP.DHS.GOV>; CAMACHO, JUAN R <JUAN.R.CAMACHO@cbp.dhs.gov>; Sergio Perez - PT1F <sergio.perez@gsa.gov>; Kirsten Spraker <kspraker@vpdgov.com>; GUSTAFSON-JR, RONALD A. (CTR) <ronald.a.gustafson-jr@associates.cbp.dhs.gov>; NEWTON, DAVID E. (CTR) <david.e.newton@associates.cbp.dhs.gov>; DONAHUE, STEPHANIE D <STEPHANIE.D.DONAHUE@CBP.DHS.GOV>; McGraw, John <JMcGraw@jmt.com>; Shaner,Nickalaus <NShaner@jmt.com>
Subject: FY25 Laredo WTB Expansion Project
Attachment(s): "FY25 Laredo WTB Expansion Project.msg"

Sender: MARIA.C.DIAZ@cbp.dhs.gov
Subject: FY25 Laredo WTB Expansion Project
Message-Id: <BLAPR09MB65142622E432800030326B268986A@BLAPR09MB6514.namprd09.prod.outlook.com>
Recipient: gsaavedra@ci.laredo.tx.us

AMERICAN OVERSIGHT

From: DIAZ, MARIA C <MARIA.C.DIAZ@cbp.dhs.gov>
Sent: Monday, January 05, 2026 12:47 PM EST
To: Mielke, Sid <smielke@seatx.com>; Elsa Hinojosa <mhinojosa1@ci.laredo.tx.us>; LFO FACILITIES <LFO-FACILITIES@cbp.dhs.gov>; LOZANO, EDUARDO <EDUARDO.LOZANO@CBP.DHS.GOV>; FLORES, ALBERTO A <ALBERTO.A.FLORES@CBP.DHS.GOV>; STELLEMA, DAVID M. <DAVID.M.STELLEMA@cbp.dhs.gov>; Havinoviski, Glenn <ghavinoviski@jmttg.com>; Marsteller, Bradley <BMarsteller@jmt.com>
CC: CASPERSON, JARED <JARED.CASPERSON@cbp.dhs.gov>; HAMLETT, ELIZABETH F <elizabeth.f.hamlett@cbp.dhs.gov>; FLANAGAN, RYAN H <RYAN.H.FLANAGAN@cbp.dhs.gov>; David Cornelison <david.cornelison@gsa.gov>; LANCASTER, JAMES A (CTR) <JAMES.A.LANCASTER@associates.cbp.dhs.gov>; Joseph W. Neeb <jneeb@ci.laredo.tx.us>; Jose A. Valdez, Jr. <jvaldez5@ci.laredo.tx.us>; Steve E. Landin <selandin@ci.laredo.tx.us>; ROSS, YVETTE <YVETTE.ROSS@cbp.dhs.gov>; rchavez@ci.laredo.tx.us <rchavez@ci.laredo.tx.us>; jrichard@ci.laredo.tx.us <jrichard@ci.laredo.tx.us>; Olga De Angel <odeangel@ci.laredo.tx.us>; Elizabeth Estrada <eestrada@ci.laredo.tx.us>; gsaavedra@ci.laredo.tx.us <gsaavedra@ci.laredo.tx.us>; Evelyn Gomez <egomez@ci.laredo.tx.us>; jim . king <jim.king@kingadvising.com>; randolphdavide <randolphdavide@aol.com>; Romero, Adrian <aromero@seatx.com>; Covarrubias, Martin <mcovarrubias@seatx.com>; edward.ochoa@kci.com <edward.ochoa@kci.com>; BALDWIN, KELLY L <kelly.l.baldwin@cbp.dhs.gov>; NORRIE, ROBERT <ROBERT.NORRIE@cbp.dhs.gov>; Jim King <idaho4jk@gmail.com>; VASQUEZ, JAVIER <JAVIER.VASQUEZ@CBP.DHS.GOV>; Jared Bradley - 9P <jared.bradley@gsa.gov>; FAZ, JUAN O <JUAN.O.FAZ@cbp.dhs.gov>; CHAVEZ, JUAN <JUAN.CHAVEZ@CBP.DHS.gov>; LOZANO, LUIS G <LUIS.G.LOZANO@CBP.DHS.GOV>; ALVAREZ, SANTIAGO III <SANTIAGO.III.ALVAREZ@CBP.DHS.GOV>; GARZA, MICHAELC <MICHAEL.C.GARZA@cbp.dhs.gov>; SALINAS, PEDRO A <PEDRO.A.SALINAS2@cbp.dhs.gov>; GARZA, MARGARITA <MARGARITA.GARZA@CBP.DHS.GOV>; LAREDO POE FACILITIES <LAREDOPOEFACILITIES@cbp.dhs.gov>; CAVAZOS, REYMUNDO <REYMUNDO.CAVAZOS@CBP.DHS.GOV>; RANGEL, EFREN R <EFREN.R.RANGEL@cbp.dhs.gov>; MARA, JEFFREY J <JEFFREY.J.MARA@CBP.DHS.GOV>; GUERRA, ADRIAN C <ADRIAN.C.GUERRA@CBP.DHS.GOV>; AGEE, JAMES M. (CTR) <JAMES.M.AGEE@associates.cbp.dhs.gov>; DYAR, ROBERT A. (OPR) <ROBERT.A.DYAR@cbp.dhs.gov>; CAMACHO, ALEJANDRO (CTR) <alejandro.camacho@associates.cbp.dhs.gov>; Mark Woods - 7PCE <mark.woods@gsa.gov>; alberto.garcia@gsa.gov <alberto.garcia@gsa.gov>; DRAKE, CHERELLE A <CHERELLE.A.DRAKE@cbp.dhs.gov>; MORENO, TONY <TONY.MORENO@cbp.dhs.gov>; SPRAKER, KIRSTEN A. (CTR) <KIRSTEN.A.SPRAKER@associates.cbp.dhs.gov>; MARIN, JOSE A <JOSE.A.MARIN@cbp.dhs.gov>; SERIAN, JOSHUA <joshua.serian@cbp.dhs.gov>; ADAMS, JONATHAN <JONATHAN.ADAMS@cbp.dhs.gov>; BENAVIDES, LEOBARDO <LEOBARDO.BENAVIDES@CBP.DHS.GOV>; CROUCH, CHRISTOPHER M <CHRISTOPHER.M.CROUCH@cbp.dhs.gov>; HANNA, AUSTIN J <AUSTIN.J.HANNA@associates.cbp.dhs.gov>; ESPINOZA MONTALVO, RICARDO (OIT) <RICARDO.ESPINOZAMONTALVO@cbp.dhs.gov>; ROBERTSON, HEATHER M <HEATHER.M.ROBERTSON@CBP.DHS.GOV>; COSTILLA, RUBEN (OIT) <RUBEN.COSTILLA@cbp.dhs.gov>; MARTINEZ, JORGE Z (OIT) <JORGE.Z.MARTINEZ@CBP.DHS.GOV>; CAMACHO, JUAN R <JUAN.R.CAMACHO@cbp.dhs.gov>; Sergio Perez - PT1F <sergio.perez@gsa.gov>; Kirsten Spraker <kspraker@vpdgov.com>; GUSTAFSON-JR, RONALD A. (CTR) <ronald.a.gustafson-jr@associates.cbp.dhs.gov>; NEWTON, DAVID E. (CTR) <david.e.newton@associates.cbp.dhs.gov>; DONAHUE, STEPHANIE D <STEPHANIE.D.DONAHUE@CBP.DHS.GOV>; McGraw, John <JMcGraw@jmt.com>; Shaner,Nickalaus <NShaner@jmt.com>
Subject: FY25 Laredo WTB Expansion Project
Attachment(s): "attachment.ics"

CAUTION: This email originated from outside your organization. Exercise caution when opening attachments or clicking links, especially from unknown senders.

Microsoft Teams Need help?

Join the meeting now

Meeting ID: 220 633 975 367
Passcode: mV3GN2vE

Dial in by phone

+1 332-249-0605,,22046189# United States, New York City
Find a local number
Phone conference ID: 220 461 89#

For organizers: Meeting options | Reset dial-in PIN

This Teams Meeting is hosted on a U.S. Government information system and is provided for U.S. Government-authorized use only. Unauthorized or improper use or access of this system may result in disciplinary action as well as civil and criminal penalties.

AMERICAN OVERSIGHT

Subject: FY25 Laredo WTB Expansion Project
Location: Microsoft Teams Meeting
Start: Thursday, April 10, 2025 11:00 AM EDT
End: Thursday, April 10, 2025 12:00 PM EDT
Recurrence: Monthly
Organizer: MARIA.C.DIAZ@cbp.dhs.gov
Required Attendees: smielke@seatx.com; mhinojosa1@ci.laredo.tx.us; LFO-FACILITIES@cbp.dhs.gov; EDUARDO.LOZANO@cbp.dhs.gov; ALBERTO.A.FLORES@cbp.dhs.gov; DAVID.M.STELLEMA@cbp.dhs.gov; ghavinoviski@jmttg.com; BMarsteller@jmt.com
Optional Attendees: JARED.CASPERSON@cbp.dhs.gov; elizabeth.f.hamlett@cbp.dhs.gov; RYAN.H.FLANAGAN@cbp.dhs.gov; david.cornelison@gsa.gov; JAMES.A.LANCASTER@associates.cbp.dhs.gov; jneeb@ci.laredo.tx.us; jvaldez5@ci.laredo.tx.us; selandin@ci.laredo.tx.us; YVETTE.ROSS@cbp.dhs.gov; rchavez@ci.laredo.tx.us; jrichard@ci.laredo.tx.us; odeangel@ci.laredo.tx.us; eestrada@ci.laredo.tx.us; gsaavedra@ci.laredo.tx.us; egomez@ci.laredo.tx.us; jim.king@kingadvising.com; randolphdavide@aol.com; aromero@seatx.com; mcovarrubias@seatx.com; edward.ochoa@kci.com; kelly.l.baldwin@cbp.dhs.gov; ROBERT.NORRIE@cbp.dhs.gov; idaho4jk@gmail.com; JAVIER.VASQUEZ@cbp.dhs.gov; jared.bradley@gsa.gov; JUAN.O.FAZ@cbp.dhs.gov; JUAN.CHAVEZ@cbp.dhs.gov; LUIS.G.LOZANO@cbp.dhs.gov; SANTIAGO.III.ALVAREZ@cbp.dhs.gov; MICHAEL.C.GARZA@cbp.dhs.gov; PEDRO.A.SALINAS2@cbp.dhs.gov; MARGARITA.GARZA@cbp.dhs.gov; LAREDOPOEFACILITIES@cbp.dhs.gov; REYMUNDO.CAVAZOS@cbp.dhs.gov; EFREN.R.RANGEL@cbp.dhs.gov; JEFFREY.J.MARA@cbp.dhs.gov; ADRIAN.C.GUERRA@cbp.dhs.gov; JAMES.M.AGEE@associates.cbp.dhs.gov; ROBERT.A.DYAR@cbp.dhs.gov; alejandro.camacho@associates.cbp.dhs.gov; mark.woods@gsa.gov; alberto.garcia@gsa.gov; CHERELLE.A.DRAKE@cbp.dhs.gov; TONY.MORENO@cbp.dhs.gov; KIRSTEN.A.SPRAKER@associates.cbp.dhs.gov; JOSE.A.MARIN@cbp.dhs.gov; joshua.serian@cbp.dhs.gov; JONATHAN.ADAMS@cbp.dhs.gov; LEOBARDO.BENAVIDES@cbp.dhs.gov; CHRISTOPHER.M.CROUCH@cbp.dhs.gov; AUSTIN.J.HANNA@associates.cbp.dhs.gov; RICARDO.ESPINOZAMONTALVO@cbp.dhs.gov; HEATHER.M.ROBERTSON@cbp.dhs.gov; RUBEN.COSTILLA@cbp.dhs.gov; JORGE.Z.MARTINEZ@cbp.dhs.gov; JUAN.R.CAMACHO@cbp.dhs.gov; sergio.perez@gsa.gov; kspraker@vpdgov.com; ronald.a.gustafson-jr@associates.cbp.dhs.gov; david.e.newton@associates.cbp.dhs.gov; STEPHANIE.D.DONAHUE@cbp.dhs.gov; JMcGraw@jmt.com; NShaner@jmt.com

_____Microsoft Teams Need help? <https://aka.ms/JoinTeamsMeeting?omkt=en-US>Join the meeting now<https://teams.microsoft.com/l/meetup-join/19%3ameeting_OWFhN2RkNjItZTMzNi00YjllLTg4ZTctOTQ1ZDI4NjBlZWJj%40thread.v2/0?context=%7b%22Tid%22%3a%22e4b16b84-4c56-4f27-9af7-30345a161ad4%22%2c%22Oid%22%3a%22dc8cb40d-73db-4127-a9dd-10fb681c7d09%22%7d>Meeting ID: 220 633 975 367Passcode: mV3GN2vE_____Dial in by phone+1 332-249-0605,,22046189#<tel:+13322490605,,22046189> United States, New York CityFind a local number<https://dialin.teams.microsoft.com/375de86c-73d4-4348-8f44-48161d8e5356?id=22046189>Phone conference ID: 220 461 89#For organizers: Meeting options<https://teams.microsoft.com/meetingOptions/?organizerId=dc8cb40d-73db-4127-a9dd-10fb681c7d09&tenantId=e4b16b84-4c56-4f27-9af7-30345a161ad4&threadId=19_meeting_OWFhN2RkNjItZTMzNi00YjllLTg4ZTctOTQ1ZDI4NjBlZWJj@thread.v2&messageId=0&language=en-US> | Reset dial-in PIN<https://dialin.teams.microsoft.com/usp/pstnconferencing>This Teams Meeting is hosted on a U.S. Government information system and is provided for U.S. Government-authorized use only. Unauthorized or improper use or access of this system may result in disciplinary action as well as civil and criminal penalties._____

AMERICAN OVERSIGHT

From: DIAZ, MARIA C <MARIA.C.DIAZ@cbp.dhs.gov>
Sent: Thursday, November 13, 2025 8:57 AM EST
To: Mielke, Sid <smielke@seatx.com>; Elsa Hinojosa <mhinojosa1@ci.laredo.tx.us>; LFO FACILITIES <LFO-FACILITIES@cbp.dhs.gov>; LOZANO, EDUARDO <EDUARDO.LOZANO@CBP.DHS.GOV>; FLORES, ALBERTO A <ALBERTO.A.FLORES@CBP.DHS.GOV>; STELLEMA, DAVID M. <DAVID.M.STELLEMA@cbp.dhs.gov>
CC: CASPERSON, JARED <JARED.CASPERSON@cbp.dhs.gov>; HAMLETT, ELIZABETH F <elizabeth.f.hamlett@cbp.dhs.gov>; FLANAGAN, RYAN H <RYAN.H.FLANAGAN@cbp.dhs.gov>; David Cornelison <david.cornelison@gsa.gov>; LANCASTER, JAMES A (CTR) <JAMES.A.LANCASTER@associates.cbp.dhs.gov>; Joseph W. Neeb <jneeb@ci.laredo.tx.us>; Jose A. Valdez, Jr. <jvaldez5@ci.laredo.tx.us>; Steve E. Landin <selandin@ci.laredo.tx.us>; ROSS, YVETTE <YVETTE.ROSS@cbp.dhs.gov>; rchavez@ci.laredo.tx.us <rchavez@ci.laredo.tx.us>; jrichard@ci.laredo.tx.us <jrichard@ci.laredo.tx.us>; Olga De Angel <odeangel@ci.laredo.tx.us>; Elizabeth Estrada <eestrada@ci.laredo.tx.us>; gsaavedra@ci.laredo.tx.us <gsaavedra@ci.laredo.tx.us>; Evelyn Gomez <egomez@ci.laredo.tx.us>; jim . king <jim.king@kingadvising.com>; randolphdavide <randolphdavide@aol.com>; Romero, Adrian <aromero@seatx.com>; Covarrubias, Martin <mcovarrubias@seatx.com>; Kyle Gass <kyle.gass@kci.com>; edward.ochoa@kci.com <edward.ochoa@kci.com>; BALDWIN, KELLY L <kelly.l.baldwin@cbp.dhs.gov>; NORRIE, ROBERT <ROBERT.NORRIE@cbp.dhs.gov>; Jim King <idaho4jk@gmail.com>; VASQUEZ, JAVIER <JAVIER.VASQUEZ@CBP.DHS.GOV>; Jared Bradley - 9P <jared.bradley@gsa.gov>; FAZ, JUAN O <JUAN.O.FAZ@cbp.dhs.gov>; CHAVEZ, JUAN <JUAN.CHAVEZ@CBP.DHS.gov>; LOZANO, LUIS G <LUIS.G.LOZANO@CBP.DHS.GOV>; ALVAREZ, SANTIAGO III <SANTIAGO.III.ALVAREZ@CBP.DHS.GOV>; GARZA, MICHAELC <MICHAEL.C.GARZA@cbp.dhs.gov>; SALINAS, PEDRO A <PEDRO.A.SALINAS2@cbp.dhs.gov>; GARZA, MARGARITA <MARGARITA.GARZA@CBP.DHS.GOV>; LAREDO POE FACILITIES <LAREDOPOEFACILITIES@cbp.dhs.gov>; CAVAZOS, REYMUNDO <REYMUNDO.CAVAZOS@CBP.DHS.GOV>; RANGEL, EFREN R <EFREN.R.RANGEL@cbp.dhs.gov>; MARA, JEFFREY J <JEFFREY.J.MARA@CBP.DHS.GOV>; GUERRA, ADRIAN C <ADRIAN.C.GUERRA@CBP.DHS.GOV>; AGEE, JAMES M. (CTR) <JAMES.M.AGEE@associates.cbp.dhs.gov>; DYAR, ROBERT A. (OPR) <ROBERT.A.DYAR@cbp.dhs.gov>; CAMACHO, ALEJANDRO (CTR) <alejandro.camacho@associates.cbp.dhs.gov>; Mark Woods - 7PCE <mark.woods@gsa.gov>; alberto.garcia@gsa.gov <alberto.garcia@gsa.gov>; DRAKE, CHERELLE A <CHERELLE.A.DRAKE@cbp.dhs.gov>; MORENO, TONY <TONY.MORENO@cbp.dhs.gov>; SPRAKER, KIRSTEN A. (CTR) <KIRSTEN.A.SPRAKER@associates.cbp.dhs.gov>; MARIN, JOSE A <JOSE.A.MARIN@cbp.dhs.gov>; SERIAN, JOSHUA <joshua.serian@cbp.dhs.gov>; ADAMS, JONATHAN <JONATHAN.ADAMS@cbp.dhs.gov>; BENAVIDES, LEOBARDO <LEOBARDO.BENAVIDES@CBP.DHS.gov>; CROUCH, CHRISTOPHER M <CHRISTOPHER.M.CROUCH@cbp.dhs.gov>; HANNA, AUSTIN J <AUSTIN.J.HANNA@associates.cbp.dhs.gov>; COSTILLA, RUBEN (OIT) <RUBEN.COSTILLA@cbp.dhs.gov>; ESPINOZA MONTALVO, RICARDO (OIT) <RICARDO.ESPINOZAMONTALVO@cbp.dhs.gov>; ROBERTSON, HEATHER M <HEATHER.M.ROBERTSON@CBP.DHS.GOV>; MARTINEZ, JORGE Z (OIT) <JORGE.Z.MARTINEZ@CBP.DHS.GOV>; CAMACHO, JUAN R <JUAN.R.CAMACHO@cbp.dhs.gov>
Subject: FY25 Laredo WTB Expansion Project
Attachment(s): "FY25 Laredo WTB Expansion Project.msg"

Sender: MARIA.C.DIAZ@cbp.dhs.gov
Subject: FY25 Laredo WTB Expansion Project
Message-Id: <BLAPR09MB6514F1759614FEFECF9D7D1989CDA@BLAPR09MB6514.namprd09.prod.outlook.com>
Recipient: gsaavedra@ci.laredo.tx.us

AMERICAN OVERSIGHT

From: DIAZ, MARIA C <MARIA.C.DIAZ@cbp.dhs.gov>
Sent: Thursday, November 13, 2025 8:56 AM EST
To: Mielke, Sid <smielke@seatx.com>; Elsa Hinojosa <mhinojosa1@ci.laredo.tx.us>; LFO FACILITIES <LFO-FACILITIES@cbp.dhs.gov>; LOZANO, EDUARDO <EDUARDO.LOZANO@CBP.DHS.GOV>; FLORES, ALBERTO A <ALBERTO.A.FLORES@CBP.DHS.GOV>; STELLEMA, DAVID M. <DAVID.M.STELLEMA@cbp.dhs.gov>
CC: CASPERSON, JARED <JARED.CASPERSON@cbp.dhs.gov>; HAMLETT, ELIZABETH F <elizabeth.f.hamlett@cbp.dhs.gov>; FLANAGAN, RYAN H <RYAN.H.FLANAGAN@cbp.dhs.gov>; David Cornelison <david.cornelison@gsa.gov>; LANCASTER, JAMES A (CTR) <JAMES.A.LANCASTER@associates.cbp.dhs.gov>; Joseph W. Neeb <jneeb@ci.laredo.tx.us>; Jose A. Valdez, Jr. <jvaldez5@ci.laredo.tx.us>; Steve E. Landin <selandin@ci.laredo.tx.us>; ROSS, YVETTE <YVETTE.ROSS@cbp.dhs.gov>; rchavez@ci.laredo.tx.us <rchavez@ci.laredo.tx.us>; jrichard@ci.laredo.tx.us <jrichard@ci.laredo.tx.us>; Olga De Angel <odeangel@ci.laredo.tx.us>; Elizabeth Estrada <eestrada@ci.laredo.tx.us>; gsaavedra@ci.laredo.tx.us <gsaavedra@ci.laredo.tx.us>; Evelyn Gomez <egomez@ci.laredo.tx.us>; jim . king <jim.king@kingadvising.com>; randolphdavide <randolphdavide@aol.com>; Romero, Adrian <aromero@seatx.com>; Covarrubias, Martin <mcovarrubias@seatx.com>; Kyle Gass <kyle.gass@kci.com>; edward.ochoa@kci.com <edward.ochoa@kci.com>; BALDWIN, KELLY L <kelly.l.baldwin@cbp.dhs.gov>; NORRIE, ROBERT <ROBERT.NORRIE@cbp.dhs.gov>; Jim King <idaho4jk@gmail.com>; VASQUEZ, JAVIER <JAVIER.VASQUEZ@CBP.DHS.GOV>; Jared Bradley - 9P <jared.bradley@gsa.gov>; FAZ, JUAN O <JUAN.O.FAZ@cbp.dhs.gov>; CHAVEZ, JUAN <JUAN.CHAVEZ@CBP.DHS.gov>; LOZANO, LUIS G <LUIS.G.LOZANO@CBP.DHS.GOV>; ALVAREZ, SANTIAGO III <SANTIAGO.III.ALVAREZ@CBP.DHS.GOV>; GARZA, MICHAELC <MICHAEL.C.GARZA@cbp.dhs.gov>; SALINAS, PEDRO A <PEDRO.A.SALINAS2@cbp.dhs.gov>; GARZA, MARGARITA <MARGARITA.GARZA@CBP.DHS.GOV>; LAREDO POE FACILITIES <LAREDOPOEFACILITIES@cbp.dhs.gov>; CAVAZOS, REYMUNDO <REYMUNDO.CAVAZOS@CBP.DHS.GOV>; RANGEL, EFREN R <EFREN.R.RANGEL@cbp.dhs.gov>; MARA, JEFFREY J <JEFFREY.J.MARA@CBP.DHS.GOV>; GUERRA, ADRIAN C <ADRIAN.C.GUERRA@CBP.DHS.GOV>; AGEE, JAMES M. (CTR) <JAMES.M.AGEE@associates.cbp.dhs.gov>; DYAR, ROBERT A. (OPR) <ROBERT.A.DYAR@cbp.dhs.gov>; CAMACHO, ALEJANDRO (CTR) <alejandro.camacho@associates.cbp.dhs.gov>; Mark Woods - 7PCE <mark.woods@gsa.gov>; alberto.garcia@gsa.gov <alberto.garcia@gsa.gov>; DRAKE, CHERELLE A <CHERELLE.A.DRAKE@cbp.dhs.gov>; MORENO, TONY <TONY.MORENO@cbp.dhs.gov>; SPRAKER, KIRSTEN A. (CTR) <KIRSTEN.A.SPRAKER@associates.cbp.dhs.gov>; MARIN, JOSE A <JOSE.A.MARIN@cbp.dhs.gov>; SERIAN, JOSHUA <joshua.serian@cbp.dhs.gov>; ADAMS, JONATHAN <JONATHAN.ADAMS@cbp.dhs.gov>; BENAVIDES, LEOBARDO <LEOBARDO.BENAVIDES@CBP.DHS.gov>; CROUCH, CHRISTOPHER M <CHRISTOPHER.M.CROUCH@cbp.dhs.gov>; HANNA, AUSTIN J <AUSTIN.J.HANNA@associates.cbp.dhs.gov>; COSTILLA, RUBEN (OIT) <RUBEN.COSTILLA@cbp.dhs.gov>; ESPINOZA MONTALVO, RICARDO (OIT) <RICARDO.ESPINOZAMONTALVO@cbp.dhs.gov>; ROBERTSON, HEATHER M <HEATHER.M.ROBERTSON@CBP.DHS.GOV>; MARTINEZ, JORGE Z (OIT) <JORGE.Z.MARTINEZ@CBP.DHS.GOV>; CAMACHO, JUAN R <JUAN.R.CAMACHO@cbp.dhs.gov>
Subject: FY25 Laredo WTB Expansion Project
Attachment(s): "attachment.ics","WTB - DAP PROJECT MTG AGENDA 11-13-25.pdf"

CAUTION: This email originated from outside your organization. Exercise caution when opening attachments or clicking links, especially from unknown senders.

Please find agenda attached.

Microsoft Teams Need help?

Join the meeting now

Meeting ID: 220 633 975 367

Passcode: mV3GN2vE

Dial in by phone

+1 332-249-0605,,22046189# United States, New York City

Find a local number

Phone conference ID: 220 461 89#

For organizers: Meeting options | Reset dial-in PIN

This Teams Meeting is hosted on a U.S. Government information system and is provided for U.S. Government-authorized use only. Unauthorized or improper use or access of this system may result in disciplinary action as well as civil and criminal penalties.

AMERICAN OVERSIGHT

Subject: FY25 Laredo WTB Expansion Project
Location: Microsoft Teams Meeting
Start: Thursday, November 13, 2025 11:00 AM EST
End: Thursday, November 13, 2025 12:00 PM EST
Recurrence: None
Organizer: MARIA.C.DIAZ@cbp.dhs.gov
Required Attendees: smielke@seatx.com; mhinojosa1@ci.laredo.tx.us; LFO-FACILITIES@cbp.dhs.gov; EDUARDO.LOZANO@cbp.dhs.gov; ALBERTO.A.FLORES@cbp.dhs.gov; DAVID.M.STELLEMA@cbp.dhs.gov
Optional Attendees: JARED.CASPERSON@cbp.dhs.gov; elizabeth.f.hamlett@cbp.dhs.gov; RYAN.H.FLANAGAN@cbp.dhs.gov; david.cornelison@gsa.gov; JAMES.A.LANCASTER@associates.cbp.dhs.gov; jneeb@ci.laredo.tx.us; jvaldez5@ci.laredo.tx.us; selandin@ci.laredo.tx.us; YVETTE.ROSS@cbp.dhs.gov; rchavez@ci.laredo.tx.us; jrichard@ci.laredo.tx.us; odeangel@ci.laredo.tx.us; eestrada@ci.laredo.tx.us; gsaavedra@ci.laredo.tx.us; egomez@ci.laredo.tx.us; jim.king@kingadvising.com; randolphdavide@aol.com; aromero@seatx.com; mcovarrubias@seatx.com; kyle.gass@kci.com; edward.ochoa@kci.com; kelly.l.baldwin@cbp.dhs.gov; ROBERT.NORRIE@cbp.dhs.gov; idaho4jk@gmail.com; JAVIER.VASQUEZ@cbp.dhs.gov; jared.bradley@gsa.gov; JUAN.O.FAZ@cbp.dhs.gov; JUAN.CHAVEZ@cbp.dhs.gov; LUIS.G.LOZANO@cbp.dhs.gov; SANTIAGO.III.ALVAREZ@cbp.dhs.gov; MICHAEL.C.GARZA@cbp.dhs.gov; PEDRO.A.SALINAS2@cbp.dhs.gov; MARGARITA.GARZA@cbp.dhs.gov; LAREDOPOEFACILITIES@cbp.dhs.gov; REYMUNDO.CAVAZOS@cbp.dhs.gov; EFREN.R.RANGEL@cbp.dhs.gov; JEFFREY.J.MARA@cbp.dhs.gov; ADRIAN.C.GUERRA@cbp.dhs.gov; JAMES.M.AGEE@associates.cbp.dhs.gov; ROBERT.A.DYAR@cbp.dhs.gov; alejandro.camacho@associates.cbp.dhs.gov; mark.woods@gsa.gov; alberto.garcia@gsa.gov; CHERELLE.A.DRAKE@cbp.dhs.gov; TONY.MORENO@cbp.dhs.gov; KIRSTEN.A.SPRAKER@associates.cbp.dhs.gov; JOSE.A.MARIN@cbp.dhs.gov; joshua.serian@cbp.dhs.gov; JONATHAN.ADAMS@cbp.dhs.gov; LEOBARDO.BENAVIDES@cbp.dhs.gov; CHRISTOPHER.M.CROUCH@cbp.dhs.gov; AUSTIN.J.HANNA@associates.cbp.dhs.gov; RUBEN.COSTILLA@cbp.dhs.gov; RICARDO.ESPINOZAMONTALVO@cbp.dhs.gov; HEATHER.M.ROBERTSON@cbp.dhs.gov; JORGE.Z.MARTINEZ@cbp.dhs.gov; JUAN.R.CAMACHO@cbp.dhs.gov
Attachments: cid:657DC2B79B13B242B8055A5B2165F082@namprd09.prod.outlook.com

Please find agenda attached._____Microsoft Teams Need help?<https://aka.ms/JoinTeamsMeeting?omkt=en-US>Join the meeting now<https://teams.microsoft.com/l/meetup-join/19%3ameeting_OWFhN2RkNjItZTMzNi00YjllLTg4ZTctOTQ1ZDI4NjBlZWJj%40thread.v2/0?context=%7b%22Tid%22%3a%22e4b16b84-4c56-4f27-9af7-30345a161ad4%22%2c%22Oid%22%3a%22dc8cb40d-73db-4127-a9dd-10fb681c7d09%22%7d>Meeting ID: 220 633 975 367Passcode: mV3GN2vE_____Dial in by phone+1 332-249-0605,,22046189#<tel:+13322490605,,22046189> United States, New York CityFind a local number<https://dialin.teams.microsoft.com/375de86c-73d4-4348-8f44-48161d8e5356?id=22046189>Phone conference ID: 220 461 89#For organizers: Meeting options<https://teams.microsoft.com/meetingOptions/?organizerId=dc8cb40d-73db-4127-a9dd-10fb681c7d09&tenantId=e4b16b84-4c56-4f27-9af7-30345a161ad4&threadId=19_meeting_OWFhN2RkNjItZTMzNi00YjllLTg4ZTctOTQ1ZDI4NjBlZWJj@thread.v2&messageId=0&language=en-US> | Reset dial-in PIN<https://dialin.teams.microsoft.com/usp/pstnconferencing>This Teams Meeting is hosted on a U.S. Government information system and is provided for U.S. Government-authorized use only. Unauthorized or improper use or access of this system may result in disciplinary action as well as civil and criminal penalties._____

AMERICAN OVERSIGHT

STRUCTURAL ENGINEERING ASSOCIATES

Port Laredo TEXAS

IN ASSOCIATION WITH KING ADVISING LLC

MEETING AGENDA

LAREDO WORLD TRADE BRIDGE - EXPANSION PROJECT

DAP PROJECT WORKING GROUP

November 13, 2025

10:00 PM Central Standard Time, 11:00 PM Eastern Standard Time, 8:00 AM Pacific Standard Time

- Update on Shift for Guaging Lane Move to Front of MEP Units in This Project
  - Scope and Fee Proposal Requested on 10-23-25 from RapiScan for Complete Relocation Package
  - Scope and Fee Proposal for New CCTV Required submitted to City of Laredo on 11-06-25
- Status of 30% Submittal Package Review
  - Potential Revised Completion Date for 30% Review
  - Any preliminary comments to be shared by DAP reviewers
- DAP Team Comments on 30% Submittal Package Format (Utilizing Overall Project Plan Sheets in TxDOT Format)
- One Month Look Ahead Schedule
  - TxDOT Final PS&E Submittal 12-08-25 (To Be Postponed, revised date TBD)
  - DAP 60% Submittal - TBD
  - Dec FY25 Team Meeting 12-11-25
- Other Items for Discussion

AMERICAN OVERSIGHT

From: DIAZ, MARIA C <MARIA.C.DIAZ@cbp.dhs.gov>
Sent: Thursday, October 09, 2025 10:49 AM EDT
To: Mielke, Sid <smielke@seatx.com>; Elsa Hinojosa <mhinojosa1@ci.laredo.tx.us>; LFO FACILITIES <LFO-FACILITIES@cbp.dhs.gov>; LOZANO, EDUARDO <EDUARDO.LOZANO@CBP.DHS.GOV>; FLORES, ALBERTO A <ALBERTO.A.FLORES@CBP.DHS.GOV>; STELLEMA, DAVID M. <DAVID.M.STELLEMA@cbp.dhs.gov>
CC: Jared Bradley - 9P <jared.bradley@gsa.gov>; CASPERSON, JARED <JARED.CASPERSON@cbp.dhs.gov>; HAMLETT, ELIZABETH F <elizabeth.f.hamlett@cbp.dhs.gov>; FLANAGAN, RYAN H <RYAN.H.FLANAGAN@cbp.dhs.gov>; David Cornelison <david.cornelison@gsa.gov>; LANCASTER, JAMES A (CTR) <JAMES.A.LANCASTER@associates.cbp.dhs.gov>; Joseph W. Neeb <jneeb@ci.laredo.tx.us>; Jose A. Valdez, Jr. <jvaldez5@ci.laredo.tx.us>; Steve E. Landin <selandin@ci.laredo.tx.us>; ROSS, YVETTE <YVETTE.ROSS@cbp.dhs.gov>; rchavez@ci.laredo.tx.us <rchavez@ci.laredo.tx.us>; jrichard@ci.laredo.tx.us <jrichard@ci.laredo.tx.us>; Olga De Angel <odeangel@ci.laredo.tx.us>; Elizabeth Estrada <eestrada@ci.laredo.tx.us>; gsaavedra@ci.laredo.tx.us <gsaavedra@ci.laredo.tx.us>; Evelyn Gomez <egomez@ci.laredo.tx.us>; jim . king <jim.king@kingadvising.com>; randolphdavide <randolphdavide@aol.com>; Romero, Adrian <aromero@seatx.com>; Covarrubias, Martin <mcovarrubias@seatx.com>; Kyle Gass <kyle.gass@kci.com>; edward.ochoa@kci.com <edward.ochoa@kci.com>; BALDWIN, KELLY L <kelly.l.baldwin@cbp.dhs.gov>; NORRIE, ROBERT <ROBERT.NORRIE@cbp.dhs.gov>; Jim King <idaho4jk@gmail.com>; VASQUEZ, JAVIER <JAVIER.VASQUEZ@CBP.DHS.GOV>; FAZ, JUAN O <JUAN.O.FAZ@cbp.dhs.gov>; CHAVEZ, JUAN <JUAN.CHAVEZ@CBP.DHS.gov>; LOZANO, LUIS G <LUIS.G.LOZANO@CBP.DHS.GOV>; ALVAREZ, SANTIAGO III <SANTIAGO.III.ALVAREZ@CBP.DHS.GOV>; GARZA, MICHAEL C <MICHAEL.C.GARZA@cbp.dhs.gov>; SALINAS, PEDRO A <PEDRO.A.SALINAS2@cbp.dhs.gov>; GARZA, MARGARITA <MARGARITA.GARZA@CBP.DHS.GOV>; LAREDO POE FACILITIES <LAREDOPOEFACILITIES@cbp.dhs.gov>; CAVAZOS, REYMUNDO <REYMUNDO.CAVAZOS@CBP.DHS.GOV>; RANGEL, EFREN R <EFREN.R.RANGEL@cbp.dhs.gov>; MARA, JEFFREY J <JEFFREY.J.MARA@CBP.DHS.GOV>; GUERRA, ADRIAN C <ADRIAN.C.GUERRA@CBP.DHS.GOV>; AGEE, JAMES M. (CTR) <JAMES.M.AGEE@associates.cbp.dhs.gov>; DYAR, ROBERT A. (OPR) <ROBERT.A.DYAR@cbp.dhs.gov>; CAMACHO, ALEJANDRO (CTR) <alejandro.camacho@associates.cbp.dhs.gov>; Mark Woods - 7PCE <mark.woods@gsa.gov>; alberto.garcia@gsa.gov <alberto.garcia@gsa.gov>; DRAKE, CHERELLE A <CHERELLE.A.DRAKE@cbp.dhs.gov>; MORENO, TONY <TONY.MORENO@cbp.dhs.gov>; SPRAKER, KIRSTEN A. (CTR) <KIRSTEN.A.SPRAKER@associates.cbp.dhs.gov>; MARIN, JOSE A <JOSE.A.MARIN@cbp.dhs.gov>; SERIAN, JOSHUA <joshua.serian@cbp.dhs.gov>; ADAMS, JONATHAN <JONATHAN.ADAMS@cbp.dhs.gov>; BENAVIDES, LEOBARDO <LEOBARDO.BENAVIDES@CBP.DHS.gov>; HANNA, AUSTIN J <AUSTIN.J.HANNA@associates.cbp.dhs.gov>
Subject: FY25 Laredo WTB Expansion Project
Attachment(s): "FY25 Laredo WTB Expansion Project.msg"

Sender: MARIA.C.DIAZ@cbp.dhs.gov
Subject: FY25 Laredo WTB Expansion Project
Message-Id: <BLAPR09MB6514BBBF52233BA4DE4AA30F89EEA@BLAPR09MB6514.namprd09.prod.outlook.com>
Recipient: jneeb@ci.laredo.tx.us

AMERICAN OVERSIGHT

From: DIAZ, MARIA C <MARIA.C.DIAZ@cbp.dhs.gov>
Sent: Thursday, October 09, 2025 10:49 AM EDT
To: Mielke, Sid <smielke@seatx.com>; Elsa Hinojosa <mhinojosa1@ci.laredo.tx.us>; LFO FACILITIES <LFO-FACILITIES@cbp.dhs.gov>; LOZANO, EDUARDO <EDUARDO.LOZANO@CBP.DHS.GOV>; FLORES, ALBERTO A <ALBERTO.A.FLORES@CBP.DHS.GOV>; STELLEMA, DAVID M. <DAVID.M.STELLEMA@cbp.dhs.gov>
CC: Jared Bradley - 9P <jared.bradley@gsa.gov>; CASPERSON, JARED <JARED.CASPERSON@cbp.dhs.gov>; HAMLETT, ELIZABETH F <elizabeth.f.hamlett@cbp.dhs.gov>; FLANAGAN, RYAN H <RYAN.H.FLANAGAN@cbp.dhs.gov>; David Cornelison <david.cornelison@gsa.gov>; LANCASTER, JAMES A (CTR) <JAMES.A.LANCASTER@associates.cbp.dhs.gov>; Joseph W. Neeb <jneeb@ci.laredo.tx.us>; Jose A. Valdez, Jr. <jvaldez5@ci.laredo.tx.us>; Steve E. Landin <selandin@ci.laredo.tx.us>; ROSS, YVETTE <YVETTE.ROSS@cbp.dhs.gov>; rchavez@ci.laredo.tx.us <rchavez@ci.laredo.tx.us>; jrichard@ci.laredo.tx.us <jrichard@ci.laredo.tx.us>; Olga De Angel <odeangel@ci.laredo.tx.us>; Elizabeth Estrada <eestrada@ci.laredo.tx.us>; gsaavedra@ci.laredo.tx.us <gsaavedra@ci.laredo.tx.us>; Evelyn Gomez <egomez@ci.laredo.tx.us>; jim . king <jim.king@kingadvising.com>; randolphdavide <randolphdavide@aol.com>; Romero, Adrian <aromero@seatx.com>; Covarrubias, Martin <mcovarrubias@seatx.com>; Kyle Gass <kyle.gass@kci.com>; edward.ochoa@kci.com <edward.ochoa@kci.com>; BALDWIN, KELLY L <kelly.l.baldwin@cbp.dhs.gov>; NORRIE, ROBERT <ROBERT.NORRIE@cbp.dhs.gov>; Jim King <idaho4jk@gmail.com>; VASQUEZ, JAVIER <JAVIER.VASQUEZ@CBP.DHS.GOV>; FAZ, JUAN O <JUAN.O.FAZ@cbp.dhs.gov>; CHAVEZ, JUAN <JUAN.CHAVEZ@CBP.DHS.gov>; LOZANO, LUIS G <LUIS.G.LOZANO@CBP.DHS.GOV>; ALVAREZ, SANTIAGO III <SANTIAGO.III.ALVAREZ@CBP.DHS.GOV>; GARZA, MICHAEL C <MICHAEL.C.GARZA@cbp.dhs.gov>; SALINAS, PEDRO A <PEDRO.A.SALINAS2@cbp.dhs.gov>; GARZA, MARGARITA <MARGARITA.GARZA@CBP.DHS.GOV>; LAREDO POE FACILITIES <LAREDOPOEFACILITIES@cbp.dhs.gov>; CAVAZOS, REYMUNDO <REYMUNDO.CAVAZOS@CBP.DHS.GOV>; RANGEL, EFREN R <EFREN.R.RANGEL@cbp.dhs.gov>; MARA, JEFFREY J <JEFFREY.J.MARA@CBP.DHS.GOV>; GUERRA, ADRIAN C <ADRIAN.C.GUERRA@CBP.DHS.GOV>; AGEE, JAMES M. (CTR) <JAMES.M.AGEE@associates.cbp.dhs.gov>; DYAR, ROBERT A. (OPR) <ROBERT.A.DYAR@cbp.dhs.gov>; CAMACHO, ALEJANDRO (CTR) <alejandro.camacho@associates.cbp.dhs.gov>; Mark Woods - 7PCE <mark.woods@gsa.gov>; alberto.garcia@gsa.gov <alberto.garcia@gsa.gov>; DRAKE, CHERELLE A <CHERELLE.A.DRAKE@cbp.dhs.gov>; MORENO, TONY <TONY.MORENO@cbp.dhs.gov>; SPRAKER, KIRSTEN A. (CTR) <KIRSTEN.A.SPRAKER@associates.cbp.dhs.gov>; MARIN, JOSE A <JOSE.A.MARIN@cbp.dhs.gov>; SERIAN, JOSHUA <joshua.serian@cbp.dhs.gov>; ADAMS, JONATHAN <JONATHAN.ADAMS@cbp.dhs.gov>; BENAVIDES, LEOBARDO <LEOBARDO.BENAVIDES@CBP.DHS.gov>; HANNA, AUSTIN J <AUSTIN.J.HANNA@associates.cbp.dhs.gov>
Subject: FY25 Laredo WTB Expansion Project
Attachment(s): "attachment.ics","WTB - DAP PROJECT MTG AGENDA 10-08-25.pdf"

CAUTION: This email originated from outside your organization. Exercise caution when opening attachments or clicking links, especially from unknown senders.

Agenda attached.

Microsoft Teams Need help?

Join the meeting now

Meeting ID: 220 633 975 367
Passcode: mV3GN2vE

Dial in by phone

+1 332-249-0605,,22046189# United States, New York City
Find a local number
Phone conference ID: 220 461 89#

For organizers: Meeting options | Reset dial-in PIN

This Teams Meeting is hosted on a U.S. Government information system and is provided for U.S. Government-authorized use only. Unauthorized or improper use or access of this system may result in disciplinary action as well as civil and criminal penalties.

AMERICAN OVERSIGHT

Subject: FY25 Laredo WTB Expansion Project
Location: Microsoft Teams Meeting
Start: Thursday, October 09, 2025 11:00 AM EDT
End: Thursday, October 09, 2025 12:00 PM EDT
Recurrence: None
Organizer: MARIA.C.DIAZ@cbp.dhs.gov
Required Attendees: smielke@seatx.com; mhinojosa1@ci.laredo.tx.us; LFO-FACILITIES@cbp.dhs.gov; EDUARDO.LOZANO@cbp.dhs.gov; ALBERTO.A.FLORES@cbp.dhs.gov; DAVID.M.STELLEMA@cbp.dhs.gov
Optional Attendees: jared.bradley@gsa.gov; JARED.CASPERSON@cbp.dhs.gov; elizabeth.f.hamlett@cbp.dhs.gov; RYAN.H.FLANAGAN@cbp.dhs.gov; david.cornelison@gsa.gov; JAMES.A.LANCASTER@associates.cbp.dhs.gov; jneeb@ci.laredo.tx.us; jvaldez5@ci.laredo.tx.us; selandin@ci.laredo.tx.us; YVETTE.ROSS@cbp.dhs.gov; rchavez@ci.laredo.tx.us; jrichard@ci.laredo.tx.us; odeangel@ci.laredo.tx.us; eestrada@ci.laredo.tx.us; gsaavedra@ci.laredo.tx.us; egomez@ci.laredo.tx.us; jim.king@kingadvising.com; randolphdavide@aol.com; aromero@seatx.com; mcovarrubias@seatx.com; kyle.gass@kci.com; edward.ochoa@kci.com; kelly.l.baldwin@cbp.dhs.gov; ROBERT.NORRIE@cbp.dhs.gov; idaho4jk@gmail.com; JAVIER.VASQUEZ@cbp.dhs.gov; JUAN.O.FAZ@cbp.dhs.gov; JUAN.CHAVEZ@cbp.dhs.gov; LUIS.G.LOZANO@cbp.dhs.gov; SANTIAGO.III.ALVAREZ@cbp.dhs.gov; MICHAEL.C.GARZA@cbp.dhs.gov; PEDRO.A.SALINAS2@cbp.dhs.gov; MARGARITA.GARZA@cbp.dhs.gov; LAREDOPOEFACILITIES@cbp.dhs.gov; REYMUNDO.CAVAZOS@cbp.dhs.gov; EFREN.R.RANGEL@cbp.dhs.gov; JEFFREY.J.MARA@cbp.dhs.gov; ADRIAN.C.GUERRA@cbp.dhs.gov; JAMES.M.AGEE@associates.cbp.dhs.gov; ROBERT.A.DYAR@cbp.dhs.gov; alejandro.camacho@associates.cbp.dhs.gov; mark.woods@gsa.gov; alberto.garcia@gsa.gov; CHERELLE.A.DRAKE@cbp.dhs.gov; TONY.MORENO@cbp.dhs.gov; KIRSTEN.A.SPRAKER@associates.cbp.dhs.gov; JOSE.A.MARIN@cbp.dhs.gov; joshua.serian@cbp.dhs.gov; JONATHAN.ADAMS@cbp.dhs.gov; LEOBARDO.BENAVIDES@cbp.dhs.gov; AUSTIN.J.HANNA@associates.cbp.dhs.gov
Attachments: cid:D75DC89ECACC5D45AC46316544B489BE@namprd09.prod.outlook.com

Agenda attached._____Microsoft Teams Need help?<https://aka.ms/JoinTeamsMeeting?omkt=en-US>Join the meeting now<https://teams.microsoft.com/l/meetup-join/19%3ameeting_OWFhN2RkNjItZTMzNi00YjllLTg4ZTctOTQ1ZDI4NjBlZWJj%40thread.v2/0?context=%7b%22Tid%22%3a%22e4b16b84-4c56-4f27-9af7-30345a161ad4%22%2c%22Oid%22%3a%22dc8cb40d-73db-4127-a9dd-10fb681c7d09%22%7d>Meeting ID: 220 633 975 367Passcode: mV3GN2vE_____Dial in by phone+1 332-249-0605,,22046189#<tel:+13322490605,,22046189> United States, New York CityFind a local number<https://dialin.teams.microsoft.com/375de86c-73d4-4348-8f44-48161d8e5356?id=22046189>Phone conference ID: 220 461 89#For organizers: Meeting options<https://teams.microsoft.com/meetingOptions/?organizerId=dc8cb40d-73db-4127-a9dd-10fb681c7d09&tenantId=e4b16b84-4c56-4f27-9af7-30345a161ad4&threadId=19_meeting_OWFhN2RkNjItZTMzNi00YjllLTg4ZTctOTQ1ZDI4NjBlZWJj@thread.v2&messageId=0&language=en-US> | Reset dial-in PIN<https://dialin.teams.microsoft.com/usp/pstnconferencing>This Teams Meeting is hosted on a U.S. Government information system and is provided for U.S. Government-authorized use only. Unauthorized or improper use or access of this system may result in disciplinary action as well as civil and criminal penalties._____

AMERICAN OVERSIGHT

STRUCTURAL ENGINEERING ASSOCIATES

Port Laredo TEXAS

IN ASSOCIATION WITH KING ADVISING LLC

MEETING AGENDA

LAREDO WORLD TRADE BRIDGE - EXPANSION PROJECT

DAP PROJECT WORKING GROUP

October 8, 2025

10:00 PM Central Standard Time, 11:00 PM Eastern Standard Time, 8:00 AM Pacific Standard Time

- Update & Review of Gauging Lane Move Test Project at Colombia (if available)
- Review of 30 % Submittal Package – Actual Submittal on 10-6-25
  - Traffic Control & Temp. CSB/Security Fence Details
  - Proposed Grading Plan and Existing Topography
  - Proposed Drainage System Layout & Overall Strategy
  - Permanent Security Perimeter Fence Layout (Not Finalized) & Details
  - Proposed Roadway Lighting Layout (Federal versus City not Finalized)
  - Proposed CCTV cameras and pole layout (Not Finalized)
  - Quick Review of Bid Book (Project Technical Specifications)
- 30% Submittal Package Format Acceptability (Utilizing Overall Project Plan Sheets in TxDOT Format)
  - Proposed 30% Dap Comments Due to Design Team – 10-27-25?
- One Month Look Ahead Schedule
  - 30% DAP Plans Submitted 10-06-2025
  - Nov FY25 Team Meeting 11-13-25
  - TxDOT Final PS&E Submittal 12-08-25
  - Dec FY25 Team Meeting 12-11-25
- Other Items for Discussion

AMERICAN OVERSIGHT

From: DIAZ, MARIA C <MARIA.C.DIAZ@cbp.dhs.gov>
Sent: Thursday, September 11, 2025 12:00 PM EDT
To: Mielke, Sid <smielke@seatx.com>; Elsa Hinojosa <mhinojosa1@ci.laredo.tx.us>; LFO FACILITIES <LFO-FACILITIES@cbp.dhs.gov>; LOZANO, EDUARDO <EDUARDO.LOZANO@CBP.DHS.GOV>; FLORES, ALBERTO A <ALBERTO.A.FLORES@CBP.DHS.GOV>; STELLEMA, DAVID M. <DAVID.M.STELLEMA@cbp.dhs.gov>
CC: CASPERSON, JARED <JARED.CASPERSON@cbp.dhs.gov>; HAMLETT, ELIZABETH F <elizabeth.f.hamlett@cbp.dhs.gov>; FLANAGAN, RYAN H <RYAN.H.FLANAGAN@cbp.dhs.gov>; David Cornelison <david.cornelison@gsa.gov>; LANCASTER, JAMES A (CTR) <JAMES.A.LANCASTER@associates.cbp.dhs.gov>; Joseph W. Neeb <jneeb@ci.laredo.tx.us>; Jose A. Valdez, Jr. <jvaldez5@ci.laredo.tx.us>; Steve E. Landin <selandin@ci.laredo.tx.us>; ROSS, YVETTE <YVETTE.ROSS@cbp.dhs.gov>; rchavez@ci.laredo.tx.us <rchavez@ci.laredo.tx.us>; jrichard@ci.laredo.tx.us <jrichard@ci.laredo.tx.us>; Olga De Angel <odeangel@ci.laredo.tx.us>; Elizabeth Estrada <eestrada@ci.laredo.tx.us>; gsaavedra@ci.laredo.tx.us <gsaavedra@ci.laredo.tx.us>; Evelyn Gomez <egomez@ci.laredo.tx.us>; jim . king <jim.king@kingadvising.com>; randolphdavide <randolphdavide@aol.com>; Romero, Adrian <aromero@seatx.com>; Covarrubias, Martin <mcovarrubias@seatx.com>; Kyle Gass <kyle.gass@kci.com>; edward.ochoa@kci.com <edward.ochoa@kci.com>; BALDWIN, KELLY L <kelly.l.baldwin@cbp.dhs.gov>; NORRIE, ROBERT <ROBERT.NORRIE@cbp.dhs.gov>; Jim King <idaho4jk@gmail.com>; VASQUEZ, JAVIER <JAVIER.VASQUEZ@CBP.DHS.GOV>; Jared Bradley - 9P <jared.bradley@gsa.gov>; FAZ, JUAN O <JUAN.O.FAZ@cbp.dhs.gov>; CHAVEZ, JUAN <JUAN.CHAVEZ@CBP.DHS.gov>; LOZANO, LUIS G <LUIS.G.LOZANO@CBP.DHS.GOV>; ALVAREZ, SANTIAGO III <SANTIAGO.III.ALVAREZ@CBP.DHS.GOV>; GARZA, MICHAELC <MICHAEL.C.GARZA@cbp.dhs.gov>; SALINAS, PEDRO A <PEDRO.A.SALINAS2@cbp.dhs.gov>; GARZA, MARGARITA <MARGARITA.GARZA@CBP.DHS.GOV>; LAREDO POE FACILITIES <LAREDOPOEFACILITIES@cbp.dhs.gov>; CAVAZOS, REYMUNDO <REYMUNDO.CAVAZOS@CBP.DHS.GOV>; RANGEL, EFREN R <EFREN.R.RANGEL@cbp.dhs.gov>; MARA, JEFFREY J <JEFFREY.J.MARA@CBP.DHS.GOV>; GUERRA, ADRIAN C <ADRIAN.C.GUERRA@CBP.DHS.GOV>; AGEE, JAMES M. (CTR) <JAMES.M.AGEE@associates.cbp.dhs.gov>; DYAR, ROBERT A. (OPR) <ROBERT.A.DYAR@cbp.dhs.gov>; CAMACHO, ALEJANDRO (CTR) <alejandro.camacho@associates.cbp.dhs.gov>; Mark Woods - 7PCE <mark.woods@gsa.gov>; alberto.garcia@gsa.gov <alberto.garcia@gsa.gov>; DRAKE, CHERELLE A <CHERELLE.A.DRAKE@cbp.dhs.gov>; MORENO, TONY <TONY.MORENO@cbp.dhs.gov>; SPRAKER, KIRSTEN A. (CTR) <KIRSTEN.A.SPRAKER@associates.cbp.dhs.gov>; MARIN, JOSE A <JOSE.A.MARIN@cbp.dhs.gov>
Subject: FY25 Laredo WTB Expansion Project
Attachment(s): "FY25 Laredo WTB Expansion Project.msg"

Sender: MARIA.C.DIAZ@cbp.dhs.gov
Subject: FY25 Laredo WTB Expansion Project
Message-Id: <BLAPR09MB65143613EAD9364B6DDBCD428909A@BLAPR09MB6514.namprd09.prod.outlook.com>
Recipient: eestrada@ci.laredo.tx.us

AMERICAN OVERSIGHT

From: DIAZ, MARIA C <MARIA.C.DIAZ@cbp.dhs.gov>
Sent: Thursday, September 11, 2025 12:00 PM EDT
To: Mielke, Sid <smielke@seatx.com>; Elsa Hinojosa <mhinojosa1@ci.laredo.tx.us>; LFO FACILITIES <LFO-FACILITIES@cbp.dhs.gov>; LOZANO, EDUARDO <EDUARDO.LOZANO@CBP.DHS.GOV>; FLORES, ALBERTO A <ALBERTO.A.FLORES@CBP.DHS.GOV>; STELLEMA, DAVID M. <DAVID.M.STELLEMA@cbp.dhs.gov>
CC: CASPERSON, JARED <JARED.CASPERSON@cbp.dhs.gov>; HAMLETT, ELIZABETH F <elizabeth.f.hamlett@cbp.dhs.gov>; FLANAGAN, RYAN H <RYAN.H.FLANAGAN@cbp.dhs.gov>; David Cornelison <david.cornelison@gsa.gov>; LANCASTER, JAMES A (CTR) <JAMES.A.LANCASTER@associates.cbp.dhs.gov>; Joseph W. Neeb <jneeb@ci.laredo.tx.us>; Jose A. Valdez, Jr. <jvaldez5@ci.laredo.tx.us>; Steve E. Landin <selandin@ci.laredo.tx.us>; ROSS, YVETTE <YVETTE.ROSS@cbp.dhs.gov>; rchavez@ci.laredo.tx.us <rchavez@ci.laredo.tx.us>; jrichard@ci.laredo.tx.us <jrichard@ci.laredo.tx.us>; Olga De Angel <odeangel@ci.laredo.tx.us>; Elizabeth Estrada <eestrada@ci.laredo.tx.us>; gsaavedra@ci.laredo.tx.us <gsaavedra@ci.laredo.tx.us>; Evelyn Gomez <egomez@ci.laredo.tx.us>; jim . king <jim.king@kingadvising.com>; randolphdavide <randolphdavide@aol.com>; Romero, Adrian <aromero@seatx.com>; Covarrubias, Martin <mcovarrubias@seatx.com>; Kyle Gass <kyle.gass@kci.com>; edward.ochoa@kci.com <edward.ochoa@kci.com>; BALDWIN, KELLY L <kelly.l.baldwin@cbp.dhs.gov>; NORRIE, ROBERT <ROBERT.NORRIE@cbp.dhs.gov>; Jim King <idaho4jk@gmail.com>; VASQUEZ, JAVIER <JAVIER.VASQUEZ@CBP.DHS.GOV>; Jared Bradley - 9P <jared.bradley@gsa.gov>; FAZ, JUAN O <JUAN.O.FAZ@cbp.dhs.gov>; CHAVEZ, JUAN <JUAN.CHAVEZ@CBP.DHS.gov>; LOZANO, LUIS G <LUIS.G.LOZANO@CBP.DHS.GOV>; ALVAREZ, SANTIAGO III <SANTIAGO.III.ALVAREZ@CBP.DHS.GOV>; GARZA, MICHAELC <MICHAEL.C.GARZA@cbp.dhs.gov>; SALINAS, PEDRO A <PEDRO.A.SALINAS2@cbp.dhs.gov>; GARZA, MARGARITA <MARGARITA.GARZA@CBP.DHS.GOV>; LAREDO POE FACILITIES <LAREDOPOEFACILITIES@cbp.dhs.gov>; CAVAZOS, REYMUNDO <REYMUNDO.CAVAZOS@CBP.DHS.GOV>; RANGEL, EFREN R <EFREN.R.RANGEL@cbp.dhs.gov>; MARA, JEFFREY J <JEFFREY.J.MARA@CBP.DHS.GOV>; GUERRA, ADRIAN C <ADRIAN.C.GUERRA@CBP.DHS.GOV>; AGEE, JAMES M. (CTR) <JAMES.M.AGEE@associates.cbp.dhs.gov>; DYAR, ROBERT A. (OPR) <ROBERT.A.DYAR@cbp.dhs.gov>; CAMACHO, ALEJANDRO (CTR) <alejandro.camacho@associates.cbp.dhs.gov>; Mark Woods - 7PCE <mark.woods@gsa.gov>; alberto.garcia@gsa.gov <alberto.garcia@gsa.gov>; DRAKE, CHERELLE A <CHERELLE.A.DRAKE@cbp.dhs.gov>; MORENO, TONY <TONY.MORENO@cbp.dhs.gov>; SPRAKER, KIRSTEN A. (CTR) <KIRSTEN.A.SPRAKER@associates.cbp.dhs.gov>; MARIN, JOSE A <JOSE.A.MARIN@cbp.dhs.gov>
Subject: FY25 Laredo WTB Expansion Project
Attachment(s): "attachment.ics"

CAUTION: This email originated from outside your organization. Exercise caution when opening attachments or clicking links, especially from unknown senders.

Microsoft Teams Need help?

Join the meeting now

Meeting ID: 220 633 975 367
Passcode: mV3GN2vE

Dial in by phone

+1 332-249-0605,,22046189# United States, New York City
Find a local number
Phone conference ID: 220 461 89#

For organizers: Meeting options | Reset dial-in PIN

This Teams Meeting is hosted on a U.S. Government information system and is provided for U.S. Government-authorized use only. Unauthorized or improper use or access of this system may result in disciplinary action as well as civil and criminal penalties.

AMERICAN OVERSIGHT

Subject: FY25 Laredo WTB Expansion Project
Location: Microsoft Teams Meeting
Start: Thursday, April 10, 2025 11:00 AM EDT
End: Thursday, April 10, 2025 12:00 PM EDT
Recurrence: Monthly
Organizer: MARIA.C.DIAZ@cbp.dhs.gov
Required Attendees: smielke@seatx.com; mhinojosa1@ci.laredo.tx.us; LFO-FACILITIES@cbp.dhs.gov; EDUARDO.LOZANO@cbp.dhs.gov; ALBERTO.A.FLORES@cbp.dhs.gov; DAVID.M.STELLEMA@cbp.dhs.gov
Optional Attendees: JARED.CASPERSON@cbp.dhs.gov; elizabeth.f.hamlett@cbp.dhs.gov; RYAN.H.FLANAGAN@cbp.dhs.gov; david.cornelison@gsa.gov; JAMES.A.LANCASTER@associates.cbp.dhs.gov; jneeb@ci.laredo.tx.us; jvaldez5@ci.laredo.tx.us; selandin@ci.laredo.tx.us; YVETTE.ROSS@cbp.dhs.gov; rchavez@ci.laredo.tx.us; jrichard@ci.laredo.tx.us; odeangel@ci.laredo.tx.us; eestrada@ci.laredo.tx.us; gsaavedra@ci.laredo.tx.us; egomez@ci.laredo.tx.us; jim.king@kingadvising.com; randolphdavide@aol.com; aromero@seatx.com; mcovarrubias@seatx.com; kyle.gass@kci.com; edward.ochoa@kci.com; kelly.l.baldwin@cbp.dhs.gov; ROBERT.NORRIE@cbp.dhs.gov; idaho4jk@gmail.com; JAVIER.VASQUEZ@cbp.dhs.gov; jared.bradley@gsa.gov; JUAN.O.FAZ@cbp.dhs.gov; JUAN.CHAVEZ@cbp.dhs.gov; LUIS.G.LOZANO@cbp.dhs.gov; SANTIAGO.III.ALVAREZ@cbp.dhs.gov; MICHAEL.C.GARZA@cbp.dhs.gov; PEDRO.A.SALINAS2@cbp.dhs.gov; MARGARITA.GARZA@cbp.dhs.gov; LAREDOPOEFACILITIES@cbp.dhs.gov; REYMUNDO.CAVAZOS@cbp.dhs.gov; EFREN.R.RANGEL@cbp.dhs.gov; JEFFREY.J.MARA@cbp.dhs.gov; ADRIAN.C.GUERRA@cbp.dhs.gov; JAMES.M.AGEE@associates.cbp.dhs.gov; ROBERT.A.DYAR@cbp.dhs.gov; alejandro.camacho@associates.cbp.dhs.gov; mark.woods@gsa.gov; alberto.garcia@gsa.gov; CHERELLE.A.DRAKE@cbp.dhs.gov; TONY.MORENO@cbp.dhs.gov; KIRSTEN.A.SPRAKER@associates.cbp.dhs.gov; JOSE.A.MARIN@cbp.dhs.gov

_____Microsoft Teams Need help?<https://aka.ms/JoinTeamsMeeting?omkt=en-US>Join the meeting now<https://teams.microsoft.com/l/meetup-join/19%3ameeting_OWFhN2RkNjItZTMzNi00YjllLTg4ZTctOTQ1ZDI4NjBlZWJj%40thread.v2/0?context=%7b%22Tid%22%3a%22e4b16b84-4c56-4f27-9af7-30345a161ad4%22%2c%22Oid%22%3a%22dc8cb40d-73db-4127-a9dd-10fb681c7d09%22%7d>Meeting ID: 220 633 975 367Passcode: mV3GN2vE_____Dial in by phone+1 332-249-0605,,22046189#<tel:+13322490605,,22046189> United States, New York CityFind a local number<https://dialin.teams.microsoft.com/375de86c-73d4-4348-8f44-48161d8e5356?id=22046189>Phone conference ID: 220 461 89#For organizers: Meeting options<https://teams.microsoft.com/meetingOptions/?organizerId=dc8cb40d-73db-4127-a9dd-10fb681c7d09&tenantId=e4b16b84-4c56-4f27-9af7-30345a161ad4&threadId=19_meeting_OWFhN2RkNjItZTMzNi00YjllLTg4ZTctOTQ1ZDI4NjBlZWJj@thread.v2&messageId=0&language=en-US> | Reset dial-in PIN<https://dialin.teams.microsoft.com/usp/pstnconferencing>This Teams Meeting is hosted on a U.S. Government information system and is provided for U.S. Government-authorized use only. Unauthorized or improper use or access of this system may result in disciplinary action as well as civil and criminal penalties._____

AMERICAN OVERSIGHT

From: DIAZ, MARIA C <MARIA.C.DIAZ@cbp.dhs.gov>
Sent: Thursday, September 11, 2025 8:22 AM EDT
To: Mielke, Sid <smielke@seatx.com>; Elsa Hinojosa <mhinojosa1@ci.laredo.tx.us>; LFO FACILITIES <LFO-FACILITIES@cbp.dhs.gov>; LOZANO, EDUARDO <EDUARDO.LOZANO@CBP.DHS.GOV>; FLORES, ALBERTO A <ALBERTO.A.FLORES@CBP.DHS.GOV>; STELLEMA, DAVID M. <DAVID.M.STELLEMA@cbp.dhs.gov>
CC: MORENO, TONY <TONY.MORENO@cbp.dhs.gov>; gsaavedra@ci.laredo.tx.us <gsaavedra@ci.laredo.tx.us>; Jared Bradley - 9P <jared.bradley@gsa.gov>; CASPERSON, JARED <JARED.CASPERSON@cbp.dhs.gov>; HAMLETT, ELIZABETH F <elizabeth.f.hamlett@cbp.dhs.gov>; FLANAGAN, RYAN H <RYAN.H.FLANAGAN@cbp.dhs.gov>; David Cornelison <david.cornelison@gsa.gov>; LANCASTER, JAMES A (CTR) <JAMES.A.LANCASTER@associates.cbp.dhs.gov>; Joseph W. Neeb <jneeb@ci.laredo.tx.us>; Jose A. Valdez, Jr. <jvaldez5@ci.laredo.tx.us>; Steve E. Landin <selandin@ci.laredo.tx.us>; ROSS, YVETTE <YVETTE.ROSS@cbp.dhs.gov>; rchavez@ci.laredo.tx.us <rchavez@ci.laredo.tx.us>; jrichard@ci.laredo.tx.us <jrichard@ci.laredo.tx.us>; Olga De Angel <odeangel@ci.laredo.tx.us>; Elizabeth Estrada <eestrada@ci.laredo.tx.us>; Evelyn Gomez <egomez@ci.laredo.tx.us>; jim . king <jim.king@kingadvising.com>; randolphdavide <randolphdavide@aol.com>; Romero, Adrian <aromero@seatx.com>; Covarrubias, Martin <mcovarrubias@seatx.com>; KyleGass <kyle.gass@kci.com>; edward.ochoa@kci.com <edward.ochoa@kci.com>; BALDWIN, KELLY L <kelly.l.baldwin@cbp.dhs.gov>; NORRIE, ROBERT <ROBERT.NORRIE@cbp.dhs.gov>; Jim King <idaho4jk@gmail.com>; VASQUEZ, JAVIER <JAVIER.VASQUEZ@CBP.DHS.GOV>; FAZ, JUAN O <JUAN.O.FAZ@cbp.dhs.gov>; CHAVEZ, JUAN <JUAN.CHAVEZ@CBP.DHS.gov>; LOZANO, LUIS G <LUIS.G.LOZANO@CBP.DHS.GOV>; ALVAREZ, SANTIAGO III <SANTIAGO.III.ALVAREZ@CBP.DHS.GOV>; GARZA, MICHAEL C <MICHAEL.C.GARZA@cbp.dhs.gov>; SALINAS, PEDRO A <PEDRO.A.SALINAS2@cbp.dhs.gov>; GARZA, MARGARITA <MARGARITA.GARZA@CBP.DHS.GOV>; LAREDO POE FACILITIES <LAREDOPOEFACILITIES@cbp.dhs.gov>; CAVAZOS, REYMUNDO <REYMUNDO.CAVAZOS@CBP.DHS.GOV>; RANGEL, EFREN R <EFREN.R.RANGEL@cbp.dhs.gov>; MARA, JEFFREY J <JEFFREY.J.MARA@CBP.DHS.GOV>; GUERRA, ADRIAN C <ADRIAN.C.GUERRA@CBP.DHS.GOV>; AGEE, JAMES M. (CTR) <JAMES.M.AGEE@associates.cbp.dhs.gov>; DYAR, ROBERT A. (OPR) <ROBERT.A.DYAR@cbp.dhs.gov>; CAMACHO, ALEJANDRO (CTR) <alejandro.camacho@associates.cbp.dhs.gov>; Mark Woods - 7PCE <mark.woods@gsa.gov>; alberto.garcia@gsa.gov <alberto.garcia@gsa.gov>; DRAKE, CHERELLE A <CHERELLE.A.DRAKE@cbp.dhs.gov>; SPRAKER, KIRSTEN A.(CTR) <KIRSTEN.A.SPRAKER@associates.cbp.dhs.gov>
Subject: FY25 Laredo WTB Expansion Project
Attachment(s): "FY25 Laredo WTB Expansion Project.msg"

Sender: MARIA.C.DIAZ@cbp.dhs.gov
Subject: FY25 Laredo WTB Expansion Project
Message-Id: <BLAPR09MB65144B7F15BB3D8ED2C4F6288909A@BLAPR09MB6514.namprd09.prod.outlook.com>
Recipient: eestrada@ci.laredo.tx.us

AMERICAN OVERSIGHT

From: DIAZ, MARIA C <MARIA.C.DIAZ@cbp.dhs.gov>
Sent: Thursday, September 11, 2025 8:21 AM EDT
To: Mielke, Sid <smielke@seatx.com>; Elsa Hinojosa <mhinojosa1@ci.laredo.tx.us>; LFO FACILITIES <LFO-FACILITIES@cbp.dhs.gov>; LOZANO, EDUARDO <EDUARDO.LOZANO@CBP.DHS.GOV>; FLORES, ALBERTO A <ALBERTO.A.FLORES@CBP.DHS.GOV>; STELLEMA, DAVID M. <DAVID.M.STELLEMA@cbp.dhs.gov>
CC: MORENO, TONY <TONY.MORENO@cbp.dhs.gov>; gsaavedra@ci.laredo.tx.us <gsaavedra@ci.laredo.tx.us>; Jared Bradley - 9P <jared.bradley@gsa.gov>; CASPERSON, JARED <JARED.CASPERSON@cbp.dhs.gov>; HAMLETT, ELIZABETH F <elizabeth.f.hamlett@cbp.dhs.gov>; FLANAGAN, RYAN H <RYAN.H.FLANAGAN@cbp.dhs.gov>; David Cornelison <david.cornelison@gsa.gov>; LANCASTER, JAMES A (CTR) <JAMES.A.LANCASTER@associates.cbp.dhs.gov>; Joseph W. Neeb <jneeb@ci.laredo.tx.us>; Jose A. Valdez, Jr. <jvaldez5@ci.laredo.tx.us>; Steve E. Landin <selandin@ci.laredo.tx.us>; ROSS, YVETTE <YVETTE.ROSS@cbp.dhs.gov>; rchavez@ci.laredo.tx.us <rchavez@ci.laredo.tx.us>; jrichard@ci.laredo.tx.us <jrichard@ci.laredo.tx.us>; Olga De Angel <odeangel@ci.laredo.tx.us>; Elizabeth Estrada <eestrada@ci.laredo.tx.us>; Evelyn Gomez <egomez@ci.laredo.tx.us>; jim . king <jim.king@kingadvising.com>; randolphdavide <randolphdavide@aol.com>; Romero, Adrian <aromero@seatx.com>; Covarrubias, Martin <mcovarrubias@seatx.com>; KyleGass <kyle.gass@kci.com>; edward.ochoa@kci.com <edward.ochoa@kci.com>; BALDWIN, KELLY L <kelly.l.baldwin@cbp.dhs.gov>; NORRIE, ROBERT <ROBERT.NORRIE@cbp.dhs.gov>; Jim King <idaho4jk@gmail.com>; VASQUEZ, JAVIER <JAVIER.VASQUEZ@CBP.DHS.GOV>; FAZ, JUAN O <JUAN.O.FAZ@cbp.dhs.gov>; CHAVEZ, JUAN <JUAN.CHAVEZ@CBP.DHS.gov>; LOZANO, LUIS G <LUIS.G.LOZANO@CBP.DHS.GOV>; ALVAREZ, SANTIAGO III <SANTIAGO.III.ALVAREZ@CBP.DHS.GOV>; GARZA, MICHAEL C <MICHAEL.C.GARZA@cbp.dhs.gov>; SALINAS, PEDRO A <PEDRO.A.SALINAS2@cbp.dhs.gov>; GARZA, MARGARITA <MARGARITA.GARZA@CBP.DHS.GOV>; LAREDO POE FACILITIES <LAREDOPOEFACILITIES@cbp.dhs.gov>; CAVAZOS, REYMUNDO <REYMUNDO.CAVAZOS@CBP.DHS.GOV>; RANGEL, EFREN R <EFREN.R.RANGEL@cbp.dhs.gov>; MARA, JEFFREY J <JEFFREY.J.MARA@CBP.DHS.GOV>; GUERRA, ADRIAN C <ADRIAN.C.GUERRA@CBP.DHS.GOV>; AGEE, JAMES M. (CTR) <JAMES.M.AGEE@associates.cbp.dhs.gov>; DYAR, ROBERT A. (OPR) <ROBERT.A.DYAR@cbp.dhs.gov>; CAMACHO, ALEJANDRO (CTR) <alejandro.camacho@associates.cbp.dhs.gov>; Mark Woods - 7PCE <mark.woods@gsa.gov>; alberto.garcia@gsa.gov <alberto.garcia@gsa.gov>; DRAKE, CHERELLE A <CHERELLE.A.DRAKE@cbp.dhs.gov>; SPRAKER, KIRSTEN A.(CTR) <KIRSTEN.A.SPRAKER@associates.cbp.dhs.gov>
Subject: FY25 Laredo WTB Expansion Project
Attachment(s): "attachment.ics","WTB - DAP PROJECT MTG AGENDA 09-11-25.pdf","WTB-DA[[RPKECT MTG HANDOUTS 09-11-2025.pdf"

CAUTION: This email originated from outside your organization. Exercise caution when opening attachments or clicking links, especially from unknown senders.

Please find agenda attached.

Microsoft Teams Need help?

Join the meeting now

Meeting ID: 220 633 975 367
Passcode: mV3GN2vE

Dial in by phone

+1 332-249-0605,,22046189# United States, New York City
Find a local number
Phone conference ID: 220 461 89#

For organizers: Meeting options | Reset dial-in PIN

This Teams Meeting is hosted on a U.S. Government information system and is provided for U.S. Government-authorized use only. Unauthorized or improper use or access of this system may result in disciplinary action as well as civil and criminal penalties.

AMERICAN OVERSIGHT

Subject: FY25 Laredo WTB Expansion Project
Location: Microsoft Teams Meeting
Start: Thursday, September 11, 2025 11:00 AM EDT
End: Thursday, September 11, 2025 11:30 AM EDT
Recurrence: None
Organizer: MARIA.C.DIAZ@cbp.dhs.gov
Required Attendees: smielke@seatx.com; mhinojosa1@ci.laredo.tx.us; LFO-FACILITIES@cbp.dhs.gov; EDUARDO.LOZANO@cbp.dhs.gov; ALBERTO.A.FLORES@cbp.dhs.gov; DAVID.M.STELLEMA@cbp.dhs.gov
Optional Attendees: TONY.MORENO@cbp.dhs.gov; gsaavedra@ci.laredo.tx.us; jared.bradley@gsa.gov; JARED.CASPERSON@cbp.dhs.gov; elizabeth.f.hamlett@cbp.dhs.gov; RYAN.H.FLANAGAN@cbp.dhs.gov; david.cornelison@gsa.gov; JAMES.A.LANCASTER@associates.cbp.dhs.gov; jneeb@ci.laredo.tx.us; jvaldez5@ci.laredo.tx.us; selandin@ci.laredo.tx.us; YVETTE.ROSS@cbp.dhs.gov; rchavez@ci.laredo.tx.us; jrichard@ci.laredo.tx.us; odeangel@ci.laredo.tx.us; eestrada@ci.laredo.tx.us; egomez@ci.laredo.tx.us; jim.king@kingadvising.com; randolphdavide@aol.com; aromero@seatx.com; mcovarrubias@seatx.com; kyle.gass@kci.com; edward.ochoa@kci.com; kelly.l.baldwin@cbp.dhs.gov; ROBERT.NORRIE@cbp.dhs.gov; idaho4jk@gmail.com; JAVIER.VASQUEZ@cbp.dhs.gov; JUAN.O.FAZ@cbp.dhs.gov; JUAN.CHAVEZ@cbp.dhs.gov; LUIS.G.LOZANO@cbp.dhs.gov; SANTIAGO.III.ALVAREZ@cbp.dhs.gov; MICHAEL.C.GARZA@cbp.dhs.gov; PEDRO.A.SALINAS2@cbp.dhs.gov; MARGARITA.GARZA@cbp.dhs.gov; LAREDOPOEFACILITIES@cbp.dhs.gov; REYMUNDO.CAVAZOS@cbp.dhs.gov; EFREN.R.RANGEL@cbp.dhs.gov; JEFFREY.J.MARA@cbp.dhs.gov; ADRIAN.C.GUERRA@cbp.dhs.gov; JAMES.M.AGEE@associates.cbp.dhs.gov; ROBERT.A.DYAR@cbp.dhs.gov; alejandro.camacho@associates.cbp.dhs.gov; mark.woods@gsa.gov; alberto.garcia@gsa.gov; CHERELLE.A.DRAKE@cbp.dhs.gov; KIRSTEN.A.SPRAKER@associates.cbp.dhs.gov
Attachments: cid:444473EADE9B1048B9CF603F19FCD40C@namprd09.prod.outlook.com; cid:EC1D67AAAB8E1F418946EDE5B65136A1@namprd09.prod.outlook.com

Please find agenda attached._____Microsoft Teams Need help?<https://aka.ms/JoinTeamsMeeting?omkt=en-US>Join the meeting now<https://teams.microsoft.com/l/meetup-join/19%3ameeting_OWFhN2RkNjItZTMzNi00YjllLTg4ZTctOTQ1ZDI4NjBlZWJj%40thread.v2/0?context=%7b%22Tid%22%3a%22e4b16b84-4c56-4f27-9af7-30345a161ad4%22%2c%22Oid%22%3a%22dc8cb40d-73db-4127-a9dd-10fb681c7d09%22%7d>Meeting ID: 220 633 975 367Passcode: mV3GN2vE_____Dial in by phone+1 332-249-0605,,22046189#<tel:+13322490605,,22046189> United States, New York CityFind a local number<https://dialin.teams.microsoft.com/375de86c-73d4-4348-8f44-48161d8e5356?id=22046189>Phone conference ID: 220 461 89#For organizers: Meeting options<https://teams.microsoft.com/meetingOptions/?organizerId=dc8cb40d-73db-4127-a9dd-10fb681c7d09&tenantId=e4b16b84-4c56-4f27-9af7-30345a161ad4&threadId=19_meeting_OWFhN2RkNjItZTMzNi00YjllLTg4ZTctOTQ1ZDI4NjBlZWJj@thread.v2&messageId=0&language=en-US> | Reset dial-in PIN<https://dialin.teams.microsoft.com/usp/pstnconferencing>This Teams Meeting is hosted on a U.S. Government information system and is provided for U.S. Government-authorized use only. Unauthorized or improper use or access of this system may result in disciplinary action as well as civil and criminal penalties._____

AMERICAN OVERSIGHT

STRUCTURAL ENGINEERING ASSOCIATES

Port Laredo TEXAS

IN ASSOCIATION WITH KING ADVISING LLC

MEETING AGENDA

LAREDO WORLD TRADE BRIDGE - EXPANSION PROJECT


DAP PROJECT WORKING GROUP

September 11, 2025

10:00 PM Central Standard Time, 11:00 PM Eastern Standard Time, 8:00 AM Pacific Standard Time


- Update & Review of Gauging Lane Move Test Project at Colombia (if available)
- Review of Various Concept Plan Sheets for WTB Project
  - Temp. CSB/Security Fence Details
  - Permanent Security Perimeter Fence Details
  - Proposed Permanent Fencing Layout
  - Proposed Roadway Lighting Layout
  - Proposed CCTV cameras and pole layout
- One Month Look Ahead Schedule
  - TxDOT 100% PS&E Submittal 09-29-2025
  - 30% DAP Plans Submittal 10-03-2025
  - Next FY25 Team Meeting 10-09-25
- Other Items for Discussion

AMERICAN OVERSIGHT

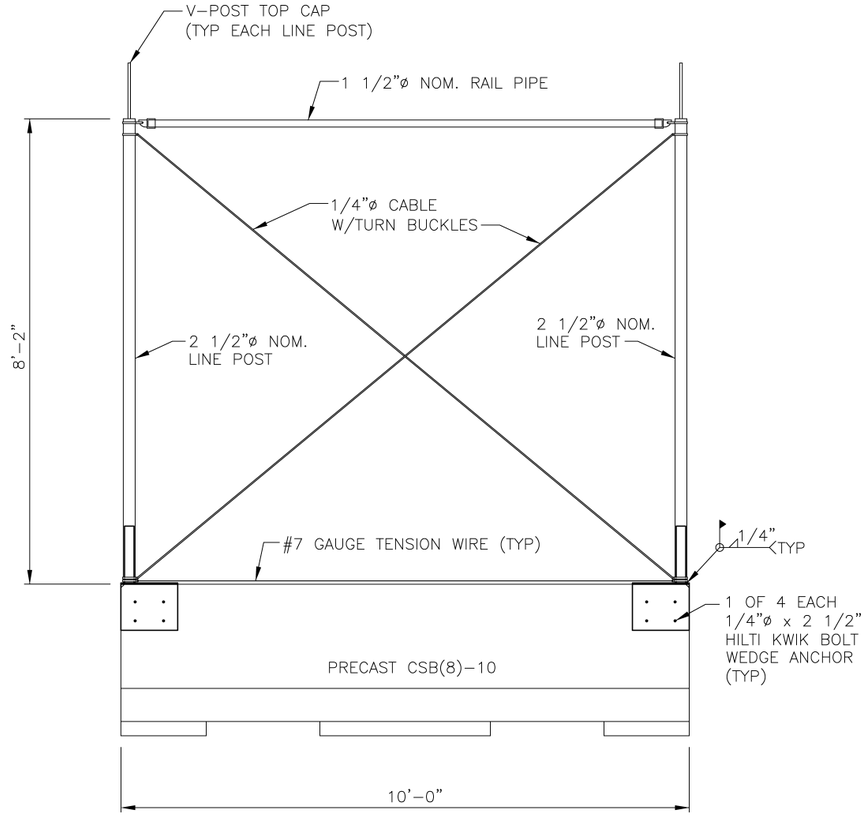

TEMPORARY SECURITY FENCE

CSB & FENCE BARRIER SEGMENT (ASSEMBLED)
(SCALE 3/8"=1'–0")

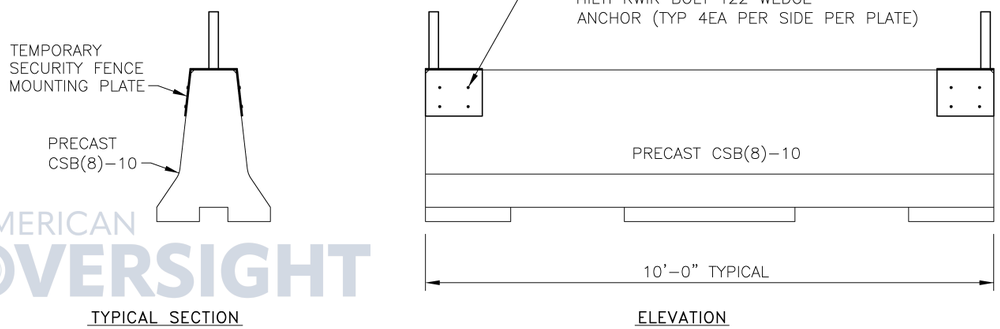


TEMPORARY SECURITY FENCE

PRECAST CSB BASE SECTION
(SCALE 3/8"=1'–0")




SIDE VIEW

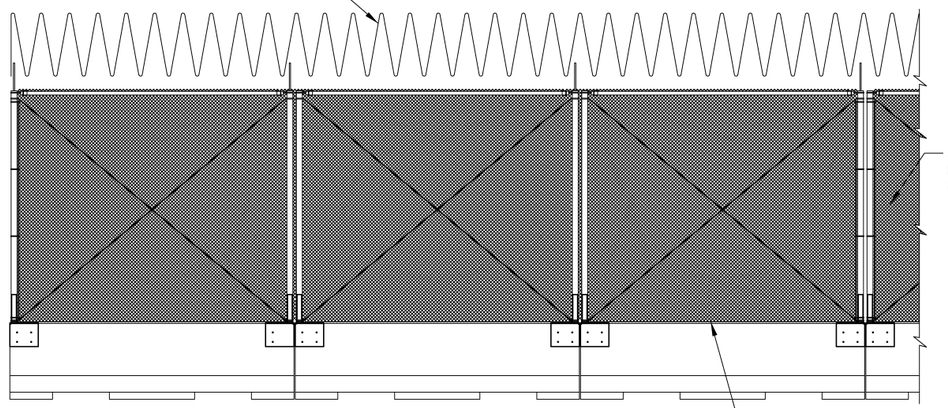

TEMPORARY SECURITY FENCE (10 FT)

(SCALE 3/16"=1'–0")

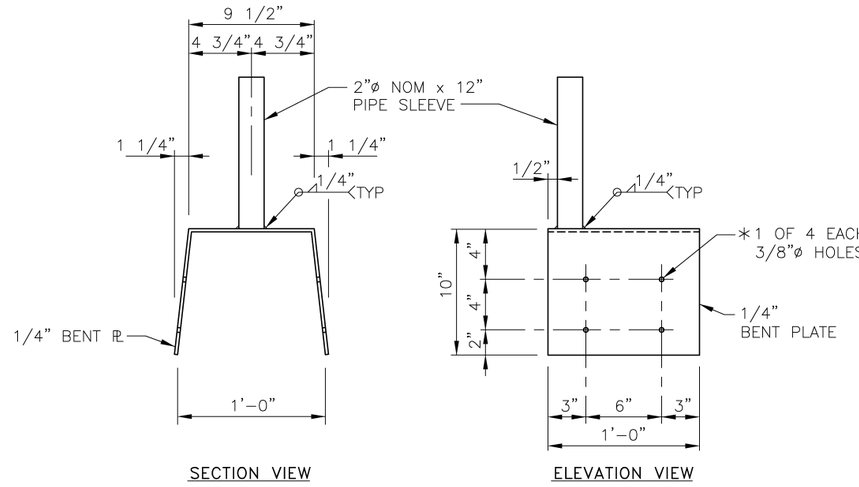

MOUNTING PLATE DETAILS

(SCALE 1"=1'–0")

GENERAL NOTES

1. ITEMS HEREON SHALL CONFORM TO ITEM 550, "CHAIN LINK FENCE".
2. ITEMS HEREON, EXCEPT PIPE SLEEVE AND BENT PLATE, SHALL BE FURNISHED GALVANIZED. PIPE SLEEVE SHALL BE FURNISHED UNFINISHED, BENT PLATE SHALL BE FURNISHED PAINTED INSIDE AND OUTSIDE. COLOR SHALL BE WHITE AND PAINT SHALL BE EXTERIOR RATED WATER BASED SUITABLE FOR COATING METAL SURFACES.
3. TYPICAL INSTALLATION PLAN LAYOUT AS SHOWN ELSEWHERE ON THE PLANS OR AS DIRECTED BY THE ENGINEER.
4. ALL CABLE CONNECTIONS ARE TO BE MADE WITH TWO 1/2" CABLE CLAMPS.
5. ONE END OF EACH TURNBUCKLE MAY BE ATTACHED DIRECTLY TO FITTINGS WITH A CLEVIS.

PRELIMINARY
INTERIM REVIEW ONLY
This document is released for the purpose of interim review under the authority of
SIDNY A. MIELKE P.E. #60799
Sep 08, 2025
It is not to be used for permit, bidding or construction purposes.
Structural Engineering Associates, Inc.
Firm Registration No. F-199

REV. NO.	DATE	DESCRIPTION	BY

STRUCTURAL ENGINEERING ASSOCIATES
TEXAS REGISTERED ENGINEERING FIRM F-199

CITY OF LAREDO

WORLD TRADE
INTERNATIONAL BRIDGE
EXPANSION PROJECT
CONCEPTUAL PLANS

TEMPORARY SECURITY FENCE
WITH PRECAST CSB BASE


DGN: SAM	FED. RD. DIV. NO.	STATE	FEDERAL AID PROJECT NO.			HIGHWAY NO.
CHK DGN:	6	TEXAS				IH 69W
DWG: ATM	DIST.	COUNTY	CONTROL	SECTION	JOB NO.	SHEET NO.
CHK DWG: SAM	LAR	WEBB	0922	33	213	

TX-MAYOR-26-0489-A-000081

AMERICAN OVERSIGHT


ahernandez1

S:\Transportation\21–195C WTB Intl Bridge Exp\CAD\01–Sheets\NEW & EXP BRIDGE\NEW BRIDGE\21–195C.dwg

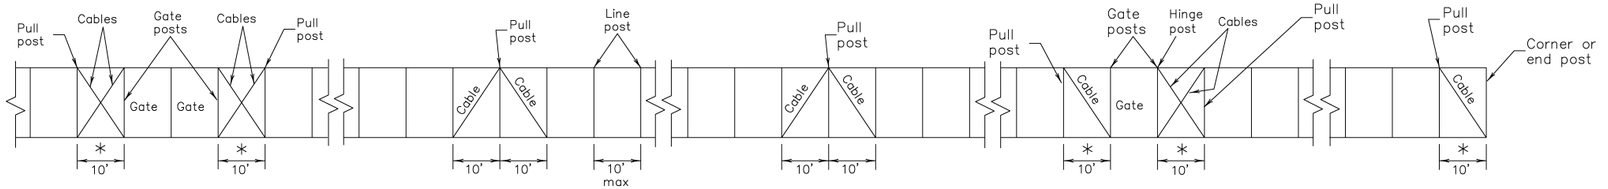

* Slack span for fabric


TYPICAL CABLE AND POST ARRANGEMENT

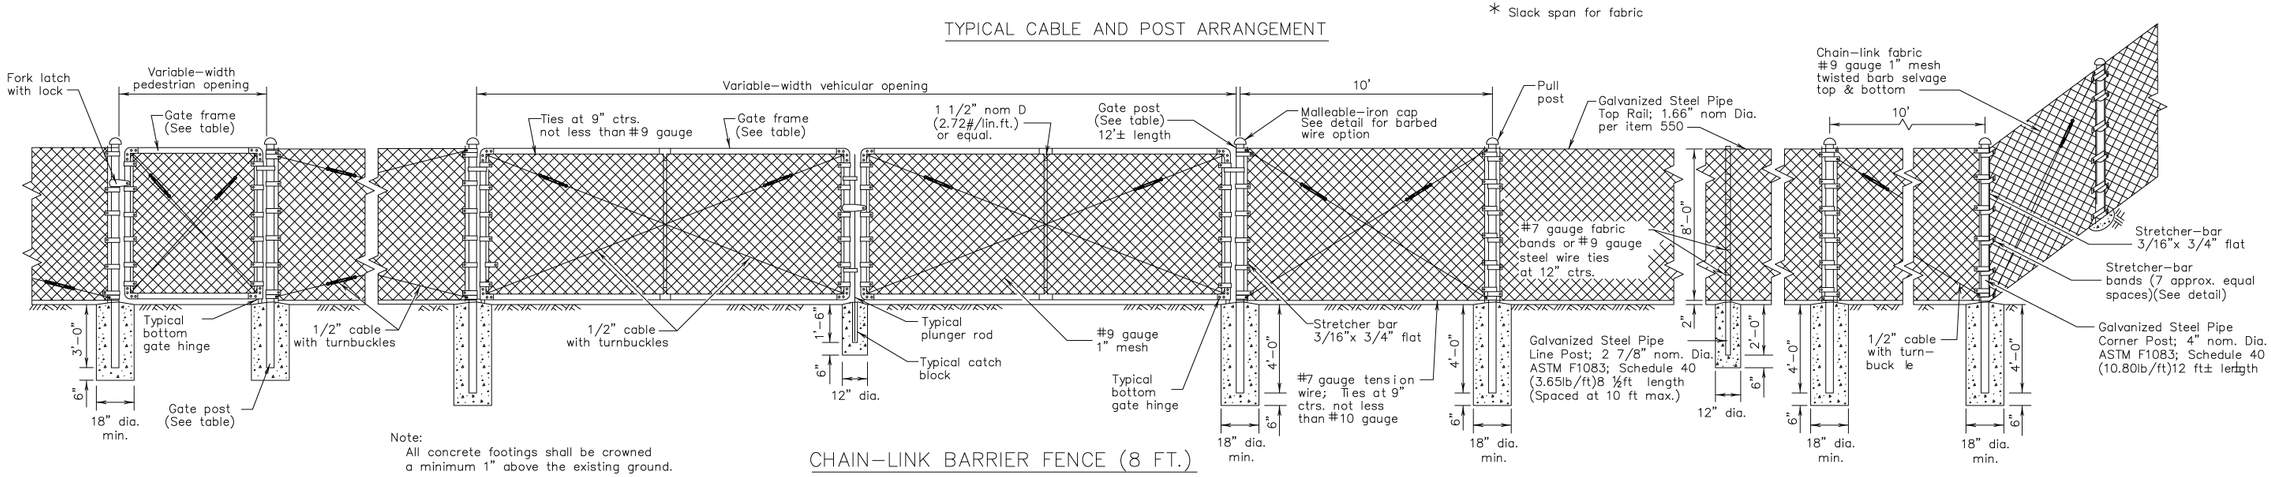


Note:
All concrete footings shall be crowned a minimum 1" above the existing ground.

CHAIN–LINK BARRIER FENCE (8 FT.)


Foundation designs shown are "minimums" for a 8 ft. fence. Taller fences may require larger foundation designs.

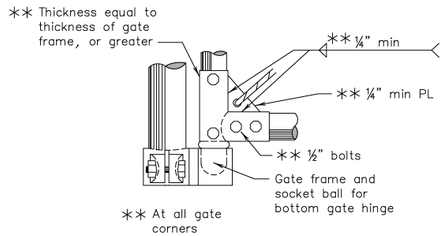

TYPICAL BOTTOM GATE HINGE

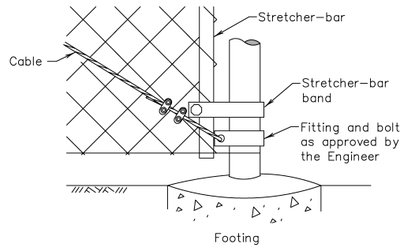

TERMINAL POST DETAIL

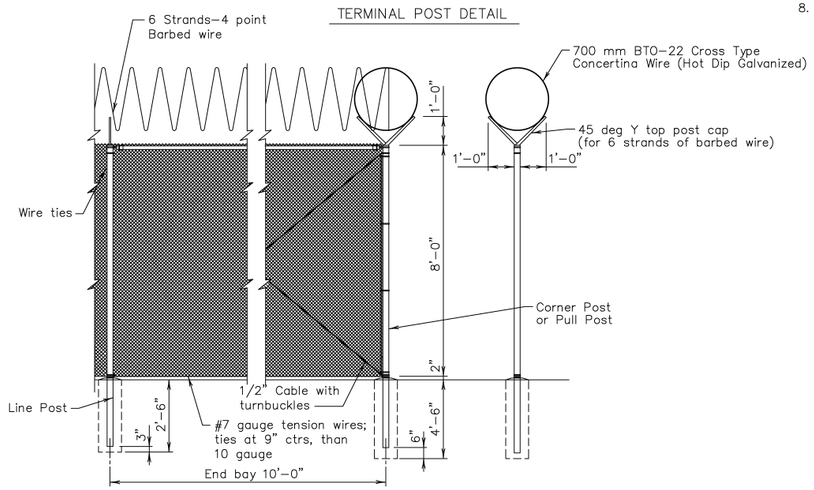

REQUIRED FENCE & GATE TOP TREATEMENT


45 Deg Y–TOP Cap section, with 6 strand barbed wire and cross type concertina razor wire, on top of fence and gates. (Typical)(Shall conform to item 550, chain link fence where applicable)

GATE (TYPES AND SIZES)	
Single Inclusive	Double Inclusive
Up to 6' Over 6' to 12' Over 12' to 18' Over 18'	Up to 12' Over 12' to 26' Over 26' to 36' Over 36'


GATE FRAME (WEIGHT)		GATE POST (WEIGHT)	
SIZE	WT./LIN. FT.	SIZE	WT./LIN. FT.
1 ½" nom dia. or equal	2.72 Lbs.	2 ½" nom dia. or equal	5.79 Lbs.
		3 ½" nom dia. or equal	9.11 Lbs.
		6" nom dia.	18.97 Lbs.
		8" nom dia.	24.70 Lbs.

GENERAL NOTES

1. Items hereon shall conform to Item 550, "Chain Link Fence."
2. Typical installation plan may vary as shown elsewhere on the plans or as directed by the Engineer. Location of gates shown elsewhere on plans.
3. Gate–frame members shall be bolted at frame corners to joint fittings with four ½" bolts per joint.
4. All cable connections are to be made with two 3/8" cable clamps.
5. All pull posts and end posts and their foundations shall have the same respective dimensions as those shown for corner post, except at gates. At gates pull posts shall have the same respective dimensions as those shown for the gate posts.
6. All pull post shall be furnished with two stretcher bars.
7. One end of each turnbuckle may be attached directly to fittings with a clevis.
8. Concrete footings are to be crowned at the top to shed water.

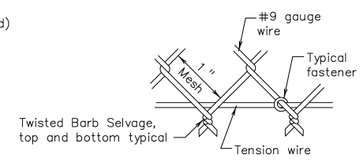

FABRIC & TENSION WIRE DETAIL, TOP & BOTTOM

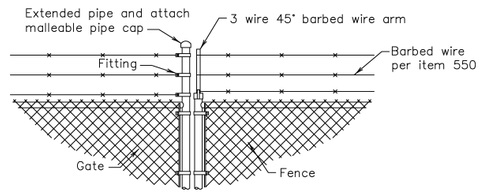

BARBED WIRE OPTION DETAIL

PRELIMINARY
INTERIM REVIEW ONLY
This document is released for the purpose of interim review under the authority of
SIDNY A. MIELKE P.E. #60799
Sep 10, 2025
It is not to be used for permit, bidding or construction purposes.
Structural Engineering Associates, Inc.
Firm Registration No. F-199

REV. NO.	DATE	DESCRIPTION	BY

STRUCTURAL ENGINEERING ASSOCIATES
TEXAS REGISTERED ENGINEERING FIRM F-199

CITY OF LAREDO

WORLD TRADE
INTERNATIONAL BRIDGE
EXPANSION PROJECT
CONCEPTUAL PLANS

SECURITY FENCE DETAILS

DGN: SAM	FED. RD. DIV. NO.	STATE	FEDERAL AID PROJECT NO.			HIGHWAY NO.
CHK DGN:	6	TEXAS				IH 69W
DWG: ATM	CONTROL	SECTION	JOB NO.			SHEET NO.
CHK DWG: SAM	LAR	WEBB	0922	33	213	

AMERICAN OVERSIGHT
TX-MAYOR-26-0489-A-000082

NEW CLF-10 (MOD) CITY OF LAREDO BRIDGE SECURITY PERIMETER)

NEW CLF-RO(10)(MOD) ON BRIDGE BARRIER

4 - EACH 45'-0" +/- ROLLING GATES (FOR POE BRIDGE SECURITY GATE)

NEW CLF--10 (MOD) (FED POE SECURITY PERIMETER)

DETAIL A

PROPOSED BASELINE WORLD TRADE BRIDGE

SEE DETAIL A FOR RADIUS POINT

NEW CLF-RO(10)(MOD) ON BRIDGE BARRIER

NEW CLF-10 (MOD) CITY OF LAREDO BRIDGE SECURITY PERIMETER)

NEW CLF--10 (MOD) (FED POE SECURITY PERIMETER)

GEOMETRIC LAYOUT POINTS			
#	STA	OFFSET	LT/RT
1	28+16.66	90.00'	LT
2	28+31.74	109.18'	LT
3	28+84.68	84.45'	RT
4	29+90.53	93.28'	RT
5	28+16.66	105.50'	LT
6	29+17.24	332.82'	RT

PROPOSED FENCE AND GATE LAYOUT WITH PRE-MEP GAUGING LANES REMAINING ON BRIDGE DEPARTURE ROADWAY

NOTE

-THE CONTOUR ELEVATIONS REPRESENT THE FINISHED GRADING
-PLACE TOPSOIL AND PERMANENT SEEDING IN EMBANKMENT AREAS

NO	DATE	REVISION	APPROVED
-	-	-	-
-	-	-	-
-	-	-	-

GRAPHIC SCALE
(IN FEET)
20 10 0 20 40 60
1" = 40'

STRUCTURAL ENGINEERING ASSOCIATES
A JMT COMPANY
TEXAS REGISTERED ENGINEERING FIRM F-199

KCI TECHNOLOGIES, INC.
2806 W. BITTERS RD. - SUITE 218
SAN ANTONIO, TX 78248 - 210.641.9999
TEXAS REGISTERED ENGINEERING FIRM
TBPE FIRM No. F-10573
www.kci.com

CITY OF LAREDO
TEXAS

WORLD TRADE
INTERNATIONAL BRIDGE
EXPANSION PROJECT

PROPOSED FENCING AND GATE LAYOUT

INTERIM REVIEW
THIS DOCUMENT HAS BEEN RELEASED FOR INTERIM REVIEW PURPOSES ONLY (NOT FOR CONSTRUCTION), UNDER THE AUTHORITY OF KYLE GASS, P.E. 94833
ON 7/21/2025

DGN: JC	FED. RD. DIV. NO.	STATE	FEDERAL AID PROJECT NO.		HIGHWAY NO.
CHK DGN: KG		TEXAS	----------		N/A
DWN: LAR	CHK: LAR	CONTROL	SUB	JOB NO.	SHEET NO.
CHK DWG: LAR		WEBB	0922	33 213	46

TXEMAYOR2-0428-25-000023

PLOTTED BY: nathan.craig
PLOTTED SCALE: 1:39.9999
PEN TABLE: WTB_PEN.TBL
PLOT DRIVER: pdf-c.pltcfg
PLOTTED ON: 7/21/2025 @ 6:18:20 PM
DESIGN FILENAME: c:\dms\kci-projects_02\nathan.craig@kci.com\dms939711\DT_INTERSECTIONS.dgn

AMERICAN OVERSIGHT

NEW CLF-RO(10)(MOD) ON BRIDGE BARRIER

NEW CLF-10 (MOD) CITY OF LAREDO BRIDGE SECURITY PERIMETER)

NEW CLF--10 (MOD) (FED POE SECURITY PERIMETER)

4 - EACH 52'-0" +/- ROLLING GATES (FOR POE BRIDGE SECURITY GATE)

DETAIL A

PROPOSED BASELINE WORLD TRADE BRIDGE

SEE DETAIL A FOR RADIUS POINT

GEOMETRIC LAYOUT POINTS			
#	STA	OFFSET	LT/RT
1	28+16.66	90.00'	LT
2	28+31.74	109.18'	LT
3	28+84.68	84.45'	RT
4	29+90.53	93.28'	RT
5	28+16.66	105.50'	LT
6	29+17.24	332.82'	RT

PROPOSED FENCE AND GATE LAYOUT WITH PRE-MEP GAUGING LANES RELOCATED TO FRONT OF MEP UNITS

NOTE

-THE CONTOUR ELEVATIONS REPRESENT THE FINISHED GRADING
-PLACE TOPSOIL AND PERMANENT SEEDING IN EMBANKMENT AREAS

NO	DATE	REVISION	APPROVED
-	-	-	-
-	-	-	-
-	-	-	-

GRAPHIC SCALE (IN FEET)
20 10 0 20 40 60
1" = 40'

STRUCTURAL ENGINEERING ASSOCIATES
A JMT COMPANY
TEXAS REGISTERED ENGINEERING FIRM F-199

KCI TECHNOLOGIES, INC.
2806 W. BITTERS RD. - SUITE 218
SAN ANTONIO, TX 78248 - 210.641.9999
TEXAS REGISTERED ENGINEERING FIRM
TBPE FIRM No. F-10573
www.kci.com

CITY OF LAREDO
TEXAS

WORLD TRADE
INTERNATIONAL BRIDGE
EXPANSION PROJECT

PROPOSED FENCING AND GATE LAYOUT

INTERIM REVIEW
THIS DOCUMENT HAS BEEN RELEASED FOR INTERIM REVIEW PURPOSES ONLY (NOT FOR CONSTRUCTION), UNDER THE AUTHORITY OF KYLE GASS, P.E. 94833
ON 7/21/2025

DGN: JC	FED. RD. DIV. NO.	STATE	FEDERAL AID PROJECT NO.			HIGHWAY NO.
CHK DGN: KG		TEXAS	----------			N/A
DWG:	CONTROL	SECTION	JOB	JOB NO.		SHEET NO
CHK DWG: LAR		WEBB	0922	33	213	46

TX-MAYOR-26-0489-A-000084

PLOTTED BY: nathan.craig
PLOTTED SCALE: 1:39.9999
PEN TABLE: WTB_PEN.TBL
PLOT DRIVER: pdf-c.pltcfg
PLOTTED ON: 7/21/2025 @ 6:18:20 PM
DESIGN FILENAME: c:\dms\kci-projects_02\nath...ci.com\dms939711\DT_INTERSECTIONS.dgn

BRIDGE LIGHTS BOTH SIDES OF BRIDGE TYPICAL

PROPOSED 40 FOOT CCTV POLE WITH 2 CAMERAS 1- PTZ, 1 FIXED ON SECURITY GATE

7 EACH NEW ROADWAY LUMINAIRES TO MATCH EXISTING GSA ROADWAY LUMINAIRES (TYPICAL)

GEOMETRIC LAYOUT POINTS			
#	STA	OFFSET	LT/RT
1	28+16.66	90.00'	LT
2	28+31.74	109.18'	LT
3	28+84.68	84.45'	RT
4	29+90.53	93.28'	RT
5	28+16.66	105.50'	LT
6	29+17.24	332.82'	RT

DETAIL A

PROPOSED BASELINE WORLD TRADE BRIDGE

SEE DETAIL A FOR RADIUS POINT

NOTE

-THE CONTOUR ELEVATIONS REPRESENT THE FINISHED GRADING
-PLACE TOPSOIL AND PERMANENT SEEDING IN EMBANKMENT AREAS

NO	DATE	REVISION	APPROVED
-	-	-	-
-	-	-	-
-	-	-	-

GRAPHIC SCALE
(IN FEET)
20 10 0 20 40 60
1" = 40'

STRUCTURAL ENGINEERING ASSOCIATES
A JACOBS COMPANY
TEXAS REGISTERED ENGINEERING FIRM F-199

KCI TECHNOLOGIES, INC.
2806 W. BITTERS RD. - SUITE 218
SAN ANTONIO, TX 78248 - 210.641.9999
TEXAS REGISTERED ENGINEERING FIRM
TBPE FIRM No. F-10573
www.kci.com

CITY OF LAREDO
TEXAS

WORLD TRADE
INTERNATIONAL BRIDGE
EXPANSION PROJECT

PROPOSED LIGHTING AND CCTV LAYOUT

INTERIM REVIEW
THIS DOCUMENT HAS BEEN RELEASED FOR INTERIM REVIEW PURPOSES ONLY (NOT FOR CONSTRUCTION), UNDER THE AUTHORITY OF
KYLE GASS, P.E. 94833
ON 7/21/2025

DGN: JC	FED. RD. DIV. NO.	STATE	FEDERAL AID PROJECT NO.			HIGHWAY NO.
CHK: KG		TEXAS	---------			N/A
DWN:	CONTROL	SECTION	JOB		JOB NO.	SHEET NO.
CHK DWG:	LAR	WEBB	0922	33	213	46

TX-MAYOR-26-0189-A-000085

PLOTTED BY: nathan.craig
PLOTTED SCALE: 1:39.9999
PEN TABLE: WTB_PEN.TBL
PLOT DRIVER: pdf-c.pltcfg
PLOTTED ON: 7/21/2025 @ 6:18:20 PM
DESIGN FILENAME: c:\dms\kci-projects_02\nathan.craig@kci.com\dms939711\DT_INTERSECTIONS.dgn

AMERICAN OVERSIGHT

BRIDGE LIGHTS BOTH SIDES OF BRIDGE TYPICAL

PROPOSED 40 FOOT CCTV POLE WITH 2 CAMERAS 1- PTZ, 1 FIXED ON SECURITY GATE

3 EACH NEW ROADWAY LUMINAIRES TO MATCH EXISTING GSA ROADWAY LUMINAIRES (TYPICAL)

4 EACH NEW ROADWAY LUMINAIRES TO MATCH EXISTING CITY OF LAREDO ROADWAY LUMINAIRES (TYPICAL)

GEOMETRIC LAYOUT POINTS			
#	STA	OFFSET	LT/RT
1	28+16.66	90.00'	LT
2	28+31.74	109.18'	LT
3	28+84.68	84.45'	RT
4	29+90.53	93.28'	RT
5	28+16.66	105.50'	LT
6	29+17.24	332.82'	RT

DETAIL A

PROPOSED BASELINE WORLD TRADE BRIDGE

SEE DETAIL A FOR RADIUS POINT

NOTE

-THE CONTOUR ELEVATIONS REPRESENT THE FINISHED GRADING
-PLACE TOPSOIL AND PERMANENT SEEDING IN EMBANKMENT AREAS

NO	DATE	REVISION	APPROVED
-	-	-	-
-	-	-	-
-	-	-	-

GRAPHIC SCALE
(IN FEET)
20 10 0 20 40 60
1" = 40'

STRUCTURAL ENGINEERING ASSOCIATES
A JMT COMPANY
TEXAS REGISTERED ENGINEERING FIRM F-199

KCI TECHNOLOGIES, INC.
2806 W. BITTERS RD. - SUITE 218
SAN ANTONIO, TX 78248 - 210.641.9999
TEXAS REGISTERED ENGINEERING FIRM
TBPE FIRM No. F-10573
www.kci.com

CITY OF LAREDO
TEXAS

WORLD TRADE
INTERNATIONAL BRIDGE
EXPANSION PROJECT

PROPOSED LIGHTING AND CCTV LAYOUT

INTERIM REVIEW
THIS DOCUMENT HAS BEEN RELEASED FOR INTERIM REVIEW PURPOSES ONLY (NOT FOR CONSTRUCTION), UNDER THE AUTHORITY OF
KYLE GASS, P.E. 94833
ON 7/21/2025

DGN: JC	FED. RD. DIV. NO.	STATE	FEDERAL AID PROJECT NO.			HIGHWAY NO.
CHK DGN: KG		TEXAS	----------			N/A
DW:	CONT.	SECT.	JOB		JOB NO.	SHEET NO.
CHK DWG: LAR		WEBB	0922	33	213	46

TXEMAYOR2210389A00086

PLOTTED BY: nathan.craig
PLOTTED SCALE: 1:39.9999
PEN TABLE: WTB_PEN.TBL
PLOT DRIVER: pdf-c.pltcfg
PLOTTED ON: 7/21/2025 @ 6:18:20 PM
DESIGN FILENAME: c:\dms\kci-projects_02\nathan.craig@kci.com\dms939711DT_INTERSECTIONS.dgn

From: DIAZ, MARIA C <MARIA.C.DIAZ@cbp.dhs.gov>
Sent: Thursday, September 11, 2025 6:52 AM EDT
To: Mielke, Sid <smielke@seatx.com>; Elsa Hinojosa <mhinojosa1@ci.laredo.tx.us>; LFO FACILITIES <LFO-FACILITIES@cbp.dhs.gov>; LOZANO, EDUARDO <EDUARDO.LOZANO@CBP.DHS.GOV>; FLORES, ALBERTO A <ALBERTO.A.FLORES@CBP.DHS.GOV>; STELLEMA, DAVID M. <DAVID.M.STELLEMA@cbp.dhs.gov>
CC: MORENO, TONY <TONY.MORENO@cbp.dhs.gov>; gsaavedra@ci.laredo.tx.us <gsaavedra@ci.laredo.tx.us>; Jared Bradley - 9P <jared.bradley@gsa.gov>; CASPERSON, JARED <JARED.CASPERSON@cbp.dhs.gov>; HAMLETT, ELIZABETH F <elizabeth.f.hamlett@cbp.dhs.gov>; FLANAGAN, RYAN H <RYAN.H.FLANAGAN@cbp.dhs.gov>; David Cornelison <david.cornelison@gsa.gov>; LANCASTER, JAMES A (CTR) <JAMES.A.LANCASTER@associates.cbp.dhs.gov>; Joseph W. Neeb <jneeb@ci.laredo.tx.us>; Jose A. Valdez, Jr. <jvaldez5@ci.laredo.tx.us>; Steve E. Landin <selandin@ci.laredo.tx.us>; ROSS, YVETTE <YVETTE.ROSS@cbp.dhs.gov>; rchavez@ci.laredo.tx.us <rchavez@ci.laredo.tx.us>; jrichard@ci.laredo.tx.us <jrichard@ci.laredo.tx.us>; Olga De Angel <odeangel@ci.laredo.tx.us>; Elizabeth Estrada <eestrada@ci.laredo.tx.us>; Evelyn Gomez <egomez@ci.laredo.tx.us>; jim . king <jim.king@kingadvising.com>; randolphdavide <randolphdavide@aol.com>; Romero, Adrian <aromero@seatx.com>; Covarrubias, Martin <mcovarrubias@seatx.com>; KyleGass <kyle.gass@kci.com>; edward.ochoa@kci.com <edward.ochoa@kci.com>; BALDWIN, KELLY L <kelly.l.baldwin@cbp.dhs.gov>; NORRIE, ROBERT <ROBERT.NORRIE@cbp.dhs.gov>; Jim King <idaho4jk@gmail.com>; VASQUEZ, JAVIER <JAVIER.VASQUEZ@CBP.DHS.GOV>; FAZ, JUAN O <JUAN.O.FAZ@cbp.dhs.gov>; CHAVEZ, JUAN <JUAN.CHAVEZ@CBP.DHS.gov>; LOZANO, LUIS G <LUIS.G.LOZANO@CBP.DHS.GOV>; ALVAREZ, SANTIAGO III <SANTIAGO.III.ALVAREZ@CBP.DHS.GOV>; GARZA, MICHAEL C <MICHAEL.C.GARZA@cbp.dhs.gov>; SALINAS, PEDRO A <PEDRO.A.SALINAS2@cbp.dhs.gov>; GARZA, MARGARITA <MARGARITA.GARZA@CBP.DHS.GOV>; LAREDO POE FACILITIES <LAREDOPOEFACILITIES@cbp.dhs.gov>; CAVAZOS, REYMUNDO <REYMUNDO.CAVAZOS@CBP.DHS.GOV>; RANGEL, EFREN R <EFREN.R.RANGEL@cbp.dhs.gov>; MARA, JEFFREY J <JEFFREY.J.MARA@CBP.DHS.GOV>; GUERRA, ADRIAN C <ADRIAN.C.GUERRA@CBP.DHS.GOV>; AGEE, JAMES M. (CTR) <JAMES.M.AGEE@associates.cbp.dhs.gov>; DYAR, ROBERT A. (OPR) <ROBERT.A.DYAR@cbp.dhs.gov>; CAMACHO, ALEJANDRO (CTR) <alejandro.camacho@associates.cbp.dhs.gov>; Mark Woods - 7PCE <mark.woods@gsa.gov>; alberto.garcia@gsa.gov <alberto.garcia@gsa.gov>; DRAKE, CHERELLE A <CHERELLE.A.DRAKE@cbp.dhs.gov>; SPRAKER, KIRSTEN A.(CTR) <KIRSTEN.A.SPRAKER@associates.cbp.dhs.gov>
Subject: FY25 Laredo WTB Expansion Project
Attachment(s): "FY25 Laredo WTB Expansion Project.msg"

Sender: MARIA.C.DIAZ@cbp.dhs.gov
Subject: FY25 Laredo WTB Expansion Project
Message-Id: <BLAPR09MB6514B15BEA0C5C0EE05673338909A@BLAPR09MB6514.namprd09.prod.outlook.com>
Recipient: egomez@ci.laredo.tx.us

AMERICAN OVERSIGHT

From: DIAZ, MARIA C <MARIA.C.DIAZ@cbp.dhs.gov>
Sent: Thursday, September 11, 2025 6:51 AM EDT
To: Mielke, Sid <smielke@seatx.com>; Elsa Hinojosa <mhinojosa1@ci.laredo.tx.us>; LFO FACILITIES <LFO-FACILITIES@cbp.dhs.gov>; LOZANO, EDUARDO <EDUARDO.LOZANO@CBP.DHS.GOV>; FLORES, ALBERTO A <ALBERTO.A.FLORES@CBP.DHS.GOV>; STELLEMA, DAVID M. <DAVID.M.STELLEMA@cbp.dhs.gov>
CC: MORENO, TONY <TONY.MORENO@cbp.dhs.gov>; gsaavedra@ci.laredo.tx.us <gsaavedra@ci.laredo.tx.us>; Jared Bradley - 9P <jared.bradley@gsa.gov>; CASPERSON, JARED <JARED.CASPERSON@cbp.dhs.gov>; HAMLETT, ELIZABETH F <elizabeth.f.hamlett@cbp.dhs.gov>; FLANAGAN, RYAN H <RYAN.H.FLANAGAN@cbp.dhs.gov>; David Cornelison <david.cornelison@gsa.gov>; LANCASTER, JAMES A (CTR) <JAMES.A.LANCASTER@associates.cbp.dhs.gov>; Joseph W. Neeb <jneeb@ci.laredo.tx.us>; Jose A. Valdez, Jr. <jvaldez5@ci.laredo.tx.us>; Steve E. Landin <selandin@ci.laredo.tx.us>; ROSS, YVETTE <YVETTE.ROSS@cbp.dhs.gov>; rchavez@ci.laredo.tx.us <rchavez@ci.laredo.tx.us>; jrichard@ci.laredo.tx.us <jrichard@ci.laredo.tx.us>; Olga De Angel <odeangel@ci.laredo.tx.us>; Elizabeth Estrada <eestrada@ci.laredo.tx.us>; Evelyn Gomez <egomez@ci.laredo.tx.us>; jim . king <jim.king@kingadvising.com>; randolphdavide <randolphdavide@aol.com>; Romero, Adrian <aromero@seatx.com>; Covarrubias, Martin <mcovarrubias@seatx.com>; KyleGass <kyle.gass@kci.com>; edward.ochoa@kci.com <edward.ochoa@kci.com>; BALDWIN, KELLY L <kelly.l.baldwin@cbp.dhs.gov>; NORRIE, ROBERT <ROBERT.NORRIE@cbp.dhs.gov>; Jim King <idaho4jk@gmail.com>; VASQUEZ, JAVIER <JAVIER.VASQUEZ@CBP.DHS.GOV>; FAZ, JUAN O <JUAN.O.FAZ@cbp.dhs.gov>; CHAVEZ, JUAN <JUAN.CHAVEZ@CBP.DHS.gov>; LOZANO, LUIS G <LUIS.G.LOZANO@CBP.DHS.GOV>; ALVAREZ, SANTIAGO III <SANTIAGO.III.ALVAREZ@CBP.DHS.GOV>; GARZA, MICHAEL C <MICHAEL.C.GARZA@cbp.dhs.gov>; SALINAS, PEDRO A <PEDRO.A.SALINAS2@cbp.dhs.gov>; GARZA, MARGARITA <MARGARITA.GARZA@CBP.DHS.GOV>; LAREDO POE FACILITIES <LAREDOPOEFACILITIES@cbp.dhs.gov>; CAVAZOS, REYMUNDO <REYMUNDO.CAVAZOS@CBP.DHS.GOV>; RANGEL, EFREN R <EFREN.R.RANGEL@cbp.dhs.gov>; MARA, JEFFREY J <JEFFREY.J.MARA@CBP.DHS.GOV>; GUERRA, ADRIAN C <ADRIAN.C.GUERRA@CBP.DHS.GOV>; AGEE, JAMES M. (CTR) <JAMES.M.AGEE@associates.cbp.dhs.gov>; DYAR, ROBERT A. (OPR) <ROBERT.A.DYAR@cbp.dhs.gov>; CAMACHO, ALEJANDRO (CTR) <alejandro.camacho@associates.cbp.dhs.gov>; Mark Woods - 7PCE <mark.woods@gsa.gov>; alberto.garcia@gsa.gov <alberto.garcia@gsa.gov>; DRAKE, CHERELLE A <CHERELLE.A.DRAKE@cbp.dhs.gov>; SPRAKER, KIRSTEN A.(CTR) <KIRSTEN.A.SPRAKER@associates.cbp.dhs.gov>
Subject: FY25 Laredo WTB Expansion Project
Attachment(s): "attachment.ics","WTB - DAP PROJECT MTG AGENDA 09-11-25.pdf"

CAUTION: This email originated from outside your organization. Exercise caution when opening attachments or clicking links, especially from unknown senders.

Please find agenda attached.

Microsoft Teams Need help?

Join the meeting now

Meeting ID: 220 633 975 367
Passcode: mV3GN2vE

Dial in by phone

+1 332-249-0605,,22046189# United States, New York City
Find a local number
Phone conference ID: 220 461 89#

For organizers: Meeting options | Reset dial-in PIN

This Teams Meeting is hosted on a U.S. Government information system and is provided for U.S. Government-authorized use only. Unauthorized or improper use or access of this system may result in disciplinary action as well as civil and criminal penalties.

AMERICAN OVERSIGHT

Subject: FY25 Laredo WTB Expansion Project
Location: Microsoft Teams Meeting
Start: Thursday, September 11, 2025 11:00 AM EDT
End: Thursday, September 11, 2025 11:30 AM EDT
Recurrence: None
Organizer: MARIA.C.DIAZ@cbp.dhs.gov
Required Attendees: smielke@seatx.com; mhinojosa1@ci.laredo.tx.us; LFO-FACILITIES@cbp.dhs.gov; EDUARDO.LOZANO@cbp.dhs.gov; ALBERTO.A.FLORES@cbp.dhs.gov; DAVID.M.STELLEMA@cbp.dhs.gov
Optional Attendees: TONY.MORENO@cbp.dhs.gov; gsaavedra@ci.laredo.tx.us; jared.bradley@gsa.gov; JARED.CASPERSON@cbp.dhs.gov; elizabeth.f.hamlett@cbp.dhs.gov; RYAN.H.FLANAGAN@cbp.dhs.gov; david.cornelison@gsa.gov; JAMES.A.LANCASTER@associates.cbp.dhs.gov; jneeb@ci.laredo.tx.us; jvaldez5@ci.laredo.tx.us; selandin@ci.laredo.tx.us; YVETTE.ROSS@cbp.dhs.gov; rchavez@ci.laredo.tx.us; jrichard@ci.laredo.tx.us; odeangel@ci.laredo.tx.us; eestrada@ci.laredo.tx.us; egomez@ci.laredo.tx.us; jim.king@kingadvising.com; randolphdavide@aol.com; aromero@seatx.com; mcovarrubias@seatx.com; kyle.gass@kci.com; edward.ochoa@kci.com; kelly.l.baldwin@cbp.dhs.gov; ROBERT.NORRIE@cbp.dhs.gov; idaho4jk@gmail.com; JAVIER.VASQUEZ@cbp.dhs.gov; JUAN.O.FAZ@cbp.dhs.gov; JUAN.CHAVEZ@cbp.dhs.gov; LUIS.G.LOZANO@cbp.dhs.gov; SANTIAGO.III.ALVAREZ@cbp.dhs.gov; MICHAEL.C.GARZA@cbp.dhs.gov; PEDRO.A.SALINAS2@cbp.dhs.gov; MARGARITA.GARZA@cbp.dhs.gov; LAREDOPOEFACILITIES@cbp.dhs.gov; REYMUNDO.CAVAZOS@cbp.dhs.gov; EFREN.R.RANGEL@cbp.dhs.gov; JEFFREY.J.MARA@cbp.dhs.gov; ADRIAN.C.GUERRA@cbp.dhs.gov; JAMES.M.AGEE@associates.cbp.dhs.gov; ROBERT.A.DYAR@cbp.dhs.gov; alejandro.camacho@associates.cbp.dhs.gov; mark.woods@gsa.gov; alberto.garcia@gsa.gov; CHERELLE.A.DRAKE@cbp.dhs.gov; KIRSTEN.A.SPRAKER@associates.cbp.dhs.gov
Attachments: cid:41993A740C43234C9A7217B7DD279EBF@namprd09.prod.outlook.com

Please find agenda attached._____Microsoft Teams Need help?<https://aka.ms/JoinTeamsMeeting?omkt=en-US>Join the meeting now<https://teams.microsoft.com/l/meetup-join/19%3ameeting_OWFhN2RkNjItZTMzNi00YjllLTg4ZTctOTQ1ZDI4NjBlZWJj%40thread.v2/0?context=%7b%22Tid%22%3a%22e4b16b84-4c56-4f27-9af7-30345a161ad4%22%2c%22Oid%22%3a%22dc8cb40d-73db-4127-a9dd-10fb681c7d09%22%7d>Meeting ID: 220 633 975 367Passcode: mV3GN2vE_____Dial in by phone+1 332-249-0605,,22046189#<tel:+13322490605,,22046189> United States, New York CityFind a local number<https://dialin.teams.microsoft.com/375de86c-73d4-4348-8f44-48161d8e5356?id=22046189>Phone conference ID: 220 461 89#For organizers: Meeting options<https://teams.microsoft.com/meetingOptions/?organizerId=dc8cb40d-73db-4127-a9dd-10fb681c7d09&tenantId=e4b16b84-4c56-4f27-9af7-30345a161ad4&threadId=19_meeting_OWFhN2RkNjItZTMzNi00YjllLTg4ZTctOTQ1ZDI4NjBlZWJj@thread.v2&messageId=0&language=en-US> | Reset dial-in PIN<https://dialin.teams.microsoft.com/usp/pstnconferencing>This Teams Meeting is hosted on a U.S. Government information system and is provided for U.S. Government-authorized use only. Unauthorized or improper use or access of this system may result in disciplinary action as well as civil and criminal penalties._____

AMERICAN OVERSIGHT

STRUCTURAL ENGINEERING ASSOCIATES

Port Laredo TEXAS

IN ASSOCIATION WITH KING ADVISING LLC

MEETING AGENDA

LAREDO WORLD TRADE BRIDGE - EXPANSION PROJECT

DAP PROJECT WORKING GROUP

September 11, 2025

10:00 PM Central Standard Time, 11:00 PM Eastern Standard Time, 8:00 AM Pacific Standard Time

- Update & Review of Gauging Lane Move Test Project at Colombia (if available)
- Review of Various Concept Plan Sheets for WTB Project
  - Temp. CSB/Security Fence Details
  - Permanent Security Perimeter Fence Details
  - Proposed Permanent Fencing Layout
  - Proposed Roadway Lighting Layout
  - Proposed CCTV cameras and pole layout
- One Month Look Ahead Schedule
  - TxDOT 100% PS&E Submittal 09-29-2025
  - 30% DAP Plans Submittal 10-03-2025
  - Next FY25 Team Meeting 10-09-25
- Other Items for Discussion

AMERICAN OVERSIGHT


From: DIAZ, MARIA C <MARIA.C.DIAZ@cbp.dhs.gov>
Sent: Thursday, April 10, 2025 12:52 PM EDT
To: Mielke, Sid <smielke@seatx.com>; Elsa Hinojosa <mhinojosa1@ci.laredo.tx.us>; LFO FACILITIES <LFO-FACILITIES@cbp.dhs.gov>; LOZANO, EDUARDO <EDUARDO.LOZANO@CBP.DHS.GOV>; FLORES, ALBERTO A <ALBERTO.A.FLORES@CBP.DHS.GOV>; STELLEMA, DAVID M. <DAVID.M.STELLEMA@cbp.dhs.gov>
CC: CASPERSON, JARED <JARED.CASPERSON@cbp.dhs.gov>; HAMLETT, ELIZABETH F <elizabeth.f.hamlett@cbp.dhs.gov>; FLANAGAN, RYAN H <RYAN.H.FLANAGAN@cbp.dhs.gov>; David Cornelison <david.cornelison@gsa.gov>; LANCASTER, JAMES A (CTR) <JAMES.A.LANCASTER@associates.cbp.dhs.gov>; Joseph W. Neeb <jneeb@ci.laredo.tx.us>; Jose A. Valdez, Jr. <jvaldez5@ci.laredo.tx.us>; Steve E. Landin <selandin@ci.laredo.tx.us>; ROSS, YVETTE <YVETTE.ROSS@cbp.dhs.gov>; rchavez@ci.laredo.tx.us <rchavez@ci.laredo.tx.us>; jrichard@ci.laredo.tx.us <jrichard@ci.laredo.tx.us>; Olga De Angel <odeangel@ci.laredo.tx.us>; Elizabeth Estrada <eestrada@ci.laredo.tx.us>; gsaavedra@ci.laredo.tx.us <gsaavedra@ci.laredo.tx.us>; Evelyn Gomez <egomez@ci.laredo.tx.us>; jim . king <jim.king@kingadvising.com>; randolphdavide <randolphdavide@aol.com>; Romero, Adrian <aromero@seatx.com>; Covarrubias, Martin <mcovarrubias@seatx.com>; Kyle Gass <kyle.gass@kci.com>; edward.ochoa@kci.com <edward.ochoa@kci.com>; BALDWIN, KELLY L <kelly.l.baldwin@cbp.dhs.gov>; NORRIE, ROBERT <ROBERT.NORRIE@cbp.dhs.gov>; Jim King <idaho4jk@gmail.com>; VASQUEZ, JAVIER <JAVIER.VASQUEZ@CBP.DHS.GOV>; Jared Bradley - 9P <jared.bradley@gsa.gov>; FAZ, JUAN O <JUAN.O.FAZ@cbp.dhs.gov>; CHAVEZ, JUAN <JUAN.CHAVEZ@CBP.DHS.gov>; LOZANO, LUIS G <LUIS.G.LOZANO@CBP.DHS.GOV>; ALVAREZ, SANTIAGO III <SANTIAGO.III.ALVAREZ@CBP.DHS.GOV>; GARZA, MICHAELC <MICHAEL.C.GARZA@cbp.dhs.gov>; SALINAS, PEDRO A <PEDRO.A.SALINAS2@cbp.dhs.gov>; GARZA, MARGARITA <MARGARITA.GARZA@CBP.DHS.GOV>; LAREDO POE FACILITIES <LAREDOPOEFACILITIES@cbp.dhs.gov>; CAVAZOS, REYMUNDO <REYMUNDO.CAVAZOS@CBP.DHS.GOV>; RANGEL, EFREN R <EFREN.R.RANGEL@cbp.dhs.gov>; MARA, JEFFREY J <JEFFREY.J.MARA@CBP.DHS.GOV>; GUERRA, ADRIAN C <ADRIAN.C.GUERRA@CBP.DHS.GOV>; AGEE, JAMES M. (CTR) <JAMES.M.AGEE@associates.cbp.dhs.gov>; DYAR, ROBERT A. (OPR) <ROBERT.A.DYAR@cbp.dhs.gov>; CAMACHO, ALEJANDRO (CTR) <alejandro.camacho@associates.cbp.dhs.gov>; Mark Woods - 7PCE <mark.woods@gsa.gov>; MORENO, TONY <TONY.MORENO@cbp.dhs.gov>
Subject: FY25 Laredo WTB Expansion Project
Attachment(s): "image002.png"

CAUTION: This email originated from outside your organization. Exercise caution when opening attachments or clicking links, especially from unknown senders.

Hello team! It was great connecting with everyone today. CBP is excited to start this partnership journey. Please see below notes and actions from the meeting. Our next meeting is scheduled for May 8th.

- **Project Leads**
  - CBP Project Manager: James Lancaster
  - GSA Project Manager: David Cornelison
  - Port Director: Alberto Flores
  - Field Office: Eddie Lozano
  - CBP DAP Program Manager: Maria Diaz
  - Bridge Management: Elsa Hinojosa, Kent Richard, Elizabeth Estrada
  - SEA/JMT Senior Project Manager: Sid Mielke
  - King Advising: James King
- **Project Overview**
  - Purpose: Increase the commercial port throughput.
    - All northbound traffic will move to the new bridge and empty into the existing port.
    - FAST lanes will remain on the existing bridge.
    - Roadway connecting the existing bridge to the port will convert to restricted access for CBP use and emergencies.
  - DAP Project Focus
    - 8 pre-primary lanes that will align with the MEPs.
    - Temporary secured enclosure.
      - PD Flores is concerned about lane disruptions. The barrier needs to be flush against the dirt with minimum encroachment on the pavement.
    - Land donation will need to be considered as an area of the proposed location for the MEPs is outside federal property.

AMERICAN OVERSIGHT

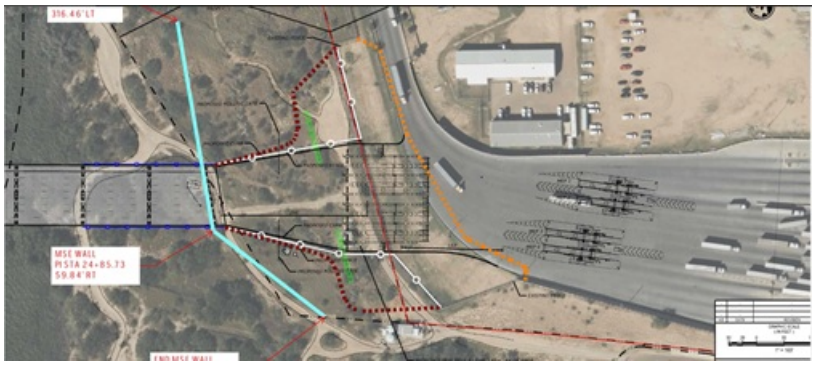

- **Next steps:**
  - § CBP project manager will share non-disclosure agreement templates for stakeholders to complete.
  - § CBP and GSA will share design standard and other design guidance documents with the SEA/JMT and the City once all NDAs are received.
  - § Project team to work on the technical requirements package that will be used for design development.
  - § SEA/JMT will share the project schedule for the complete bridge expansion project. The plan is to incorporate the DAP portion into the larger schedule.

- **Process Overview**
  - Project starting Phase 3 from the chart below.

Once an application is received, detailed donor information is tracked across each of the seven (7) phases outlined below.						
Phase 1	**Phase 2**	**Phase 3**	**Phase 4**	**Phase 5**	**Phase 6**	**Phase 7**
Pre-Proposal Evaluation & Selection	**Proposal Evaluation & Selection**	**Planning**	**Design**	**Pre-Execution**	**Execution**	**Completion**
Prospective donor communicates interest and coordinates with local CBP for orientation meeting.	Prospective donor will submit formal proposal for CBP and GSA approval. CBP and GSA will conduct extensive review process to include applicable agency components.	Plan and develop conceptual proposal into an executable project using the technical requirements package.	Prospective donor completes facility design activities in adherence with CBP standards.	Prospective donor and CBP negotiate agreement terms and conditions under which CBP and/or GSA may accept the donation.	Donor, CBP, and GSA execute formal Donation Acceptance Agreement (DAA). Donor permitted to move forward with facility construction or donation.	Donor, CBP, and GSA formally complete project. Federal Government accepts ownership of project/donation.

Regards,

Maria C. Diaz
Program Manager, Donations Acceptance Program
Office of Field Operations

U.S. Customs and Border Protection
1300 Pennsylvania Ave, NW, Room 3.4D
Washington DC, 20229

Main: 202-285-4792
Email:maria.c.diaz@cbp.dhs.gov

AMERICAN OVERSIGHT

Once an application is received, detailed donor information is tracked across each of the seven (7) phases outlined below.

Phase 1	Phase 2	Phase 3	Phase 4	Phase 5	Phase 6	Phase 7
Pre-Proposal Evaluation & Selection	**Proposal Evaluation & Selection**	**Planning**	**Design**	**Pre-Execution**	**Execution**	**Completion**
Prospective donor communicates interest and coordinates with local CBP for orientation meeting.	Prospective donor will submit formal proposal for CBP and GSA approval. CBP and GSA will conduct extensive review process to include applicable agency components.	Plan and develop conceptual proposal into an executable project using the technical requirements package.	Prospective donor completes facility design activities in adherence with CBP standards.	Prospective donor and CBP negotiate agreement terms and conditions under which CBP and/or GSA may accept the donation.	Donor, CBP, and GSA execute formal Donation Acceptance Agreement (DAA). Donor permitted to move forward with facility construction or donation.	Donor, CBP, and GSA formally complete project. Federal Government accepts ownership of project/donation.

AMERICAN OVERSIGHT

From: DIAZ, MARIA C <MARIA.C.DIAZ@cbp.dhs.gov>
Sent: Thursday, April 10, 2025 12:53 PM EDT
To: Mielke, Sid <smielke@seatx.com>; Elsa Hinojosa <mhinojosa1@ci.laredo.tx.us>; LFO FACILITIES <LFO-FACILITIES@cbp.dhs.gov>; LOZANO, EDUARDO <EDUARDO.LOZANO@CBP.DHS.GOV>; FLORES, ALBERTO A <ALBERTO.A.FLORES@CBP.DHS.GOV>; STELLEMA, DAVID M. <DAVID.M.STELLEMA@cbp.dhs.gov>
CC: CASPERSON, JARED <JARED.CASPERSON@cbp.dhs.gov>; HAMLETT, ELIZABETH F <elizabeth.f.hamlett@cbp.dhs.gov>; FLANAGAN, RYAN H <RYAN.H.FLANAGAN@cbp.dhs.gov>; David Cornelison <david.cornelison@gsa.gov>; LANCASTER, JAMES A (CTR) <JAMES.A.LANCASTER@associates.cbp.dhs.gov>; Joseph W. Neeb <jneeb@ci.laredo.tx.us>; Jose A. Valdez, Jr. <jvaldez5@ci.laredo.tx.us>; Steve E. Landin <selandin@ci.laredo.tx.us>; ROSS, YVETTE <YVETTE.ROSS@cbp.dhs.gov>; rchavez@ci.laredo.tx.us <rchavez@ci.laredo.tx.us>; jrichard@ci.laredo.tx.us <jrichard@ci.laredo.tx.us>; Olga De Angel <odeangel@ci.laredo.tx.us>; Elizabeth Estrada <eestrada@ci.laredo.tx.us>; gsaavedra@ci.laredo.tx.us <gsaavedra@ci.laredo.tx.us>; Evelyn Gomez <egomez@ci.laredo.tx.us>; jim . king <jim.king@kingadvising.com>; randolphdavide <randolphdavide@aol.com>; Romero, Adrian <aromero@seatx.com>; Covarrubias, Martin <mcovarrubias@seatx.com>; Kyle Gass <kyle.gass@kci.com>; edward.ochoa@kci.com <edward.ochoa@kci.com>; BALDWIN, KELLY L <kelly.l.baldwin@cbp.dhs.gov>; NORRIE, ROBERT <ROBERT.NORRIE@cbp.dhs.gov>; Jim King <idaho4jk@gmail.com>; VASQUEZ, JAVIER <JAVIER.VASQUEZ@CBP.DHS.GOV>; Jared Bradley - 9P <jared.bradley@gsa.gov>; FAZ, JUAN O <JUAN.O.FAZ@cbp.dhs.gov>; CHAVEZ, JUAN <JUAN.CHAVEZ@CBP.DHS.gov>; LOZANO, LUIS G <LUIS.G.LOZANO@CBP.DHS.GOV>; ALVAREZ, SANTIAGO III <SANTIAGO.III.ALVAREZ@CBP.DHS.GOV>; GARZA, MICHAELC <MICHAEL.C.GARZA@cbp.dhs.gov>; SALINAS, PEDRO A <PEDRO.A.SALINAS2@cbp.dhs.gov>; GARZA, MARGARITA <MARGARITA.GARZA@CBP.DHS.GOV>; LAREDO POE FACILITIES <LAREDOPOEFACILITIES@cbp.dhs.gov>; CAVAZOS, REYMUNDO <REYMUNDO.CAVAZOS@CBP.DHS.GOV>; RANGEL, EFREN R <EFREN.R.RANGEL@cbp.dhs.gov>; MARA, JEFFREY J <JEFFREY.J.MARA@CBP.DHS.GOV>; GUERRA, ADRIAN C <ADRIAN.C.GUERRA@CBP.DHS.GOV>; AGEE, JAMES M. (CTR) <JAMES.M.AGEE@associates.cbp.dhs.gov>; DYAR, ROBERT A. (OPR) <ROBERT.A.DYAR@cbp.dhs.gov>; CAMACHO, ALEJANDRO (CTR) <alejandro.camacho@associates.cbp.dhs.gov>; Mark Woods - 7PCE <mark.woods@gsa.gov>; MORENO, TONY <TONY.MORENO@cbp.dhs.gov>
Subject: FY25 Laredo WTB Expansion Project
Attachment(s): "FY25 Laredo WTB Expansion Project.msg"

Sender: MARIA.C.DIAZ@cbp.dhs.gov
Subject: FY25 Laredo WTB Expansion Project
Message-Id: <BLAPR09MB65148D468BB5E986213A4D1E89B72@BLAPR09MB6514.namprd09.prod.outlook.com>
Recipient: odeangel@ci.laredo.tx.us

AMERICAN OVERSIGHT


From: DIAZ, MARIA C <MARIA.C.DIAZ@cbp.dhs.gov>
Sent: Thursday, April 10, 2025 12:52 PM EDT
To: Mielke, Sid <smielke@seatx.com>; Elsa Hinojosa <mhinojosa1@ci.laredo.tx.us>; LFO FACILITIES <LFO-FACILITIES@cbp.dhs.gov>; LOZANO, EDUARDO <EDUARDO.LOZANO@CBP.DHS.GOV>; FLORES, ALBERTO A <ALBERTO.A.FLORES@CBP.DHS.GOV>; STELLEMA, DAVID M. <DAVID.M.STELLEMA@cbp.dhs.gov>
CC: CASPERSON, JARED <JARED.CASPERSON@cbp.dhs.gov>; HAMLETT, ELIZABETH F <elizabeth.f.hamlett@cbp.dhs.gov>; FLANAGAN, RYAN H <RYAN.H.FLANAGAN@cbp.dhs.gov>; David Cornelison <david.cornelison@gsa.gov>; LANCASTER, JAMES A (CTR) <JAMES.A.LANCASTER@associates.cbp.dhs.gov>; Joseph W. Neeb <jneeb@ci.laredo.tx.us>; Jose A. Valdez, Jr. <jvaldez5@ci.laredo.tx.us>; Steve E. Landin <selandin@ci.laredo.tx.us>; ROSS, YVETTE <YVETTE.ROSS@cbp.dhs.gov>; rchavez@ci.laredo.tx.us <rchavez@ci.laredo.tx.us>; jrichard@ci.laredo.tx.us <jrichard@ci.laredo.tx.us>; Olga De Angel <odeangel@ci.laredo.tx.us>; Elizabeth Estrada <eestrada@ci.laredo.tx.us>; gsaavedra@ci.laredo.tx.us <gsaavedra@ci.laredo.tx.us>; Evelyn Gomez <egomez@ci.laredo.tx.us>; jim . king <jim.king@kingadvising.com>; randolphdavide <randolphdavide@aol.com>; Romero, Adrian <aromero@seatx.com>; Covarrubias, Martin <mcovarrubias@seatx.com>; Kyle Gass <kyle.gass@kci.com>; edward.ochoa@kci.com <edward.ochoa@kci.com>; BALDWIN, KELLY L <kelly.l.baldwin@cbp.dhs.gov>; NORRIE, ROBERT <ROBERT.NORRIE@cbp.dhs.gov>; Jim King <idaho4jk@gmail.com>; VASQUEZ, JAVIER <JAVIER.VASQUEZ@CBP.DHS.GOV>; Jared Bradley - 9P <jared.bradley@gsa.gov>; FAZ, JUAN O <JUAN.O.FAZ@cbp.dhs.gov>; CHAVEZ, JUAN <JUAN.CHAVEZ@CBP.DHS.gov>; LOZANO, LUIS G <LUIS.G.LOZANO@CBP.DHS.GOV>; ALVAREZ, SANTIAGO III <SANTIAGO.III.ALVAREZ@CBP.DHS.GOV>; GARZA, MICHAELC <MICHAEL.C.GARZA@cbp.dhs.gov>; SALINAS, PEDRO A <PEDRO.A.SALINAS2@cbp.dhs.gov>; GARZA, MARGARITA <MARGARITA.GARZA@CBP.DHS.GOV>; LAREDO POE FACILITIES <LAREDOPOEFACILITIES@cbp.dhs.gov>; CAVAZOS, REYMUNDO <REYMUNDO.CAVAZOS@CBP.DHS.GOV>; RANGEL, EFREN R <EFREN.R.RANGEL@cbp.dhs.gov>; MARA, JEFFREY J <JEFFREY.J.MARA@CBP.DHS.GOV>; GUERRA, ADRIAN C <ADRIAN.C.GUERRA@CBP.DHS.GOV>; AGEE, JAMES M. (CTR) <JAMES.M.AGEE@associates.cbp.dhs.gov>; DYAR, ROBERT A. (OPR) <ROBERT.A.DYAR@cbp.dhs.gov>; CAMACHO, ALEJANDRO (CTR) <alejandro.camacho@associates.cbp.dhs.gov>; Mark Woods - 7PCE <mark.woods@gsa.gov>; MORENO, TONY <TONY.MORENO@cbp.dhs.gov>
Subject: FY25 Laredo WTB Expansion Project
Attachment(s): "image002.png"

CAUTION: This email originated from outside your organization. Exercise caution when opening attachments or clicking links, especially from unknown senders.

Hello team! It was great connecting with everyone today. CBP is excited to start this partnership journey. Please see below notes and actions from the meeting. Our next meeting is scheduled for May 8th.

- **Project Leads**
  - CBP Project Manager: James Lancaster
  - GSA Project Manager: David Cornelison
  - Port Director: Alberto Flores
  - Field Office: Eddie Lozano
  - CBP DAP Program Manager: Maria Diaz
  - Bridge Management: Elsa Hinojosa, Kent Richard, Elizabeth Estrada
  - SEA/JMT Senior Project Manager: Sid Mielke
  - King Advising: James King
- **Project Overview**
  - Purpose: Increase the commercial port throughput.
    - All northbound traffic will move to the new bridge and empty into the existing port.
    - FAST lanes will remain on the existing bridge.
    - Roadway connecting the existing bridge to the port will convert to restricted access for CBP use and emergencies.
  - DAP Project Focus
    - 8 pre-primary lanes that will align with the MEPs.
    - Temporary secured enclosure.
      - PD Flores is concerned about lane disruptions. The barrier needs to be flush against the dirt with minimum encroachment on the pavement.
    - Land donation will need to be considered as an area of the proposed location for the MEPs is outside federal property.

AMERICAN OVERSIGHT

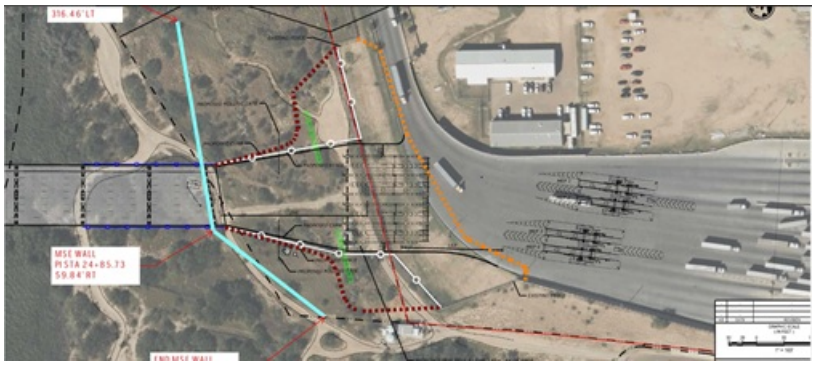

- **Next steps:**
  - § CBP project manager will share non-disclosure agreement templates for stakeholders to complete.
  - § CBP and GSA will share design standard and other design guidance documents with the SEA/JMT and the City once all NDAs are received.
  - § Project team to work on the technical requirements package that will be used for design development.
  - § SEA/JMT will share the project schedule for the complete bridge expansion project. The plan is to incorporate the DAP portion into the larger schedule.

- **Process Overview**
  - Project starting Phase 3 from the chart below.

Once an application is received, detailed donor information is tracked across each of the seven (7) phases outlined below.						
Phase 1	**Phase 2**	**Phase 3**	**Phase 4**	**Phase 5**	**Phase 6**	**Phase 7**
Pre-Proposal Evaluation & Selection	**Proposal Evaluation & Selection**	**Planning**	**Design**	**Pre-Execution**	**Execution**	**Completion**
Prospective donor communicates interest and coordinates with local CBP for orientation meeting.	Prospective donor will submit formal proposal for CBP and GSA approval. CBP and GSA will conduct extensive review process to include applicable agency components.	Plan and develop conceptual proposal into an executable project using the technical requirements package.	Prospective donor completes facility design activities in adherence with CBP standards.	Prospective donor and CBP negotiate agreement terms and conditions under which CBP and/or GSA may accept the donation.	Donor, CBP, and GSA execute formal Donation Acceptance Agreement (DAA). Donor permitted to move forward with facility construction or donation.	Donor, CBP, and GSA formally complete project. Federal Government accepts ownership of project/donation.

Regards,

Maria C. Diaz
Program Manager, Donations Acceptance Program
Office of Field Operations

U.S. Customs and Border Protection
1300 Pennsylvania Ave, NW, Room 3.4D
Washington DC, 20229

Main: 202-285-4792
Email:maria.c.diaz@cbp.dhs.gov

AMERICAN OVERSIGHT

Once an application is received, detailed donor information is tracked across each of the seven (7) phases outlined below.

Phase 1	Phase 2	Phase 3	Phase 4	Phase 5	Phase 6	Phase 7
Pre-Proposal Evaluation & Selection	**Proposal Evaluation & Selection**	**Planning**	**Design**	**Pre-Execution**	**Execution**	**Completion**
Prospective donor communicates interest and coordinates with local CBP for orientation meeting.	Prospective donor will submit formal proposal for CBP and GSA approval. CBP and GSA will conduct extensive review process to include applicable agency components.	Plan and develop conceptual proposal into an executable project using the technical requirements package.	Prospective donor completes facility design activities in adherence with CBP standards.	Prospective donor and CBP negotiate agreement terms and conditions under which CBP and/or GSA may accept the donation.	Donor, CBP, and GSA execute formal Donation Acceptance Agreement (DAA). Donor permitted to move forward with facility construction or donation.	Donor, CBP, and GSA formally complete project. Federal Government accepts ownership of project/donation.

AMERICAN OVERSIGHT

From: DIAZ, MARIA C <MARIA.C.DIAZ@cbp.dhs.gov>
Sent: Tuesday, April 01, 2025 7:52 AM EDT
To: Mielke, Sid <smielke@seatx.com>; Elsa Hinojosa <mhinojosa1@ci.laredo.tx.us>
CC: CASPERSON, JARED <JARED.CASPERSON@cbp.dhs.gov>; HAMLETT, ELIZABETH F <elizabeth.f.hamlett@cbp.dhs.gov>; FLANAGAN, RYAN H <RYAN.H.FLANAGAN@cbp.dhs.gov>; David Cornelison <david.cornelison@gsa.gov>; LANCASTER, JAMES A (CTR) <JAMES.A.LANCASTER@associates.cbp.dhs.gov>; Joseph W. Neeb <jneeb@ci.laredo.tx.us>; Jose A. Valdez, Jr. <jvaldez5@ci.laredo.tx.us>; Steve E. Landin <selandin@ci.laredo.tx.us>; rchavez@ci.laredo.tx.us <rchavez@ci.laredo.tx.us>; jrichard@ci.laredo.tx.us <jrichard@ci.laredo.tx.us>; Olga De Angel <odeangel@ci.laredo.tx.us>; Elizabeth Estrada <eestrada@ci.laredo.tx.us>; gsaavedra@ci.laredo.tx.us <gsaavedra@ci.laredo.tx.us>; Evelyn Gomez <egomez@ci.laredo.tx.us>; jim . king <jim.king@kingadvising.com>; randolphdavide <randolphdavide@aol.com>; Romero, Adrian <aromero@seatx.com>; Covarrubias, Martin <mcovarrubias@seatx.com>; KyleGass <kyle.gass@kci.com>; edward.ochoa@kci.com <edward.ochoa@kci.com>; BALDWIN, KELLY L <kelly.l.baldwin@cbp.dhs.gov>; NORRIE, ROBERT <ROBERT.NORRIE@cbp.dhs.gov>; HAYNES, YVETTE <YVETTE.HAYNES@cbp.dhs.gov>
Subject: FY25 Laredo WTB Expansion Project
Attachment(s): "FY25 Laredo WTB Expansion Project.msg"

Sender: MARIA.C.DIAZ@cbp.dhs.gov
Subject: FY25 Laredo WTB Expansion Project
Message-Id: <DM8PR09MB6520E4069942325894AA3B9989AC2@DM8PR09MB6520.namprd09.prod.outlook.com>
Recipient: eestrada@ci.laredo.tx.us

AMERICAN OVERSIGHT

From: DIAZ, MARIA C <MARIA.C.DIAZ@cbp.dhs.gov>
Sent: Tuesday, April 01, 2025 7:52 AM EDT
To: Mielke, Sid <smielke@seatx.com>; Elsa Hinojosa <mhinojosa1@ci.laredo.tx.us>
CC: CASPERSON, JARED <JARED.CASPERSON@cbp.dhs.gov>; HAMLETT, ELIZABETH F <elizabeth.f.hamlett@cbp.dhs.gov>; FLANAGAN, RYAN H <RYAN.H.FLANAGAN@cbp.dhs.gov>; David Cornelison <david.cornelison@gsa.gov>; LANCASTER, JAMES A (CTR) <JAMES.A.LANCASTER@associates.cbp.dhs.gov>; Joseph W. Neeb <jneeb@ci.laredo.tx.us>; Jose A. Valdez, Jr. <jvaldez5@ci.laredo.tx.us>; Steve E. Landin <selandin@ci.laredo.tx.us>; rchavez@ci.laredo.tx.us <rchavez@ci.laredo.tx.us>; jrichard@ci.laredo.tx.us <jrichard@ci.laredo.tx.us>; Olga De Angel <odeangel@ci.laredo.tx.us>; Elizabeth Estrada <eestrada@ci.laredo.tx.us>; gsaavedra@ci.laredo.tx.us <gsaavedra@ci.laredo.tx.us>; Evelyn Gomez <egomez@ci.laredo.tx.us>; jim . king <jim.king@kingadvising.com>; randolphdavide <randolphdavide@aol.com>; Romero, Adrian <aromero@seatx.com>; Covarrubias, Martin <mcovarrubias@seatx.com>; KyleGass <kyle.gass@kci.com>; edward.ochoa@kci.com <edward.ochoa@kci.com>; BALDWIN, KELLY L <kelly.l.baldwin@cbp.dhs.gov>; NORRIE, ROBERT <ROBERT.NORRIE@cbp.dhs.gov>; HAYNES, YVETTE <YVETTE.HAYNES@cbp.dhs.gov>
Subject: FY25 Laredo WTB Expansion Project
Attachment(s): "attachment.ics"

CAUTION: This email originated from outside your organization. Exercise caution when opening attachments or clicking links, especially from unknown senders.

Microsoft Teams Need help?

Join the meeting now

Meeting ID: 220 633 975 367
Passcode: mV3GN2vE

Dial in by phone

+1 332-249-0605,,22046189# United States, New York City
Find a local number
Phone conference ID: 220 461 89#

For organizers: Meeting options | Reset dial-in PIN

This Teams Meeting is hosted on a U.S. Government information system and is provided for U.S. Government-authorized use only. Unauthorized or improper use or access of this system may result in disciplinary action as well as civil and criminal penalties.

AMERICAN OVERSIGHT

Subject: FY25 Laredo WTB Expansion Project
Location: Microsoft Teams Meeting
Start: Thursday, April 10, 2025 11:00 AM EDT
End: Thursday, April 10, 2025 11:30 AM EDT
Recurrence: Monthly
Organizer: MARIA.C.DIAZ@cbp.dhs.gov
Required Attendees: smielke@seatx.com; mhinojosa1@ci.laredo.tx.us
Optional Attendees: JARED.CASPERSON@cbp.dhs.gov; elizabeth.f.hamlett@cbp.dhs.gov; RYAN.H.FLANAGAN@cbp.dhs.gov; david.cornelison@gsa.gov; JAMES.A.LANCASTER@associates.cbp.dhs.gov; jneeb@ci.laredo.tx.us; jvaldez5@ci.laredo.tx.us; selandin@ci.laredo.tx.us; rchavez@ci.laredo.tx.us; jrichard@ci.laredo.tx.us; odeangel@ci.laredo.tx.us; eestrada@ci.laredo.tx.us; gsaavedra@ci.laredo.tx.us; egomez@ci.laredo.tx.us; jim.king@kingadvising.com; randolphdavide@aol.com; aromero@seatx.com; mcovarrubias@seatx.com; kyle.gass@kci.com; edward.ochoa@kci.com; kelly.l.baldwin@cbp.dhs.gov; ROBERT.NORRIE@cbp.dhs.gov; YVETTE.HAYNES@cbp.dhs.gov

_____Microsoft Teams Need help? <https://aka.ms/JoinTeamsMeeting?omkt=en-US>Join the meeting now<https://teams.microsoft.com/l/meetup-join/19%3ameeting_OWFhN2RkNjItZTMzNi00YjllLTg4ZTctOTQ1ZDI4NjBlZWJj%40thread.v2/0?context=%7b%22Tid%22%3a%22e4b16b84-4c56-4f27-9af7-30345a161ad4%22%2c%22Oid%22%3a%22dc8cb40d-73db-4127-a9dd-10fb681c7d09%22%7d>Meeting ID: 220 633 975 367Passcode: mV3GN2vE_____Dial in by phone+1 332-249-0605,,22046189#<tel:+13322490605,,22046189> United States, New York CityFind a local number<https://dialin.teams.microsoft.com/375de86c-73d4-4348-8f44-48161d8e5356?id=22046189>Phone conference ID: 220 461 89#For organizers: Meeting options<https://teams.microsoft.com/meetingOptions/?organizerId=dc8cb40d-73db-4127-a9dd-10fb681c7d09&tenantId=e4b16b84-4c56-4f27-9af7-30345a161ad4&threadId=19_meeting_OWFhN2RkNjItZTMzNi00YjllLTg4ZTctOTQ1ZDI4NjBlZWJj@thread.v2&messageId=0&language=en-US> | Reset dial-in PIN<https://dialin.teams.microsoft.com/usp/pstnconferencing>This Teams Meeting is hosted on a U.S. Government information system and is provided for U.S. Government-authorized use only. Unauthorized or improper use or access of this system may result in disciplinary action as well as civil and criminal penalties._____

AMERICAN OVERSIGHT

From: DIAZ, MARIA C <MARIA.C.DIAZ@cbp.dhs.gov>
Sent: Thursday, February 12, 2026 8:56 AM EST
To: Havinoviski, Glenn <ghavinoviski@jmttg.com>; Mielke, Sid <smielke@seatx.com>; Elsa Hinojosa <mhinojosa1@ci.laredo.tx.us>; LFOFACILITIES <LFO-FACILITIES@cbp.dhs.gov>; LOZANO, EDUARDO <EDUARDO.LOZANO@CBP.DHS.GOV>; FLORES, ALBERTO A <ALBERTO.A.FLORES@CBP.DHS.GOV>; STELLEMA, DAVID M. <DAVID.M.STELLEMA@cbp.dhs.gov>; Marsteller, Bradley <BMarsteller@jmt.com>
CC: CASPERSON, JARED <JARED.CASPERSON@cbp.dhs.gov>; HAMLETT, ELIZABETH F <elizabeth.f.hamlett@cbp.dhs.gov>; FLANAGAN, RYAN H <RYAN.H.FLANAGAN@cbp.dhs.gov>; LANCASTER, JAMES A (CTR) <JAMES.A.LANCASTER@associates.cbp.dhs.gov>; Joseph W. Neeb <jneeb@ci.laredo.tx.us>; Jose A. Valdez, Jr. <jvaldez5@ci.laredo.tx.us>; Steve E. Landin <selandin@ci.laredo.tx.us>; ROSS, YVETTE <YVETTE.ROSS@cbp.dhs.gov>; rchavez@ci.laredo.tx.us <rchavez@ci.laredo.tx.us>; jrichard@ci.laredo.tx.us <jrichard@ci.laredo.tx.us>; Olga De Angel <odeangel@ci.laredo.tx.us>; Elizabeth Estrada <eestrada@ci.laredo.tx.us>; gsaavedra@ci.laredo.tx.us <gsaavedra@ci.laredo.tx.us>; Evelyn Gomez <egomez@ci.laredo.tx.us>; jim . king <jim.king@kingadvising.com>; randolphdavide <randolphdavide@aol.com>; Romero, Adrian <aromero@seatx.com>; Covarrubias, Martin <mcovarrubias@seatx.com>; edward.ochoa@kci.com <edward.ochoa@kci.com>; BALDWIN, KELLY L <kelly.l.baldwin@cbp.dhs.gov>; NORRIE, ROBERT <ROBERT.NORRIE@cbp.dhs.gov>; Jim King <idaho4jk@gmail.com>; VASQUEZ, JAVIER <JAVIER.VASQUEZ@CBP.DHS.GOV>; Jared Bradley - 9P <jared.bradley@gsa.gov>; FAZ, JUAN O <JUAN.O.FAZ@cbp.dhs.gov>; CHAVEZ, JUAN <JUAN.CHAVEZ@CBP.DHS.gov>; LOZANO, LUIS G <LUIS.G.LOZANO@CBP.DHS.GOV>; ALVAREZ, SANTIAGO III <SANTIAGO.III.ALVAREZ@CBP.DHS.GOV>; GARZA, MICHAELC <MICHAEL.C.GARZA@cbp.dhs.gov>; SALINAS, PEDRO A <PEDRO.A.SALINAS2@cbp.dhs.gov>; GARZA, MARGARITA <MARGARITA.GARZA@CBP.DHS.GOV>; LAREDO POE FACILITIES <LAREDOPOEFACILITIES@cbp.dhs.gov>; CAVAZOS, REYMUNDO <REYMUNDO.CAVAZOS@CBP.DHS.GOV>; RANGEL, EFREN R <EFREN.R.RANGEL@cbp.dhs.gov>; MARA, JEFFREY J <JEFFREY.J.MARA@CBP.DHS.GOV>; GUERRA, ADRIAN C <ADRIAN.C.GUERRA@CBP.DHS.GOV>; AGEE, JAMES M. (CTR) <JAMES.M.AGEE@associates.cbp.dhs.gov>; DYAR, ROBERT A. (OPR) <ROBERT.A.DYAR@cbp.dhs.gov>; CAMACHO, ALEJANDRO (CTR) <alejandro.camacho@associates.cbp.dhs.gov>; Mark Woods - 7PCE <mark.woods@gsa.gov>; alberto.garcia@gsa.gov <alberto.garcia@gsa.gov>; DRAKE, CHERELLE A <CHERELLE.A.DRAKE@cbp.dhs.gov>; MORENO, TONY <TONY.MORENO@cbp.dhs.gov>; SPRAKER, KIRSTEN A. (CTR) <KIRSTEN.A.SPRAKER@associates.cbp.dhs.gov>; MARIN, JOSE A <JOSE.A.MARIN@cbp.dhs.gov>; SERIAN, JOSHUA <joshua.serian@cbp.dhs.gov>; ADAMS, JONATHAN <JONATHAN.ADAMS@cbp.dhs.gov>; BENAVIDES, LEOBARDO <LEOBARDO.BENAVIDES@CBP.DHS.GOV>; CROUCH, CHRISTOPHER M <CHRISTOPHER.M.CROUCH@cbp.dhs.gov>; HANNA, AUSTIN J <AUSTIN.J.HANNA@associates.cbp.dhs.gov>; ESPINOZA MONTALVO, RICARDO (OIT) <RICARDO.ESPINOZAMONTALVO@cbp.dhs.gov>; ROBERTSON, HEATHER M <HEATHER.M.ROBERTSON@CBP.DHS.GOV>; COSTILLA, RUBEN (OIT) <RUBEN.COSTILLA@cbp.dhs.gov>; MARTINEZ, JORGE Z (OIT) <JORGE.Z.MARTINEZ@CBP.DHS.GOV>; CAMACHO, JUAN R <JUAN.R.CAMACHO@cbp.dhs.gov>; Sergio Perez - PT1F <sergio.perez@gsa.gov>; Kirsten Spraker <kspraker@vpdgov.com>; GUSTAFSON-JR, RONALD A. (CTR) <ronald.a.gustafson-jr@associates.cbp.dhs.gov>; NEWTON, DAVID E. (CTR) <david.e.newton@associates.cbp.dhs.gov>; DONAHUE, STEPHANIE D <STEPHANIE.D.DONAHUE@CBP.DHS.GOV>; McGraw, John <JMcGraw@jmt.com>; Shaner,Nickalaus <NShaner@jmt.com>; QUINTANILLA, ALEJANDRO <ALEJANDRO.QUINTANILLA@cbp.dhs.gov>; Shery Wittstock - PT1F <shery.wittstock@gsa.gov>
Subject: FY25 Laredo WTB Expansion Project
Attachment(s): "FY25 Laredo WTB Expansion Project.msg"

Sender: MARIA.C.DIAZ@cbp.dhs.gov
Subject: FY25 Laredo WTB Expansion Project
Message-Id: <BLAPR09MB6514F3907B2BD6B35371CEFE8960A@BLAPR09MB6514.namprd09.prod.outlook.com>
Recipient: gsaavedra@ci.laredo.tx.us

AMERICAN OVERSIGHT

From: DIAZ, MARIA C <MARIA.C.DIAZ@cbp.dhs.gov>
Sent: Thursday, February 12, 2026 8:56 AM EST
To: Havinoviski, Glenn <ghavinoviski@jmttg.com>; Mielke, Sid <smielke@seatx.com>; Elsa Hinojosa <mhinojosa1@ci.laredo.tx.us>; LFOFACILITIES <LFO-FACILITIES@cbp.dhs.gov>; LOZANO, EDUARDO <EDUARDO.LOZANO@CBP.DHS.GOV>; FLORES, ALBERTO A <ALBERTO.A.FLORES@CBP.DHS.GOV>; STELLEMA, DAVID M. <DAVID.M.STELLEMA@cbp.dhs.gov>; Marsteller, Bradley <BMarsteller@jmt.com>
CC: CASPERSON, JARED <JARED.CASPERSON@cbp.dhs.gov>; HAMLETT, ELIZABETH F <elizabeth.f.hamlett@cbp.dhs.gov>; FLANAGAN, RYAN H <RYAN.H.FLANAGAN@cbp.dhs.gov>; LANCASTER, JAMES A (CTR) <JAMES.A.LANCASTER@associates.cbp.dhs.gov>; Joseph W. Neeb <jneeb@ci.laredo.tx.us>; Jose A. Valdez, Jr. <jvaldez5@ci.laredo.tx.us>; Steve E. Landin <selandin@ci.laredo.tx.us>; ROSS, YVETTE <YVETTE.ROSS@cbp.dhs.gov>; rchavez@ci.laredo.tx.us <rchavez@ci.laredo.tx.us>; jrichard@ci.laredo.tx.us <jrichard@ci.laredo.tx.us>; Olga De Angel <odeangel@ci.laredo.tx.us>; Elizabeth Estrada <eestrada@ci.laredo.tx.us>; gsaavedra@ci.laredo.tx.us <gsaavedra@ci.laredo.tx.us>; Evelyn Gomez <egomez@ci.laredo.tx.us>; jim . king <jim.king@kingadvising.com>; randolphdavide <randolphdavide@aol.com>; Romero, Adrian <aromero@seatx.com>; Covarrubias, Martin <mcovarrubias@seatx.com>; edward.ochoa@kci.com <edward.ochoa@kci.com>; BALDWIN, KELLY L <kelly.l.baldwin@cbp.dhs.gov>; NORRIE, ROBERT <ROBERT.NORRIE@cbp.dhs.gov>; Jim King <idaho4jk@gmail.com>; VASQUEZ, JAVIER <JAVIER.VASQUEZ@CBP.DHS.GOV>; Jared Bradley - 9P <jared.bradley@gsa.gov>; FAZ, JUAN O <JUAN.O.FAZ@cbp.dhs.gov>; CHAVEZ, JUAN <JUAN.CHAVEZ@CBP.DHS.gov>; LOZANO, LUIS G <LUIS.G.LOZANO@CBP.DHS.GOV>; ALVAREZ, SANTIAGO III <SANTIAGO.III.ALVAREZ@CBP.DHS.GOV>; GARZA, MICHAELC <MICHAEL.C.GARZA@cbp.dhs.gov>; SALINAS, PEDRO A <PEDRO.A.SALINAS2@cbp.dhs.gov>; GARZA, MARGARITA <MARGARITA.GARZA@CBP.DHS.GOV>; LAREDO POE FACILITIES <LAREDOPOEFACILITIES@cbp.dhs.gov>; CAVAZOS, REYMUNDO <REYMUNDO.CAVAZOS@CBP.DHS.GOV>; RANGEL, EFREN R <EFREN.R.RANGEL@cbp.dhs.gov>; MARA, JEFFREY J <JEFFREY.J.MARA@CBP.DHS.GOV>; GUERRA, ADRIAN C <ADRIAN.C.GUERRA@CBP.DHS.GOV>; AGEE, JAMES M. (CTR) <JAMES.M.AGEE@associates.cbp.dhs.gov>; DYAR, ROBERT A. (OPR) <ROBERT.A.DYAR@cbp.dhs.gov>; CAMACHO, ALEJANDRO (CTR) <alejandro.camacho@associates.cbp.dhs.gov>; Mark Woods - 7PCE <mark.woods@gsa.gov>; alberto.garcia@gsa.gov <alberto.garcia@gsa.gov>; DRAKE, CHERELLE A <CHERELLE.A.DRAKE@cbp.dhs.gov>; MORENO, TONY <TONY.MORENO@cbp.dhs.gov>; SPRAKER, KIRSTEN A. (CTR) <KIRSTEN.A.SPRAKER@associates.cbp.dhs.gov>; MARIN, JOSE A <JOSE.A.MARIN@cbp.dhs.gov>; SERIAN, JOSHUA <joshua.serian@cbp.dhs.gov>; ADAMS, JONATHAN <JONATHAN.ADAMS@cbp.dhs.gov>; BENAVIDES, LEOBARDO <LEOBARDO.BENAVIDES@CBP.DHS.GOV>; CROUCH, CHRISTOPHER M <CHRISTOPHER.M.CROUCH@cbp.dhs.gov>; HANNA, AUSTIN J <AUSTIN.J.HANNA@associates.cbp.dhs.gov>; ESPINOZA MONTALVO, RICARDO (OIT) <RICARDO.ESPINOZAMONTALVO@cbp.dhs.gov>; ROBERTSON, HEATHER M <HEATHER.M.ROBERTSON@CBP.DHS.GOV>; COSTILLA, RUBEN (OIT) <RUBEN.COSTILLA@cbp.dhs.gov>; MARTINEZ, JORGE Z (OIT) <JORGE.Z.MARTINEZ@CBP.DHS.GOV>; CAMACHO, JUAN R <JUAN.R.CAMACHO@cbp.dhs.gov>; Sergio Perez - PT1F <sergio.perez@gsa.gov>; Kirsten Spraker <kspraker@vpdgov.com>; GUSTAFSON-JR, RONALD A. (CTR) <ronald.a.gustafson-jr@associates.cbp.dhs.gov>; NEWTON, DAVID E. (CTR) <david.e.newton@associates.cbp.dhs.gov>; DONAHUE, STEPHANIE D <STEPHANIE.D.DONAHUE@CBP.DHS.GOV>; McGraw, John <JMcGraw@jmt.com>; Shaner,Nickalaus <NShaner@jmt.com>; QUINTANILLA, ALEJANDRO <ALEJANDRO.QUINTANILLA@cbp.dhs.gov>; Shery Wittstock - PT1F <shery.wittstock@gsa.gov>
Subject: FY25 Laredo WTB Expansion Project
Attachment(s): "attachment.ics","WTB - DAP PROJECT MTG AGENDA 02-12-26.pdf"

CAUTION: This email originated from outside your organization. Exercise caution when opening attachments or clicking links, especially from unknown senders.

Please use our file sharing site to download meeting agendas and supporting documentation. If you don't have access to the site, email me directly to get it fixed. Regards, Maria

https://cbpgovext.sharepoint.com/sites/FY25-World-Trade-Bridge/Shared%20Documents/Forms/AllItems.aspx

---

Microsoft Teams Need help?

Join the meeting now

Meeting ID: 220 633 975 367
Passcode: mV3GN2vE

Dial in by phone

+1 332-249-0605,,22046189# United States, New York City
Find a local number
Phone conference ID: 220 461 89#

AMERICAN OVERSIGHT

For organizers: Meeting options | Reset dial-in PIN

This Teams Meeting is hosted on a U.S. Government information system and is provided for U.S. Government-authorized use only.

Unauthorized or improper use or access of this system may result in disciplinary action as well as civil and criminal penalties.

AMERICAN OVERSIGHT

Subject: FY25 Laredo WTB Expansion Project
Location: Microsoft Teams Meeting
Start: Thursday, February 12, 2026 11:00 AM EST
End: Thursday, February 12, 2026 12:00 PM EST
Recurrence: None
Organizer: MARIA.C.DIAZ@cbp.dhs.gov
Required Attendees: ghavinoviski@jmttg.com; smielke@seatx.com; mhinojosa1@ci.laredo.tx.us; LFO-FACILITIES@cbp.dhs.gov; EDUARDO.LOZANO@cbp.dhs.gov; ALBERTO.A.FLORES@cbp.dhs.gov; DAVID.M.STELLEMA@cbp.dhs.gov; BMarsteller@jmt.com
Optional Attendees: JARED.CASPERSON@cbp.dhs.gov; elizabeth.f.hamlett@cbp.dhs.gov; RYAN.H.FLANAGAN@cbp.dhs.gov; JAMES.A.LANCASTER@associates.cbp.dhs.gov; jneeb@ci.laredo.tx.us; jvaldez5@ci.laredo.tx.us; selandin@ci.laredo.tx.us; YVETTE.ROSS@cbp.dhs.gov; rchavez@ci.laredo.tx.us; jrichard@ci.laredo.tx.us; odeangel@ci.laredo.tx.us; eestrada@ci.laredo.tx.us; gsaavedra@ci.laredo.tx.us; egomez@ci.laredo.tx.us; jim.king@kingadvising.com; randolphdavide@aol.com; aromero@seatx.com; mcovarrubias@seatx.com; edward.ochoa@kci.com; kelly.l.baldwin@cbp.dhs.gov; ROBERT.NORRIE@cbp.dhs.gov; idaho4jk@gmail.com; JAVIER.VASQUEZ@cbp.dhs.gov; jared.bradley@gsa.gov; JUAN.O.FAZ@cbp.dhs.gov; JUAN.CHAVEZ@cbp.dhs.gov; LUIS.G.LOZANO@cbp.dhs.gov; SANTIAGO.III.ALVAREZ@cbp.dhs.gov; MICHAEL.C.GARZA@cbp.dhs.gov; PEDRO.A.SALINAS2@cbp.dhs.gov; MARGARITA.GARZA@cbp.dhs.gov; LAREDOPOEFACILITIES@cbp.dhs.gov; REYMUNDO.CAVAZOS@cbp.dhs.gov; EFREN.R.RANGEL@cbp.dhs.gov; JEFFREY.J.MARA@cbp.dhs.gov; ADRIAN.C.GUERRA@cbp.dhs.gov; JAMES.M.AGEE@associates.cbp.dhs.gov; ROBERT.A.DYAR@cbp.dhs.gov; alejandro.camacho@associates.cbp.dhs.gov; mark.woods@gsa.gov; alberto.garcia@gsa.gov; CHERELLE.A.DRAKE@cbp.dhs.gov; TONY.MORENO@cbp.dhs.gov; KIRSTEN.A.SPRAKER@associates.cbp.dhs.gov; JOSE.A.MARIN@cbp.dhs.gov; joshua.serian@cbp.dhs.gov; JONATHAN.ADAMS@cbp.dhs.gov; LEOBARDO.BENAVIDES@cbp.dhs.gov; CHRISTOPHER.M.CROUCH@cbp.dhs.gov; AUSTIN.J.HANNA@associates.cbp.dhs.gov; RICARDO.ESPINOZAMONTALVO@cbp.dhs.gov; HEATHER.M.ROBERTSON@cbp.dhs.gov; RUBEN.COSTILLA@cbp.dhs.gov; JORGE.Z.MARTINEZ@cbp.dhs.gov; JUAN.R.CAMACHO@cbp.dhs.gov; sergio.perez@gsa.gov; kspraker@vpdgov.com; ronald.a.gustafson-jr@associates.cbp.dhs.gov; david.e.newton@associates.cbp.dhs.gov; STEPHANIE.D.DONAHUE@cbp.dhs.gov; JMcGraw@jmt.com; NShaner@jmt.com; ALEJANDRO.QUINTANILLA@cbp.dhs.gov; shery.wittstock@gsa.gov
Attachments: cid:E00DF4335EE6C7429B0646C70F5BCE1C@namprd09.prod.outlook.com

Please use our file sharing site to download meeting agendas and supporting documentation. If you don't have access to the site, email me directly to get it fixed. Regards, Mariahttps://cbpgovext.sharepoint.com/sites/FY25-World-Trade-Bridge/Shared%20Documents/Forms/AllItems.aspx_____Microsoft Teams Need help?<https://aka.ms/JoinTeamsMeeting?omkt=en-US>Join the meeting now<https://teams.microsoft.com/l/meetup-join/19%3ameeting_OWFhN2RkNjItZTMzNi00YjllLTg4ZTctOTQ1ZDI4NjBlZWJj%40thread.v2/0?context=%7b%22Tid%22%3a%22e4b16b84-4c56-4f27-9af7-30345a161ad4%22%2c%22Oid%22%3a%22dc8cb40d-73db-4127-a9dd-10fb681c7d09%22%7d>Meeting ID: 220 633 975 367Passcode: mV3GN2vE_____Dial in by phone+1 332-249-0605,,22046189#<tel:+13322490605,,22046189> United States, New York CityFind a local number<https://dialin.teams.microsoft.com/375de86c-73d4-4348-8f44-48161d8e5356?id=22046189>Phone conference ID: 220 461 89#For organizers: Meeting options<https://teams.microsoft.com/meetingOptions/?organizerId=dc8cb40d-73db-4127-a9dd-10fb681c7d09&tenantId=e4b16b84-4c56-4f27-9af7-30345a161ad4&threadId=19_meeting_OWFhN2RkNjItZTMzNi00YjllLTg4ZTctOTQ1ZDI4NjBlZWJj@thread.v2&messageId=0&language=en-US> | Reset dial-in PIN<https://dialin.teams.microsoft.com/usp/pstnconferencing>This Teams Meeting is hosted on a U.S. Government information system and is provided for U.S. Government-authorized use only. Unauthorized or improper use or access of this system may result in disciplinary action as well as civil and criminal penalties._____

AMERICAN OVERSIGHT

STRUCTURAL ENGINEERING ASSOCIATES

Port Laredo TEXAS

IN ASSOCIATION WITH KING ADVISING LLC

MEETING AGENDA

LAREDO WORLD TRADE BRIDGE - EXPANSION PROJECT
DAP PROJECT WORKING GROUP
February 12, 2026
10:00 PM Central Standard Time, 11:00 PM Eastern Standard Time, 8:00 AM Pacific Standard Time

- The design team submitted a draft DAP Amended Application to the City of Laredo and the DAP Team for review and approval on Monday January 12, 2026.
- The City of Laredo staff and legal department have included the draft DAP Amended Application on the City of Laredo Council Agenda for approval on 16, 2026.
- Has the DAP Team and DAP legal reviewed the DAP Amended Application and are there any comments or revisions?
- Are there any further questions regarding the use of two separate construction contracts as previously detailed and currently included within the DAP Amended Application?
- A DAP Phase 1A Site Visit and meeting were conducted on Wednesday 02-11-2026 with SEA/JMT and CBP staff members present. A plan of action for beginning the CCTV construction plans was identified and agreed by the specialist group present. Fiber connection locations for the cameras were reviewed in person along with the current situation in the CET monitoring office.
- Exactly how much detail will be required for the DAP Phase 1A plans which will detail the installation of the 4 new MEP Pre-read Lanes of Equipment
- DAP Phase 1 Submittal Package Review
  - 30% submitted, reviewed and comments received
  - 60% DAP Phase 1 target submittal date is 02-25-2026
  - 90% DAP Phase 1 target submittal date is 04-01-2026
  - 100% DAP Phase 1 target submittal date is 05-06-2026
- DAP Phase 1A Submittal Package Review
  - Submittal dates TBD by next DAP Meeting 03-12-2026
- Status of TxDOT main project submittals
  - FINAL TxDOT project submittal rescheduled for February 23, 2026.
  - Anticipate review and approval to advertise for bids in accordance with current overall project timeline. (August 2026)
- Look Ahead Schedule
  - DAP 60% Submittal – target to DAP team on 02-25-2026.
  - Next DAP Team Meeting 03-12-2026
- Other Items for Discussion

AMERICAN OVERSIGHT

From: McMains, Matthew D <matthew.d.mcmains@cbp.dhs.gov>
Sent: Wednesday, March 04, 2026 11:25 AM EST
To: cigarroa.melissa@gmail.com <cigarroa.melissa@gmail.com>; tylerkinglaredo@gmail.com <tylerkinglaredo@gmail.com>; jneeb@ci.laredo.tx.us <jneeb@ci.laredo.tx.us>
CC: PHILLIPS, LOGAN M (CTR) <LOGAN.M.PHILLIPS@associates.cbp.dhs.gov>; BOOKSTABER, JASON S <JASON.S.BOOKSTABER@cbp.dhs.gov>
Subject: Laredo Day
Attachment(s): "Laredo Day.msg"

Sender: matthew.d.mcmains@cbp.dhs.gov
Subject: Laredo Day
Message-Id: <BY3PR09MB7762C6E3D0CDEB4E241C41E4EE7CA@BY3PR09MB7762.namprd09.prod.outlook.com>
Recipient: jneeb@ci.laredo.tx.us

AMERICAN OVERSIGHT

From: McMains, Matthew D <matthew.d.mcmains@cbp.dhs.gov>
Sent: Wednesday, March 04, 2026 11:25 AM EST
To: cigarroa.melissa@gmail.com <cigarroa.melissa@gmail.com>; tylerkinglaredo@gmail.com <tylerkinglaredo@gmail.com>; jneeb@ci.laredo.tx.us <jneeb@ci.laredo.tx.us>
CC: PHILLIPS, LOGAN M (CTR) <LOGAN.M.PHILLIPS@associates.cbp.dhs.gov>; BOOKSTABER, JASON S <JASON.S.BOOKSTABER@cbp.dhs.gov>
Subject: Laredo Day

CAUTION: This email originated from outside your organization. Exercise caution when opening attachments or clicking links, especially from unknown senders.

Good morning,

I'm reaching out regarding tonight's Laredo Day. Commissioner Scott will be on the Hill for a hearing and would like to stop over afterwards. Are you able to help facilitate this?

Matthew McMains
Adjutant to the Commissioner
U.S. Customs and Border Protection
(562) 233-6571 – Cell

AMERICAN OVERSIGHT

From: TREVINO, RAMIRO <RAMIRO.TREVINO@CBP.DHS.GOV>
Sent: Monday, June 23, 2025 4:08 PM EDT
To: SCHLESINGER, CHARLES W <CHARLES.W.SCHLESINGER@cbp.dhs.gov>; MUNOZ,JESSE D <JESSE.D.MUNOZ@cbp.dhs.gov>; MARTINEZ, JOSE A <JOSE.A.MARTINEZ2@CBP.DHS.GOV>; GUTIERREZ, JUAN C <JUAN.C.GUTIERREZ@cbp.dhs.gov>; mayortrevino@ci.laredo.tx.us <mayortrevino@ci.laredo.tx.us>; zander.b.wiesehuegel.mil@army.mil <zander.b.wiesehuegel.mil@army.mil>
CC: LRT Adjutants <LRTADJUTANTS@cbp.dhs.gov>
Subject: Laredo Sector & City of Laredo TEAMS Meeting (DOD Stryker Deployment)
Attachment(s): "Laredo Sector & City of Laredo TEAMS Meeting (DOD Stryker Deployment).msg"

Sender: RAMIRO.TREVINO@CBP.DHS.GOV
Subject: Laredo Sector & City of Laredo TEAMS Meeting (DOD Stryker Deployment)
Message-Id: <SJ0PR09MB107285B78D2387F1D27546284C779A@SJ0PR09MB10728.namprd09.prod.outlook.com>
Recipient: mayortrevino@ci.laredo.tx.us

AMERICAN OVERSIGHT

From: TREVINO, RAMIRO <RAMIRO.TREVINO@CBP.DHS.GOV>
Sent: Monday, June 23, 2025 4:08 PM EDT
To: SCHLESINGER, CHARLES W <CHARLES.W.SCHLESINGER@cbp.dhs.gov>; MUNOZ,JESSE D <JESSE.D.MUNOZ@cbp.dhs.gov>; MARTINEZ, JOSE A <JOSE.A.MARTINEZ2@CBP.DHS.GOV>; GUTIERREZ, JUAN C <JUAN.C.GUTIERREZ@cbp.dhs.gov>; mayortrevino@ci.laredo.tx.us <mayortrevino@ci.laredo.tx.us>; zander.b.wiesehuegel.mil@army.mil <zander.b.wiesehuegel.mil@army.mil>
CC: LRT Adjutants <LRTADJUTANTS@cbp.dhs.gov>
Subject: Laredo Sector & City of Laredo TEAMS Meeting (DOD Stryker Deployment)
Attachment(s): "attachment.ics"

CAUTION: This email originated from outside your organization. Exercise caution when opening attachments or clicking links, especially from unknown senders.

Microsoft Teams Need help?

Join the meeting now

Meeting ID: 243 577 059 723 3
Passcode: wX2sA65J

Dial in by phone

+1 332-249-0605,,773691581# United States, New York City
Find a local number
Phone conference ID: 773 691 581#

For organizers: Meeting options | Reset dial-in PIN

This Teams Meeting is hosted on a U.S. Government information system and is provided for U.S. Government-authorized use only. Unauthorized or improper use or access of this system may result in disciplinary action as well as civil and criminal penalties.

AMERICAN OVERSIGHT

Subject: Laredo Sector & City of Laredo TEAMS Meeting (DOD Stryker Deployment)
Location: Microsoft Teams Meeting
Start: Tuesday, June 24, 2025 11:00 AM EDT
End: Tuesday, June 24, 2025 12:00 PM EDT
Recurrence: None
Organizer: ENRIQUE.MARTINEZ@cbp.dhs.gov
Required Attendees: CHARLES.W.SCHLESINGER@cbp.dhs.gov; JESSE.D.MUNOZ@cbp.dhs.gov; JOSE.A.MARTINEZ2@cbp.dhs.gov; JUAN.C.GUTIERREZ@cbp.dhs.gov; mayortrevino@ci.laredo.tx.us; zander.b.wiesehuegel.mil@army.mil
Optional Attendees: LRTADJUTANTS@cbp.dhs.gov

_____Microsoft Teams Need help? <https://aka.ms/JoinTeamsMeeting?omkt=en-US>Join the meeting now<https://teams.microsoft.com/l/meetup-join/19%3ameeting_NjNmZTc2MDEtYmZiYi00ZTZjLWFhMTEtYTE0MzU2OGNmZWI4%40thread.v2/0?context=%7b%22Tid%22%3a%22e4b16b84-4c56-4f27-9af7-30345a161ad4%22%2c%22Oid%22%3a%22812d3bc9-4860-4b0f-ac85-3df906484407%22%7d>Meeting ID: 243 577 059 723 3Passcode: wX2sA65J_____Dial in by phone+1 332-249-0605,,773691581#<tel:+13322490605,,773691581> United States, New York CityFind a local number<https://dialin.teams.microsoft.com/375de86c-73d4-4348-8f44-48161d8e5356?id=773691581>Phone conference ID: 773 691 581#For organizers: Meeting options<https://teams.microsoft.com/meetingOptions/?organizerId=812d3bc9-4860-4b0f-ac85-3df906484407&tenantId=e4b16b84-4c56-4f27-9af7-30345a161ad4&threadId=19_meeting_NjNmZTc2MDEtYmZiYi00ZTZjLWFhMTEtYTE0MzU2OGNmZWI4@thread.v2&messageId=0&language=en-US> | Reset dial-in PIN<https://dialin.teams.microsoft.com/usp/pstnconferencing>This Teams Meeting is hosted on a U.S. Government information system and is provided for U.S. Government-authorized use only. Unauthorized or improper use or access of this system may result in disciplinary action as well as civil and criminal penalties._____

AMERICAN OVERSIGHT

From: James King <jim.king@kingadvising.com>
Sent: Tuesday, February 18, 2025 6:41 PM EST
To: DAP <dap@cbp.dhs.gov>; Jared Casperson <jared.casperson@cbp.dhs.gov>
CC: Chris Anzaldua <christopher.anzaldua@gsa.gov>; Joseph W. Neeb <jneeb@ci.laredo.tx.us>; Jose Valdez <jvaldez5@ci.laredo.tx.us>; Steve Landin <selandin@ci.laredo.tx.us>; Ramon Chavez <rchavez@ci.laredo.tx.us>; Kent Richard <jrichard@ci.laredo.tx.us>; Gloria Saavedra <gsaavedra@ci.laredo.tx.us>; Olga De Angel <odeangel@ci.laredo.tx.us>; Evelyn Gomez <egomez@ci.laredo.tx.us>; Elizabeth Estrada <eestrada@ci.laredo.tx.us>; Adrian Romero <aromero@seatx.com>; smielke@seatx.com <smielke@seatx.com>; David Randolph <randolphdavide@aol.com>
Subject: Laredo World Trade Bridge - Small Scale Donation Acceptance Program (DAP) Submission
Attachment(s): "Laredo World Trade Bridge - Small Scale Donation Acceptance Program (DAP) Submission.msg"

Sender: jim.king@kingadvising.com
Subject: Laredo World Trade Bridge - Small Scale Donation Acceptance Program (DAP) Submission
Message-Id: <BAE9CFFA-31EC-4C97-AA56-5EBA3B8CA09D@kingadvising.com>
Recipient: eestrada@ci.laredo.tx.us

AMERICAN OVERSIGHT

From: James King <jim.king@kingadvising.com>
Sent: Tuesday, February 18, 2025 6:39 PM EST
To: DAP <dap@cbp.dhs.gov>; Jared Casperson <jared.casperson@cbp.dhs.gov>
CC: Chris Anzaldua <christopher.anzaldua@gsa.gov>; Joseph W. Neeb <jneeb@ci.laredo.tx.us>; Jose Valdez <jvaldez5@ci.laredo.tx.us>; Steve Landin <selandin@ci.laredo.tx.us>; Ramon Chavez <rchavez@ci.laredo.tx.us>; Kent Richard <jrichard@ci.laredo.tx.us>; Gloria Saavedra <gsaavedra@ci.laredo.tx.us>; Olga De Angel <odeangel@ci.laredo.tx.us>; Evelyn Gomez <egomez@ci.laredo.tx.us>; Elizabeth Estrada <eestrada@ci.laredo.tx.us>; Adrian Romero <aromero@seatx.com>; smielke@seatx.com <smielke@seatx.com>; David Randolph <randolphdavide@aol.com>
Subject: Laredo World Trade Bridge - Small Scale Donation Acceptance Program (DAP) Submission
Attachment(s): "WTB EXP DAP APPL 02-18-25.pdf"

CAUTION: This email originated from outside your organization. Exercise caution when opening attachments or clicking links, especially from unknown senders.

Jared,

I have attached the City of Laredo's Application for the Small Scale Donation Acceptance Program Project at the World Trade Bridge. As is stated in the Application, the City has received a Presidential Permit for the expansion of the World Trade Bridge and this DAP project is an integral and essential part of the expansion project. The City's consultant team is ready to work with you in answering any questions that you may have. Sid Mielke will be the Team lead and I believe you have his contact information.

Thank you,

Jim

Jim King
Principal
King Advising LLC
jim.king@kingadvising.com
Cell Phone (817) 235-0449
787 Panorama Drive
Moscow, Idaho 83843-9646

AMERICAN OVERSIGHT

Jared Casperson
Branch Chief, Donations Acceptance Program
Office of Field Operations
U.S. Customs and Border Protection
1300 Pennsylvania Avenue, NW
Washington, D.C. 20229

Mr. Casperson:

I am attaching the City of Laredo's application for the Small-Scale Donation Acceptance Program Project for the Laredo World Trade Bridge. The Laredo City Council approved the submission of this application on January 28.

As you are aware, this DAP Project is an essential element of the World Trade Bridge Expansion Project. It is needed to connect the new northbound bridge with the pre-processing area of the federal Port of Entry. The application provides the conceptual plan for the Project, and the details will be developed in close consultation with CBP and GSA.

The City is submitting the application now to assure that there is ample time for CBP and GSA to evaluate the proposal and for the City to answer any questions prior to the execution of a Donation Acceptance Agreement. Commencement of the construction is estimated to occur in 2026.

The City and its Team for the Expansion Project look forward to working with the CBP/GSA DAP Team on this important Project to improve the nation's premier commercial port. If you have any questions, please contact either Kent Richard, Interim Bridge Director, or Sid Mielke, Senior Project Manager.

Sincerely,

Joseph Neeb
City Manager
City of Laredo

xc

Contact Information
Kent Richard, Interim Bridge Director
Laredo International Bridge System
Tel: 956-721-2070
Cell: 956-285-8257
Email: jrichard@ci.laredo.tx.us

Sid Mielke, P.E., Senior Project Manager
Structural Engineering Associates, Inc., a JMT Division
Tel: 210-735-9202
Cell: 210-861-3126
Email: smielke@seatx.com

AMERICAN OVERSIGHT

U.S. Customs and Border Protection

Donations Acceptance Program

Small-Scale Donation Proposal Process Guide

Purpose and Key Process Highlights

This document informs and educates stakeholders regarding the CBP Donation Acceptance Program's (DAP) process for accepting and evaluating proposals that are expected to **cost $5 million or less** and are of minimal size, scope and complexity. The small-scale donation proposal process is a new offering and avenue for stakeholders to invest in and expedite smaller-scale/high impact border infrastructure, technology and other related improvements. Proposals that qualify as small-scale (see checklist below), **may be submitted year-round** and in turn, **evaluated 60 to 70 percent faster** than proposals submitted during the DAP's annual cycle for large-scale proposals.

Small-Scale Applicability Checklist

In addition to costing an estimated $5 million or less, proposals must meet each of the following checklist criteria to qualify under the small-scale donation proposal process. Please note that a final decision regarding the applicability of your proposal will be coordinated and approved by the DAP.

Criteria	Threshold	Applicable?
Environmental Compliance	No more than a Categorical Exclusion (CATEX) or minimal state-level environmental assessment, or both, required.	☒
Real Estate & Right-of-Way Acquisition	No additional real estate or right-of-way acquisition required on behalf of the sponsor.	☒
Upfront Funding & Financing	Upfront funding is available or easily attainable. No new tolling mechanism required.	☒
CBP Cost Impact	No, or minimal cost impact to CBP.	☒
CBP Staffing Impact	No additional staffing required.	☒
International & Interagency Coordination	International and/or interagency coordination is minimal, or is not required.	☒
Legal Implications	Proposal meets Section 482 legal requirements, no major legal concerns identified, as determine by the federal government.	☒

Proposal Development and Submission Guidance

Q: How should I develop and format my proposal and where should I submit it?
A: Please develop and format your proposal according to the template provided on the following page. Electronic proposals may be submitted year-round to dap@cbp.dhs.gov.

Q: How will my proposal be evaluated and when can I expect a determination?
A: Your proposal will be evaluated in keeping with the procedures and criteria located on cbp.gov/dap. The DAP will notify you of CBP's determination within 6-8 weeks of receiving your proposal.

Q: Who should I contact for assistance determining the applicability of my proposal or for other program or process-related questions?
A: Please contact the DAP directly at dap@cbp.dhs.gov.

AMERICA OVERSIGHT

Donations Acceptance Program

Small-Scale Donation Proposal

I. Proposal Summary

Sponsor Name:	Mr. Joseph Neeb, City Manager, City of Laredo, Texas
Port of Entry:	Laredo World Trade Bridge Port of Entry
Proposal Background & Scope:	This Small-Scale Donation Acceptance Program (DAP) Project will connect the new northbound bridge being constructed as part of the Laredo World Trade Bridge Expansion Project to the pre-primary inspection area of the federal property at the Port of Entry (POE). This DAP Project is essential to the completion of the overall Expansion Project. The Expansion Project was issued a Presidential Permit on May 31, 2024. The World Trade Bridge Expansion Project will construct an additional eight-lane bridge for northbound traffic adjacent to the existing bridge. The Expansion Project will also construct an additional two lanes for southbound traffic on the north side of the existing bridge, which will be entirely on City owned property, outside of the POE and thus will not be part of this DAP Project. The Expansion Project is fully supported by U.S. Customs and Border Protection (CBP), as it will facilitate the throughput of traffic at the World Trade Bridge POE, the nation's number 1 commercial crossing. Planning for the Expansion Project is well underway. The City has submitted the Conceptual Plans and HEC-RAS study to the U.S. Section of the U.S.-Mexico International Boundary and Water Commission (USIBWC). The City is working with the Texas Department of Transportation (TxDOT) on the Plans, Specifications, and Estimates phase of the design. The Federal Highway Administration (FHWA) is the lead federal agency on the National Environmental Policy Act (NEPA) review, with the support of TxDOT. The Mexican Federal Government supports the Expansion Project, and the State of Tamaulipas is the sponsor of the Mexican side. As part of the Expansion Project, the City of Laredo will construct a new 8-lane bridge for northbound commercial traffic that will align with the Multi-Energy Portals (MEP) in the pre-primary inspection area of the POE. The City will work with CBP and the U.S. General Services Administration (GSA) to install temporary security fencing and portable concrete traffic barriers, and it will take other measures so that construction of the new bridge will be done on City property (to be acquired as part of the Expansion Project) and on federal property outside of the CBP temporary secured areas, so as not to affect CBP operations. This DAP Project constitutes a necessary phase of construction required to connect the new bridge to the existing POE. The construction of the new northbound bridge is expected to begin in July 2026 and to be completed in April 2027. This DAP project would take place after start of the new bridge construction and will be completed prior to the opening of the new northbound bridge.

AMERICAN OVERSIGHT

	As depicted on the attached drawings, the City will build a new departure roadway between the new bridge and the POE. The main components of this DAP Project to tie the new roadway to the POE will be: • Temporary security fencing and portable concrete traffic barriers which will be removed and replaced with new permanent security fencing at the completion of roadway construction. • Minimal roadway excavation/embankment, subgrade preparation, asphaltic concrete bond breaker, inside the existing security fencing. • Concrete pavement in the area inside the existing security fencing • New pavement markings and signage. • New roadway lighting. • Modification to existing POE drainage as necessary. • A new bridge gate to close the bridge lanes when the POE is closed. • Overhead electrical utility adjustment. • 8 new MEP "pre-staging" locations. All of these components are standard engineering and construction elements and are not expected to pose any significant challenges. The City will coordinate closely with CBP and GSA throughout the process. Construction is anticipated to take approximately nine months, once the temporary security fencing and barrier is in place and approved for use by CBP/GSA. The City will donate all aspects of the DAP Project to CBP and/or GSA upon completion.
Estimated Cost	$1.5 million
Submission Date	February 3, 2025

II. Operational Implications

- Operational Impact: This DAP Project will not pose any adverse impact to existing local and regional CBP operations. To the contrary, by enabling the completion of the World Trade Bridge Expansion Project, it will present measurable CBP operational benefits.

- Funding & Financing Strategy (Operational): This DAP Project will have no impact on CBP's operating costs. Any costs to CBP for equipment and technology would be minimal. The DAP Project's cost is already included in the Expansion Project's overall cost of $29 million. The City will fund the Expansion Project through revenue bonds serviced through funds generated by the existing toll structure used on southbound traffic at the City's bridges, augmented by any grants that the City may obtain.

- Health & Safety Requirements: This DAP Project will have no impact on employee or public health. By enabling the completion of the World Trade Bridge Expansion Project, it will facilitate safety by expanding the number of regular northbound lanes entering the pre-primary MEP area from 2 to 4, thus easing congestion, and by eliminating the 'S' curve at the end of the existing bridge. The new bridge also will offer CBP the option to separate different types of traffic into dedicated lanes if it wishes to do so.

- Economic & Community Benefits: By enabling the completion of the World Trade Bridge Expansion Project, this DAP Project will present very significant local, regional, and national economic and community benefits. The Expansion Project will facilitate throughput at the World

AMERICAN OVERSIGHT

Trade Bridge, yielding reduced wait times and enhancing trade. The World Trade Bridge is the lynchpin of Port Laredo, which crossed $320 billion in trade in 2023.

- Community Support: The Expansion Project, of which this DAP Project is a critical component, has very broad support among local and regional stakeholders, including the private sector which is investing hundreds of millions of dollars to expand the already massive warehousing and transshipment facilities servicing the World Trade Bridge.

- Other Agency Support for Operations: This DAP Project will not require any support from agencies other than CBP and GSA. The World Trade Bridge Expansion Project is being coordinated with the State of Tamaulipas and the Mexican Federal Government. It is anticipated that diplomatic notes will be exchanged prior to the start of the bridge construction.

- Project Duration & Timelines: This DAP Project will take place in the spring/summer of 2027 and construction is estimated to take sixteen weeks. It will be specifically designed to pose no to minimal adverse impact on CBP operations throughout its duration.

[redacted]

- Funding & Financing Strategy (Technical): The DAP Project's cost is already included in the Expansion Project's overall cost of $29 million. The City will fund the DAP Project through revenue bonds serviced through funds generated by the existing toll structure used on southbound traffic at the City's bridges, augmented by any grants that the City may obtain.

- Real Estate Implications: This DAP Project requires no real estate. It will take place entirely on federal property inside the POE footprint and adjacent City of Laredo property. The City of Laredo will be acquiring additional property outside of POE footprint after the completion of the NEPA documentation, for construction of the new northbound bridge and departure roadway.

- Environmental & Cultural Resource Implications: The Expansion Project, of which this DAP Project is a critical component, is the subject of an ongoing NEPA review led by FHWA with support by TxDOT and in which other federal and Texas state agencies are involved. Per the Presidential Permit and NEPA, this review process must be concluded before construction. The City anticipates that a Finding of No Significant Impact will be issued in September 2025. It is not anticipated that this DAP Project presents any potential to affect cultural or historic resources

- Technical Feasibility: This DAP Project is technically feasible. It fits within the site footprint of the POE and it includes all infrastructure and technology components. It complies with all applicable laws, regulations, and technical and security standards. It is compatible with existing equipment and technologies and established securities and protocols.

- Planning Implications: The Expansion Project, of which this DAP Project is a critical component, is strongly supported by CBP. CBP installed the new MEPs to align with the new bridge in anticipation of the completion of the Expansion Project. Given the minimal expense to CBP, this DAP Project is consistent with CBP's current list of out-year investment priorities. Similarly, given the minimal expense to GSA, it comports with the out-year planning priorities of GSA. It has no impact on any other of CBP's interagency and international partners. The planning and delivery schedule is both reasonable and accurate.

AMERICAN OVERSIGHT

- Proposal Support: The Expansion Project, of which this DAP Project is a critical component, has the strong support of local public sector entities such as the Laredo & Webb County Area Metropolitan Planning Organization (LWCAMPO) and the Webb County-City of Laredo Regional Mobility Authority (WC-CL RMA). It is supported by TxDOT. Since 2022, the City has chaired an Inter-Agency Working Group on the Expansion Project with the regular participation of CBP, GSA, FHWA, and TxDOT and the as-needed participation of other agencies such as USIBWC. The Expansion Project also has the strong support of relevant members of the Texas Congressional delegation in Washington, D.C.

AMERICAN OVERSIGHT

RESOLUTION NO. 2025-R-31

A RESOLUTION OF THE CITY COUNCIL OF THE CITY OF LAREDO, TEXAS, AUTHORIZING THE CITY MANAGER TO PREPARE ALL NECESSARY DOCUMENTS FOR THE SUBMISSION OF AN APPLICATION TO U.S. CUSTOMS AND BORDER PROTECTION'S DONATION ACCEPTANCE PROGRAM FOR THE CITY OF LAREDO WORLD TRADE BRIDGE PORT OF ENTRY EXPANSION PROJECT.

WHEREAS, the City Council of the City of Laredo desires to expand the World Trade Bridge. The Presidential Permit was issued on May 31, 2024; and

WHEREAS, the City of Laredo is working together with local, state and federal agencies such as; Laredo & Webb County Area Metropolitan Planning Organization (LWCAMPO) and the Webb County-City of Laredo Regional Mobility Authority (WC-CL RMA). It is supported by TxDOT. Since 2022, the City has chaired an Inter-Agency Working Group on the Expansion Project with the regular participation of CBP, GSA, FHWA, and TxDOT and the as-needed participation of other agencies such as USIBWC. The Expansion Project also has the strong support of relevant members of the Texas Congressional delegation in Washington, D.C.; and

WHEREAS, the World Trade Bridge Expansion Project will construct an additional eight-lane bridge for northbound traffic adjacent to the existing bridge. The Expansion Project will also construct an additional two lanes for southbound traffic on the north side of the existing bridge, which will be entirely on City owned property, outside of the POE and thus will not be part of this DAP Project; and

WHEREAS, the Expansion project will facilitate throughput at the World Trade Bridge, yielding reduced wait times and enhancing trade. Will present very significant local, regional and national economic and community benefits. ; and

WHEREAS, the City of Laredo is preparing a proposal to U.S. Customs and Border Protection's Donation Assistance Program-Small Scale Donation Proposal to continue to remain competitive and maintain our status as Number 1 Inland Port.

NOW, THEREFORE, BE IT RESOLVED BY THE CITY COUNCIL OF THE CITY OF LAREDO, TEXAS THAT:

Section 1: That City Council authorizes the City Manager to prepare all nccessary documents for the submission of an application to U.S. Customs and Border Protection's Donation Acceptance Program for the Laredo World Trade Bridge Port of Entry Expansion Project.

Section 2 : This Resolution is effective immediately upon passage.

AMERICAN OVERSIGHT

DULY PASSED BY THE CITY COUNCIL AND APPROVED BY THE MAYOR ON THIS THE 28 DAY OF January, 2025.

DR. VICTOR D. TREVINO
MAYOR

ATTESTED:


MARIO MALDONADO, JR.
CITY SECRETARY

APPROVED AS TO FORM:

for **DOANH "ZONE" T. NGUYEN**
CITY ATTORNEY

AMERICAN OVERSIGHT


WORLD TRADE BRIDGE EXPANSION PROJECT

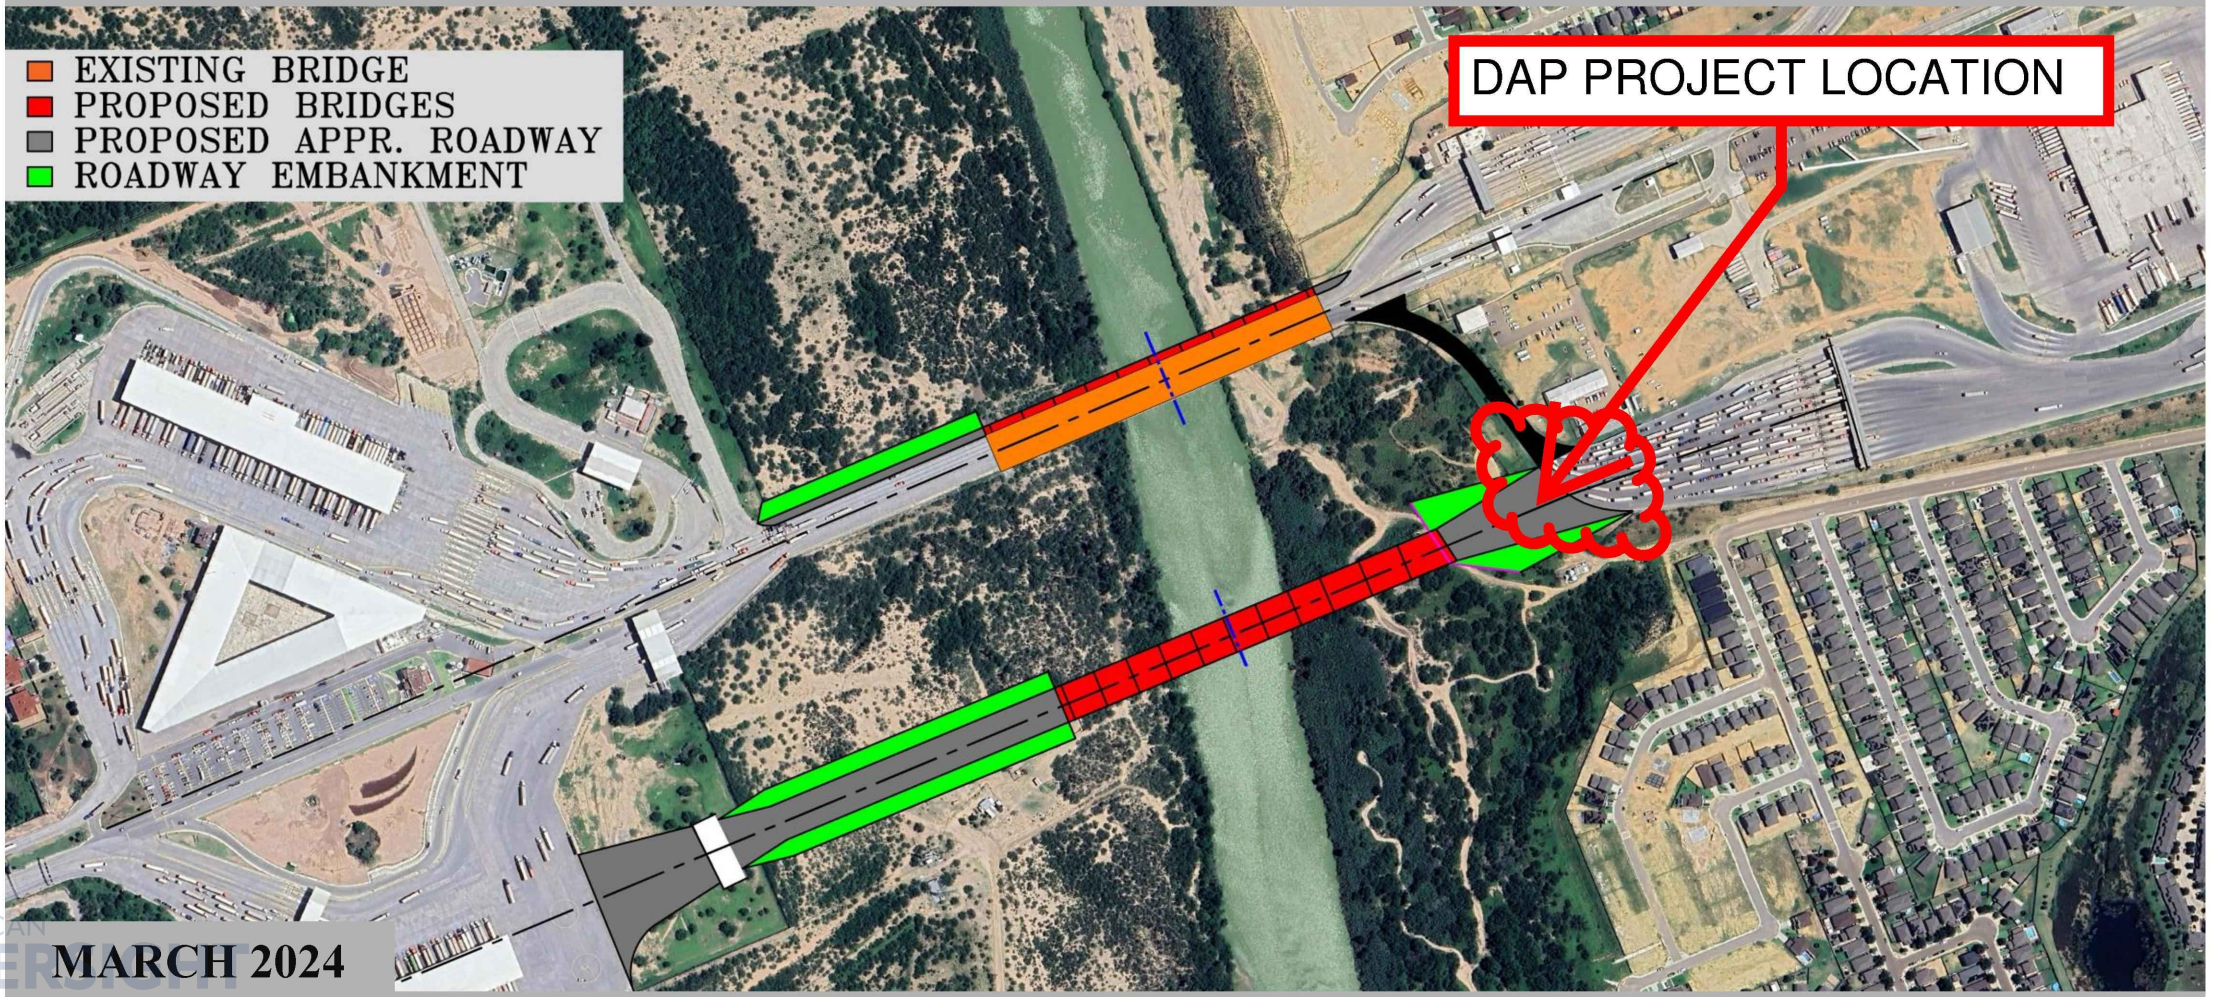

OVERALL PROJECT LAYOUT

AMERICAN OVERSIGHT

WORLD TRADE BRIDGE EXPANSION PROJECT

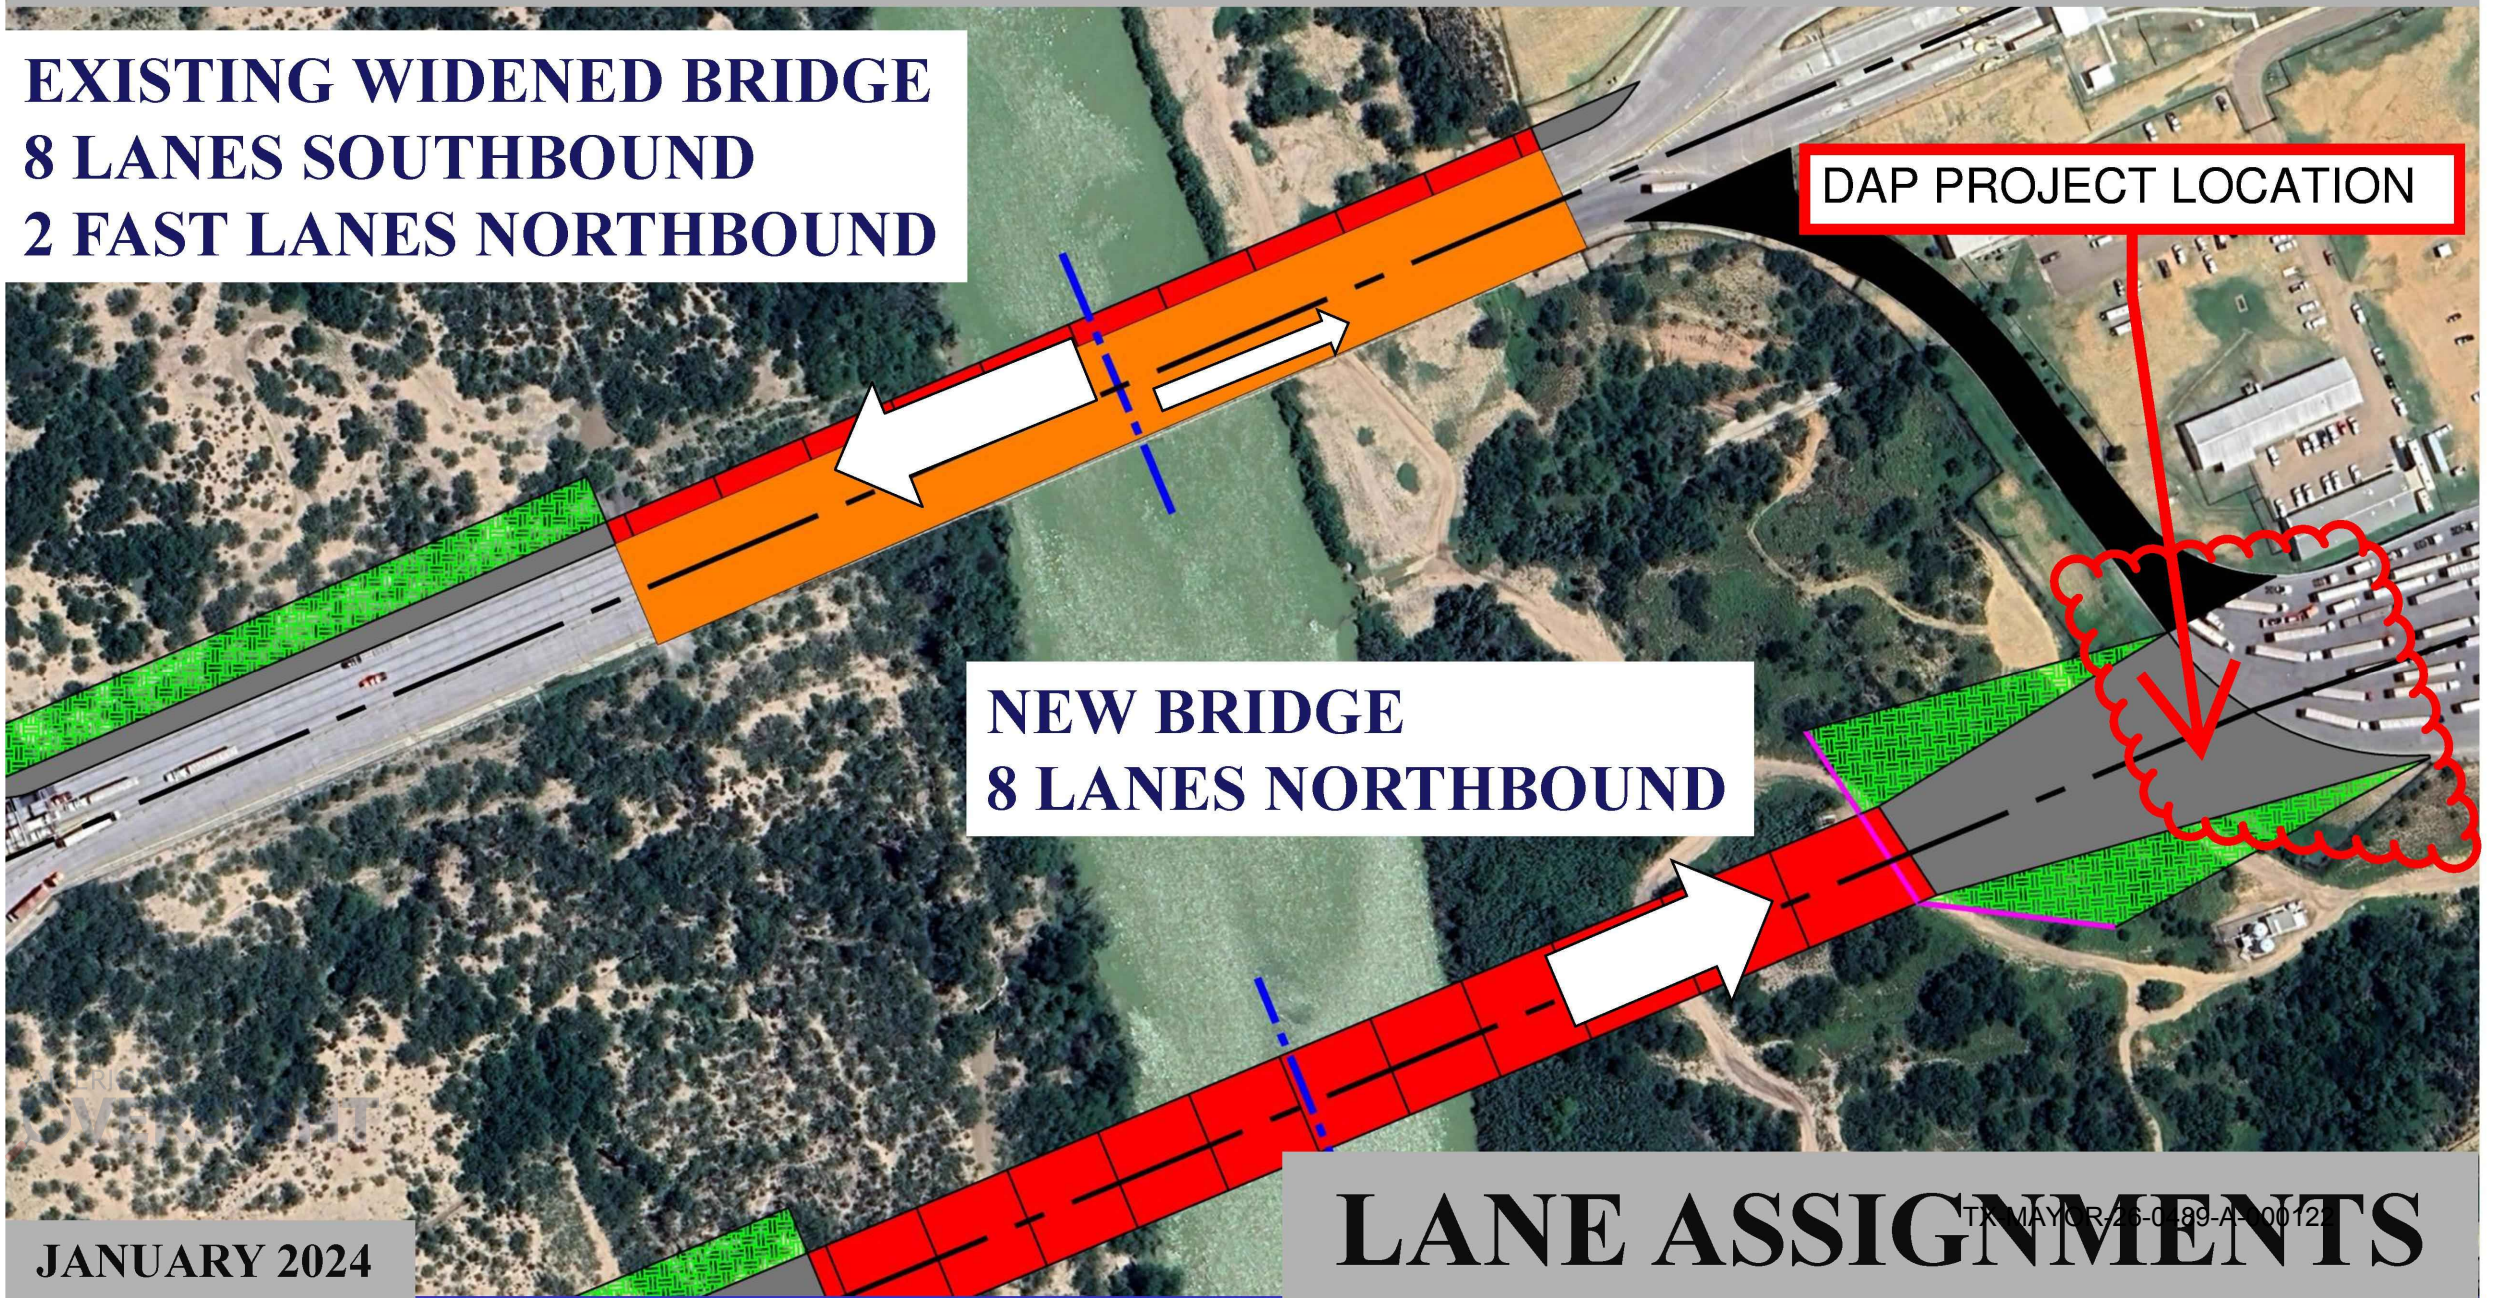


LANE ASSIGNMENTS

JANUARY 2024

TXMAYOR-26-0489-A-00122

DATE
INITIALS
ORIGINATED BY:
CHECKED BY:
BACK CHECKED BY:
CORRECTED BY:
VERIFIED BY:

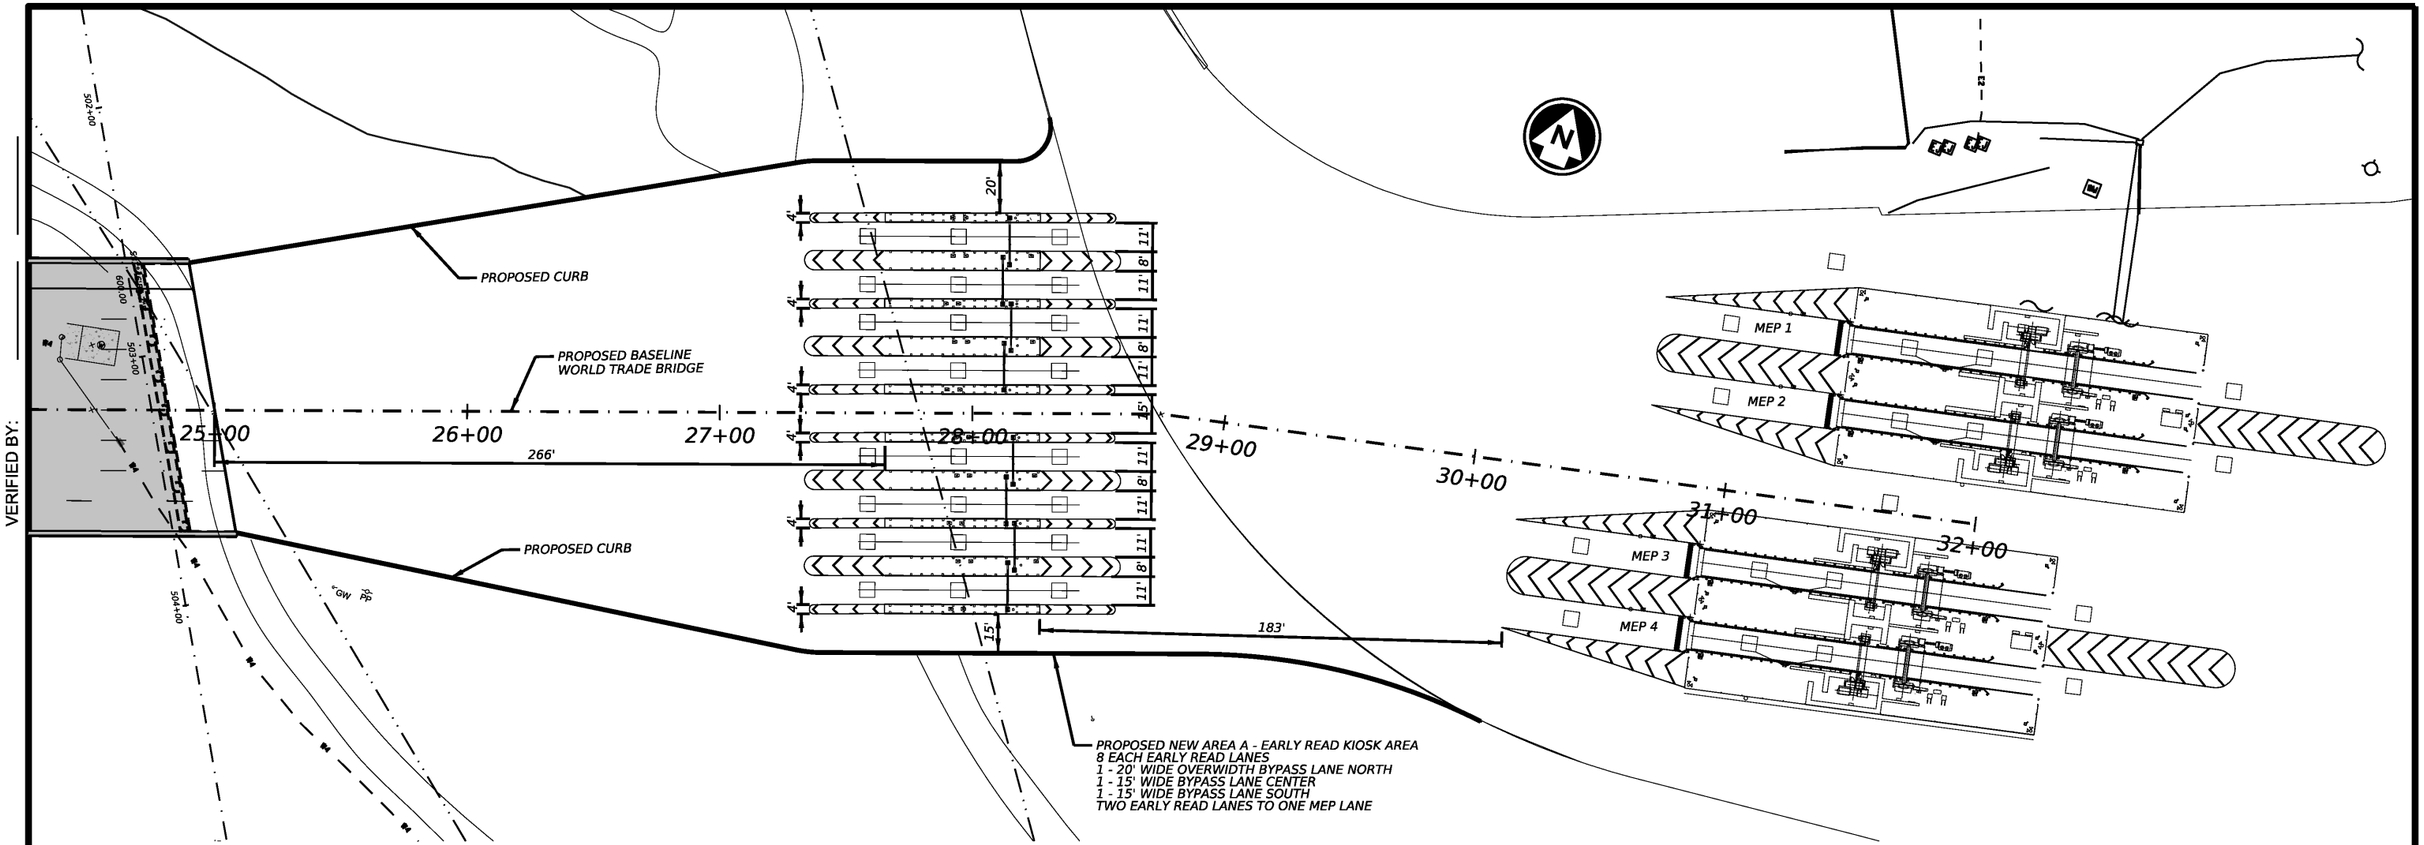

PLOTTED BY: nathan.craig
PLOTTED SCALE: 1:59.9999
PEN TABLE: World_Trade_Bridge.TBL
PLOT DRIVER: pdf-bw.pltcfg
PLOTTED ON: 11/13/2024@ 1:50:03 PM
DESIGN FILENAME: c:\dms\kci-projects_02\nathan.craig@kci.com\dms72926\955_MDF_RDWY_SEA_KCI.dgn

AMERICAN OVERSIGHT

NO	DATE	REVISION	APPROVED
-	-	-	-
-	-	-	-
-	-	-	-

GRAPHIC SCALE
(IN FEET)
30 15 0 30 60 90
1" = 60'

STRUCTURAL ENGINEERING ASSOCIATES
A JMT COMPANY
TEXAS REGISTERED ENGINEERING FIRM F-199

KCI TECHNOLOGIES, INC.
2806 W. BITTERS RD. - SUITE 218
SAN ANTONIO, TX 78248 - 210.641.9999
TEXAS REGISTERED ENGINEERING FIRM
TBPE FIRM No. F-10573
www.kci.com

CITY OF LAREDO
TEXAS

WORLD TRADE INTERNATIONAL BRIDGE EXPANSION PROJECT

PROPOSED MEP AREAS "A" & "B" LAYOUT

SHEET 1 OF 1

INTERIM REVIEW
THIS DOCUMENT HAS BEEN RELEASED FOR INTERIM REVIEW PURPOSES ONLY (NOT FOR CONSTRUCTION), UNDER THE AUTHORITY OF KYLE GASS, P.E. 94833
ON 11/13/2024

DGN: LE	FED. RD. DIV. NO.	STATE	FEDERAL AID PROJECT NO.			HIGHWAY NO.
CHK DGN: CP		TEXAS	----------			N/A
DWG:	DIST.	COUNTY	CONT. NO.	SECT. NO.	JOB NO.	SHEET NO.
CHK DWG:	22	WEBB	0922	33	213	

TXMAYOR-22128 2024-11-22

From: James King <jim.king@kingadvising.com>
Sent: Tuesday, February 18, 2025 6:39 PM EST
To: DAP <dap@cbp.dhs.gov>; Jared Casperson <jared.casperson@cbp.dhs.gov>
CC: Chris Anzaldua <christopher.anzaldua@gsa.gov>; Joseph W. Neeb <jneeb@ci.laredo.tx.us>; Jose Valdez <jvaldez5@ci.laredo.tx.us>; Steve Landin <selandin@ci.laredo.tx.us>; Ramon Chavez <rchavez@ci.laredo.tx.us>; Kent Richard <jrichard@ci.laredo.tx.us>; Gloria Saavedra <gsaavedra@ci.laredo.tx.us>; Olga De Angel <odeangel@ci.laredo.tx.us>; Evelyn Gomez <egomez@ci.laredo.tx.us>; Elizabeth Estrada <eestrada@ci.laredo.tx.us>; Adrian Romero <aromero@seatx.com>; smielke@seatx.com <smielke@seatx.com>; David Randolph <randolphdavide@aol.com>
Subject: Laredo World Trade Bridge - Small Scale Donation Acceptance Program (DAP) Submission
Attachment(s): "WTB EXP DAP APPL 02-18-25.pdf"

CAUTION: This email originated from outside your organization. Exercise caution when opening attachments or clicking links, especially from unknown senders.

Jared,

I have attached the City of Laredo's Application for the Small Scale Donation Acceptance Program Project at the World Trade Bridge. As is stated in the Application, the City has received a Presidential Permit for the expansion of the World Trade Bridge and this DAP project is an integral and essential part of the expansion project. The City's consultant team is ready to work with you in answering any questions that you may have. Sid Mielke will be the Team lead and I believe you have his contact information.

Thank you,

Jim

Jim King
Principal
King Advising LLC
jim.king@kingadvising.com
Cell Phone (817) 235-0449
787 Panorama Drive
Moscow, Idaho 83843-9646

AMERICAN OVERSIGHT

Jared Casperson
Branch Chief, Donations Acceptance Program
Office of Field Operations
U.S. Customs and Border Protection
1300 Pennsylvania Avenue, NW
Washington, D.C. 20229

Mr. Casperson:

I am attaching the City of Laredo's application for the Small-Scale Donation Acceptance Program Project for the Laredo World Trade Bridge. The Laredo City Council approved the submission of this application on January 28.

As you are aware, this DAP Project is an essential element of the World Trade Bridge Expansion Project. It is needed to connect the new northbound bridge with the pre-processing area of the federal Port of Entry. The application provides the conceptual plan for the Project, and the details will be developed in close consultation with CBP and GSA.

The City is submitting the application now to assure that there is ample time for CBP and GSA to evaluate the proposal and for the City to answer any questions prior to the execution of a Donation Acceptance Agreement. Commencement of the construction is estimated to occur in 2026.

The City and its Team for the Expansion Project look forward to working with the CBP/GSA DAP Team on this important Project to improve the nation's premier commercial port. If you have any questions, please contact either Kent Richard, Interim Bridge Director, or Sid Mielke, Senior Project Manager.

Sincerely,

Joseph Neeb
City Manager
City of Laredo

xc

Contact Information
Kent Richard, Interim Bridge Director
Laredo International Bridge System
Tel: 956-721-2070
Cell: 956-285-8257
Email: jrichard@ci.laredo.tx.us

Sid Mielke, P.E., Senior Project Manager
Structural Engineering Associates, Inc., a JMT Division
Tel: 210-735-9202
Cell: 210-861-3126
Email: smielke@seatx.com

AMERICAN OVERSIGHT

U.S. Customs and Border Protection

Donations Acceptance Program

Small-Scale Donation Proposal Process Guide

Purpose and Key Process Highlights

This document informs and educates stakeholders regarding the CBP Donation Acceptance Program's (DAP) process for accepting and evaluating proposals that are expected to **cost $5 million or less** and are of minimal size, scope and complexity. The small-scale donation proposal process is a new offering and avenue for stakeholders to invest in and expedite smaller-scale/high impact border infrastructure, technology and other related improvements. Proposals that qualify as small-scale (see checklist below), **may be submitted year-round** and in turn, **evaluated 60 to 70 percent faster** than proposals submitted during the DAP's annual cycle for large-scale proposals.

Small-Scale Applicability Checklist

In addition to costing an estimated $5 million or less, proposals must meet each of the following checklist criteria to qualify under the small-scale donation proposal process. Please note that a final decision regarding the applicability of your proposal will be coordinated and approved by the DAP.

Criteria	Threshold	Applicable?
Environmental Compliance	No more than a Categorical Exclusion (CATEX) or minimal state-level environmental assessment, or both, required.	☒
Real Estate & Right-of-Way Acquisition	No additional real estate or right-of-way acquisition required on behalf of the sponsor.	☒
Upfront Funding & Financing	Upfront funding is available or easily attainable. No new tolling mechanism required.	☒
CBP Cost Impact	No, or minimal cost impact to CBP.	☒
CBP Staffing Impact	No additional staffing required.	☒
International & Interagency Coordination	International and/or interagency coordination is minimal, or is not required.	☒
Legal Implications	Proposal meets Section 482 legal requirements, no major legal concerns identified, as determine by the federal government.	☒

Proposal Development and Submission Guidance

Q: How should I develop and format my proposal and where should I submit it?
A: Please develop and format your proposal according to the template provided on the following page. Electronic proposals may be submitted year-round to dap@cbp.dhs.gov.

Q: How will my proposal be evaluated and when can I expect a determination?
A: Your proposal will be evaluated in keeping with the procedures and criteria located on cbp.gov/dap. The DAP will notify you of CBP's determination within 6-8 weeks of receiving your proposal.

Q: Who should I contact for assistance determining the applicability of my proposal or for other program or process-related questions?
A: Please contact the DAP directly at dap@cbp.dhs.gov.

AMERICAN OVERSIGHT

Donations Acceptance Program

Small-Scale Donation Proposal

I. Proposal Summary

Sponsor Name:	Mr. Joseph Neeb, City Manager, City of Laredo, Texas
Port of Entry:	Laredo World Trade Bridge Port of Entry
Proposal Background & Scope:	This Small-Scale Donation Acceptance Program (DAP) Project will connect the new northbound bridge being constructed as part of the Laredo World Trade Bridge Expansion Project to the pre-primary inspection area of the federal property at the Port of Entry (POE). This DAP Project is essential to the completion of the overall Expansion Project. The Expansion Project was issued a Presidential Permit on May 31, 2024. The World Trade Bridge Expansion Project will construct an additional eight-lane bridge for northbound traffic adjacent to the existing bridge. The Expansion Project will also construct an additional two lanes for southbound traffic on the north side of the existing bridge, which will be entirely on City owned property, outside of the POE and thus will not be part of this DAP Project. The Expansion Project is fully supported by U.S. Customs and Border Protection (CBP), as it will facilitate the throughput of traffic at the World Trade Bridge POE, the nation's number 1 commercial crossing. Planning for the Expansion Project is well underway. The City has submitted the Conceptual Plans and HEC-RAS study to the U.S. Section of the U.S.-Mexico International Boundary and Water Commission (USIBWC). The City is working with the Texas Department of Transportation (TxDOT) on the Plans, Specifications, and Estimates phase of the design. The Federal Highway Administration (FHWA) is the lead federal agency on the National Environmental Policy Act (NEPA) review, with the support of TxDOT. The Mexican Federal Government supports the Expansion Project, and the State of Tamaulipas is the sponsor of the Mexican side. As part of the Expansion Project, the City of Laredo will construct a new 8-lane bridge for northbound commercial traffic that will align with the Multi-Energy Portals (MEP) in the pre-primary inspection area of the POE. The City will work with CBP and the U.S. General Services Administration (GSA) to install temporary security fencing and portable concrete traffic barriers, and it will take other measures so that construction of the new bridge will be done on City property (to be acquired as part of the Expansion Project) and on federal property outside of the CBP temporary secured areas, so as not to affect CBP operations. This DAP Project constitutes a necessary phase of construction required to connect the new bridge to the existing POE. The construction of the new northbound bridge is expected to begin in July 2026 and to be completed in April 2027. This DAP project would take place after start of the new bridge construction and will be completed prior to the opening of the new northbound bridge.

AMERICAN OVERSIGHT

	As depicted on the attached drawings, the City will build a new departure roadway between the new bridge and the POE. The main components of this DAP Project to tie the new roadway to the POE will be: • Temporary security fencing and portable concrete traffic barriers which will be removed and replaced with new permanent security fencing at the completion of roadway construction. • Minimal roadway excavation/embankment, subgrade preparation, asphaltic concrete bond breaker, inside the existing security fencing. • Concrete pavement in the area inside the existing security fencing • New pavement markings and signage. • New roadway lighting. • Modification to existing POE drainage as necessary. • A new bridge gate to close the bridge lanes when the POE is closed. • Overhead electrical utility adjustment. • 8 new MEP "pre-staging" locations. All of these components are standard engineering and construction elements and are not expected to pose any significant challenges. The City will coordinate closely with CBP and GSA throughout the process. Construction is anticipated to take approximately nine months, once the temporary security fencing and barrier is in place and approved for use by CBP/GSA. The City will donate all aspects of the DAP Project to CBP and/or GSA upon completion.
Estimated Cost	$1.5 million
Submission Date	February 3, 2025

II. Operational Implications

- Operational Impact: This DAP Project will not pose any adverse impact to existing local and regional CBP operations. To the contrary, by enabling the completion of the World Trade Bridge Expansion Project, it will present measurable CBP operational benefits.

- Funding & Financing Strategy (Operational): This DAP Project will have no impact on CBP's operating costs. Any costs to CBP for equipment and technology would be minimal. The DAP Project's cost is already included in the Expansion Project's overall cost of $29 million. The City will fund the Expansion Project through revenue bonds serviced through funds generated by the existing toll structure used on southbound traffic at the City's bridges, augmented by any grants that the City may obtain.

- Health & Safety Requirements: This DAP Project will have no impact on employee or public health. By enabling the completion of the World Trade Bridge Expansion Project, it will facilitate safety by expanding the number of regular northbound lanes entering the pre-primary MEP area from 2 to 4, thus easing congestion, and by eliminating the 'S' curve at the end of the existing bridge. The new bridge also will offer CBP the option to separate different types of traffic into dedicated lanes if it wishes to do so.

- Economic & Community Benefits: By enabling the completion of the World Trade Bridge Expansion Project, this DAP Project will present very significant local, regional, and national economic and community benefits. The Expansion Project will facilitate throughput at the World

AMERICAN OVERSIGHT

Trade Bridge, yielding reduced wait times and enhancing trade. The World Trade Bridge is the lynchpin of Port Laredo, which crossed $320 billion in trade in 2023.

- Community Support: The Expansion Project, of which this DAP Project is a critical component, has very broad support among local and regional stakeholders, including the private sector which is investing hundreds of millions of dollars to expand the already massive warehousing and transshipment facilities servicing the World Trade Bridge.

- Other Agency Support for Operations: This DAP Project will not require any support from agencies other than CBP and GSA. The World Trade Bridge Expansion Project is being coordinated with the State of Tamaulipas and the Mexican Federal Government. It is anticipated that diplomatic notes will be exchanged prior to the start of the bridge construction.

- Project Duration & Timelines: This DAP Project will take place in the spring/summer of 2027 and construction is estimated to take sixteen weeks. It will be specifically designed to pose no to minimal adverse impact on CBP operations throughout its duration.

[redacted]

- Funding & Financing Strategy (Technical): The DAP Project's cost is already included in the Expansion Project's overall cost of $29 million. The City will fund the DAP Project through revenue bonds serviced through funds generated by the existing toll structure used on southbound traffic at the City's bridges, augmented by any grants that the City may obtain.

- Real Estate Implications: This DAP Project requires no real estate. It will take place entirely on federal property inside the POE footprint and adjacent City of Laredo property. The City of Laredo will be acquiring additional property outside of POE footprint after the completion of the NEPA documentation, for construction of the new northbound bridge and departure roadway.

- Environmental & Cultural Resource Implications: The Expansion Project, of which this DAP Project is a critical component, is the subject of an ongoing NEPA review led by FHWA with support by TxDOT and in which other federal and Texas state agencies are involved. Per the Presidential Permit and NEPA, this review process must be concluded before construction. The City anticipates that a Finding of No Significant Impact will be issued in September 2025. It is not anticipated that this DAP Project presents any potential to affect cultural or historic resources

- Technical Feasibility: This DAP Project is technically feasible. It fits within the site footprint of the POE and it includes all infrastructure and technology components. It complies with all applicable laws, regulations, and technical and security standards. It is compatible with existing equipment and technologies and established securities and protocols.

- Planning Implications: The Expansion Project, of which this DAP Project is a critical component, is strongly supported by CBP. CBP installed the new MEPs to align with the new bridge in anticipation of the completion of the Expansion Project. Given the minimal expense to CBP, this DAP Project is consistent with CBP's current list of out-year investment priorities. Similarly, given the minimal expense to GSA, it comports with the out-year planning priorities of GSA. It has no impact on any other of CBP's interagency and international partners. The planning and delivery schedule is both reasonable and accurate.

AMERICAN OVERSIGHT

- Proposal Support: The Expansion Project, of which this DAP Project is a critical component, has the strong support of local public sector entities such as the Laredo & Webb County Area Metropolitan Planning Organization (LWCAMPO) and the Webb County-City of Laredo Regional Mobility Authority (WC-CL RMA). It is supported by TxDOT. Since 2022, the City has chaired an Inter-Agency Working Group on the Expansion Project with the regular participation of CBP, GSA, FHWA, and TxDOT and the as-needed participation of other agencies such as USIBWC. The Expansion Project also has the strong support of relevant members of the Texas Congressional delegation in Washington, D.C.

AMERICAN OVERSIGHT

RESOLUTION NO. 2025-R-31

A RESOLUTION OF THE CITY COUNCIL OF THE CITY OF LAREDO, TEXAS, AUTHORIZING THE CITY MANAGER TO PREPARE ALL NECESSARY DOCUMENTS FOR THE SUBMISSION OF AN APPLICATION TO U.S. CUSTOMS AND BORDER PROTECTION'S DONATION ACCEPTANCE PROGRAM FOR THE CITY OF LAREDO WORLD TRADE BRIDGE PORT OF ENTRY EXPANSION PROJECT.

WHEREAS, the City Council of the City of Laredo desires to expand the World Trade Bridge. The Presidential Permit was issued on May 31, 2024; and

WHEREAS, the City of Laredo is working together with local, state and federal agencies such as; Laredo & Webb County Area Metropolitan Planning Organization (LWCAMPO) and the Webb County-City of Laredo Regional Mobility Authority (WC-CL RMA). It is supported by TxDOT. Since 2022, the City has chaired an Inter-Agency Working Group on the Expansion Project with the regular participation of CBP, GSA, FHWA, and TxDOT and the as-needed participation of other agencies such as USIBWC. The Expansion Project also has the strong support of relevant members of the Texas Congressional delegation in Washington, D.C.; and

WHEREAS, the World Trade Bridge Expansion Project will construct an additional eight-lane bridge for northbound traffic adjacent to the existing bridge. The Expansion Project will also construct an additional two lanes for southbound traffic on the north side of the existing bridge, which will be entirely on City owned property, outside of the POE and thus will not be part of this DAP Project; and

WHEREAS, the Expansion project will facilitate throughput at the World Trade Bridge, yielding reduced wait times and enhancing trade. Will present very significant local, regional and national economic and community benefits. ; and

WHEREAS, the City of Laredo is preparing a proposal to U.S. Customs and Border Protection's Donation Assistance Program-Small Scale Donation Proposal to continue to remain competitive and maintain our status as Number 1 Inland Port.

NOW, THEREFORE, BE IT RESOLVED BY THE CITY COUNCIL OF THE CITY OF LAREDO, TEXAS THAT:

Section 1: That City Council authorizes the City Manager to prepare all nccessary documents for the submission of an application to U.S. Customs and Border Protection's Donation Acceptance Program for the Laredo World Trade Bridge Port of Entry Expansion Project.

Section 2 : This Resolution is effective immediately upon passage.

AMERICAN OVERSIGHT

DULY PASSED BY THE CITY COUNCIL AND APPROVED BY THE MAYOR ON THIS THE 28 DAY OF January, 2025.

DR. VICTOR D. TREVINO
MAYOR

ATTESTED:


MARIO MALDONADO, JR.
CITY SECRETARY

APPROVED AS TO FORM:

for **DOANH "ZONE" T. NGUYEN**
CITY ATTORNEY

AMERICAN OVERSIGHT


WORLD TRADE BRIDGE EXPANSION PROJECT

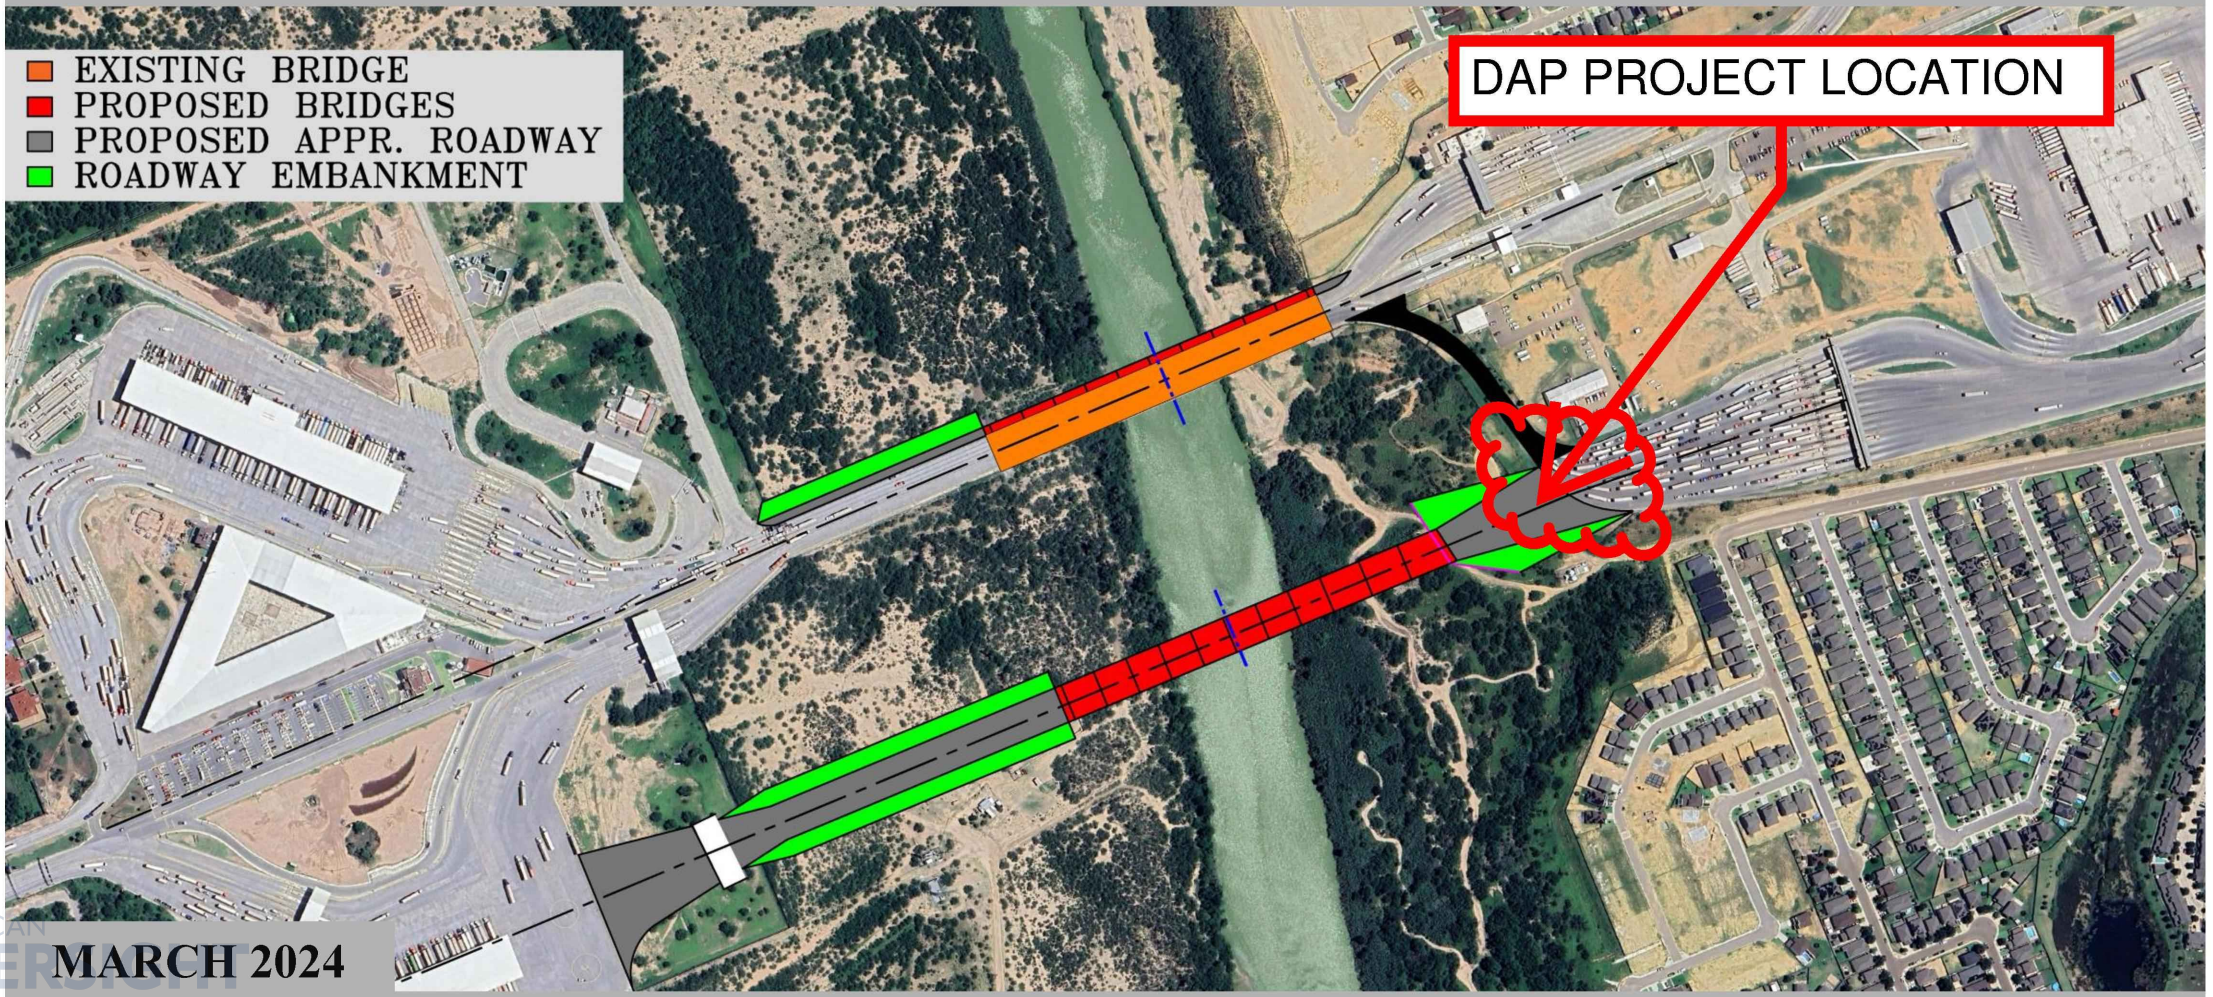

OVERALL PROJECT LAYOUT

AMERICAN OVERSIGHT

WORLD TRADE BRIDGE EXPANSION PROJECT

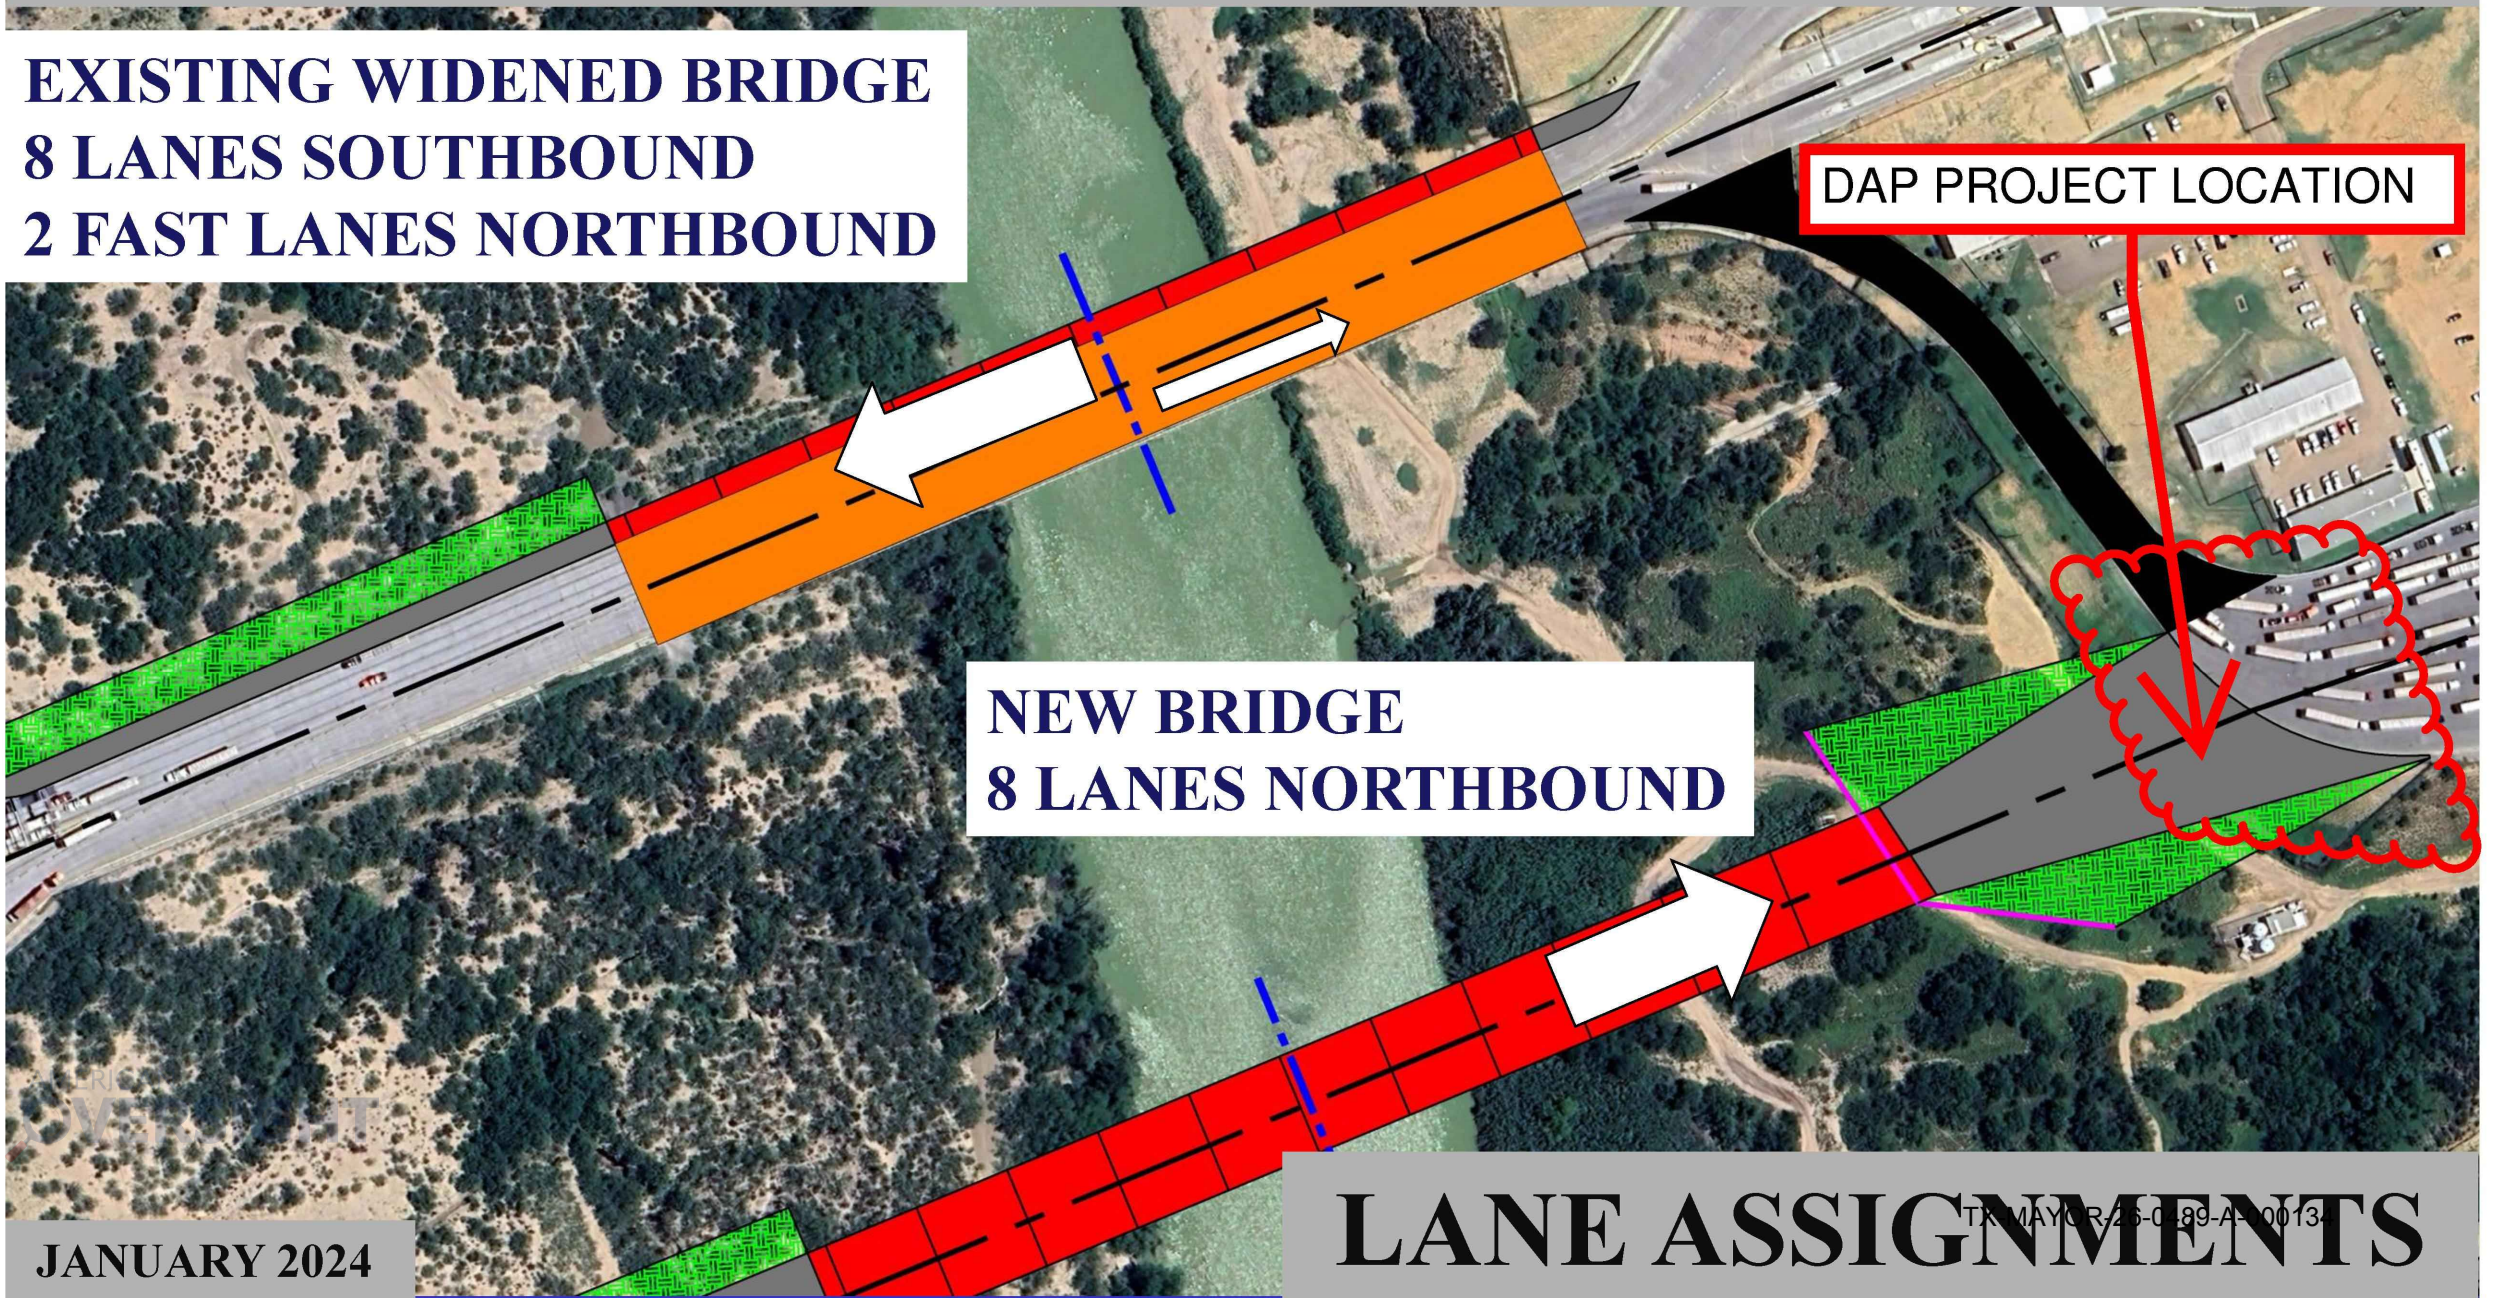

LANE ASSIGNMENTS

JANUARY 2024

TXMAYOR-26-0489-A-00134

DATE
INITIALS
ORIGINATED BY:
CHECKED BY:
BACK CHECKED BY:
CORRECTED BY:
VERIFIED BY:

PROPOSED CURB
PROPOSED BASELINE
WORLD TRADE BRIDGE
PROPOSED CURB
PROPOSED NEW AREA A - EARLY READ KIOSK AREA
8 EACH EARLY READ LANES
1 - 20' WIDE OVERWIDTH BYPASS LANE NORTH
1 - 15' WIDE BYPASS LANE CENTER
1 - 15' WIDE BYPASS LANE SOUTH
TWO EARLY READ LANES TO ONE MEP LANE

MEP 1
MEP 2
MEP 3
MEP 4

25+00
26+00
27+00
28+00
29+00
30+00
31+00
32+00
266'
183'
20'
15'
11'
8'
4'

NO	DATE	REVISION	APPROVED
-	-	-	-
-	-	-	-
-	-	-	-

GRAPHIC SCALE
(IN FEET)
30 15 0 30 60 90
1" = 60'

STRUCTURAL ENGINEERING ASSOCIATES
A JMT COMPANY
TEXAS REGISTERED ENGINEERING FIRM F-199

KCI TECHNOLOGIES, INC.
2806 W. BITTERS RD. - SUITE 218
SAN ANTONIO, TX 78248 - 210.641.9999
TEXAS REGISTERED ENGINEERING FIRM
TBPE FIRM No. F-10573
www.kci.com

CITY OF LAREDO
TEXAS

WORLD TRADE
INTERNATIONAL BRIDGE
EXPANSION PROJECT

PROPOSED MEP AREAS
"A" & "B" LAYOUT

SHEET 1 OF 1

DGN: LE	FED. RD. DIV. NO.	STATE	FEDERAL AID PROJECT NO.			HIGHWAY NO.
CHK DGN: CP		TEXAS	----------			N/A
DWG:	DIST.	COUNTY	CONT. NO.	SECT. NO.	JOB NO.	SHEET NO.
CHK DWG:	22	WEBB	0922	33	213	

INTERIM REVIEW
THIS DOCUMENT HAS BEEN RELEASED FOR INTERIM REVIEW PURPOSES ONLY (NOT FOR CONSTRUCTION), UNDER THE AUTHORITY OF KYLE GASS, P.E. 94833
ON 11/13/2024

TXDMAYOR-22-128-SEA-01-15

PLOTTED BY: nathan.craig
PLOTTED SCALE: 1:59.9999
PEN TABLE: World_Trade_Bridge.TBL
PLOT DRIVER: pdf-bw.pltcfg
PLOTTED ON: 11/13/2024@ 1:50:03 PM
DESIGN FILENAME: c:\dms\kci-projects_02\nathan.craig@kci.com\dms7292\955_MDF_RDWY_SEA_KCI.dgn

AMERICAN OVERSIGHT

From: VILLARREAL, JESSE <JESSE.VILLARREAL@cbp.dhs.gov>
Sent: Monday, June 09, 2025 3:38 PM EDT
To: mayortrevino@ci.laredo.tx.us <mayortrevino@ci.laredo.tx.us>
CC: TREVINO, RAMIRO <RAMIRO.TREVINO@CBP.DHS.GOV>
Subject: Meeting with DOD COL Jones
Attachment(s): "Meeting with DOD COL Jones.msg"

Sender: JESSE.VILLARREAL@cbp.dhs.gov
Subject: Meeting with DOD COL Jones
Message-Id: <MW4PR09MB10296E7B58EC927BB5F0E62ABE76BA@MW4PR09MB10296.namprd09.prod.outlook.com>
Recipient: mayortrevino@ci.laredo.tx.us

AMERICAN OVERSIGHT

From: VILLARREAL, JESSE <JESSE.VILLARREAL@cbp.dhs.gov>
Sent: Monday, June 09, 2025 3:38 PM EDT
To: mayortrevino@ci.laredo.tx.us <mayortrevino@ci.laredo.tx.us>
CC: TREVINO, RAMIRO <RAMIRO.TREVINO@CBP.DHS.GOV>
Subject: Meeting with DOD COL Jones
Attachment(s): "attachment.ics"

CAUTION: This email originated from outside your organization. Exercise caution when opening attachments or clicking links, especially from unknown senders.

Good afternoon Mayor Treviño,

Chief Patrol Agent Muñoz will be meeting with DOD COL Jones on Tuesday, June 10, 2025, at 8:00 a.m. to discuss the potential deployment of an additional DOD battalion to Laredo, Texas.

Feel free to contact me with any questions.

Respectfully,

Jesse Villarreal
Adjutant to CPA Jesse D. Muñoz
U.S. Border Patrol - Laredo Sector
Mobile: 956-740-4233

Microsoft Teams Need help?

Join the meeting now

Meeting ID: 292 518 570 653 2
Passcode: dJ6cR2CA

Dial in by phone

+1 332-249-0605,,972773752# United States, New York City
Find a local number
Phone conference ID: 972 773 752#

For organizers: Meeting options | Reset dial-in PIN

This Teams Meeting is hosted on a U.S. Government information system and is provided for U.S. Government-authorized use only. Unauthorized or improper use or access of this system may result in disciplinary action as well as civil and criminal penalties.

AMERICAN OVERSIGHT

Subject: Meeting with DOD COL Jones
Location: Microsoft Teams Meeting
Start: Tuesday, June 10, 2025 9:00 AM EDT
End: Tuesday, June 10, 2025 10:00 AM EDT
Recurrence: None
Organizer: JESSE.D.MUNOZ@cbp.dhs.gov
Required Attendees: mayortrevino@ci.laredo.tx.us
Optional Attendees: RAMIRO.TREVINO@cbp.dhs.gov

Good afternoon Mayor Treviño,Chief Patrol Agent Muñoz will be meeting with DOD COL Jones on Tuesday, June 10, 2025, at 8:00 a.m. to discuss the potential deployment of an additional DOD battalion to Laredo, Texas.Feel free to contact me with any questions.Respectfully,Jesse VillarrealAdjutant to CPA Jesse D. MuñozU.S. Border Patrol - Laredo SectorMobile: 956-740-4233_____Microsoft Teams Need help? <https://aka.ms/JoinTeamsMeeting?omkt=en-US>Join the meeting now<https://teams.microsoft.com/l/meetup-join/19%3ameeting_ZDc0NzIwMTAtNzg3My00OTI4LWI0MzAtMTI1YmRlNjU5OGU2%40thread.v2/0?context=%7b%22Tid%22%3a%22e4b16b84-4c56-4f27-9af7-30345a161ad4%22%2c%22Oid%22%3a%22b07916b0-d0bf-4a89-bdd8-7f454972586e%22%7d>Meeting ID: 292 518 570 653 2Passcode: dJ6cR2CA_____Dial in by phone+1 332-249-0605,,972773752#<tel:+13322490605,,972773752> United States, New York CityFind a local number<https://dialin.teams.microsoft.com/375de86c-73d4-4348-8f44-48161d8e5356?id=972773752>Phone conference ID: 972 773 752#For organizers: Meeting options<https://teams.microsoft.com/meetingOptions/?organizerId=b07916b0-d0bf-4a89-bdd8-7f454972586e&tenantId=e4b16b84-4c56-4f27-9af7-30345a161ad4&threadId=19_meeting_ZDc0NzIwMTAtNzg3My00OTI4LWI0MzAtMTI1YmRlNjU5OGU2@thread.v2&messageId=0&language=en-US> | Reset dial-in PIN<https://dialin.teams.microsoft.com/usp/pstnconferencing>This Teams Meeting is hosted on a U.S. Government information system and is provided for U.S. Government-authorized use only. Unauthorized or improper use or access of this system may result in disciplinary action as well as civil and criminal penalties._____

AMERICAN OVERSIGHT

From: Mielke, Sid <smielke@seatx.com>
Sent: Wednesday, February 11, 2026 8:43 PM EST
To: DIAZ, MARIA C <MARIA.C.DIAZ@cbp.dhs.gov>; Elsa Hinojosa <mhinojosa1@ci.laredo.tx.us>; LFO FACILITIES <LFO-FACILITIES@cbp.dhs.gov>; LOZANO, EDUARDO <EDUARDO.LOZANO@CBP.DHS.GOV>; FLORES, ALBERTO A <ALBERTO.A.FLORES@CBP.DHS.GOV>; STELLEMA, DAVID M. <DAVID.M.STELLEMA@cbp.dhs.gov>; Havinoviski, Glenn <ghavinoviski@jmttg.com>; Marsteller, Bradley <BMarsteller@jmt.com>
CC: CASPERSON, JARED <JARED.CASPERSON@cbp.dhs.gov>; HAMLETT, ELIZABETH F <elizabeth.f.hamlett@cbp.dhs.gov>; FLANAGAN, RYAN H <RYAN.H.FLANAGAN@cbp.dhs.gov>; LANCASTER, JAMES A (CTR) <JAMES.A.LANCASTER@associates.cbp.dhs.gov>; Joseph W. Neeb <jneeb@ci.laredo.tx.us>; Jose A. Valdez, Jr. <jvaldez5@ci.laredo.tx.us>; Steve E. Landin <selandin@ci.laredo.tx.us>; ROSS, YVETTE <YVETTE.ROSS@cbp.dhs.gov>; rchavez@ci.laredo.tx.us <rchavez@ci.laredo.tx.us>; jrichard@ci.laredo.tx.us <jrichard@ci.laredo.tx.us>; Olga De Angel <odeangel@ci.laredo.tx.us>; Elizabeth Estrada <eestrada@ci.laredo.tx.us>; gsaavedra@ci.laredo.tx.us <gsaavedra@ci.laredo.tx.us>; Evelyn Gomez <egomez@ci.laredo.tx.us>; jim . king <jim.king@kingadvising.com>; randolphdavide <randolphdavide@aol.com>; Romero, Adrian <aromero@seatx.com>; Covarrubias, Martin <mcovarrubias@seatx.com>; Edward Ochoa <edward.ochoa@kci.com>; BALDWIN,KELLY L <kelly.l.baldwin@cbp.dhs.gov>; NORRIE, ROBERT <ROBERT.NORRIE@cbp.dhs.gov>; Jim King <idaho4jk@gmail.com>; VASQUEZ, JAVIER <JAVIER.VASQUEZ@CBP.DHS.GOV>; Jared Bradley - 9P <jared.bradley@gsa.gov>; FAZ, JUAN O <JUAN.O.FAZ@cbp.dhs.gov>; CHAVEZ, JUAN <JUAN.CHAVEZ@CBP.DHS.gov>; LOZANO, LUIS G <LUIS.G.LOZANO@CBP.DHS.GOV>; ALVAREZ, SANTIAGO III <SANTIAGO.III.ALVAREZ@CBP.DHS.GOV>; GARZA, MICHAELC <MICHAEL.C.GARZA@cbp.dhs.gov>; SALINAS, PEDRO A <PEDRO.A.SALINAS2@cbp.dhs.gov>; GARZA, MARGARITA <MARGARITA.GARZA@CBP.DHS.GOV>; LAREDO POE FACILITIES <LAREDOPOEFACILITIES@cbp.dhs.gov>; CAVAZOS, REYMUNDO <REYMUNDO.CAVAZOS@CBP.DHS.GOV>; RANGEL, EFREN R <EFREN.R.RANGEL@cbp.dhs.gov>; MARA, JEFFREY J <JEFFREY.J.MARA@CBP.DHS.GOV>; GUERRA, ADRIAN C <ADRIAN.C.GUERRA@CBP.DHS.GOV>; AGEE, JAMES M. (CTR) <JAMES.M.AGEE@associates.cbp.dhs.gov>; DYAR, ROBERT A. (OPR) <ROBERT.A.DYAR@cbp.dhs.gov>; CAMACHO, ALEJANDRO (CTR) <alejandro.camacho@associates.cbp.dhs.gov>; Mark Woods - 7PCE <mark.woods@gsa.gov>; alberto.garcia@gsa.gov <alberto.garcia@gsa.gov>; DRAKE, CHERELLE A <CHERELLE.A.DRAKE@cbp.dhs.gov>; MORENO, TONY <TONY.MORENO@cbp.dhs.gov>; SPRAKER, KIRSTEN A. (CTR) <KIRSTEN.A.SPRAKER@associates.cbp.dhs.gov>; MARIN, JOSE A <JOSE.A.MARIN@cbp.dhs.gov>; SERIAN, JOSHUA <joshua.serian@cbp.dhs.gov>; ADAMS, JONATHAN <JONATHAN.ADAMS@cbp.dhs.gov>; BENAVIDES, LEOBARDO <LEOBARDO.BENAVIDES@CBP.DHS.GOV>; CROUCH, CHRISTOPHER M <CHRISTOPHER.M.CROUCH@cbp.dhs.gov>; HANNA, AUSTIN J <AUSTIN.J.HANNA@associates.cbp.dhs.gov>; ESPINOZA MONTALVO, RICARDO (OIT) <RICARDO.ESPINOZAMONTALVO@cbp.dhs.gov>; ROBERTSON, HEATHER M <HEATHER.M.ROBERTSON@CBP.DHS.GOV>; COSTILLA, RUBEN (OIT) <RUBEN.COSTILLA@cbp.dhs.gov>; MARTINEZ, JORGE Z (OIT) <JORGE.Z.MARTINEZ@CBP.DHS.GOV>; CAMACHO, JUAN R <JUAN.R.CAMACHO@cbp.dhs.gov>; Sergio Perez - PT1F <sergio.perez@gsa.gov>; Kirsten Spraker <kspraker@vpdgov.com>; GUSTAFSON-JR, RONALD A. (CTR) <ronald.a.gustafson-jr@associates.cbp.dhs.gov>; NEWTON, DAVID E. (CTR) <david.e.newton@associates.cbp.dhs.gov>; DONAHUE, STEPHANIE D <STEPHANIE.D.DONAHUE@CBP.DHS.GOV>; McGraw, John <JMcGraw@jmt.com>; Shaner,Nickalaus <NShaner@jmt.com>
Subject: Re: [EXTERNAL] FY25 Laredo WTB Expansion Project
Attachment(s): "WTB - DAP PROJECT MTG AGENDA 02-12-26.pdf"

CAUTION: This email originated from outside your organization. Exercise caution when opening attachments or clicking links, especially from unknown senders.

To All,

Attached is the proposed agenda for tomorrow's meeting.

Thanks,

Sidney A. "Sid" Mielke, P.E. Senior Project Manager

A JMT DIVISION

Johnson, Mirmiran & Thompson, Inc.
An Employee-Owned Company
8000 IH-10 W., Suite 300
San Antonio, TX 78230
D. 726-245-9184
C. 210-861-3126
smielke@seatx.com

Please consider the environment before printing this e-mail.

AMERICAN OVERSIGHT



New Address:
8000 IH-10 W, Suite 300
San Antonio, TX 78230

Please Note: Our office is moving on 1.30.26. As we transition to further our integration into One JMT, we are including our new physical address. Please update your records to reflect our new address. I also have a new office number listed above. Please update your records to reflect these changes.

From: DIAZ, MARIA C
Sent: Tuesday, April 1, 2025 6:55 AM
To: DIAZ, MARIA C <MARIA.C.DIAZ@cbp.dhs.gov>; Mielke, Sid <smielke@seatx.com>; Elsa Hinojosa <mhinojosa1@ci.laredo.tx.us>; LFO FACILITIES <LFO-FACILITIES@cbp.dhs.gov>; LOZANO, EDUARDO <EDUARDO.LOZANO@CBP.DHS.GOV>; FLORES, ALBERTO A <ALBERTO.A.FLORES@CBP.DHS.GOV>; STELLEMA, DAVID M. <DAVID.M.STELLEMA@cbp.dhs.gov>; Havinoviski, Glenn <ghavinoviski@jmttg.com>; Marsteller, Bradley <BMarsteller@jmt.com>
Cc: CASPERSON, JARED <JARED.CASPERSON@cbp.dhs.gov>; HAMLETT, ELIZABETH F <elizabeth.f.hamlett@cbp.dhs.gov>; FLANAGAN, RYAN H <RYAN.H.FLANAGAN@cbp.dhs.gov>; LANCASTER, JAMES A (CTR) <JAMES.A.LANCASTER@associates.cbp.dhs.gov>; Joseph W. Neeb <jneeb@ci.laredo.tx.us>; Jose A. Valdez, Jr. <jvaldez5@ci.laredo.tx.us>; Steve E. Landin <selandin@ci.laredo.tx.us>; ROSS, YVETTE <YVETTE.ROSS@cbp.dhs.gov>; rchavez@ci.laredo.tx.us <rchavez@ci.laredo.tx.us>; jrichard@ci.laredo.tx.us <jrichard@ci.laredo.tx.us>; Olga De Angel <odeangel@ci.laredo.tx.us>; Elizabeth Estrada <eestrada@ci.laredo.tx.us>; gsaavedra@ci.laredo.tx.us <gsaavedra@ci.laredo.tx.us>; Evelyn Gomez <egomez@ci.laredo.tx.us>; jim.king <jim.king@kingadvising.com>; randolphdavide <randolphdavide@aol.com>; Romero, Adrian <aromero@seatx.com>; Covarrubias, Martin <mcovarrubias@seatx.com>; Edward Ochoa <edward.ochoa@kci.com>; BALDWIN, KELLY L <kelly.l.baldwin@cbp.dhs.gov>; NORRIE, ROBERT <ROBERT.NORRIE@cbp.dhs.gov>; Jim King <idaho4jk@gmail.com>; VASQUEZ, JAVIER <JAVIER.VASQUEZ@CBP.DHS.GOV>; Jared Bradley - 9P <jared.bradley@gsa.gov>; FAZ, JUAN O <JUAN.O.FAZ@cbp.dhs.gov>; CHAVEZ, JUAN <JUAN.CHAVEZ@CBP.DHS.gov>; LOZANO, LUIS G <LUIS.G.LOZANO@CBP.DHS.GOV>; ALVAREZ, SANTIAGO III <SANTIAGO.III.ALVAREZ@CBP.DHS.GOV>; GARZA, MICHAEL C <MICHAEL.C.GARZA@cbp.dhs.gov>; SALINAS, PEDRO A <PEDRO.A.SALINAS2@cbp.dhs.gov>; GARZA, MARGARITA <MARGARITA.GARZA@CBP.DHS.GOV>; LAREDO POE FACILITIES <LAREDOPOEFACILITIES@cbp.dhs.gov>; CAVAZOS, REYMUNDO <REYMUNDO.CAVAZOS@CBP.DHS.GOV>; RANGEL, EFREN R <EFREN.R.RANGEL@cbp.dhs.gov>; MARA, JEFFREY J <JEFFREY.J.MARA@CBP.DHS.GOV>; GUERRA, ADRIAN C <ADRIAN.C.GUERRA@CBP.DHS.GOV>; AGEE, JAMES M. (CTR) <JAMES.M.AGEE@associates.cbp.dhs.gov>; DYAR, ROBERT A. (OPR) <ROBERT.A.DYAR@cbp.dhs.gov>; CAMACHO, ALEJANDRO (CTR) <alejandro.camacho@associates.cbp.dhs.gov>; Mark Woods - 7PCE <mark.woods@gsa.gov>; alberto.garcia@gsa.gov <alberto.garcia@gsa.gov>; DRAKE, CHERELLE A <CHERELLE.A.DRAKE@cbp.dhs.gov>; MORENO, TONY <TONY.MORENO@cbp.dhs.gov>; SPRAKER, KIRSTEN A. (CTR) <KIRSTEN.A.SPRAKER@associates.cbp.dhs.gov>; MARIN, JOSE A <JOSE.A.MARIN@cbp.dhs.gov>; SERIAN, JOSHUA <joshua.serian@cbp.dhs.gov>; ADAMS, JONATHAN <JONATHAN.ADAMS@cbp.dhs.gov>; BENAVIDES, LEOBARDO <LEOBARDO.BENAVIDES@CBP.DHS.GOV>; CROUCH, CHRISTOPHER M <CHRISTOPHER.M.CROUCH@cbp.dhs.gov>; HANNA, AUSTIN J <AUSTIN.J.HANNA@associates.cbp.dhs.gov>; ESPINOZA MONTALVO, RICARDO (OIT) <RICARDO.ESPINOZAMONTALVO@cbp.dhs.gov>; ROBERTSON, HEATHER M <HEATHER.M.ROBERTSON@CBP.DHS.GOV>; COSTILLA, RUBEN (OIT) <RUBEN.COSTILLA@cbp.dhs.gov>; MARTINEZ, JORGE Z (OIT) <JORGE.Z.MARTINEZ@CBP.DHS.GOV>; CAMACHO, JUAN R <JUAN.R.CAMACHO@cbp.dhs.gov>; Sergio Perez - PT1F <sergio.perez@gsa.gov>; Kirsten Spraker <kspraker@vpdgov.com>; GUSTAFSON-JR, RONALD A. (CTR) <ronald.a.gustafson-jr@associates.cbp.dhs.gov>; NEWTON, DAVID E. (CTR) <david.e.newton@associates.cbp.dhs.gov>; DONAHUE, STEPHANIE D <STEPHANIE.D.DONAHUE@CBP.DHS.GOV>; McGraw, John <JMcGraw@jmt.com>; Shaner, Nickalaus <NShaner@jmt.com>
Subject: [EXTERNAL] FY25 Laredo WTB Expansion Project
When: Thursday, February 12, 2026 10:00 AM-11:00 AM.
Where: Microsoft Teams Meeting

Cyber Security Reminder: Please use caution - message originated outside JMT.

Please use our file sharing site to download meeting agendas and supporting documentation. If you don't have access to the site, email me directly to get it fixed. Regards, Maria

https://cbpgovext.sharepoint.com/sites/FY25-World-Trade-Bridge/Shared%20Documents/Forms/AllItems.aspx

---

Microsoft Teams Need help?

AM OVERSIGHT

Join the meeting now

Meeting ID: 220 633 975 367

Passcode:mV3GN2vE

Dial in by phone

+1 332-249-0605,,22046189#United States, New York City

Find a local number

Phone conference ID:220 461 89#

For organizers:Meeting options | Reset dial-in PIN

This Teams Meeting is hosted on a U.S. Government information system and is provided for U.S. Government-authorized use only. Unauthorized or improper use or access of this system may result in disciplinary action as well as civil and criminal penalties.

This message is intended for the use of the individual or entity to which it is addressed and may contain information that is confidential, privileged and exempt from disclosure under applicable law. If the reader of this message is not the intended recipient or the employee or agent of the intended recipient, you are hereby notified that any dissemination, distribution, or copying of this communication is strictly prohibited. If you have received this communication in error, please contact the sender immediately and delete it from your system.

Thank You.

AMERICAN OVERSIGHT

STRUCTURAL ENGINEERING ASSOCIATES

Port Laredo TEXAS

IN ASSOCIATION WITH KING ADVISING LLC

MEETING AGENDA

LAREDO WORLD TRADE BRIDGE - EXPANSION PROJECT

DAP PROJECT WORKING GROUP

February 12, 2026

10:00 PM Central Standard Time, 11:00 PM Eastern Standard Time, 8:00 AM Pacific Standard Time

- The design team submitted a draft DAP Amended Application to the City of Laredo and the DAP Team for review and approval on Monday January 12, 2026.
- The City of Laredo staff and legal department have included the draft DAP Amended Application on the City of Laredo Council Agenda for approval on 16, 2026.
- Has the DAP Team and DAP legal reviewed the DAP Amended Application and are there any comments or revisions?
- Are there any further questions regarding the use of two separate construction contracts as previously detailed and currently included within the DAP Amended Application?
- A DAP Phase 1A Site Visit and meeting were conducted on Wednesday 02-11-2026 with SEA/JMT and CBP staff members present. A plan of action for beginning the CCTV construction plans was identified and agreed by the specialist group present. Fiber connection locations for the cameras were reviewed in person along with the current situation in the CET monitoring office.
- Exactly how much detail will be required for the DAP Phase 1A plans which will detail the installation of the 4 new MEP Pre-read Lanes of Equipment
- DAP Phase 1 Submittal Package Review
  - 30% submitted, reviewed and comments received
  - 60% DAP Phase 1 target submittal date is 02-25-2026
  - 90% DAP Phase 1 target submittal date is 04-01-2026
  - 100% DAP Phase 1 target submittal date is 05-06-2026
- DAP Phase 1A Submittal Package Review
  - Submittal dates TBD by next DAP Meeting 03-12-2026
- Status of TxDOT main project submittals
  - FINAL TxDOT project submittal rescheduled for February 23, 2026.
  - Anticipate review and approval to advertise for bids in accordance with current overall project timeline. (August 2026)
- Look Ahead Schedule
  - DAP 60% Submittal – target to DAP team on 02-25-2026.
  - Next DAP Team Meeting 03-12-2026
- Other Items for Discussion

AMERICAN OVERSIGHT

From: Mielke, Sid <smielke@seatx.com>
Sent: Thursday, January 08, 2026 2:45 PM EST
To: DIAZ, MARIA C <MARIA.C.DIAZ@cbp.dhs.gov>; Elsa Hinojosa <mhinojosa1@ci.laredo.tx.us>; LFO FACILITIES <LFO-FACILITIES@cbp.dhs.gov>; LOZANO, EDUARDO <EDUARDO.LOZANO@CBP.DHS.GOV>; FLORES, ALBERTO A <ALBERTO.A.FLORES@CBP.DHS.GOV>; STELLEMA, DAVID M. <DAVID.M.STELLEMA@cbp.dhs.gov>; Havinoviski, Glenn <ghavinoviski@jmttg.com>; Marsteller, Bradley <BMarsteller@jmt.com>
CC: Sergio Perez - PT1F <sergio.perez@gsa.gov>; Shaner, Nickalaus <NShaner@jmt.com>; CASPERSON, JARED <JARED.CASPERSON@cbp.dhs.gov>; HAMLETT, ELIZABETH F <elizabeth.f.hamlett@cbp.dhs.gov>; FLANAGAN, RYAN H <RYAN.H.FLANAGAN@cbp.dhs.gov>; LANCASTER, JAMES A (CTR) <JAMES.A.LANCASTER@associates.cbp.dhs.gov>; Joseph W. Neeb <jneeb@ci.laredo.tx.us>; Jose A. Valdez, Jr. <jvaldez5@ci.laredo.tx.us>; Steve E. Landin <selandin@ci.laredo.tx.us>; ROSS, YVETTE <YVETTE.ROSS@cbp.dhs.gov>; rchavez@ci.laredo.tx.us <rchavez@ci.laredo.tx.us>; jrichard@ci.laredo.tx.us <jrichard@ci.laredo.tx.us>; Olga De Angel <odeangel@ci.laredo.tx.us>; Elizabeth Estrada <eestrada@ci.laredo.tx.us>; gsaavedra@ci.laredo.tx.us <gsaavedra@ci.laredo.tx.us>; Evelyn Gomez <egomez@ci.laredo.tx.us>; jim . king <jim.king@kingadvising.com>; randolphdavide <randolphdavide@aol.com>; Romero, Adrian <aromero@seatx.com>; Covarrubias, Martin <mcovarrubias@seatx.com>; Edward Ochoa <edward.ochoa@kci.com>; BALDWIN,KELLY L <kelly.l.baldwin@cbp.dhs.gov>; NORRIE, ROBERT <ROBERT.NORRIE@cbp.dhs.gov>; Jim King <idaho4jk@gmail.com>; VASQUEZ, JAVIER <JAVIER.VASQUEZ@CBP.DHS.GOV>; Jared Bradley - 9P <jared.bradley@gsa.gov>; FAZ, JUAN O <JUAN.O.FAZ@cbp.dhs.gov>; CHAVEZ, JUAN <JUAN.CHAVEZ@CBP.DHS.gov>; LOZANO, LUIS G <LUIS.G.LOZANO@CBP.DHS.GOV>; ALVAREZ, SANTIAGO III <SANTIAGO.III.ALVAREZ@CBP.DHS.GOV>; GARZA, MICHAELC <MICHAEL.C.GARZA@cbp.dhs.gov>; SALINAS, PEDRO A <PEDRO.A.SALINAS2@cbp.dhs.gov>; GARZA, MARGARITA <MARGARITA.GARZA@CBP.DHS.GOV>; LAREDO POE FACILITIES <LAREDOPOEFACILITIES@cbp.dhs.gov>; CAVAZOS, REYMUNDO <REYMUNDO.CAVAZOS@CBP.DHS.GOV>; RANGEL, EFREN R <EFREN.R.RANGEL@cbp.dhs.gov>; MARA, JEFFREY J <JEFFREY.J.MARA@CBP.DHS.GOV>; GUERRA, ADRIAN C <ADRIAN.C.GUERRA@CBP.DHS.GOV>; AGEE, JAMES M. (CTR) <JAMES.M.AGEE@associates.cbp.dhs.gov>; DYAR, ROBERT A. (OPR) <ROBERT.A.DYAR@cbp.dhs.gov>; CAMACHO, ALEJANDRO (CTR) <alejandro.camacho@associates.cbp.dhs.gov>; Mark Woods - 7PCE <mark.woods@gsa.gov>; alberto.garcia@gsa.gov <alberto.garcia@gsa.gov>; DRAKE, CHERELLE A <CHERELLE.A.DRAKE@cbp.dhs.gov>; MORENO, TONY <TONY.MORENO@cbp.dhs.gov>; SPRAKER, KIRSTEN A. (CTR) <KIRSTEN.A.SPRAKER@associates.cbp.dhs.gov>; MARIN, JOSE A <JOSE.A.MARIN@cbp.dhs.gov>; SERIAN, JOSHUA <joshua.serian@cbp.dhs.gov>; ADAMS, JONATHAN <JONATHAN.ADAMS@cbp.dhs.gov>; BENAVIDES, LEOBARDO <LEOBARDO.BENAVIDES@CBP.DHS.GOV>; CROUCH, CHRISTOPHER M <CHRISTOPHER.M.CROUCH@cbp.dhs.gov>; HANNA, AUSTIN J <AUSTIN.J.HANNA@associates.cbp.dhs.gov>; ESPINOZA MONTALVO, RICARDO (OIT) <RICARDO.ESPINOZAMONTALVO@cbp.dhs.gov>; ROBERTSON, HEATHER M <HEATHER.M.ROBERTSON@CBP.DHS.GOV>; COSTILLA, RUBEN (OIT) <RUBEN.COSTILLA@cbp.dhs.gov>; MARTINEZ, JORGE Z (OIT) <JORGE.Z.MARTINEZ@CBP.DHS.GOV>; CAMACHO, JUAN R <JUAN.R.CAMACHO@cbp.dhs.gov>; Kirsten Spraker <kspraker@vpdgov.com>; GUSTAFSON-JR, RONALD A. (CTR) <ronald.a.gustafson-jr@associates.cbp.dhs.gov>; NEWTON, DAVID E. (CTR) <david.e.newton@associates.cbp.dhs.gov>; DONAHUE, STEPHANIE D <STEPHANIE.D.DONAHUE@CBP.DHS.GOV>; McGraw, John <JMcGraw@jmt.com>; Christopher Vessella - PT1F <christopher.vessella@gsa.gov>; Shery Wittstock- PT1F <shery.wittstock@gsa.gov>; CALDERA, CYNTHIA <CYNTHIA.G.CALDERA@cbp.dhs.gov>
Subject: Re: [EXTERNAL] FY25 Laredo WTB Expansion Project

CAUTION: This email originated from outside your organization. Exercise caution when opening attachments or clicking links, especially from unknown senders.
Maria,

No apologies needed, and thanks for setting up this sharepoint site as it will makes things much easier as we move forward with the project.

Thanks,

Sidney "Sid" A. Mielke, P.E. Senior Project Manager
A JMT DIVISION
3838 NW Loop 410, San Antonio, TX 78229
P: (210)735-9202
C (210)861-3126
E:smielke@seatx.com

From: DIAZ, MARIA C <MARIA.C.DIAZ@cbp.dhs.gov>
Sent: Thursday, January 8, 2026 12:13 PM
To: Mielke, Sid <smielke@seatx.com>; Elsa Hinojosa <mhinojosa1@ci.laredo.tx.us>; LFO FACILITIES <LFO-FACILITIES@cbp.dhs.gov>; LOZANO, EDUARDO <EDUARDO.LOZANO@CBP.DHS.GOV>; FLORES, ALBERTO A <ALBERTO.A.FLORES@CBP.DHS.GOV>; STELLEMA, DAVID M. <DAVID.M.STELLEMA@cbp.dhs.gov>; Havinoviski, Glenn <ghavinoviski@jmttg.com>; Marsteller, Bradley <BMarsteller@jmt.com>
Cc: Sergio Perez - PT1F <sergio.perez@gsa.gov>; Shaner, Nickalaus <NShaner@jmt.com>; CASPERSON, JARED <JARED.CASPERSON@cbp.dhs.gov>; HAMLETT, ELIZABETH F <elizabeth.f.hamlett@cbp.dhs.gov>; FLANAGAN, RYAN H <RYAN.H.FLANAGAN@cbp.dhs.gov>; LANCASTER, JAMES A (CTR) <JAMES.A.LANCASTER@associates.cbp.dhs.gov>; Joseph W. Neeb <jneeb@ci.laredo.tx.us>; Jose A. Valdez, Jr. <jvaldez5@ci.laredo.tx.us>; Steve E. Landin <selandin@ci.laredo.tx.us>; ROSS, YVETTE <YVETTE.ROSS@cbp.dhs.gov>; rchavez@ci.laredo.tx.us <rchavez@ci.laredo.tx.us>; jrichard@ci.laredo.tx.us

AM OVERSIGHT

<jrichard@ci.laredo.tx.us>; Olga De Angel <odeangel@ci.laredo.tx.us>; Elizabeth Estrada <eestrada@ci.laredo.tx.us>; gsaavedra@ci.laredo.tx.us <gsaavedra@ci.laredo.tx.us>; Evelyn Gomez <egomez@ci.laredo.tx.us>; jim.king <jim.king@kingadvising.com>; randolphdavide <randolphdavide@aol.com>; Romero, Adrian <aromero@seatx.com>; Covarrubias, Martin <mcovarrubias@seatx.com>; Edward Ochoa <edward.ochoa@kci.com>; BALDWIN, KELLY L <kelly.l.baldwin@cbp.dhs.gov>; NORRIE, ROBERT <ROBERT.NORRIE@cbp.dhs.gov>; Jim King <idaho4jk@gmail.com>; VASQUEZ, JAVIER <JAVIER.VASQUEZ@CBP.DHS.GOV>; Jared Bradley - 9P <jared.bradley@gsa.gov>; FAZ, JUAN O <JUAN.O.FAZ@cbp.dhs.gov>; CHAVEZ, JUAN <JUAN.CHAVEZ@CBP.DHS.gov>; LOZANO, LUIS G <LUIS.G.LOZANO@CBP.DHS.GOV>; ALVAREZ, SANTIAGO III <SANTIAGO.III.ALVAREZ@CBP.DHS.GOV>; GARZA, MICHAEL C <MICHAEL.C.GARZA@cbp.dhs.gov>; SALINAS, PEDRO A <PEDRO.A.SALINAS2@cbp.dhs.gov>; GARZA, MARGARITA <MARGARITA.GARZA@CBP.DHS.GOV>; LAREDO POE FACILITIES <LAREDOPOEFACILITIES@cbp.dhs.gov>; CAVAZOS, REYMUNDO <REYMUNDO.CAVAZOS@CBP.DHS.GOV>; RANGEL, EFREN R <EFREN.R.RANGEL@cbp.dhs.gov>; MARA, JEFFREY J <JEFFREY.J.MARA@CBP.DHS.GOV>; GUERRA, ADRIAN C <ADRIAN.C.GUERRA@CBP.DHS.GOV>; AGEE, JAMES M. (CTR) <JAMES.M.AGEE@associates.cbp.dhs.gov>; DYAR, ROBERT A. (OPR) <ROBERT.A.DYAR@cbp.dhs.gov>; CAMACHO, ALEJANDRO (CTR) <alejandro.camacho@associates.cbp.dhs.gov>; Mark Woods - 7PCE <mark.woods@gsa.gov>; alberto.garcia@gsa.gov <alberto.garcia@gsa.gov>; DRAKE, CHERELLE A <CHERELLE.A.DRAKE@cbp.dhs.gov>; MORENO, TONY <TONY.MORENO@cbp.dhs.gov>; SPRAKER, KIRSTEN A. (CTR) <KIRSTEN.A.SPRAKER@associates.cbp.dhs.gov>; MARIN, JOSE A <JOSE.A.MARIN@cbp.dhs.gov>; SERIAN, JOSHUA <joshua.serian@cbp.dhs.gov>; ADAMS, JONATHAN <JONATHAN.ADAMS@cbp.dhs.gov>; BENAVIDES, LEOBARDO <LEOBARDO.BENAVIDES@CBP.DHS.GOV>; CROUCH, CHRISTOPHER M <CHRISTOPHER.M.CROUCH@cbp.dhs.gov>; HANNA, AUSTIN J <AUSTIN.J.HANNA@associates.cbp.dhs.gov>; ESPINOZA MONTALVO, RICARDO (OIT) <RICARDO.ESPINOZAMONTALVO@cbp.dhs.gov>; ROBERTSON, HEATHER M <HEATHER.M.ROBERTSON@CBP.DHS.GOV>; COSTILLA, RUBEN (OIT) <RUBEN.COSTILLA@cbp.dhs.gov>; MARTINEZ, JORGE Z (OIT) <JORGE.Z.MARTINEZ@CBP.DHS.GOV>; CAMACHO, JUAN R <JUAN.R.CAMACHO@cbp.dhs.gov>; Kirsten Spraker <kspraker@vpdgov.com>; GUSTAFSON-JR, RONALD A. (CTR) <ronald.a.gustafson-jr@associates.cbp.dhs.gov>; NEWTON, DAVID E. (CTR) <david.e.newton@associates.cbp.dhs.gov>; DONAHUE, STEPHANIE D <STEPHANIE.D.DONAHUE@CBP.DHS.GOV>; McGraw, John <JMcGraw@jmt.com>; Christopher Vessella - PT1F <christopher.vessella@gsa.gov>; Shery Wittstock - PT1F <shery.wittstock@gsa.gov>; CALDERA, CYNTHIA <CYNTHIA.G.CALDERA@cbp.dhs.gov>
Subject: [EXTERNAL] FY25 Laredo WTB Expansion Project

Cyber Security Reminder: Please use caution - message originated outside JMT.

Hello everyone! Per our meeting today, I created the page below so we can upload and share all our files. I will also copy the link to our recurring meeting invite so we can all go there to pull files for the discussion.

Sid: Big apologies as I completely missed the files you sent Tuesday evening. I did receive them, and they are already uploaded to the site. Feel free to organize as needed.

https://cbpgovext.sharepoint.com/sites/FY25-World-Trade-Bridge/Shared%20Documents/Forms/AllItems.aspx

Regards,

Maria C. Diaz
Program Manager, Donations Acceptance Program
Office of Field Operations

U.S. Customs and Border Protection
40 S Gay Street
Baltimore MD 21202

Main: 202-285-4792
Email:maria.c.diaz@cbp.dhs.gov

This message is intended for the use of the individual or entity to which it is addressed and may contain information that is confidential, privileged and exempt from disclosure under applicable law. If the reader of this message is not the intended recipient or the employee or agent of the intended recipient, you are hereby notified that any dissemination, distribution, or copying of this communication is strictly prohibited. If you have received this communication in error, please contact the sender immediately and delete it from your system.

Thank You.

AMERICAN OVERSIGHT

From: Mielke, Sid <smielke@seatx.com>
Sent: Thursday, January 08, 2026 2:45 PM EST
To: DIAZ, MARIA C <MARIA.C.DIAZ@cbp.dhs.gov>; Elsa Hinojosa <mhinojosa1@ci.laredo.tx.us>; LFO FACILITIES <LFO-FACILITIES@cbp.dhs.gov>; LOZANO, EDUARDO <EDUARDO.LOZANO@CBP.DHS.GOV>; FLORES, ALBERTO A <ALBERTO.A.FLORES@CBP.DHS.GOV>; STELLEMA, DAVID M. <DAVID.M.STELLEMA@cbp.dhs.gov>; Havinoviski, Glenn <ghavinoviski@jmttg.com>; Marsteller, Bradley <BMarsteller@jmt.com>
CC: Sergio Perez - PT1F <sergio.perez@gsa.gov>; Shaner, Nickalaus <NShaner@jmt.com>; CASPERSON, JARED <JARED.CASPERSON@cbp.dhs.gov>; HAMLETT, ELIZABETH F <elizabeth.f.hamlett@cbp.dhs.gov>; FLANAGAN, RYAN H <RYAN.H.FLANAGAN@cbp.dhs.gov>; LANCASTER, JAMES A (CTR) <JAMES.A.LANCASTER@associates.cbp.dhs.gov>; Joseph W. Neeb <jneeb@ci.laredo.tx.us>; Jose A. Valdez, Jr. <jvaldez5@ci.laredo.tx.us>; Steve E. Landin <selandin@ci.laredo.tx.us>; ROSS, YVETTE <YVETTE.ROSS@cbp.dhs.gov>; rchavez@ci.laredo.tx.us <rchavez@ci.laredo.tx.us>; jrichard@ci.laredo.tx.us <jrichard@ci.laredo.tx.us>; Olga De Angel <odeangel@ci.laredo.tx.us>; Elizabeth Estrada <eestrada@ci.laredo.tx.us>; gsaavedra@ci.laredo.tx.us <gsaavedra@ci.laredo.tx.us>; Evelyn Gomez <egomez@ci.laredo.tx.us>; jim . king <jim.king@kingadvising.com>; randolphdavide <randolphdavide@aol.com>; Romero, Adrian <aromero@seatx.com>; Covarrubias, Martin <mcovarrubias@seatx.com>; Edward Ochoa <edward.ochoa@kci.com>; BALDWIN,KELLY L <kelly.l.baldwin@cbp.dhs.gov>; NORRIE, ROBERT <ROBERT.NORRIE@cbp.dhs.gov>; Jim King <idaho4jk@gmail.com>; VASQUEZ, JAVIER <JAVIER.VASQUEZ@CBP.DHS.GOV>; Jared Bradley - 9P <jared.bradley@gsa.gov>; FAZ, JUAN O <JUAN.O.FAZ@cbp.dhs.gov>; CHAVEZ, JUAN <JUAN.CHAVEZ@CBP.DHS.gov>; LOZANO, LUIS G <LUIS.G.LOZANO@CBP.DHS.GOV>; ALVAREZ, SANTIAGO III <SANTIAGO.III.ALVAREZ@CBP.DHS.GOV>; GARZA, MICHAELC <MICHAEL.C.GARZA@cbp.dhs.gov>; SALINAS, PEDRO A <PEDRO.A.SALINAS2@cbp.dhs.gov>; GARZA, MARGARITA <MARGARITA.GARZA@CBP.DHS.GOV>; LAREDO POE FACILITIES <LAREDOPOEFACILITIES@cbp.dhs.gov>; CAVAZOS, REYMUNDO <REYMUNDO.CAVAZOS@CBP.DHS.GOV>; RANGEL, EFREN R <EFREN.R.RANGEL@cbp.dhs.gov>; MARA, JEFFREY J <JEFFREY.J.MARA@CBP.DHS.GOV>; GUERRA, ADRIAN C <ADRIAN.C.GUERRA@CBP.DHS.GOV>; AGEE, JAMES M. (CTR) <JAMES.M.AGEE@associates.cbp.dhs.gov>; DYAR, ROBERT A. (OPR) <ROBERT.A.DYAR@cbp.dhs.gov>; CAMACHO, ALEJANDRO (CTR) <alejandro.camacho@associates.cbp.dhs.gov>; Mark Woods - 7PCE <mark.woods@gsa.gov>; alberto.garcia@gsa.gov <alberto.garcia@gsa.gov>; DRAKE, CHERELLE A <CHERELLE.A.DRAKE@cbp.dhs.gov>; MORENO, TONY <TONY.MORENO@cbp.dhs.gov>; SPRAKER, KIRSTEN A. (CTR) <KIRSTEN.A.SPRAKER@associates.cbp.dhs.gov>; MARIN, JOSE A <JOSE.A.MARIN@cbp.dhs.gov>; SERIAN, JOSHUA <joshua.serian@cbp.dhs.gov>; ADAMS, JONATHAN <JONATHAN.ADAMS@cbp.dhs.gov>; BENAVIDES, LEOBARDO <LEOBARDO.BENAVIDES@CBP.DHS.GOV>; CROUCH, CHRISTOPHER M <CHRISTOPHER.M.CROUCH@cbp.dhs.gov>; HANNA, AUSTIN J <AUSTIN.J.HANNA@associates.cbp.dhs.gov>; ESPINOZA MONTALVO, RICARDO (OIT) <RICARDO.ESPINOZAMONTALVO@cbp.dhs.gov>; ROBERTSON, HEATHER M <HEATHER.M.ROBERTSON@CBP.DHS.GOV>; COSTILLA, RUBEN (OIT) <RUBEN.COSTILLA@cbp.dhs.gov>; MARTINEZ, JORGE Z (OIT) <JORGE.Z.MARTINEZ@CBP.DHS.GOV>; CAMACHO, JUAN R <JUAN.R.CAMACHO@cbp.dhs.gov>; Kirsten Spraker <kspraker@vpdgov.com>; GUSTAFSON-JR, RONALD A. (CTR) <ronald.a.gustafson-jr@associates.cbp.dhs.gov>; NEWTON, DAVID E. (CTR) <david.e.newton@associates.cbp.dhs.gov>; DONAHUE, STEPHANIE D <STEPHANIE.D.DONAHUE@CBP.DHS.GOV>; McGraw, John <JMcGraw@jmt.com>; Christopher Vessella - PT1F <christopher.vessella@gsa.gov>; Shery Wittstock- PT1F <shery.wittstock@gsa.gov>; CALDERA, CYNTHIA <CYNTHIA.G.CALDERA@cbp.dhs.gov>
Subject: Re: [EXTERNAL] FY25 Laredo WTB Expansion Project
Attachment(s): "Re [EXTERNAL] FY25 Laredo WTB Expansion Project.msg"

Sender: smielke@seatx.com
Subject: Re: [EXTERNAL] FY25 Laredo WTB Expansion Project
Message-Id: <PH7PR20MB5089554CC6340314FC65D502BE85A@PH7PR20MB5089.namprd20.prod.outlook.com>
Recipient: jrichard@ci.laredo.tx.us

AMERICAN OVERSIGHT

From: Mielke, Sid <smielke@seatx.com>
Sent: Thursday, January 08, 2026 2:45 PM EST
To: DIAZ, MARIA C <MARIA.C.DIAZ@cbp.dhs.gov>; Elsa Hinojosa <mhinojosa1@ci.laredo.tx.us>; LFO FACILITIES <LFO-FACILITIES@cbp.dhs.gov>; LOZANO, EDUARDO <EDUARDO.LOZANO@CBP.DHS.GOV>; FLORES, ALBERTO A <ALBERTO.A.FLORES@CBP.DHS.GOV>; STELLEMA, DAVID M. <DAVID.M.STELLEMA@cbp.dhs.gov>; Havinoviski, Glenn <ghavinoviski@jmttg.com>; Marsteller, Bradley <BMarsteller@jmt.com>
CC: Sergio Perez - PT1F <sergio.perez@gsa.gov>; Shaner, Nickalaus <NShaner@jmt.com>; CASPERSON, JARED <JARED.CASPERSON@cbp.dhs.gov>; HAMLETT, ELIZABETH F <elizabeth.f.hamlett@cbp.dhs.gov>; FLANAGAN, RYAN H <RYAN.H.FLANAGAN@cbp.dhs.gov>; LANCASTER, JAMES A (CTR) <JAMES.A.LANCASTER@associates.cbp.dhs.gov>; Joseph W. Neeb <jneeb@ci.laredo.tx.us>; Jose A. Valdez, Jr. <jvaldez5@ci.laredo.tx.us>; Steve E. Landin <selandin@ci.laredo.tx.us>; ROSS, YVETTE <YVETTE.ROSS@cbp.dhs.gov>; rchavez@ci.laredo.tx.us <rchavez@ci.laredo.tx.us>; jrichard@ci.laredo.tx.us <jrichard@ci.laredo.tx.us>; Olga De Angel <odeangel@ci.laredo.tx.us>; Elizabeth Estrada <eestrada@ci.laredo.tx.us>; gsaavedra@ci.laredo.tx.us <gsaavedra@ci.laredo.tx.us>; Evelyn Gomez <egomez@ci.laredo.tx.us>; jim . king <jim.king@kingadvising.com>; randolphdavide <randolphdavide@aol.com>; Romero, Adrian <aromero@seatx.com>; Covarrubias, Martin <mcovarrubias@seatx.com>; Edward Ochoa <edward.ochoa@kci.com>; BALDWIN,KELLY L <kelly.l.baldwin@cbp.dhs.gov>; NORRIE, ROBERT <ROBERT.NORRIE@cbp.dhs.gov>; Jim King <idaho4jk@gmail.com>; VASQUEZ, JAVIER <JAVIER.VASQUEZ@CBP.DHS.GOV>; Jared Bradley - 9P <jared.bradley@gsa.gov>; FAZ, JUAN O <JUAN.O.FAZ@cbp.dhs.gov>; CHAVEZ, JUAN <JUAN.CHAVEZ@CBP.DHS.gov>; LOZANO, LUIS G <LUIS.G.LOZANO@CBP.DHS.GOV>; ALVAREZ, SANTIAGO III <SANTIAGO.III.ALVAREZ@CBP.DHS.GOV>; GARZA, MICHAELC <MICHAEL.C.GARZA@cbp.dhs.gov>; SALINAS, PEDRO A <PEDRO.A.SALINAS2@cbp.dhs.gov>; GARZA, MARGARITA <MARGARITA.GARZA@CBP.DHS.GOV>; LAREDO POE FACILITIES <LAREDOPOEFACILITIES@cbp.dhs.gov>; CAVAZOS, REYMUNDO <REYMUNDO.CAVAZOS@CBP.DHS.GOV>; RANGEL, EFREN R <EFREN.R.RANGEL@cbp.dhs.gov>; MARA, JEFFREY J <JEFFREY.J.MARA@CBP.DHS.GOV>; GUERRA, ADRIAN C <ADRIAN.C.GUERRA@CBP.DHS.GOV>; AGEE, JAMES M. (CTR) <JAMES.M.AGEE@associates.cbp.dhs.gov>; DYAR, ROBERT A. (OPR) <ROBERT.A.DYAR@cbp.dhs.gov>; CAMACHO, ALEJANDRO (CTR) <alejandro.camacho@associates.cbp.dhs.gov>; Mark Woods - 7PCE <mark.woods@gsa.gov>; alberto.garcia@gsa.gov <alberto.garcia@gsa.gov>; DRAKE, CHERELLE A <CHERELLE.A.DRAKE@cbp.dhs.gov>; MORENO, TONY <TONY.MORENO@cbp.dhs.gov>; SPRAKER, KIRSTEN A. (CTR) <KIRSTEN.A.SPRAKER@associates.cbp.dhs.gov>; MARIN, JOSE A <JOSE.A.MARIN@cbp.dhs.gov>; SERIAN, JOSHUA <joshua.serian@cbp.dhs.gov>; ADAMS, JONATHAN <JONATHAN.ADAMS@cbp.dhs.gov>; BENAVIDES, LEOBARDO <LEOBARDO.BENAVIDES@CBP.DHS.GOV>; CROUCH, CHRISTOPHER M <CHRISTOPHER.M.CROUCH@cbp.dhs.gov>; HANNA, AUSTIN J <AUSTIN.J.HANNA@associates.cbp.dhs.gov>; ESPINOZA MONTALVO, RICARDO (OIT) <RICARDO.ESPINOZAMONTALVO@cbp.dhs.gov>; ROBERTSON, HEATHER M <HEATHER.M.ROBERTSON@CBP.DHS.GOV>; COSTILLA, RUBEN (OIT) <RUBEN.COSTILLA@cbp.dhs.gov>; MARTINEZ, JORGE Z (OIT) <JORGE.Z.MARTINEZ@CBP.DHS.GOV>; CAMACHO, JUAN R <JUAN.R.CAMACHO@cbp.dhs.gov>; Kirsten Spraker <kspraker@vpdgov.com>; GUSTAFSON-JR, RONALD A. (CTR) <ronald.a.gustafson-jr@associates.cbp.dhs.gov>; NEWTON, DAVID E. (CTR) <david.e.newton@associates.cbp.dhs.gov>; DONAHUE, STEPHANIE D <STEPHANIE.D.DONAHUE@CBP.DHS.GOV>; McGraw, John <JMcGraw@jmt.com>; Christopher Vessella - PT1F <christopher.vessella@gsa.gov>; Shery Wittstock- PT1F <shery.wittstock@gsa.gov>; CALDERA, CYNTHIA <CYNTHIA.G.CALDERA@cbp.dhs.gov>
Subject: Re: [EXTERNAL] FY25 Laredo WTB Expansion Project

CAUTION: This email originated from outside your organization. Exercise caution when opening attachments or clicking links, especially from unknown senders.
Maria,

No apologies needed, and thanks for setting up this sharepoint site as it will makes things much easier as we move forward with the project.

Thanks,

Sidney "Sid" A. Mielke, P.E. Senior Project Manager

A JMT DIVISION

3838 NW Loop 410, San Antonio, TX 78229
P: (210)735-9202
C (210)861-3126
E:smielke@seatx.com

From: DIAZ, MARIA C <MARIA.C.DIAZ@cbp.dhs.gov>
Sent: Thursday, January 8, 2026 12:13 PM
To: Mielke, Sid <smielke@seatx.com>; Elsa Hinojosa <mhinojosa1@ci.laredo.tx.us>; LFO FACILITIES <LFO-FACILITIES@cbp.dhs.gov>; LOZANO, EDUARDO <EDUARDO.LOZANO@CBP.DHS.GOV>; FLORES, ALBERTO A <ALBERTO.A.FLORES@CBP.DHS.GOV>; STELLEMA, DAVID M. <DAVID.M.STELLEMA@cbp.dhs.gov>; Havinoviski, Glenn <ghavinoviski@jmttg.com>; Marsteller, Bradley <BMarsteller@jmt.com>
Cc: Sergio Perez - PT1F <sergio.perez@gsa.gov>; Shaner, Nickalaus <NShaner@jmt.com>; CASPERSON, JARED <JARED.CASPERSON@cbp.dhs.gov>; HAMLETT, ELIZABETH F <elizabeth.f.hamlett@cbp.dhs.gov>; FLANAGAN, RYAN H <RYAN.H.FLANAGAN@cbp.dhs.gov>; LANCASTER, JAMES A (CTR) <JAMES.A.LANCASTER@associates.cbp.dhs.gov>; Joseph W. Neeb <jneeb@ci.laredo.tx.us>; Jose A. Valdez, Jr. <jvaldez5@ci.laredo.tx.us>; Steve E. Landin <selandin@ci.laredo.tx.us>; ROSS, YVETTE <YVETTE.ROSS@cbp.dhs.gov>; rchavez@ci.laredo.tx.us <rchavez@ci.laredo.tx.us>; jrichard@ci.laredo.tx.us

AMERICAN OVERSIGHT

<jrichard@ci.laredo.tx.us>; Olga De Angel <odeangel@ci.laredo.tx.us>; Elizabeth Estrada <eestrada@ci.laredo.tx.us>; gsaavedra@ci.laredo.tx.us <gsaavedra@ci.laredo.tx.us>; Evelyn Gomez <egomez@ci.laredo.tx.us>; jim.king <jim.king@kingadvising.com>; randolphdavide <randolphdavide@aol.com>; Romero, Adrian <aromero@seatx.com>; Covarrubias, Martin <mcovarrubias@seatx.com>; Edward Ochoa <edward.ochoa@kci.com>; BALDWIN, KELLY L <kelly.l.baldwin@cbp.dhs.gov>; NORRIE, ROBERT <ROBERT.NORRIE@cbp.dhs.gov>; Jim King <idaho4jk@gmail.com>; VASQUEZ, JAVIER <JAVIER.VASQUEZ@CBP.DHS.GOV>; Jared Bradley - 9P <jared.bradley@gsa.gov>; FAZ, JUAN O <JUAN.O.FAZ@cbp.dhs.gov>; CHAVEZ, JUAN <JUAN.CHAVEZ@CBP.DHS.gov>; LOZANO, LUIS G <LUIS.G.LOZANO@CBP.DHS.GOV>; ALVAREZ, SANTIAGO III <SANTIAGO.III.ALVAREZ@CBP.DHS.GOV>; GARZA, MICHAEL C <MICHAEL.C.GARZA@cbp.dhs.gov>; SALINAS, PEDRO A <PEDRO.A.SALINAS2@cbp.dhs.gov>; GARZA, MARGARITA <MARGARITA.GARZA@CBP.DHS.GOV>; LAREDO POE FACILITIES <LAREDOPOEFACILITIES@cbp.dhs.gov>; CAVAZOS, REYMUNDO <REYMUNDO.CAVAZOS@CBP.DHS.GOV>; RANGEL, EFREN R <EFREN.R.RANGEL@cbp.dhs.gov>; MARA, JEFFREY J <JEFFREY.J.MARA@CBP.DHS.GOV>; GUERRA, ADRIAN C <ADRIAN.C.GUERRA@CBP.DHS.GOV>; AGEE, JAMES M. (CTR) <JAMES.M.AGEE@associates.cbp.dhs.gov>; DYAR, ROBERT A. (OPR) <ROBERT.A.DYAR@cbp.dhs.gov>; CAMACHO, ALEJANDRO (CTR) <alejandro.camacho@associates.cbp.dhs.gov>; Mark Woods - 7PCE <mark.woods@gsa.gov>; alberto.garcia@gsa.gov <alberto.garcia@gsa.gov>; DRAKE, CHERELLE A <CHERELLE.A.DRAKE@cbp.dhs.gov>; MORENO, TONY <TONY.MORENO@cbp.dhs.gov>; SPRAKER, KIRSTEN A. (CTR) <KIRSTEN.A.SPRAKER@associates.cbp.dhs.gov>; MARIN, JOSE A <JOSE.A.MARIN@cbp.dhs.gov>; SERIAN, JOSHUA <joshua.serian@cbp.dhs.gov>; ADAMS, JONATHAN <JONATHAN.ADAMS@cbp.dhs.gov>; BENAVIDES, LEOBARDO <LEOBARDO.BENAVIDES@CBP.DHS.GOV>; CROUCH, CHRISTOPHER M <CHRISTOPHER.M.CROUCH@cbp.dhs.gov>; HANNA, AUSTIN J <AUSTIN.J.HANNA@associates.cbp.dhs.gov>; ESPINOZA MONTALVO, RICARDO (OIT) <RICARDO.ESPINOZAMONTALVO@cbp.dhs.gov>; ROBERTSON, HEATHER M <HEATHER.M.ROBERTSON@CBP.DHS.GOV>; COSTILLA, RUBEN (OIT) <RUBEN.COSTILLA@cbp.dhs.gov>; MARTINEZ, JORGE Z (OIT) <JORGE.Z.MARTINEZ@CBP.DHS.GOV>; CAMACHO, JUAN R <JUAN.R.CAMACHO@cbp.dhs.gov>; Kirsten Spraker <kspraker@vpdgov.com>; GUSTAFSON-JR, RONALD A. (CTR) <ronald.a.gustafson-jr@associates.cbp.dhs.gov>; NEWTON, DAVID E. (CTR) <david.e.newton@associates.cbp.dhs.gov>; DONAHUE, STEPHANIE D <STEPHANIE.D.DONAHUE@CBP.DHS.GOV>; McGraw, John <JMcGraw@jmt.com>; Christopher Vessella - PT1F <christopher.vessella@gsa.gov>; Shery Wittstock - PT1F <shery.wittstock@gsa.gov>; CALDERA, CYNTHIA <CYNTHIA.G.CALDERA@cbp.dhs.gov>
Subject: [EXTERNAL] FY25 Laredo WTB Expansion Project

Cyber Security Reminder: Please use caution - message originated outside JMT.

Hello everyone! Per our meeting today, I created the page below so we can upload and share all our files. I will also copy the link to our recurring meeting invite so we can all go there to pull files for the discussion.

Sid: Big apologies as I completely missed the files you sent Tuesday evening. I did receive them, and they are already uploaded to the site. Feel free to organize as needed.

https://cbpgovext.sharepoint.com/sites/FY25-World-Trade-Bridge/Shared%20Documents/Forms/AllItems.aspx

Regards,

Maria C. Diaz
Program Manager, Donations Acceptance Program
Office of Field Operations

U.S. Customs and Border Protection
40 S Gay Street
Baltimore MD 21202

Main: 202-285-4792
Email:maria.c.diaz@cbp.dhs.gov

This message is intended for the use of the individual or entity to which it is addressed and may contain information that is confidential, privileged and exempt from disclosure under applicable law. If the reader of this message is not the intended recipient or the employee or agent of the intended recipient, you are hereby notified that any dissemination, distribution, or copying of this communication is strictly prohibited. If you have received this communication in error, please contact the sender immediately and delete it from your system.

Thank You.

AMERICAN OVERSIGHT

From: Mielke, Sid <smielke@seatx.com>
Sent: Tuesday, January 06, 2026 10:34 PM EST
To: DIAZ, MARIA C <MARIA.C.DIAZ@cbp.dhs.gov>; Elsa Hinojosa <mhinojosa1@ci.laredo.tx.us>; LFO FACILITIES <LFO-FACILITIES@cbp.dhs.gov>; LOZANO, EDUARDO <EDUARDO.LOZANO@CBP.DHS.GOV>; FLORES, ALBERTO A <ALBERTO.A.FLORES@CBP.DHS.GOV>; STELLEMA, DAVID M. <DAVID.M.STELLEMA@cbp.dhs.gov>; Havinoviski, Glenn <ghavinoviski@jmttg.com>; Marsteller, Bradley <BMarsteller@jmt.com>
CC: Sergio Perez - PT1F <sergio.perez@gsa.gov>; CASPERSON, JARED <JARED.CASPERSON@cbp.dhs.gov>; HAMLETT, ELIZABETH F <elizabeth.f.hamlett@cbp.dhs.gov>; FLANAGAN, RYAN H <RYAN.H.FLANAGAN@cbp.dhs.gov>; David Cornelison <david.cornelison@gsa.gov>; LANCASTER, JAMES A (CTR) <JAMES.A.LANCASTER@associates.cbp.dhs.gov>; Joseph W. Neeb <jneeb@ci.laredo.tx.us>; Jose A. Valdez, Jr. <jvaldez5@ci.laredo.tx.us>; Steve E. Landin <selandin@ci.laredo.tx.us>; ROSS, YVETTE <YVETTE.ROSS@cbp.dhs.gov>; rchavez@ci.laredo.tx.us <rchavez@ci.laredo.tx.us>; jrichard@ci.laredo.tx.us <jrichard@ci.laredo.tx.us>; Olga De Angel <odeangel@ci.laredo.tx.us>; Elizabeth Estrada <eestrada@ci.laredo.tx.us>; gsaavedra@ci.laredo.tx.us <gsaavedra@ci.laredo.tx.us>; Evelyn Gomez <egomez@ci.laredo.tx.us>; jim . king <jim.king@kingadvising.com>; randolphdavide <randolphdavide@aol.com>; Romero, Adrian <aromero@seatx.com>; Covarrubias, Martin <mcovarrubias@seatx.com>; Edward Ochoa <edward.ochoa@kci.com>; BALDWIN,KELLY L <kelly.l.baldwin@cbp.dhs.gov>; NORRIE, ROBERT <ROBERT.NORRIE@cbp.dhs.gov>; Jim King <idaho4jk@gmail.com>; VASQUEZ, JAVIER <JAVIER.VASQUEZ@CBP.DHS.GOV>; Jared Bradley - 9P <jared.bradley@gsa.gov>; FAZ, JUAN O <JUAN.O.FAZ@cbp.dhs.gov>; CHAVEZ, JUAN <JUAN.CHAVEZ@CBP.DHS.gov>; LOZANO, LUIS G <LUIS.G.LOZANO@CBP.DHS.GOV>; ALVAREZ, SANTIAGO III <SANTIAGO.III.ALVAREZ@CBP.DHS.GOV>; GARZA, MICHAELC <MICHAEL.C.GARZA@cbp.dhs.gov>; SALINAS, PEDRO A <PEDRO.A.SALINAS2@cbp.dhs.gov>; GARZA, MARGARITA <MARGARITA.GARZA@CBP.DHS.GOV>; LAREDO POE FACILITIES <LAREDOPOEFACILITIES@cbp.dhs.gov>; CAVAZOS, REYMUNDO <REYMUNDO.CAVAZOS@CBP.DHS.GOV>; RANGEL, EFREN R <EFREN.R.RANGEL@cbp.dhs.gov>; MARA, JEFFREY J <JEFFREY.J.MARA@CBP.DHS.GOV>; GUERRA, ADRIAN C <ADRIAN.C.GUERRA@CBP.DHS.GOV>; AGEE, JAMES M. (CTR) <JAMES.M.AGEE@associates.cbp.dhs.gov>; DYAR, ROBERT A. (OPR) <ROBERT.A.DYAR@cbp.dhs.gov>; CAMACHO, ALEJANDRO (CTR) <alejandro.camacho@associates.cbp.dhs.gov>; Mark Woods - 7PCE <mark.woods@gsa.gov>; alberto.garcia@gsa.gov <alberto.garcia@gsa.gov>; DRAKE, CHERELLE A <CHERELLE.A.DRAKE@cbp.dhs.gov>; MORENO, TONY <TONY.MORENO@cbp.dhs.gov>; SPRAKER, KIRSTEN A. (CTR) <KIRSTEN.A.SPRAKER@associates.cbp.dhs.gov>; MARIN, JOSE A <JOSE.A.MARIN@cbp.dhs.gov>; SERIAN, JOSHUA <joshua.serian@cbp.dhs.gov>; ADAMS, JONATHAN <JONATHAN.ADAMS@cbp.dhs.gov>; BENAVIDES, LEOBARDO <LEOBARDO.BENAVIDES@CBP.DHS.GOV>; CROUCH, CHRISTOPHER M <CHRISTOPHER.M.CROUCH@cbp.dhs.gov>; HANNA, AUSTIN J <AUSTIN.J.HANNA@associates.cbp.dhs.gov>; ESPINOZA MONTALVO, RICARDO (OIT) <RICARDO.ESPINOZAMONTALVO@cbp.dhs.gov>; ROBERTSON, HEATHER M <HEATHER.M.ROBERTSON@CBP.DHS.GOV>; COSTILLA, RUBEN (OIT) <RUBEN.COSTILLA@cbp.dhs.gov>; MARTINEZ, JORGE Z (OIT) <JORGE.Z.MARTINEZ@CBP.DHS.GOV>; CAMACHO, JUAN R <JUAN.R.CAMACHO@cbp.dhs.gov>; Kirsten Spraker <kspraker@vpdgov.com>; GUSTAFSON-JR, RONALD A. (CTR) <ronald.a.gustafson-jr@associates.cbp.dhs.gov>; NEWTON, DAVID E. (CTR) <david.e.newton@associates.cbp.dhs.gov>; DONAHUE, STEPHANIE D <STEPHANIE.D.DONAHUE@CBP.DHS.GOV>; McGraw, John <JMcGraw@jmt.com>; Shaner,Nickalaus <NShaner@jmt.com>
Subject: Re: [EXTERNAL] FY25 Laredo WTB Expansion Project
Attachment(s): "WTB 100% NB BRIDGE PLAN & PROFILE.pdf"

CAUTION: This email originated from outside your organization. Exercise caution when opening attachments or clicking links, especially from unknown senders.
To All,

Find attached the current 100% NB bridge plan and profile sheets as requested.

Sidney "Sid" A. Mielke, P.E. Senior Project Manager
A JMT DIVISION
3838 NW Loop 410, San Antonio, TX 78229
P: (210)735-9202
C (210)861-3126
E:smielke@seatx.com

From: DIAZ, MARIA C
Sent: Tuesday, April 1, 2025 6:55 AM
To: DIAZ, MARIA C <MARIA.C.DIAZ@cbp.dhs.gov>; Mielke, Sid <smielke@seatx.com>; Elsa Hinojosa <mhinojosa1@ci.laredo.tx.us>; LFO FACILITIES <LFO-FACILITIES@cbp.dhs.gov>; LOZANO, EDUARDO <EDUARDO.LOZANO@CBP.DHS.GOV>; FLORES, ALBERTO A <ALBERTO.A.FLORES@CBP.DHS.GOV>; STELLEMA, DAVID M. <DAVID.M.STELLEMA@cbp.dhs.gov>; Havinoviski, Glenn <ghavinoviski@jmttg.com>; Marsteller, Bradley <BMarsteller@jmt.com>
Cc: Sergio Perez - PT1F <sergio.perez@gsa.gov>; CASPERSON, JARED <JARED.CASPERSON@cbp.dhs.gov>; HAMLETT, ELIZABETH F <elizabeth.f.hamlett@cbp.dhs.gov>; FLANAGAN, RYAN H <RYAN.H.FLANAGAN@cbp.dhs.gov>; David Cornelison <david.cornelison@gsa.gov>; LANCASTER, JAMES A (CTR) <JAMES.A.LANCASTER@associates.cbp.dhs.gov>; Joseph W. Neeb <jneeb@ci.laredo.tx.us>; Jose A. Valdez, Jr. <jvaldez5@ci.laredo.tx.us>; Steve E. Landin <selandin@ci.laredo.tx.us>; ROSS, YVETTE <YVETTE.ROSS@cbp.dhs.gov>; rchavez@ci.laredo.tx.us <rchavez@ci.laredo.tx.us>; jrichard@ci.laredo.tx.us <jrichard@ci.laredo.tx.us>; Olga De Angel <odeangel@ci.laredo.tx.us>; Elizabeth Estrada <eestrada@ci.laredo.tx.us>;

AMERICAN OVERSIGHT

gsaavedra@ci.laredo.tx.us <gsaavedra@ci.laredo.tx.us>; Evelyn Gomez <egomez@ci.laredo.tx.us>; jim.king <jim.king@kingadvising.com>; randolphdavide <randolphdavide@aol.com>; Romero, Adrian <aromero@seatx.com>; Covarrubias, Martin <mcovarrubias@seatx.com>; Edward Ochoa <edward.ochoa@kci.com>; BALDWIN, KELLY L <kelly.l.baldwin@cbp.dhs.gov>; NORRIE, ROBERT <ROBERT.NORRIE@cbp.dhs.gov>; Jim King <idaho4jk@gmail.com>; VASQUEZ, JAVIER <JAVIER.VASQUEZ@CBP.DHS.GOV>; Jared Bradley - 9P <jared.bradley@gsa.gov>; FAZ, JUAN O <JUAN.O.FAZ@cbp.dhs.gov>; CHAVEZ, JUAN <JUAN.CHAVEZ@CBP.DHS.gov>; LOZANO, LUIS G <LUIS.G.LOZANO@CBP.DHS.GOV>; ALVAREZ, SANTIAGO III <SANTIAGO.III.ALVAREZ@CBP.DHS.GOV>; GARZA, MICHAEL C <MICHAEL.C.GARZA@cbp.dhs.gov>; SALINAS, PEDRO A <PEDRO.A.SALINAS2@cbp.dhs.gov>; GARZA, MARGARITA <MARGARITA.GARZA@CBP.DHS.GOV>; LAREDO POE FACILITIES <LAREDOPOEFACILITIES@cbp.dhs.gov>; CAVAZOS, REYMUNDO <REYMUNDO.CAVAZOS@CBP.DHS.GOV>; RANGEL, EFREN R <EFREN.R.RANGEL@cbp.dhs.gov>; MARA, JEFFREY J <JEFFREY.J.MARA@CBP.DHS.GOV>; GUERRA, ADRIAN C <ADRIAN.C.GUERRA@CBP.DHS.GOV>; AGEE, JAMES M. (CTR) <JAMES.M.AGEE@associates.cbp.dhs.gov>; DYAR, ROBERT A. (OPR) <ROBERT.A.DYAR@cbp.dhs.gov>; CAMACHO, ALEJANDRO (CTR) <alejandro.camacho@associates.cbp.dhs.gov>; Mark Woods - 7PCE <mark.woods@gsa.gov>; alberto.garcia@gsa.gov <alberto.garcia@gsa.gov>; DRAKE, CHERELLE A <CHERELLE.A.DRAKE@cbp.dhs.gov>; MORENO, TONY <TONY.MORENO@cbp.dhs.gov>; SPRAKER, KIRSTEN A. (CTR) <KIRSTEN.A.SPRAKER@associates.cbp.dhs.gov>; MARIN, JOSE A <JOSE.A.MARIN@cbp.dhs.gov>; SERIAN, JOSHUA <joshua.serian@cbp.dhs.gov>; ADAMS, JONATHAN <JONATHAN.ADAMS@cbp.dhs.gov>; BENAVIDES, LEOBARDO <LEOBARDO.BENAVIDES@CBP.DHS.GOV>; CROUCH, CHRISTOPHER M <CHRISTOPHER.M.CROUCH@cbp.dhs.gov>; HANNA, AUSTIN J <AUSTIN.J.HANNA@associates.cbp.dhs.gov>; ESPINOZA MONTALVO, RICARDO (OIT) <RICARDO.ESPINOZAMONTALVO@cbp.dhs.gov>; ROBERTSON, HEATHER M <HEATHER.M.ROBERTSON@CBP.DHS.GOV>; COSTILLA, RUBEN (OIT) <RUBEN.COSTILLA@cbp.dhs.gov>; MARTINEZ, JORGE Z (OIT) <JORGE.Z.MARTINEZ@CBP.DHS.GOV>; CAMACHO, JUAN R <JUAN.R.CAMACHO@cbp.dhs.gov>; Kirsten Spraker <kspraker@vpdgov.com>; GUSTAFSON-JR, RONALD A. (CTR) <ronald.a.gustafson-jr@associates.cbp.dhs.gov>; NEWTON, DAVID E. (CTR) <david.e.newton@associates.cbp.dhs.gov>; DONAHUE, STEPHANIE D <STEPHANIE.D.DONAHUE@CBP.DHS.GOV>; McGraw, John <JMcGraw@jmt.com>; Shaner, Nickalaus <NShaner@jmt.com>
Subject: [EXTERNAL] FY25 Laredo WTB Expansion Project
When: Thursday, January 8, 2026 10:00 AM-11:00 AM.
Where: Microsoft Teams Meeting

Cyber Security Reminder: Please use caution - message originated outside JMT.

Microsoft Teams Need help?

Join the meeting now

Meeting ID: 220 633 975 367

Passcode: mV3GN2vE

Dial in by phone

+1 332-249-0605,,22046189# United States, New York City

Find a local number

Phone conference ID: 220 461 89#

For organizers: Meeting options | Reset dial-in PIN

This Teams Meeting is hosted on a U.S. Government information system and is provided for U.S. Government-authorized use only. Unauthorized or improper use or access of this system may result in disciplinary action as well as civil and criminal penalties.

This message is intended for the use of the individual or entity to which it is addressed and may contain information that is confidential, privileged and exempt from disclosure under applicable law. If the reader of this message is not the intended recipient or the employee or agent of the intended recipient, you are hereby notified that any dissemination, distribution, or copying of this communication is strictly prohibited. If you have received this communication in error, please contact the sender immediately and delete it from your system.

Thank You.

AMERICAN OVERSIGHT

100% SUBMITTAL

PRELIMINARY
INTERIM REVIEW ONLY
This document is released for the purpose of interim review under the authority of
SIDNEY A. MIELKE P.E. #60799
Sep 25, 2025
It is not to be used for permit, bidding or construction purposes.
Structural Engineering Associates, Inc.
Firm Registration No. F-199

PRELIMINARY
INTERIM REVIEW ONLY
This document is released for the purpose of interim review under the authority of
MARTIN COVARRUBIAS P.E. #87673
Sep 25, 2025
It is not to be used for permit, bidding or construction purposes.
Structural Engineering Associates, Inc.
Firm Registration No. F-199

CITY OF LAREDO TEXAS

PLANS OF PROPOSED IMPROVEMENTS
FEDERAL-AID PROJECT
PROJECT NO: N/A
HIGHWAY: IH 69 W
WEBB COUNTY
CSJ: 0922-33-213

NET LENGTH OF ROADWAY = 353.96 LF = 0.06 MI
NET LENGTH OF BRIDGE = 472.11 LF = 0.09 MI
NET LENGTH OF PROJECT (INCLUDES ROADWAY) = 826.07 LF = 0.15 MI
FROM: LAREDO WORLD TRADE INTERNATIONAL BRIDGE
TO: CITY OF LAREDO TOLL FACILITY


LAREDO WORLD TRADE BRIDGE EXPANSION

FED.RD. DIV.NO.	STATE DIST.NO.	FEDERAL AID PROJECT NO.		
6	LAREDO			
COUNTY	CONTROL	SECTION	JOB	HIGHWAY NO.
WEBB	0922	33	213	IH 69 W


PLANS PREPARED BY:

STRUCTURAL ENGINEERING ASSOCIATES
A JMT COMPANY
TEXAS REGISTERED ENGINEERING FIRM F-199

KCI TECHNOLOGIES

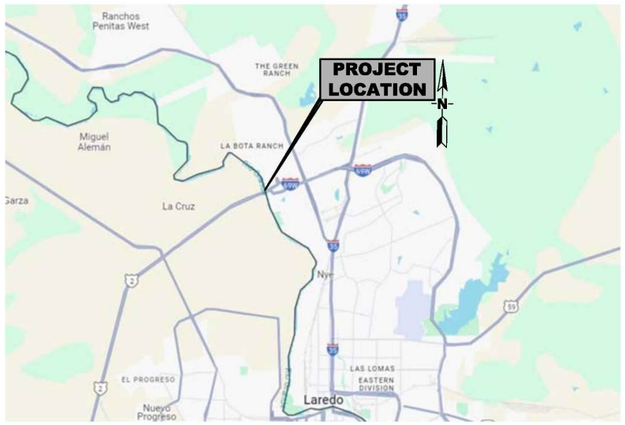


LOCATION MAP
N.T.S.

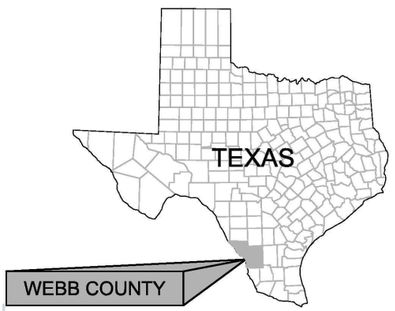

LAREDO DISTRICT

BEGIN PROJECT
MI MARK: 0.000
REF MARK: 1-8700
℄ EXIST BRIDGE STA 32+28.00
BEGIN CSJ 0922-33-213

END PROJECT
MI MARK: 0.112
REF MARK: 1-8110
℄ EXIST BRIDGE STA 38+16.99
END CSJ 0922-33-213

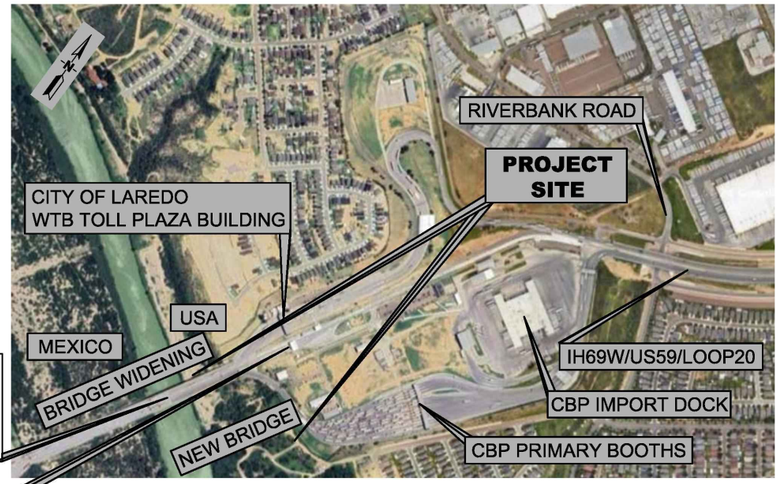

EXCEPTIONS: N/A
EQUATIONS: N/A
R.R. CROSSINGS: N/A

PROJECT SITE (N.T.S.)

MAYOR
DR. VICTOR D. TREVINO

CITY COUNCIL MEMBER
DISTRICT #1
GILBERT GONZALEZ

CITY COUNCIL MEMBER
DISTRICT #2
RICARDO RICHIE RANGEL JR.

CITY COUNCIL MEMBER
DISTRICT #3
MELISSA R. CIGARROA

CITY COUNCIL MEMBER
DISTRICT #4
ALBERTO TORRES, JR.

CITY COUNCIL MEMBER
DISTRICT #5
RUBEN GUTIERREZ, JR.

CITY COUNCIL MEMBER
DISTRICT #6
DAVID TYLER KING

CITY COUNCIL MEMBER
DISTRICT #7
VANESSA PEREZ

CITY COUNCIL MEMBER
DISTRICT #8
ALYSSA CIGARROA

TxDOT
CONCURRENCE
TxDOT DATE _____
ADVANCE PROJECT DELIVERY SUPERVISOR

LOCAL ENTITY
CONCURRENCE
CITY OF PHARR DATE
JOSEPH NEEB, CITY MANAGER

LOCAL ENTITY
CONCURRENCE
CITY OF PHARR DATE
RAMON E. CHAVEZ, P.E., CITY ENGINEER

ENGINEER OF RECORD
SUBMITTED
FOR LETTING DATE
SIDNEY A. MIELKE, P.E., SENIOR PROJECT MANAGER

FINAL PLANS
LETTING DATE: _____
DATE CONTRACTOR BEGAN WORK: _____
DATE WORK WAS ACCEPTED: _____
CONTRACTOR: _____
TOTAL CONSTRUCTION COST: _____

FINAL AS BUILTS
THE CONSTRUCTION WAS PERFORMED UNDER MY SUPERVISION IN ACCORDANCE WITH THE PLANS AND CONTRACT.
_____
CITY ENGINEER
_____
DATE

AMERICAN OVERSIGHT

TDLR INSPECTION
NOT REQUIRED


SPECIFICATIONS ADOPTED BY THE TEXAS DEPARTMENT OF TRANSPORTATION ON SEPTEMBER 1, 2024 AND SPECIFICATIONS ON ITEMS LISTED AND DATED AS FOLLOWS, SHALL GOVERN ON THIS PROJECT: REQUIRED CONTRACT PROVISIONS FOR ALL FEDERAL AID CONSTRUCTION CONTRACTS (FORM FHWA 1273, OCTOBER 23, 2023).

PROJECT DATA
FUNCTIONAL CLASS OF ROADWAY = URBAN PRINCIPAL ARTERIAL
EXISTING ADT = 13,152 (2023)
PROJECTED ADT 20 = 15,825 (2028)
PROJECTED ADT 30 = 25,000 (2048)
DESIGN SPEED = 60 MPH

TX-MAYOR-26-0489-A-000150

S:\Transportation\21-1950 WTB Intl Bridge Exp\CAD\01-Sheets\NEW & EXP BRIDGE\EXP BRIDGE\WTB Bridge.dwg

NUEVO LAREDO, TAMPS., MEXICO

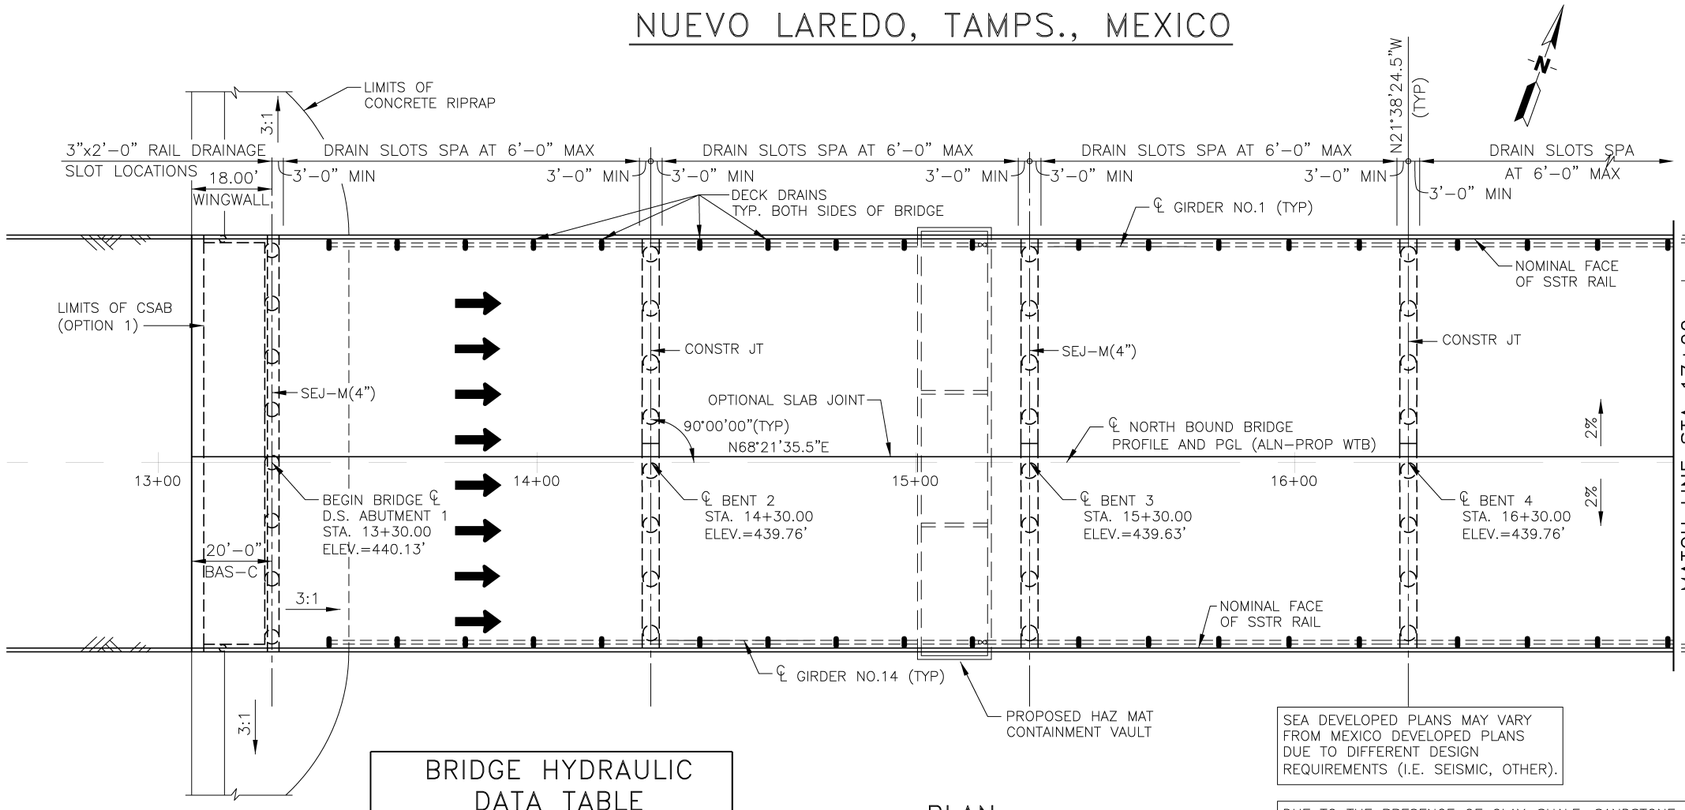

PLAN
SCALE 1"=40'–0"

SEA DEVELOPED PLANS MAY VARY FROM MEXICO DEVELOPED PLANS DUE TO DIFFERENT DESIGN REQUIREMENTS (I.E. SEISMIC, OTHER).

DUE TO THE PRESENCE OF CLAY–SHALE, SANDSTONE, AND CEMENTED SOILS, HIGH POWER, HIGH TORQUE (ROCK) DRILLING EQUIPMENT WILL BE REQUIRED.

BRIDGE HYDRAULIC DATA TABLE

FREQUENCY	Q TOTAL	V CHNL	ELEV
YEAR	(CFS)	(FPS)	(FEET)
DESIGN (2018)	181,000	6.69	412.80
NORMAL	49,793.68	5.32	391.19


GENERAL NOTES

1. DESIGNED ACCORDING TO AASHTO LRFD BRIDGE DESIGN SPECIFICATIONS, 9TH EDITION AND MEXICO T3–S2–R4 TRUCK LOAD (WITH AASHTO LANE LOADS).
2. ALL DIMENSIONS ARE EITHER HORIZONTAL OR VERTICAL AND MUST BE CORRECTED FOR GRADE, CROWN, AND/OR SUPERELEVATION.
3. FOR CONCRETE GIRDER UNITS, "D" DENOTES BENTS WITH DOWEL BARS "D" AND SLOTTED HOLES AT OUTSIDE GIRDERS ONLY.
4. CONTRACTOR TO VERIFY LOCATION OF ALL UTILITIES PRIOR TO CONSTRUCTION.
5. SEE CONCRETE RIPRAP (CRR) STANDARD FOR CONCRETE RIPRAP DETAILS.
6. SEE CSAB STANDARD FOR CEMENT STABILIZED BACKFILL DETAILS.
7. SAW–CUT GROOVING OF BRIDGE DECK AND APPROACH SLAB IS REQUIRED. SAW–CUT GROOVING IS SUBSIDIARY TO TEM 422–7001.
8. "H" VALUES SHOWN ARE ESTIMATED COLUMN HEIGHTS. THE CONTRACTOR IS RESPONSIBLE FOR CALCULATING THE ACTUAL COLUMN HEIGHT BASED ON FIELD CONDITIONS.
9. THE BRIDGE IS TO BE CONSTRUCTED IN ACCORDANCE WITH TxDOT STANDARD SPECIFICATIONS FOR CONSTRUCTION AND MAINTENANCE OF HIGHWAYS, STREETS AND BRIDGES, (2024) AND SPECIAL PROVISION THERETO.
10. ABUTMENT SCOUR = 0.00 FT. (PROTECTED)
    BENT SCOUR = XX FT. (TYPICAL)
11. NBI NO. = XX–XXX–X–XXXX–XX–XXX
    FUNCTIONAL CLASS OF ROADWAY = URBAN PRINCIPAL ARTERIAL
    EXISTING ADT = 13,152 (2023)
    PROJECTED ADT = 15,825 (2028)
    PROJECTED ADT = 25,000 (2048)
    DESIGN SPEED = 60 MPH
12. SEE BL STANDARD FOR BRIDGE LIGHTING DETAILS.
13. SEE TYPE SSTR (MOD) RAIL SHEET FOR RAIL AND DRAIN SLOT DETAIL.
14. SEE NEW NORTH BOUND BRIDGE DRAINAGE PLAN AND PROFILE SHEETS, AND HAZMAT VAULT AND BRIDGE DRAIN DETAIL SHEETS FOR BRIDGE DECK DRAIN LOCATIONS AND OTHER NEEDED DETAILS.
15. SEE GENERAL NOTES ITEM 421 FOR SULFATE RESISTANT CONCRETE REQUIREMENTS.

PRELIMINARY
INTERIM REVIEW ONLY
This document is released for the purpose of interim review under the authority of
MARTIN COVARRUBIAS P.E. #87673
Sep 29, 2025
It is not to be used for permit, bidding or construction purposes.
Structural Engineering Associates, Inc.
Firm Registration No. F-199

SUPER STRUCTURE INV/OPR RATINGS 1.03/1.72

HL93 AND T3–S2–R4 LOADING

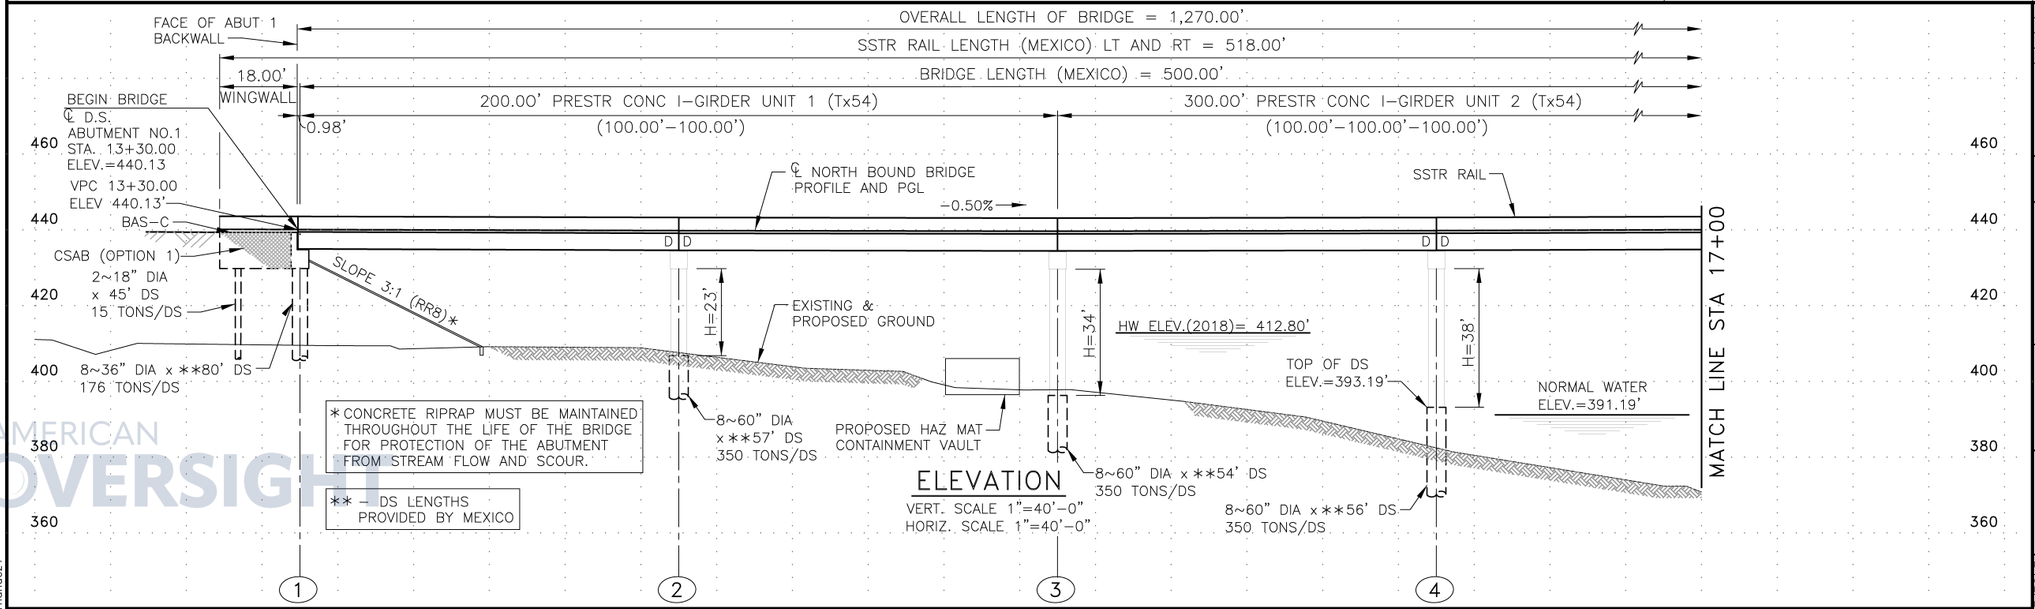

* CONCRETE RIPRAP MUST BE MAINTAINED THROUGHOUT THE LIFE OF THE BRIDGE FOR PROTECTION OF THE ABUTMENT FROM STREAM FLOW AND SCOUR.

** – DS LENGTHS PROVIDED BY MEXICO

ELEVATION
VERT. SCALE 1"=40'–0"
HORIZ. SCALE 1"=40'–0"

REV. NO.	DATE	DESCRIPTION	BY

STRUCTURAL ENGINEERING ASSOCIATES
A JMT COMPANY
TEXAS REGISTERED ENGINEERING FIRM F–199

100% SUBMITTAL

CITY OF LAREDO

WORLD TRADE
INTERNATIONAL BRIDGE
EXPANSION PROJECT

NEW NORTHBOUND BRIDGE
(PHASE 1)
BRIDGE LAYOUT


SHT 1 OF 4

DGN: MRC	FED. RD. DIV. NO.	STATE	FEDERAL AID PROJECT NO.			HIGHWAY NO.
CHK DGN: AMR	6	TEXAS				IH 69W
DWG: ATM/JMT	COUNTY	CONTROL	SECTION	JOB NO.		SHEET NO.
CHK DWG: MRC	LAR	WEBB	0922	33	213	86

AMERICAN OVERSIGHT
TX-MAYOR-26-0489-A-00151

ahernandez1

S:\Transportation\21–195C WTB Intl Bridge Exp\CAD\01–Sheets\NEW & EXP BRIDGE\NEW BRIDGE\21–195C.dwg

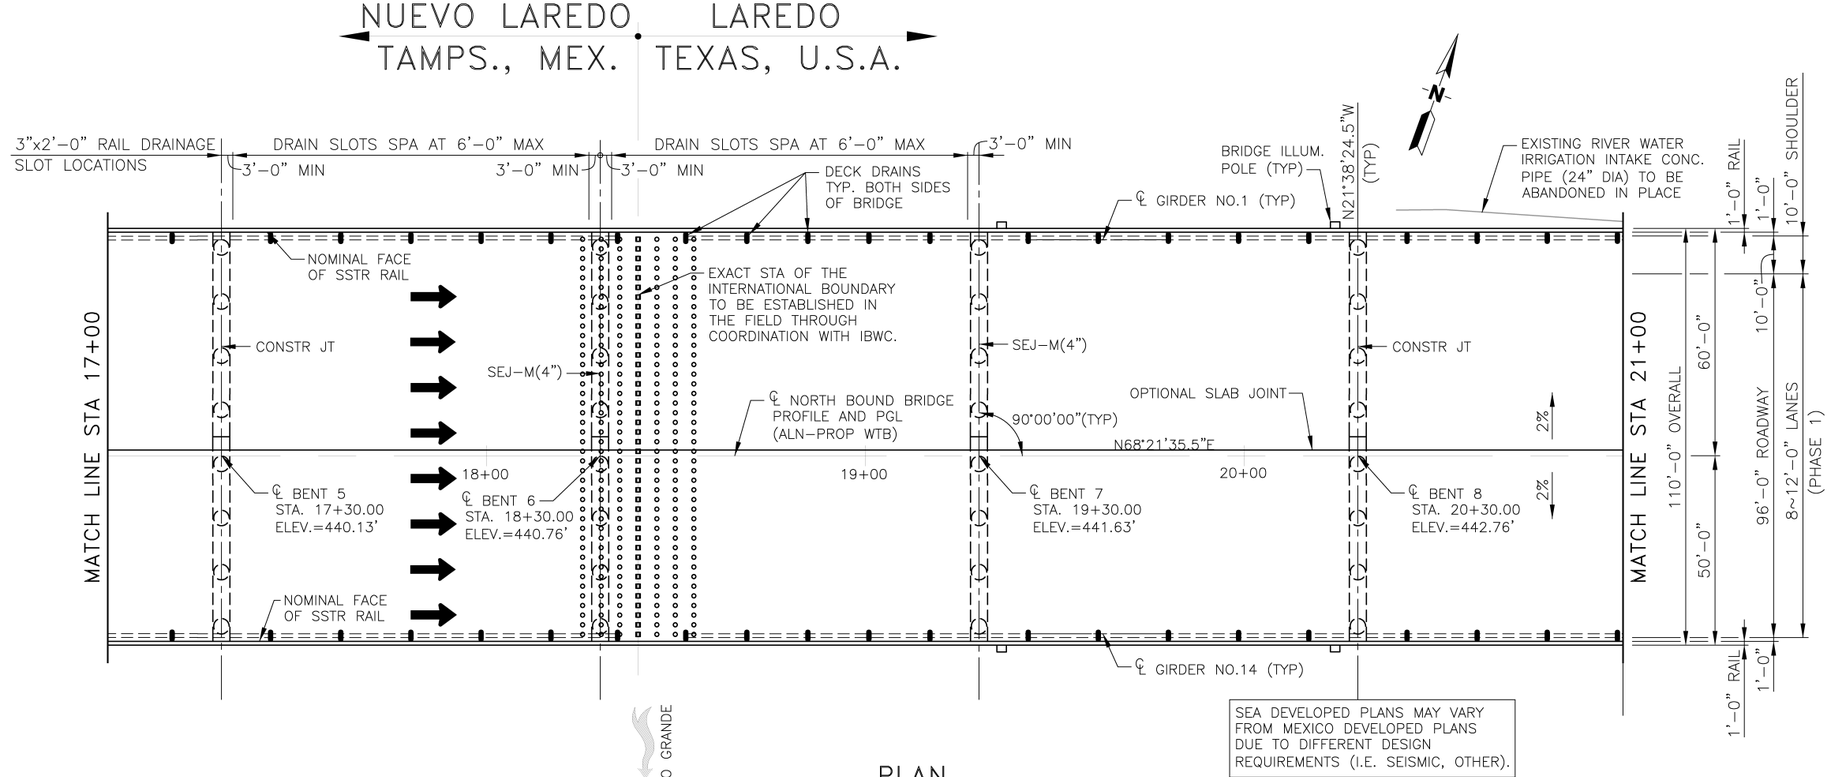

PLAN
SCALE 1"=40'-0"


NOTE:
SEA-JMT ENGINEER'S DESIGN FOR THE BRIDGE IS LIMITED TO THE PORTION OF THE BRIDGE NORTH OF THE INTERNATIONAL BORDER AT THE RIO GRANDE, LINE WORK FOR BRIDGE, ON THE MEXICAN SIDE OF THE BORDER IS FOR REFERENCE ONLY AND IS NOT PART OF THE ENGINEER' DESIGN.

SEA DEVELOPED PLANS MAY VARY FROM MEXICO DEVELOPED PLANS DUE TO DIFFERENT DESIGN REQUIREMENTS (I.E. SEISMIC, OTHER).

DUE TO THE PRESENCE OF CLAY-SHALE, SANDSTONE, AND CEMENTED SOILS, HIGH POWER, HIGH TORQUE (ROCK) DRILLING EQUIPMENT WILL BE REQUIRED.

*STEEL CASING ALLOWED TO REMAIN IN THE RIVER BENTS (BENTS 7 & 8) TO FACILITATE PLACEMENT OF THE DRILLED SHAFTS.

HL93 AND T3-S2-R4 LOADING

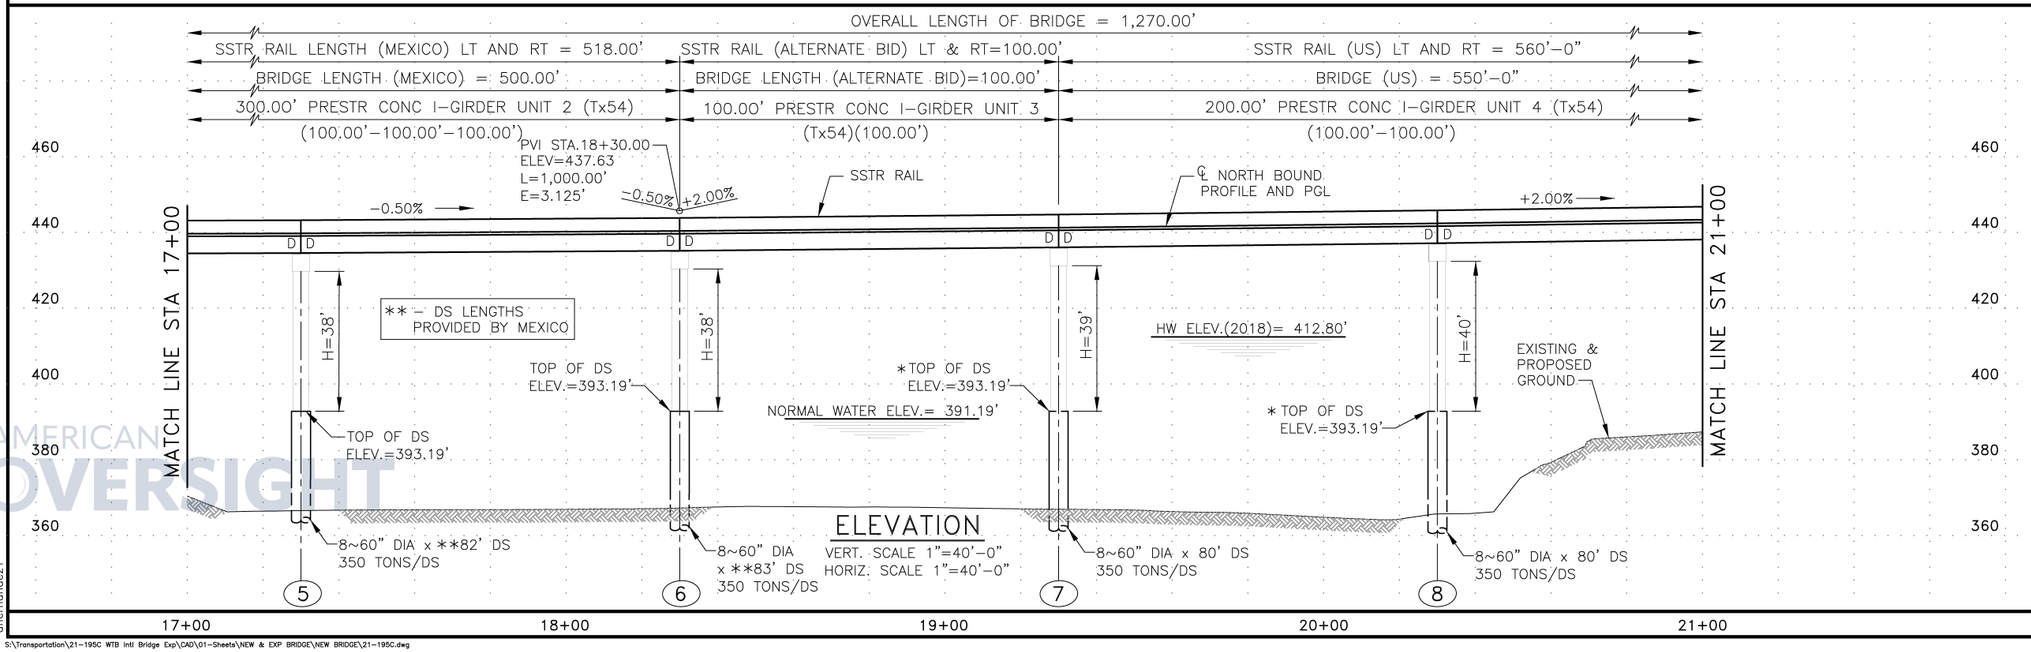

ELEVATION
VERT. SCALE 1"=40'-0"
HORIZ. SCALE 1"=40'-0"

REV. NO.	DATE	DESCRIPTION	BY

STRUCTURAL ENGINEERING ASSOCIATES
A JMT COMPANY
TEXAS REGISTERED ENGINEERING FIRM F-199

100% SUBMITTAL

CITY OF LAREDO

WORLD TRADE INTERNATIONAL BRIDGE EXPANSION PROJECT

NEW NORTHBOUND BRIDGE (PHASE 1) BRIDGE LAYOUT

SHT 2 OF 4

DGN: MRC	FED. RD. DIV. NO.	STATE	FEDERAL AID PROJECT NO.			HIGHWAY NO.
CHK DGN: AMR	6	TEXAS				IH 69W
DWG: AMR	CONTROL	SECTION	JOB NO.			SHEET NO.
CHK DWG: MRC	LAR	WEBB	0922	33	213	87

PRELIMINARY
INTERIM REVIEW ONLY
This document is released for the purpose of interim review under the authority of
MARTIN COVARRUBIAS P.E. #87673
Sep 29, 2025
It is not to be used for permit, bidding or construction purposes.
Structural Engineering Associates, Inc.
Firm Registration No. F-199


AMERICAN OVERSIGHT

TX-MAYOR-26-0489-A-000152

ahernandez1

S:\Transportation\21-195C WTB Intl Bridge Exp\CAD\01-Sheets\NEW & EXP BRIDGE\NEW BRIDGE\21-195C.dwg

LAREDO, TEXAS, UNITED STATES

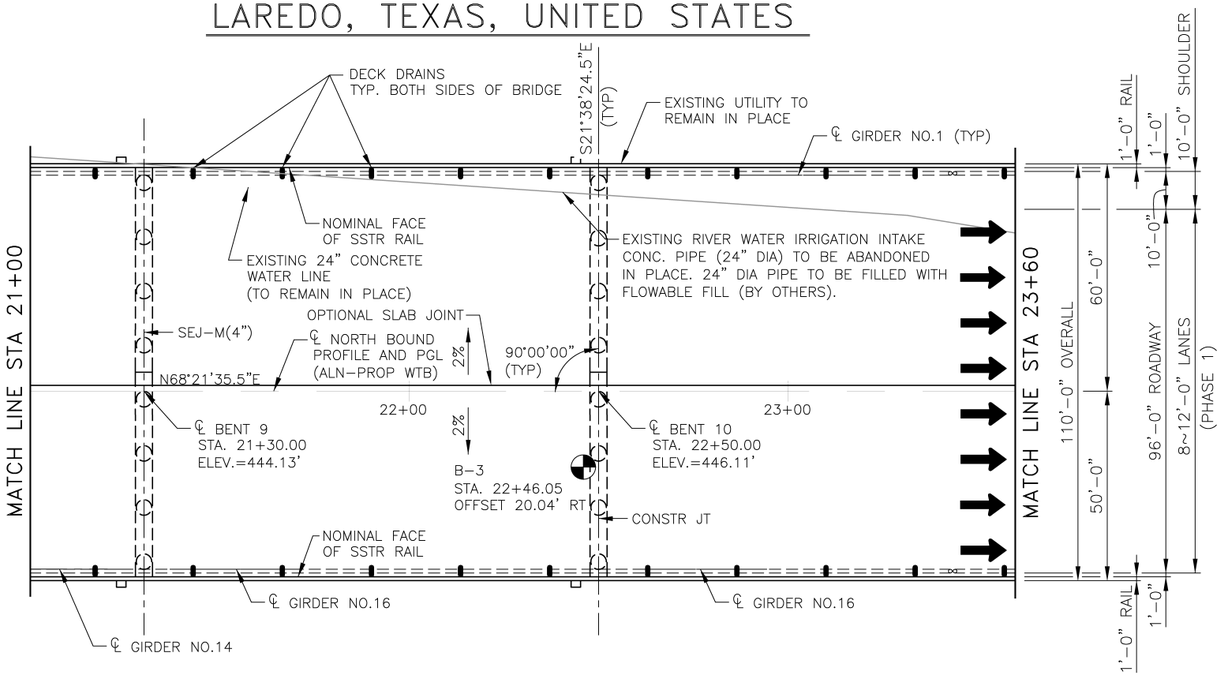


B-5
STA. 27+60.02
OFFSET 35.72'

PLAN
SCALE 1"=40'-0"

DUE TO THE PRESENCE OF CLAY-SHALE, SANDSTONE, AND CEMENTED SOILS, HIGH POWER, HIGH TORQUE (ROCK) DRILLING EQUIPMENT WILL BE REQUIRED.

PRELIMINARY
INTERIM REVIEW ONLY
This document is released for the purpose of interim review under the authority of
MARTIN COVARRUBIAS P.E. #87673
Sep 29, 2025
It is not to be used for permit, bidding or construction purposes.
Structural Engineering Associates, Inc.
Firm Registration No. F-199

HL93 AND T3-S2-R4 LOADING

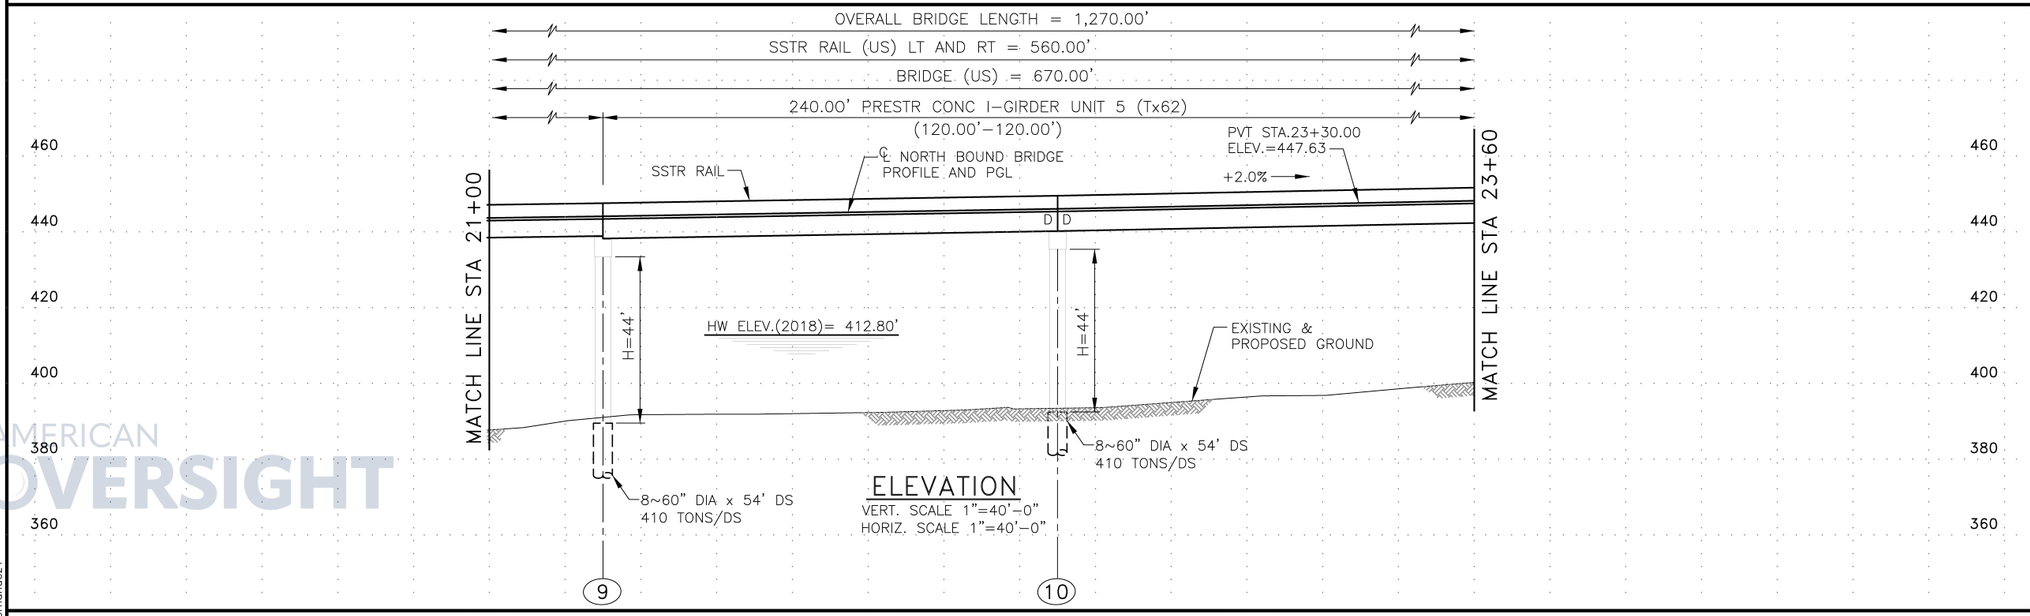

ELEVATION
VERT. SCALE 1"=40'-0"
HORIZ. SCALE 1"=40'-0"

REV. NO.	DATE	DESCRIPTION	BY

STRUCTURAL ENGINEERING ASSOCIATES
A JMT COMPANY
TEXAS REGISTERED ENGINEERING FIRM F-199

100% SUBMITTAL

CITY OF LAREDO

WORLD TRADE
INTERNATIONAL BRIDGE
EXPANSION PROJECT

NEW NORTHBOUND BRIDGE
(PHASE 1)
BRIDGE LAYOUT


SHT 3 OF 4

DGN: MRC	FED. RD. DIV. NO.	STATE	FEDERAL AID PROJECT NO.			HIGHWAY NO.
CHK DGN: AMR	6	TEXAS				IH 69W
DWG: ATW	CONTROL	SECTION	JOB NO.			SHEET NO.
CHK DWG: MRC	LAR	WEBB	0922	33	213	88

AMERICAN OVERSIGHT
TX-MAYOR-26-0489-A-000153

ahernandez1
S:\Transportation\21-195C WTB Intl Bridge Exp\CAD\01-Sheets\NEW & EXP BRIDGE\NEW BRIDGE\21-195C.dwg


LAREDO, TEXAS, UNITED STATES

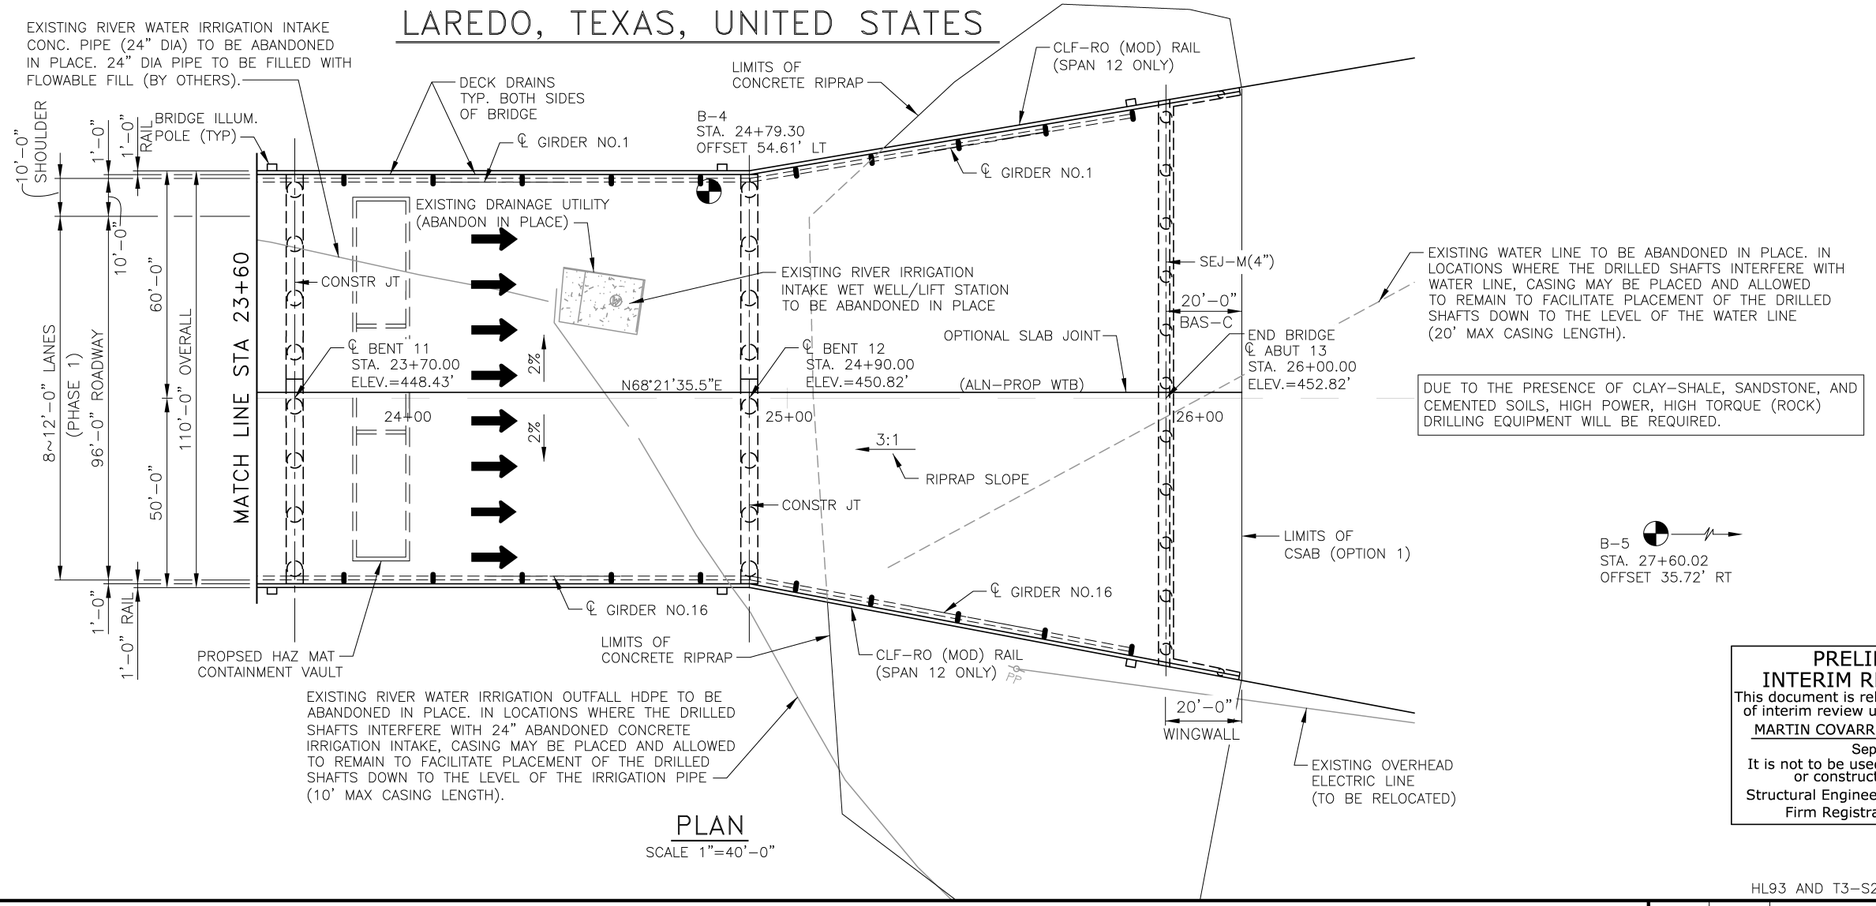

PLAN

SCALE 1"=40'-0"

HL93 AND T3-S2-R4 LOADING

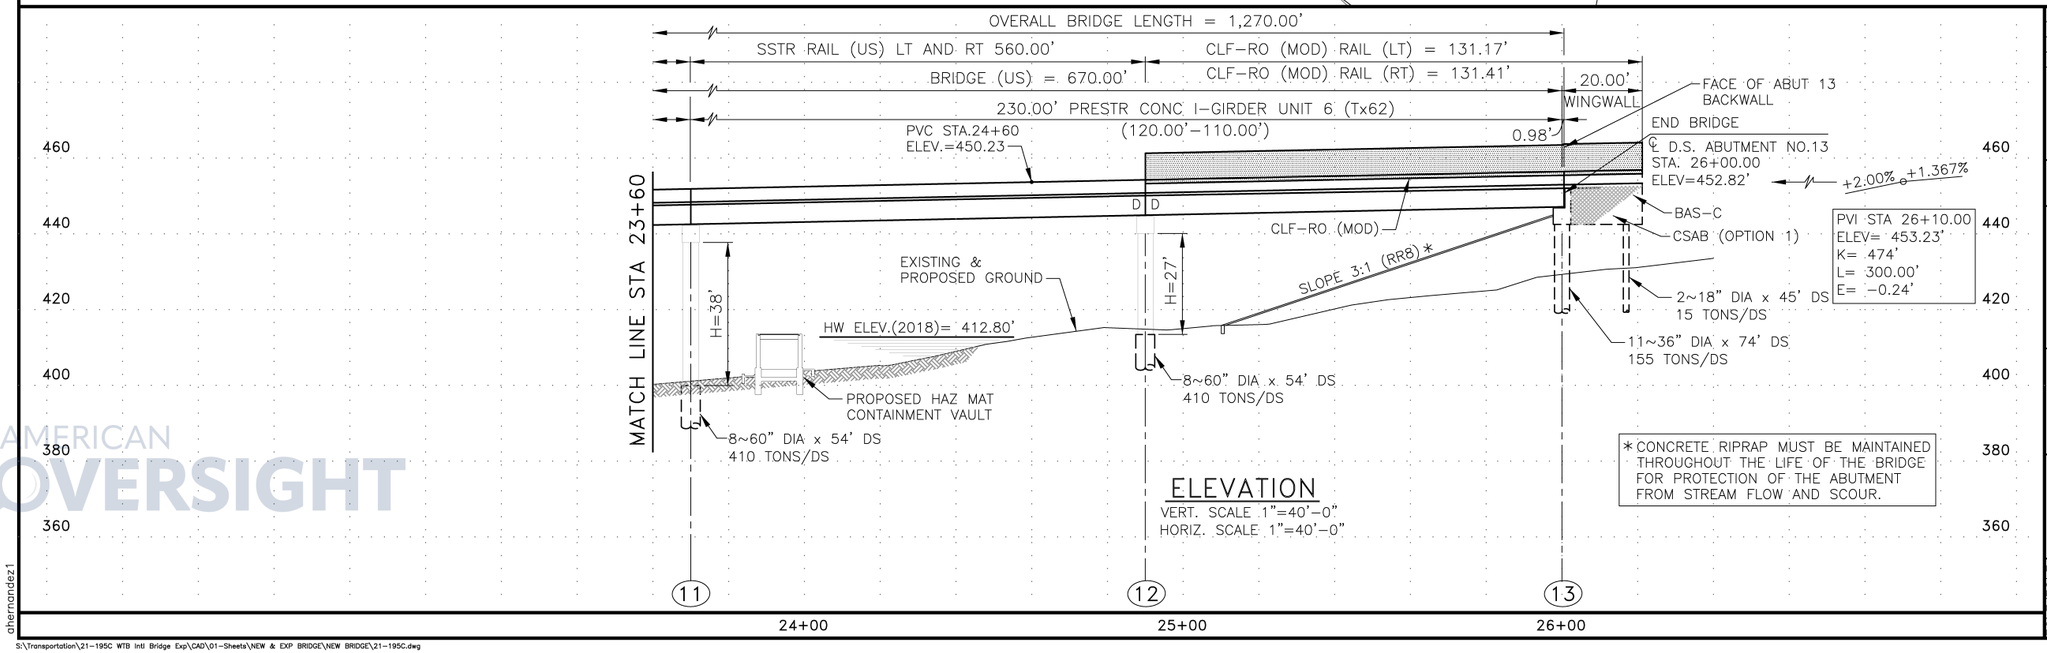

ELEVATION

VERT. SCALE 1"=40'-0"
HORIZ. SCALE 1"=40'-0"

PRELIMINARY
INTERIM REVIEW ONLY
This document is released for the purpose of interim review under the authority of
MARTIN COVARRUBIAS P.E. #87673
Sep 29, 2025
It is not to be used for permit, bidding or construction purposes.
Structural Engineering Associates, Inc.
Firm Registration No. F-199

REV. NO.	DATE	DESCRIPTION	BY

STRUCTURAL ENGINEERING ASSOCIATES
A JMT COMPANY
TEXAS REGISTERED ENGINEERING FIRM F-199

100% SUBMITTAL

CITY OF LAREDO

WORLD TRADE
INTERNATIONAL BRIDGE
EXPANSION PROJECT

NEW NORTHBOUND BRIDGE
(PHASE 1)
BRIDGE LAYOUT


SHT 4 OF 4

DGN: MRC	FED. RD. DIV. NO.	STATE	FEDERAL AID PROJECT NO.			HIGHWAY NO.
CHK DGN: AMR	6	TEXAS				IH 69W
DWG: ATM	CONTROL	SECTION	JOB NO.			SHEET NO.
CHK DWG: MRC	LAR	WEBB	0922	33	213	89

AMERICAN OVERSIGHT
TX-MAYOR-26-0289-A-000154


ahernandez1

S:\Transportation\21-195C WTB Intl Bridge Exp\CAD\01-Sheets\NEW & EXP BRIDGE\NEW BRIDGE\21-195C.dwg

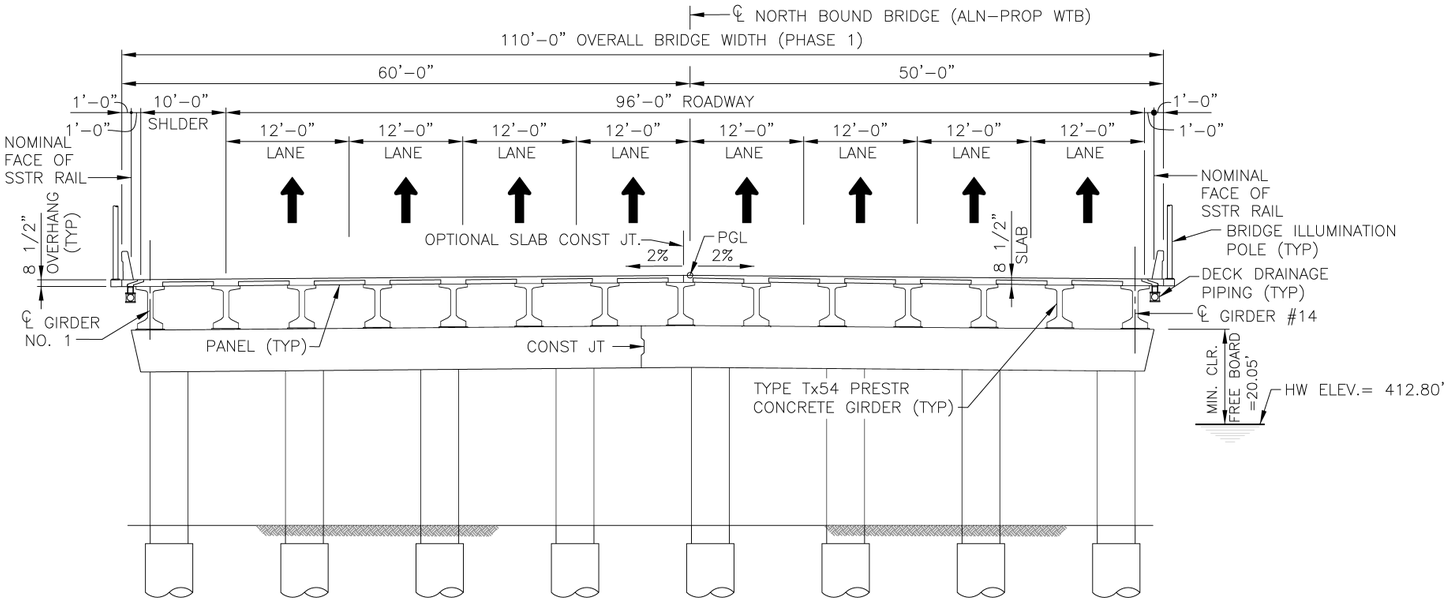


TYPICAL TRANSVERSE SECTION

(NOT TO SCALE)(SPANS #1–#8)

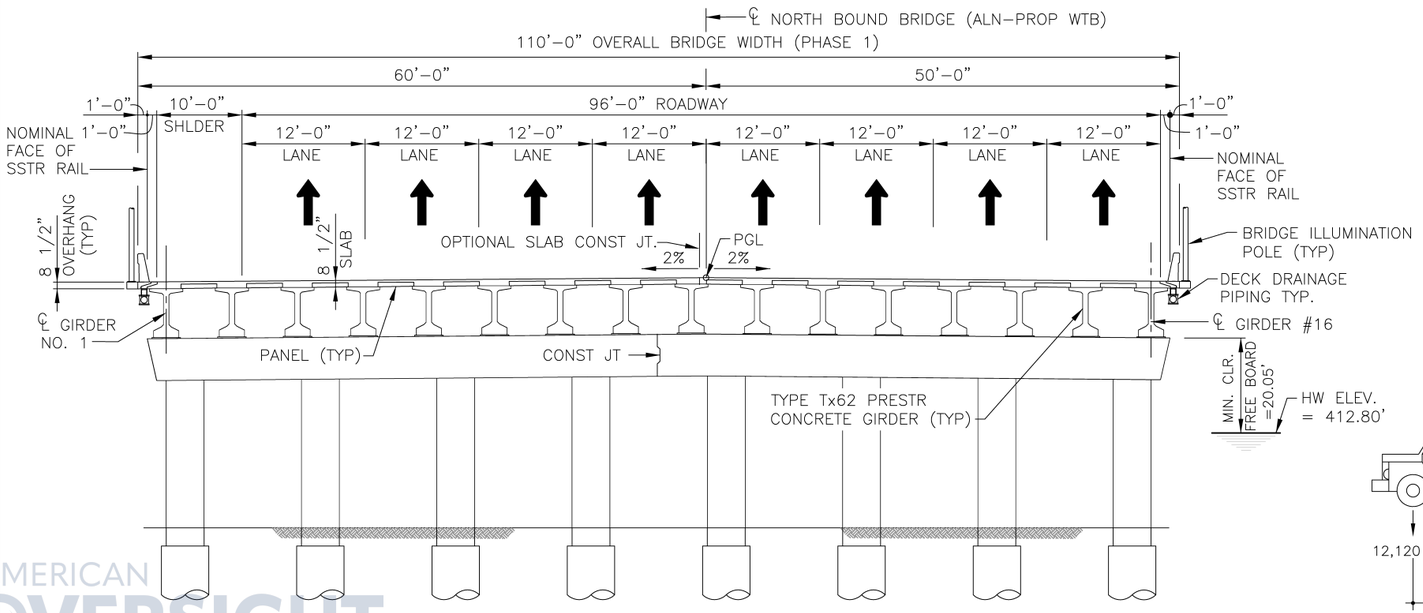


TYPICAL TRANSVERSE SECTION

(NOT TO SCALE)(SPANS #9–#11)

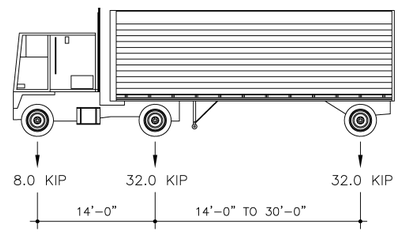

HL–93 = 72,000 LBS.

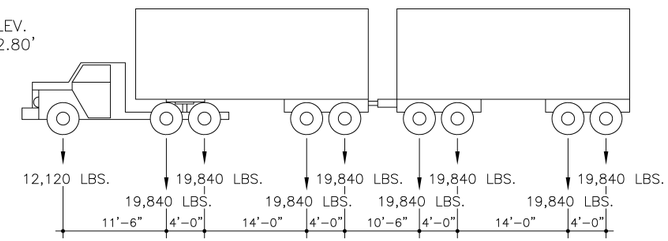

MEXICO T3–S2–R4 = 170,840 LBS

BRIDGE DESIGN LOADING

(BRIDGE ELEMENTS DESIGNED FOR CONTROLLING LOADS OF ABOVE TRUCKS AND AASHTO LANE LOADS)

HL93 AND T3–S2–R4 LOADING

PRELIMINARY
INTERIM REVIEW ONLY
This document is released for the purpose of interim review under the authority of
MARTIN COVARRUBIAS P.E. #87673
Sep 25, 2025
It is not to be used for permit, bidding or construction purposes.
Structural Engineering Associates, Inc.
Firm Registration No. F-199

REV. NO.	DATE	DESCRIPTION	BY

STRUCTURAL ENGINEERING ASSOCIATES
A JMT COMPANY
TEXAS REGISTERED ENGINEERING FIRM F-199

100% SUBMITTAL

CITY OF LAREDO

WORLD TRADE
INTERNATIONAL BRIDGE
EXPANSION PROJECT

NEW NORTHBOUND BRIDGE
(PHASE 1)
TYPICAL SECTION


SHT 1 OF 2

DGN: MRC	FED. RD. DIV. NO.	STATE	FEDERAL AID PROJECT NO.			HIGHWAY NO.
CHK DGN: AMR	6	TEXAS				IH 69W
DWG: ATM	CONTROL	SUBSECT	JOB NO.			SHEET NO.
CHK DWG: MRC	LAR	WEBB	0922	33	213	90

AMERICAN OVERSIGHT
TX-MAYOR-26-0489-A-000155

ahernandez1

S:\Transportation\21–195C WTB Intl Bridge Exp\CAD\01–Sheets\NEW & EXP BRIDGE\NEW BRIDGE\21–195C.dwg

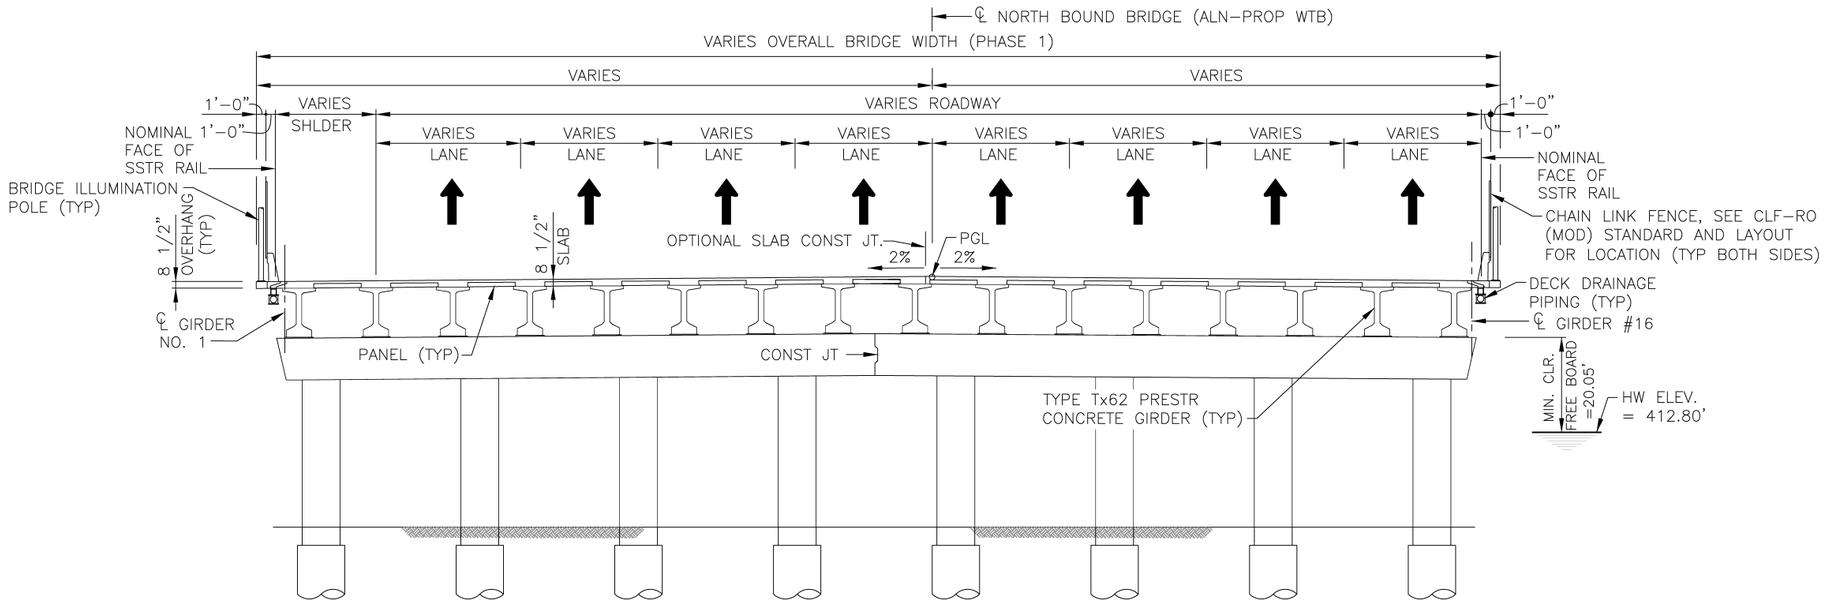

TYPICAL TRANSVERSE SECTION

(NOT TO SCALE)(SPAN #12)

PRELIMINARY
INTERIM REVIEW ONLY
This document is released for the purpose of interim review under the authority of
MARTIN COVARRUBIAS P.E. #87673
Sep 25, 2025
It is not to be used for permit, bidding or construction purposes.
Structural Engineering Associates, Inc.
Firm Registration No. F-199

HL93 AND T3–S2–R4 LOADING

REV. NO.	DATE	DESCRIPTION	BY

STRUCTURAL ENGINEERING ASSOCIATES
A JMT COMPANY
TEXAS REGISTERED ENGINEERING FIRM F-199

100% SUBMITTAL

CITY OF LAREDO

WORLD TRADE
INTERNATIONAL BRIDGE
EXPANSION PROJECT

NEW NORTHBOUND BRIDGE
(PHASE 1)
TYPICAL SECTION

SHT 2 OF 2

DGN: MRC	FED. RD. DIV. NO.	STATE	FEDERAL AID PROJECT NO.			HIGHWAY NO.
CHK DGN: AMR	6	TEXAS				IH 69W
DWG: ATM	DIST.	COUNTY	CONTROL	SECT.	JOB NO.	SHEET NO.
CHK DWG: MRC	LAR	WEBB	0922	33	213	91

AMERICAN OVERSIGHT
TX-MAYOR-26-0489-A-000156

ahernandez1

S:\Transportation\21–195C WTB Intl Bridge Exp\CAD\01–Sheets\NEW & EXP BRIDGE\NEW BRIDGE\21–195C.dwg

U.S. SUMMARY OF ESTIMATED BRIDGE QUANTITIES – BENT 7 THRU ABUTMENT 13 (PHASE 1) ④⑥

ITEM / DESCRIPTION	0400–7010	0416–7002	0416–7006	0416–7010	0420–7012	0420–7022	0420–7038	0422–7001	0422–7013	0425–7005	0425–7006	0432–7002	0432–7043	0450–7024	0450–7049	0454–7004	0481–7013
	CEM STABIL BKFL	DRILLED SHAFT ⑧			CL C CONC			REINF ② CONC ③ SLAB ⑤	APPROACH SLAB ②⑧	PRESTR CONC GIRDER (TX54)	PRESTR CONC GIRDER (TX62)	RIPRAP (CONC)(5 IN)	RIPRAP (STONE PROTECTION) (18 IN)	RAIL (TY SSTR)	RAIL (CLF–RO) (MOD)	SEALED EXPANSION JOINT (4 IN)(SEJ–M)	PIPE (PVC)(SCH 40) (6 IN)
		18 IN	36 IN	60 IN	(ABUT)⑤⑧	(CAP)⑤	(COL)⑧										
	CY	LF	LF	LF	CY	CY	CY	SF	CY	LF	LF	CY	CY	LF	LF	LF	LF
1 ~ ABUTMENT	582	90	814		116.2				146.8							150	
6 ~ INTERIOR BENTS				3,008		492.0	863.7									220	
PRESTR CONC GIRDER SPANS								75,878		2,786.28	7,516.01	240	135	1,120	262.6		260
TOTAL	582	90	814	3,008	116.2	492.0	863.7	75,878	146.8	2,786.28	7,516.01	240	135	1,120	262.6	370	260

ITEM / DESCRIPTION	0481–7016	SS 4003–7001	4019–7001	WTB471–1
	PIPE (PVC)(SCH 40) (12 IN)	TIP TESTING (DRILLED⑦ SHAFT) ⑨	INSTALL BRIDGE IDENTIFICATION NUMBERS	GRATE ⑩⑪ AND FRAME (BRIDGE DRAIN)
	LF	EA	EA	EA
1 ~ ABUTMENT		7		
6 ~ INTERIOR BENTS				
PRESTR CONC GIRDER SPANS	1,071		1	120
TOTAL	1,071	7	1	120

SEA'S DESIGN FOR THE BRIDGE IS LIMITED TO THE PORTION NORTH OF BENT 7 AND MAY INCLUDE SPAN 6 IF AWARDED. ALL INFORMATION PROVIDED ON MEXICAN SIDE OF THE BORDER IS FOR REFERENCE ONLY AND IS NOT PART OF SEA'S DESIGN.

SUMMARY OF ESTIMATED BRIDGE QUANTITIES – SPAN 6 (ADD ALTERNATE)(PHASE 1) ④⑥

ITEM / DESCRIPTION	0422–7001	0425–7005	0450–7024	WTB IBWC–1
	REINF ② CONC ③ SLAB ⑤	PRESTR CONC GIRDER (TX54)	RAIL (TY SSTR)	PAVE MARKS & INT'L BRIDGE PLAQUES
	SF	LF	LF	LS
INTERNATIONAL SPAN (ALTERNATE BID)	11,000	1,393.00	200.00	1
TOTAL	11,000	1,393.00	200.00	1

1. SEE ROADWAY SHEETS FOR RIPRAP QUANTITY.
2. SAW–CUT GROOVING OF BRIDGE DECK AND APPROACH SLAB IS REQUIRED.
3. FURNISHING AND INSTALLATION OF ALL COMPONENTS OF BRIDGE DRAIN, AND ASSOCIATED COMPONENTS SHALL NOT BE PAID FOR DIRECTLY, BUT SHALL BE SUBSIDIARY TO THE BID ITEM 422 "REINFORCED CONCRETE SLAB.
4. STRUCTURAL ENGINEERING ASSOCIATES, INC.S' DESIGN FOR THE BRIDGE IS LIMITED TO THE PORTION OF THE INTERNATIONAL BORDER AT THE RIO GRANDE. LINE WORK FOR BRIDGE, STRIPING, DRAINAGE, ETC. ON THE MEXICAN SIDE OF THE BORDER IS FOR REFERENCE ONLY AND IS NOT PART OF STRUCTURAL ENGINEERING ASSOCIATES, INC.S' DESIGN.
5. PRECAST CAP ALTERNATES AND PRECAST OVERHANG ALTERNATES WILL NOT BE ALLOWED.
6. CONTRACTOR IS REQUIRED TO SURVEY THE MEXICAN COMPLETED PORTION OF THE BRIDGE BENT, BEARING SEATS, SLAB ELEVATIONS, ETC..., TO VERIFY THE LINES AND GRADES ARE PER CONTRACT PLANS. EOR SHALL BE NOTIFIED IF SIGNIFICANT DISCREPANCIES ARE NOTED. ALL WORK NECESSARY TO COMPLETE THIS CONSIDERED SUBSIDIARY TO VARIOUS WORK ITEMS.
7. THERMAL INTEGRITY PROFILER (TIP) TESTING WILL BE REQUIRED FOR 1 SHAFT ON EACH BENT/ABUT. SEE SPECIAL SPECIFICATION 4003 FOR DETAILS. PERFORM THE NONDESTRUCTIVE TESTING (NDT) METHOD TERMED THERMAL INTEGRITY PROFILER (TIP) TESTING TO CHECK THE INTEGRITY OF DESIGNATED PRODUCTION DRILLED SHAFTS. TESTING SHALL BE COORDINATED WITH THE ENGINEER A MINIMUM OF ONE WEEK PRIOR TO THE DESIRED TESTING DATE. THE ENGINEER WILL CHOOSE THE DRILLED SHAFTS TO BE TESTED.
8. SEE GENERAL NOTES ITEM 421 FOR SULFATE RESISTANT CONCRETE REQUIREMENTS.
9. THE ENGINEER SHALL EVALUATE THE RESULTS OF TIP TESTING AND DETERMINE ACCEPTANCE. SHOULD DEFECTS OR QUESTIONABLE RESULTS BE FOUND, THE ENGINEER MAY REQUIRE REMEDIATION USING HYDROBLASTING AND PRESSURE GROUTING. IF THE ENGINEER DETERMINES THAT FURTHER EVALUATIONS NECESSARY, HIGH–STRAIN DYNAMIC LOAD TESTING (ASTM D4945) PER ITEM 405, "FOUNDATION LOAD TEST", SHALL BE CONSIDERED. CONTRACTOR IS RESPONSIBLE FOR DEVELOPING AND IMPLEMENTING A MITIGATION PLAN TO MITIGATE IDENTIFIED DEFECTS. LOAD TESTING SHALL BE COORDINATED WITH THE ENGINEER A MINIMUM OF ONE WEEK PRIOR TO THE DESIRED TESTING DATE. TxDOT PERSONNEL OR THEIR DESIGNATED REPRESENTATIVE, SHALL BE PRESENT DURING TESTING.
10. J.R.HOE AND SONS, 8x18 CUSTOM BRIDGE SCUPPER–15IN OFFSET (OR EQUAL).
11. 60 DRAINS (USA), 10 DRAINS (INT'L SPAN), 50 DRAINS (MEXICO). MEXICO DRAINS AND POSSIBLY 10 INT'L SPAN DRAINS TO BE PURCHASED AND PROVIDED TO THE CITY OF LAREDO, FOR MEXICO USE.

PRELIMINARY
INTERIM REVIEW ONLY
This document is released for the purpose of interim review under the authority of
MARTIN COVARRUBIAS P.E. #87673
Sep 25, 2025
It is not to be used for permit, bidding or construction purposes.
Structural Engineering Associates, Inc.
Firm Registration No. F-199

HL93 AND T3–S2–R4 LOADING

REV. NO.	DATE	DESCRIPTION	BY

STRUCTURAL ENGINEERING ASSOCIATES
A JMT COMPANY
TEXAS REGISTERED ENGINEERING FIRM F–199

100% SUBMITTAL

CITY OF LAREDO

WORLD TRADE
INTERNATIONAL BRIDGE
EXPANSION PROJECT

NEW NORTHBOUND BRIDGE
(PHASE 1)
US SUMMARY OF ESTIMATED
BRIDGE QUANTITIES

DGN: MRC	FED. RD. DIV. NO.	STATE	FEDERAL AID PROJECT NO.			HIGHWAY NO.
CHK DGN: AMR	6	TEXAS				IH 69W
DWG: AMH	DIST.	COUNTY	CONT. NO.	SECT. NO.	JOB NO.	SHEET NO.
CHK DWG: MTC	LAR	WEBB	0921	213		92

TX-MAYOR-26-0489-A-000157

ahernandez1

S:\Transportation\21–195C WTB Intl Bridge Exp\CAD\01–Sheets\NEW & EXP BRIDGE\NEW BRIDGE\21–195C–DET.dwg

BEARING SEAT ELEVATIONS

(AT TOP SURFACE OF CONCRETE BEARING SEAT)

		BEAM 1	BEAM 2	BEAM 3	BEAM 4	BEAM 5	BEAM 6	BEAM 7	BEAM 8	BEAM 9	BEAM 10	BEAM 11	BEAM 12	BEAM 13	BEAM 14	BEAM 15	BEAM 16
ABUT 1	(FWD)	433.245	433.395	433.555	433.715	433.875	434.035	434.195	434.355	434.235	434.075	433.915	433.755	433.595	433.435		
BENT 2	(BK)	432.867	433.027	433.187	433.347	433.507	433.667	433.627	433.987	433.867	433.707	433.547	433.387	433.227	433.067		
	(FWD)	432.863	433.023	433.183	433.343	433.503	433.663	433.823	433.983	433.863	433.703	433.543	433.383	433.223	433.063		
BENT 3	(BK)	432.740	432.900	433.060	433.220	433.380	433.540	433.700	433.860	433.740	433.580	433.420	433.260	433.100	432.940		
	(FWD)	432.740	432.900	433.060	433.220	433.380	433.540	433.700	433.860	433.740	433.580	433.420	433.260	433.100	432.940		
BENT 4	(BK)	432.863	466.023	433.183	433.343	433.503	433.663	433.823	433.983	433.863	433.703	433.543	433.383	433.223	433.063		
	(FWD)	432.867	433.027	433.187	433.347	433.507	433.667	433.827	433.987	433.867	433.707	433.547	433.387	433.227	433.067		
BENT 5	(BK)	433.235	433.395	433.555	433.715	433.875	434.035	434.195	434.355	434.235	434.075	433.915	433.755	433.595	433.435		
	(FWD)	433.245	433.405	433.565	433.725	433.885	434.045	434.205	434.365	434.245	434.085	433.925	433.765	433.605	433.445		
BENT 6	(BK)	433.857	434.017	434.117	434.337	434.497	434.657	434.817	434.977	434.875	434.697	434.537	434.377	434.217	434.057		
	(FWD)	433.872	434.032	434.192	434.352	434.512	434.672	434.832	434.992	434.872	434.712	434.552	434.392	434.232	434.072		
BENT 7	(BK)	434.730	434.890	435.050	435.210	435.370	436.630	435.690	435.850	435.730	435.570	435.410	435.250	435.090	434.930		
	(FWD)	434.750	434.910	435.070	435.230	435.390	435.550	435.710	435.870	435.750	435.590	435.430	435.270	435.110	434.950		
BENT 8	(BK)	435.852	436.012	436.172	436.332	436.492	436.652	436.812	436.972	436.852	436.692	436.532	436.372	436.212	436.052		
	(FWD)	435.887	436.037	436.197	436.357	436.517	436.677	436.837	436.997	436.877	436.717	436.557	436.397	436.237	436.077		
BENT 9	(BK)	437.225	437.385	437.545	437.705	437.865	438.025	438.185	438.345	438.225	438.065	437.905	437.745	437.585	437.425		
	(FWD)	436.525	436.664	436.802	436.941	437.080	437.218	437.357	437.496	437.634	437.557	437.418	437.280	437.141	437.002		
BENT 10	(BK)	438.472	438.611	438.749	438.888	439.027	439.165	439.304	439.443	439.581	439.504	439.365	439.227	439.088	438.949		
	(FWD)	438.508	438.647	438.785	438.924	439.063	439.201	439.340	439.479	439.617	439.540	439.401	439.263	439.124	438.985		
BENT 11	(BK)	440.790	440.928	441.067	441.206	441.344	441.483	441.622	441.760	441.899	441.822	441.683	441.544	441.406	441.297	441.129	440.990
	(FWD)	440.892	441.031	441.170	441.308	441.447	441.586	441.724	441.863	442.002	441.924	441.786	441.647	441.508	441.370	441.231	441.092
BENT 12	(BK)	443.243	443.382	443.521	443.659	443.798	443.937	444.075	444.214	444.353	444.275	444.137	443.998	443.859	443.721	443.582	443.443
	(FWD)	443.342	443.481	443.621	443.760	443.900	444.040	444.179	444.319	444.458	444.372	444.232	444.093	443.953	443.813	443.674	443.534
ABUT 13	(BK)	444.957	445.148	445.339	445.530	445.721	445.911	446.102	446.293	446.452	446.261	446.070	445.879	445.688	445.497	445.306	445.115

PRELIMINARY
INTERIM REVIEW ONLY
This document is released for the purpose of interim review under the authority of
MARTIN COVARRUBIAS P.E. #87673
Sep 25, 2025
It is not to be used for permit, bidding or construction purposes.
Structural Engineering Associates, Inc.
Firm Registration No. F-199

HL93 AND T3-S2-R4 LOADING

REV. NO.	DATE	DESCRIPTION	BY

STRUCTURAL ENGINEERING ASSOCIATES
A JMT COMPANY
TEXAS REGISTERED ENGINEERING FIRM F-199

100% SUBMITTAL

CITY OF LAREDO

WORLD TRADE
INTERNATIONAL BRIDGE
EXPANSION PROJECT

NEW NORTHBOUND BRIDGE
(PHASE 1)
BEARING SEAT ELEVATIONS

DGN: MRC	FED. RD. DIV. NO.	STATE	FEDERAL AID PROJECT NO.			HIGHWAY NO.
CHK DGN: AMR	6	TEXAS				IH 69W
DWG: AMH	DIST.	COUNTY	CONT. NO.	SECT. NO.	JOB NO.	SHEET NO.
CHK DWG: MRC	LRD	WEBB	0489	02	213	93

AMERICAN OVERSIGHT

TX-MAYOR 26-0489-A-000158

ahernandez1

S:\Transportation\21-195C WTB Intl Bridge Exp\CAD\01-Sheets\NEW & EXP BRIDGE\NEW BRIDGE\21-195C-DET.dwg

From: Mielke, Sid <smielke@seatx.com>
Sent: Tuesday, January 06, 2026 10:49 PM EST
To: DIAZ, MARIA C <MARIA.C.DIAZ@cbp.dhs.gov>; Elsa Hinojosa <mhinojosa1@ci.laredo.tx.us>; LFO FACILITIES <LFO-FACILITIES@cbp.dhs.gov>; LOZANO, EDUARDO <EDUARDO.LOZANO@CBP.DHS.GOV>; FLORES, ALBERTO A <ALBERTO.A.FLORES@CBP.DHS.GOV>; STELLEMA, DAVID M. <DAVID.M.STELLEMA@cbp.dhs.gov>; Havinoviski, Glenn <ghavinoviski@jmttg.com>; Marsteller, Bradley <BMarsteller@jmt.com>
CC: Sergio Perez - PT1F <sergio.perez@gsa.gov>; CASPERSON, JARED <JARED.CASPERSON@cbp.dhs.gov>; HAMLETT, ELIZABETH F <elizabeth.f.hamlett@cbp.dhs.gov>; FLANAGAN, RYAN H <RYAN.H.FLANAGAN@cbp.dhs.gov>; David Cornelison <david.cornelison@gsa.gov>; LANCASTER, JAMES A (CTR) <JAMES.A.LANCASTER@associates.cbp.dhs.gov>; Joseph W. Neeb <jneeb@ci.laredo.tx.us>; Jose A. Valdez, Jr. <jvaldez5@ci.laredo.tx.us>; Steve E. Landin <selandin@ci.laredo.tx.us>; ROSS, YVETTE <YVETTE.ROSS@cbp.dhs.gov>; rchavez@ci.laredo.tx.us <rchavez@ci.laredo.tx.us>; jrichard@ci.laredo.tx.us <jrichard@ci.laredo.tx.us>; Olga De Angel <odeangel@ci.laredo.tx.us>; Elizabeth Estrada <eestrada@ci.laredo.tx.us>; gsaavedra@ci.laredo.tx.us <gsaavedra@ci.laredo.tx.us>; Evelyn Gomez <egomez@ci.laredo.tx.us>; jim . king <jim.king@kingadvising.com>; randolphdavide <randolphdavide@aol.com>; Romero, Adrian <aromero@seatx.com>; Covarrubias, Martin <mcovarrubias@seatx.com>; Edward Ochoa <edward.ochoa@kci.com>; BALDWIN,KELLY L <kelly.l.baldwin@cbp.dhs.gov>; NORRIE, ROBERT <ROBERT.NORRIE@cbp.dhs.gov>; Jim King <idaho4jk@gmail.com>; VASQUEZ, JAVIER <JAVIER.VASQUEZ@CBP.DHS.GOV>; Jared Bradley - 9P <jared.bradley@gsa.gov>; FAZ, JUAN O <JUAN.O.FAZ@cbp.dhs.gov>; CHAVEZ, JUAN <JUAN.CHAVEZ@CBP.DHS.gov>; LOZANO, LUIS G <LUIS.G.LOZANO@CBP.DHS.GOV>; ALVAREZ, SANTIAGO III <SANTIAGO.III.ALVAREZ@CBP.DHS.GOV>; GARZA, MICHAELC <MICHAEL.C.GARZA@cbp.dhs.gov>; SALINAS, PEDRO A <PEDRO.A.SALINAS2@cbp.dhs.gov>; GARZA, MARGARITA <MARGARITA.GARZA@CBP.DHS.GOV>; LAREDO POE FACILITIES <LAREDOPOEFACILITIES@cbp.dhs.gov>; CAVAZOS, REYMUNDO <REYMUNDO.CAVAZOS@CBP.DHS.GOV>; RANGEL, EFREN R <EFREN.R.RANGEL@cbp.dhs.gov>; MARA, JEFFREY J <JEFFREY.J.MARA@CBP.DHS.GOV>; GUERRA, ADRIAN C <ADRIAN.C.GUERRA@CBP.DHS.GOV>; AGEE, JAMES M. (CTR) <JAMES.M.AGEE@associates.cbp.dhs.gov>; DYAR, ROBERT A. (OPR) <ROBERT.A.DYAR@cbp.dhs.gov>; CAMACHO, ALEJANDRO (CTR) <alejandro.camacho@associates.cbp.dhs.gov>; Mark Woods - 7PCE <mark.woods@gsa.gov>; alberto.garcia@gsa.gov <alberto.garcia@gsa.gov>; DRAKE, CHERELLE A <CHERELLE.A.DRAKE@cbp.dhs.gov>; MORENO, TONY <TONY.MORENO@cbp.dhs.gov>; SPRAKER, KIRSTEN A. (CTR) <KIRSTEN.A.SPRAKER@associates.cbp.dhs.gov>; MARIN, JOSE A <JOSE.A.MARIN@cbp.dhs.gov>; SERIAN, JOSHUA <joshua.serian@cbp.dhs.gov>; ADAMS, JONATHAN <JONATHAN.ADAMS@cbp.dhs.gov>; BENAVIDES, LEOBARDO <LEOBARDO.BENAVIDES@CBP.DHS.GOV>; CROUCH, CHRISTOPHER M <CHRISTOPHER.M.CROUCH@cbp.dhs.gov>; HANNA, AUSTIN J <AUSTIN.J.HANNA@associates.cbp.dhs.gov>; ESPINOZA MONTALVO, RICARDO (OIT) <RICARDO.ESPINOZAMONTALVO@cbp.dhs.gov>; ROBERTSON, HEATHER M <HEATHER.M.ROBERTSON@CBP.DHS.GOV>; COSTILLA, RUBEN (OIT) <RUBEN.COSTILLA@cbp.dhs.gov>; MARTINEZ, JORGE Z (OIT) <JORGE.Z.MARTINEZ@CBP.DHS.GOV>; CAMACHO, JUAN R <JUAN.R.CAMACHO@cbp.dhs.gov>; Kirsten Spraker <kspraker@vpdgov.com>; GUSTAFSON-JR, RONALD A. (CTR) <ronald.a.gustafson-jr@associates.cbp.dhs.gov>; NEWTON, DAVID E. (CTR) <david.e.newton@associates.cbp.dhs.gov>; DONAHUE, STEPHANIE D <STEPHANIE.D.DONAHUE@CBP.DHS.GOV>; McGraw, John <JMcGraw@jmt.com>; Shaner, Nickalaus <NShaner@jmt.com>
Subject: Re: [EXTERNAL] FY25 Laredo WTB Expansion Project
Attachment(s): "Re [EXTERNAL] FY25 Laredo WTB Expansion Project.msg"

Sender: smielke@seatx.com
Subject: Re: [EXTERNAL] FY25 Laredo WTB Expansion Project
Message-Id: <PH7PR20MB50895E42CB6AC778EB007391BE84A@PH7PR20MB5089.namprd20.prod.outlook.com>
Recipient: jrichard@ci.laredo.tx.us

AMERICAN OVERSIGHT

From: Mielke, Sid <smielke@seatx.com>
Sent: Tuesday, January 06, 2026 10:34 PM EST
To: DIAZ, MARIA C <MARIA.C.DIAZ@cbp.dhs.gov>; Elsa Hinojosa <mhinojosa1@ci.laredo.tx.us>; LFO FACILITIES <LFO-FACILITIES@cbp.dhs.gov>; LOZANO, EDUARDO <EDUARDO.LOZANO@CBP.DHS.GOV>; FLORES, ALBERTO A <ALBERTO.A.FLORES@CBP.DHS.GOV>; STELLEMA, DAVID M. <DAVID.M.STELLEMA@cbp.dhs.gov>; Havinoviski, Glenn <ghavinoviski@jmttg.com>; Marsteller, Bradley <BMarsteller@jmt.com>
CC: Sergio Perez - PT1F <sergio.perez@gsa.gov>; CASPERSON, JARED <JARED.CASPERSON@cbp.dhs.gov>; HAMLETT, ELIZABETH F <elizabeth.f.hamlett@cbp.dhs.gov>; FLANAGAN, RYAN H <RYAN.H.FLANAGAN@cbp.dhs.gov>; David Cornelison <david.cornelison@gsa.gov>; LANCASTER, JAMES A (CTR) <JAMES.A.LANCASTER@associates.cbp.dhs.gov>; Joseph W. Neeb <jneeb@ci.laredo.tx.us>; Jose A. Valdez, Jr. <jvaldez5@ci.laredo.tx.us>; Steve E. Landin <selandin@ci.laredo.tx.us>; ROSS, YVETTE <YVETTE.ROSS@cbp.dhs.gov>; rchavez@ci.laredo.tx.us <rchavez@ci.laredo.tx.us>; jrichard@ci.laredo.tx.us <jrichard@ci.laredo.tx.us>; Olga De Angel <odeangel@ci.laredo.tx.us>; Elizabeth Estrada <eestrada@ci.laredo.tx.us>; gsaavedra@ci.laredo.tx.us <gsaavedra@ci.laredo.tx.us>; Evelyn Gomez <egomez@ci.laredo.tx.us>; jim . king <jim.king@kingadvising.com>; randolphdavide <randolphdavide@aol.com>; Romero, Adrian <aromero@seatx.com>; Covarrubias, Martin <mcovarrubias@seatx.com>; Edward Ochoa <edward.ochoa@kci.com>; BALDWIN,KELLY L <kelly.l.baldwin@cbp.dhs.gov>; NORRIE, ROBERT <ROBERT.NORRIE@cbp.dhs.gov>; Jim King <idaho4jk@gmail.com>; VASQUEZ, JAVIER <JAVIER.VASQUEZ@CBP.DHS.GOV>; Jared Bradley - 9P <jared.bradley@gsa.gov>; FAZ, JUAN O <JUAN.O.FAZ@cbp.dhs.gov>; CHAVEZ, JUAN <JUAN.CHAVEZ@CBP.DHS.gov>; LOZANO, LUIS G <LUIS.G.LOZANO@CBP.DHS.GOV>; ALVAREZ, SANTIAGO III <SANTIAGO.III.ALVAREZ@CBP.DHS.GOV>; GARZA, MICHAELC <MICHAEL.C.GARZA@cbp.dhs.gov>; SALINAS, PEDRO A <PEDRO.A.SALINAS2@cbp.dhs.gov>; GARZA, MARGARITA <MARGARITA.GARZA@CBP.DHS.GOV>; LAREDO POE FACILITIES <LAREDOPOEFACILITIES@cbp.dhs.gov>; CAVAZOS, REYMUNDO <REYMUNDO.CAVAZOS@CBP.DHS.GOV>; RANGEL, EFREN R <EFREN.R.RANGEL@cbp.dhs.gov>; MARA, JEFFREY J <JEFFREY.J.MARA@CBP.DHS.GOV>; GUERRA, ADRIAN C <ADRIAN.C.GUERRA@CBP.DHS.GOV>; AGEE, JAMES M. (CTR) <JAMES.M.AGEE@associates.cbp.dhs.gov>; DYAR, ROBERT A. (OPR) <ROBERT.A.DYAR@cbp.dhs.gov>; CAMACHO, ALEJANDRO (CTR) <alejandro.camacho@associates.cbp.dhs.gov>; Mark Woods - 7PCE <mark.woods@gsa.gov>; alberto.garcia@gsa.gov <alberto.garcia@gsa.gov>; DRAKE, CHERELLE A <CHERELLE.A.DRAKE@cbp.dhs.gov>; MORENO, TONY <TONY.MORENO@cbp.dhs.gov>; SPRAKER, KIRSTEN A. (CTR) <KIRSTEN.A.SPRAKER@associates.cbp.dhs.gov>; MARIN, JOSE A <JOSE.A.MARIN@cbp.dhs.gov>; SERIAN, JOSHUA <joshua.serian@cbp.dhs.gov>; ADAMS, JONATHAN <JONATHAN.ADAMS@cbp.dhs.gov>; BENAVIDES, LEOBARDO <LEOBARDO.BENAVIDES@CBP.DHS.GOV>; CROUCH, CHRISTOPHER M <CHRISTOPHER.M.CROUCH@cbp.dhs.gov>; HANNA, AUSTIN J <AUSTIN.J.HANNA@associates.cbp.dhs.gov>; ESPINOZA MONTALVO, RICARDO (OIT) <RICARDO.ESPINOZAMONTALVO@cbp.dhs.gov>; ROBERTSON, HEATHER M <HEATHER.M.ROBERTSON@CBP.DHS.GOV>; COSTILLA, RUBEN (OIT) <RUBEN.COSTILLA@cbp.dhs.gov>; MARTINEZ, JORGE Z (OIT) <JORGE.Z.MARTINEZ@CBP.DHS.GOV>; CAMACHO, JUAN R <JUAN.R.CAMACHO@cbp.dhs.gov>; Kirsten Spraker <kspraker@vpdgov.com>; GUSTAFSON-JR, RONALD A. (CTR) <ronald.a.gustafson-jr@associates.cbp.dhs.gov>; NEWTON, DAVID E. (CTR) <david.e.newton@associates.cbp.dhs.gov>; DONAHUE, STEPHANIE D <STEPHANIE.D.DONAHUE@CBP.DHS.GOV>; McGraw, John <JMcGraw@jmt.com>; Shaner, Nickalaus <NShaner@jmt.com>
Subject: Re: [EXTERNAL] FY25 Laredo WTB Expansion Project
Attachment(s): "WTB 100% NB BRIDGE PLAN & PROFILE.pdf"

CAUTION: This email originated from outside your organization. Exercise caution when opening attachments or clicking links, especially from unknown senders.
To All,

Find attached the current 100% NB bridge plan and profile sheets as requested.

Sidney "Sid" A. Mielke, P.E. Senior Project Manager
A JMT DIVISION
3838 NW Loop 410, San Antonio, TX 78229
P: (210)735-9202
C (210)861-3126
E:smielke@seatx.com

From: DIAZ, MARIA C
Sent: Tuesday, April 1, 2025 6:55 AM
To: DIAZ, MARIA C <MARIA.C.DIAZ@cbp.dhs.gov>; Mielke, Sid <smielke@seatx.com>; Elsa Hinojosa <mhinojosa1@ci.laredo.tx.us>; LFO FACILITIES <LFO-FACILITIES@cbp.dhs.gov>; LOZANO, EDUARDO <EDUARDO.LOZANO@CBP.DHS.GOV>; FLORES, ALBERTO A <ALBERTO.A.FLORES@CBP.DHS.GOV>; STELLEMA, DAVID M. <DAVID.M.STELLEMA@cbp.dhs.gov>; Havinoviski, Glenn <ghavinoviski@jmttg.com>; Marsteller, Bradley <BMarsteller@jmt.com>
Cc: Sergio Perez - PT1F <sergio.perez@gsa.gov>; CASPERSON, JARED <JARED.CASPERSON@cbp.dhs.gov>; HAMLETT, ELIZABETH F <elizabeth.f.hamlett@cbp.dhs.gov>; FLANAGAN, RYAN H <RYAN.H.FLANAGAN@cbp.dhs.gov>; David Cornelison <david.cornelison@gsa.gov>; LANCASTER, JAMES A (CTR) <JAMES.A.LANCASTER@associates.cbp.dhs.gov>; Joseph W. Neeb <jneeb@ci.laredo.tx.us>; Jose A. Valdez, Jr. <jvaldez5@ci.laredo.tx.us>; Steve E. Landin <selandin@ci.laredo.tx.us>; ROSS, YVETTE <YVETTE.ROSS@cbp.dhs.gov>; rchavez@ci.laredo.tx.us <rchavez@ci.laredo.tx.us>; jrichard@ci.laredo.tx.us <jrichard@ci.laredo.tx.us>; Olga De Angel <odeangel@ci.laredo.tx.us>; Elizabeth Estrada <eestrada@ci.laredo.tx.us>;

AMERICAN OVERSIGHT

gsaavedra@ci.laredo.tx.us <gsaavedra@ci.laredo.tx.us>; Evelyn Gomez <egomez@ci.laredo.tx.us>; jim.king <jim.king@kingadvising.com>; randolphdavide <randolphdavide@aol.com>; Romero, Adrian <aromero@seatx.com>; Covarrubias, Martin <mcovarrubias@seatx.com>; Edward Ochoa <edward.ochoa@kci.com>; BALDWIN, KELLY L <kelly.l.baldwin@cbp.dhs.gov>; NORRIE, ROBERT <ROBERT.NORRIE@cbp.dhs.gov>; Jim King <idaho4jk@gmail.com>; VASQUEZ, JAVIER <JAVIER.VASQUEZ@CBP.DHS.GOV>; Jared Bradley - 9P <jared.bradley@gsa.gov>; FAZ, JUAN O <JUAN.O.FAZ@cbp.dhs.gov>; CHAVEZ, JUAN <JUAN.CHAVEZ@CBP.DHS.gov>; LOZANO, LUIS G <LUIS.G.LOZANO@CBP.DHS.GOV>; ALVAREZ, SANTIAGO III <SANTIAGO.III.ALVAREZ@CBP.DHS.GOV>; GARZA, MICHAEL C <MICHAEL.C.GARZA@cbp.dhs.gov>; SALINAS, PEDRO A <PEDRO.A.SALINAS2@cbp.dhs.gov>; GARZA, MARGARITA <MARGARITA.GARZA@CBP.DHS.GOV>; LAREDO POE FACILITIES <LAREDOPOEFACILITIES@cbp.dhs.gov>; CAVAZOS, REYMUNDO <REYMUNDO.CAVAZOS@CBP.DHS.GOV>; RANGEL, EFREN R <EFREN.R.RANGEL@cbp.dhs.gov>; MARA, JEFFREY J <JEFFREY.J.MARA@CBP.DHS.GOV>; GUERRA, ADRIAN C <ADRIAN.C.GUERRA@CBP.DHS.GOV>; AGEE, JAMES M. (CTR) <JAMES.M.AGEE@associates.cbp.dhs.gov>; DYAR, ROBERT A. (OPR) <ROBERT.A.DYAR@cbp.dhs.gov>; CAMACHO, ALEJANDRO (CTR) <alejandro.camacho@associates.cbp.dhs.gov>; Mark Woods - 7PCE <mark.woods@gsa.gov>; alberto.garcia@gsa.gov <alberto.garcia@gsa.gov>; DRAKE, CHERELLE A <CHERELLE.A.DRAKE@cbp.dhs.gov>; MORENO, TONY <TONY.MORENO@cbp.dhs.gov>; SPRAKER, KIRSTEN A. (CTR) <KIRSTEN.A.SPRAKER@associates.cbp.dhs.gov>; MARIN, JOSE A <JOSE.A.MARIN@cbp.dhs.gov>; SERIAN, JOSHUA <joshua.serian@cbp.dhs.gov>; ADAMS, JONATHAN <JONATHAN.ADAMS@cbp.dhs.gov>; BENAVIDES, LEOBARDO <LEOBARDO.BENAVIDES@CBP.DHS.GOV>; CROUCH, CHRISTOPHER M <CHRISTOPHER.M.CROUCH@cbp.dhs.gov>; HANNA, AUSTIN J <AUSTIN.J.HANNA@associates.cbp.dhs.gov>; ESPINOZA MONTALVO, RICARDO (OIT) <RICARDO.ESPINOZAMONTALVO@cbp.dhs.gov>; ROBERTSON, HEATHER M <HEATHER.M.ROBERTSON@CBP.DHS.GOV>; COSTILLA, RUBEN (OIT) <RUBEN.COSTILLA@cbp.dhs.gov>; MARTINEZ, JORGE Z (OIT) <JORGE.Z.MARTINEZ@CBP.DHS.GOV>; CAMACHO, JUAN R <JUAN.R.CAMACHO@cbp.dhs.gov>; Kirsten Spraker <kspraker@vpdgov.com>; GUSTAFSON-JR, RONALD A. (CTR) <ronald.a.gustafson-jr@associates.cbp.dhs.gov>; NEWTON, DAVID E. (CTR) <david.e.newton@associates.cbp.dhs.gov>; DONAHUE, STEPHANIE D <STEPHANIE.D.DONAHUE@CBP.DHS.GOV>; McGraw, John <JMcGraw@jmt.com>; Shaner, Nickalaus <NShaner@jmt.com>
Subject: [EXTERNAL] FY25 Laredo WTB Expansion Project
When: Thursday, January 8, 2026 10:00 AM-11:00 AM.
Where: Microsoft Teams Meeting

Cyber Security Reminder: Please use caution - message originated outside JMT.

Microsoft Teams Need help?

Join the meeting now

Meeting ID: 220 633 975 367

Passcode: mV3GN2vE

Dial in by phone

+1 332-249-0605,,22046189# United States, New York City

Find a local number

Phone conference ID: 220 461 89#

For organizers: Meeting options | Reset dial-in PIN

This Teams Meeting is hosted on a U.S. Government information system and is provided for U.S. Government-authorized use only. Unauthorized or improper use or access of this system may result in disciplinary action as well as civil and criminal penalties.

This message is intended for the use of the individual or entity to which it is addressed and may contain information that is confidential, privileged and exempt from disclosure under applicable law. If the reader of this message is not the intended recipient or the employee or agent of the intended recipient, you are hereby notified that any dissemination, distribution, or copying of this communication is strictly prohibited. If you have received this communication in error, please contact the sender immediately and delete it from your system.

Thank You.

AMERICAN OVERSIGHT

100% SUBMITTAL

PRELIMINARY
INTERIM REVIEW ONLY
This document is released for the purpose of interim review under the authority of
SIDNEY A. MIELKE P.E. #60799
Sep 25, 2025
It is not to be used for permit, bidding or construction purposes.
Structural Engineering Associates, Inc.
Firm Registration No. F-199

PRELIMINARY
INTERIM REVIEW ONLY
This document is released for the purpose of interim review under the authority of
MARTIN COVARRUBIAS P.E. #87673
Sep 25, 2025
It is not to be used for permit, bidding or construction purposes.
Structural Engineering Associates, Inc.
Firm Registration No. F-199

CITY OF LAREDO TEXAS

PLANS OF PROPOSED IMPROVEMENTS
FEDERAL-AID PROJECT
PROJECT NO: N/A
HIGHWAY: IH 69 W
WEBB COUNTY
CSJ: 0922-33-213

NET LENGTH OF ROADWAY = 353.96 LF = 0.06 MI
NET LENGTH OF BRIDGE = 472.11 LF = 0.09 MI
NET LENGTH OF PROJECT (INCLUDES ROADWAY) = 826.07 LF = 0.15 MI
FROM: LAREDO WORLD TRADE INTERNATIONAL BRIDGE
TO: CITY OF LAREDO TOLL FACILITY


LAREDO WORLD TRADE BRIDGE EXPANSION

FED.RD. DIV.NO.	STATE DIST.NO.	FEDERAL AID PROJECT NO.		
6	LAREDO			
COUNTY	CONTROL	SECTION	JOB	HIGHWAY NO.
WEBB	0922	33	213	IH 69 W


PLANS PREPARED BY:

STRUCTURAL ENGINEERING ASSOCIATES
A JMT COMPANY
TEXAS REGISTERED ENGINEERING FIRM F-199


KCI TECHNOLOGIES

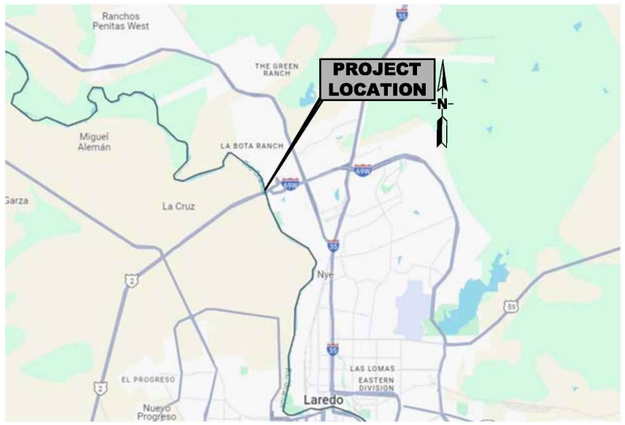

LOCATION MAP
N.T.S.

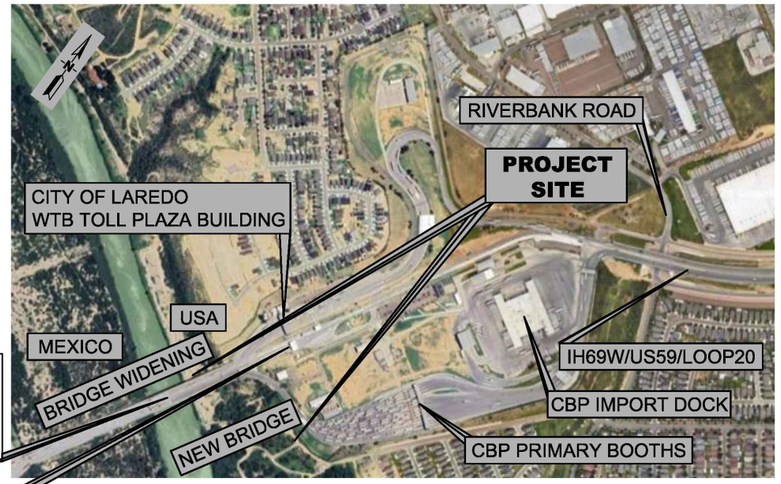

PROJECT SITE (N.T.S.)

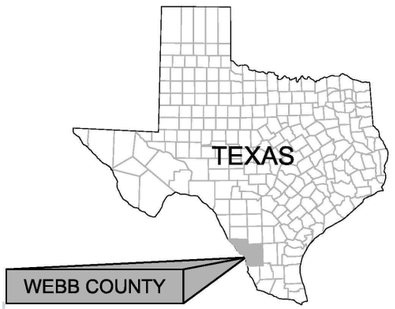

LAREDO DISTRICT

BEGIN PROJECT
MI MARK: 0.000
REF MARK: 1-8700
℄ EXIST BRIDGE STA 32+28.00
BEGIN CSJ 0922-33-213

END PROJECT
MI MARK: 0.112
REF MARK: 1-8110
℄ EXIST BRIDGE STA 38+16.99
END CSJ 0922-33-213

EXCEPTIONS: N/A
EQUATIONS: N/A
R.R. CROSSINGS: N/A

MAYOR
DR. VICTOR D. TREVINO

CITY COUNCIL MEMBER
DISTRICT #1
GILBERT GONZALEZ

CITY COUNCIL MEMBER
DISTRICT #2
RICARDO RICHIE RANGEL JR.

CITY COUNCIL MEMBER
DISTRICT #3
MELISSA R. CIGARROA

CITY COUNCIL MEMBER
DISTRICT #4
ALBERTO TORRES, JR.

CITY COUNCIL MEMBER
DISTRICT #5
RUBEN GUTIERREZ, JR.

CITY COUNCIL MEMBER
DISTRICT #6
DAVID TYLER KING

CITY COUNCIL MEMBER
DISTRICT #7
VANESSA PEREZ

CITY COUNCIL MEMBER
DISTRICT #8
ALYSSA CIGARROA

TxDOT
CONCURRENCE
TxDOT DATE _____
ADVANCE PROJECT DELIVERY SUPERVISOR

LOCAL ENTITY
CONCURRENCE
CITY OF PHARR DATE
JOSEPH NEEB, CITY MANAGER

LOCAL ENTITY
CONCURRENCE
CITY OF PHARR DATE
RAMON E. CHAVEZ, P.E., CITY ENGINEER

ENGINEER OF RECORD
SUBMITTED
FOR LETTING DATE
SIDNEY A. MIELKE, P.E., SENIOR PROJECT MANAGER

FINAL PLANS
LETTING DATE: _____
DATE CONTRACTOR BEGAN WORK: _____
DATE WORK WAS ACCEPTED: _____
CONTRACTOR: _____
TOTAL CONSTRUCTION COST: _____

FINAL AS BUILTS
THE CONSTRUCTION WAS PERFORMED UNDER MY SUPERVISION IN ACCORDANCE WITH THE PLANS AND CONTRACT.
_____
CITY ENGINEER
_____
DATE

SPECIFICATIONS ADOPTED BY THE TEXAS DEPARTMENT OF TRANSPORTATION ON SEPTEMBER 1, 2024 AND SPECIFICATIONS ON ITEMS LISTED AND DATED AS FOLLOWS, SHALL GOVERN ON THIS PROJECT: REQUIRED CONTRACT PROVISIONS FOR ALL FEDERAL AID CONSTRUCTION CONTRACTS (FORM FHWA 1273, OCTOBER 23, 2023).

PROJECT DATA
FUNCTIONAL CLASS OF ROADWAY = URBAN PRINCIPAL ARTERIAL
EXISTING ADT = 13,152 (2023)
PROJECTED ADT 20 = 15,825 (2028)
PROJECTED ADT 30 = 25,000 (2048)
DESIGN SPEED = 60 MPH


TX-MAYOR-26-0489-A-000162

AMERICAN OVERSIGHT

TDLR INSPECTION NOT REQUIRED

S:\Transportation\21-1950 WTB Intl Bridge Exp\CAD\01-Sheets\NEW & EXP BRIDGE\EXP BRIDGE\WTB Bridge.dwg

NUEVO LAREDO, TAMPS., MEXICO

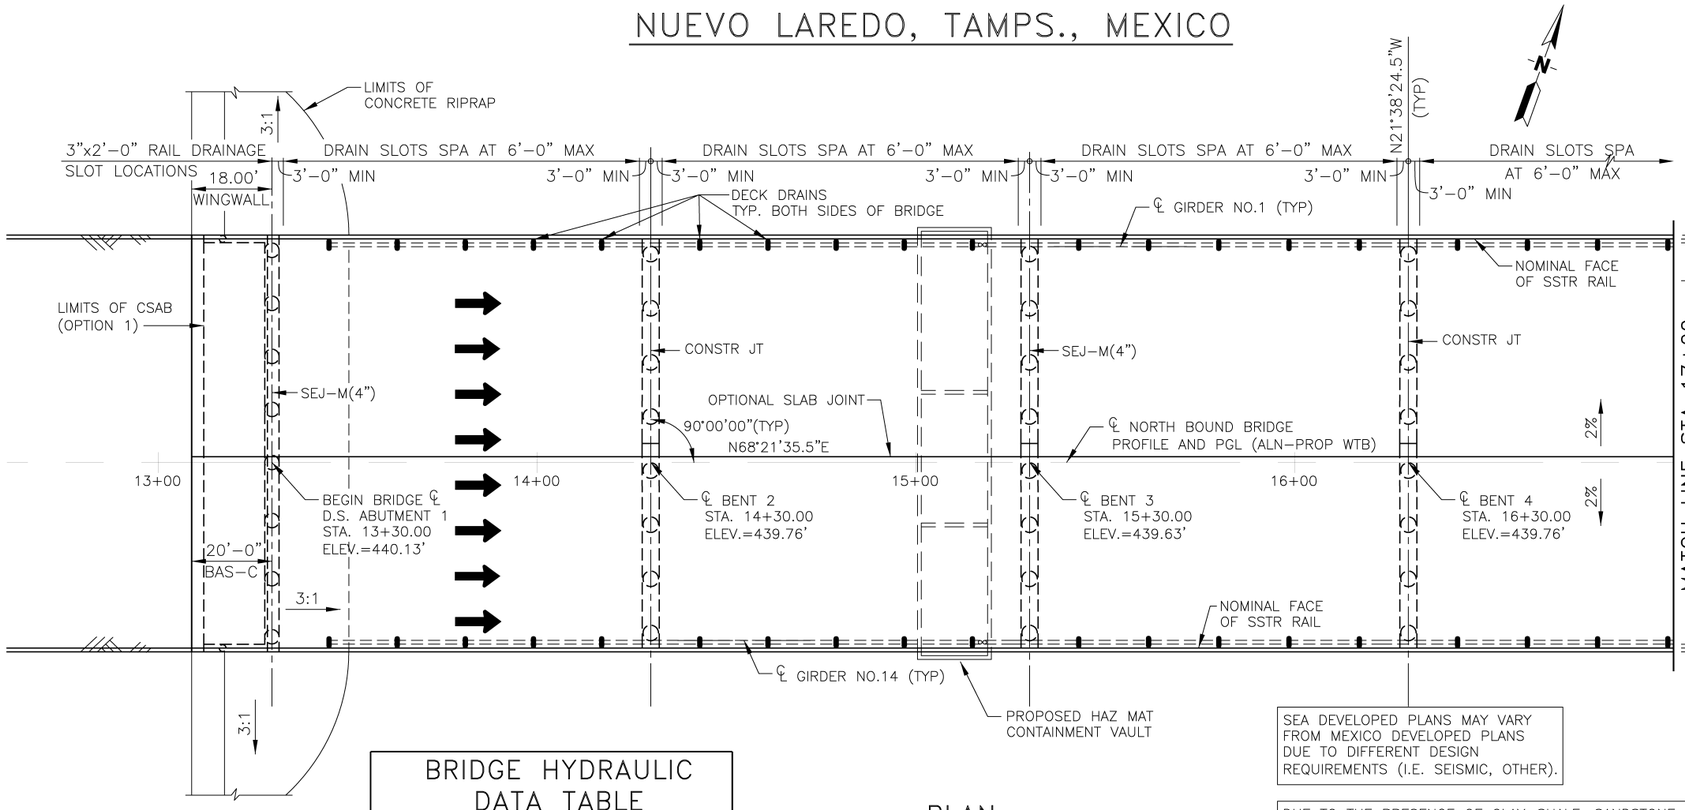

GENERAL NOTES

1. DESIGNED ACCORDING TO AASHTO LRFD BRIDGE DESIGN SPECIFICATIONS, 9TH EDITION AND MEXICO T3–S2–R4 TRUCK LOAD (WITH AASHTO LANE LOADS).
2. ALL DIMENSIONS ARE EITHER HORIZONTAL OR VERTICAL AND MUST BE CORRECTED FOR GRADE, CROWN, AND/OR SUPERELEVATION.
3. FOR CONCRETE GIRDER UNITS, "D" DENOTES BENTS WITH DOWEL BARS "D" AND SLOTTED HOLES AT OUTSIDE GIRDERS ONLY.
4. CONTRACTOR TO VERIFY LOCATION OF ALL UTILITIES PRIOR TO CONSTRUCTION.
5. SEE CONCRETE RIPRAP (CRR) STANDARD FOR CONCRETE RIPRAP DETAILS.
6. SEE CSAB STANDARD FOR CEMENT STABILIZED BACKFILL DETAILS.
7. SAW–CUT GROOVING OF BRIDGE DECK AND APPROACH SLAB IS REQUIRED. SAW–CUT GROOVING IS SUBSIDIARY TO TEM 422–7001.
8. "H" VALUES SHOWN ARE ESTIMATED COLUMN HEIGHTS. THE CONTRACTOR IS RESPONSIBLE FOR CALCULATING THE ACTUAL COLUMN HEIGHT BASED ON FIELD CONDITIONS.
9. THE BRIDGE IS TO BE CONSTRUCTED IN ACCORDANCE WITH TxDOT STANDARD SPECIFICATIONS FOR CONSTRUCTION AND MAINTENANCE OF HIGHWAYS, STREETS AND BRIDGES, (2024) AND SPECIAL PROVISION THERETO.
10. ABUTMENT SCOUR = 0.00 FT. (PROTECTED)
    BENT SCOUR = XX FT. (TYPICAL)
11. NBI NO. = XX–XXX–X–XXXX–XX–XXX
    FUNCTIONAL CLASS OF ROADWAY = URBAN PRINCIPAL ARTERIAL
    EXISTING ADT = 13,152 (2023)
    PROJECTED ADT = 15,825 (2028)
    PROJECTED ADT = 25,000 (2048)
    DESIGN SPEED = 60 MPH
12. SEE BL STANDARD FOR BRIDGE LIGHTING DETAILS.
13. SEE TYPE SSTR (MOD) RAIL SHEET FOR RAIL AND DRAIN SLOT DETAIL.
14. SEE NEW NORTH BOUND BRIDGE DRAINAGE PLAN AND PROFILE SHEETS, AND HAZMAT VAULT AND BRIDGE DRAIN DETAIL SHEETS FOR BRIDGE DECK DRAIN LOCATIONS AND OTHER NEEDED DETAILS.
15. SEE GENERAL NOTES ITEM 421 FOR SULFATE RESISTANT CONCRETE REQUIREMENTS.

BRIDGE HYDRAULIC DATA TABLE

FREQUENCY	Q TOTAL	V CHNL	ELEV
YEAR	(CFS)	(FPS)	(FEET)
DESIGN (2018)	181,000	6.69	412.80
NORMAL	49,793.68	5.32	391.19

PLAN


SCALE 1"=40'–0"

SEA DEVELOPED PLANS MAY VARY FROM MEXICO DEVELOPED PLANS DUE TO DIFFERENT DESIGN REQUIREMENTS (I.E. SEISMIC, OTHER).

DUE TO THE PRESENCE OF CLAY–SHALE, SANDSTONE, AND CEMENTED SOILS, HIGH POWER, HIGH TORQUE (ROCK) DRILLING EQUIPMENT WILL BE REQUIRED.

SUPER STRUCTURE INV/OPR RATINGS 1.03/1.72

HL93 AND T3–S2–R4 LOADING

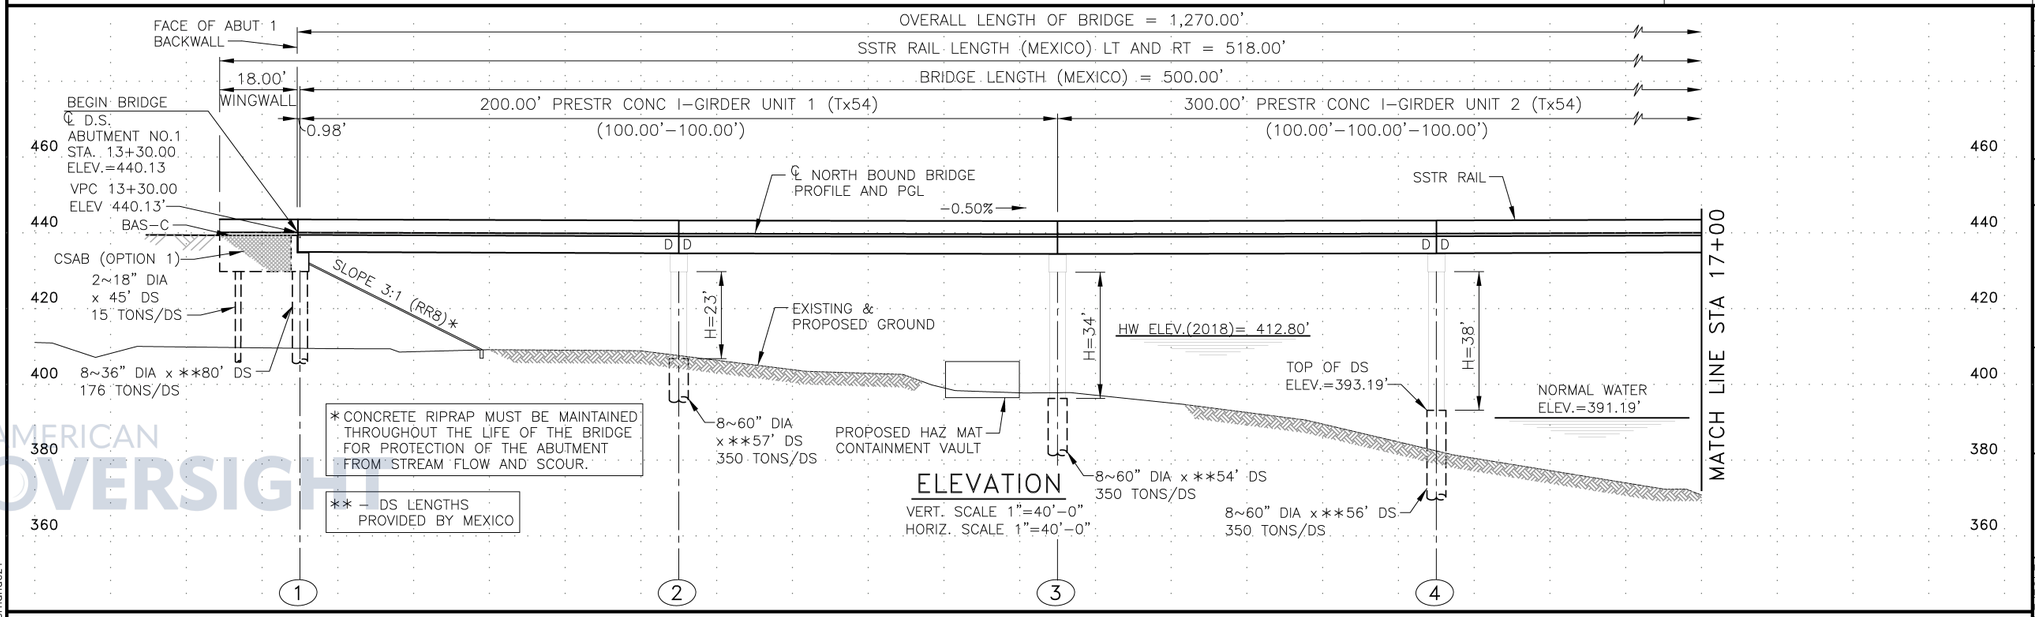

ELEVATION

VERT. SCALE 1"=40'–0"
HORIZ. SCALE 1"=40'–0"

PRELIMINARY
INTERIM REVIEW ONLY
This document is released for the purpose of interim review under the authority of
MARTIN COVARRUBIAS P.E. #87673
Sep 29, 2025
It is not to be used for permit, bidding or construction purposes.
Structural Engineering Associates, Inc.
Firm Registration No. F-199

REV. NO.	DATE	DESCRIPTION	BY

STRUCTURAL ENGINEERING ASSOCIATES
A JMT COMPANY
TEXAS REGISTERED ENGINEERING FIRM F–199

100% SUBMITTAL

CITY OF LAREDO

WORLD TRADE INTERNATIONAL BRIDGE EXPANSION PROJECT

NEW NORTHBOUND BRIDGE (PHASE 1) BRIDGE LAYOUT


SHT 1 OF 4

DGN: MRC	FED. RD. DIV. NO.	STATE	FEDERAL AID PROJECT NO.			HIGHWAY NO.
CHK DGN: AMR	6	TEXAS				IH 69W
DWG: ATM/MRC	COUNTY	CONTROL	SECTION	JOB NO.		SHEET NO.
CHK DWG: MRC	LAR	WEBB	0922	33	213	86

AMERICAN OVERSIGHT
FX-MAYOR-26-0489-A-000163

ahernandez1

S:\Transportation\21–195C WTB Intl Bridge Exp\CAD\01–Sheets\NEW & EXP BRIDGE\NEW BRIDGE\21–195C.dwg

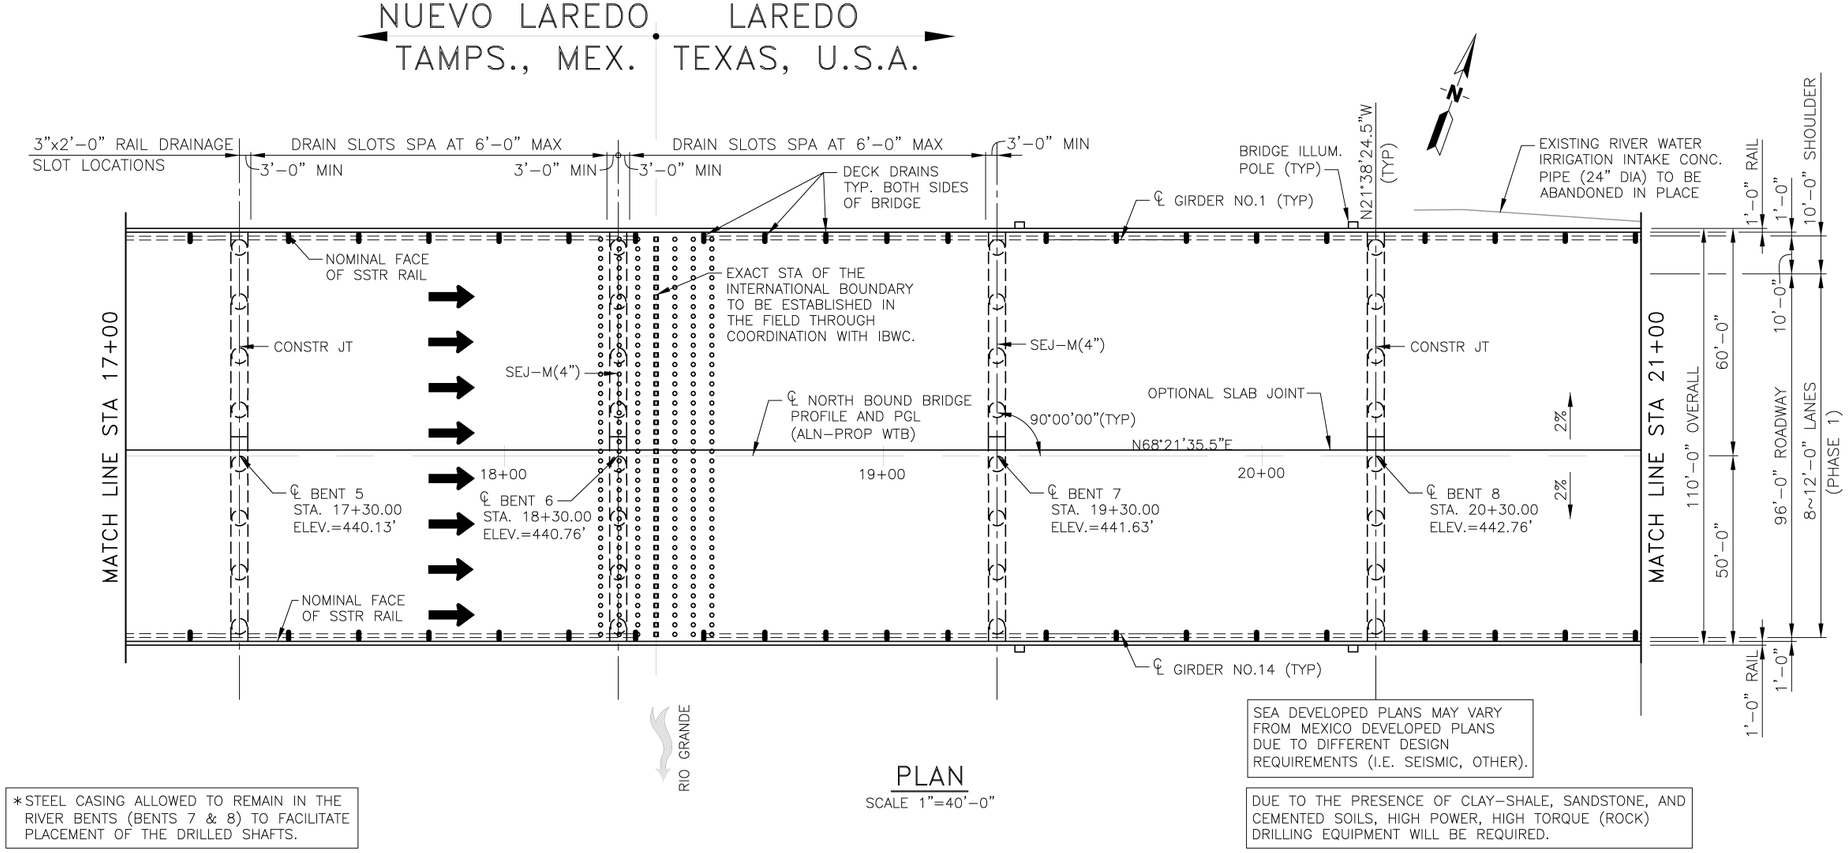

PLAN
SCALE 1"=40'-0"


NOTE:
SEA-JMT ENGINEER'S DESIGN FOR THE BRIDGE IS LIMITED TO THE PORTION OF THE BRIDGE NORTH OF THE INTERNATIONAL BORDER AT THE RIO GRANDE, LINE WORK FOR BRIDGE, ON THE MEXICAN SIDE OF THE BORDER IS FOR REFERENCE ONLY AND IS NOT PART OF THE ENGINEER' DESIGN.

SEA DEVELOPED PLANS MAY VARY FROM MEXICO DEVELOPED PLANS DUE TO DIFFERENT DESIGN REQUIREMENTS (I.E. SEISMIC, OTHER).

DUE TO THE PRESENCE OF CLAY-SHALE, SANDSTONE, AND CEMENTED SOILS, HIGH POWER, HIGH TORQUE (ROCK) DRILLING EQUIPMENT WILL BE REQUIRED.

*STEEL CASING ALLOWED TO REMAIN IN THE RIVER BENTS (BENTS 7 & 8) TO FACILITATE PLACEMENT OF THE DRILLED SHAFTS.

HL93 AND T3-S2-R4 LOADING

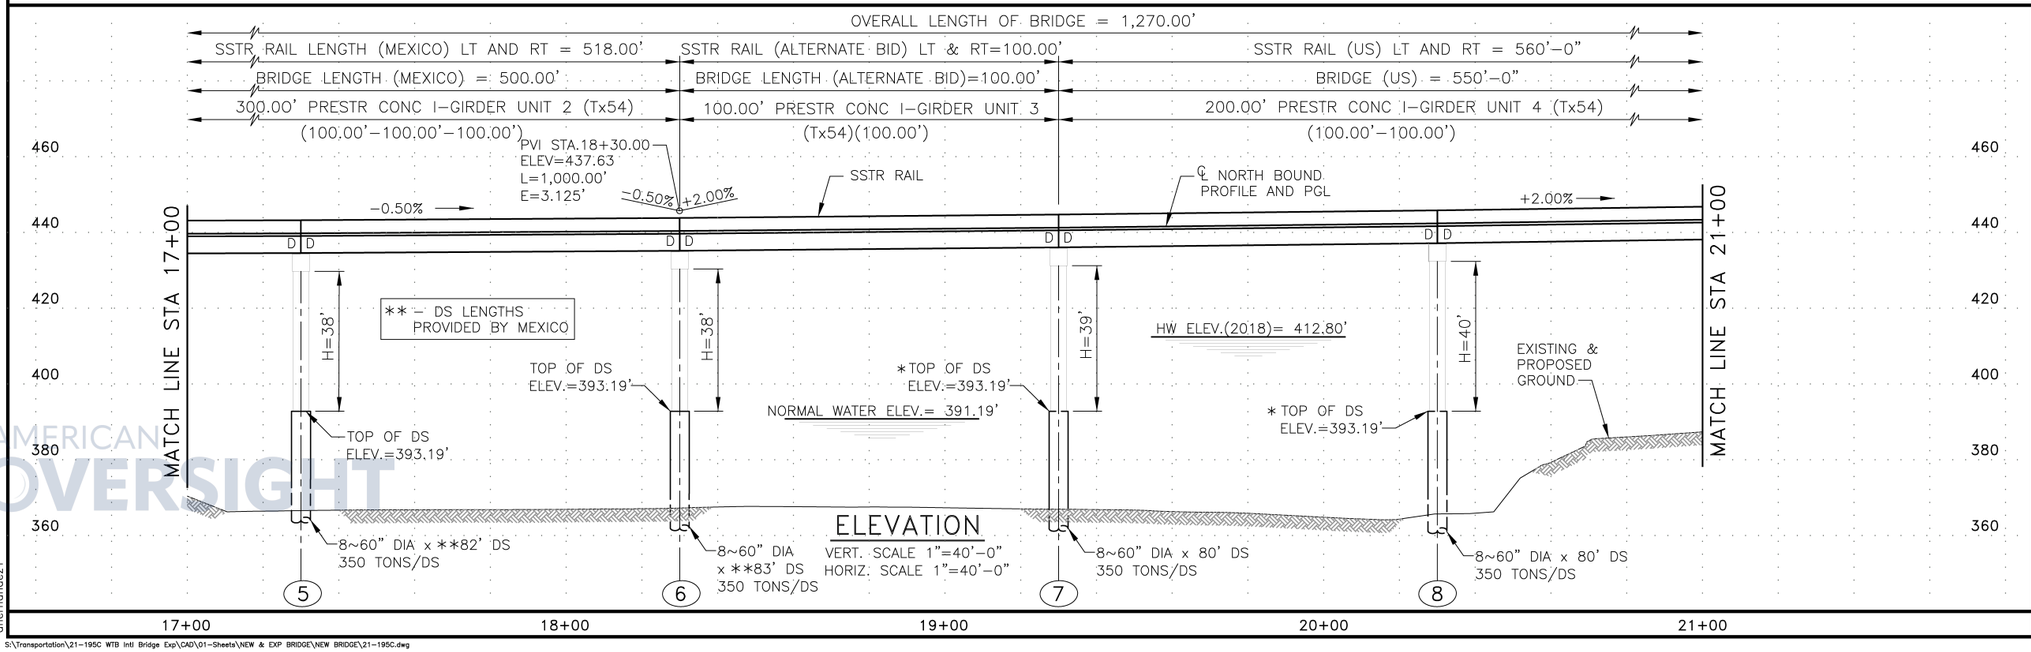

ELEVATION
VERT. SCALE 1"=40'-0"
HORIZ. SCALE 1"=40'-0"

REV. NO.	DATE	DESCRIPTION	BY

STRUCTURAL ENGINEERING ASSOCIATES
A JMT COMPANY
TEXAS REGISTERED ENGINEERING FIRM F-199

100% SUBMITTAL

CITY OF LAREDO

WORLD TRADE INTERNATIONAL BRIDGE EXPANSION PROJECT

NEW NORTHBOUND BRIDGE (PHASE 1) BRIDGE LAYOUT

SHT 2 OF 4

DGN: MRC	FED. RD. DIV. NO.	STATE	FEDERAL AID PROJECT NO.			HIGHWAY NO.
CHK DGN: AMR	6	TEXAS				IH 69W
DWG: AMM	CONTROL	SECTION	JOB NO.			SHEET NO.
CHK DWG: MRC	LAR	WEBB	0922	33	213	87


PRELIMINARY
INTERIM REVIEW ONLY
This document is released for the purpose of interim review under the authority of
MARTIN COVARRUBIAS P.E. #87673
Sep 29, 2025
It is not to be used for permit, bidding or construction purposes.
Structural Engineering Associates, Inc.
Firm Registration No. F-199

AMERICAN OVERSIGHT

TX-MAYOR-26-0489-A-000164

ahernandez1

S:\Transportation\21-195C WTB Intl Bridge Exp\CAD\01-Sheets\NEW & EXP BRIDGE\NEW BRIDGE\21-195C.dwg

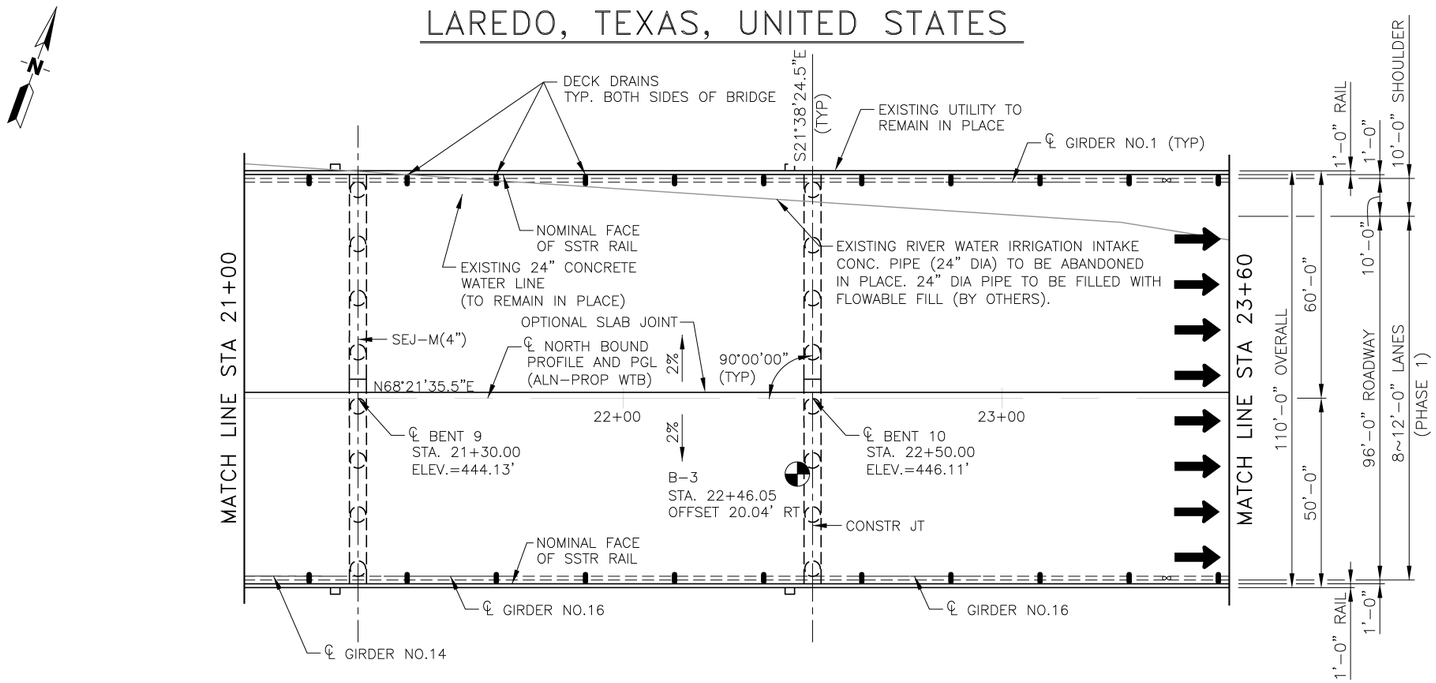


PLAN
SCALE 1"=40'-0"

B-5
STA. 27+60.02
OFFSET 35.72'

DUE TO THE PRESENCE OF CLAY-SHALE, SANDSTONE, AND CEMENTED SOILS, HIGH POWER, HIGH TORQUE (ROCK) DRILLING EQUIPMENT WILL BE REQUIRED.

HL93 AND T3-S2-R4 LOADING

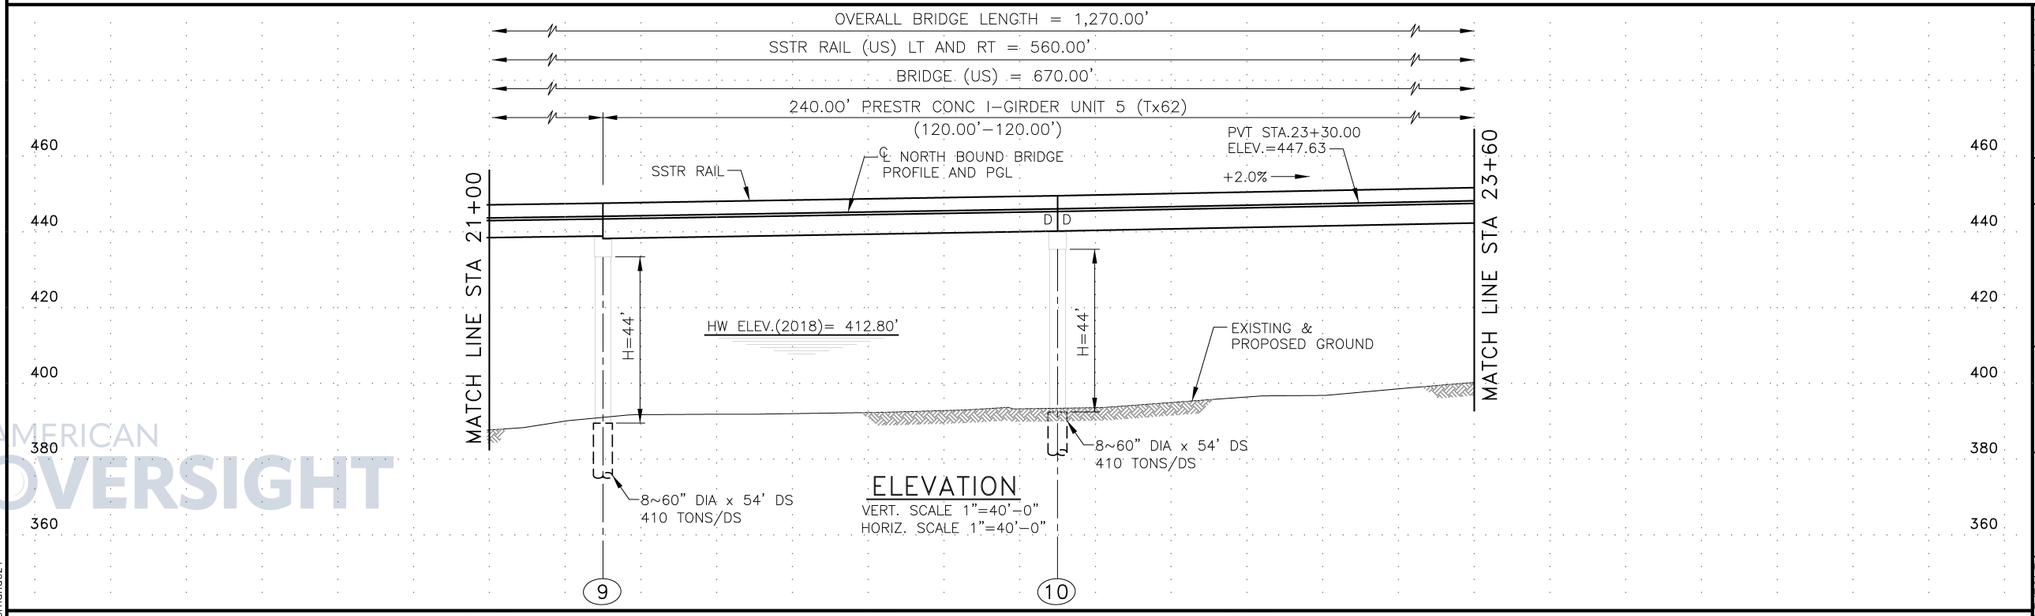

ELEVATION
VERT. SCALE 1"=40'-0"
HORIZ. SCALE 1"=40'-0"

PRELIMINARY
INTERIM REVIEW ONLY
This document is released for the purpose of interim review under the authority of
MARTIN COVARRUBIAS P.E. #87673
Sep 29, 2025
It is not to be used for permit, bidding or construction purposes.
Structural Engineering Associates, Inc.
Firm Registration No. F-199

REV. NO.	DATE	DESCRIPTION	BY

STRUCTURAL ENGINEERING ASSOCIATES
A JMT COMPANY
TEXAS REGISTERED ENGINEERING FIRM F-199

100% SUBMITTAL

CITY OF LAREDO

WORLD TRADE
INTERNATIONAL BRIDGE
EXPANSION PROJECT

NEW NORTHBOUND BRIDGE
(PHASE 1)
BRIDGE LAYOUT

SHT 3 OF 4


DGN: MRC	FED. RD. DIV. NO.	STATE	FEDERAL AID PROJECT NO.			HIGHWAY NO.
CHK DGN: AMR	6	TEXAS				IH 69W
DWG: ABM	CONTROL	SUBSECT	JOB NO.			SHEET NO.
CHK DWG: MRC	LAR	WEBB	0922	33	213	88

AMERICAN OVERSIGHT
TX-MAYOR-26-0489-A-000165

ahernandez1


S:\Transportation\21-195C WTB Intl Bridge Exp\CAD\01-Sheets\NEW & EXP BRIDGE\NEW BRIDGE\21-195C.dwg

LAREDO, TEXAS, UNITED STATES

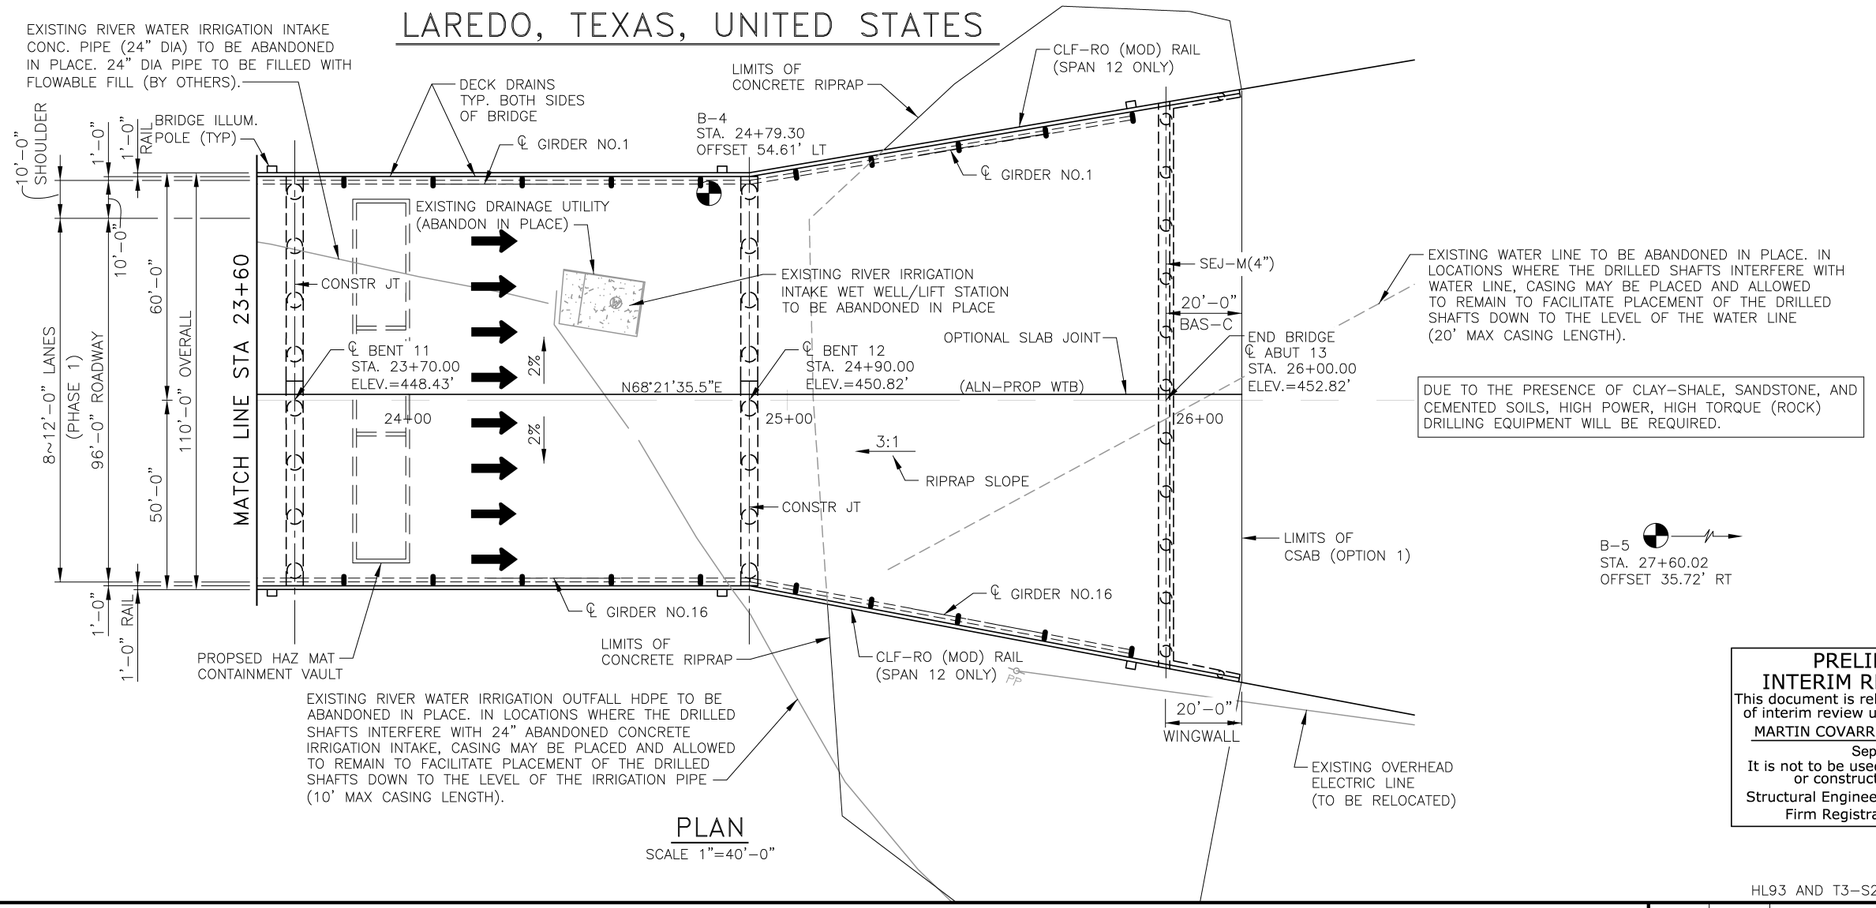

PLAN
SCALE 1"=40'-0"

HL93 AND T3-S2-R4 LOADING

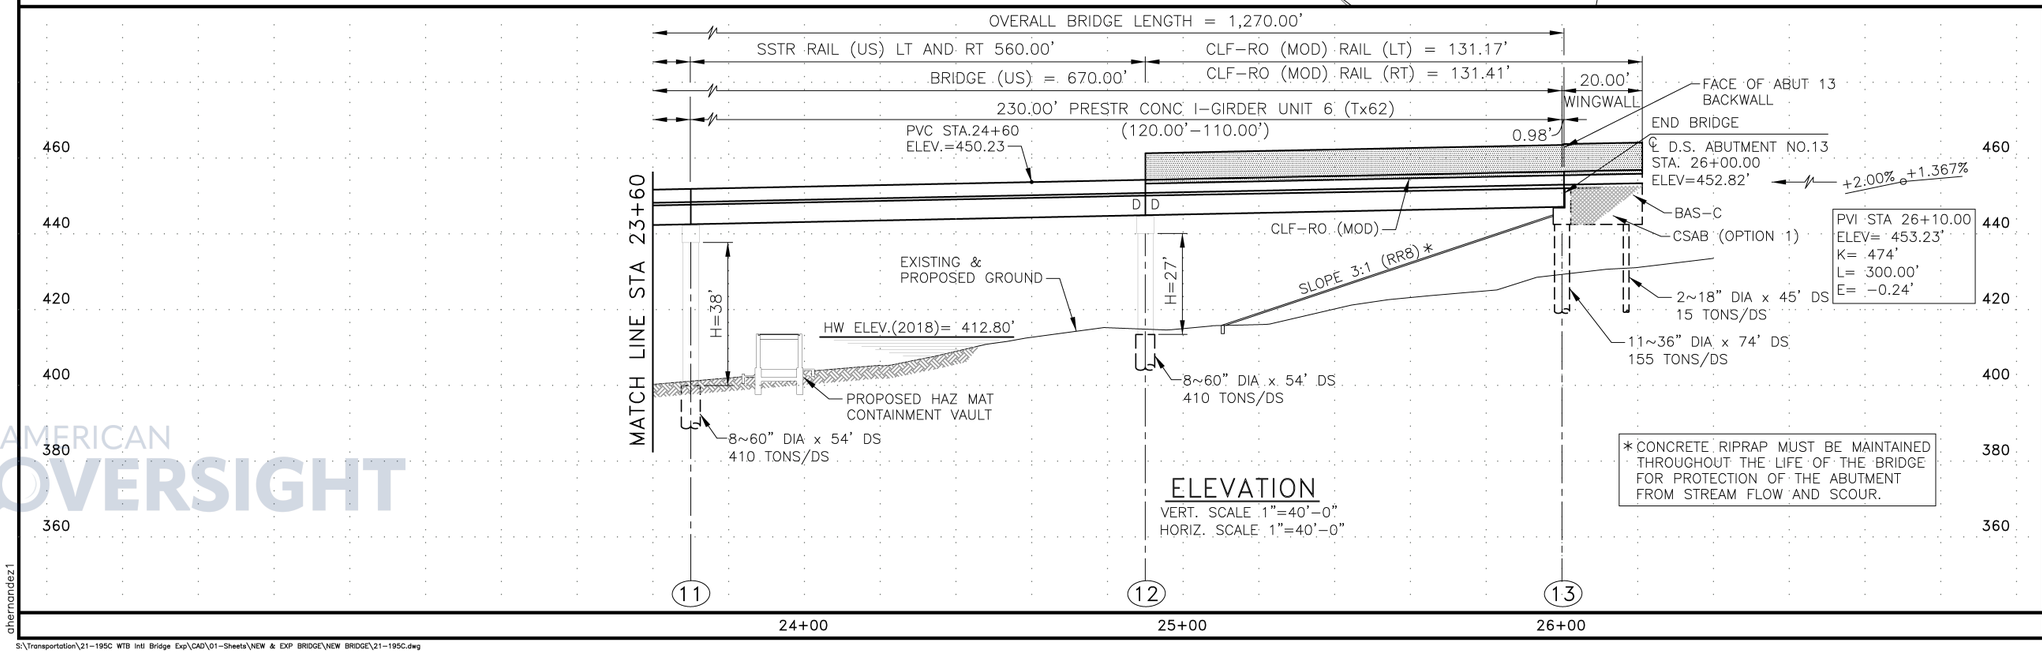

ELEVATION
VERT. SCALE 1"=40'-0"
HORIZ. SCALE 1"=40'-0"

PRELIMINARY
INTERIM REVIEW ONLY
This document is released for the purpose of interim review under the authority of
MARTIN COVARRUBIAS P.E. #87673
Sep 29, 2025
It is not to be used for permit, bidding or construction purposes.
Structural Engineering Associates, Inc.
Firm Registration No. F-199

REV. NO.	DATE	DESCRIPTION	BY

STRUCTURAL ENGINEERING ASSOCIATES
A JMT COMPANY
TEXAS REGISTERED ENGINEERING FIRM F-199

100% SUBMITTAL

CITY OF LAREDO

WORLD TRADE
INTERNATIONAL BRIDGE
EXPANSION PROJECT


NEW NORTHBOUND BRIDGE
(PHASE 1)
BRIDGE LAYOUT

SHT 4 OF 4

DGN: MRC	FED. RD. DIV. NO.	STATE	FEDERAL AID PROJECT NO.			HIGHWAY NO.
CHK DGN: AMR	6	TEXAS				IH 69W
DWG: ATM	CONTROL	SECTION	JOB NO.			SHEET NO.
CHK DWG: MRC	LAR	WEBB	0922	33	213	89


AMERICAN OVERSIGHT
TX-MAYOR-26-0289-A-000166

ahernandez1
S:\Transportation\21-195C WTB Intl Bridge Exp\CAD\01-Sheets\NEW & EXP BRIDGE\NEW BRIDGE\21-195C.dwg

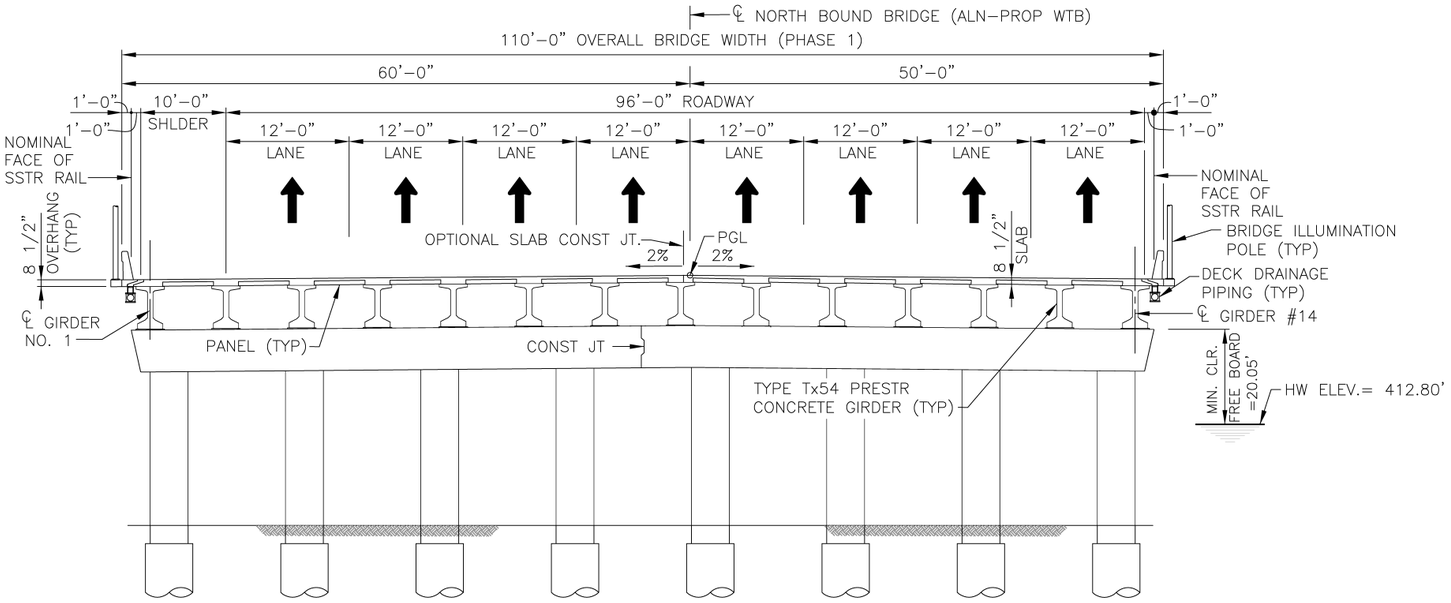


TYPICAL TRANSVERSE SECTION

(NOT TO SCALE)(SPANS #1–#8)

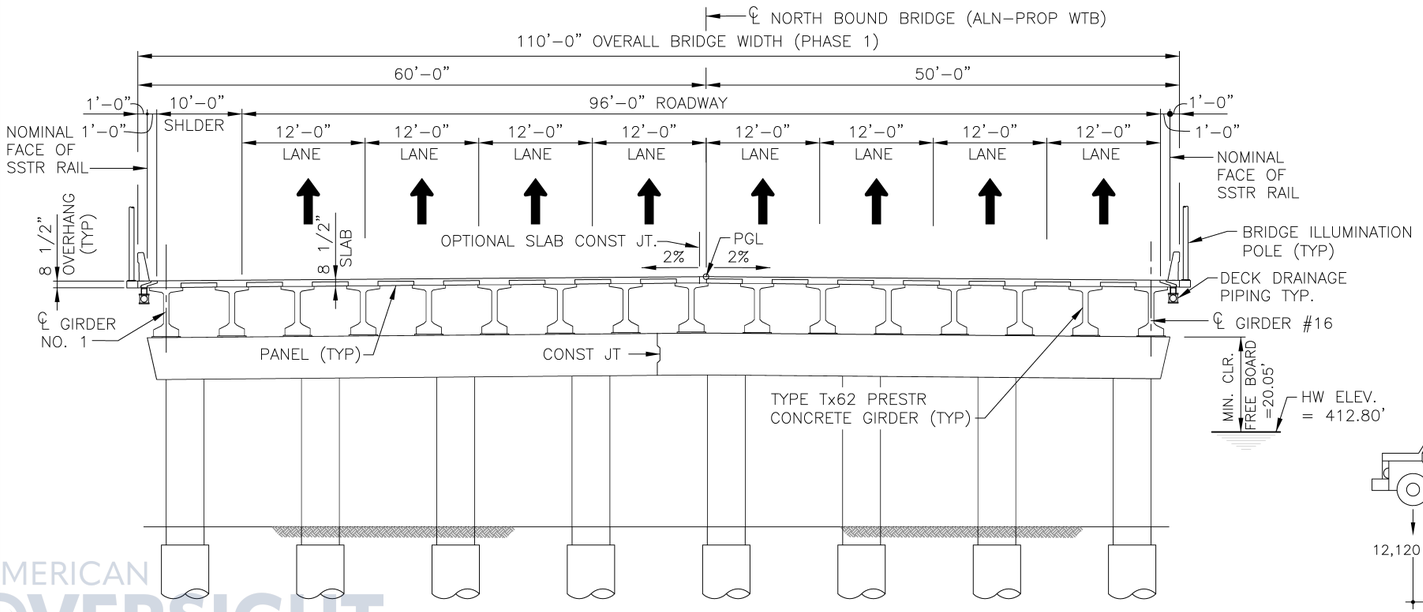


TYPICAL TRANSVERSE SECTION

(NOT TO SCALE)(SPANS #9–#11)

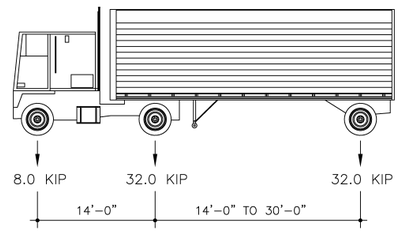

HL–93 = 72,000 LBS.

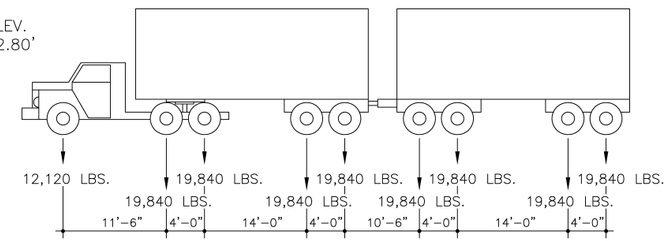

MEXICO T3–S2–R4 = 170,840 LBS

BRIDGE DESIGN LOADING

(BRIDGE ELEMENTS DESIGNED FOR CONTROLLING LOADS OF ABOVE TRUCKS AND AASHTO LANE LOADS)

HL93 AND T3–S2–R4 LOADING

PRELIMINARY
INTERIM REVIEW ONLY
This document is released for the purpose of interim review under the authority of
MARTIN COVARRUBIAS P.E. #87673
Sep 25, 2025
It is not to be used for permit, bidding or construction purposes.
Structural Engineering Associates, Inc.
Firm Registration No. F-199

REV. NO.	DATE	DESCRIPTION	BY

STRUCTURAL ENGINEERING ASSOCIATES
A JMT COMPANY
TEXAS REGISTERED ENGINEERING FIRM F-199

100% SUBMITTAL

CITY OF LAREDO


WORLD TRADE
INTERNATIONAL BRIDGE
EXPANSION PROJECT

NEW NORTHBOUND BRIDGE
(PHASE 1)
TYPICAL SECTION

SHT 1 OF 2

DGN: MRC	FED. RD. DIV. NO.	STATE	FEDERAL AID PROJECT NO.			HIGHWAY NO.
CHK DGN: AMR	6	TEXAS				IH 69W
DWG: ATM	CONTROL	SECTION	JOB NO.			SHEET NO.
CHK DWG: MRC	LAR	WEBB	0922	33	213	90

AMERICAN OVERSIGHT
TX-MAYOR-26-0489-A-000167

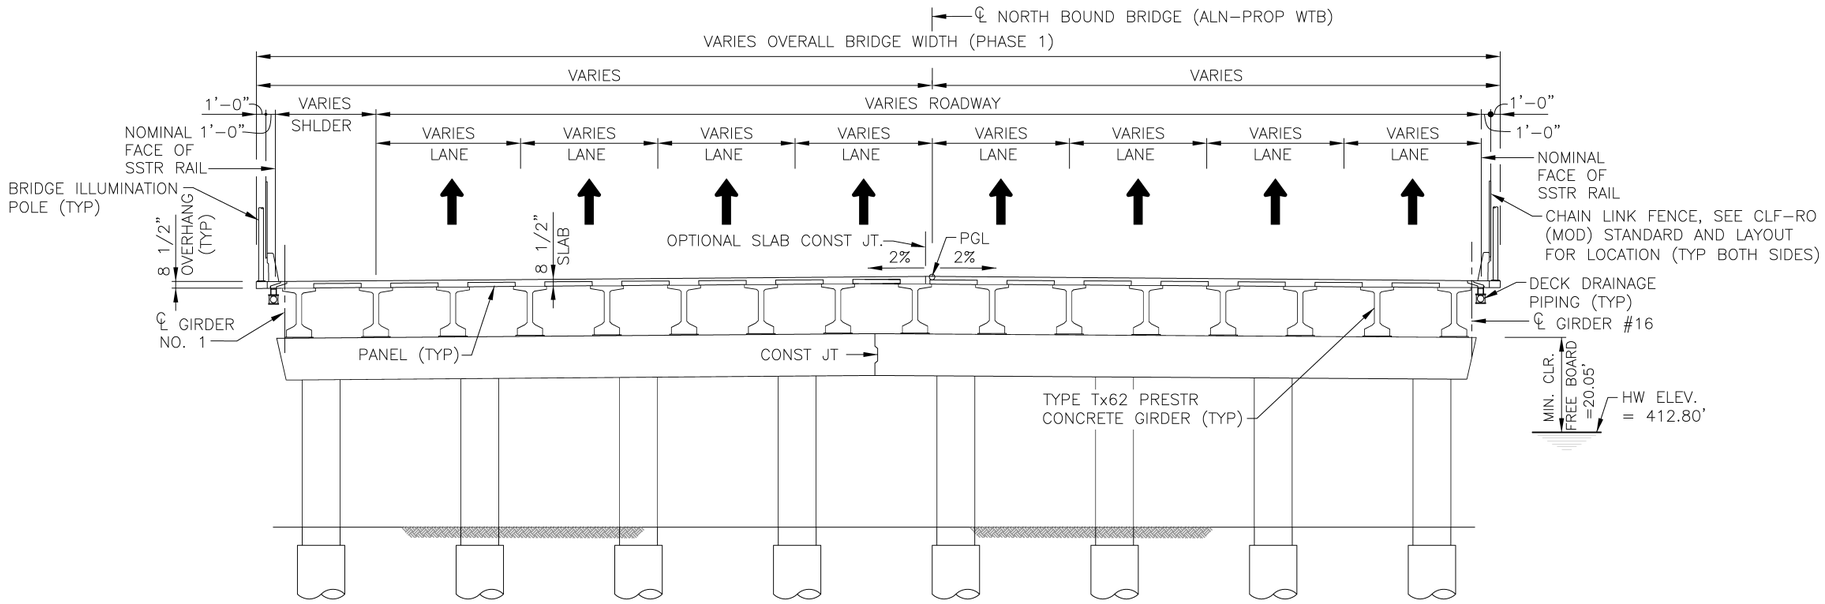

TYPICAL TRANSVERSE SECTION

(NOT TO SCALE)(SPAN #12)

HL93 AND T3–S2–R4 LOADING

REV. NO.	DATE	DESCRIPTION	BY

STRUCTURAL ENGINEERING ASSOCIATES
A JMT COMPANY
TEXAS REGISTERED ENGINEERING FIRM F–199

100% SUBMITTAL

CITY OF LAREDO

WORLD TRADE
INTERNATIONAL BRIDGE
EXPANSION PROJECT

NEW NORTHBOUND BRIDGE
(PHASE 1)
TYPICAL SECTION

SHT 2 OF 2

DGN: MRC	FED. RD. DIV. NO.	STATE	FEDERAL AID PROJECT NO.			HIGHWAY NO.
CHK DGN: AMR	6	TEXAS				IH 69W
DWG: ATM	DIST.	COUNTY	CONTROL	SECT.	JOB NO.	SHEET NO.
CHK DWG: MRC	LAR	WEBB	0922	33	213	91

PRELIMINARY
INTERIM REVIEW ONLY
This document is released for the purpose of interim review under the authority of
MARTIN COVARRUBIAS P.E. #87673
Sep 25, 2025
It is not to be used for permit, bidding or construction purposes.
Structural Engineering Associates, Inc.
Firm Registration No. F-199

AMERICAN OVERSIGHT
TX-MAYOR-26-0489-A-000168

ahernandez1

S:\Transportation\21–195C WTB Intl Bridge Exp\CAD\01–Sheets\NEW & EXP BRIDGE\NEW BRIDGE\21–195C.dwg

U.S. SUMMARY OF ESTIMATED BRIDGE QUANTITIES – BENT 7 THRU ABUTMENT 13 (PHASE 1) ④⑥

ITEM / DESCRIPTION	0400–7010	0416–7002	0416–7006	0416–7010	0420–7012	0420–7022	0420–7038	0422–7001	0422–7013	0425–7005	0425–7006	0432–7002	0432–7043	0450–7024	0450–7049	0454–7004	0481–7013
	CEM STABIL BKFL	DRILLED SHAFT ⑧			CL C CONC			REINF ② CONC ③ SLAB ⑤	APPROACH SLAB ②⑧	PRESTR CONC GIRDER (TX54)	PRESTR CONC GIRDER (TX62)	RIPRAP (CONC)(5 IN)	RIPRAP (STONE PROTECTION) (18 IN)	RAIL (TY SSTR)	RAIL (CLF–RO) (MOD)	SEALED EXPANSION JOINT (4 IN)(SEJ–M)	PIPE (PVC)(SCH 40) (6 IN)
		18 IN	36 IN	60 IN	(ABUT)⑤⑧	(CAP)⑤	(COL)⑧										
	CY	LF	LF	LF	CY	CY	CY	SF	CY	LF	LF	CY	CY	LF	LF	LF	LF
1 ~ ABUTMENT	582	90	814		116.2				146.8							150	
6 ~ INTERIOR BENTS				3,008		492.0	863.7									220	
PRESTR CONC GIRDER SPANS								75,878		2,786.28	7,516.01	240	135	1,120	262.6		260
TOTAL	582	90	814	3,008	116.2	492.0	863.7	75,878	146.8	2,786.28	7,516.01	240	135	1,120	262.6	370	260

ITEM / DESCRIPTION	0481–7016	SS 4003–7001	4019–7001	WTB471–1
	PIPE (PVC)(SCH 40) (12 IN)	TIP TESTING (DRILLED⑦ SHAFT) ⑨	INSTALL BRIDGE IDENTIFICATION NUMBERS	GRATE ⑩⑪ AND FRAME (BRIDGE DRAIN)
	LF	EA	EA	EA
1 ~ ABUTMENT		7		
6 ~ INTERIOR BENTS				
PRESTR CONC GIRDER SPANS	1,071		1	120
TOTAL	1,071	7	1	120

SEA'S DESIGN FOR THE BRIDGE IS LIMITED TO THE PORTION NORTH OF BENT 7 AND MAY INCLUDE SPAN 6 IF AWARDED. ALL INFORMATION PROVIDED ON MEXICAN SIDE OF THE BORDER IS FOR REFERENCE ONLY AND IS NOT PART OF SEA'S DESIGN.

SUMMARY OF ESTIMATED BRIDGE QUANTITIES – SPAN 6 (ADD ALTERNATE)(PHASE 1) ④⑥

ITEM / DESCRIPTION	0422–7001	0425–7005	0450–7024	WTB IBWC–1
	REINF ② CONC ③ SLAB ⑤	PRESTR CONC GIRDER (TX54)	RAIL (TY SSTR)	PAVE MARKS & INT'L BRIDGE PLAQUES
	SF	LF	LF	LS
INTERNATIONAL SPAN (ALTERNATE BID)	11,000	1,393.00	200.00	1
TOTAL	11,000	1,393.00	200.00	1

1. SEE ROADWAY SHEETS FOR RIPRAP QUANTITY.
2. SAW–CUT GROOVING OF BRIDGE DECK AND APPROACH SLAB IS REQUIRED.
3. FURNISHING AND INSTALLATION OF ALL COMPONENTS OF BRIDGE DRAIN, AND ASSOCIATED COMPONENTS SHALL NOT BE PAID FOR DIRECTLY, BUT SHALL BE SUBSIDIARY TO THE BID ITEM 422 "REINFORCED CONCRETE SLAB.
4. STRUCTURAL ENGINEERING ASSOCIATES, INC.S' DESIGN FOR THE BRIDGE IS LIMITED TO THE PORTION OF THE INTERNATIONAL BORDER AT THE RIO GRANDE. LINE WORK FOR BRIDGE, STRIPING, DRAINAGE, ETC. ON THE MEXICAN SIDE OF THE BORDER IS FOR REFERENCE ONLY AND IS NOT PART OF STRUCTURAL ENGINEERING ASSOCIATES, INC.S' DESIGN.
5. PRECAST CAP ALTERNATES AND PRECAST OVERHANG ALTERNATES WILL NOT BE ALLOWED.
6. CONTRACTOR IS REQUIRED TO SURVEY THE MEXICAN COMPLETED PORTION OF THE BRIDGE BENT, BEARING SEATS, SLAB ELEVATIONS, ETC..., TO VERIFY THE LINES AND GRADES ARE PER CONTRACT PLANS. EOR SHALL BE NOTIFIED IF SIGNIFICANT DISCREPANCIES ARE NOTED. ALL WORK NECESSARY TO COMPLETE THIS CONSIDERED SUBSIDIARY TO VARIOUS WORK ITEMS.
7. THERMAL INTEGRITY PROFILER (TIP) TESTING WILL BE REQUIRED FOR 1 SHAFT ON EACH BENT/ABUT. SEE SPECIAL SPECIFICATION 4003 FOR DETAILS. PERFORM THE NONDESTRUCTIVE TESTING (NDT) METHOD TERMED THERMAL INTEGRITY PROFILER (TIP) TESTING TO CHECK THE INTEGRITY OF DESIGNATED PRODUCTION DRILLED SHAFTS. TESTING SHALL BE COORDINATED WITH THE ENGINEER A MINIMUM OF ONE WEEK PRIOR TO THE DESIRED TESTING DATE. THE ENGINEER WILL CHOOSE THE DRILLED SHAFTS TO BE TESTED.
8. SEE GENERAL NOTES ITEM 421 FOR SULFATE RESISTANT CONCRETE REQUIREMENTS.
9. THE ENGINEER SHALL EVALUATE THE RESULTS OF TIP TESTING AND DETERMINE ACCEPTANCE. SHOULD DEFECTS OR QUESTIONABLE RESULTS BE FOUND, THE ENGINEER MAY REQUIRE REMEDIATION USING HYDROBLASTING AND PRESSURE GROUTING. IF THE ENGINEER DETERMINES THAT FURTHER EVALUATIONS NECESSARY, HIGH–STRAIN DYNAMIC LOAD TESTING (ASTM D4945) PER ITEM 405, "FOUNDATION LOAD TEST", SHALL BE CONSIDERED. CONTRACTOR IS RESPONSIBLE FOR DEVELOPING AND IMPLEMENTING A MITIGATION PLAN TO MITIGATE IDENTIFIED DEFECTS. LOAD TESTING SHALL BE COORDINATED WITH THE ENGINEER A MINIMUM OF ONE WEEK PRIOR TO THE DESIRED TESTING DATE. TxDOT PERSONNEL OR THEIR DESIGNATED REPRESENTATIVE, SHALL BE PRESENT DURING TESTING.
10. J.R.HOE AND SONS, 8x18 CUSTOM BRIDGE SCUPPER–15IN OFFSET (OR EQUAL).
11. 60 DRAINS (USA), 10 DRAINS (INT'L SPAN), 50 DRAINS (MEXICO). MEXICO DRAINS AND POSSIBLY 10 INT'L SPAN DRAINS TO BE PURCHASED AND PROVIDED TO THE CITY OF LAREDO, FOR MEXICO USE.

PRELIMINARY
INTERIM REVIEW ONLY
This document is released for the purpose of interim review under the authority of
MARTIN COVARRUBIAS P.E. #87673
Sep 25, 2025
It is not to be used for permit, bidding or construction purposes.
Structural Engineering Associates, Inc.
Firm Registration No. F-199

HL93 AND T3–S2–R4 LOADING

REV. NO.	DATE	DESCRIPTION	BY

STRUCTURAL ENGINEERING ASSOCIATES
A JMT COMPANY
TEXAS REGISTERED ENGINEERING FIRM F–199

100% SUBMITTAL

CITY OF LAREDO

WORLD TRADE
INTERNATIONAL BRIDGE
EXPANSION PROJECT

NEW NORTHBOUND BRIDGE
(PHASE 1)
US SUMMARY OF ESTIMATED
BRIDGE QUANTITIES

DGN: MRC	FED. RD. DIV. NO.	STATE	FEDERAL AID PROJECT NO.			HIGHWAY NO.
CHK DGN: AMR	6	TEXAS				IH 69W
DWG: AMH	DIST.	COUNTY	CONT. NO.	SECT. NO.	JOB NO.	SHEET NO.
CHK DWG: MTC	LAR	WEBB	0921	213	13	92

TX-MAYOR-26-0489-A-000169

ahernandez1

S:\Transportation\21–195C WTB Intl Bridge Exp\CAD\01–Sheets\NEW & EXP BRIDGE\NEW BRIDGE\21–195C–DET.dwg

BEARING SEAT ELEVATIONS

(AT TOP SURFACE OF CONCRETE BEARING SEAT)

		BEAM 1	BEAM 2	BEAM 3	BEAM 4	BEAM 5	BEAM 6	BEAM 7	BEAM 8	BEAM 9	BEAM 10	BEAM 11	BEAM 12	BEAM 13	BEAM 14	BEAM 15	BEAM 16
ABUT 1	(FWD)	433.245	433.395	433.555	433.715	433.875	434.035	434.195	434.355	434.235	434.075	433.915	433.755	433.595	433.435		
BENT 2	(BK)	432.867	433.027	433.187	433.347	433.507	433.667	433.627	433.987	433.867	433.707	433.547	433.387	433.227	433.067		
	(FWD)	432.863	433.023	433.183	433.343	433.503	433.663	433.823	433.983	433.863	433.703	433.543	433.383	433.223	433.063		
BENT 3	(BK)	432.740	432.900	433.060	433.220	433.380	433.540	433.700	433.860	433.740	433.580	433.420	433.260	433.100	432.940		
	(FWD)	432.740	432.900	433.060	433.220	433.380	433.540	433.700	433.860	433.740	433.580	433.420	433.260	433.100	432.940		
BENT 4	(BK)	432.863	466.023	433.183	433.343	433.503	433.663	433.823	433.983	433.863	433.703	433.543	433.383	433.223	433.063		
	(FWD)	432.867	433.027	433.187	433.347	433.507	433.667	433.827	433.987	433.867	433.707	433.547	433.387	433.227	433.067		
BENT 5	(BK)	433.235	433.395	433.555	433.715	433.875	434.035	434.195	434.355	434.235	434.075	433.915	433.755	433.595	433.435		
	(FWD)	433.245	433.405	433.565	433.725	433.885	434.045	434.205	434.365	434.245	434.085	433.925	433.765	433.605	433.445		
BENT 6	(BK)	433.857	434.017	434.117	434.337	434.497	434.657	434.817	434.977	434.875	434.697	434.537	434.377	434.217	434.057		
	(FWD)	433.872	434.032	434.192	434.352	434.512	434.672	434.832	434.992	434.872	434.712	434.552	434.392	434.232	434.072		
BENT 7	(BK)	434.730	434.890	435.050	435.210	435.370	436.630	435.690	435.850	435.730	435.570	435.410	435.250	435.090	434.930		
	(FWD)	434.750	434.910	435.070	435.230	435.390	435.550	435.710	435.870	435.750	435.590	435.430	435.270	435.110	434.950		
BENT 8	(BK)	435.852	436.012	436.172	436.332	436.492	436.652	436.812	436.972	436.852	436.692	436.532	436.372	436.212	436.052		
	(FWD)	435.887	436.037	436.197	436.357	436.517	436.677	436.837	436.997	436.877	436.717	436.557	436.397	436.237	436.077		
BENT 9	(BK)	437.225	437.385	437.545	437.705	437.865	438.025	438.185	438.345	438.225	438.065	437.905	437.745	437.585	437.425		
	(FWD)	436.525	436.664	436.802	436.941	437.080	437.218	437.357	437.496	437.634	437.557	437.418	437.280	437.141	437.002		
BENT 10	(BK)	438.472	438.611	438.749	438.888	439.027	439.165	439.304	439.443	439.581	439.504	439.365	439.227	439.088	438.949		
	(FWD)	438.508	438.647	438.785	438.924	439.063	439.201	439.340	439.479	439.617	439.540	439.401	439.263	439.124	438.985		
BENT 11	(BK)	440.790	440.928	441.067	441.206	441.344	441.483	441.622	441.760	441.899	441.822	441.683	441.544	441.406	441.297	441.129	440.990
	(FWD)	440.892	441.031	441.170	441.308	441.447	441.586	441.724	441.863	442.002	441.924	441.786	441.647	441.508	441.370	441.231	441.092
BENT 12	(BK)	443.243	443.382	443.521	443.659	443.798	443.937	444.075	444.214	444.353	444.275	444.137	443.998	443.859	443.721	443.582	443.443
	(FWD)	443.342	443.481	443.621	443.760	443.900	444.040	444.179	444.319	444.458	444.372	444.232	444.093	443.953	443.813	443.674	443.534
ABUT 13	(BK)	444.957	445.148	445.339	445.530	445.721	445.911	446.102	446.293	446.452	446.261	446.070	445.879	445.688	445.497	445.306	445.115

PRELIMINARY
INTERIM REVIEW ONLY
This document is released for the purpose of interim review under the authority of
MARTIN COVARRUBIAS P.E. #87673
Sep 25, 2025
It is not to be used for permit, bidding or construction purposes.
Structural Engineering Associates, Inc.
Firm Registration No. F-199

HL93 AND T3-S2-R4 LOADING

REV. NO.	DATE	DESCRIPTION	BY

STRUCTURAL ENGINEERING ASSOCIATES
A JMT COMPANY
TEXAS REGISTERED ENGINEERING FIRM F-199

100% SUBMITTAL

CITY OF LAREDO

WORLD TRADE
INTERNATIONAL BRIDGE
EXPANSION PROJECT

NEW NORTHBOUND BRIDGE
(PHASE 1)
BEARING SEAT ELEVATIONS

DGN: MRC	FED. RD. DIV. NO.	STATE	FEDERAL AID PROJECT NO.			HIGHWAY NO.
CHK DGN: AMR	6	TEXAS				IH 69W
DWG: AMH	DIST.	COUNTY	CONT. NO.	SECT. NO.	JOB NO.	SHEET NO.
CHK DWG: MRC	LAR	WEBB	0489	01	213	93

AMERICAN OVERSIGHT

TX-MAYOR 26-0489-A-000170

ahernandez1

S:\Transportation\21-195C WTB Intl Bridge Exp\CAD\01-Sheets\NEW & EXP BRIDGE\NEW BRIDGE\21-195C-DET.dwg

From: Mielke, Sid <smielke@seatx.com>
Sent: Tuesday, January 06, 2026 10:37 PM EST
To: DIAZ, MARIA C <MARIA.C.DIAZ@cbp.dhs.gov>; Elsa Hinojosa <mhinojosa1@ci.laredo.tx.us>; LFO FACILITIES <LFO-FACILITIES@cbp.dhs.gov>; LOZANO, EDUARDO <EDUARDO.LOZANO@CBP.DHS.GOV>; FLORES, ALBERTO A <ALBERTO.A.FLORES@CBP.DHS.GOV>; STELLEMA, DAVID M. <DAVID.M.STELLEMA@cbp.dhs.gov>; Havinoviski, Glenn <ghavinoviski@jmttg.com>; Marsteller, Bradley <BMarsteller@jmt.com>
CC: Sergio Perez - PT1F <sergio.perez@gsa.gov>; CASPERSON, JARED <JARED.CASPERSON@cbp.dhs.gov>; HAMLETT, ELIZABETH F <elizabeth.f.hamlett@cbp.dhs.gov>; FLANAGAN, RYAN H <RYAN.H.FLANAGAN@cbp.dhs.gov>; David Cornelison <david.cornelison@gsa.gov>; LANCASTER, JAMES A (CTR) <JAMES.A.LANCASTER@associates.cbp.dhs.gov>; Joseph W. Neeb <jneeb@ci.laredo.tx.us>; Jose A. Valdez, Jr. <jvaldez5@ci.laredo.tx.us>; Steve E. Landin <selandin@ci.laredo.tx.us>; ROSS, YVETTE <YVETTE.ROSS@cbp.dhs.gov>; rchavez@ci.laredo.tx.us <rchavez@ci.laredo.tx.us>; jrichard@ci.laredo.tx.us <jrichard@ci.laredo.tx.us>; Olga De Angel <odeangel@ci.laredo.tx.us>; Elizabeth Estrada <eestrada@ci.laredo.tx.us>; gsaavedra@ci.laredo.tx.us <gsaavedra@ci.laredo.tx.us>; Evelyn Gomez <egomez@ci.laredo.tx.us>; jim . king <jim.king@kingadvising.com>; randolphdavide <randolphdavide@aol.com>; Romero, Adrian <aromero@seatx.com>; Covarrubias, Martin <mcovarrubias@seatx.com>; Edward Ochoa <edward.ochoa@kci.com>; BALDWIN,KELLY L <kelly.l.baldwin@cbp.dhs.gov>; NORRIE, ROBERT <ROBERT.NORRIE@cbp.dhs.gov>; Jim King <idaho4jk@gmail.com>; VASQUEZ, JAVIER <JAVIER.VASQUEZ@CBP.DHS.GOV>; Jared Bradley - 9P <jared.bradley@gsa.gov>; FAZ, JUAN O <JUAN.O.FAZ@cbp.dhs.gov>; CHAVEZ, JUAN <JUAN.CHAVEZ@CBP.DHS.gov>; LOZANO, LUIS G <LUIS.G.LOZANO@CBP.DHS.GOV>; ALVAREZ, SANTIAGO III <SANTIAGO.III.ALVAREZ@CBP.DHS.GOV>; GARZA, MICHAELC <MICHAEL.C.GARZA@cbp.dhs.gov>; SALINAS, PEDRO A <PEDRO.A.SALINAS2@cbp.dhs.gov>; GARZA, MARGARITA <MARGARITA.GARZA@CBP.DHS.GOV>; LAREDO POE FACILITIES <LAREDOPOEFACILITIES@cbp.dhs.gov>; CAVAZOS, REYMUNDO <REYMUNDO.CAVAZOS@CBP.DHS.GOV>; RANGEL, EFREN R <EFREN.R.RANGEL@cbp.dhs.gov>; MARA, JEFFREY J <JEFFREY.J.MARA@CBP.DHS.GOV>; GUERRA, ADRIAN C <ADRIAN.C.GUERRA@CBP.DHS.GOV>; AGEE, JAMES M. (CTR) <JAMES.M.AGEE@associates.cbp.dhs.gov>; DYAR, ROBERT A. (OPR) <ROBERT.A.DYAR@cbp.dhs.gov>; CAMACHO, ALEJANDRO (CTR) <alejandro.camacho@associates.cbp.dhs.gov>; Mark Woods - 7PCE <mark.woods@gsa.gov>; alberto.garcia@gsa.gov <alberto.garcia@gsa.gov>; DRAKE, CHERELLE A <CHERELLE.A.DRAKE@cbp.dhs.gov>; MORENO, TONY <TONY.MORENO@cbp.dhs.gov>; SPRAKER, KIRSTEN A. (CTR) <KIRSTEN.A.SPRAKER@associates.cbp.dhs.gov>; MARIN, JOSE A <JOSE.A.MARIN@cbp.dhs.gov>; SERIAN, JOSHUA <joshua.serian@cbp.dhs.gov>; ADAMS, JONATHAN <JONATHAN.ADAMS@cbp.dhs.gov>; BENAVIDES, LEOBARDO <LEOBARDO.BENAVIDES@CBP.DHS.GOV>; CROUCH, CHRISTOPHER M <CHRISTOPHER.M.CROUCH@cbp.dhs.gov>; HANNA, AUSTIN J <AUSTIN.J.HANNA@associates.cbp.dhs.gov>; ESPINOZA MONTALVO, RICARDO (OIT) <RICARDO.ESPINOZAMONTALVO@cbp.dhs.gov>; ROBERTSON, HEATHER M <HEATHER.M.ROBERTSON@CBP.DHS.GOV>; COSTILLA, RUBEN (OIT) <RUBEN.COSTILLA@cbp.dhs.gov>; MARTINEZ, JORGE Z (OIT) <JORGE.Z.MARTINEZ@CBP.DHS.GOV>; CAMACHO, JUAN R <JUAN.R.CAMACHO@cbp.dhs.gov>; Kirsten Spraker <kspraker@vpdgov.com>; GUSTAFSON-JR, RONALD A. (CTR) <ronald.a.gustafson-jr@associates.cbp.dhs.gov>; NEWTON, DAVID E. (CTR) <david.e.newton@associates.cbp.dhs.gov>; DONAHUE, STEPHANIE D <STEPHANIE.D.DONAHUE@CBP.DHS.GOV>; McGraw, John <JMcGraw@jmt.com>; Shaner,Nickalaus <NShaner@jmt.com>
Subject: Re: [EXTERNAL] FY25 Laredo WTB Expansion Project
Attachment(s): "Re [EXTERNAL] FY25 Laredo WTB Expansion Project.msg"

Sender: smielke@seatx.com
Subject: Re: [EXTERNAL] FY25 Laredo WTB Expansion Project
Message-Id: <PH7PR20MB5089E843D415C4105D236679BE84A@PH7PR20MB5089.namprd20.prod.outlook.com>
Recipient: jrichard@ci.laredo.tx.us

AMERICAN OVERSIGHT

From: Mielke, Sid <smielke@seatx.com>
Sent: Tuesday, January 06, 2026 10:37 PM EST
To: DIAZ, MARIA C <MARIA.C.DIAZ@cbp.dhs.gov>; Elsa Hinojosa <mhinojosa1@ci.laredo.tx.us>; LFO FACILITIES <LFO-FACILITIES@cbp.dhs.gov>; LOZANO, EDUARDO <EDUARDO.LOZANO@CBP.DHS.GOV>; FLORES, ALBERTO A <ALBERTO.A.FLORES@CBP.DHS.GOV>; STELLEMA, DAVID M. <DAVID.M.STELLEMA@cbp.dhs.gov>; Havinoviski, Glenn <ghavinoviski@jmttg.com>; Marsteller, Bradley <BMarsteller@jmt.com>
CC: Sergio Perez - PT1F <sergio.perez@gsa.gov>; CASPERSON, JARED <JARED.CASPERSON@cbp.dhs.gov>; HAMLETT, ELIZABETH F <elizabeth.f.hamlett@cbp.dhs.gov>; FLANAGAN, RYAN H <RYAN.H.FLANAGAN@cbp.dhs.gov>; David Cornelison <david.cornelison@gsa.gov>; LANCASTER, JAMES A (CTR) <JAMES.A.LANCASTER@associates.cbp.dhs.gov>; Joseph W. Neeb <jneeb@ci.laredo.tx.us>; Jose A. Valdez, Jr. <jvaldez5@ci.laredo.tx.us>; Steve E. Landin <selandin@ci.laredo.tx.us>; ROSS, YVETTE <YVETTE.ROSS@cbp.dhs.gov>; rchavez@ci.laredo.tx.us <rchavez@ci.laredo.tx.us>; jrichard@ci.laredo.tx.us <jrichard@ci.laredo.tx.us>; Olga De Angel <odeangel@ci.laredo.tx.us>; Elizabeth Estrada <eestrada@ci.laredo.tx.us>; gsaavedra@ci.laredo.tx.us <gsaavedra@ci.laredo.tx.us>; Evelyn Gomez <egomez@ci.laredo.tx.us>; jim . king <jim.king@kingadvising.com>; randolphdavide <randolphdavide@aol.com>; Romero, Adrian <aromero@seatx.com>; Covarrubias, Martin <mcovarrubias@seatx.com>; Edward Ochoa <edward.ochoa@kci.com>; BALDWIN,KELLY L <kelly.l.baldwin@cbp.dhs.gov>; NORRIE, ROBERT <ROBERT.NORRIE@cbp.dhs.gov>; Jim King <idaho4jk@gmail.com>; VASQUEZ, JAVIER <JAVIER.VASQUEZ@CBP.DHS.GOV>; Jared Bradley - 9P <jared.bradley@gsa.gov>; FAZ, JUAN O <JUAN.O.FAZ@cbp.dhs.gov>; CHAVEZ, JUAN <JUAN.CHAVEZ@CBP.DHS.gov>; LOZANO, LUIS G <LUIS.G.LOZANO@CBP.DHS.GOV>; ALVAREZ, SANTIAGO III <SANTIAGO.III.ALVAREZ@CBP.DHS.GOV>; GARZA, MICHAELC <MICHAEL.C.GARZA@cbp.dhs.gov>; SALINAS, PEDRO A <PEDRO.A.SALINAS2@cbp.dhs.gov>; GARZA, MARGARITA <MARGARITA.GARZA@CBP.DHS.GOV>; LAREDO POE FACILITIES <LAREDOPOEFACILITIES@cbp.dhs.gov>; CAVAZOS, REYMUNDO <REYMUNDO.CAVAZOS@CBP.DHS.GOV>; RANGEL, EFREN R <EFREN.R.RANGEL@cbp.dhs.gov>; MARA, JEFFREY J <JEFFREY.J.MARA@CBP.DHS.GOV>; GUERRA, ADRIAN C <ADRIAN.C.GUERRA@CBP.DHS.GOV>; AGEE, JAMES M. (CTR) <JAMES.M.AGEE@associates.cbp.dhs.gov>; DYAR, ROBERT A. (OPR) <ROBERT.A.DYAR@cbp.dhs.gov>; CAMACHO, ALEJANDRO (CTR) <alejandro.camacho@associates.cbp.dhs.gov>; Mark Woods - 7PCE <mark.woods@gsa.gov>; alberto.garcia@gsa.gov <alberto.garcia@gsa.gov>; DRAKE, CHERELLE A <CHERELLE.A.DRAKE@cbp.dhs.gov>; MORENO, TONY <TONY.MORENO@cbp.dhs.gov>; SPRAKER, KIRSTEN A. (CTR) <KIRSTEN.A.SPRAKER@associates.cbp.dhs.gov>; MARIN, JOSE A <JOSE.A.MARIN@cbp.dhs.gov>; SERIAN, JOSHUA <joshua.serian@cbp.dhs.gov>; ADAMS, JONATHAN <JONATHAN.ADAMS@cbp.dhs.gov>; BENAVIDES, LEOBARDO <LEOBARDO.BENAVIDES@CBP.DHS.GOV>; CROUCH, CHRISTOPHER M <CHRISTOPHER.M.CROUCH@cbp.dhs.gov>; HANNA, AUSTIN J <AUSTIN.J.HANNA@associates.cbp.dhs.gov>; ESPINOZA MONTALVO, RICARDO (OIT) <RICARDO.ESPINOZAMONTALVO@cbp.dhs.gov>; ROBERTSON, HEATHER M <HEATHER.M.ROBERTSON@CBP.DHS.GOV>; COSTILLA, RUBEN (OIT) <RUBEN.COSTILLA@cbp.dhs.gov>; MARTINEZ, JORGE Z (OIT) <JORGE.Z.MARTINEZ@CBP.DHS.GOV>; CAMACHO, JUAN R <JUAN.R.CAMACHO@cbp.dhs.gov>; Kirsten Spraker <kspraker@vpdgov.com>; GUSTAFSON-JR, RONALD A. (CTR) <ronald.a.gustafson-jr@associates.cbp.dhs.gov>; NEWTON, DAVID E. (CTR) <david.e.newton@associates.cbp.dhs.gov>; DONAHUE, STEPHANIE D <STEPHANIE.D.DONAHUE@CBP.DHS.GOV>; McGraw, John <JMcGraw@jmt.com>; Shaner,Nickalaus <NShaner@jmt.com>
Subject: Re: [EXTERNAL] FY25 Laredo WTB Expansion Project

CAUTION: This email originated from outside your organization. Exercise caution when opening attachments or clicking links, especially from unknown senders.

To All,

There was a review comment regarding the various classes of concrete being specified. The bulk of this project is being constructed per TxDOT Standard Specifications for Construction, Maintenance of Highways, Streets, and Bridges, 2024. These specifications are available online at:

https://www.txdot.gov/content/dam/docs/specifications/2024/spec-book-0924.pdf

The concrete design specification is item 421.

Thanks,

Sidney "Sid" A. Mielke, P.E. Senior Project Manager

A JMT DIVISION

3838 NW Loop 410, San Antonio, TX 78229
P: (210)735-9202
C (210)861-3126
E:smielke@seatx.com

From: DIAZ, MARIA C
Sent: Tuesday, April 1, 2025 6:55 AM
To: DIAZ, MARIA C <MARIA.C.DIAZ@cbp.dhs.gov>; Mielke, Sid <smielke@seatx.com>; Elsa Hinojosa <mhinojosa1@ci.laredo.tx.us>; LFO FACILITIES <LFO-FACILITIES@cbp.dhs.gov>; LOZANO, EDUARDO <EDUARDO.LOZANO@CBP.DHS.GOV>; FLORES, ALBERTO A <ALBERTO.A.FLORES@CBP.DHS.GOV>; STELLEMA, DAVID M. <DAVID.M.STELLEMA@cbp.dhs.gov>; Havinoviski, Glenn <ghavinoviski@jmttg.com>; Marsteller, Bradley

AMERICAN OVERSIGHT

<BMarsteller@jmt.com>
Cc: Sergio Perez - PT1F <sergio.perez@gsa.gov>; CASPERSON, JARED <JARED.CASPERSON@cbp.dhs.gov>; HAMLETT, ELIZABETH F <elizabeth.f.hamlett@cbp.dhs.gov>; FLANAGAN, RYAN H <RYAN.H.FLANAGAN@cbp.dhs.gov>; David Cornelison <david.cornelison@gsa.gov>; LANCASTER, JAMES A (CTR) <JAMES.A.LANCASTER@associates.cbp.dhs.gov>; Joseph W. Neeb <jneeb@ci.laredo.tx.us>; Jose A. Valdez, Jr. <jvaldez5@ci.laredo.tx.us>; Steve E. Landin <selandin@ci.laredo.tx.us>; ROSS, YVETTE <YVETTE.ROSS@cbp.dhs.gov>; rchavez@ci.laredo.tx.us <rchavez@ci.laredo.tx.us>; jrichard@ci.laredo.tx.us <jrichard@ci.laredo.tx.us>; Olga De Angel <odeangel@ci.laredo.tx.us>; Elizabeth Estrada <eestrada@ci.laredo.tx.us>; gsaavedra@ci.laredo.tx.us <gsaavedra@ci.laredo.tx.us>; Evelyn Gomez <egomez@ci.laredo.tx.us>; jim.king <jim.king@kingadvising.com>; randolphdavide <randolphdavide@aol.com>; Romero, Adrian <aromero@seatx.com>; Covarrubias, Martin <mcovarrubias@seatx.com>; Edward Ochoa <edward.ochoa@kci.com>; BALDWIN, KELLY L <kelly.l.baldwin@cbp.dhs.gov>; NORRIE, ROBERT <ROBERT.NORRIE@cbp.dhs.gov>; Jim King <idaho4jk@gmail.com>; VASQUEZ, JAVIER <JAVIER.VASQUEZ@CBP.DHS.GOV>; Jared Bradley - 9P <jared.bradley@gsa.gov>; FAZ, JUAN O <JUAN.O.FAZ@cbp.dhs.gov>; CHAVEZ, JUAN <JUAN.CHAVEZ@CBP.DHS.gov>; LOZANO, LUIS G <LUIS.G.LOZANO@CBP.DHS.GOV>; ALVAREZ, SANTIAGO III <SANTIAGO.III.ALVAREZ@CBP.DHS.GOV>; GARZA, MICHAEL C <MICHAEL.C.GARZA@cbp.dhs.gov>; SALINAS, PEDRO A <PEDRO.A.SALINAS2@cbp.dhs.gov>; GARZA, MARGARITA <MARGARITA.GARZA@CBP.DHS.GOV>; LAREDO POE FACILITIES <LAREDOPOEFACILITIES@cbp.dhs.gov>; CAVAZOS, REYMUNDO <REYMUNDO.CAVAZOS@CBP.DHS.GOV>; RANGEL, EFREN R <EFREN.R.RANGEL@cbp.dhs.gov>; MARA, JEFFREY J <JEFFREY.J.MARA@CBP.DHS.GOV>; GUERRA, ADRIAN C <ADRIAN.C.GUERRA@CBP.DHS.GOV>; AGEE, JAMES M. (CTR) <JAMES.M.AGEE@associates.cbp.dhs.gov>; DYAR, ROBERT A. (OPR) <ROBERT.A.DYAR@cbp.dhs.gov>; CAMACHO, ALEJANDRO (CTR) <alejandro.camacho@associates.cbp.dhs.gov>; Mark Woods - 7PCE <mark.woods@gsa.gov>; alberto.garcia@gsa.gov <alberto.garcia@gsa.gov>; DRAKE, CHERELLE A <CHERELLE.A.DRAKE@cbp.dhs.gov>; MORENO, TONY <TONY.MORENO@cbp.dhs.gov>; SPRAKER, KIRSTEN A. (CTR) <KIRSTEN.A.SPRAKER@associates.cbp.dhs.gov>; MARIN, JOSE A <JOSE.A.MARIN@cbp.dhs.gov>; SERIAN, JOSHUA <joshua.serian@cbp.dhs.gov>; ADAMS, JONATHAN <JONATHAN.ADAMS@cbp.dhs.gov>; BENAVIDES, LEOBARDO <LEOBARDO.BENAVIDES@CBP.DHS.GOV>; CROUCH, CHRISTOPHER M <CHRISTOPHER.M.CROUCH@cbp.dhs.gov>; HANNA, AUSTIN J <AUSTIN.J.HANNA@associates.cbp.dhs.gov>; ESPINOZA MONTALVO, RICARDO (OIT) <RICARDO.ESPINOZAMONTALVO@cbp.dhs.gov>; ROBERTSON, HEATHER M <HEATHER.M.ROBERTSON@CBP.DHS.GOV>; COSTILLA, RUBEN (OIT) <RUBEN.COSTILLA@cbp.dhs.gov>; MARTINEZ, JORGE Z (OIT) <JORGE.Z.MARTINEZ@CBP.DHS.GOV>; CAMACHO, JUAN R <JUAN.R.CAMACHO@cbp.dhs.gov>; Kirsten Spraker <kspraker@vpdgov.com>; GUSTAFSON-JR, RONALD A. (CTR) <ronald.a.gustafson-jr@associates.cbp.dhs.gov>; NEWTON, DAVID E. (CTR) <david.e.newton@associates.cbp.dhs.gov>; DONAHUE, STEPHANIE D <STEPHANIE.D.DONAHUE@CBP.DHS.GOV>; McGraw, John <JMcGraw@jmt.com>; Shaner, Nickalaus <NShaner@jmt.com>
Subject: [EXTERNAL] FY25 Laredo WTB Expansion Project
When: Thursday, January 8, 2026 10:00 AM-11:00 AM.
Where: Microsoft Teams Meeting

Cyber Security Reminder: Please use caution - message originated outside JMT.

Microsoft Teams Need help?

Join the meeting now

Meeting ID: 220 633 975 367

Passcode: mV3GN2vE

Dial in by phone

+1 332-249-0605,,22046189# United States, New York City

Find a local number

Phone conference ID: 220 461 89#

For organizers: Meeting options | Reset dial-in PIN

This Teams Meeting is hosted on a U.S. Government information system and is provided for U.S. Government-authorized use only. Unauthorized or improper use or access of this system may result in disciplinary action as well as civil and criminal penalties.

This message is intended for the use of the individual or entity to which it is addressed and may contain information that is confidential, privileged and exempt from disclosure under applicable law. If the reader of this message is not the intended recipient or the employee or agent of the intended recipient, you are hereby notified that any dissemination, distribution, or copying of this communication is strictly prohibited. If you have received this communication in error, please contact the sender immediately and delete it from your system.

Thank You.

AMERICAN OVERSIGHT

From: Mielke, Sid <smielke@seatx.com>
Sent: Tuesday, January 06, 2026 10:34 PM EST
To: DIAZ, MARIA C <MARIA.C.DIAZ@cbp.dhs.gov>; Elsa Hinojosa <mhinojosa1@ci.laredo.tx.us>; LFO FACILITIES <LFO-FACILITIES@cbp.dhs.gov>; LOZANO, EDUARDO <EDUARDO.LOZANO@CBP.DHS.GOV>; FLORES, ALBERTO A <ALBERTO.A.FLORES@CBP.DHS.GOV>; STELLEMA, DAVID M. <DAVID.M.STELLEMA@cbp.dhs.gov>; Havinoviski, Glenn <ghavinoviski@jmttg.com>; Marsteller, Bradley <BMarsteller@jmt.com>
CC: Sergio Perez - PT1F <sergio.perez@gsa.gov>; CASPERSON, JARED <JARED.CASPERSON@cbp.dhs.gov>; HAMLETT, ELIZABETH F <elizabeth.f.hamlett@cbp.dhs.gov>; FLANAGAN, RYAN H <RYAN.H.FLANAGAN@cbp.dhs.gov>; David Cornelison <david.cornelison@gsa.gov>; LANCASTER, JAMES A (CTR) <JAMES.A.LANCASTER@associates.cbp.dhs.gov>; Joseph W. Neeb <jneeb@ci.laredo.tx.us>; Jose A. Valdez, Jr. <jvaldez5@ci.laredo.tx.us>; Steve E. Landin <selandin@ci.laredo.tx.us>; ROSS, YVETTE <YVETTE.ROSS@cbp.dhs.gov>; rchavez@ci.laredo.tx.us <rchavez@ci.laredo.tx.us>; jrichard@ci.laredo.tx.us <jrichard@ci.laredo.tx.us>; Olga De Angel <odeangel@ci.laredo.tx.us>; Elizabeth Estrada <eestrada@ci.laredo.tx.us>; gsaavedra@ci.laredo.tx.us <gsaavedra@ci.laredo.tx.us>; Evelyn Gomez <egomez@ci.laredo.tx.us>; jim . king <jim.king@kingadvising.com>; randolphdavide <randolphdavide@aol.com>; Romero, Adrian <aromero@seatx.com>; Covarrubias, Martin <mcovarrubias@seatx.com>; Edward Ochoa <edward.ochoa@kci.com>; BALDWIN,KELLY L <kelly.l.baldwin@cbp.dhs.gov>; NORRIE, ROBERT <ROBERT.NORRIE@cbp.dhs.gov>; Jim King <idaho4jk@gmail.com>; VASQUEZ, JAVIER <JAVIER.VASQUEZ@CBP.DHS.GOV>; Jared Bradley - 9P <jared.bradley@gsa.gov>; FAZ, JUAN O <JUAN.O.FAZ@cbp.dhs.gov>; CHAVEZ, JUAN <JUAN.CHAVEZ@CBP.DHS.gov>; LOZANO, LUIS G <LUIS.G.LOZANO@CBP.DHS.GOV>; ALVAREZ, SANTIAGO III <SANTIAGO.III.ALVAREZ@CBP.DHS.GOV>; GARZA, MICHAELC <MICHAEL.C.GARZA@cbp.dhs.gov>; SALINAS, PEDRO A <PEDRO.A.SALINAS2@cbp.dhs.gov>; GARZA, MARGARITA <MARGARITA.GARZA@CBP.DHS.GOV>; LAREDO POE FACILITIES <LAREDOPOEFACILITIES@cbp.dhs.gov>; CAVAZOS, REYMUNDO <REYMUNDO.CAVAZOS@CBP.DHS.GOV>; RANGEL, EFREN R <EFREN.R.RANGEL@cbp.dhs.gov>; MARA, JEFFREY J <JEFFREY.J.MARA@CBP.DHS.GOV>; GUERRA, ADRIAN C <ADRIAN.C.GUERRA@CBP.DHS.GOV>; AGEE, JAMES M. (CTR) <JAMES.M.AGEE@associates.cbp.dhs.gov>; DYAR, ROBERT A. (OPR) <ROBERT.A.DYAR@cbp.dhs.gov>; CAMACHO, ALEJANDRO (CTR) <alejandro.camacho@associates.cbp.dhs.gov>; Mark Woods - 7PCE <mark.woods@gsa.gov>; alberto.garcia@gsa.gov <alberto.garcia@gsa.gov>; DRAKE, CHERELLE A <CHERELLE.A.DRAKE@cbp.dhs.gov>; MORENO, TONY <TONY.MORENO@cbp.dhs.gov>; SPRAKER, KIRSTEN A. (CTR) <KIRSTEN.A.SPRAKER@associates.cbp.dhs.gov>; MARIN, JOSE A <JOSE.A.MARIN@cbp.dhs.gov>; SERIAN, JOSHUA <joshua.serian@cbp.dhs.gov>; ADAMS, JONATHAN <JONATHAN.ADAMS@cbp.dhs.gov>; BENAVIDES, LEOBARDO <LEOBARDO.BENAVIDES@CBP.DHS.GOV>; CROUCH, CHRISTOPHER M <CHRISTOPHER.M.CROUCH@cbp.dhs.gov>; HANNA, AUSTIN J <AUSTIN.J.HANNA@associates.cbp.dhs.gov>; ESPINOZA MONTALVO, RICARDO (OIT) <RICARDO.ESPINOZAMONTALVO@cbp.dhs.gov>; ROBERTSON, HEATHER M <HEATHER.M.ROBERTSON@CBP.DHS.GOV>; COSTILLA, RUBEN (OIT) <RUBEN.COSTILLA@cbp.dhs.gov>; MARTINEZ, JORGE Z (OIT) <JORGE.Z.MARTINEZ@CBP.DHS.GOV>; CAMACHO, JUAN R <JUAN.R.CAMACHO@cbp.dhs.gov>; Kirsten Spraker <kspraker@vpdgov.com>; GUSTAFSON-JR, RONALD A. (CTR) <ronald.a.gustafson-jr@associates.cbp.dhs.gov>; NEWTON, DAVID E. (CTR) <david.e.newton@associates.cbp.dhs.gov>; DONAHUE, STEPHANIE D <STEPHANIE.D.DONAHUE@CBP.DHS.GOV>; McGraw, John <JMcGraw@jmt.com>; Shaner, Nickalaus <NShaner@jmt.com>
Subject: Re: [EXTERNAL] FY25 Laredo WTB Expansion Project
Attachment(s): "Re [EXTERNAL] FY25 Laredo WTB Expansion Project.msg"

Sender: smielke@seatx.com
Subject: Re: [EXTERNAL] FY25 Laredo WTB Expansion Project
Message-Id: <PH7PR20MB50895C0579358E308CCFDFDABE84A@PH7PR20MB5089.namprd20.prod.outlook.com>
Recipient: jrichard@ci.laredo.tx.us

AMERICAN OVERSIGHT

From: Mielke, Sid <smielke@seatx.com>
Sent: Tuesday, January 06, 2026 10:33 PM EST
To: DIAZ, MARIA C <MARIA.C.DIAZ@cbp.dhs.gov>; Elsa Hinojosa <mhinojosa1@ci.laredo.tx.us>; LFO FACILITIES <LFO-FACILITIES@cbp.dhs.gov>; LOZANO, EDUARDO <EDUARDO.LOZANO@CBP.DHS.GOV>; FLORES, ALBERTO A <ALBERTO.A.FLORES@CBP.DHS.GOV>; STELLEMA, DAVID M. <DAVID.M.STELLEMA@cbp.dhs.gov>; Havinoviski, Glenn <ghavinoviski@jmttg.com>; Marsteller, Bradley <BMarsteller@jmt.com>
CC: Sergio Perez - PT1F <sergio.perez@gsa.gov>; CASPERSON, JARED <JARED.CASPERSON@cbp.dhs.gov>; HAMLETT, ELIZABETH F <elizabeth.f.hamlett@cbp.dhs.gov>; FLANAGAN, RYAN H <RYAN.H.FLANAGAN@cbp.dhs.gov>; David Cornelison <david.cornelison@gsa.gov>; LANCASTER, JAMES A (CTR) <JAMES.A.LANCASTER@associates.cbp.dhs.gov>; Joseph W. Neeb <jneeb@ci.laredo.tx.us>; Jose A. Valdez, Jr. <jvaldez5@ci.laredo.tx.us>; Steve E. Landin <selandin@ci.laredo.tx.us>; ROSS, YVETTE <YVETTE.ROSS@cbp.dhs.gov>; rchavez@ci.laredo.tx.us <rchavez@ci.laredo.tx.us>; jrichard@ci.laredo.tx.us <jrichard@ci.laredo.tx.us>; Olga De Angel <odeangel@ci.laredo.tx.us>; Elizabeth Estrada <eestrada@ci.laredo.tx.us>; gsaavedra@ci.laredo.tx.us <gsaavedra@ci.laredo.tx.us>; Evelyn Gomez <egomez@ci.laredo.tx.us>; jim . king <jim.king@kingadvising.com>; randolphdavide <randolphdavide@aol.com>; Romero, Adrian <aromero@seatx.com>; Covarrubias, Martin <mcovarrubias@seatx.com>; Edward Ochoa <edward.ochoa@kci.com>; BALDWIN,KELLY L <kelly.l.baldwin@cbp.dhs.gov>; NORRIE, ROBERT <ROBERT.NORRIE@cbp.dhs.gov>; Jim King <idaho4jk@gmail.com>; VASQUEZ, JAVIER <JAVIER.VASQUEZ@CBP.DHS.GOV>; Jared Bradley - 9P <jared.bradley@gsa.gov>; FAZ, JUAN O <JUAN.O.FAZ@cbp.dhs.gov>; CHAVEZ, JUAN <JUAN.CHAVEZ@CBP.DHS.gov>; LOZANO, LUIS G <LUIS.G.LOZANO@CBP.DHS.GOV>; ALVAREZ, SANTIAGO III <SANTIAGO.III.ALVAREZ@CBP.DHS.GOV>; GARZA, MICHAELC <MICHAEL.C.GARZA@cbp.dhs.gov>; SALINAS, PEDRO A <PEDRO.A.SALINAS2@cbp.dhs.gov>; GARZA, MARGARITA <MARGARITA.GARZA@CBP.DHS.GOV>; LAREDO POE FACILITIES <LAREDOPOEFACILITIES@cbp.dhs.gov>; CAVAZOS, REYMUNDO <REYMUNDO.CAVAZOS@CBP.DHS.GOV>; RANGEL, EFREN R <EFREN.R.RANGEL@cbp.dhs.gov>; MARA, JEFFREY J <JEFFREY.J.MARA@CBP.DHS.GOV>; GUERRA, ADRIAN C <ADRIAN.C.GUERRA@CBP.DHS.GOV>; AGEE, JAMES M. (CTR) <JAMES.M.AGEE@associates.cbp.dhs.gov>; DYAR, ROBERT A. (OPR) <ROBERT.A.DYAR@cbp.dhs.gov>; CAMACHO, ALEJANDRO (CTR) <alejandro.camacho@associates.cbp.dhs.gov>; Mark Woods - 7PCE <mark.woods@gsa.gov>; alberto.garcia@gsa.gov <alberto.garcia@gsa.gov>; DRAKE, CHERELLE A <CHERELLE.A.DRAKE@cbp.dhs.gov>; MORENO, TONY <TONY.MORENO@cbp.dhs.gov>; SPRAKER, KIRSTEN A. (CTR) <KIRSTEN.A.SPRAKER@associates.cbp.dhs.gov>; MARIN, JOSE A <JOSE.A.MARIN@cbp.dhs.gov>; SERIAN, JOSHUA <joshua.serian@cbp.dhs.gov>; ADAMS, JONATHAN <JONATHAN.ADAMS@cbp.dhs.gov>; BENAVIDES, LEOBARDO <LEOBARDO.BENAVIDES@CBP.DHS.GOV>; CROUCH, CHRISTOPHER M <CHRISTOPHER.M.CROUCH@cbp.dhs.gov>; HANNA, AUSTIN J <AUSTIN.J.HANNA@associates.cbp.dhs.gov>; ESPINOZA MONTALVO, RICARDO (OIT) <RICARDO.ESPINOZAMONTALVO@cbp.dhs.gov>; ROBERTSON, HEATHER M <HEATHER.M.ROBERTSON@CBP.DHS.GOV>; COSTILLA, RUBEN (OIT) <RUBEN.COSTILLA@cbp.dhs.gov>; MARTINEZ, JORGE Z (OIT) <JORGE.Z.MARTINEZ@CBP.DHS.GOV>; CAMACHO, JUAN R <JUAN.R.CAMACHO@cbp.dhs.gov>; Kirsten Spraker <kspraker@vpdgov.com>; GUSTAFSON-JR, RONALD A. (CTR) <ronald.a.gustafson-jr@associates.cbp.dhs.gov>; NEWTON, DAVID E. (CTR) <david.e.newton@associates.cbp.dhs.gov>; DONAHUE, STEPHANIE D <STEPHANIE.D.DONAHUE@CBP.DHS.GOV>; McGraw, John <JMcGraw@jmt.com>; Shaner, Nickalaus <NShaner@jmt.com>
Subject: Re: [EXTERNAL] FY25 Laredo WTB Expansion Project
Attachment(s): "WTB Form 1002 - PBLR - SUBMITTAL.pdf","WTB_HYDRAULIC DATA(PBLR).pdf","WTB_NEW & EXIST BRIDGE EXPANSION (PBLR).pdf"

CAUTION: This email originated from outside your organization. Exercise caution when opening attachments or clicking links, especially from unknown senders.

To All,

Find attached requested Preliminary Bridge Layout Review submittal to TxDOT.

Sidney "Sid" A. Mielke, P.E. Senior Project Manager

A JMT DIVISION

3838 NW Loop 410, San Antonio, TX 78229
P: (210)735-9202
C (210)861-3126
E:smielke@seatx.com

From: DIAZ, MARIA C
Sent: Tuesday, April 1, 2025 6:55 AM
To: DIAZ, MARIA C <MARIA.C.DIAZ@cbp.dhs.gov>; Mielke, Sid <smielke@seatx.com>; Elsa Hinojosa <mhinojosa1@ci.laredo.tx.us>; LFO FACILITIES <LFO-FACILITIES@cbp.dhs.gov>; LOZANO, EDUARDO <EDUARDO.LOZANO@CBP.DHS.GOV>; FLORES, ALBERTO A <ALBERTO.A.FLORES@CBP.DHS.GOV>; STELLEMA, DAVID M. <DAVID.M.STELLEMA@cbp.dhs.gov>; Havinoviski, Glenn <ghavinoviski@jmttg.com>; Marsteller, Bradley <BMarsteller@jmt.com>
Cc: Sergio Perez - PT1F <sergio.perez@gsa.gov>; CASPERSON, JARED <JARED.CASPERSON@cbp.dhs.gov>; HAMLETT, ELIZABETH F <elizabeth.f.hamlett@cbp.dhs.gov>; FLANAGAN, RYAN H <RYAN.H.FLANAGAN@cbp.dhs.gov>; David Cornelison <david.cornelison@gsa.gov>; LANCASTER, JAMES A (CTR) <JAMES.A.LANCASTER@associates.cbp.dhs.gov>; Joseph W. Neeb <jneeb@ci.laredo.tx.us>; Jose A. Valdez, Jr. <jvaldez5@ci.laredo.tx.us>; Steve E. Landin <selandin@ci.laredo.tx.us>; ROSS, YVETTE <YVETTE.ROSS@cbp.dhs.gov>; rchavez@ci.laredo.tx.us <rchavez@ci.laredo.tx.us>; jrichard@ci.laredo.tx.us

AMERICAN OVERSIGHT

<jrichard@ci.laredo.tx.us>; Olga De Angel <odeangel@ci.laredo.tx.us>; Elizabeth Estrada <eestrada@ci.laredo.tx.us>; gsaavedra@ci.laredo.tx.us <gsaavedra@ci.laredo.tx.us>; Evelyn Gomez <egomez@ci.laredo.tx.us>; jim.king <jim.king@kingadvising.com>; randolphdavide <randolphdavide@aol.com>; Romero, Adrian <aromero@seatx.com>; Covarrubias, Martin <mcovarrubias@seatx.com>; Edward Ochoa <edward.ochoa@kci.com>; BALDWIN, KELLY L <kelly.l.baldwin@cbp.dhs.gov>; NORRIE, ROBERT <ROBERT.NORRIE@cbp.dhs.gov>; Jim King <idaho4jk@gmail.com>; VASQUEZ, JAVIER <JAVIER.VASQUEZ@CBP.DHS.GOV>; Jared Bradley - 9P <jared.bradley@gsa.gov>; FAZ, JUAN O <JUAN.O.FAZ@cbp.dhs.gov>; CHAVEZ, JUAN <JUAN.CHAVEZ@CBP.DHS.gov>; LOZANO, LUIS G <LUIS.G.LOZANO@CBP.DHS.GOV>; ALVAREZ, SANTIAGO III <SANTIAGO.III.ALVAREZ@CBP.DHS.GOV>; GARZA, MICHAEL C <MICHAEL.C.GARZA@cbp.dhs.gov>; SALINAS, PEDRO A <PEDRO.A.SALINAS2@cbp.dhs.gov>; GARZA, MARGARITA <MARGARITA.GARZA@CBP.DHS.GOV>; LAREDO POE FACILITIES <LAREDOPOEFACILITIES@cbp.dhs.gov>; CAVAZOS, REYMUNDO <REYMUNDO.CAVAZOS@CBP.DHS.GOV>; RANGEL, EFREN R <EFREN.R.RANGEL@cbp.dhs.gov>; MARA, JEFFREY J <JEFFREY.J.MARA@CBP.DHS.GOV>; GUERRA, ADRIAN C <ADRIAN.C.GUERRA@CBP.DHS.GOV>; AGEE, JAMES M. (CTR) <JAMES.M.AGEE@associates.cbp.dhs.gov>; DYAR, ROBERT A. (OPR) <ROBERT.A.DYAR@cbp.dhs.gov>; CAMACHO, ALEJANDRO (CTR) <alejandro.camacho@associates.cbp.dhs.gov>; Mark Woods - 7PCE <mark.woods@gsa.gov>; alberto.garcia@gsa.gov <alberto.garcia@gsa.gov>; DRAKE, CHERELLE A <CHERELLE.A.DRAKE@cbp.dhs.gov>; MORENO, TONY <TONY.MORENO@cbp.dhs.gov>; SPRAKER, KIRSTEN A. (CTR) <KIRSTEN.A.SPRAKER@associates.cbp.dhs.gov>; MARIN, JOSE A <JOSE.A.MARIN@cbp.dhs.gov>; SERIAN, JOSHUA <joshua.serian@cbp.dhs.gov>; ADAMS, JONATHAN <JONATHAN.ADAMS@cbp.dhs.gov>; BENAVIDES, LEOBARDO <LEOBARDO.BENAVIDES@CBP.DHS.GOV>; CROUCH, CHRISTOPHER M <CHRISTOPHER.M.CROUCH@cbp.dhs.gov>; HANNA, AUSTIN J <AUSTIN.J.HANNA@associates.cbp.dhs.gov>; ESPINOZA MONTALVO, RICARDO (OIT) <RICARDO.ESPINOZAMONTALVO@cbp.dhs.gov>; ROBERTSON, HEATHER M <HEATHER.M.ROBERTSON@CBP.DHS.GOV>; COSTILLA, RUBEN (OIT) <RUBEN.COSTILLA@cbp.dhs.gov>; MARTINEZ, JORGE Z (OIT) <JORGE.Z.MARTINEZ@CBP.DHS.GOV>; CAMACHO, JUAN R <JUAN.R.CAMACHO@cbp.dhs.gov>; Kirsten Spraker <kspraker@vpdgov.com>; GUSTAFSON-JR, RONALD A. (CTR) <ronald.a.gustafson-jr@associates.cbp.dhs.gov>; NEWTON, DAVID E. (CTR) <david.e.newton@associates.cbp.dhs.gov>; DONAHUE, STEPHANIE D <STEPHANIE.D.DONAHUE@CBP.DHS.GOV>; McGraw, John <JMcGraw@jmt.com>; Shaner, Nickalaus <NShaner@jmt.com>
Subject: [EXTERNAL] FY25 Laredo WTB Expansion Project
When: Thursday, January 8, 2026 10:00 AM-11:00 AM.
Where: Microsoft Teams Meeting

Cyber Security Reminder: Please use caution - message originated outside JMT.

Microsoft Teams Need help?

Join the meeting now

Meeting ID: 220 633 975 367

Passcode: mV3GN2vE

Dial in by phone

+1 332-249-0605,,22046189# United States, New York City

Find a local number

Phone conference ID: 220 461 89#

For organizers: Meeting options | Reset dial-in PIN

This Teams Meeting is hosted on a U.S. Government information system and is provided for U.S. Government-authorized use only. Unauthorized or improper use or access of this system may result in disciplinary action as well as civil and criminal penalties.

This message is intended for the use of the individual or entity to which it is addressed and may contain information that is confidential, privileged and exempt from disclosure under applicable law. If the reader of this message is not the intended recipient or the employee or agent of the intended recipient, you are hereby notified that any dissemination, distribution, or copying of this communication is strictly prohibited. If you have received this communication in error, please contact the sender immediately and delete it from your system.

Thank You.

AMERICAN OVERSIGHT

Please wait...

If this message is not eventually replaced by the proper contents of the document, your PDF viewer may not be able to display this type of document.

You can upgrade to the latest version of Adobe Reader for Windows®, Mac, or Linux® by visiting http://www.adobe.com/products/acrobat/readstep2.html.


For more assistance with Adobe Reader visit http://www.adobe.com/support/products/acrreader.html.


Windows is either a registered trademark or a trademark of Microsoft Corporation in the United States and/or other countries. Mac is a trademark of Apple Inc., registered in the United States and other countries. Linux is the registered trademark of Linus Torvalds in the U.S. and other countries.


AMERICAN OVERSIGHT

INITIALS DATE

ORIGINATED BY: _____ _____
CHECKED BY: _____ _____
BACK CHECKED BY: _____ _____
CORRECTED BY: _____ _____
VERIFIED BY: _____ _____

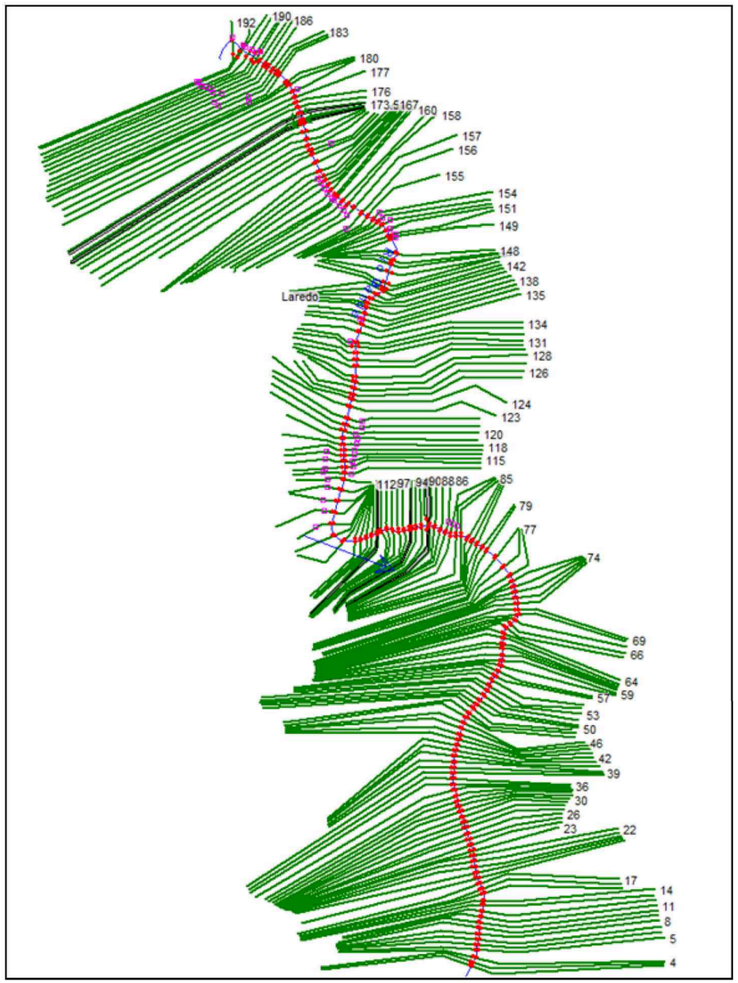

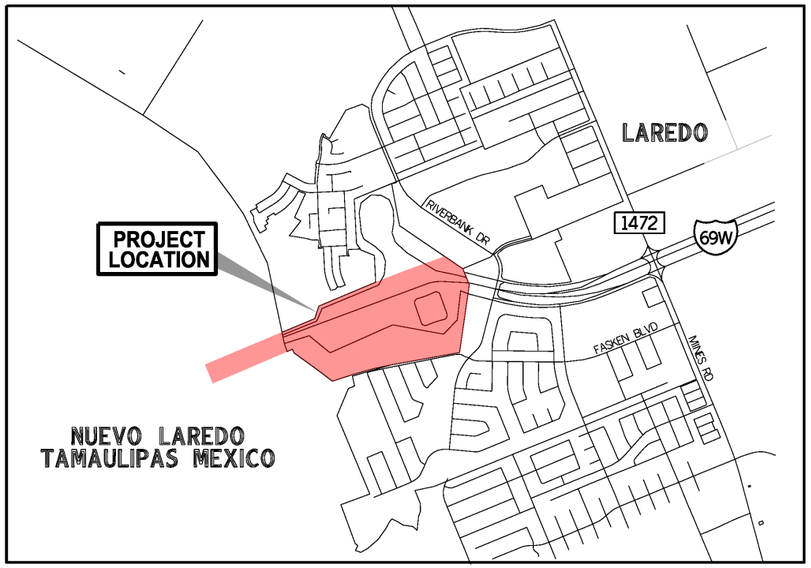

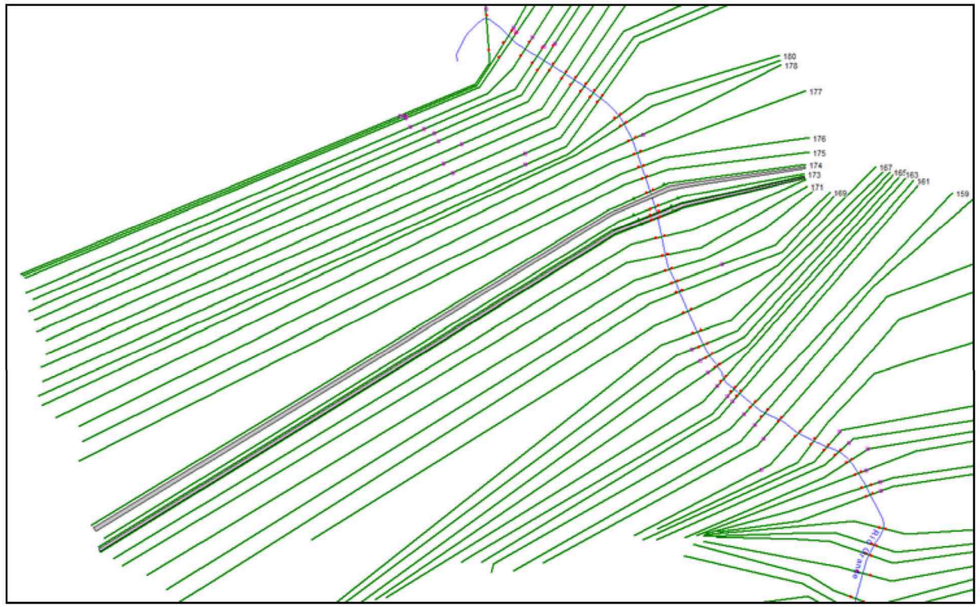

Steady Flow Data - Corrected Effective Flows

River	Reach	RS	100-yr (cfs)	Design (cfs)	FEMA 100 yr (cfs)	FEMA 50 yr (cfs)	2002 (cfs)	PF 9 (cfs)	DESIGN (2018) (cfs)
Rio Grande	Laredo	192	210122.3	140022.7	194795.7	158845.4	49793.68	125013.9	181000

NOTE:

DESIGN (2018) FLOW DATA HAS BEEN PROVIDED DIRECTLYBY IBWC AND UTILIZED FOR THE PROPOSED CONDITIONS ANALYSIS IN THE HEC-RAS MODEL.

INTERIM REVIEW

THIS DOCUMENT HAS BEEN RELEASED FOR INTERIM REVIEW PURPOSES ONLY (NOT FOR CONSTRUCTION), UNDER THE AUTHORITY OF DOUGLAS V. DICICCIO, P.E. 120031 ON 11/13/2024

NO	DATE	REVISION	APPROVED
-	-	-	-
-	-	-	-
-	-	-	-

NOT TO SCALE

STRUCTURAL ENGINEERING ASSOCIATES
A JACOBS COMPANY
TEXAS REGISTERED ENGINEERING FIRM F-199

KCI TECHNOLOGIES, INC.
2806 W. BITTERS RD. - SUITE 218
SAN ANTONIO, TX 78248 - 210.641.9999
TEXAS REGISTERED ENGINEERING FIRM
TBPE FIRM No. F-10573
www.kci.com

CITY OF LAREDO TEXAS

WORLD TRADE INTERNATIONAL BRIDGE EXPANSION PROJECT

HYDRAULIC DATA SHEET

SHEET 1 OF 2

DGN:	FED. RD. DIV. NO.	STATE	FEDERAL AID PROJECT NO.			HIGHWAY NO.
CHK DGN:		TEXAS	----------			N/A
DWN: KG	DIST.	COUNTY	CONTROL NO.		JOB NO.	SHEET NO.
CHK DWG: KG	LAR	WEBB	0922	33	213	

PLOTTED BY: Gabriel.Rodriguez
PLOTTED SCALE: 1:0.083333
PEN TABLE: World_Trade_Bridge.TBL
PLOT DRIVER: pdf-c.pltcfg
PLOTTED ON: 11/13/2024@ 6:33:50 PM
DESIGN FILENAME: c:\dms\kci-projects_02\gabriel.rodriguez@kci.com\dms939851955_GEN_Hydraulic_Data.dgn

AMERICAN OVERSIGHT

TXDMS:KCI_26122:10:3:7:0

INITIALS DATE

ORIGINATED BY:
CHECKED BY:
BACK CHECKED BY:
CORRECTED BY:
VERIFIED BY:

EXISTING WORLD TRADE BRIDGE PRIOR TO WIDENING

Plan: Corr_Eff Rio Grande Laredo RS: 173.5 Profile: 2002

E.G. US. (ft)	392.43	Element	Inside BR US	Inside BR DS
W.S. US. (ft)	391.96	E.G. Elev (ft)	392.30	391.88
Q Total (cfs)	49793.68	W.S. Elev (ft)	390.93	391.45
Q Bridge (cfs)	49793.68	Crit W.S. (ft)	375.59	374.85
Q Weir (cfs)		Max Chl Dpth (ft)	28.36	27.69
Weir Sta Lft (ft)		Vel Total (ft/s)	5.31	5.02
Weir Sta Rgt (ft)		Flow Area (sq ft)	9376.63	9913.70
Weir Submerg		Froude # Chl	0.13	0.17
Weir Max Depth (ft)		Specif Force (cu ft)	122108.20	121662.60
Min El Weir Flow (ft)	424.51	Hydr Depth (ft)	17.65	17.28
Min El Prs (ft)	428.11	W.P. Total (ft)	740.33	794.14
Delta EG (ft)	0.73	Conv. Total (cfs)	1575290.0	1365985.0
Delta WS (ft)	0.69	Top Width (ft)	531.17	573.72
BR Open Area (sq ft)	34954.45	Frctn Loss (ft)	0.14	0.18
BR Open Vel (ft/s)	5.31	C & E Loss (ft)	0.28	0.00
BR Sluice Coef		Shear Total (lb/sq ft)	0.79	1.04
BR Sel Method	Energy only	Power Total (lb/ft s)	4.20	5.20

Plan: Corr_Eff Rio Grande Laredo RS: 173.5 Profile: DESIGN (2018)

E.G. US. (ft)	414.69	Element	Inside BR US	Inside BR DS
W.S. US. (ft)	413.88	E.G. Elev (ft)	414.50	413.94
Q Total (cfs)	181000.00	W.S. Elev (ft)	412.16	413.03
Q Bridge (cfs)	181000.00	Crit W.S. (ft)	396.30	387.91
Q Weir (cfs)		Max Chl Dpth (ft)	49.59	49.27
Weir Sta Lft (ft)		Vel Total (ft/s)	7.31	6.91
Weir Sta Rgt (ft)		Flow Area (sq ft)	24749.67	26212.33
Weir Submerg		Froude # Chl	0.11	0.15
Weir Max Depth (ft)		Specif Force (cu ft)	520131.30	533008.80
Min El Weir Flow (ft)	424.51	Hydr Depth (ft)	28.71	30.27
Min El Prs (ft)	428.11	W.P. Total (ft)	1442.21	1479.28
Delta EG (ft)	0.95	Conv. Total (cfs)	5999508.0	5126214.0
Delta WS (ft)	0.99	Top Width (ft)	862.12	866.05
BR Open Area (sq ft)	34954.45	Frctn Loss (ft)	0.13	0.18
BR Open Vel (ft/s)	7.31	C & E Loss (ft)	0.43	0.02
BR Sluice Coef		Shear Total (lb/sq ft)	0.98	1.38
BR Sel Method	Energy only	Power Total (lb/ft s)	7.13	9.52

EXISTING WORLD TRADE BRIDGE WITH WIDENING

Plan: Prop Rio Grande Laredo RS: 173.5 Profile: 2002

E.G. US. (ft)	392.42	Element	Inside BR US	Inside BR DS
W.S. US. (ft)	391.95	E.G. Elev (ft)	392.29	391.86
Q Total (cfs)	49793.68	W.S. Elev (ft)	390.93	391.43
Q Bridge (cfs)	49793.68	Crit W.S. (ft)	375.59	374.85
Q Weir (cfs)		Max Chl Dpth (ft)	28.36	27.67
Weir Sta Lft (ft)		Vel Total (ft/s)	5.31	5.03
Weir Sta Rgt (ft)		Flow Area (sq ft)	9374.27	9901.00
Weir Submerg		Froude # Chl	0.13	0.17
Weir Max Depth (ft)		Specif Force (cu ft)	122069.20	121452.50
Min El Weir Flow (ft)	424.51	Hydr Depth (ft)	17.65	17.27
Min El Prs (ft)	427.48	W.P. Total (ft)	740.21	793.42
Delta EG (ft)	0.75	Conv. Total (cfs)	1574731.0	1363511.0
Delta WS (ft)	0.70	Top Width (ft)	531.11	573.27
BR Open Area (sq ft)	34403.10	Frctn Loss (ft)	0.16	0.18
BR Open Vel (ft/s)	5.31	C & E Loss (ft)	0.28	0.00
BR Sluice Coef		Shear Total (lb/sq ft)	0.79	1.04
BR Sel Method	Energy only	Power Total (lb/ft s)	4.20	5.23

Plan: Prop Rio Grande Laredo RS: 173.5 Profile: DESIGN (2018)

E.G. US. (ft)	414.74	Element	Inside BR US	Inside BR DS
W.S. US. (ft)	413.94	E.G. Elev (ft)	414.55	413.99
Q Total (cfs)	181000.00	W.S. Elev (ft)	412.23	413.08
Q Bridge (cfs)	181000.00	Crit W.S. (ft)	396.30	387.91
Q Weir (cfs)		Max Chl Dpth (ft)	49.66	49.32
Weir Sta Lft (ft)		Vel Total (ft/s)	7.29	6.89
Weir Sta Rgt (ft)		Flow Area (sq ft)	24820.82	26255.66
Weir Submerg		Froude # Chl	0.11	0.15
Weir Max Depth (ft)		Specif Force (cu ft)	521793.00	534252.90
Min El Weir Flow (ft)	424.51	Hydr Depth (ft)	28.74	30.31
Min El Prs (ft)	427.48	W.P. Total (ft)	1445.22	1480.47
Delta EG (ft)	0.95	Conv. Total (cfs)	6023391.0	5137546.0
Delta WS (ft)	0.99	Top Width (ft)	863.63	866.21
BR Open Area (sq ft)	34403.10	Frctn Loss (ft)	0.14	0.18
BR Open Vel (ft/s)	7.29	C & E Loss (ft)	0.42	0.02
BR Sluice Coef		Shear Total (lb/sq ft)	0.97	1.37
BR Sel Method	Energy only	Power Total (lb/ft s)	7.06	9.47

NEW PROPOSED WORLD TRADE BRIDGE

Plan: Prop Rio Grande Laredo RS: 172.63 Profile: 2002

E.G. US. (ft)	391.63	Element	Inside BR US	Inside BR DS
W.S. US. (ft)	391.20	E.G. Elev (ft)	391.62	391.58
Q Total (cfs)	49793.68	W.S. Elev (ft)	391.19	391.10
Q Bridge (cfs)	49793.68	Crit W.S. (ft)	375.81	375.75
Q Weir (cfs)		Max Chl Dpth (ft)	26.44	25.47
Weir Sta Lft (ft)		Vel Total (ft/s)	4.99	5.32
Weir Sta Rgt (ft)		Flow Area (sq ft)	9988.62	9356.39
Weir Submerg		Froude # Chl	0.20	0.21
Weir Max Depth (ft)		Specif Force (cu ft)	117051.40	113497.20
Min El Weir Flow (ft)	436.64	Hydr Depth (ft)	15.46	16.53
Min El Prs (ft)	443.18	W.P. Total (ft)	867.87	779.46
Delta EG (ft)	0.07	Conv. Total (cfs)	2695615.0	2790678.0
Delta WS (ft)	0.08	Top Width (ft)	646.06	566.06
BR Open Area (sq ft)	51946.68	Frctn Loss (ft)	0.04	0.01
BR Open Vel (ft/s)	5.32	C & E Loss (ft)	0.00	0.01
BR Sluice Coef		Shear Total (lb/sq ft)	0.25	0.24
BR Sel Method	Energy only	Power Total (lb/ft s)	1.22	1.27

Plan: Prop Rio Grande Laredo RS: 172.63 Profile: DESIGN (2018)

E.G. US. (ft)	413.73	Element	Inside BR US	Inside BR DS
W.S. US. (ft)	412.72	E.G. Elev (ft)	413.67	413.60
Q Total (cfs)	181000.00	W.S. Elev (ft)	412.80	412.62
Q Bridge (cfs)	181000.00	Crit W.S. (ft)	387.61	387.76
Q Weir (cfs)		Max Chl Dpth (ft)	48.05	46.99
Weir Sta Lft (ft)		Vel Total (ft/s)	6.27	6.65
Weir Sta Rgt (ft)		Flow Area (sq ft)	28850.99	27214.87
Weir Submerg		Froude # Chl	0.22	0.23
Weir Max Depth (ft)		Specif Force (cu ft)	554200.90	523755.60
Min El Weir Flow (ft)	436.64	Hydr Depth (ft)	27.93	26.64
Min El Prs (ft)	443.18	W.P. Total (ft)	1690.31	1631.14
Delta EG (ft)	0.14	Conv. Total (cfs)	7994933.0	8370136.0
Delta WS (ft)	0.19	Top Width (ft)	1032.88	1021.48
BR Open Area (sq ft)	51946.68	Frctn Loss (ft)	0.05	0.01
BR Open Vel (ft/s)	6.65	C & E Loss (ft)	0.01	0.01
BR Sluice Coef		Shear Total (lb/sq ft)	0.55	0.49
BR Sel Method	Energy only	Power Total (lb/ft s)	3.43	3.24

NOTE:

DESIGN (2018) FLOW DATA HAS BEEN PROVIDED DIRECTLYBY IBWC AND UTILIZED FOR THE PROPOSED CONDITIONS ANALYSIS IN THE HEC-RAS MODEL.

INTERIM REVIEW

THIS DOCUMENT HAS BEEN RELEASED FOR INTERIM REVIEW PURPOSES ONLY (NOT FOR CONSTRUCTION) UNDER THE AUTHORITY OF DOUGLAS V. DICICCIO, P.E. 120031 ON 11/13/2024

NO	DATE	REVISION	APPROVED
-	-	-	-
-	-	-	-
-	-	-	-

NOT TO SCALE

STRUCTURAL ENGINEERING ASSOCIATES
A JACOBS COMPANY
TEXAS REGISTERED ENGINEERING FIRM F-199

KCI TECHNOLOGIES, INC.
2806 W. BITTERS RD. - SUITE 218
SAN ANTONIO, TX 78248 - 210.641.9999
TEXAS REGISTERED ENGINEERING FIRM
TBPE FIRM No. F-10573
www.kci.com

CITY OF LAREDO
TEXAS

WORLD TRADE
INTERNATIONAL BRIDGE
EXPANSION PROJECT

HYDRAULIC DATA SHEET

SHEET 2 OF 2


DGN:	FED. RD. DIV. NO.	STATE	FEDERAL AID PROJECT NO.			HIGHWAY NO.
CHK DGN:		TEXAS	-------			N/A
DWN:	CONT. NO.	CONTROL SECT. NO.			JOB NO.	SHEET NO.
CHK DWG: KG	LAR	WEBB	0922	33	213	

PLOTTED BY: Gabriel.Rodriguez
PLOTTED SCALE: 1:0.083333
PEN TABLE: World_Trade_Bridge.TBL
PLOT DRIVER: pdf-c.pltcfg
PLOTTED ON: 11/13/2024@ 6:33:50 PM
DESIGN FILENAME: c:\dms\kci-projects_02\gabriel.rodriguez@kci.com\dms939851955_GEN_Hydraulic_Data.dgn

COMMERCIAL OVERSIGHT

TXDOT MAYOR 2024 PROGRAM 0922-33-213

NUEVO LAREDO, TAMPS., MEXICO

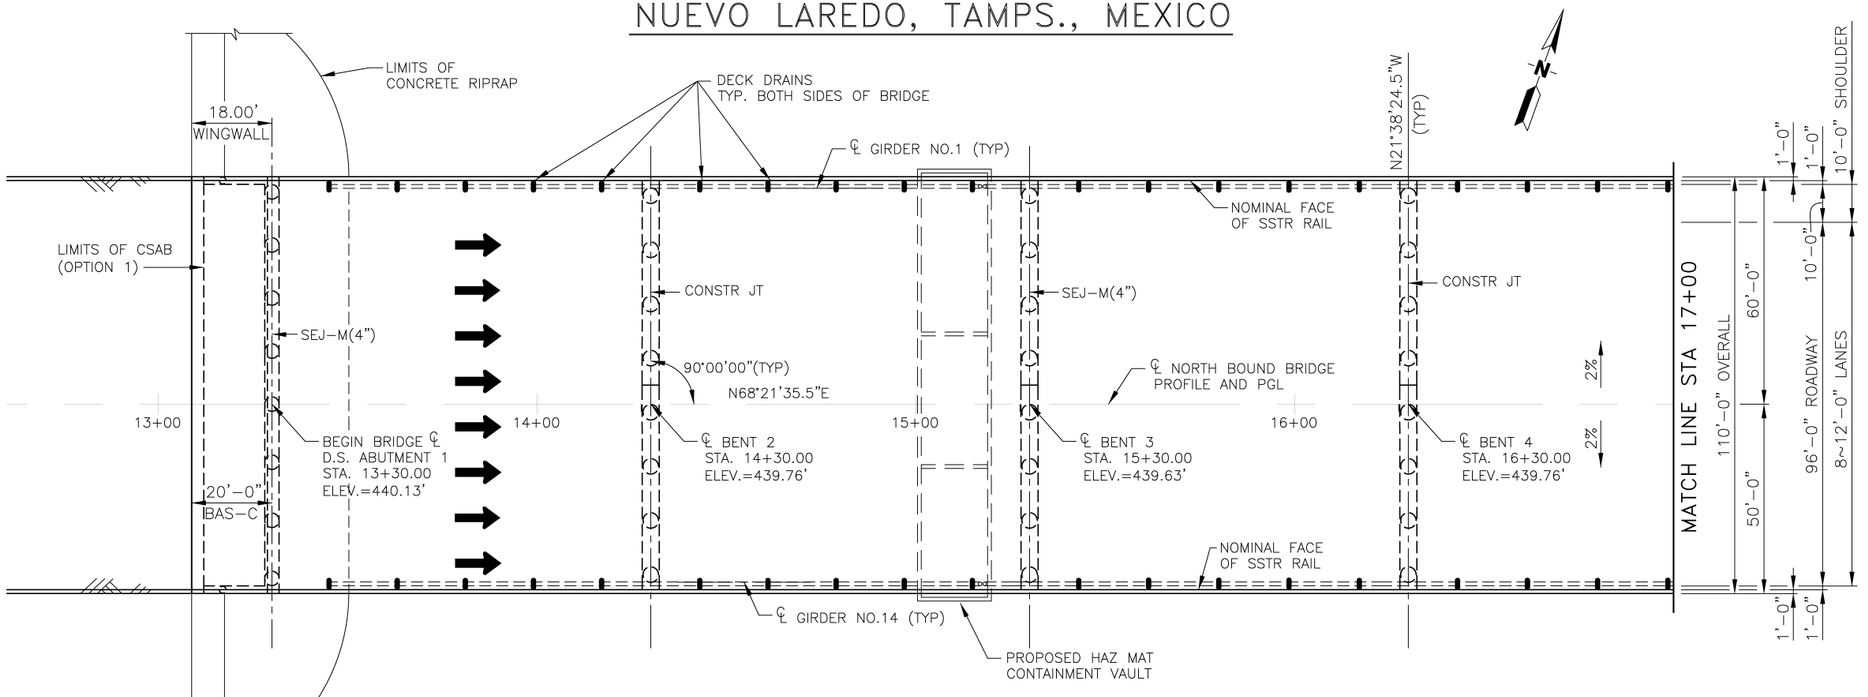

PLAN
SCALE 1"=40'-0"


BRIDGE HYDRAULIC DATA TABLE

FREQUENCY	Q TOTAL	V CHNL	ELEV
YEAR	(CFS)	(FPS)	(FEET)
100	181,000	6.65	412.80
NORMAL	49,793.68	5.32	391.19

GENERAL NOTES

1. DESIGNED ACCORDING TO AASHTO LRFD BRIDGE DESIGN SPECIFICATIONS, 9TH EDITION AND MEXICO T3-S2-R4 TRUCK LOAD (WITH AASHTO LANE LOADS).
2. ALL DIMENSIONS ARE EITHER HORIZONTAL OR VERTICAL AND MUST BE CORRECTED FOR GRADE, CROWN, AND/OR SUPERELEVATION.
3. FOR CONCRETE GIRDER UNITS, "D" DENOTES BENTS WITH DOWEL BARS "D" AND SLOTTED HOLES AT OUTSIDE GIRDERS ONLY.
4. CONTRACTOR TO VERIFY LOCATION OF ALL UTILITIES PRIOR TO CONSTRUCTION.
5. SEE CONCRETE RIPRAP (CRR) STANDARD FOR CONCRETE RIPRAP DETAILS.
6. SEE CSAB STANDARD FOR CEMENT STABILIZED BACKFILL DETAILS.
7. SAW-CUT GROOVING OF BRIDGE DECK AND APPROACH SLAB IS REQUIRED.
8. "H" VALUES SHOWN ARE ESTIMATED COLUMN HEIGHTS. THE CONTRACTOR IS RESPONSIBLE FOR CALCULATING THE ACTUAL COLUMN HEIGHT BASED ON FIELD CONDITIONS.
9. THE BRIDGE IS TO BE CONSTRUCTED IN ACCORDANCE WITH TxDOT STANDARD SPECIFICATIONS FOR CONSTRUCTION AND MAINTENANCE OF HIGHWAYS, STREETS AND BRIDGES, (2024) AND SPECIAL PROVISION THERETO.
10. ABUTMENT SCOUR = 0.00 FT. (PROTECTED)
    BENT SCOUR = XX FT. (TYPICAL)
11. NBI NO. = XX-XXX-X-XXXX-XX-XXX
    FUNCTIONAL CLASS OF ROADWAY = LOCAL RURAL MULTILANE
    EXISTING ADT = 13,152 (2023)
    PROJECTED ADT XX = 15,825 (2028)
    PROJECTED ADT XX = 25,000 (2048)
    DESIGN SPEED = 60 MPH
12. SEE BL STANDARD FOR BRIDGE LIGHTING DETAILS.

PRELIMINARY
INTERIM REVIEW ONLY
This document is released for the purpose of interim review under the authority of
MARTIN COVARRUBIAS P.E. #87673
Nov 13, 2024
It is not to be used for permit, bidding or construction purposes.
Structural Engineering Associates, Inc.
Firm Registration No. F-199

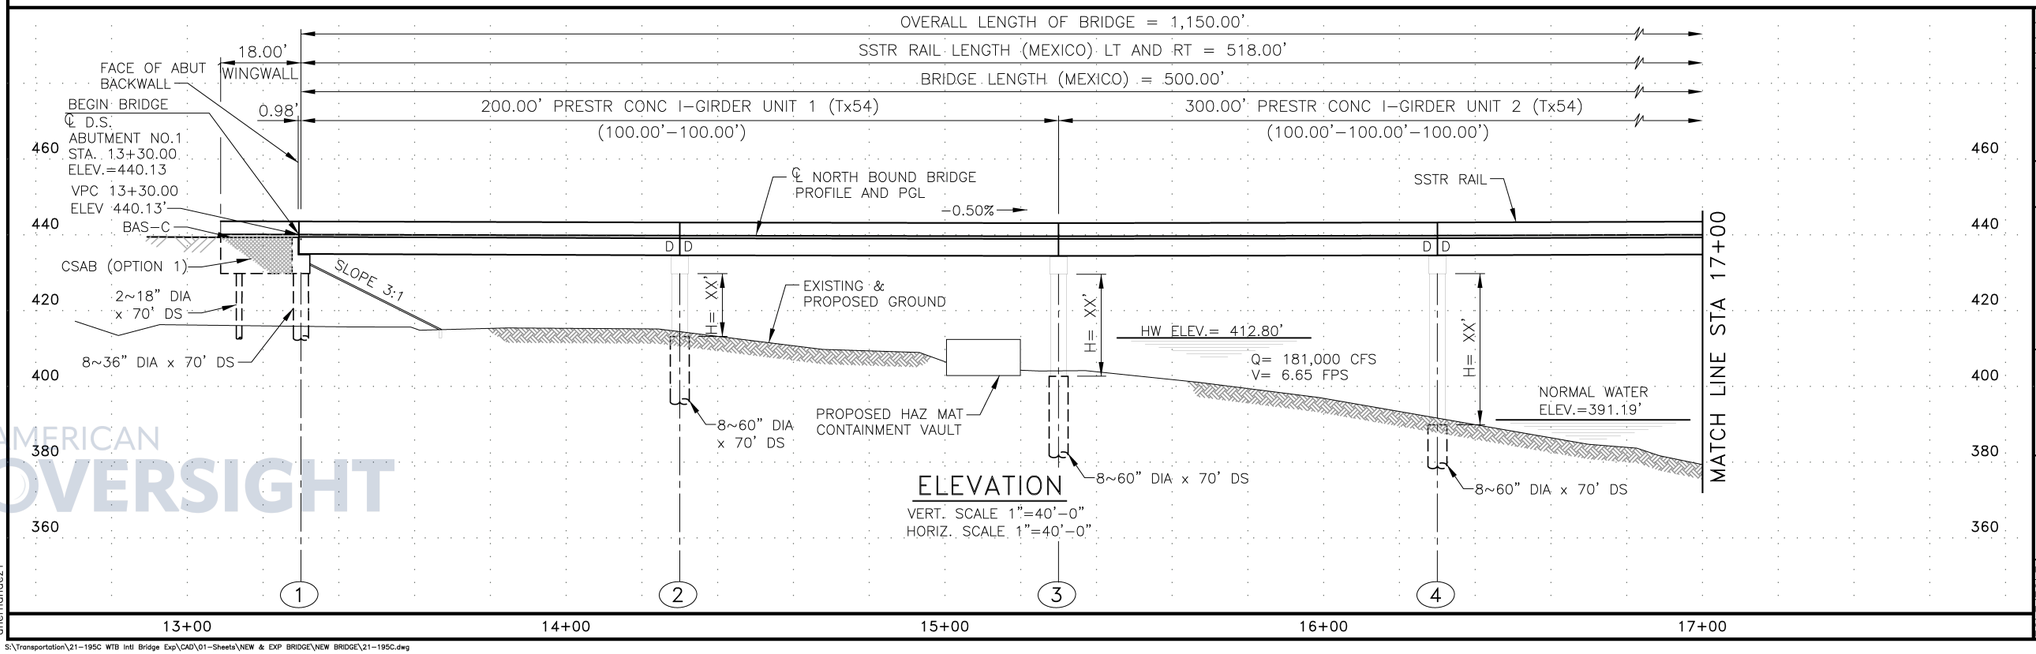

ELEVATION
VERT. SCALE 1"=40'-0"
HORIZ. SCALE 1"=40'-0"

REV. NO.	DATE	DESCRIPTION	BY

STRUCTURAL ENGINEERING ASSOCIATES
A JMT COMPANY
TEXAS REGISTERED ENGINEERING FIRM F-199

CITY OF LAREDO

WORLD TRADE INTERNATIONAL BRIDGE EXPANSION PROJECT

NEW NORTH BOUND BRIDGE LAYOUT

SHT 1 OF 4


DGN: MRC	FED. RD. DIV. NO.	STATE	FEDERAL AID PROJECT NO.			HIGHWAY NO.
CHK DGN: AMR		TEXAS				
DWG: MRC	CONTROL	SECTION	JOB NO.			SHEET NO.
CHK DWG: MRC	LAR	WEBB	0922	33	213	

TX-MAYOR-26-0489-A-000180

AMERICAN OVERSIGHT


ahernandez1

S:\Transportation\21-195C WTB Intl Bridge Exp\CAD\01-Sheets\NEW & EXP BRIDGE\NEW BRIDGE\21-195C.dwg

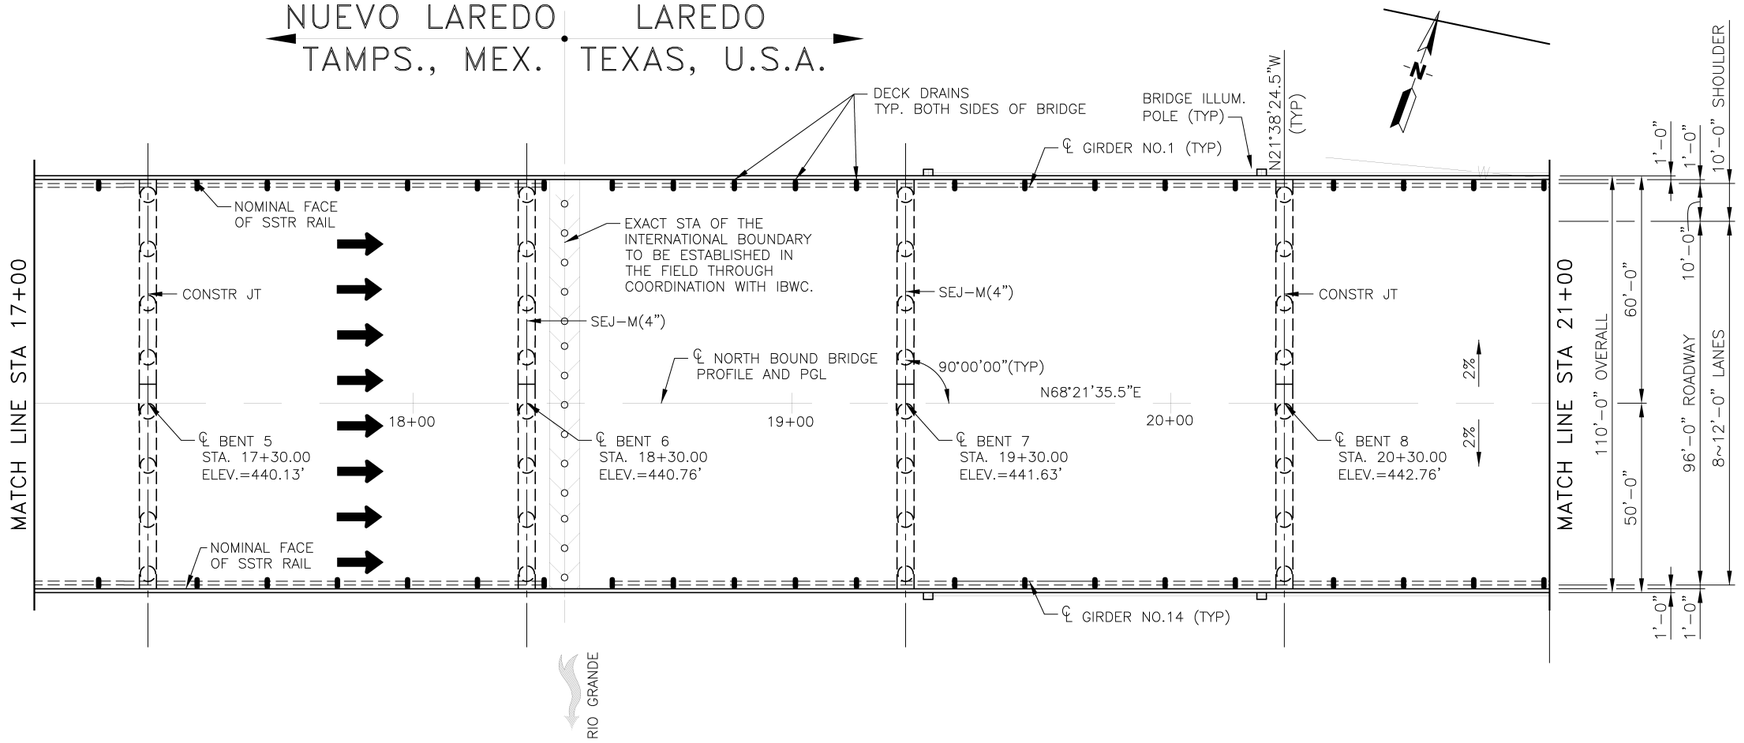

PLAN

SCALE 1"=40'-0"

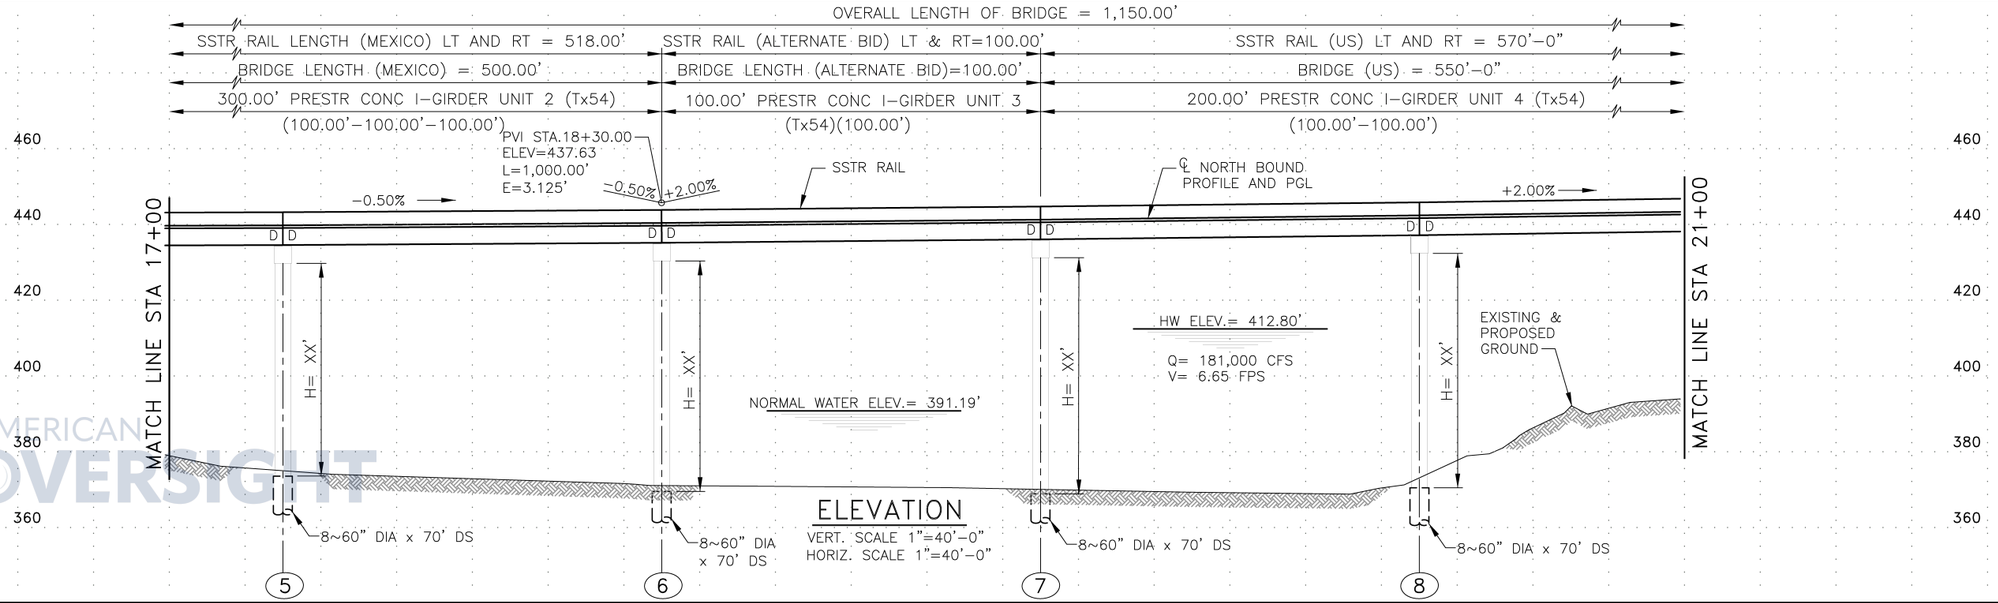

ELEVATION

VERT. SCALE 1"=40'-0"

HORIZ. SCALE 1"=40'-0"

PRELIMINARY
INTERIM REVIEW ONLY
This document is released for the purpose of interim review under the authority of
MARTIN COVARRUBIAS P.E. #87673
Nov 13, 2024
It is not to be used for permit, bidding or construction purposes.
Structural Engineering Associates, Inc.
Firm Registration No. F-199

REV. NO.	DATE	DESCRIPTION	BY

STRUCTURAL ENGINEERING ASSOCIATES
A JMT COMPANY
TEXAS REGISTERED ENGINEERING FIRM F-199

CITY OF LAREDO

WORLD TRADE
INTERNATIONAL BRIDGE
EXPANSION PROJECT

NEW NORTH BOUND
BRIDGE LAYOUT

SHT 2 OF 4

DGN: MRC	FED. RD. DIV. NO.	STATE	FEDERAL AID PROJECT NO.			HIGHWAY NO.
CHK DGN: AMR		TEXAS				
DWG: AMR	CONTROL	SUBSECTION	SECTION	JOB NO.		SHEET NO.
CHK DWG: MRC	LAR	WEBB	0922	33	213	


TX-MAYOR-26-0489-A-000181

AMERICAN OVERSIGHT

ahernandez1


S:\Transportation\21-195C WTB Intl Bridge Exp\CAD\01-Sheets\NEW & EXP BRIDGE\NEW BRIDGE\21-195C.dwg

LAREDO, TEXAS, UNITED STATES

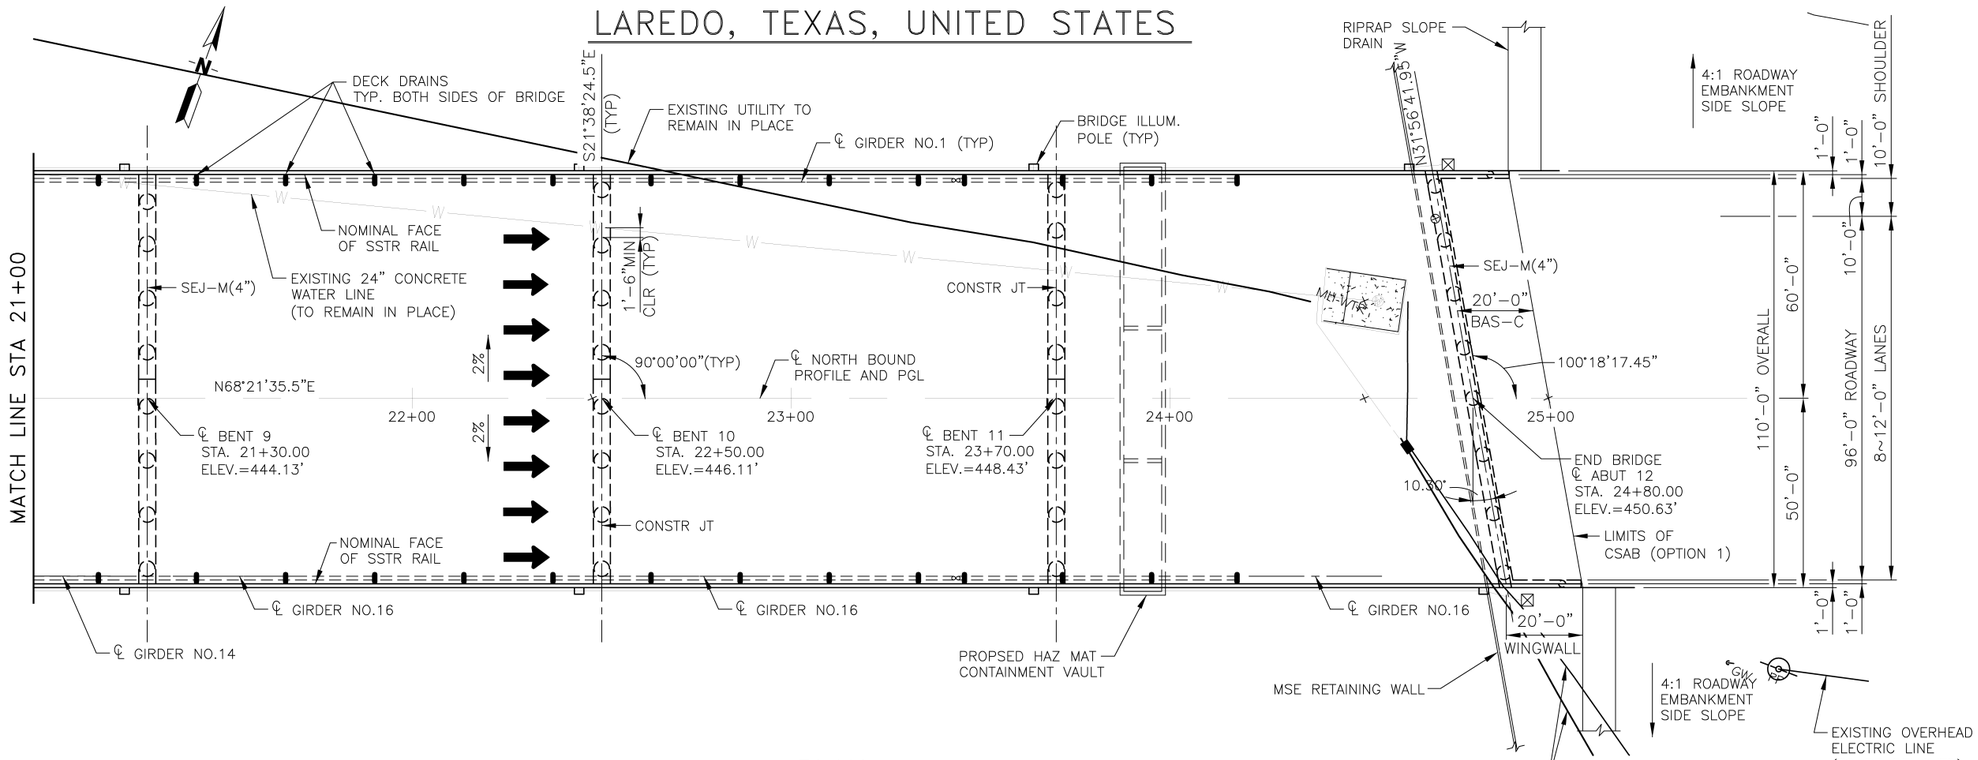

PLAN

SCALE 1"=40'-0"

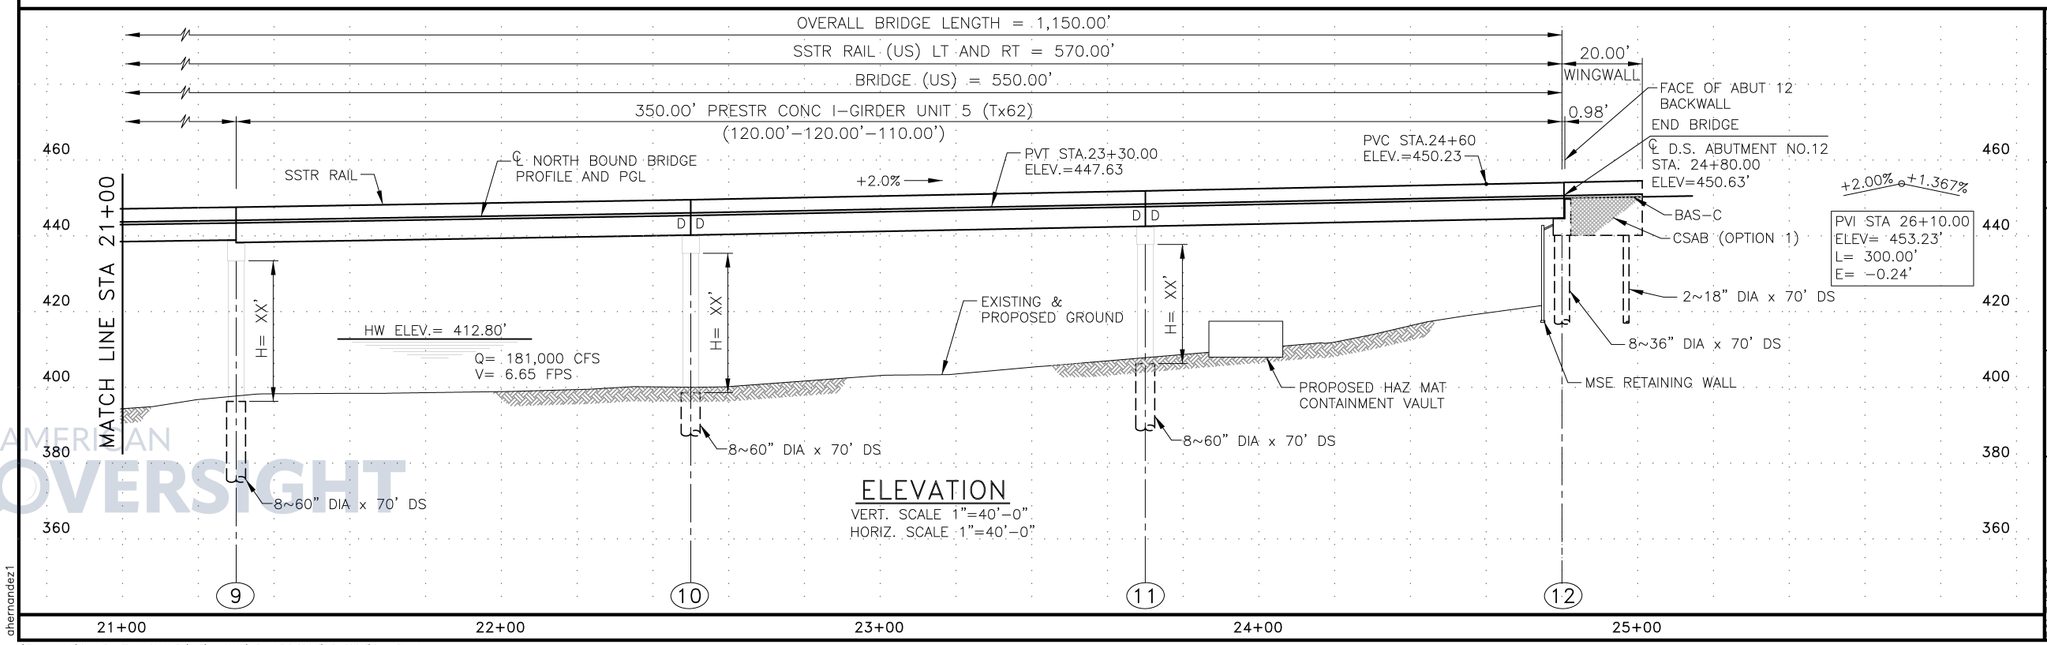

ELEVATION

VERT. SCALE 1"=40'-0"
HORIZ. SCALE 1"=40'-0"

PRELIMINARY
INTERIM REVIEW ONLY
This document is released for the purpose of interim review under the authority of
MARTIN COVARRUBIAS P.E. #87673
Nov 13, 2024
It is not to be used for permit, bidding or construction purposes.
Structural Engineering Associates, Inc.
Firm Registration No. F-199

REV. NO.	DATE	DESCRIPTION	BY

STRUCTURAL ENGINEERING ASSOCIATES
A JMT COMPANY
TEXAS REGISTERED ENGINEERING FIRM F-199

CITY OF LAREDO

WORLD TRADE INTERNATIONAL BRIDGE EXPANSION PROJECT

NEW NORTH BOUND BRIDGE LAYOUT


SHT 3 OF 4

DGN: MRC	FED. RD. DIV. NO.	STATE	FEDERAL AID PROJECT NO.			HIGHWAY NO.
CHK DGN: AMR		TEXAS				
DWG: ATM	DIST.	COUNTY	CONTROL	SECTION	JOB NO.	SHEET NO.
CHK DWG: MRC	LAR	WEBB	0922	33	213	

AMERICAN OVERSIGHT
TX-MAYOR-26-0289-A-000182


ahernandez1

S:\Transportation\21-195C WTB Intl Bridge Exp\CAD\01-Sheets\NEW & EXP BRIDGE\NEW BRIDGE\21-195C.dwg

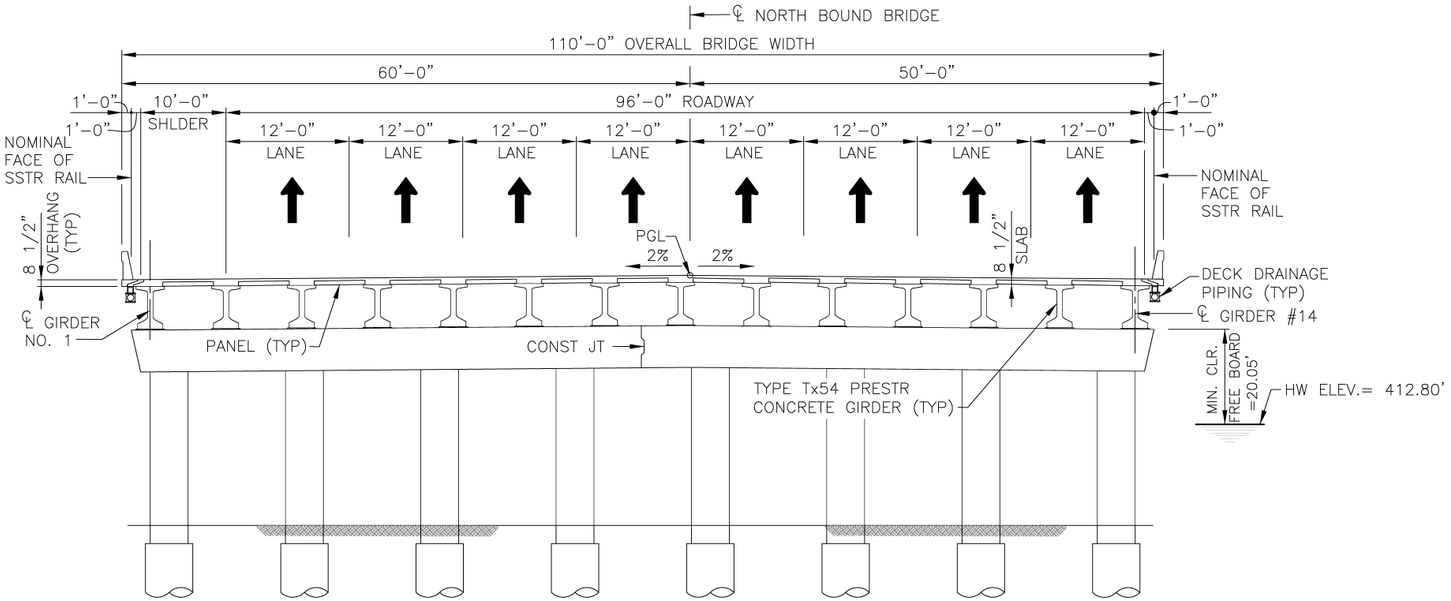


TYPICAL TRANSVERSE SECTION

(NOT TO SCALE)(SPANS #1–#8)

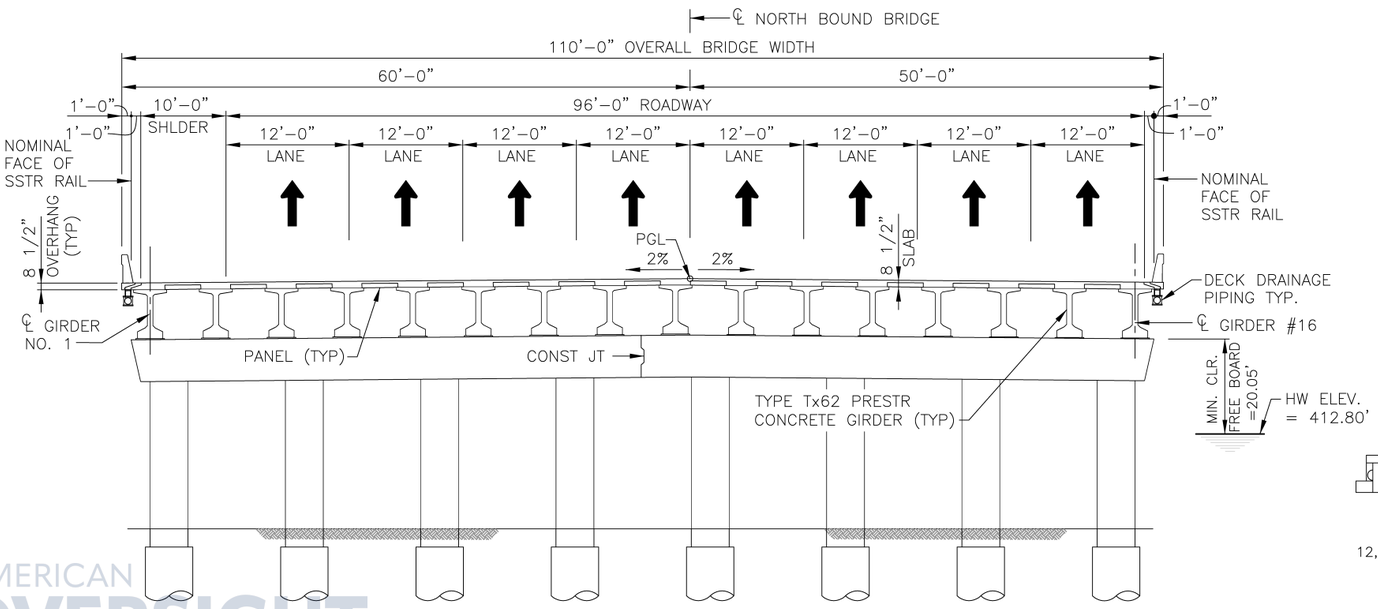


TYPICAL TRANSVERSE SECTION

(NOT TO SCALE)(SPANS #9–#11)

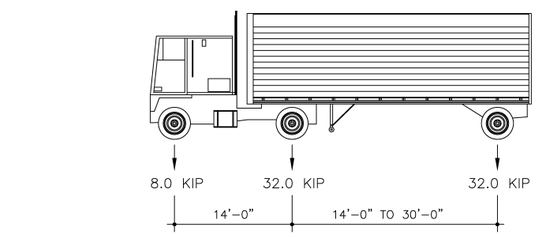

HL–93 = 72,000 LBS.

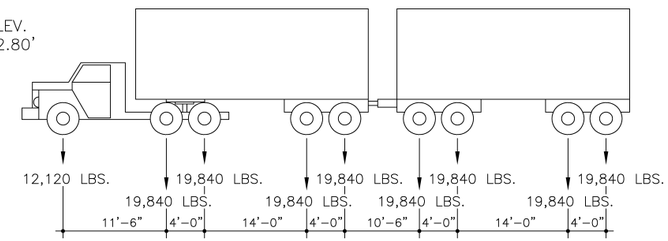

MEXICO T3–S2–R4 = 170,840 LBS

BRIDGE DESIGN LOADING

(BRIDGE ELEMENTS DESIGNED FOR CONTROLLING LOADS OF ABOVE TRUCKS AND AASHTO LANE LOADS)

PRELIMINARY
INTERIM REVIEW ONLY
This document is released for the purpose of interim review under the authority of
MARTIN COVARRUBIAS P.E. #87673
Nov 13, 2024
It is not to be used for permit, bidding or construction purposes.
Structural Engineering Associates, Inc.
Firm Registration No. F-199

REV. NO.	DATE	DESCRIPTION	BY

STRUCTURAL ENGINEERING ASSOCIATES
A JMT COMPANY
TEXAS REGISTERED ENGINEERING FIRM F-199

CITY OF LAREDO

WORLD TRADE
INTERNATIONAL BRIDGE
EXPANSION PROJECT


NEW NORTH BOUND
BRIDGE TYPICAL SECTION

SHT 4 OF 4

DGN: MRC	FED. RD. DIV. NO.	STATE	FEDERAL AID PROJECT NO.			HIGHWAY NO.
CHK DGN: AMR		TEXAS				
DWG: ABK	CONTROL	SECTION	JOB NO.			SHEET NO.
CHK DWG: MRC	LAR	WEBB	0922	33	213	

AMERICAN OVERSIGHT
TX-MAYOR-26-0489-A-000183

ahernandez1

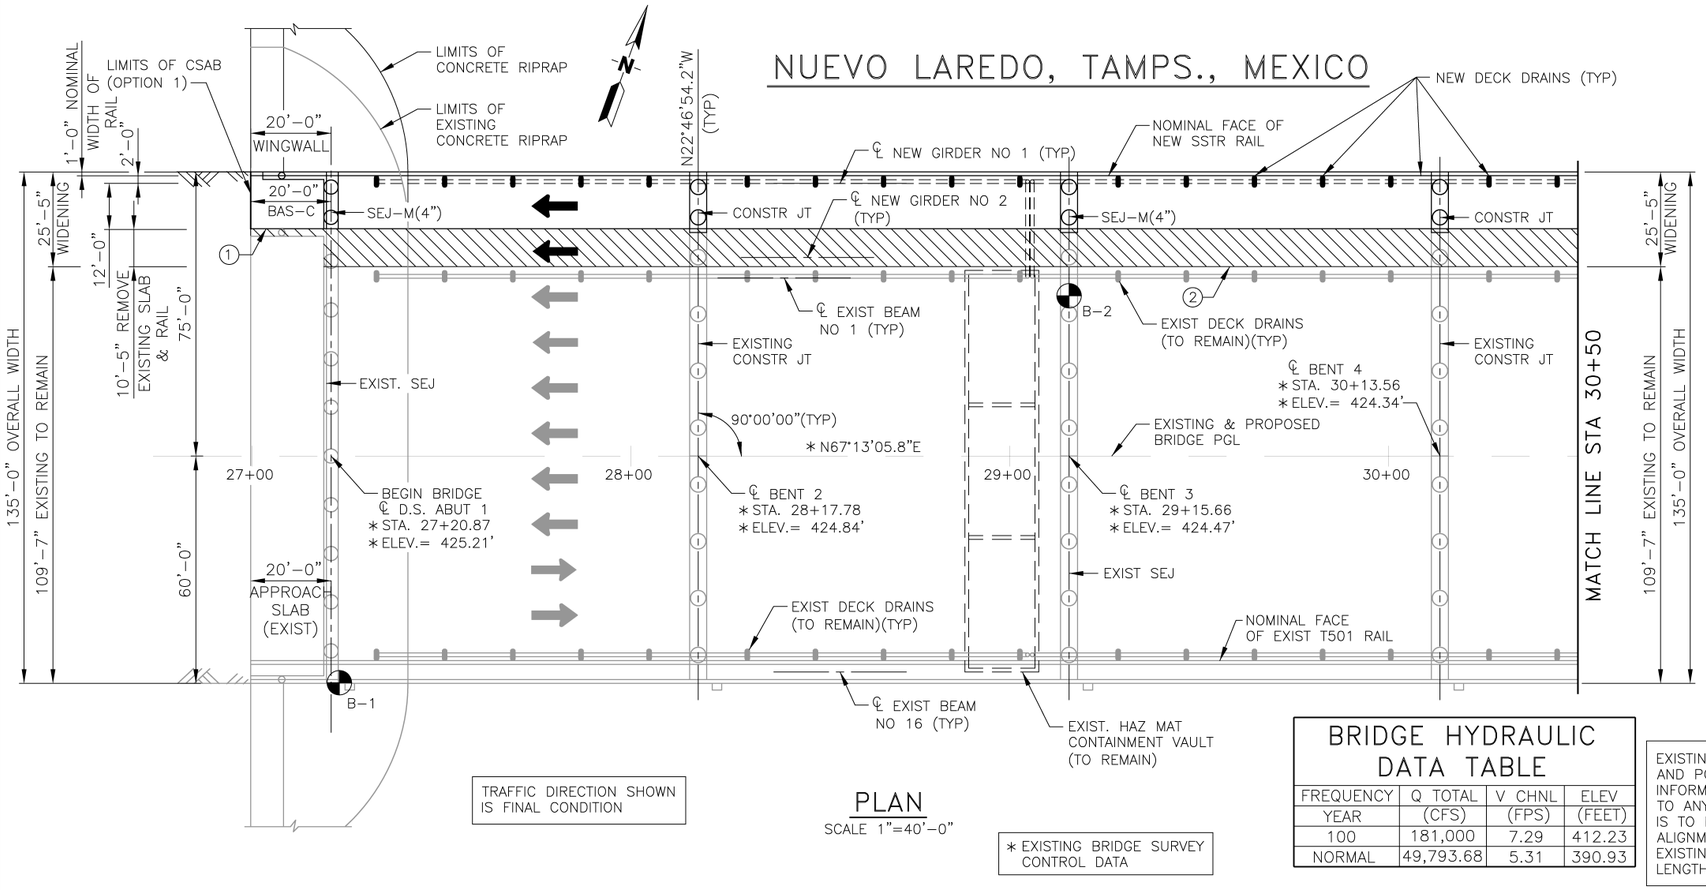

TRAFFIC DIRECTION SHOWN IS FINAL CONDITION

PLAN

SCALE 1"=40'-0"

∗ EXISTING BRIDGE SURVEY CONTROL DATA

BRIDGE HYDRAULIC DATA TABLE

FREQUENCY	Q TOTAL	V CHNL	ELEV
YEAR	(CFS)	(FPS)	(FEET)
100	181,000	7.29	412.23
NORMAL	49,793.68	5.31	390.93

EXISTING BRIDGE HORIZ. & VERT. CONTROL ELEVATIONS AND PGL ARE BASED UPON CURRENT SURVEY INFORMATION AND SHALL BE FIELD VERIFIED PRIOR TO ANY CONSTRUCTION ACTIVITY. THE DESIGN INTENT IS TO MATCH THE EXISTING BRIDGE HORIZONTAL ALIGNMENT, LONGITUDINAL VERTICAL ALIGNMENT AND EXISTING TRANSVERSE CROSS SLOPE, THROUGHOUT THE LENGTH OF THE EXISTING BRIDGE.

GENERAL NOTES

1. DESIGNED ACCORDING TO AASHTO LRFD BRIDGE DESIGN SPECIFICATIONS, 9TH EDITION AND MEXICO T3-S2-R4 TRUCK LOAD (WITH AASHTO LANE LOADS).
2. ALL DIMENSIONS ARE EITHER HORIZONTAL OR VERTICAL AND MUST BE CORRECTED FOR GRADE, CROWN, AND/OR SUPERELEVATION.
3. FOR CONCRETE GIRDER UNITS, "D" DENOTES BENTS WITH DOWEL BARS "D" AND SLOTTED HOLES AT OUTSIDE GIRDERS ONLY.
4. CONTRACTOR TO VERIFY LOCATION OF ALL UTILITIES PRIOR TO CONSTRUCTION.
5. SEE CONCRETE RIPRAP (CRR) STANDARD FOR CONCRETE RIPRAP DETAILS.
6. SEE CSAB STANDARD FOR CEMENT STABILIZED BACKFILL DETAILS.
7. SAW-CUT GROOVING OF BRIDGE DECK AND APPROACH SLAB IS REQUIRED.
8. "H" VALUES SHOWN ARE ESTIMATED COLUMN HEIGHTS. THE CONTRACTOR IS RESPONSIBLE FOR CALCULATING THE ACTUAL COLUMN HEIGHT BASED ON FIELD CONDITIONS.
9. THE BRIDGE IS TO BE CONSTRUCTED IN ACCORDANCE WITH TxDOT STANDARD SPECIFICATIONS FOR CONSTRUCTION AND MAINTENANCE OF HIGHWAYS, STREETS AND BRIDGES, (2024) AND SPECIAL PROVISION THERETO.
10. ABUTMENT SCOUR = 0.00 FT. (PROTECTED)
    BENT SCOUR = XX FT. (TYPICAL)
11. NBI NO. = 22-240-0-B013-76-001
    FUNCTIONAL CLASS OF ROADWAY = LOCAL RURAL MULTILANE
    EXISTING ADT = 13,152 (2023)
    PROJECTED ADT XX = 15,825 (2028)
    PROJECTED ADT XX = 25,000 (2048)
    DESIGN SPEED = 60 MPH
12. SEE BL STANDARD FOR BRIDGE LIGHTING DETAILS.

▨ = AREA TO BE REMOVED


∿∿∿ = TEMP SPL SHORING

① REMOVE EXISTING WINGWALL 2'-0" BELOW FINISHED GRADE.

② BREAK BACK EXISTING DECK

B-INDICATES CORE BORING, SEE CORE BORING SHEETS.

PRELIMINARY
INTERIM REVIEW ONLY
This document is released for the purpose of interim review under the authority of
MARTIN COVARRUBIAS P.E. #87673
Nov 13, 2024
It is not to be used for permit, bidding or construction purposes.
Structural Engineering Associates, Inc.
Firm Registration No. F-199

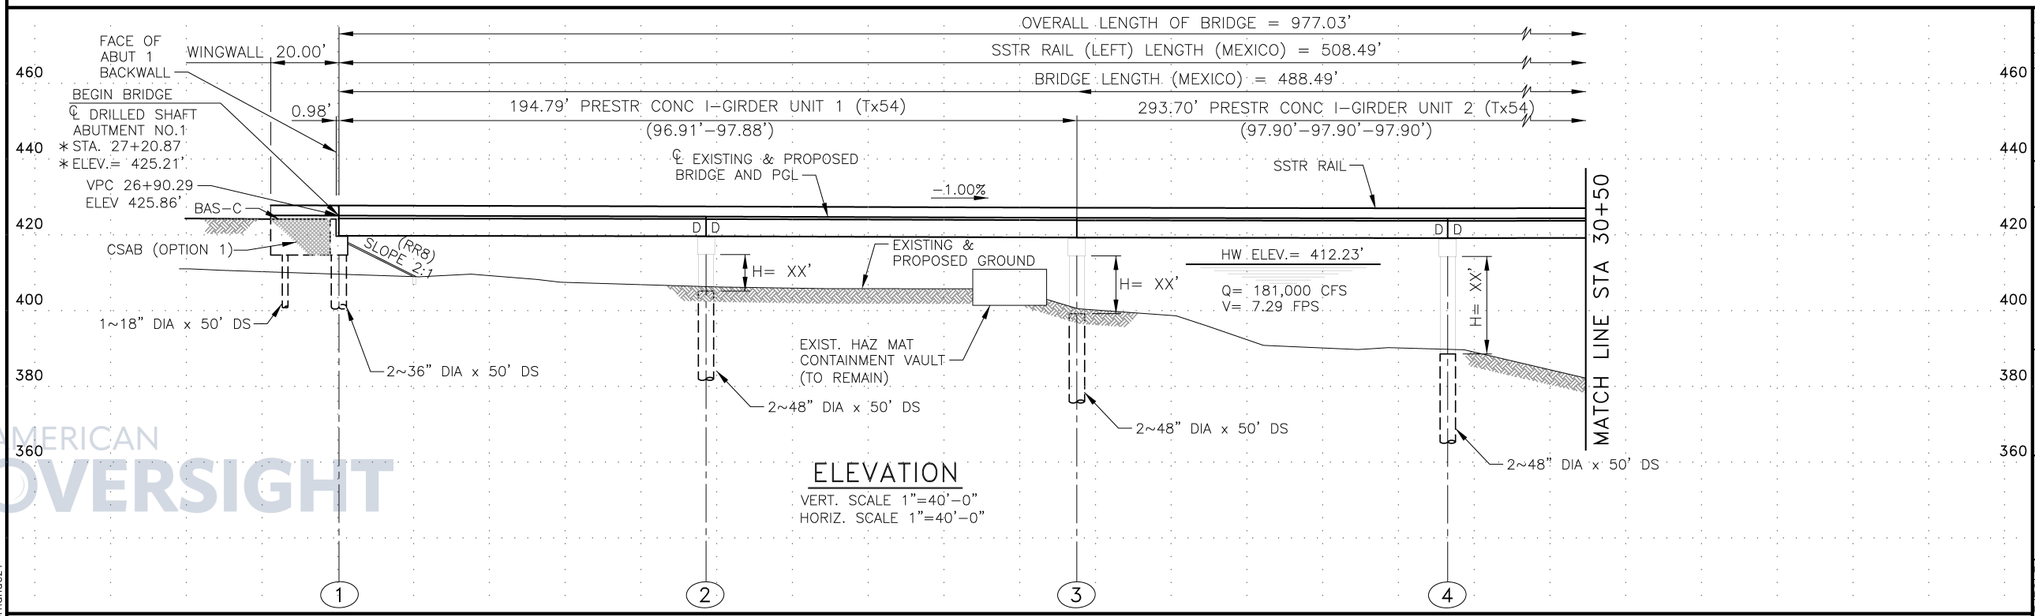

ELEVATION

VERT. SCALE 1"=40'-0"
HORIZ. SCALE 1"=40'-0"

REV. NO.	DATE	DESCRIPTION	BY

STRUCTURAL ENGINEERING ASSOCIATES
A JMT COMPANY
TEXAS REGISTERED ENGINEERING FIRM F-199

CITY OF LAREDO

WORLD TRADE INTERNATIONAL BRIDGE EXPANSION PROJECT

EXISTING BRIDGE WIDENING LAYOUT


SHT 1 OF 4

DGN: MRC	FED. RD. DIV. NO.	STATE	FEDERAL AID PROJECT NO.			HIGHWAY NO.
CHK DGN: AMR		TEXAS				
DWG: ATM/		COUNTY	CONTROL	SECTION	JOB NO.	SHEET NO.
CHK DWG: MRC	LAR	WEBB	0922	33	213	

AMERICAN OVERSIGHT
TX-MAYOR-26-0489-A-000184

ahernandez1

S:\Transportation\21-195C WTB Intl Bridge Exp\CAD\01-Sheets\NEW & EXP BRIDGE\EXP BRIDGE\21-195EC.dwg

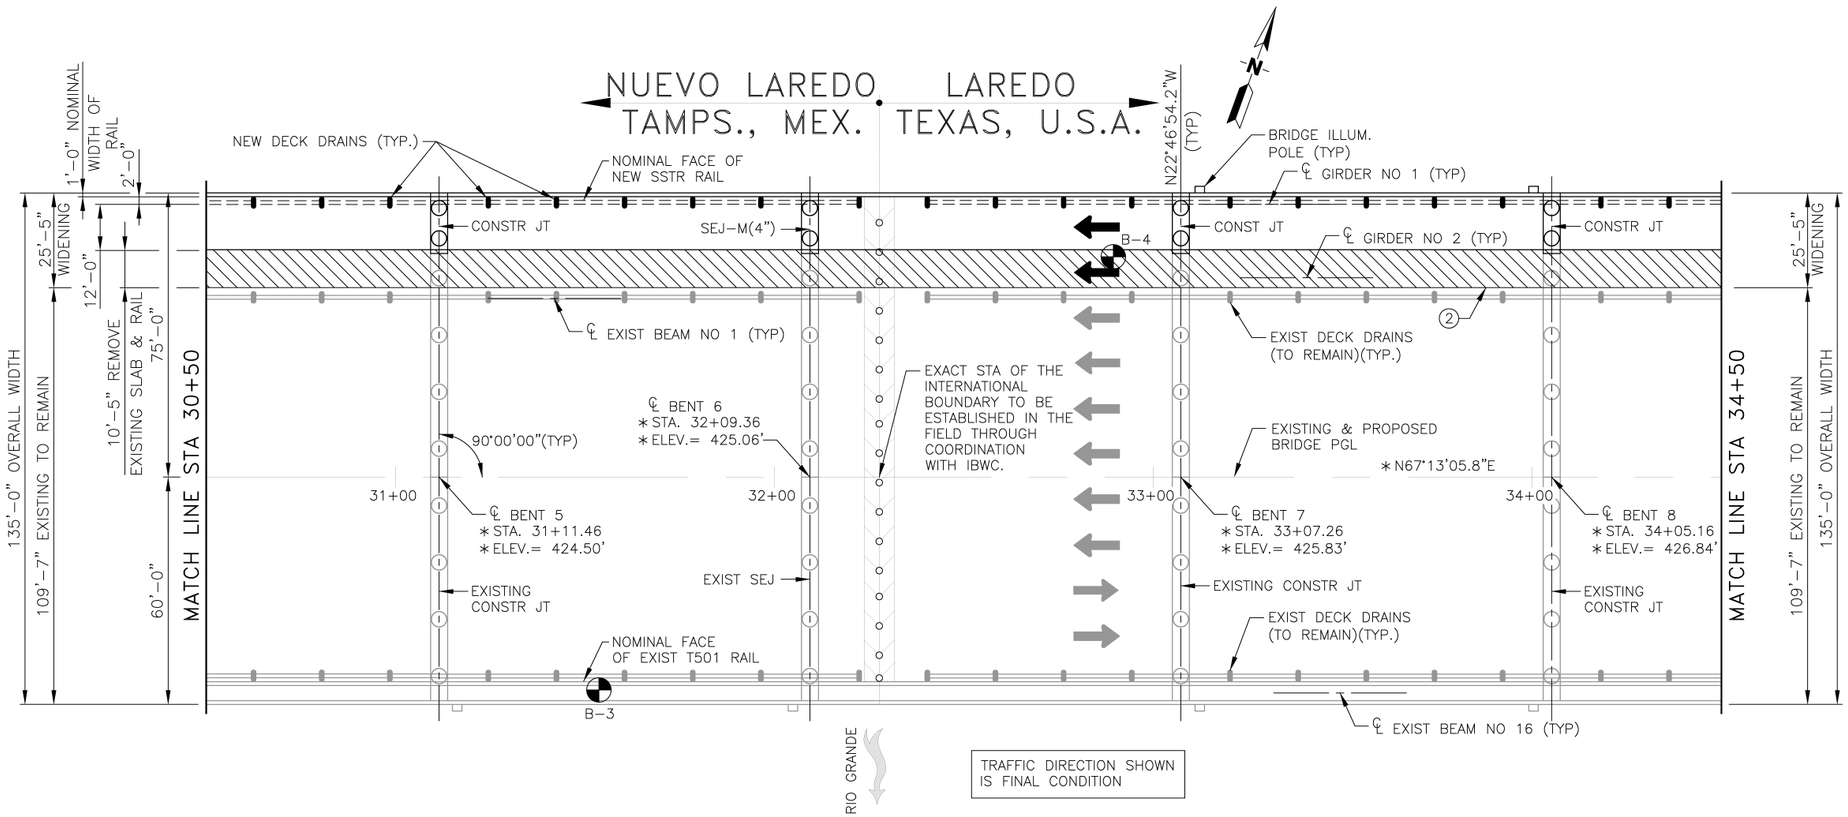

PLAN
SCALE 1"=40'-0"

= AREA TO BE REMOVED

= TEMP SPL SHORING


(1) REMOVE EXISTING WINGWALL 2'-0" BELOW FINISHED GRADE.

(2) BREAK BACK EXISTING DECK

B-INDICATES CORE BORING, SEE CORE BORING SHEETS.

EXISTING BRIDGE HORIZ. & VERT. CONTROL ELEVATIONS AND PGL ARE BASED UPON CURRENT SURVEY INFORMATION AND SHALL BE FIELD VERIFIED PRIOR TO ANY CONSTRUCTION ACTIVITY. THE DESIGN INTENT IS TO MATCH THE EXISTING BRIDGE HORIZONTAL ALIGNMENT, LONGITUDINAL VERTICAL ALIGNMENT AND EXISTING TRANSVERSE CROSS SLOPE, THROUGHOUT THE LENGTH OF THE EXISTING BRIDGE.

PRELIMINARY
INTERIM REVIEW ONLY
This document is released for the purpose of interim review under the authority of
MARTIN COVARRUBIAS P.E. #87673
Nov 13, 2024
It is not to be used for permit, bidding or construction purposes.
Structural Engineering Associates, Inc.
Firm Registration No. F-199

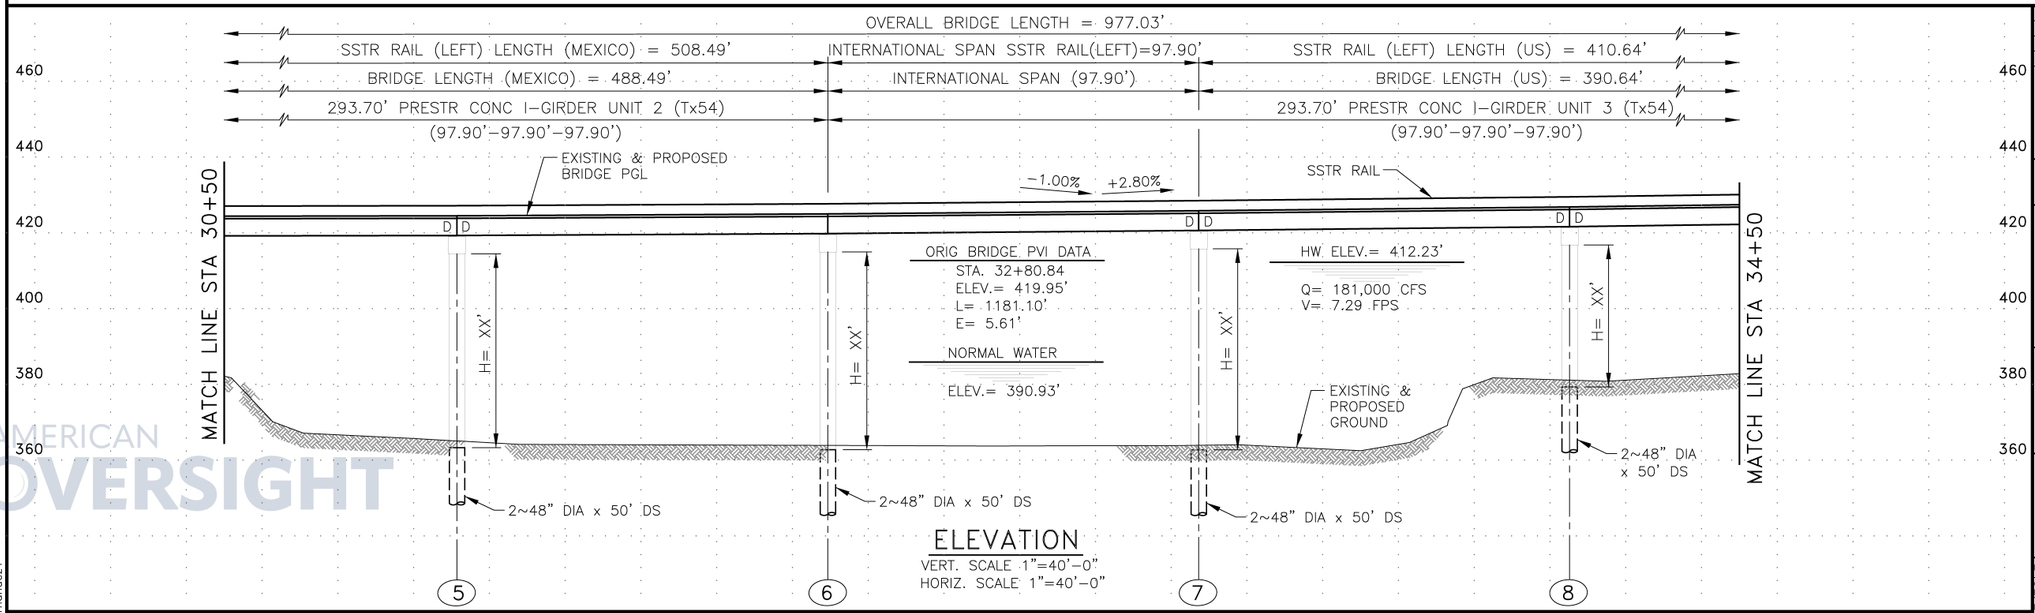

ELEVATION
VERT. SCALE 1"=40'-0"
HORIZ. SCALE 1"=40'-0"

REV. NO.	DATE	DESCRIPTION	BY

STRUCTURAL ENGINEERING ASSOCIATES
A JMT COMPANY
TEXAS REGISTERED ENGINEERING FIRM F-199

CITY OF LAREDO

WORLD TRADE
INTERNATIONAL BRIDGE
EXPANSION PROJECT

EXISTING BRIDGE
WIDENING LAYOUT


SHT 2 OF 4

DGN: MRC	FED. RD. DIV. NO.	STATE	FEDERAL AID PROJECT NO.			HIGHWAY NO.
CHK DGN: AMR		TEXAS				
DWG: ATM/LMA		CONTROL	SECTION	JOB NO.		SHEET NO.
CHK DWG: MRC	LAR	WEBB	0922	33	213	

AMERICAN OVERSIGHT
TX-MAYOR-26-0489-A-000185

ahernandez1
S:\Transportation\21-195C WTB Intl Bridge Exp\CAD\01-Sheets\NEW & EXP BRIDGE\EXP BRIDGE\21-195EC.dwg

LAREDO, TEXAS, UNITED STATES

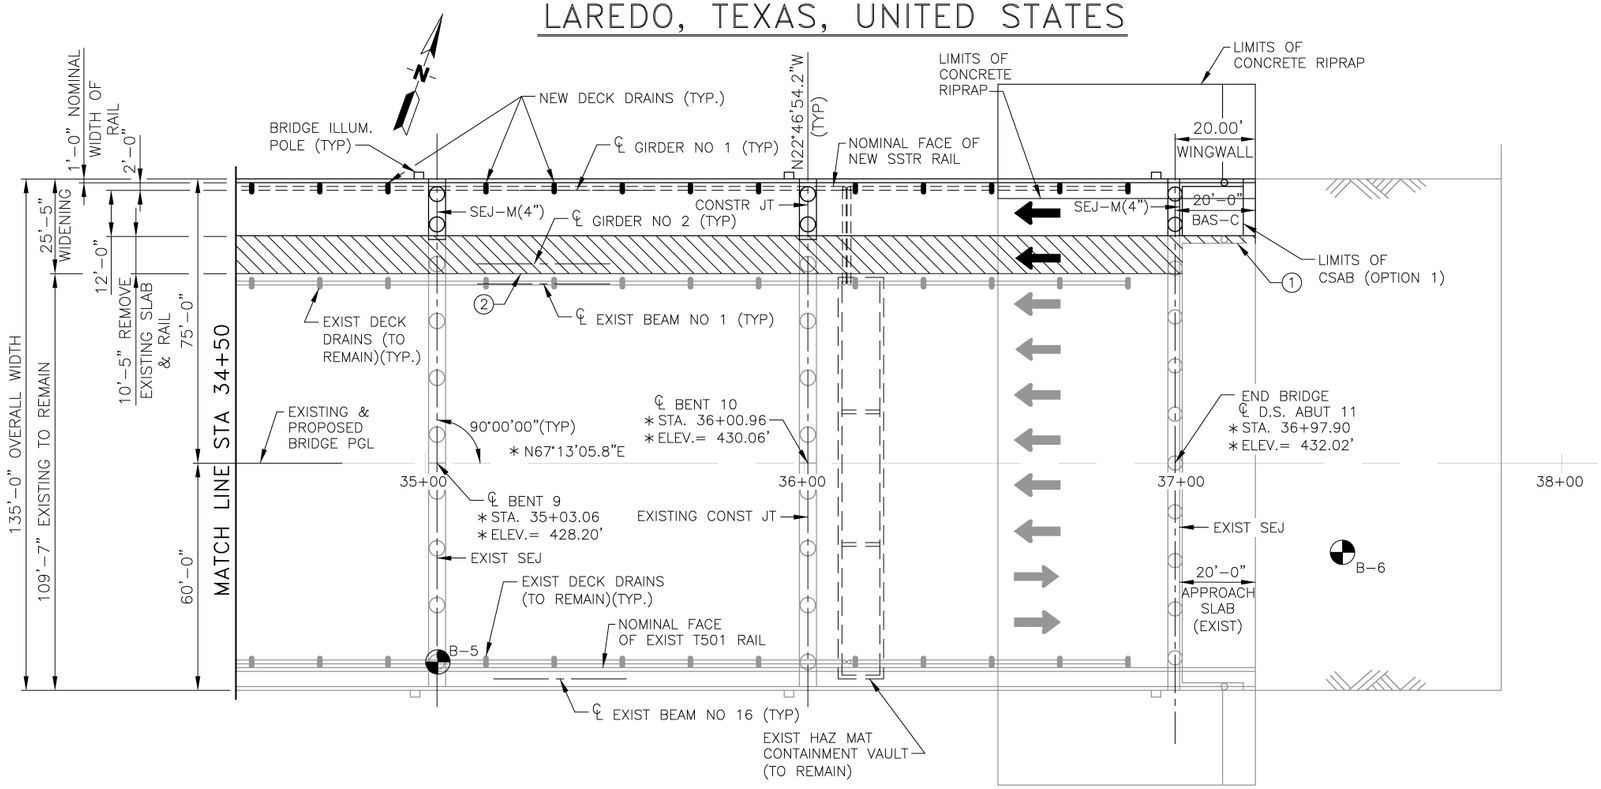

PLAN

SCALE 1"=40'-0"

TRAFFIC DIRECTION SHOWN IS FINAL CONDITION

* EXISTING BRIDGE SURVEY CONTROL DATA

= AREA TO BE REMOVED

= TEMP SPL SHORING


(1) REMOVE EXISTING WINGWALL 2'-0" BELOW FINISHED GRADE.

(2) BREAK BACK EXISTING DECK

B-INDICATES CORE BORING, SEE CORE BORING SHEETS.

EXISTING BRIDGE HORIZ. & VERT. CONTROL ELEVATIONS AND PGL ARE BASED UPON CURRENT SURVEY INFORMATION AND SHALL BE FIELD VERIFIED PRIOR TO ANY CONSTRUCTION ACTIVITY. THE DESIGN INTENT IS TO MATCH THE EXISTING BRIDGE HORIZONTAL ALIGNMENT, LONGITUDINAL VERTICAL ALIGNMENT AND EXISTING TRANSVERSE CROSS SLOPE, THROUGHOUT THE LENGTH OF THE EXISTING BRIDGE.

PRELIMINARY
INTERIM REVIEW ONLY
This document is released for the purpose of interim review under the authority of
MARTIN COVARRUBIAS P.E. #87673
Nov 13, 2024
It is not to be used for permit, bidding or construction purposes.
Structural Engineering Associates, Inc.
Firm Registration No. F-199

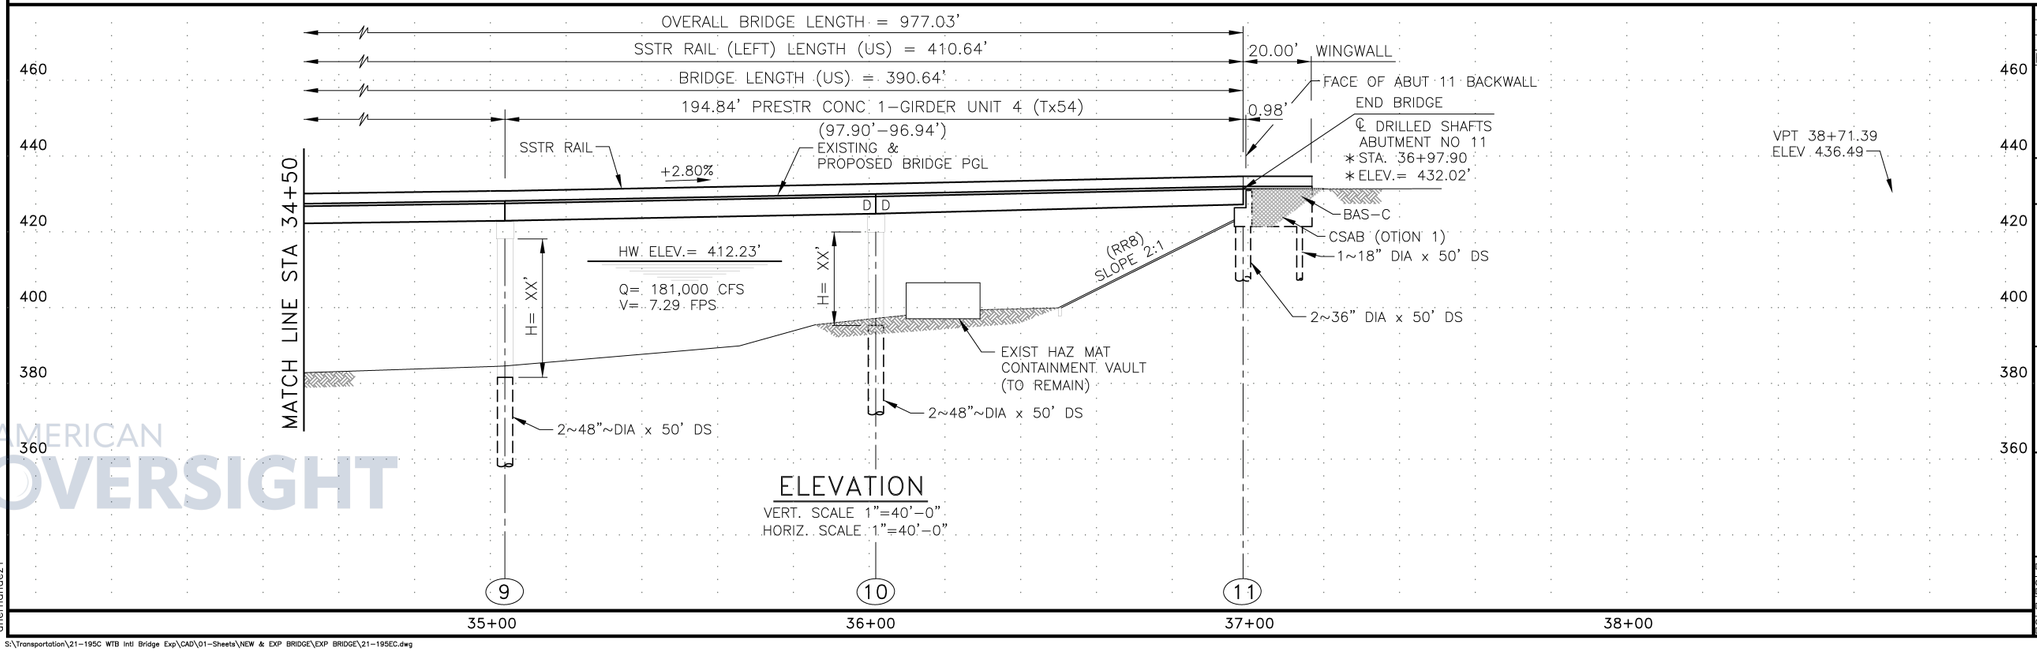

ELEVATION

VERT. SCALE 1"=40'-0"
HORIZ. SCALE 1"=40'-0"

REV. NO.	DATE	DESCRIPTION	BY

STRUCTURAL ENGINEERING ASSOCIATES
A JMT COMPANY
TEXAS REGISTERED ENGINEERING FIRM F-199

CITY OF LAREDO

WORLD TRADE
INTERNATIONAL BRIDGE
EXPANSION PROJECT

EXISTING BRIDGE
WIDENING LAYOUT


SHT 3 OF 4

DGN: MRC	FED. RD. DIV. NO.	STATE	FEDERAL AID PROJECT NO.			HIGHWAY NO.
CHK. DGN: AMR		TEXAS				
DWG: AMR	CONTROL	SECTION JOB	DIST. COUNTY			SHEET NO.
CHK. DWG: MRC	LAR	WEBB	0922	33	213	

AMERICAN OVERSIGHT
TX-MAYOR-26-0489-A-000186


ahernandez1

S:\Transportation\21-195C WTB Intl Bridge Exp\CAD\01-Sheets\NEW & EXP BRIDGE\EXP BRIDGE\21-195EC.dwg

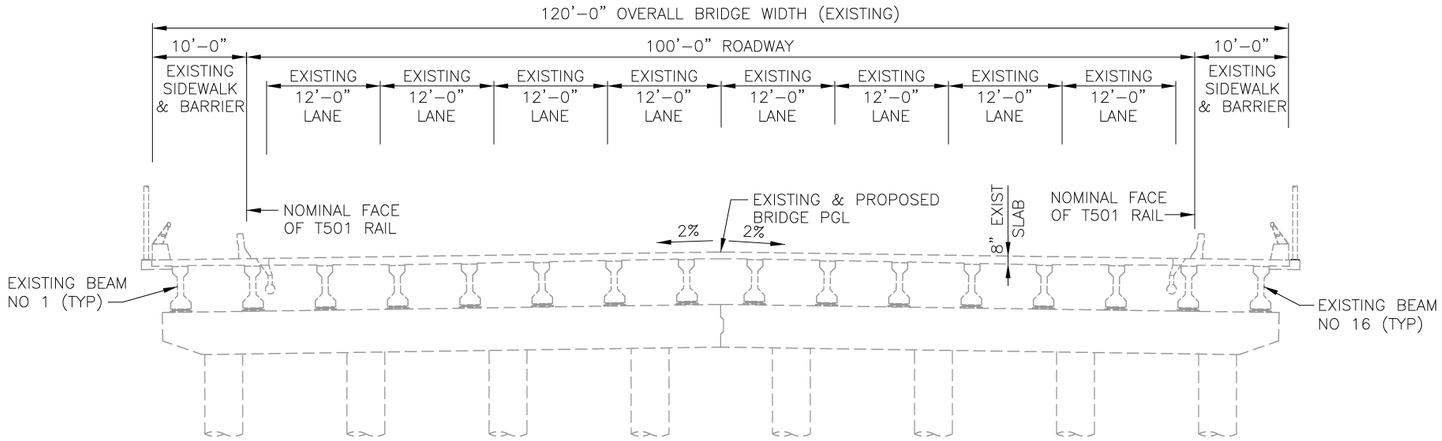

EXISTING TYPICAL SECTION


(NOT TO SCALE)

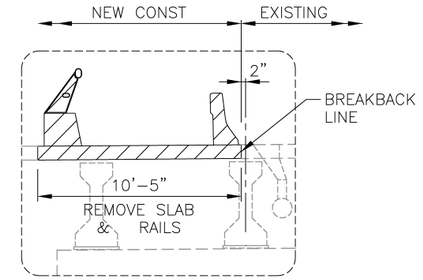

DETAIL A


LEGEND

- EXISTING
- AREA TO BE REMOVED
- NEW CONSTRUCTION

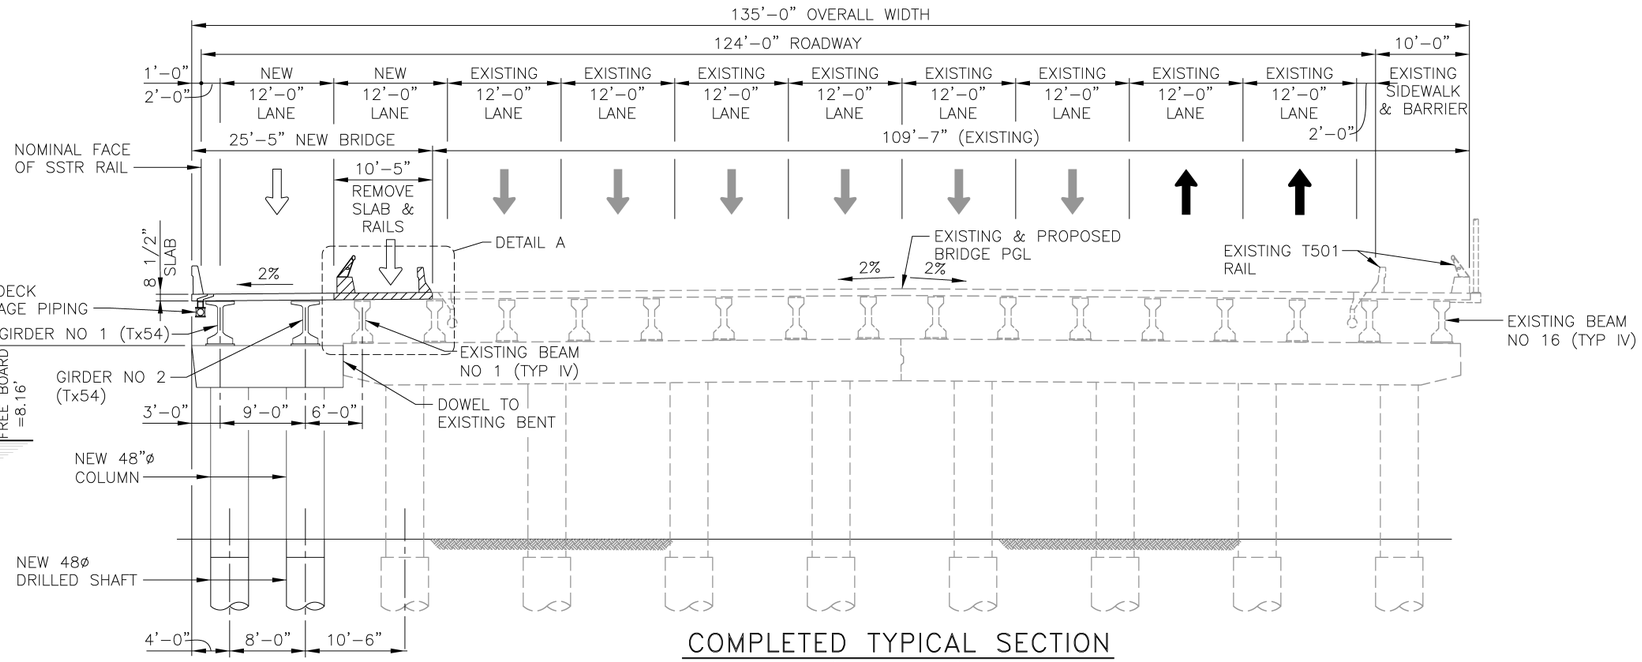


COMPLETED TYPICAL SECTION

(NOT TO SCALE)

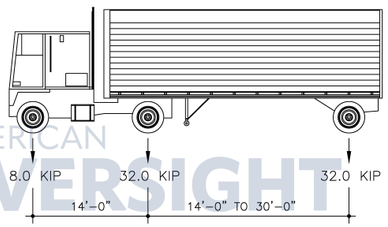

HL–93 = 72,000 LBS.

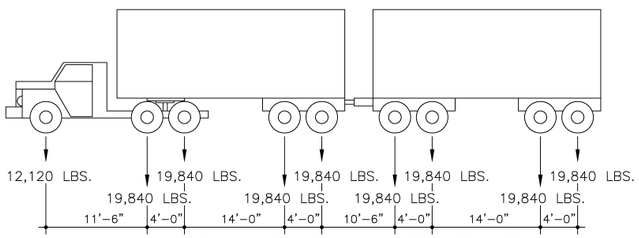

MEXICO T3–S2–R4 = 170,840 LBS

BRIDGE DESIGN LOADING

(BRIDGE ELEMENTS DESIGNED FOR CONTROLLING LOADS OF ABOVE TRUCKS AND AASHTO LANE LOADS)

EXISTING BRIDGE HORIZ. & VERT. CONTROL ELEVATIONS AND PGL ARE BASED UPON CURRENT SURVEY INFORMATION AND SHALL BE FIELD VERIFIED PRIOR TO ANY CONSTRUCTION ACTIVITY. THE DESIGN INTENT IS TO MATCH THE EXISTING BRIDGE HORIZONTAL ALIGNMENT, LONGITUDINAL VERTICAL ALIGNMENT AND EXISTING TRANSVERSE CROSS SLOPE, THROUGHOUT THE LENGTH OF THE EXISTING BRIDGE.

PRELIMINARY
INTERIM REVIEW ONLY
This document is released for the purpose of interim review under the authority of
MARTIN COVARRUBIAS P.E. #87673
Nov 13, 2024
It is not to be used for permit, bidding or construction purposes.
Structural Engineering Associates, Inc.
Firm Registration No. F-199

REV. NO.	DATE	DESCRIPTION	BY

STRUCTURAL ENGINEERING ASSOCIATES
A JMT COMPANY
TEXAS REGISTERED ENGINEERING FIRM F-199

CITY OF LAREDO

WORLD TRADE
INTERNATIONAL BRIDGE
EXPANSION PROJECT

EXISTING BRIDGE WIDENING
TYPICAL SECTION

SHT 4 OF 4

DGN: MRC	FED. RD. DIV. NO.	STATE	FEDERAL AID PROJECT NO.			HIGHWAY NO.
CHK DGN: AMR		TEXAS				
DWG: AMR	CONT.	SECT.	JOB			SHEET NO.
CHK DWG: MRC	LAR	WEBB	0922	33	213	

AMERICAN OVERSIGHT
TX-MAYOR-26-0489-A-000187

ahernandez1

LOG OF BORING NO. B-1

Laredo Northwest International Bridge (Fourth Bridge)
Laredo, Texas
Raba-Kistner

DRILLING METHOD: Hollow Stem Auger & Mud Rotary
LOCATION: *

DESCRIPTION OF MATERIAL

SURFACE ELEVATION: 410.0'

SILT, Clayey, Sandy, Firm to Stiff, Light Brown

SAND, Silty, Loose to Medium Dense, Light Brown

- ground water encountered at 45', began mud rotary drilling techniques

SAND, Silty, Clayey, Very Dense, Dark Gray

CLAY, Silty, Hard, Dark Gray

NOTES:
1.) Surface elevation was surveyed.
2.) Horizontal and vertical control provided by Foster Engineering Company.
* LOCATION: STA 27 + 20.93
80 ft Right of Center Line

DEPTH DRILLED: 78.5' | DEPTH TO WATER: 43.0' | PROJ. No. ALA97-027-00
DATE DRILLED: 12/21/97 | DATE MEASURED: 12/22/97 | PLATE 2

NOTE: THESE LOGS SHOULD NOT BE USED SEPARATELY FROM THE PROJECT REPORT.

LOG OF BORING NO. B-2

Laredo Northwest International Bridge (Fourth Bridge)
Laredo, Texas
Raba-Kistner

DRILLING METHOD: Mud Rotary
LOCATION: *

DESCRIPTION OF MATERIAL

SURFACE ELEVATION: 402.9'

SILT, Clayey, Sandy, Firm to Very Stiff, Light Brown

SAND, Silty, Clayey, Medium Dense to Very Dense, Brown to Gray

CLAY, Silty, Hard, Dark Gray

SAND, Clayey, Very Dense, Dark Gray

NOTES:
1.) Surface elevation was interpolated
2.) Horizontal and vertical control provided by Foster Engineering Company.
* LOCATION: STA 29 + 15.66
41 ft Left of Center Line

DEPTH DRILLED: 78.5' | DEPTH TO WATER: 31.0' | PROJ. No. ALA97-027-00
DATE DRILLED: 12/22/97 | DATE MEASURED: 12/23/97 | PLATE 3

NOTE: THESE LOGS SHOULD NOT BE USED SEPARATELY FROM THE PROJECT REPORT.

LOG OF BORING NO. B-3

Laredo Northwest International Bridge (Fourth Bridge)
Laredo, Texas
Raba-Kistner

DRILLING METHOD: Mud Rotary
LOCATION: *

DESCRIPTION OF MATERIAL

SURFACE ELEVATION: 364.2'

RIVER SEDIMENTS: Sands, Gravels, and Silts

CLAY, Silty, Hard, Dark Gray

NOTES:
1.) Surface elevation was surveyed.
2.) Horizontal and vertical control provided by Foster Engineering Company.
3.) River surface water elevation = 370.2 ft.
* LOCATION: STA 31 + 52.39
64 ft Right of Center Line

DEPTH DRILLED: 38.7' | DEPTH TO WATER: Note 3 | PROJ. No. ALA97-027-00
DATE DRILLED: 1/6/98 | DATE MEASURED: N/A | PLATE 4

NOTE: THESE LOGS SHOULD NOT BE USED SEPARATELY FROM THE PROJECT REPORT.

REV. NO.	DATE	DESCRIPTION	BY

STRUCTURAL ENGINEERING ASSOCIATES
A JMT COMPANY
TEXAS REGISTERED ENGINEERING FIRM F-199

CITY OF LAREDO

WORLD TRADE
INTERNATIONAL BRIDGE
EXPANSION PROJECT

CORE BORINGS

DGN: MRC	FED. RD. DIV. NO.	STATE	FEDERAL AID PROJECT NO.			HIGHWAY NO.
CHK DGN: AMR		TEXAS				
DWG: AMR	CONTROL	SUBSECT	JOB NO.			SHEET NO.
CHK DWG: MRC	LAR	WEBB	0922	33	213	

AMERICAN OVERSIGHT
ahernandez1
TX-MAYOR-26-0289-A-000188

LOG OF BORING NO. B-4

Laredo Northwest International Bridge (Fourth Bridge)
Laredo, Texas
Raba-Kistner

DRILLING METHOD: Mud Rotary
LOCATION: *

DEPTH, FT	SYMBOL	DESCRIPTION OF MATERIAL	BLOWS PER FT	UNIT DRY WEIGHT, pcf	COHESION, TON SQ/FT (0.3 0.6 0.9 1.2 1.5 1.8 2.1)	PLASTIC LIMIT	WATER CONTENT	LIQUID LIMIT	% SND
		SURFACE ELEVATION: 363.2'				10 20 30 40 50 60 70			
		RIVER SEDIMENTS: Sands, Gravels, and Silts							
5		CLAY, Silty, Hard, Dark Gray	50/1"						
10			50/5"						
15			50/5"						
20									
25		SAND, Clayey, Silty, Very Dense, Dark Gray	50/5"						46
30			50/2"						
35			50/1"						
40			50/5"						
45									
50									

NOTES:
1.) Surface elevation was surveyed.
2.) Horizontal and vertical control provided by Foster Engineering Company.
3.) River surface water elevation = 370.9 ft.
* LOCATION: STA 32 + 84.27
59 ft Left of Center Line

DEPTH DRILLED: 37.9' | DEPTH TO WATER: Note 3 | PROJ. No. ALA97-027-00
DATE DRILLED: 1/8/98 | DATE MEASURED: N/A | PLATE 5

NOTE: THESE LOGS SHOULD NOT BE USED SEPARATELY FROM THE PROJECT REPORT.

LOG OF BORING NO. B-5

Laredo Northwest International Bridge (Fourth Bridge)
Laredo, Texas
Raba-Kistner

DRILLING METHOD: Mud Rotary
LOCATION: *

DEPTH, FT	SYMBOL	DESCRIPTION OF MATERIAL	BLOWS PER FT	UNIT DRY WEIGHT, pcf	COHESION, TON SQ/FT (0.3 0.6 0.9 1.2 1.5 1.8 2.1)	PLASTIC LIMIT	WATER CONTENT	LIQUID LIMIT	% SND
		SURFACE ELEVATION: 385.3'				10 20 30 40 50 60 70			
		CLAY, Silty, Stiff, Brown	15						92
5		SILT, Sandy, Stiff, Light Brown	9			Non-Plastic			
			10						
10			11						53
			11			Non-Plastic			
15		SILT, Clayey, Hard, Olive-Brown, with yellow ferrous stains	50/5"						
20		SAND, Silty, Clayey, Very Dense, Dark Gray	50/5"						45
25			50/3"						
30			50/5"						
35			50/5"						
40		CLAY, Silty, Sandy, Hard, Dark Gray	50/5"						
45			50/5"						54
			50/5"	121					
50			50/5"						
55			50/5"						51
60			50/5"						
65			50/2"						
70			50/5"						52
75									
80									
85									
90									
95									
100									
105									

NOTES:
1.) Surface elevation was interpolated.
2.) Horizontal and vertical control provided by Foster Engineering Company.
* LOCATION: STA 36 + 03.06
52 ft Right of Center Line

DEPTH DRILLED: 79.5' | DEPTH TO WATER: 13.5' | PROJ. No. ALA97-027-00
DATE DRILLED: 12/19/97 | DATE MEASURED: 12/20/97 | PLATE 6

NOTE: THESE LOGS SHOULD NOT BE USED SEPARATELY FROM THE PROJECT REPORT.

LOG OF BORING NO. B-6

Laredo Northwest International Bridge (Fourth Bridge)
Laredo, Texas
Raba-Kistner

DRILLING METHOD: Hollow Stem Auger & NX Core
LOCATION: *

DEPTH, FT	SYMBOL	DESCRIPTION OF MATERIAL	BLOWS PER FT	UNIT DRY WEIGHT, pcf	COHESION, TON SQ/FT (0.3 0.6 0.9 1.2 1.5 1.8 2.1)	PLASTIC LIMIT	WATER CONTENT	LIQUID LIMIT	% SND
		SURFACE ELEVATION: 452.4'				10 20 30 40 50 60 70			
		SAND, Gravelly, Silty, Medium Dense, Tan	15						
			20						30
5		SAND, Gravelly, Silty, Very Dense, Olive-Brown	50			Non-Plastic			
			50/5"						
10						Non-Plastic			30
15			50/2"						
			50/2"						31
20		LIMESTONE, Fossiliferous, Hard, Dark Gray and White	161						83
		SANDSTONE, Very Dense, Yellowish-Brown to Greenish-Brown	117						74
25		- thinly bedded from 22.5' to 23'	117						126
		- thinly bedded from 27.5' to 30'							76
30									116
		SANDSTONE, Cross-bedded, Very Dense, Brown, Gray and White	136						21
35		- thinly bedded, greenish-brown below 35.5'	139						84
		LIMESTONE, Hard, Yellowish-Brown	131						55
40		SILTSTONE, Hard, Gray to Dark Gray	127						24.05
			139						25.12
45		SANDSTONE, Very Dense, Yellowish-Tan to Reddish-Tan	126						57.28
		- thinly bedded below 45'							24.49
50		- with a gray clay seam at 49.5'							
		SANDSTONE, Thinly Bedded, Very Dense, Greenish-Brown							
55									
60									
65									
70									
75									
80									
85									
90									
95									
100									
105									

Core Run #	Core Depth (ft)	% Rec.	% RQD
1	19.5-24.5	87	45
2	24.5-29.5	100	41
3	29.5-34.5	90	26
4	34.5-39.5	100	73
5	39.5-44.5	77	52
6	44.5-49.5	55	11
7	49.5-54.5	60	0

NOTES:
1.) Surface elevation was interpolated.
2.) Horizontal and vertical control provided by Foster Engineering Company.
* LOCATION: STA 37 + 38.03
20 ft Right of Center Line

DEPTH DRILLED: 58.5' | DEPTH TO WATER: Dry | PROJ. No. ALA97-027-00
DATE DRILLED: 12/20/97 | DATE MEASURED: 12/20/97 | PLATE 7

NOTE: THESE LOGS SHOULD NOT BE USED SEPARATELY FROM THE PROJECT REPORT.

REV. NO.	DATE	DESCRIPTION	BY

STRUCTURAL ENGINEERING ASSOCIATES
A JMT COMPANY
TEXAS REGISTERED ENGINEERING FIRM F-100

CITY OF LAREDO

WORLD TRADE
INTERNATIONAL BRIDGE
EXPANSION PROJECT

CORE BORINGS

DGN: MRC	FED. RD. DIV. NO.	STATE	FEDERAL AID PROJECT NO.			HIGHWAY NO.
CHK DGN: AMR		TEXAS				
DWG: ASHLY MAE		COUNTY	CONTROL	SECTION	JOB NO.	SHEET NO.
CHK DWG: MRC	LAR	WEBB	0922	33	213	

AMERICAN OVERSIGHT
TX-MAYOR-26-0489-A-000189
ahernandez1

From: Mielke, Sid <smielke@seatx.com>
Sent: Tuesday, January 06, 2026 10:30 PM EST
To: DIAZ, MARIA C <MARIA.C.DIAZ@cbp.dhs.gov>; Elsa Hinojosa <mhinojosa1@ci.laredo.tx.us>; LFO FACILITIES <LFO-FACILITIES@cbp.dhs.gov>; LOZANO, EDUARDO <EDUARDO.LOZANO@CBP.DHS.GOV>; FLORES, ALBERTO A <ALBERTO.A.FLORES@CBP.DHS.GOV>; STELLEMA, DAVID M. <DAVID.M.STELLEMA@cbp.dhs.gov>; Havinoviski, Glenn <ghavinoviski@jmttg.com>; Marsteller, Bradley <BMarsteller@jmt.com>
CC: Sergio Perez - PT1F <sergio.perez@gsa.gov>; CASPERSON, JARED <JARED.CASPERSON@cbp.dhs.gov>; HAMLETT, ELIZABETH F <elizabeth.f.hamlett@cbp.dhs.gov>; FLANAGAN, RYAN H <RYAN.H.FLANAGAN@cbp.dhs.gov>; David Cornelison <david.cornelison@gsa.gov>; LANCASTER, JAMES A (CTR) <JAMES.A.LANCASTER@associates.cbp.dhs.gov>; Joseph W. Neeb <jneeb@ci.laredo.tx.us>; Jose A. Valdez, Jr. <jvaldez5@ci.laredo.tx.us>; Steve E. Landin <selandin@ci.laredo.tx.us>; ROSS, YVETTE <YVETTE.ROSS@cbp.dhs.gov>; rchavez@ci.laredo.tx.us <rchavez@ci.laredo.tx.us>; jrichard@ci.laredo.tx.us <jrichard@ci.laredo.tx.us>; Olga De Angel <odeangel@ci.laredo.tx.us>; Elizabeth Estrada <eestrada@ci.laredo.tx.us>; gsaavedra@ci.laredo.tx.us <gsaavedra@ci.laredo.tx.us>; Evelyn Gomez <egomez@ci.laredo.tx.us>; jim . king <jim.king@kingadvising.com>; randolphdavide <randolphdavide@aol.com>; Romero, Adrian <aromero@seatx.com>; Covarrubias, Martin <mcovarrubias@seatx.com>; Edward Ochoa <edward.ochoa@kci.com>; BALDWIN,KELLY L <kelly.l.baldwin@cbp.dhs.gov>; NORRIE, ROBERT <ROBERT.NORRIE@cbp.dhs.gov>; Jim King <idaho4jk@gmail.com>; VASQUEZ, JAVIER <JAVIER.VASQUEZ@CBP.DHS.GOV>; Jared Bradley - 9P <jared.bradley@gsa.gov>; FAZ, JUAN O <JUAN.O.FAZ@cbp.dhs.gov>; CHAVEZ, JUAN <JUAN.CHAVEZ@CBP.DHS.gov>; LOZANO, LUIS G <LUIS.G.LOZANO@CBP.DHS.GOV>; ALVAREZ, SANTIAGO III <SANTIAGO.III.ALVAREZ@CBP.DHS.GOV>; GARZA, MICHAELC <MICHAEL.C.GARZA@cbp.dhs.gov>; SALINAS, PEDRO A <PEDRO.A.SALINAS2@cbp.dhs.gov>; GARZA, MARGARITA <MARGARITA.GARZA@CBP.DHS.GOV>; LAREDO POE FACILITIES <LAREDOPOEFACILITIES@cbp.dhs.gov>; CAVAZOS, REYMUNDO <REYMUNDO.CAVAZOS@CBP.DHS.GOV>; RANGEL, EFREN R <EFREN.R.RANGEL@cbp.dhs.gov>; MARA, JEFFREY J <JEFFREY.J.MARA@CBP.DHS.GOV>; GUERRA, ADRIAN C <ADRIAN.C.GUERRA@CBP.DHS.GOV>; AGEE, JAMES M. (CTR) <JAMES.M.AGEE@associates.cbp.dhs.gov>; DYAR, ROBERT A. (OPR) <ROBERT.A.DYAR@cbp.dhs.gov>; CAMACHO, ALEJANDRO (CTR) <alejandro.camacho@associates.cbp.dhs.gov>; Mark Woods - 7PCE <mark.woods@gsa.gov>; alberto.garcia@gsa.gov <alberto.garcia@gsa.gov>; DRAKE, CHERELLE A <CHERELLE.A.DRAKE@cbp.dhs.gov>; MORENO, TONY <TONY.MORENO@cbp.dhs.gov>; SPRAKER, KIRSTEN A. (CTR) <KIRSTEN.A.SPRAKER@associates.cbp.dhs.gov>; MARIN, JOSE A <JOSE.A.MARIN@cbp.dhs.gov>; SERIAN, JOSHUA <joshua.serian@cbp.dhs.gov>; ADAMS, JONATHAN <JONATHAN.ADAMS@cbp.dhs.gov>; BENAVIDES, LEOBARDO <LEOBARDO.BENAVIDES@CBP.DHS.GOV>; CROUCH, CHRISTOPHER M <CHRISTOPHER.M.CROUCH@cbp.dhs.gov>; HANNA, AUSTIN J <AUSTIN.J.HANNA@associates.cbp.dhs.gov>; ESPINOZA MONTALVO, RICARDO (OIT) <RICARDO.ESPINOZAMONTALVO@cbp.dhs.gov>; ROBERTSON, HEATHER M <HEATHER.M.ROBERTSON@CBP.DHS.GOV>; COSTILLA, RUBEN (OIT) <RUBEN.COSTILLA@cbp.dhs.gov>; MARTINEZ, JORGE Z (OIT) <JORGE.Z.MARTINEZ@CBP.DHS.GOV>; CAMACHO, JUAN R <JUAN.R.CAMACHO@cbp.dhs.gov>; Kirsten Spraker <kspraker@vpdgov.com>; GUSTAFSON-JR, RONALD A. (CTR) <ronald.a.gustafson-jr@associates.cbp.dhs.gov>; NEWTON, DAVID E. (CTR) <david.e.newton@associates.cbp.dhs.gov>; DONAHUE, STEPHANIE D <STEPHANIE.D.DONAHUE@CBP.DHS.GOV>; McGraw, John <JMcGraw@jmt.com>; Shaner,Nickalaus <NShaner@jmt.com>
Subject: Re: [EXTERNAL] FY25 Laredo WTB Expansion Project
Attachment(s): "A-WTB 30%_ REVIEW COMMENTS SHEET-GSA - RESPONSES .xlsx","B-TS- Design Review Comments 30_ - TechServ - Responses.xlsx","C-Design Review Comments 30_ - BSDP - RESPONSES.xlsx","D-Design Review Comments 30_ - OPR - RESPONSES.xlsx"

CAUTION: This email originated from outside your organization. Exercise caution when opening attachments or clicking links, especially from unknown senders.
To All,

Find attached the 30% comments with design team responses included.

Sidney "Sid" A. Mielke, P.E. Senior Project Manager
A JMT DIVISION
3838 NW Loop 410, San Antonio, TX 78229
P: (210)735-9202
C (210)861-3126
E:smielke@seatx.com

From: DIAZ, MARIA C
Sent: Tuesday, April 1, 2025 6:55 AM
To: DIAZ, MARIA C <MARIA.C.DIAZ@cbp.dhs.gov>; Mielke, Sid <smielke@seatx.com>; Elsa Hinojosa <mhinojosa1@ci.laredo.tx.us>; LFO FACILITIES <LFO-FACILITIES@cbp.dhs.gov>; LOZANO, EDUARDO <EDUARDO.LOZANO@CBP.DHS.GOV>; FLORES, ALBERTO A <ALBERTO.A.FLORES@CBP.DHS.GOV>; STELLEMA, DAVID M. <DAVID.M.STELLEMA@cbp.dhs.gov>; Havinoviski, Glenn <ghavinoviski@jmttg.com>; Marsteller, Bradley <BMarsteller@jmt.com>
Cc: Sergio Perez - PT1F <sergio.perez@gsa.gov>; CASPERSON, JARED <JARED.CASPERSON@cbp.dhs.gov>; HAMLETT, ELIZABETH F <elizabeth.f.hamlett@cbp.dhs.gov>; FLANAGAN, RYAN H <RYAN.H.FLANAGAN@cbp.dhs.gov>; David Cornelison <david.cornelison@gsa.gov>; LANCASTER, JAMES A (CTR) <JAMES.A.LANCASTER@associates.cbp.dhs.gov>; Joseph W. Neeb

AM ONGOING

<jneeb@ci.laredo.tx.us>; Jose A. Valdez, Jr. <jvaldez5@ci.laredo.tx.us>; Steve E. Landin <selandin@ci.laredo.tx.us>; ROSS, YVETTE <YVETTE.ROSS@cbp.dhs.gov>; rchavez@ci.laredo.tx.us <rchavez@ci.laredo.tx.us>; jrichard@ci.laredo.tx.us <jrichard@ci.laredo.tx.us>; Olga De Angel <odeangel@ci.laredo.tx.us>; Elizabeth Estrada <eestrada@ci.laredo.tx.us>; gsaavedra@ci.laredo.tx.us <gsaavedra@ci.laredo.tx.us>; Evelyn Gomez <egomez@ci.laredo.tx.us>; jim.king <jim.king@kingadvising.com>; randolphdavide <randolphdavide@aol.com>; Romero, Adrian <aromero@seatx.com>; Covarrubias, Martin <mcovarrubias@seatx.com>; Edward Ochoa <edward.ochoa@kci.com>; BALDWIN, KELLY L <kelly.l.baldwin@cbp.dhs.gov>; NORRIE, ROBERT <ROBERT.NORRIE@cbp.dhs.gov>; Jim King <idaho4jk@gmail.com>; VASQUEZ, JAVIER <JAVIER.VASQUEZ@CBP.DHS.GOV>; Jared Bradley - 9P <jared.bradley@gsa.gov>; FAZ, JUAN O <JUAN.O.FAZ@cbp.dhs.gov>; CHAVEZ, JUAN <JUAN.CHAVEZ@CBP.DHS.gov>; LOZANO, LUIS G <LUIS.G.LOZANO@CBP.DHS.GOV>; ALVAREZ, SANTIAGO III <SANTIAGO.III.ALVAREZ@CBP.DHS.GOV>; GARZA, MICHAEL C <MICHAEL.C.GARZA@cbp.dhs.gov>; SALINAS, PEDRO A <PEDRO.A.SALINAS2@cbp.dhs.gov>; GARZA, MARGARITA <MARGARITA.GARZA@CBP.DHS.GOV>; LAREDO POE FACILITIES <LAREDOPOEFACILITIES@cbp.dhs.gov>; CAVAZOS, REYMUNDO <REYMUNDO.CAVAZOS@CBP.DHS.GOV>; RANGEL, EFREN R <EFREN.R.RANGEL@cbp.dhs.gov>; MARA, JEFFREY J <JEFFREY.J.MARA@CBP.DHS.GOV>; GUERRA, ADRIAN C <ADRIAN.C.GUERRA@CBP.DHS.GOV>; AGEE, JAMES M. (CTR) <JAMES.M.AGEE@associates.cbp.dhs.gov>; DYAR, ROBERT A. (OPR) <ROBERT.A.DYAR@cbp.dhs.gov>; CAMACHO, ALEJANDRO (CTR) <alejandro.camacho@associates.cbp.dhs.gov>; Mark Woods - 7PCE <mark.woods@gsa.gov>; alberto.garcia@gsa.gov <alberto.garcia@gsa.gov>; DRAKE, CHERELLE A <CHERELLE.A.DRAKE@cbp.dhs.gov>; MORENO, TONY <TONY.MORENO@cbp.dhs.gov>; SPRAKER, KIRSTEN A. (CTR) <KIRSTEN.A.SPRAKER@associates.cbp.dhs.gov>; MARIN, JOSE A <JOSE.A.MARIN@cbp.dhs.gov>; SERIAN, JOSHUA <joshua.serian@cbp.dhs.gov>; ADAMS, JONATHAN <JONATHAN.ADAMS@cbp.dhs.gov>; BENAVIDES, LEOBARDO <LEOBARDO.BENAVIDES@CBP.DHS.GOV>; CROUCH, CHRISTOPHER M <CHRISTOPHER.M.CROUCH@cbp.dhs.gov>; HANNA, AUSTIN J <AUSTIN.J.HANNA@associates.cbp.dhs.gov>; ESPINOZA MONTALVO, RICARDO (OIT) <RICARDO.ESPINOZAMONTALVO@cbp.dhs.gov>; ROBERTSON, HEATHER M <HEATHER.M.ROBERTSON@CBP.DHS.GOV>; COSTILLA, RUBEN (OIT) <RUBEN.COSTILLA@cbp.dhs.gov>; MARTINEZ, JORGE Z (OIT) <JORGE.Z.MARTINEZ@CBP.DHS.GOV>; CAMACHO, JUAN R <JUAN.R.CAMACHO@cbp.dhs.gov>; Kirsten Spraker <kspraker@vpdgov.com>; GUSTAFSON-JR, RONALD A. (CTR) <ronald.a.gustafson-jr@associates.cbp.dhs.gov>; NEWTON, DAVID E. (CTR) <david.e.newton@associates.cbp.dhs.gov>; DONAHUE, STEPHANIE D <STEPHANIE.D.DONAHUE@CBP.DHS.GOV>; McGraw, John <JMcGraw@jmt.com>; Shaner, Nickalaus <NShaner@jmt.com>
Subject: [EXTERNAL] FY25 Laredo WTB Expansion Project
When: Thursday, January 8, 2026 10:00 AM-11:00 AM.
Where: Microsoft Teams Meeting

Cyber Security Reminder: Please use caution - message originated outside JMT.

Microsoft Teams Need help?

Join the meeting now

Meeting ID: 220 633 975 367

Passcode: mV3GN2vE

Dial in by phone

+1 332-249-0605,,22046189# United States, New York City

Find a local number

Phone conference ID: 220 461 89#

For organizers: Meeting options | Reset dial-in PIN

This Teams Meeting is hosted on a U.S. Government information system and is provided for U.S. Government-authorized use only. Unauthorized or improper use or access of this system may result in disciplinary action as well as civil and criminal penalties.

This message is intended for the use of the individual or entity to which it is addressed and may contain information that is confidential, privileged and exempt from disclosure under applicable law. If the reader of this message is not the intended recipient or the employee or agent of the intended recipient, you are hereby notified that any dissemination, distribution, or copying of this communication is strictly prohibited. If you have received this communication in error, please contact the sender immediately and delete it from your system.

Thank You.

AMERICAN OVERSIGHT

	A	B	C	D
1	**Timeframe (Business Days)**	**Regional Coordinator's Responsibilty**	**Project manager's Responsibility**	**SME/Reviews Responsibility**
2				
3	0	Open Review Comment Sheet Template, pull down File menu and make a Copy with new name "Project name Review Comment Sheet".	Notify ReCo of upcoming submission.	
4	1	Select Sheet for review and move (drag tab) to first position.	Upload Design Submission in Kahua pulling documents loaded by AE in Design Documents	
5	1	Fill in the Project Name, Project Number (Kahua number), Program, and Submission title		
6	1	Go to Pull Down Menu and edit for "documents in the submission" and "participants"		
7	1	Send email sharing Google Review Document with central office and regional office SME reviewers, location of review documents and due date.		
8	8	Reconcile comments, facilitate central office and regional office SME are talking as needed to resolve conflicts.	Reconcile comments, facilitate central office and regional office SME are talking as needed to resolve conflicts.	After Kahua email notice, review documents and place comments in the Google Review Document. Review other comments for any overlap or conflicts with your review.
9	9	When review is completed notify Project Manager to upload to Kahua and share with AE		Notify ReCo when your review is completed
10	11	Rename review tab if required for the specific review	Load Comments into Kahua and assign review responsibility	
11			During AE response/action coordinate reconcilation and closure of comments	
12	20		Share AE actions/response with ReCo	
13	21	Load AE comments into Google Review Doc		
14	21	Any open review comments should be copied to the next review tab	Create action plan for resolution for any open comments.	
15	22	Delete review tabs not applicable to the project		

AMERICAN OVERSIGHT

30% DD Review

General Information

Project Number: N/A
Program: Donations Acceptance Program
Project Name: FY25 Laredo WTB Expansion
Design Submission: 30% DD Review

ItemGuid

Blank

Review Comments

State	Document	Spec Section / Detail	Discipline	GSA Comment	Submitted Date	Submitted By (Contact)	AE Response
TX	Drawings		S : Structural	Consider Class S Concrete (cast-in-place) to form the main portion of deck. REF. Brushy Creek Project.	10/22/2025		Incorporated
TX	Drawings		S : Structural	Geotech Data is missing. My research suggests silty clay loam soil. Features of a well-drained soil with moderately rapid permeability.	10/22/2025		Incorporated
TX	Drawings		S : Structural	Precautionary Plan -- provision for "high sulfate" conditions is needed. REF. ACI 201.2R	10/22/2025		Incorporated
TX	Drawings		S : Structural	Scour Analysis per TXDOT is missing.	10/22/2025		Incorporated
TX	Drawings		S : Structural	Preliminary Bridge Layout needs TXDOT review.	10/22/2025		Incorporated
TX	Drawings		S : Structural	We do NOT require analysis for Seismic Loading due to low Seismic Hazard.	10/22/2025		Incorporated
TX	Drawings		S : Structural	Concrete Pavement -- please provide a "transverse" view. #5 rebar spaced at 6-inches is typical.	10/22/2025		Rejected
TX	Drawings		S : Structural	Construction is planned January 2027 through June 2028. Does this align with Mexican Government? How will this be coordinated?	10/22/2025		Incorporated
TX	Drawings		S : Structural	What is the anticipated depth of Drilled Shaft Foundations? Additionally, likely "test" locations should be shown on plan.	10/22/2025		Incorporated
TX	Drawings		S : Structural	Please note Existing Bridge / New Bridge "loading" capacity.	10/22/2025		Incorporated
TX	Drawings		S : Structural	Coordination System / Datum Point is missing.	10/22/2025		Incorporated
TX	Specifications		S : Structural	Specification Index Provided. Several need to be written.	10/22/2025		Incorporated
TX	Drawings		E : Electrical	Provide point by point photometric calculations extend the calculation zone beyond the property lines to ensure there is no light trespass or glare concerns.	10/23/2025		In Review
TX	Drawings		E : Electrical	Sheet 220 specify voltage and include panel schedule where the lights are fed from.	10/23/2025		In Review
TX	Drawings		E : Electrical	Provide a luminaire fixture schedule.	10/23/2025		In Review
TX	Drawings		E : Electrical	Provide specifications.	10/23/2025		In Review
TX	Drawings		L : Landscape	Reviewed, no comments.	10/28/2025		Incorporated
TX	Drawings		A : Architectural	Reviewed, no comments.	10/23/2025		Incorporated

AMERICAN OVERSIGHT

	Submitted Date	AE Clarification	GSA Response	Submitted Date	GSA Clarification
10					
11					
AMERICAN OVERSIGHT

	R	S	T	U
1				
2		Blank		
3	SystemData			
4	pgmprj://pbs/r3pgm/vahamptonnnasamsl			
5				
6				
7	Design Submission			
8	48d914fb-6db8-41a5-8225-f5e745112684			
9				
10				
AMERICAN OVERSIGHT

	AA	AB	AC	AD	AE	AF	AG	AH	AI	AJ	AK	AL	AM	AN
1														
2														
17	TRUE													
18														
19														
ERICAN
VERSIGHT

65% CD Review

General Information

Project Number:	N/A	**Project Name:**	FY25 Laredo WT
Program:	Donations Acceptance Program	**Design Submission:**	65% CD Review

Review Comments

ItemGuid	State	Document	Spec Section / Detail	Discipline	GSA Comment	Submitted Date
Blank	Manually enter state as they vary		Manually enter page numner, section, etc.			

AMERICAN OVERSIGHT

TB Expansion

Submitted By (Contact)	AE Response	Submitted Date	AE Clarification	GSA Response	Submitted Date	GSA Clarification

AMERICAN OVERSIGHT

	Q	R	S	T
1				
2			Blank	
3		SystemData		
4		pgmprj://pbs/r3pgm/vahamptonnnasamsl		
5				
6				
7		Design Submission		
8		48d914fb-6db8-41a5-8225-f5e745112684		
9				
10				
11				
12				
13				
14				
15				
16				
17				
18				
19				
20				
21				

AMERICAN OVERSIGHT

	AA	AB	AC	AD	AE	AF	AG	AH	AI	AJ	AK	AL	AM	AN
1														
2														
17	TRUE													
18														
19														
20														
21														

AMERICAN OVERSIGHT

95% CD Review

General Information

Project Number:	N/A	**Project Name:**	FY25 Laredo WT
Program:	Donations Acceptance Program	**Design Submission:**	95% CD Review

Review Comments

ItemGuid	State	Document	Spec Section / Detail	Discipline	GSA Comment	Submitted Date
Blank	Manually enter state as they vary		Manually enter page numner, section, etc.			

AMERICAN OVERSIGHT

TB Expansion

Submitted By (Contact)	AE Response	Submitted Date	AE Clarification	GSA Response	Submitted Date	GSA Clarification

AMERICAN OVERSIGHT

	Q	R	S	T
1				
2			Blank	
3		SystemData		
4		pgmprj://pbs/r3pgm/vahamptonnnasamsl		
5				
6				
7		Design Submission		
8		48d914fb-6db8-41a5-8225-f5e745112684		
9				
10				
11				
12				
13				
14				
15				
16				
17				
18				
19				
20				
21				

AMERICAN OVERSIGHT

	AA	AB	AC	AD	AE	AF	AG	AH	AI	AJ	AK	AL	AM	AN
1														
2														
17	TRUE													
18														
19														
20														
21														

AMERICAN OVERSIGHT

Submittal Review

General Information

Project Number:	N/A	**Project Name:**	FY25 Laredo WT
Program:	Donations Acceptance Program	**Design Submission:**	Submittal review

Review Comments

ItemGuid	State	Document	Spec Section / Detail	Discipline	GSA Comment	Submitted Date
Blank	Manually enter state as they vary		Manually enter page numner, section, etc.			

AMERICAN OVERSIGHT

	H	I	J	K	L	M	N	O	P
1									
2									
3									
4	TB Expansion								
5									
6									
7									
8									
9	Submitted By (Contact)	AE Response	Submitted Date	AE Clarification	GSA Response	Submitted Date	GSA Clarification		
10									
11									
AMERICAN OVERSIGHT

	Q	R	S	T
1				
2			Blank	
3		SystemData		
4		pgmprj://pbs/r3pgm/vahamptonnnasamsl		
5				
6				
7		Design Submission		
8		48d914fb-6db8-41a5-8225-f5e745112684		
9				
10				
11				
12				
13				
14				
15				
16				
17				
18				
19				
20				
21				

AMERICAN OVERSIGHT

	AA	AB	AC	AD	AE	AF	AG	AH	AI	AJ	AK	AL	AM	AN
1														
2														
17	TRUE													
18														
19														
20														
21														

AMERICAN OVERSIGHT

	A	B	C	D	E	F	G	H	I	J	K	L	M
1	Narrative	A : Architectural										**Field**	**Style**
2	Drawings					Accept					In Review	Submitted Date	GSA.ListItem.ReadOnlyText
3	Specifications					Reject					Incorporated	Resolved	GSA.ListItem.ReadOnlyText
4											Rejected	OpenDocument	GSA.ListItem.ReadOnlyHyperLink
5												ConstructionImpact	GSA.ListItem.ReadOnlyText
6												Priority	GSA.ListItem.ValidText
7												ResponsibleContact	GSA.ListItem.ReadOnlyText
8												ResponsibleCompany	GSA.ListItem.ReadOnlyText
9		C : Civil										ResponderNotes	GSA.ListItem.ReadOnlyText
10												Number	GSA.ListItem.ReadOnlyText
11												ResolutionNotes	GSA.ListItem.ReadOnlyText
12												SubmittedByCompany	GSA.ListItem.ReadOnlyText
13												HasMarkUp	GSA.ListItem.ReadOnlyText
14												Discipline	GSA.ListItem.ValidText
15												SubmittedByContact	GSA.ListItem.ValidText
16												State	GSA.ListItem.ValidText
17												DesignDocument	GSA.ListItem.ValidText
18												DesignImpact	GSA.ListItem.ReadOnlyText

AMERICAN OVERSIGHT

Pull down Menu

	A	B	C	D	E	F	G	H	I	J	K	L	M
19												DesignSubmission	GSA.ListItem.ValidText
20												SpecSectionDetail	GSA.ListItem.ValidText
21												Comment	GSA.ListItem.ValidText
22													
23													
35		E : Electrical											
36													
37													
38													
39													
40													
41													
42													
43		F : Fire Protection											
44													
45													
46													
47		G : General											
48													
49													
50													
51													
52													
53													
54													
55													
56													
57		I : Interior											
58													
59													
60													
61													
62		L : Landscape											
63													
64													
65													

AMERICAN OVERSIGHT

Pull down Menu

M :
Mechanical

O :
Operations
P : Plumbing

S : Structural

SE : Security

AMERICAN OVERSIGHT

	A	B	C	D	E	F	G	H	I	J	K	L	M
119													
120													
121													
122													
123													
124													
125		X : Other Disciplines											
126		Z : Contractor/Shop Drawings											

AMERICAN OVERSIGHT

GSA.Header.Level1


GSA.Header.Level2

GSA.Header.Label:	ReadOnlyText	GSA.Header.Label:	$1,000,000.00	GSA.Header.Label:	5%	3/21/2009	50.50
GSA.Header.Label:	InvalidText	GSA.Header.Label:	$1,000,000.00	GSA.Header.Label:	50%	3/21/2009	50.50
GSA.Header.Label:	WarningText	GSA.Header.Label:	$1,000,000.00	GSA.Header.Label:	75%	3/21/2009	50.50
GSA.Header.Label:	ValidText	GSA.Header.Label:	$1,000,000.00	GSA.Header.Label:	100%	3/21/2009	50.50

Table Header			Table Header			Table Header			
table 1	table 2	table 3	table 4	table 5	table 6	table 7	table 8	table 9	table 10
ReadOnlyText	InvalidText	WarningText	ValidText						
$1,000,000.00	$1,000,000.00	$1,000,000.00	$1,000,000.00						
5%	5%	5%	5%						
3/21/2009	3/21/2009	3/21/2009	3/21/2009						
50.50	50.50	50.50	50.50						

Normal Body Text is Arial 10 Point, Wrap Text , Left(Indent), Top, White Pattern Background.

Hyperlink

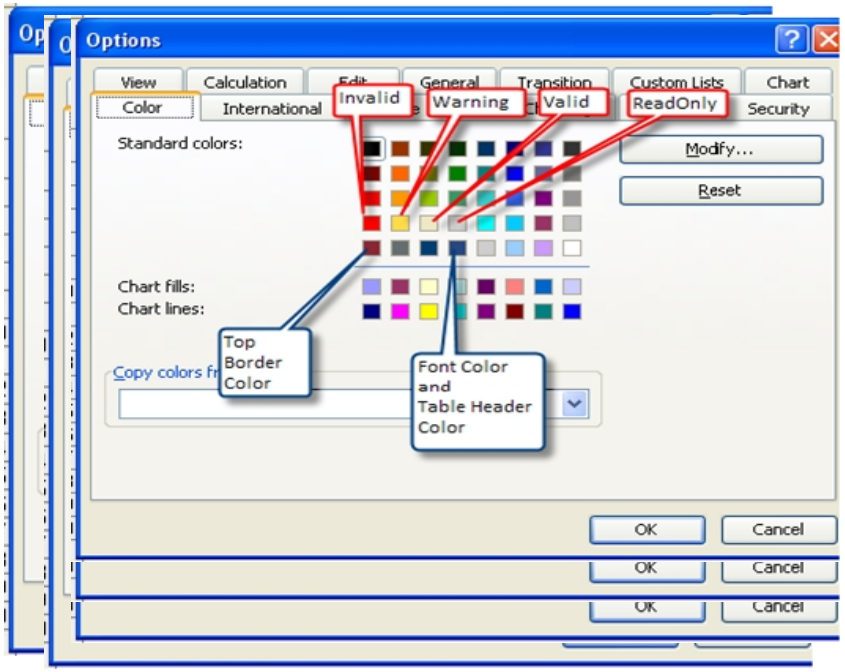

AMERICAN OVERSIGHT

	M	N	O	P	Q	R	S	T	U	V	W	X
1												
2												
AMERICAN OVERSIGHT

	A	B	C	D	E	F	G
1				**Project Name: WTB Expansion Donation**			**Project Description:** Northbound Bridge approach with NII
2				**Distribution Date:**		10/9/2025	**Due Date:**
3							
4							
5	**30% Design Submittal Review Comments**						
6							
7	**Comment Number**	**Document**	**Sheet Number**	**Note**	**Reviewer (Name and Agency)**	**Comment**	**AE Response**
8	1	30% Plans	General	Electrical	J.Ritchie	New power requirement from coms, gates, lights will be coming from existing sourse, could we see the existing electrical system details to check it is adequate	Agree, required information under review and development.
9	2	30% Plans	General	Struct.	S. Jinks	Ensure all concrete is 4000 psi, I see class A, C, P called in drawings but I do not see the details on what those class details are. Could you please show me where I can find that?	Concrete pavement will be TxDOT Class P, f'c = 4000 psi. All TxDOT specifications are available online at https://www.txdot.gov/content/dam/docs/specifications/2024/spec-book-0924.pdf
10	3	30% Plans	General	Struct.	S. Jinks	Floor mounted mechanical and electrical equipment must have 4 in minimum thickness concrete pad, exterior pads must have turned down edges embedded a minimum of 6 in below adjacent grade per the LPOE DS	Agree, but none included in main project
11	4	30% Plans	General	Struct.	S. Jinks	All exterior slab on grades must have 6-7.5% total air content per the LPOE DS	Not Applicable per TxDOT Standard Specifications 2024
12	5	30% Plans	Sheet 2/ Sheet 3	Civil	S.Jinks	Can we see the catch basin dimentions at STA. 26+10.00, hazmat vault STA.24 on sheet 2	Yes, plan sheets to be submitted separately.
13	6						
14	7						
15	8						
16	9						
17	10						
18	11						
19	12						
20	13						
21	14						
22	15						
23	16						
24	17						
25	18						
26	19						
27	20						
28	21						
29	22						
30	**END OF COMMENTS**						

AMERICAN OVERSIGHT

	H	I
1	D and perimeter protections	
2	10/27/2025	
3		
4		
5		
6		
7	**Response By**	**Correction Date and Resolution**
8	Sid Mielke	
9	Sid Mielke	
10	Sid Mielke	
11	Sid Mielke	
12	Sid Mielke	
13		
14		
15		
16		
17		
18		
19		
20		
21		
22		
23		
24		
25		
26		
27		
28		
29		
30		

AMERICAN OVERSIGHT

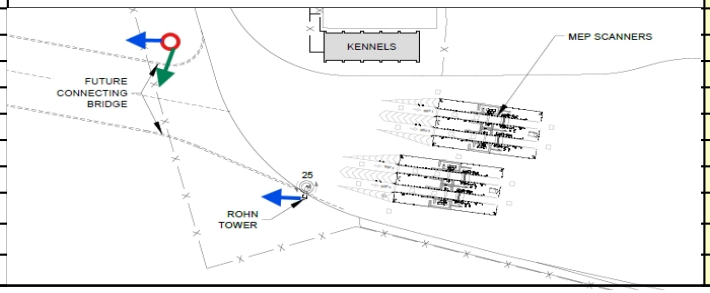	A	B	C	D	E	F	G
1				**Project Name: WTB Expansion Donation**			**Project Description:** Northbound Bridge approach with NII
2				**Distribution Date:**		10/9/2025	**Due Date:**
3							
4							
5	**30% Design Submittal Review Comments**						
6							
7	**Comment Number**	**Document**	**Sheet Number**	**Note**	**Reviewer (Name and Agency)**	**Comment**	**AE Response**
8	1	30% DAP Plan set 10-06-25 Final	General Comment		James Agee/BSDP	Unable to verify Make/Model of IP cameras/Camera system. The cameras/Camera system chosen will need to be listed as approved on the CAVSS approved IP devices list. This list is updated monthly, and the newest list needs to be used when ordering. Purchases should be made within 6-9 months of project completion. Devices with known cyber security vulnerabilities at project completion, may require replacement or risk acceptance, before being transitioned to the CAVSS on the CBP network.	Required cameras to be purchase by CBP and reimbursed by City of Laredo via DAP Agreement. Confirmation of camera make/model to be discussed at future design review meeting.
9	2	30% DAP Plan set 10-06-25 Final	General Comment		James Agee/BSDP	Please provide IP camera/device schedule to include any workstations, NVRs, or other devices meant for BSDP CAVSS as well as the LAN room these devices will terminate in. When available BSDP will need the IP addresses, usernames, and passwords the installing contractor configures when installing equipment. This will allow BSDP to access these devices to configure for connection to the CBP network.	Requested information to be determined during Phase 1A plan develeopment.
10	3	30% DAP Plan set 10-06-25 Final	General Comment		James Agee/BSDP	The NVRs will be configured to have a minimum of 90 days storage. If existing NVRs are to be used verification will need to be made that the proposed cameras will not bring the system below the 90 day recording requirement.	Requirement for additional NVR to be determined during Phase 1A plan development
11	4	30% DAP Plan set 10-06-25 Final	Unable to locate		James Agee/BSDP	Entry/Exit Gate The Entry/Exit Gate/Lanes of a port are the entrance gate/fence/street into the United States. This is typically the primary entry of all traffic into the US as well as the exit of all traffic exiting the US. Each Entry/Exit Gate will have a minimum of two cameras. •1 PTZ camera to view gate and approaching road/spotter activity •1 fixed position camera with dedicated view of gate/entryway	Agree with reviewer comments. Requirements and location of cameras to be determined during Phase 1A plan development.
12	5	30% DAP Plan set 10-06-25 Final	Unable to locate		James Agee/BSDP	Port Perimeter The port perimeter must be fully covered. Camera(s) must be able to view intrusion and record and track entering traffic and exit facilities at established entrance/exits as well as unlawful entries and exits. The site currently has a Rohn tower South East of the future connecting bridge location that could be utilized to add a perimeter camera(s). A possible layout that would allow for viewing both sides of the bridge as well as the entry gate can be seen below	Agree with reviewer comments. Requirements and location of cameras to be determined during Phase 1A plan development.
13	6						
14	7						
15	8						
16	9						
17	10						
18	11						
19	12						
20	13						
21	14						
22	15						

AMERICAN OVERSIGHT

TX-MAYOR-26-0489-A-000217

	H	I
1	D and perimeter protections	
2	10/27/2025	
3		
4		
5		
6		
7	**Response By**	**Correction Date and Resolution**
8	Sid Mielke	
9	Sid Mielke	
10	Sid Mielke	
11	Sid Mielke	
12	Sid Mielke	
13		
14		
15		
16		
17		
18		
19		
20		
21		
22		

AMERICAN OVERSIGHT

TX-MAYOR-26-0489-A-000218

	A	B	C	D	E	F	G
23	16						
24	17						
25	18						
26	19						
27	20						
28	21						
29	22						
30	**END OF COMMENTS**						

AMERICAN OVERSIGHT

	A	B	C	D	E	F	G
1				**Project Name: WTB Expansion Donation**			**Project Description:** Northbound Bridge approach with NII
2				**Distribution Date:**		10/9/2025	**Due Date:**
3							
4							
5	**30% Design Submittal Review Comments**						
6							
7	**Comment Number**	**Document**	**Sheet Number**	**Note**	**Reviewer (Name and Agency)**	**Comment**	**AE Response**
8	1				Dyar, Bob (OPR)	Add fixed/PTZ cameras that will provide a clear view of the full perimeter fence.	Agree, final design and location to be determined during Phase 1A plan development.
9	2				Dyar, Bob (OPR)	Ensure that the NVR's will have required storage of at least 30 days. Adding the cameras will take up more memory.	Requirement for additional NVR's to be determined during Phase 1A plan development.
10	3				Dyar, Bob (OPR)	Ensure temporary fencing is securely installed. Meaning that it can't be easily scaled, breached, or knocked over. This to help prevent a climber from having the fence fall over or be able to just pull it over.	Agree, design of temporary fence/concrete barrier prevents actions noted by reviewer. Weight of precast CTB sections provide the overturning restraint.
11	4						
12	5						
13	6						
14	7						
15	8						
16	9						
17	10						
18	11						
19	12						
20	13						
21	14						
22	15						
23	16						
24	17						
25	18						
26	19						
27	20						
28	21						
29	22						
30	**END OF COMMENTS**						

AMERICAN OVERSIGHT

	H	I
1	D and perimeter protections	
2	10/27/2025	
3		
4		
5		
6		
7	**Response By**	**Correction Date and Resolution**
8	Sid Mielke	
9	Sid Mielke	
10	Sid Mielke	
11		
12		
13		
14		
15		
16		
17		
18		
19		
20		
21		
22		
23		
24		
25		
26		
27		
28		
29		
30		

AMERICAN OVERSIGHT

From: Mielke, Sid <smielke@seatx.com>
Sent: Tuesday, January 06, 2026 10:31 PM EST
To: DIAZ, MARIA C <MARIA.C.DIAZ@cbp.dhs.gov>; Elsa Hinojosa <mhinojosa1@ci.laredo.tx.us>; LFO FACILITIES <LFO-FACILITIES@cbp.dhs.gov>; LOZANO, EDUARDO <EDUARDO.LOZANO@CBP.DHS.GOV>; FLORES, ALBERTO A <ALBERTO.A.FLORES@CBP.DHS.GOV>; STELLEMA, DAVID M. <DAVID.M.STELLEMA@cbp.dhs.gov>; Havinoviski, Glenn <ghavinoviski@jmttg.com>; Marsteller, Bradley <BMarsteller@jmt.com>
CC: Sergio Perez - PT1F <sergio.perez@gsa.gov>; CASPERSON, JARED <JARED.CASPERSON@cbp.dhs.gov>; HAMLETT, ELIZABETH F <elizabeth.f.hamlett@cbp.dhs.gov>; FLANAGAN, RYAN H <RYAN.H.FLANAGAN@cbp.dhs.gov>; David Cornelison <david.cornelison@gsa.gov>; LANCASTER, JAMES A (CTR) <JAMES.A.LANCASTER@associates.cbp.dhs.gov>; Joseph W. Neeb <jneeb@ci.laredo.tx.us>; Jose A. Valdez, Jr. <jvaldez5@ci.laredo.tx.us>; Steve E. Landin <selandin@ci.laredo.tx.us>; ROSS, YVETTE <YVETTE.ROSS@cbp.dhs.gov>; rchavez@ci.laredo.tx.us <rchavez@ci.laredo.tx.us>; jrichard@ci.laredo.tx.us <jrichard@ci.laredo.tx.us>; Olga De Angel <odeangel@ci.laredo.tx.us>; Elizabeth Estrada <eestrada@ci.laredo.tx.us>; gsaavedra@ci.laredo.tx.us <gsaavedra@ci.laredo.tx.us>; Evelyn Gomez <egomez@ci.laredo.tx.us>; jim . king <jim.king@kingadvising.com>; randolphdavide <randolphdavide@aol.com>; Romero, Adrian <aromero@seatx.com>; Covarrubias, Martin <mcovarrubias@seatx.com>; Edward Ochoa <edward.ochoa@kci.com>; BALDWIN,KELLY L <kelly.l.baldwin@cbp.dhs.gov>; NORRIE, ROBERT <ROBERT.NORRIE@cbp.dhs.gov>; Jim King <idaho4jk@gmail.com>; VASQUEZ, JAVIER <JAVIER.VASQUEZ@CBP.DHS.GOV>; Jared Bradley - 9P <jared.bradley@gsa.gov>; FAZ, JUAN O <JUAN.O.FAZ@cbp.dhs.gov>; CHAVEZ, JUAN <JUAN.CHAVEZ@CBP.DHS.gov>; LOZANO, LUIS G <LUIS.G.LOZANO@CBP.DHS.GOV>; ALVAREZ, SANTIAGO III <SANTIAGO.III.ALVAREZ@CBP.DHS.GOV>; GARZA, MICHAELC <MICHAEL.C.GARZA@cbp.dhs.gov>; SALINAS, PEDRO A <PEDRO.A.SALINAS2@cbp.dhs.gov>; GARZA, MARGARITA <MARGARITA.GARZA@CBP.DHS.GOV>; LAREDO POE FACILITIES <LAREDOPOEFACILITIES@cbp.dhs.gov>; CAVAZOS, REYMUNDO <REYMUNDO.CAVAZOS@CBP.DHS.GOV>; RANGEL, EFREN R <EFREN.R.RANGEL@cbp.dhs.gov>; MARA, JEFFREY J <JEFFREY.J.MARA@CBP.DHS.GOV>; GUERRA, ADRIAN C <ADRIAN.C.GUERRA@CBP.DHS.GOV>; AGEE, JAMES M. (CTR) <JAMES.M.AGEE@associates.cbp.dhs.gov>; DYAR, ROBERT A. (OPR) <ROBERT.A.DYAR@cbp.dhs.gov>; CAMACHO, ALEJANDRO (CTR) <alejandro.camacho@associates.cbp.dhs.gov>; Mark Woods - 7PCE <mark.woods@gsa.gov>; alberto.garcia@gsa.gov <alberto.garcia@gsa.gov>; DRAKE, CHERELLE A <CHERELLE.A.DRAKE@cbp.dhs.gov>; MORENO, TONY <TONY.MORENO@cbp.dhs.gov>; SPRAKER, KIRSTEN A. (CTR) <KIRSTEN.A.SPRAKER@associates.cbp.dhs.gov>; MARIN, JOSE A <JOSE.A.MARIN@cbp.dhs.gov>; SERIAN, JOSHUA <joshua.serian@cbp.dhs.gov>; ADAMS, JONATHAN <JONATHAN.ADAMS@cbp.dhs.gov>; BENAVIDES, LEOBARDO <LEOBARDO.BENAVIDES@CBP.DHS.GOV>; CROUCH, CHRISTOPHER M <CHRISTOPHER.M.CROUCH@cbp.dhs.gov>; HANNA, AUSTIN J <AUSTIN.J.HANNA@associates.cbp.dhs.gov>; ESPINOZA MONTALVO, RICARDO (OIT) <RICARDO.ESPINOZAMONTALVO@cbp.dhs.gov>; ROBERTSON, HEATHER M <HEATHER.M.ROBERTSON@CBP.DHS.GOV>; COSTILLA, RUBEN (OIT) <RUBEN.COSTILLA@cbp.dhs.gov>; MARTINEZ, JORGE Z (OIT) <JORGE.Z.MARTINEZ@CBP.DHS.GOV>; CAMACHO, JUAN R <JUAN.R.CAMACHO@cbp.dhs.gov>; Kirsten Spraker <kspraker@vpdgov.com>; GUSTAFSON-JR, RONALD A. (CTR) <ronald.a.gustafson-jr@associates.cbp.dhs.gov>; NEWTON, DAVID E. (CTR) <david.e.newton@associates.cbp.dhs.gov>; DONAHUE, STEPHANIE D <STEPHANIE.D.DONAHUE@CBP.DHS.GOV>; McGraw, John <JMcGraw@jmt.com>; Shaner, Nickalaus <NShaner@jmt.com>
Subject: Re: [EXTERNAL] FY25 Laredo WTB Expansion Project
Attachment(s): "Re [EXTERNAL] FY25 Laredo WTB Expansion Project.msg"

Sender: smielke@seatx.com
Subject: Re: [EXTERNAL] FY25 Laredo WTB Expansion Project
Message-Id: <PH7PR20MB5089EF47888C99B85C96F344BE84A@PH7PR20MB5089.namprd20.prod.outlook.com>
Recipient: jrichard@ci.laredo.tx.us

AMERICAN OVERSIGHT

From: Mielke, Sid <smielke@seatx.com>
Sent: Tuesday, January 06, 2026 10:30 PM EST
To: DIAZ, MARIA C <MARIA.C.DIAZ@cbp.dhs.gov>; Elsa Hinojosa <mhinojosa1@ci.laredo.tx.us>; LFO FACILITIES <LFO-FACILITIES@cbp.dhs.gov>; LOZANO, EDUARDO <EDUARDO.LOZANO@CBP.DHS.GOV>; FLORES, ALBERTO A <ALBERTO.A.FLORES@CBP.DHS.GOV>; STELLEMA, DAVID M. <DAVID.M.STELLEMA@cbp.dhs.gov>; Havinoviski, Glenn <ghavinoviski@jmttg.com>; Marsteller, Bradley <BMarsteller@jmt.com>
CC: Sergio Perez - PT1F <sergio.perez@gsa.gov>; CASPERSON, JARED <JARED.CASPERSON@cbp.dhs.gov>; HAMLETT, ELIZABETH F <elizabeth.f.hamlett@cbp.dhs.gov>; FLANAGAN, RYAN H <RYAN.H.FLANAGAN@cbp.dhs.gov>; David Cornelison <david.cornelison@gsa.gov>; LANCASTER, JAMES A (CTR) <JAMES.A.LANCASTER@associates.cbp.dhs.gov>; Joseph W. Neeb <jneeb@ci.laredo.tx.us>; Jose A. Valdez, Jr. <jvaldez5@ci.laredo.tx.us>; Steve E. Landin <selandin@ci.laredo.tx.us>; ROSS, YVETTE <YVETTE.ROSS@cbp.dhs.gov>; rchavez@ci.laredo.tx.us <rchavez@ci.laredo.tx.us>; jrichard@ci.laredo.tx.us <jrichard@ci.laredo.tx.us>; Olga De Angel <odeangel@ci.laredo.tx.us>; Elizabeth Estrada <eestrada@ci.laredo.tx.us>; gsaavedra@ci.laredo.tx.us <gsaavedra@ci.laredo.tx.us>; Evelyn Gomez <egomez@ci.laredo.tx.us>; jim . king <jim.king@kingadvising.com>; randolphdavide <randolphdavide@aol.com>; Romero, Adrian <aromero@seatx.com>; Covarrubias, Martin <mcovarrubias@seatx.com>; Edward Ochoa <edward.ochoa@kci.com>; BALDWIN,KELLY L <kelly.l.baldwin@cbp.dhs.gov>; NORRIE, ROBERT <ROBERT.NORRIE@cbp.dhs.gov>; Jim King <idaho4jk@gmail.com>; VASQUEZ, JAVIER <JAVIER.VASQUEZ@CBP.DHS.GOV>; Jared Bradley - 9P <jared.bradley@gsa.gov>; FAZ, JUAN O <JUAN.O.FAZ@cbp.dhs.gov>; CHAVEZ, JUAN <JUAN.CHAVEZ@CBP.DHS.gov>; LOZANO, LUIS G <LUIS.G.LOZANO@CBP.DHS.GOV>; ALVAREZ, SANTIAGO III <SANTIAGO.III.ALVAREZ@CBP.DHS.GOV>; GARZA, MICHAELC <MICHAEL.C.GARZA@cbp.dhs.gov>; SALINAS, PEDRO A <PEDRO.A.SALINAS2@cbp.dhs.gov>; GARZA, MARGARITA <MARGARITA.GARZA@CBP.DHS.GOV>; LAREDO POE FACILITIES <LAREDOPOEFACILITIES@cbp.dhs.gov>; CAVAZOS, REYMUNDO <REYMUNDO.CAVAZOS@CBP.DHS.GOV>; RANGEL, EFREN R <EFREN.R.RANGEL@cbp.dhs.gov>; MARA, JEFFREY J <JEFFREY.J.MARA@CBP.DHS.GOV>; GUERRA, ADRIAN C <ADRIAN.C.GUERRA@CBP.DHS.GOV>; AGEE, JAMES M. (CTR) <JAMES.M.AGEE@associates.cbp.dhs.gov>; DYAR, ROBERT A. (OPR) <ROBERT.A.DYAR@cbp.dhs.gov>; CAMACHO, ALEJANDRO (CTR) <alejandro.camacho@associates.cbp.dhs.gov>; Mark Woods - 7PCE <mark.woods@gsa.gov>; alberto.garcia@gsa.gov <alberto.garcia@gsa.gov>; DRAKE, CHERELLE A <CHERELLE.A.DRAKE@cbp.dhs.gov>; MORENO, TONY <TONY.MORENO@cbp.dhs.gov>; SPRAKER, KIRSTEN A. (CTR) <KIRSTEN.A.SPRAKER@associates.cbp.dhs.gov>; MARIN, JOSE A <JOSE.A.MARIN@cbp.dhs.gov>; SERIAN, JOSHUA <joshua.serian@cbp.dhs.gov>; ADAMS, JONATHAN <JONATHAN.ADAMS@cbp.dhs.gov>; BENAVIDES, LEOBARDO <LEOBARDO.BENAVIDES@CBP.DHS.GOV>; CROUCH, CHRISTOPHER M <CHRISTOPHER.M.CROUCH@cbp.dhs.gov>; HANNA, AUSTIN J <AUSTIN.J.HANNA@associates.cbp.dhs.gov>; ESPINOZA MONTALVO, RICARDO (OIT) <RICARDO.ESPINOZAMONTALVO@cbp.dhs.gov>; ROBERTSON, HEATHER M <HEATHER.M.ROBERTSON@CBP.DHS.GOV>; COSTILLA, RUBEN (OIT) <RUBEN.COSTILLA@cbp.dhs.gov>; MARTINEZ, JORGE Z (OIT) <JORGE.Z.MARTINEZ@CBP.DHS.GOV>; CAMACHO, JUAN R <JUAN.R.CAMACHO@cbp.dhs.gov>; Kirsten Spraker <kspraker@vpdgov.com>; GUSTAFSON-JR, RONALD A. (CTR) <ronald.a.gustafson-jr@associates.cbp.dhs.gov>; NEWTON, DAVID E. (CTR) <david.e.newton@associates.cbp.dhs.gov>; DONAHUE, STEPHANIE D <STEPHANIE.D.DONAHUE@CBP.DHS.GOV>; McGraw, John <JMcGraw@jmt.com>; Shaner, Nickalaus <NShaner@jmt.com>
Subject: Re: [EXTERNAL] FY25 Laredo WTB Expansion Project
Attachment(s): "A-WTB 30%_ REVIEW COMMENTS SHEET-GSA - RESPONSES .xlsx","B-TS- Design Review Comments 30_ - TechServ - Responses.xlsx","C-Design Review Comments 30_ - BSDP - RESPONSES.xlsx","D-Design Review Comments 30_ - OPR - RESPONSES.xlsx"

CAUTION: This email originated from outside your organization. Exercise caution when opening attachments or clicking links, especially from unknown senders.
To All,

Find attached the 30% comments with design team responses included.

Sidney "Sid" A. Mielke, P.E. Senior Project Manager
A JMT DIVISION
3838 NW Loop 410, San Antonio, TX 78229
P: (210)735-9202
C (210)861-3126
E:smielke@seatx.com

From: DIAZ, MARIA C
Sent: Tuesday, April 1, 2025 6:55 AM
To: DIAZ, MARIA C <MARIA.C.DIAZ@cbp.dhs.gov>; Mielke, Sid <smielke@seatx.com>; Elsa Hinojosa <mhinojosa1@ci.laredo.tx.us>; LFO FACILITIES <LFO-FACILITIES@cbp.dhs.gov>; LOZANO, EDUARDO <EDUARDO.LOZANO@CBP.DHS.GOV>; FLORES, ALBERTO A <ALBERTO.A.FLORES@CBP.DHS.GOV>; STELLEMA, DAVID M. <DAVID.M.STELLEMA@cbp.dhs.gov>; Havinoviski, Glenn <ghavinoviski@jmttg.com>; Marsteller, Bradley <BMarsteller@jmt.com>
Cc: Sergio Perez - PT1F <sergio.perez@gsa.gov>; CASPERSON, JARED <JARED.CASPERSON@cbp.dhs.gov>; HAMLETT, ELIZABETH F <elizabeth.f.hamlett@cbp.dhs.gov>; FLANAGAN, RYAN H <RYAN.H.FLANAGAN@cbp.dhs.gov>; David Cornelison <david.cornelison@gsa.gov>; LANCASTER, JAMES A (CTR) <JAMES.A.LANCASTER@associates.cbp.dhs.gov>; Joseph W. Neeb

AM ORIGINAL

<jneeb@ci.laredo.tx.us>; Jose A. Valdez, Jr. <jvaldez5@ci.laredo.tx.us>; Steve E. Landin <selandin@ci.laredo.tx.us>; ROSS, YVETTE <YVETTE.ROSS@cbp.dhs.gov>; rchavez@ci.laredo.tx.us <rchavez@ci.laredo.tx.us>; jrichard@ci.laredo.tx.us <jrichard@ci.laredo.tx.us>; Olga De Angel <odeangel@ci.laredo.tx.us>; Elizabeth Estrada <eestrada@ci.laredo.tx.us>; gsaavedra@ci.laredo.tx.us <gsaavedra@ci.laredo.tx.us>; Evelyn Gomez <egomez@ci.laredo.tx.us>; jim.king <jim.king@kingadvising.com>; randolphdavide <randolphdavide@aol.com>; Romero, Adrian <aromero@seatx.com>; Covarrubias, Martin <mcovarrubias@seatx.com>; Edward Ochoa <edward.ochoa@kci.com>; BALDWIN, KELLY L <kelly.l.baldwin@cbp.dhs.gov>; NORRIE, ROBERT <ROBERT.NORRIE@cbp.dhs.gov>; Jim King <idaho4jk@gmail.com>; VASQUEZ, JAVIER <JAVIER.VASQUEZ@CBP.DHS.GOV>; Jared Bradley - 9P <jared.bradley@gsa.gov>; FAZ, JUAN O <JUAN.O.FAZ@cbp.dhs.gov>; CHAVEZ, JUAN <JUAN.CHAVEZ@CBP.DHS.gov>; LOZANO, LUIS G <LUIS.G.LOZANO@CBP.DHS.GOV>; ALVAREZ, SANTIAGO III <SANTIAGO.III.ALVAREZ@CBP.DHS.GOV>; GARZA, MICHAEL C <MICHAEL.C.GARZA@cbp.dhs.gov>; SALINAS, PEDRO A <PEDRO.A.SALINAS2@cbp.dhs.gov>; GARZA, MARGARITA <MARGARITA.GARZA@CBP.DHS.GOV>; LAREDO POE FACILITIES <LAREDOPOEFACILITIES@cbp.dhs.gov>; CAVAZOS, REYMUNDO <REYMUNDO.CAVAZOS@CBP.DHS.GOV>; RANGEL, EFREN R <EFREN.R.RANGEL@cbp.dhs.gov>; MARA, JEFFREY J <JEFFREY.J.MARA@CBP.DHS.GOV>; GUERRA, ADRIAN C <ADRIAN.C.GUERRA@CBP.DHS.GOV>; AGEE, JAMES M. (CTR) <JAMES.M.AGEE@associates.cbp.dhs.gov>; DYAR, ROBERT A. (OPR) <ROBERT.A.DYAR@cbp.dhs.gov>; CAMACHO, ALEJANDRO (CTR) <alejandro.camacho@associates.cbp.dhs.gov>; Mark Woods - 7PCE <mark.woods@gsa.gov>; alberto.garcia@gsa.gov <alberto.garcia@gsa.gov>; DRAKE, CHERELLE A <CHERELLE.A.DRAKE@cbp.dhs.gov>; MORENO, TONY <TONY.MORENO@cbp.dhs.gov>; SPRAKER, KIRSTEN A. (CTR) <KIRSTEN.A.SPRAKER@associates.cbp.dhs.gov>; MARIN, JOSE A <JOSE.A.MARIN@cbp.dhs.gov>; SERIAN, JOSHUA <joshua.serian@cbp.dhs.gov>; ADAMS, JONATHAN <JONATHAN.ADAMS@cbp.dhs.gov>; BENAVIDES, LEOBARDO <LEOBARDO.BENAVIDES@CBP.DHS.GOV>; CROUCH, CHRISTOPHER M <CHRISTOPHER.M.CROUCH@cbp.dhs.gov>; HANNA, AUSTIN J <AUSTIN.J.HANNA@associates.cbp.dhs.gov>; ESPINOZA MONTALVO, RICARDO (OIT) <RICARDO.ESPINOZAMONTALVO@cbp.dhs.gov>; ROBERTSON, HEATHER M <HEATHER.M.ROBERTSON@CBP.DHS.GOV>; COSTILLA, RUBEN (OIT) <RUBEN.COSTILLA@cbp.dhs.gov>; MARTINEZ, JORGE Z (OIT) <JORGE.Z.MARTINEZ@CBP.DHS.GOV>; CAMACHO, JUAN R <JUAN.R.CAMACHO@cbp.dhs.gov>; Kirsten Spraker <kspraker@vpdgov.com>; GUSTAFSON-JR, RONALD A. (CTR) <ronald.a.gustafson-jr@associates.cbp.dhs.gov>; NEWTON, DAVID E. (CTR) <david.e.newton@associates.cbp.dhs.gov>; DONAHUE, STEPHANIE D <STEPHANIE.D.DONAHUE@CBP.DHS.GOV>; McGraw, John <JMcGraw@jmt.com>; Shaner, Nickalaus <NShaner@jmt.com>
Subject: [EXTERNAL] FY25 Laredo WTB Expansion Project
When: Thursday, January 8, 2026 10:00 AM-11:00 AM.
Where: Microsoft Teams Meeting

Cyber Security Reminder: Please use caution - message originated outside JMT.

Microsoft Teams Need help?

Join the meeting now

Meeting ID: 220 633 975 367

Passcode: mV3GN2vE

Dial in by phone

+1 332-249-0605,,22046189# United States, New York City

Find a local number

Phone conference ID: 220 461 89#

For organizers: Meeting options | Reset dial-in PIN

This Teams Meeting is hosted on a U.S. Government information system and is provided for U.S. Government-authorized use only. Unauthorized or improper use or access of this system may result in disciplinary action as well as civil and criminal penalties.

This message is intended for the use of the individual or entity to which it is addressed and may contain information that is confidential, privileged and exempt from disclosure under applicable law. If the reader of this message is not the intended recipient or the employee or agent of the intended recipient, you are hereby notified that any dissemination, distribution, or copying of this communication is strictly prohibited. If you have received this communication in error, please contact the sender immediately and delete it from your system.

Thank You.

AMERICAN OVERSIGHT

	A	B	C	D
1	**Timeframe (Business Days)**	**Regional Coordinator's Responsibilty**	**Project manager's Responsibility**	**SME/Reviews Responsibility**
2				
3	0	Open Review Comment Sheet Template, pull down File menu and make a Copy with new name "Project name Review Comment Sheet".	Notify ReCo of upcoming submission.	
4	1	Select Sheet for review and move (drag tab) to first position.	Upload Design Submission in Kahua pulling documents loaded by AE in Design Documents	
5	1	Fill in the Project Name, Project Number (Kahua number), Program, and Submission title		
6	1	Go to Pull Down Menu and edit for "documents in the submission" and "participants"		
7	1	Send email sharing Google Review Document with central office and regional office SME reviewers, location of review documents and due date.		
8	8	Reconcile comments, facilitate central office and regional office SME are talking as needed to resolve conflicts.	Reconcile comments, facilitate central office and regional office SME are talking as needed to resolve conflicts.	After Kahua email notice, review documents and place comments in the Google Review Document. Review other comments for any overlap or conflicts with your review.
9	9	When review is completed notify Project Manager to upload to Kahua and share with AE		Notify ReCo when your review is completed
10	11	Rename review tab if required for the specific review	Load Comments into Kahua and assign review responsibility	
11			During AE response/action coordinate reconcilation and closure of comments	
12	20		Share AE actions/response with ReCo	
13	21	Load AE comments into Google Review Doc		
14	21	Any open review comments should be copied to the next review tab	Create action plan for resolution for any open comments.	
15	22	Delete review tabs not applicable to the project		

AMERICAN OVERSIGHT

30% DD Review

General Information

Project Number: N/A
Program: Donations Acceptance Program
Project Name: FY25 Laredo WTB Expansion
Design Submission: 30% DD Review

ItemGuid

Blank

Review Comments

State	Document	Spec Section / Detail	Discipline	GSA Comment	Submitted Date	Submitted By (Contact)	AE Response
TX	Drawings		S : Structural	Consider Class S Concrete (cast-in-place) to form the main portion of deck. REF. Brushy Creek Project.	10/22/2025		Incorporated
TX	Drawings		S : Structural	Geotech Data is missing. My research suggests silty clay loam soil. Features of a well-drained soil with moderately rapid permeability.	10/22/2025		Incorporated
TX	Drawings		S : Structural	Precautionary Plan -- provision for "high sulfate" conditions is needed. REF. ACI 201.2R	10/22/2025		Incorporated
TX	Drawings		S : Structural	Scour Analysis per TXDOT is missing.	10/22/2025		Incorporated
TX	Drawings		S : Structural	Preliminary Bridge Layout needs TXDOT review.	10/22/2025		Incorporated
TX	Drawings		S : Structural	We do NOT require analysis for Seismic Loading due to low Seismic Hazard.	10/22/2025		Incorporated
TX	Drawings		S : Structural	Concrete Pavement -- please provide a "transverse" view. #5 rebar spaced at 6-inches is typical.	10/22/2025		Rejected
TX	Drawings		S : Structural	Construction is planned January 2027 through June 2028. Does this align with Mexican Government? How will this be coordinated?	10/22/2025		Incorporated
TX	Drawings		S : Structural	What is the anticipated depth of Drilled Shaft Foundations? Additionally, likely "test" locations should be shown on plan.	10/22/2025		Incorporated
TX	Drawings		S : Structural	Please note Existing Bridge / New Bridge "loading" capacity.	10/22/2025		Incorporated
TX	Drawings		S : Structural	Coordination System / Datum Point is missing.	10/22/2025		Incorporated
TX	Specifications		S : Structural	Specification Index Provided. Several need to be written.	10/22/2025		Incorporated
TX	Drawings		E : Electrical	Provide point by point photometric calculations extend the calculation zone beyond the property lines to ensure there is no light trespass or glare concerns.	10/23/2025		In Review
TX	Drawings		E : Electrical	Sheet 220 specify voltage and include panel schedule where the lights are fed from.	10/23/2025		In Review
TX	Drawings		E : Electrical	Provide a luminaire fixture schedule.	10/23/2025		In Review
TX	Drawings		E : Electrical	Provide specifications.	10/23/2025		In Review
TX	Drawings		L : Landscape	Reviewed, no comments.	10/28/2025		Incorporated
TX	Drawings		A : Architectural	Reviewed, no comments.	10/23/2025		Incorporated

AMERICAN OVERSIGHT

	Submitted Date	AE Clarification	GSA Response	Submitted Date	GSA Clarification
10					
11					
AMERICAN OVERSIGHT

	R	S	T	U
1				
2		Blank		
3	SystemData			
4	pgmprj://pbs/r3pgm/vahamptonnnasamsl			
5				
6				
7	Design Submission			
8	48d914fb-6db8-41a5-8225-f5e745112684			
9				
10				
AMERICAN OVERSIGHT

	AA	AB	AC	AD	AE	AF	AG	AH	AI	AJ	AK	AL	AM	AN
1														
2														
17	TRUE													
18														
19														
ERICAN
VERSIGHT

65% CD Review

General Information

Project Number:	N/A	**Project Name:**	FY25 Laredo WT
Program:	Donations Acceptance Program	**Design Submission:**	65% CD Review

Review Comments

ItemGuid	State	Document	Spec Section / Detail	Discipline	GSA Comment	Submitted Date
Blank	Manually enter state as they vary		Manually enter page numner, section, etc.			

AMERICAN OVERSIGHT

TB Expansion

Submitted By (Contact)	AE Response	Submitted Date	AE Clarification	GSA Response	Submitted Date	GSA Clarification

AMERICAN OVERSIGHT

	Q	R	S	T
1				
2			Blank	
3		SystemData		
4		pgmprj://pbs/r3pgm/vahamptonnnasamsl		
5				
6				
7		Design Submission		
8		48d914fb-6db8-41a5-8225-f5e745112684		
9				
10				
11				
12				
13				
14				
15				
16				
17				
18				
19				
20				
21				

AMERICAN OVERSIGHT

	AA	AB	AC	AD	AE	AF	AG	AH	AI	AJ	AK	AL	AM	AN
1														
2														
17	TRUE													
18														
19														
20														
21														

AMERICAN OVERSIGHT

95% CD Review

General Information

Project Number:	N/A	**Project Name:**	FY25 Laredo WT
Program:	Donations Acceptance Program	**Design Submission:**	95% CD Review

Review Comments

ItemGuid	State	Document	Spec Section / Detail	Discipline	GSA Comment	Submitted Date
Blank	Manually enter state as they vary		Manually enter page numner, section, etc.			

AMERICAN OVERSIGHT

TB Expansion

Submitted By (Contact)	AE Response	Submitted Date	AE Clarification	GSA Response	Submitted Date	GSA Clarification

AMERICAN OVERSIGHT

	Q	R	S	T
1				
2			Blank	
3		SystemData		
4		pgmprj://pbs/r3pgm/vahamptonnnasamsl		
5				
6				
7		Design Submission		
8		48d914fb-6db8-41a5-8225-f5e745112684		
9				
10				
11				
12				
13				
14				
15				
16				
17				
18				
19				
20				
21				

AMERICAN OVERSIGHT

	AA	AB	AC	AD	AE	AF	AG	AH	AI	AJ	AK	AL	AM	AN
1														
2														
17	TRUE													
18														
19														
20														
21														

AMERICAN OVERSIGHT

Submittal Review

General Information

Project Number:	N/A	**Project Name:**	FY25 Laredo WT
Program:	Donations Acceptance Program	**Design Submission:**	Submittal review

Review Comments

ItemGuid	State	Document	Spec Section / Detail	Discipline	GSA Comment	Submitted Date
Blank	Manually enter state as they vary		Manually enter page numner, section, etc.			

AMERICAN OVERSIGHT

	H	I	J	K	L	M	N	O	P
1									
2									
3									
4	TB Expansion								
5									
6									
7									
8									
9	Submitted By (Contact)	AE Response	Submitted Date	AE Clarification	GSA Response	Submitted Date	GSA Clarification		
10									
11									
AMERICAN OVERSIGHT

	Q	R	S	T
1				
2			Blank	
3		SystemData		
4		pgmprj://pbs/r3pgm/vahamptonnnasamsl		
5				
6				
7		Design Submission		
8		48d914fb-6db8-41a5-8225-f5e745112684		
9				
10				
11				
12				
13				
14				
15				
16				
17				
18				
19				
20				
21				

AMERICAN OVERSIGHT

	AA	AB	AC	AD	AE	AF	AG	AH	AI	AJ	AK	AL	AM	AN
1														
2														
17	TRUE													
18														
19														
20														
21														

AMERICAN OVERSIGHT

	A	B	C	D	E	F	G	H	I	J	K	L	M
1	Narrative	A : Architectural										**Field**	**Style**
2	Drawings					Accept					In Review	Submitted Date	GSA.ListItem.ReadOnlyText
3	Specifications					Reject					Incorporated	Resolved	GSA.ListItem.ReadOnlyText
4											Rejected	OpenDocument	GSA.ListItem.ReadOnlyHyperLink
5												ConstructionImpact	GSA.ListItem.ReadOnlyText
6												Priority	GSA.ListItem.ValidText
7												ResponsibleContact	GSA.ListItem.ReadOnlyText
8												ResponsibleCompany	GSA.ListItem.ReadOnlyText
9		C : Civil										ResponderNotes	GSA.ListItem.ReadOnlyText
10												Number	GSA.ListItem.ReadOnlyText
11												ResolutionNotes	GSA.ListItem.ReadOnlyText
12												SubmittedByCompany	GSA.ListItem.ReadOnlyText
13												HasMarkUp	GSA.ListItem.ReadOnlyText
14												Discipline	GSA.ListItem.ValidText
15												SubmittedByContact	GSA.ListItem.ValidText
16												State	GSA.ListItem.ValidText
17												DesignDocument	GSA.ListItem.ValidText
18												DesignImpact	GSA.ListItem.ReadOnlyText

AMERICAN OVERSIGHT

Pull down Menu

	A	B	C	D	E	F	G	H	I	J	K	L	M
19												DesignSubmission	GSA.ListItem.ValidText
20												SpecSectionDetail	GSA.ListItem.ValidText
21												Comment	GSA.ListItem.ValidText
22													
23													
35		E : Electrical											
36													
37													
38													
39													
40													
41													
42													
43		F : Fire Protection											
44													
45													
46													
47		G : General											
48													
49													
50													
51													
52													
53													
54													
55													
56													
57		I : Interior											
58													
59													
60													
61													
62		L : Landscape											
63													
64													
65													

AMERICAN OVERSIGHT

Pull down Menu

M :
Mechanical

O :
Operations
P : Plumbing

S : Structural

SE : Security

AMERICAN OVERSIGHT

	A	B	C	D	E	F	G	H	I	J	K	L	M
119													
120													
121													
122													
123													
124													
125		X : Other Disciplines											
126		Z : Contractor/Shop Drawings											

AMERICAN OVERSIGHT

GSA.Header.Level1


GSA.Header.Level2

GSA.Header.Label:	ReadOnlyText	GSA.Header.Label:	$1,000,000.00	GSA.Header.Label:	5%	3/21/2009	50.50
GSA.Header.Label:	InvalidText	GSA.Header.Label:	$1,000,000.00	GSA.Header.Label:	50%	3/21/2009	50.50
GSA.Header.Label:	WarningText	GSA.Header.Label:	$1,000,000.00	GSA.Header.Label:	75%	3/21/2009	50.50
GSA.Header.Label:	ValidText	GSA.Header.Label:	$1,000,000.00	GSA.Header.Label:	100%	3/21/2009	50.50

Table Header			Table Header			Table Header			
table 1	table 2	table 3	table 4	table 5	table 6	table 7	table 8	table 9	table 10
ReadOnlyText	InvalidText	WarningText	ValidText						
$1,000,000.00	$1,000,000.00	$1,000,000.00	$1,000,000.00						
5%	5%	5%	5%						
3/21/2009	3/21/2009	3/21/2009	3/21/2009						
50.50	50.50	50.50	50.50						

Normal Body Text is Arial 10 Point, Wrap Text , Left(Indent), Top, White Pattern Background.

Hyperlink

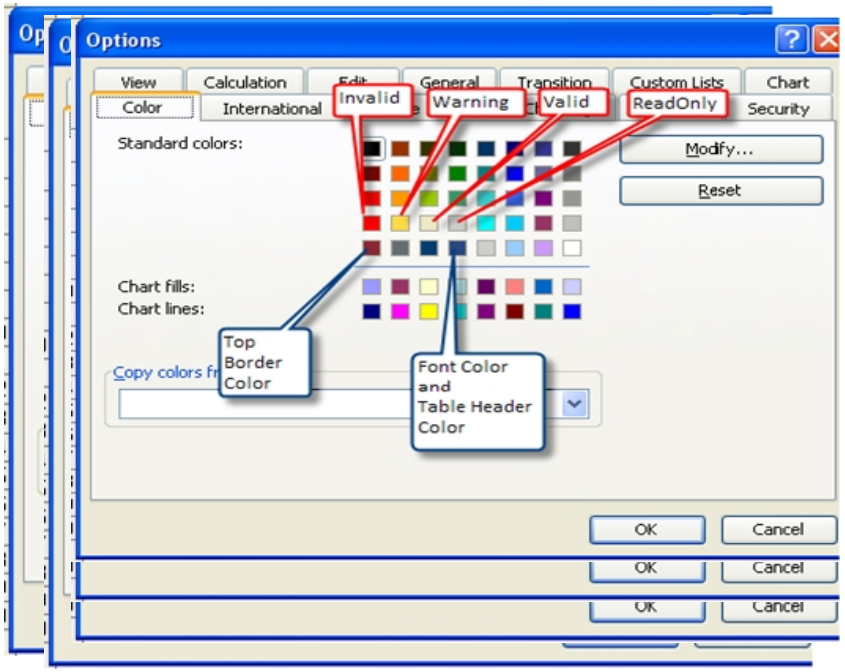

AMERICAN OVERSIGHT

	M	N	O	P	Q	R	S	T	U	V	W	X
1												
2												
AMERICAN OVERSIGHT

	A	B	C	D	E	F	G
1				**Project Name: WTB Expansion Donation**			**Project Description:** Northbound Bridge approach with NII
2				**Distribution Date:**		10/9/2025	**Due Date:**
3							
4							
5	**30% Design Submittal Review Comments**						
6							
7	**Comment Number**	**Document**	**Sheet Number**	**Note**	**Reviewer (Name and Agency)**	**Comment**	**AE Response**
8	1	30% Plans	General	Electrical	J.Ritchie	New power requirement from coms, gates, lights will be coming from existing sourse, could we see the existing electrical system details to check it is adequate	Agree, required information under review and development.
9	2	30% Plans	General	Struct.	S. Jinks	Ensure all concrete is 4000 psi, I see class A, C, P called in drawings but I do not see the details on what those class details are. Could you please show me where I can find that?	Concrete pavement will be TxDOT Class P, f'c = 4000 psi. All TxDOT specifications are available online at https://www.txdot.gov/content/dam/docs/specifications/2024/spec-book-0924.pdf
10	3	30% Plans	General	Struct.	S. Jinks	Floor mounted mechanical and electrical equipment must have 4 in minimum thickness concrete pad, exterior pads must have turned down edges embedded a minimum of 6 in below adjacent grade per the LPOE DS	Agree, but none included in main project
11	4	30% Plans	General	Struct.	S. Jinks	All exterior slab on grades must have 6-7.5% total air content per the LPOE DS	Not Applicable per TxDOT Standard Specifications 2024
12	5	30% Plans	Sheet 2/ Sheet 3	Civil	S.Jinks	Can we see the catch basin dimentions at STA. 26+10.00, hazmat vault STA.24 on sheet 2	Yes, plan sheets to be submitted separately.
13	6						
14	7						
15	8						
16	9						
17	10						
18	11						
19	12						
20	13						
21	14						
22	15						
23	16						
24	17						
25	18						
26	19						
27	20						
28	21						
29	22						
30	**END OF COMMENTS**						

AMERICAN OVERSIGHT

	H	I
1	D and perimeter protections	
2	10/27/2025	
3		
4		
5		
6		
7	**Response By**	**Correction Date and Resolution**
8	Sid Mielke	
9	Sid Mielke	
10	Sid Mielke	
11	Sid Mielke	
12	Sid Mielke	
13		
14		
15		
16		
17		
18		
19		
20		
21		
22		
23		
24		
25		
26		
27		
28		
29		
30		

AMERICAN OVERSIGHT

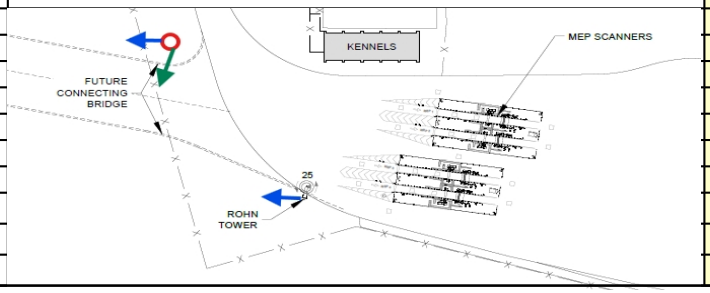	A	B	C	D	E	F	G
1				**Project Name: WTB Expansion Donation**			**Project Description:** Northbound Bridge approach with NII
2				**Distribution Date:**		10/9/2025	**Due Date:**
3							
4							
5	**30% Design Submittal Review Comments**						
6							
7	**Comment Number**	**Document**	**Sheet Number**	**Note**	**Reviewer (Name and Agency)**	**Comment**	**AE Response**
8	1	30% DAP Plan set 10-06-25 Final	General Comment		James Agee/BSDP	Unable to verify Make/Model of IP cameras/Camera system. The cameras/Camera system chosen will need to be listed as approved on the CAVSS approved IP devices list. This list is updated monthly, and the newest list needs to be used when ordering. Purchases should be made within 6-9 months of project completion. Devices with known cyber security vulnerabilities at project completion, may require replacement or risk acceptance, before being transitioned to the CAVSS on the CBP network.	Required cameras to be purchase by CBP and reimbursed by City of Laredo via DAP Agreement. Confirmation of camera make/model to be discussed at future design review meeting.
9	2	30% DAP Plan set 10-06-25 Final	General Comment		James Agee/BSDP	Please provide IP camera/device schedule to include any workstations, NVRs, or other devices meant for BSDP CAVSS as well as the LAN room these devices will terminate in. When available BSDP will need the IP addresses, usernames, and passwords the installing contractor configures when installing equipment. This will allow BSDP to access these devices to configure for connection to the CBP network.	Requested information to be determined during Phase 1A plan develeopment.
10	3	30% DAP Plan set 10-06-25 Final	General Comment		James Agee/BSDP	The NVRs will be configured to have a minimum of 90 days storage. If existing NVRs are to be used verification will need to be made that the proposed cameras will not bring the system below the 90 day recording requirement.	Requirement for additional NVR to be determined during Phase 1A plan development
11	4	30% DAP Plan set 10-06-25 Final	Unable to locate		James Agee/BSDP	Entry/Exit Gate The Entry/Exit Gate/Lanes of a port are the entrance gate/fence/street into the United States. This is typically the primary entry of all traffic into the US as well as the exit of all traffic exiting the US. Each Entry/Exit Gate will have a minimum of two cameras. •1 PTZ camera to view gate and approaching road/spotter activity •1 fixed position camera with dedicated view of gate/entryway	Agree with reviewer comments. Requirements and location of cameras to be determined during Phase 1A plan development.
12	5	30% DAP Plan set 10-06-25 Final	Unable to locate		James Agee/BSDP	Port Perimeter The port perimeter must be fully covered. Camera(s) must be able to view intrusion and record and track entering traffic and exit facilities at established entrance/exits as well as unlawful entries and exits. The site currently has a Rohn tower South East of the future connecting bridge location that could be utilized to add a perimeter camera(s). A possible layout that would allow for viewing both sides of the bridge as well as the entry gate can be seen below	Agree with reviewer comments. Requirements and location of cameras to be determined during Phase 1A plan development.
13	6						
14	7						
15	8						
16	9						
17	10						
18	11						
19	12						
20	13						
21	14						
22	15						

AMERICAN OVERSIGHT

TX-MAYOR-26-0489-A-000250

	H	I
1	D and perimeter protections	
2	10/27/2025	
3		
4		
5		
6		
7	**Response By**	**Correction Date and Resolution**
8	Sid Mielke	
9	Sid Mielke	
10	Sid Mielke	
11	Sid Mielke	
12	Sid Mielke	
13		
14		
15		
16		
17		
18		
19		
20		
21		
22		

AMERICAN OVERSIGHT

TX-MAYOR-26-0489-A-000251

	A	B	C	D	E	F	G
23	16						
24	17						
25	18						
26	19						
27	20						
28	21						
29	22						
30	**END OF COMMENTS**						

AMERICAN OVERSIGHT

	A	B	C	D	E	F	G
1				**Project Name: WTB Expansion Donation**			**Project Description:** Northbound Bridge approach with NII
2				**Distribution Date:**		10/9/2025	**Due Date:**
3							
4							
5	**30% Design Submittal Review Comments**						
6							
7	**Comment Number**	**Document**	**Sheet Number**	**Note**	**Reviewer (Name and Agency)**	**Comment**	**AE Response**
8	1				Dyar, Bob (OPR)	Add fixed/PTZ cameras that will provide a clear view of the full perimeter fence.	Agree, final design and location to be determined during Phase 1A plan development.
9	2				Dyar, Bob (OPR)	Ensure that the NVR's will have required storage of at least 30 days. Adding the cameras will take up more memory.	Requirement for additional NVR's to be determined during Phase 1A plan development.
10	3				Dyar, Bob (OPR)	Ensure temporary fencing is securely installed. Meaning that it can't be easily scaled, breached, or knocked over. This to help prevent a climber from having the fence fall over or be able to just pull it over.	Agree, design of temporary fence/concrete barrier prevents actions noted by reviewer. Weight of precast CTB sections provide the overturning restraint.
11	4						
12	5						
13	6						
14	7						
15	8						
16	9						
17	10						
18	11						
19	12						
20	13						
21	14						
22	15						
23	16						
24	17						
25	18						
26	19						
27	20						
28	21						
29	22						
30	**END OF COMMENTS**						

AMERICAN OVERSIGHT

	H	I
1	D and perimeter protections	
2	10/27/2025	
3		
4		
5		
6		
7	**Response By**	**Correction Date and Resolution**
8	Sid Mielke	
9	Sid Mielke	
10	Sid Mielke	
11		
12		
13		
14		
15		
16		
17		
18		
19		
20		
21		
22		
23		
24		
25		
26		
27		
28		
29		
30		

AMERICAN OVERSIGHT

From: Mielke, Sid <smielke@seatx.com>
Sent: Tuesday, January 06, 2026 10:29 PM EST
To: DIAZ, MARIA C <MARIA.C.DIAZ@cbp.dhs.gov>; Elsa Hinojosa <mhinojosa1@ci.laredo.tx.us>; LFO FACILITIES <LFO-FACILITIES@cbp.dhs.gov>; LOZANO, EDUARDO <EDUARDO.LOZANO@CBP.DHS.GOV>; FLORES, ALBERTO A <ALBERTO.A.FLORES@CBP.DHS.GOV>; STELLEMA, DAVID M. <DAVID.M.STELLEMA@cbp.dhs.gov>; Havinoviski, Glenn <ghavinoviski@jmttg.com>; Marsteller, Bradley <BMarsteller@jmt.com>
CC: Sergio Perez - PT1F <sergio.perez@gsa.gov>; CASPERSON, JARED <JARED.CASPERSON@cbp.dhs.gov>; HAMLETT, ELIZABETH F <elizabeth.f.hamlett@cbp.dhs.gov>; FLANAGAN, RYAN H <RYAN.H.FLANAGAN@cbp.dhs.gov>; David Cornelison <david.cornelison@gsa.gov>; LANCASTER, JAMES A (CTR) <JAMES.A.LANCASTER@associates.cbp.dhs.gov>; Joseph W. Neeb <jneeb@ci.laredo.tx.us>; Jose A. Valdez, Jr. <jvaldez5@ci.laredo.tx.us>; Steve E. Landin <selandin@ci.laredo.tx.us>; ROSS, YVETTE <YVETTE.ROSS@cbp.dhs.gov>; rchavez@ci.laredo.tx.us <rchavez@ci.laredo.tx.us>; jrichard@ci.laredo.tx.us <jrichard@ci.laredo.tx.us>; Olga De Angel <odeangel@ci.laredo.tx.us>; Elizabeth Estrada <eestrada@ci.laredo.tx.us>; gsaavedra@ci.laredo.tx.us <gsaavedra@ci.laredo.tx.us>; Evelyn Gomez <egomez@ci.laredo.tx.us>; jim . king <jim.king@kingadvising.com>; randolphdavide <randolphdavide@aol.com>; Romero, Adrian <aromero@seatx.com>; Covarrubias, Martin <mcovarrubias@seatx.com>; Edward Ochoa <edward.ochoa@kci.com>; BALDWIN,KELLY L <kelly.l.baldwin@cbp.dhs.gov>; NORRIE, ROBERT <ROBERT.NORRIE@cbp.dhs.gov>; Jim King <idaho4jk@gmail.com>; VASQUEZ, JAVIER <JAVIER.VASQUEZ@CBP.DHS.GOV>; Jared Bradley - 9P <jared.bradley@gsa.gov>; FAZ, JUAN O <JUAN.O.FAZ@cbp.dhs.gov>; CHAVEZ, JUAN <JUAN.CHAVEZ@CBP.DHS.gov>; LOZANO, LUIS G <LUIS.G.LOZANO@CBP.DHS.GOV>; ALVAREZ, SANTIAGO III <SANTIAGO.III.ALVAREZ@CBP.DHS.GOV>; GARZA, MICHAELC <MICHAEL.C.GARZA@cbp.dhs.gov>; SALINAS, PEDRO A <PEDRO.A.SALINAS2@cbp.dhs.gov>; GARZA, MARGARITA <MARGARITA.GARZA@CBP.DHS.GOV>; LAREDO POE FACILITIES <LAREDOPOEFACILITIES@cbp.dhs.gov>; CAVAZOS, REYMUNDO <REYMUNDO.CAVAZOS@CBP.DHS.GOV>; RANGEL, EFREN R <EFREN.R.RANGEL@cbp.dhs.gov>; MARA, JEFFREY J <JEFFREY.J.MARA@CBP.DHS.GOV>; GUERRA, ADRIAN C <ADRIAN.C.GUERRA@CBP.DHS.GOV>; AGEE, JAMES M. (CTR) <JAMES.M.AGEE@associates.cbp.dhs.gov>; DYAR, ROBERT A. (OPR) <ROBERT.A.DYAR@cbp.dhs.gov>; CAMACHO, ALEJANDRO (CTR) <alejandro.camacho@associates.cbp.dhs.gov>; Mark Woods - 7PCE <mark.woods@gsa.gov>; alberto.garcia@gsa.gov <alberto.garcia@gsa.gov>; DRAKE, CHERELLE A <CHERELLE.A.DRAKE@cbp.dhs.gov>; MORENO, TONY <TONY.MORENO@cbp.dhs.gov>; SPRAKER, KIRSTEN A. (CTR) <KIRSTEN.A.SPRAKER@associates.cbp.dhs.gov>; MARIN, JOSE A <JOSE.A.MARIN@cbp.dhs.gov>; SERIAN, JOSHUA <joshua.serian@cbp.dhs.gov>; ADAMS, JONATHAN <JONATHAN.ADAMS@cbp.dhs.gov>; BENAVIDES, LEOBARDO <LEOBARDO.BENAVIDES@CBP.DHS.GOV>; CROUCH, CHRISTOPHER M <CHRISTOPHER.M.CROUCH@cbp.dhs.gov>; HANNA, AUSTIN J <AUSTIN.J.HANNA@associates.cbp.dhs.gov>; ESPINOZA MONTALVO, RICARDO (OIT) <RICARDO.ESPINOZAMONTALVO@cbp.dhs.gov>; ROBERTSON, HEATHER M <HEATHER.M.ROBERTSON@CBP.DHS.GOV>; COSTILLA, RUBEN (OIT) <RUBEN.COSTILLA@cbp.dhs.gov>; MARTINEZ, JORGE Z (OIT) <JORGE.Z.MARTINEZ@CBP.DHS.GOV>; CAMACHO, JUAN R <JUAN.R.CAMACHO@cbp.dhs.gov>; Kirsten Spraker <kspraker@vpdgov.com>; GUSTAFSON-JR, RONALD A. (CTR) <ronald.a.gustafson-jr@associates.cbp.dhs.gov>; NEWTON, DAVID E. (CTR) <david.e.newton@associates.cbp.dhs.gov>; DONAHUE, STEPHANIE D <STEPHANIE.D.DONAHUE@CBP.DHS.GOV>; McGraw, John <JMcGraw@jmt.com>; Shaner, Nickalaus <NShaner@jmt.com>
Subject: Re: [EXTERNAL] FY25 Laredo WTB Expansion Project
Attachment(s): "Re [EXTERNAL] FY25 Laredo WTB Expansion Project.msg"

Sender: smielke@seatx.com
Subject: Re: [EXTERNAL] FY25 Laredo WTB Expansion Project
Message-Id: <PH7PR20MB5089E4E862D7921D39468294BE84A@PH7PR20MB5089.namprd20.prod.outlook.com>
Recipient: jrichard@ci.laredo.tx.us

AMERICAN OVERSIGHT

From: Mielke, Sid <smielke@seatx.com>
Sent: Tuesday, January 06, 2026 10:29 PM EST
To: DIAZ, MARIA C <MARIA.C.DIAZ@cbp.dhs.gov>; Elsa Hinojosa <mhinojosa1@ci.laredo.tx.us>; LFO FACILITIES <LFO-FACILITIES@cbp.dhs.gov>; LOZANO, EDUARDO <EDUARDO.LOZANO@CBP.DHS.GOV>; FLORES, ALBERTO A <ALBERTO.A.FLORES@CBP.DHS.GOV>; STELLEMA, DAVID M. <DAVID.M.STELLEMA@cbp.dhs.gov>; Havinoviski, Glenn <ghavinoviski@jmttg.com>; Marsteller, Bradley <BMarsteller@jmt.com>
CC: Sergio Perez - PT1F <sergio.perez@gsa.gov>; CASPERSON, JARED <JARED.CASPERSON@cbp.dhs.gov>; HAMLETT, ELIZABETH F <elizabeth.f.hamlett@cbp.dhs.gov>; FLANAGAN, RYAN H <RYAN.H.FLANAGAN@cbp.dhs.gov>; David Cornelison <david.cornelison@gsa.gov>; LANCASTER, JAMES A (CTR) <JAMES.A.LANCASTER@associates.cbp.dhs.gov>; Joseph W. Neeb <jneeb@ci.laredo.tx.us>; Jose A. Valdez, Jr. <jvaldez5@ci.laredo.tx.us>; Steve E. Landin <selandin@ci.laredo.tx.us>; ROSS, YVETTE <YVETTE.ROSS@cbp.dhs.gov>; rchavez@ci.laredo.tx.us <rchavez@ci.laredo.tx.us>; jrichard@ci.laredo.tx.us <jrichard@ci.laredo.tx.us>; Olga De Angel <odeangel@ci.laredo.tx.us>; Elizabeth Estrada <eestrada@ci.laredo.tx.us>; gsaavedra@ci.laredo.tx.us <gsaavedra@ci.laredo.tx.us>; Evelyn Gomez <egomez@ci.laredo.tx.us>; jim . king <jim.king@kingadvising.com>; randolphdavide <randolphdavide@aol.com>; Romero, Adrian <aromero@seatx.com>; Covarrubias, Martin <mcovarrubias@seatx.com>; Edward Ochoa <edward.ochoa@kci.com>; BALDWIN,KELLY L <kelly.l.baldwin@cbp.dhs.gov>; NORRIE, ROBERT <ROBERT.NORRIE@cbp.dhs.gov>; Jim King <idaho4jk@gmail.com>; VASQUEZ, JAVIER <JAVIER.VASQUEZ@CBP.DHS.GOV>; Jared Bradley - 9P <jared.bradley@gsa.gov>; FAZ, JUAN O <JUAN.O.FAZ@cbp.dhs.gov>; CHAVEZ, JUAN <JUAN.CHAVEZ@CBP.DHS.gov>; LOZANO, LUIS G <LUIS.G.LOZANO@CBP.DHS.GOV>; ALVAREZ, SANTIAGO III <SANTIAGO.III.ALVAREZ@CBP.DHS.GOV>; GARZA, MICHAELC <MICHAEL.C.GARZA@cbp.dhs.gov>; SALINAS, PEDRO A <PEDRO.A.SALINAS2@cbp.dhs.gov>; GARZA, MARGARITA <MARGARITA.GARZA@CBP.DHS.GOV>; LAREDO POE FACILITIES <LAREDOPOEFACILITIES@cbp.dhs.gov>; CAVAZOS, REYMUNDO <REYMUNDO.CAVAZOS@CBP.DHS.GOV>; RANGEL, EFREN R <EFREN.R.RANGEL@cbp.dhs.gov>; MARA, JEFFREY J <JEFFREY.J.MARA@CBP.DHS.GOV>; GUERRA, ADRIAN C <ADRIAN.C.GUERRA@CBP.DHS.GOV>; AGEE, JAMES M. (CTR) <JAMES.M.AGEE@associates.cbp.dhs.gov>; DYAR, ROBERT A. (OPR) <ROBERT.A.DYAR@cbp.dhs.gov>; CAMACHO, ALEJANDRO (CTR) <alejandro.camacho@associates.cbp.dhs.gov>; Mark Woods - 7PCE <mark.woods@gsa.gov>; alberto.garcia@gsa.gov <alberto.garcia@gsa.gov>; DRAKE, CHERELLE A <CHERELLE.A.DRAKE@cbp.dhs.gov>; MORENO, TONY <TONY.MORENO@cbp.dhs.gov>; SPRAKER, KIRSTEN A. (CTR) <KIRSTEN.A.SPRAKER@associates.cbp.dhs.gov>; MARIN, JOSE A <JOSE.A.MARIN@cbp.dhs.gov>; SERIAN, JOSHUA <joshua.serian@cbp.dhs.gov>; ADAMS, JONATHAN <JONATHAN.ADAMS@cbp.dhs.gov>; BENAVIDES, LEOBARDO <LEOBARDO.BENAVIDES@CBP.DHS.GOV>; CROUCH, CHRISTOPHER M <CHRISTOPHER.M.CROUCH@cbp.dhs.gov>; HANNA, AUSTIN J <AUSTIN.J.HANNA@associates.cbp.dhs.gov>; ESPINOZA MONTALVO, RICARDO (OIT) <RICARDO.ESPINOZAMONTALVO@cbp.dhs.gov>; ROBERTSON, HEATHER M <HEATHER.M.ROBERTSON@CBP.DHS.GOV>; COSTILLA, RUBEN (OIT) <RUBEN.COSTILLA@cbp.dhs.gov>; MARTINEZ, JORGE Z (OIT) <JORGE.Z.MARTINEZ@CBP.DHS.GOV>; CAMACHO, JUAN R <JUAN.R.CAMACHO@cbp.dhs.gov>; Kirsten Spraker <kspraker@vpdgov.com>; GUSTAFSON-JR, RONALD A. (CTR) <ronald.a.gustafson-jr@associates.cbp.dhs.gov>; NEWTON, DAVID E. (CTR) <david.e.newton@associates.cbp.dhs.gov>; DONAHUE, STEPHANIE D <STEPHANIE.D.DONAHUE@CBP.DHS.GOV>; McGraw, John <JMcGraw@jmt.com>; Shaner, Nickalaus <NShaner@jmt.com>
Subject: Re: [EXTERNAL] FY25 Laredo WTB Expansion Project
Attachment(s): "WTB - DAP PROJECT MTG AGENDA 01-08-26.pdf"

CAUTION: This email originated from outside your organization. Exercise caution when opening attachments or clicking links, especially from unknown senders.

To All,

Please find attached our proposed agenda for the 01-08-2026 meeting. Additional emails to follow with file attachments relating to 30% comments.

Sidney "Sid" A. Mielke, P.E. Senior Project Manager

A JMT DIVISION

3838 NW Loop 410, San Antonio, TX 78229
P: (210)735-9202
C (210)861-3126
E:smielke@seatx.com

From: DIAZ, MARIA C
Sent: Tuesday, April 1, 2025 6:55 AM
To: DIAZ, MARIA C <MARIA.C.DIAZ@cbp.dhs.gov>; Mielke, Sid <smielke@seatx.com>; Elsa Hinojosa <mhinojosa1@ci.laredo.tx.us>; LFO FACILITIES <LFO-FACILITIES@cbp.dhs.gov>; LOZANO, EDUARDO <EDUARDO.LOZANO@CBP.DHS.GOV>; FLORES, ALBERTO A <ALBERTO.A.FLORES@CBP.DHS.GOV>; STELLEMA, DAVID M. <DAVID.M.STELLEMA@cbp.dhs.gov>; Havinoviski, Glenn <ghavinoviski@jmttg.com>; Marsteller, Bradley <BMarsteller@jmt.com>
Cc: Sergio Perez - PT1F <sergio.perez@gsa.gov>; CASPERSON, JARED <JARED.CASPERSON@cbp.dhs.gov>; HAMLETT, ELIZABETH F <elizabeth.f.hamlett@cbp.dhs.gov>; FLANAGAN, RYAN H <RYAN.H.FLANAGAN@cbp.dhs.gov>; David Cornelison <david.cornelison@gsa.gov>; LANCASTER, JAMES A (CTR) <JAMES.A.LANCASTER@associates.cbp.dhs.gov>; Joseph W. Neeb <jneeb@ci.laredo.tx.us>; Jose A. Valdez, Jr. <jvaldez5@ci.laredo.tx.us>; Steve E. Landin <selandin@ci.laredo.tx.us>; ROSS, YVETTE <YVETTE.ROSS@cbp.dhs.gov>; rchavez@ci.laredo.tx.us <rchavez@ci.laredo.tx.us>; jrichard@ci.laredo.tx.us

AMERICAN OVERSIGHT

<jrichard@ci.laredo.tx.us>; Olga De Angel <odeangel@ci.laredo.tx.us>; Elizabeth Estrada <eestrada@ci.laredo.tx.us>; gsaavedra@ci.laredo.tx.us <gsaavedra@ci.laredo.tx.us>; Evelyn Gomez <egomez@ci.laredo.tx.us>; jim.king <jim.king@kingadvising.com>; randolphdavide <randolphdavide@aol.com>; Romero, Adrian <aromero@seatx.com>; Covarrubias, Martin <mcovarrubias@seatx.com>; Edward Ochoa <edward.ochoa@kci.com>; BALDWIN, KELLY L <kelly.l.baldwin@cbp.dhs.gov>; NORRIE, ROBERT <ROBERT.NORRIE@cbp.dhs.gov>; Jim King <idaho4jk@gmail.com>; VASQUEZ, JAVIER <JAVIER.VASQUEZ@CBP.DHS.GOV>; Jared Bradley - 9P <jared.bradley@gsa.gov>; FAZ, JUAN O <JUAN.O.FAZ@cbp.dhs.gov>; CHAVEZ, JUAN <JUAN.CHAVEZ@CBP.DHS.gov>; LOZANO, LUIS G <LUIS.G.LOZANO@CBP.DHS.GOV>; ALVAREZ, SANTIAGO III <SANTIAGO.III.ALVAREZ@CBP.DHS.GOV>; GARZA, MICHAEL C <MICHAEL.C.GARZA@cbp.dhs.gov>; SALINAS, PEDRO A <PEDRO.A.SALINAS2@cbp.dhs.gov>; GARZA, MARGARITA <MARGARITA.GARZA@CBP.DHS.GOV>; LAREDO POE FACILITIES <LAREDOPOEFACILITIES@cbp.dhs.gov>; CAVAZOS, REYMUNDO <REYMUNDO.CAVAZOS@CBP.DHS.GOV>; RANGEL, EFREN R <EFREN.R.RANGEL@cbp.dhs.gov>; MARA, JEFFREY J <JEFFREY.J.MARA@CBP.DHS.GOV>; GUERRA, ADRIAN C <ADRIAN.C.GUERRA@CBP.DHS.GOV>; AGEE, JAMES M. (CTR) <JAMES.M.AGEE@associates.cbp.dhs.gov>; DYAR, ROBERT A. (OPR) <ROBERT.A.DYAR@cbp.dhs.gov>; CAMACHO, ALEJANDRO (CTR) <alejandro.camacho@associates.cbp.dhs.gov>; Mark Woods - 7PCE <mark.woods@gsa.gov>; alberto.garcia@gsa.gov <alberto.garcia@gsa.gov>; DRAKE, CHERELLE A <CHERELLE.A.DRAKE@cbp.dhs.gov>; MORENO, TONY <TONY.MORENO@cbp.dhs.gov>; SPRAKER, KIRSTEN A. (CTR) <KIRSTEN.A.SPRAKER@associates.cbp.dhs.gov>; MARIN, JOSE A <JOSE.A.MARIN@cbp.dhs.gov>; SERIAN, JOSHUA <joshua.serian@cbp.dhs.gov>; ADAMS, JONATHAN <JONATHAN.ADAMS@cbp.dhs.gov>; BENAVIDES, LEOBARDO <LEOBARDO.BENAVIDES@CBP.DHS.GOV>; CROUCH, CHRISTOPHER M <CHRISTOPHER.M.CROUCH@cbp.dhs.gov>; HANNA, AUSTIN J <AUSTIN.J.HANNA@associates.cbp.dhs.gov>; ESPINOZA MONTALVO, RICARDO (OIT) <RICARDO.ESPINOZAMONTALVO@cbp.dhs.gov>; ROBERTSON, HEATHER M <HEATHER.M.ROBERTSON@CBP.DHS.GOV>; COSTILLA, RUBEN (OIT) <RUBEN.COSTILLA@cbp.dhs.gov>; MARTINEZ, JORGE Z (OIT) <JORGE.Z.MARTINEZ@CBP.DHS.GOV>; CAMACHO, JUAN R <JUAN.R.CAMACHO@cbp.dhs.gov>; Kirsten Spraker <kspraker@vpdgov.com>; GUSTAFSON-JR, RONALD A. (CTR) <ronald.a.gustafson-jr@associates.cbp.dhs.gov>; NEWTON, DAVID E. (CTR) <david.e.newton@associates.cbp.dhs.gov>; DONAHUE, STEPHANIE D <STEPHANIE.D.DONAHUE@CBP.DHS.GOV>; McGraw, John <JMcGraw@jmt.com>; Shaner, Nickalaus <NShaner@jmt.com>
Subject: [EXTERNAL] FY25 Laredo WTB Expansion Project
When: Thursday, January 8, 2026 10:00 AM-11:00 AM.
Where: Microsoft Teams Meeting

Cyber Security Reminder: Please use caution - message originated outside JMT.

Microsoft Teams Need help?

Join the meeting now

Meeting ID: 220 633 975 367

Passcode: mV3GN2vE

Dial in by phone

+1 332-249-0605,,22046189# United States, New York City

Find a local number

Phone conference ID: 220 461 89#

For organizers: Meeting options | Reset dial-in PIN

This Teams Meeting is hosted on a U.S. Government information system and is provided for U.S. Government-authorized use only. Unauthorized or improper use or access of this system may result in disciplinary action as well as civil and criminal penalties.

This message is intended for the use of the individual or entity to which it is addressed and may contain information that is confidential, privileged and exempt from disclosure under applicable law. If the reader of this message is not the intended recipient or the employee or agent of the intended recipient, you are hereby notified that any dissemination, distribution, or copying of this communication is strictly prohibited. If you have received this communication in error, please contact the sender immediately and delete it from your system.

Thank You.

AMERICAN OVERSIGHT

STRUCTURAL ENGINEERING ASSOCIATES

Port Laredo TEXAS

IN ASSOCIATION WITH KING ADVISING LLC

MEETING AGENDA

LAREDO WORLD TRADE BRIDGE - EXPANSION PROJECT
DAP PROJECT WORKING GROUP
January 8, 2026
10:00 PM Central Standard Time, 11:00 PM Eastern Standard Time, 8:00 AM Pacific Standard Time

- The design team has prepared a draft DAP Application amendment to be forwarded to the DAP team and the City of Laredo management in the coming days. This amendment has been prepared to indicate the creation and approval of 2 separate construction documents and construction phases.
  - **PHASE 1**: The main construction contract, currently the TxDOT PS&E construction documents that include the construction of the complete new northbound bridge including the DAP project components required to tie the bridge to the existing northbound POE area.
    - The DAP Project Phase 1 will be constructed outside of and beyond the temporary secure perimeter fence/concrete barrier but within the federal property boundary footprint. DAP Phase 1 project components include but are not limited to:
      - New NB departure embankment.
      - Remove & replace main POE security perimeter fence, as indicated.
      - New NB bridge rolling gate and operator.
      - New and replacement roadway lighting within POE perimeter.
      - New concrete pavement section.
      - Proposed drainage between existing pavement and new NB bridge.
      - New pavement markings, delineators, signage and special traffic control devices required for approach to MEP units.
      - The previous DAP project 30% submittal included all the above noted items, for which review has been completed and comments received.
  - **Phase 1A:** The special systems construction contract, that includes MEP pre-read equipment and required new CCTV equipment.
    - The DAP Project Phase 1A will be constructed behind the temporary secure perimeter fence/concrete barrier and within the federal property boundary footprint and operational secure perimeter. DAP Phase 1A project components include but are not limited to:
      - Four new lanes of MEP pre-read equipment to be installed directly in front of the existing MEP unit structures. Required infrastructure connection to the existing NII control building, operational testing and acceptance by CBP are included in this item.
      - New CCTV cameras and associated equipment as required by the CBP Design Guide for security and monitoring of the new NB bridge and POE gate. Required infrastructure connection to existing POE CCTV system, operational testing and acceptance by CBP are included in this item.

AMERICAN OVERSIGHT

  - These items were not included in the previous 30% DAP project submittal and will require multiple design review submittals and approvals prior to construction. RapiScan will provide the required details for installation of the MEP pre-read lane equipment. SEA/JMT will provide the construction plans and will utilize TxDOT standard designs and drawings will be utilized where possible for the CCTV equipment.

- Phase 1 and Phase 1A DAP projects will be reviewed and approved to move forward to construction along two separate timelines.
  - Phase 1 DAP project will follow the currently published main City of Laredo/TxDOT project timeline to the extent possible with the goal to maintain final construction approval by September 2026. Construction for Phase 1 is currently scheduled to commence in January 2027 and has a projected 9 month project duration.
  - Phase 1A DAP project will follow a separate timeline to be determined and approved in January 2026. Phase 1A will require contractor prescreening and full coordination with CBP POE operational staff. Phase 1A can commence, once approved for construction after commencement of Phase 1, but completion of Phase 1A must coincide with the completion of Phase 1. Anticipated construction time for Phase 1A is 3 months.
  - The main project Phase 2 cannot commence until both Phase 1 and Phase 1A DAP projects are completed and accepted.
- Status of 30% Submittal Package Review
  - CBP and GSA comments received
  - Design team responses to comments receive distributed along with this agenda.
- Status of TxDOT main project submittals
  - FINAL TxDOT project submittal rescheduled for February 23, 2026.
  - Anticipate review and approval to advertise for bids in accordance with current overall project timeline. (August 2026)
- Look Ahead Schedule
  - TxDOT Final PS&E revised to 02-23-2026.
  - DAP 60% Submittal – target to DAP team on 02-23-2026.
  - Future FY26 Team Meetings to continue as scheduled on second Thursday of each month.
- Other Items for Discussion

AMERICAN OVERSIGHT

From: Mielke, Sid <smielke@seatx.com>
Sent: Tuesday, January 06, 2026 10:29 PM EST
To: DIAZ, MARIA C <MARIA.C.DIAZ@cbp.dhs.gov>; Elsa Hinojosa <mhinojosa1@ci.laredo.tx.us>; LFO FACILITIES <LFO-FACILITIES@cbp.dhs.gov>; LOZANO, EDUARDO <EDUARDO.LOZANO@CBP.DHS.GOV>; FLORES, ALBERTO A <ALBERTO.A.FLORES@CBP.DHS.GOV>; STELLEMA, DAVID M. <DAVID.M.STELLEMA@cbp.dhs.gov>; Havinoviski, Glenn <ghavinoviski@jmttg.com>; Marsteller, Bradley <BMarsteller@jmt.com>
CC: Sergio Perez - PT1F <sergio.perez@gsa.gov>; CASPERSON, JARED <JARED.CASPERSON@cbp.dhs.gov>; HAMLETT, ELIZABETH F <elizabeth.f.hamlett@cbp.dhs.gov>; FLANAGAN, RYAN H <RYAN.H.FLANAGAN@cbp.dhs.gov>; David Cornelison <david.cornelison@gsa.gov>; LANCASTER, JAMES A (CTR) <JAMES.A.LANCASTER@associates.cbp.dhs.gov>; Joseph W. Neeb <jneeb@ci.laredo.tx.us>; Jose A. Valdez, Jr. <jvaldez5@ci.laredo.tx.us>; Steve E. Landin <selandin@ci.laredo.tx.us>; ROSS, YVETTE <YVETTE.ROSS@cbp.dhs.gov>; rchavez@ci.laredo.tx.us <rchavez@ci.laredo.tx.us>; jrichard@ci.laredo.tx.us <jrichard@ci.laredo.tx.us>; Olga De Angel <odeangel@ci.laredo.tx.us>; Elizabeth Estrada <eestrada@ci.laredo.tx.us>; gsaavedra@ci.laredo.tx.us <gsaavedra@ci.laredo.tx.us>; Evelyn Gomez <egomez@ci.laredo.tx.us>; jim . king <jim.king@kingadvising.com>; randolphdavide <randolphdavide@aol.com>; Romero, Adrian <aromero@seatx.com>; Covarrubias, Martin <mcovarrubias@seatx.com>; Edward Ochoa <edward.ochoa@kci.com>; BALDWIN,KELLY L <kelly.l.baldwin@cbp.dhs.gov>; NORRIE, ROBERT <ROBERT.NORRIE@cbp.dhs.gov>; Jim King <idaho4jk@gmail.com>; VASQUEZ, JAVIER <JAVIER.VASQUEZ@CBP.DHS.GOV>; Jared Bradley - 9P <jared.bradley@gsa.gov>; FAZ, JUAN O <JUAN.O.FAZ@cbp.dhs.gov>; CHAVEZ, JUAN <JUAN.CHAVEZ@CBP.DHS.gov>; LOZANO, LUIS G <LUIS.G.LOZANO@CBP.DHS.GOV>; ALVAREZ, SANTIAGO III <SANTIAGO.III.ALVAREZ@CBP.DHS.GOV>; GARZA, MICHAELC <MICHAEL.C.GARZA@cbp.dhs.gov>; SALINAS, PEDRO A <PEDRO.A.SALINAS2@cbp.dhs.gov>; GARZA, MARGARITA <MARGARITA.GARZA@CBP.DHS.GOV>; LAREDO POE FACILITIES <LAREDOPOEFACILITIES@cbp.dhs.gov>; CAVAZOS, REYMUNDO <REYMUNDO.CAVAZOS@CBP.DHS.GOV>; RANGEL, EFREN R <EFREN.R.RANGEL@cbp.dhs.gov>; MARA, JEFFREY J <JEFFREY.J.MARA@CBP.DHS.GOV>; GUERRA, ADRIAN C <ADRIAN.C.GUERRA@CBP.DHS.GOV>; AGEE, JAMES M. (CTR) <JAMES.M.AGEE@associates.cbp.dhs.gov>; DYAR, ROBERT A. (OPR) <ROBERT.A.DYAR@cbp.dhs.gov>; CAMACHO, ALEJANDRO (CTR) <alejandro.camacho@associates.cbp.dhs.gov>; Mark Woods - 7PCE <mark.woods@gsa.gov>; alberto.garcia@gsa.gov <alberto.garcia@gsa.gov>; DRAKE, CHERELLE A <CHERELLE.A.DRAKE@cbp.dhs.gov>; MORENO, TONY <TONY.MORENO@cbp.dhs.gov>; SPRAKER, KIRSTEN A. (CTR) <KIRSTEN.A.SPRAKER@associates.cbp.dhs.gov>; MARIN, JOSE A <JOSE.A.MARIN@cbp.dhs.gov>; SERIAN, JOSHUA <joshua.serian@cbp.dhs.gov>; ADAMS, JONATHAN <JONATHAN.ADAMS@cbp.dhs.gov>; BENAVIDES, LEOBARDO <LEOBARDO.BENAVIDES@CBP.DHS.GOV>; CROUCH, CHRISTOPHER M <CHRISTOPHER.M.CROUCH@cbp.dhs.gov>; HANNA, AUSTIN J <AUSTIN.J.HANNA@associates.cbp.dhs.gov>; ESPINOZA MONTALVO, RICARDO (OIT) <RICARDO.ESPINOZAMONTALVO@cbp.dhs.gov>; ROBERTSON, HEATHER M <HEATHER.M.ROBERTSON@CBP.DHS.GOV>; COSTILLA, RUBEN (OIT) <RUBEN.COSTILLA@cbp.dhs.gov>; MARTINEZ, JORGE Z (OIT) <JORGE.Z.MARTINEZ@CBP.DHS.GOV>; CAMACHO, JUAN R <JUAN.R.CAMACHO@cbp.dhs.gov>; Kirsten Spraker <kspraker@vpdgov.com>; GUSTAFSON-JR, RONALD A. (CTR) <ronald.a.gustafson-jr@associates.cbp.dhs.gov>; NEWTON, DAVID E. (CTR) <david.e.newton@associates.cbp.dhs.gov>; DONAHUE, STEPHANIE D <STEPHANIE.D.DONAHUE@CBP.DHS.GOV>; McGraw, John <JMcGraw@jmt.com>; Shaner,Nickalaus <NShaner@jmt.com>
Subject: Re: [EXTERNAL] FY25 Laredo WTB Expansion Project
Attachment(s): "WTB - DAP PROJECT MTG AGENDA 01-08-26.pdf"

CAUTION: This email originated from outside your organization. Exercise caution when opening attachments or clicking links, especially from unknown senders.

To All,

Please find attached our proposed agenda for the 01-08-2026 meeting. Additional emails to follow with file attachments relating to 30% comments.

Sidney "Sid" A. Mielke, P.E. Senior Project Manager

A JMT DIVISION

3838 NW Loop 410, San Antonio, TX 78229
P: (210)735-9202
C (210)861-3126
E:smielke@seatx.com

From: DIAZ, MARIA C
Sent: Tuesday, April 1, 2025 6:55 AM
To: DIAZ, MARIA C <MARIA.C.DIAZ@cbp.dhs.gov>; Mielke, Sid <smielke@seatx.com>; Elsa Hinojosa <mhinojosa1@ci.laredo.tx.us>; LFO FACILITIES <LFO-FACILITIES@cbp.dhs.gov>; LOZANO, EDUARDO <EDUARDO.LOZANO@CBP.DHS.GOV>; FLORES, ALBERTO A <ALBERTO.A.FLORES@CBP.DHS.GOV>; STELLEMA, DAVID M. <DAVID.M.STELLEMA@cbp.dhs.gov>; Havinoviski, Glenn <ghavinoviski@jmttg.com>; Marsteller, Bradley <BMarsteller@jmt.com>
Cc: Sergio Perez - PT1F <sergio.perez@gsa.gov>; CASPERSON, JARED <JARED.CASPERSON@cbp.dhs.gov>; HAMLETT, ELIZABETH F <elizabeth.f.hamlett@cbp.dhs.gov>; FLANAGAN, RYAN H <RYAN.H.FLANAGAN@cbp.dhs.gov>; David Cornelison <david.cornelison@gsa.gov>; LANCASTER, JAMES A (CTR) <JAMES.A.LANCASTER@associates.cbp.dhs.gov>; Joseph W. Neeb <jneeb@ci.laredo.tx.us>; Jose A. Valdez, Jr. <jvaldez5@ci.laredo.tx.us>; Steve E. Landin <selandin@ci.laredo.tx.us>; ROSS, YVETTE <YVETTE.ROSS@cbp.dhs.gov>; rchavez@ci.laredo.tx.us <rchavez@ci.laredo.tx.us>; jrichard@ci.laredo.tx.us

AMERICAN OVERSIGHT

<jrichard@ci.laredo.tx.us>; Olga De Angel <odeangel@ci.laredo.tx.us>; Elizabeth Estrada <eestrada@ci.laredo.tx.us>; gsaavedra@ci.laredo.tx.us <gsaavedra@ci.laredo.tx.us>; Evelyn Gomez <egomez@ci.laredo.tx.us>; jim.king <jim.king@kingadvising.com>; randolphdavide <randolphdavide@aol.com>; Romero, Adrian <aromero@seatx.com>; Covarrubias, Martin <mcovarrubias@seatx.com>; Edward Ochoa <edward.ochoa@kci.com>; BALDWIN, KELLY L <kelly.l.baldwin@cbp.dhs.gov>; NORRIE, ROBERT <ROBERT.NORRIE@cbp.dhs.gov>; Jim King <idaho4jk@gmail.com>; VASQUEZ, JAVIER <JAVIER.VASQUEZ@CBP.DHS.GOV>; Jared Bradley - 9P <jared.bradley@gsa.gov>; FAZ, JUAN O <JUAN.O.FAZ@cbp.dhs.gov>; CHAVEZ, JUAN <JUAN.CHAVEZ@CBP.DHS.gov>; LOZANO, LUIS G <LUIS.G.LOZANO@CBP.DHS.GOV>; ALVAREZ, SANTIAGO III <SANTIAGO.III.ALVAREZ@CBP.DHS.GOV>; GARZA, MICHAEL C <MICHAEL.C.GARZA@cbp.dhs.gov>; SALINAS, PEDRO A <PEDRO.A.SALINAS2@cbp.dhs.gov>; GARZA, MARGARITA <MARGARITA.GARZA@CBP.DHS.GOV>; LAREDO POE FACILITIES <LAREDOPOEFACILITIES@cbp.dhs.gov>; CAVAZOS, REYMUNDO <REYMUNDO.CAVAZOS@CBP.DHS.GOV>; RANGEL, EFREN R <EFREN.R.RANGEL@cbp.dhs.gov>; MARA, JEFFREY J <JEFFREY.J.MARA@CBP.DHS.GOV>; GUERRA, ADRIAN C <ADRIAN.C.GUERRA@CBP.DHS.GOV>; AGEE, JAMES M. (CTR) <JAMES.M.AGEE@associates.cbp.dhs.gov>; DYAR, ROBERT A. (OPR) <ROBERT.A.DYAR@cbp.dhs.gov>; CAMACHO, ALEJANDRO (CTR) <alejandro.camacho@associates.cbp.dhs.gov>; Mark Woods - 7PCE <mark.woods@gsa.gov>; alberto.garcia@gsa.gov <alberto.garcia@gsa.gov>; DRAKE, CHERELLE A <CHERELLE.A.DRAKE@cbp.dhs.gov>; MORENO, TONY <TONY.MORENO@cbp.dhs.gov>; SPRAKER, KIRSTEN A. (CTR) <KIRSTEN.A.SPRAKER@associates.cbp.dhs.gov>; MARIN, JOSE A <JOSE.A.MARIN@cbp.dhs.gov>; SERIAN, JOSHUA <joshua.serian@cbp.dhs.gov>; ADAMS, JONATHAN <JONATHAN.ADAMS@cbp.dhs.gov>; BENAVIDES, LEOBARDO <LEOBARDO.BENAVIDES@CBP.DHS.GOV>; CROUCH, CHRISTOPHER M <CHRISTOPHER.M.CROUCH@cbp.dhs.gov>; HANNA, AUSTIN J <AUSTIN.J.HANNA@associates.cbp.dhs.gov>; ESPINOZA MONTALVO, RICARDO (OIT) <RICARDO.ESPINOZAMONTALVO@cbp.dhs.gov>; ROBERTSON, HEATHER M <HEATHER.M.ROBERTSON@CBP.DHS.GOV>; COSTILLA, RUBEN (OIT) <RUBEN.COSTILLA@cbp.dhs.gov>; MARTINEZ, JORGE Z (OIT) <JORGE.Z.MARTINEZ@CBP.DHS.GOV>; CAMACHO, JUAN R <JUAN.R.CAMACHO@cbp.dhs.gov>; Kirsten Spraker <kspraker@vpdgov.com>; GUSTAFSON-JR, RONALD A. (CTR) <ronald.a.gustafson-jr@associates.cbp.dhs.gov>; NEWTON, DAVID E. (CTR) <david.e.newton@associates.cbp.dhs.gov>; DONAHUE, STEPHANIE D <STEPHANIE.D.DONAHUE@CBP.DHS.GOV>; McGraw, John <JMcGraw@jmt.com>; Shaner, Nickalaus <NShaner@jmt.com>
Subject: [EXTERNAL] FY25 Laredo WTB Expansion Project
When: Thursday, January 8, 2026 10:00 AM-11:00 AM.
Where: Microsoft Teams Meeting

Cyber Security Reminder: Please use caution - message originated outside JMT.

Microsoft Teams Need help?

Join the meeting now

Meeting ID: 220 633 975 367

Passcode: mV3GN2vE

Dial in by phone

+1 332-249-0605,,22046189# United States, New York City

Find a local number

Phone conference ID: 220 461 89#

For organizers: Meeting options | Reset dial-in PIN

This Teams Meeting is hosted on a U.S. Government information system and is provided for U.S. Government-authorized use only. Unauthorized or improper use or access of this system may result in disciplinary action as well as civil and criminal penalties.

This message is intended for the use of the individual or entity to which it is addressed and may contain information that is confidential, privileged and exempt from disclosure under applicable law. If the reader of this message is not the intended recipient or the employee or agent of the intended recipient, you are hereby notified that any dissemination, distribution, or copying of this communication is strictly prohibited. If you have received this communication in error, please contact the sender immediately and delete it from your system.

Thank You.

AMERICAN OVERSIGHT

STRUCTURAL ENGINEERING ASSOCIATES

Port Laredo TEXAS

IN ASSOCIATION WITH KING ADVISING LLC

MEETING AGENDA

LAREDO WORLD TRADE BRIDGE - EXPANSION PROJECT
DAP PROJECT WORKING GROUP
January 8, 2026
10:00 PM Central Standard Time, 11:00 PM Eastern Standard Time, 8:00 AM Pacific Standard Time

- The design team has prepared a draft DAP Application amendment to be forwarded to the DAP team and the City of Laredo management in the coming days. This amendment has been prepared to indicate the creation and approval of 2 separate construction documents and construction phases.
  - **PHASE 1**: The main construction contract, currently the TxDOT PS&E construction documents that include the construction of the complete new northbound bridge including the DAP project components required to tie the bridge to the existing northbound POE area.
    - The DAP Project Phase 1 will be constructed outside of and beyond the temporary secure perimeter fence/concrete barrier but within the federal property boundary footprint. DAP Phase 1 project components include but are not limited to:
      - New NB departure embankment.
      - Remove & replace main POE security perimeter fence, as indicated.
      - New NB bridge rolling gate and operator.
      - New and replacement roadway lighting within POE perimeter.
      - New concrete pavement section.
      - Proposed drainage between existing pavement and new NB bridge.
      - New pavement markings, delineators, signage and special traffic control devices required for approach to MEP units.
      - The previous DAP project 30% submittal included all the above noted items, for which review has been completed and comments received.
  - **Phase 1A:** The special systems construction contract, that includes MEP pre-read equipment and required new CCTV equipment.
    - The DAP Project Phase 1A will be constructed behind the temporary secure perimeter fence/concrete barrier and within the federal property boundary footprint and operational secure perimeter. DAP Phase 1A project components include but are not limited to:
      - Four new lanes of MEP pre-read equipment to be installed directly in front of the existing MEP unit structures. Required infrastructure connection to the existing NII control building, operational testing and acceptance by CBP are included in this item.
      - New CCTV cameras and associated equipment as required by the CBP Design Guide for security and monitoring of the new NB bridge and POE gate. Required infrastructure connection to existing POE CCTV system, operational testing and acceptance by CBP are included in this item.

AMERICAN OVERSIGHT

  - These items were not included in the previous 30% DAP project submittal and will require multiple design review submittals and approvals prior to construction. RapiScan will provide the required details for installation of the MEP pre-read lane equipment. SEA/JMT will provide the construction plans and will utilize TxDOT standard designs and drawings will be utilized where possible for the CCTV equipment.

- Phase 1 and Phase 1A DAP projects will be reviewed and approved to move forward to construction along two separate timelines.
  - Phase 1 DAP project will follow the currently published main City of Laredo/TxDOT project timeline to the extent possible with the goal to maintain final construction approval by September 2026. Construction for Phase 1 is currently scheduled to commence in January 2027 and has a projected 9 month project duration.
  - Phase 1A DAP project will follow a separate timeline to be determined and approved in January 2026. Phase 1A will require contractor prescreening and full coordination with CBP POE operational staff. Phase 1A can commence, once approved for construction after commencement of Phase 1, but completion of Phase 1A must coincide with the completion of Phase 1. Anticipated construction time for Phase 1A is 3 months.
  - The main project Phase 2 cannot commence until both Phase 1 and Phase 1A DAP projects are completed and accepted.
- Status of 30% Submittal Package Review
  - CBP and GSA comments received
  - Design team responses to comments receive distributed along with this agenda.
- Status of TxDOT main project submittals
  - FINAL TxDOT project submittal rescheduled for February 23, 2026.
  - Anticipate review and approval to advertise for bids in accordance with current overall project timeline. (August 2026)
- Look Ahead Schedule
  - TxDOT Final PS&E revised to 02-23-2026.
  - DAP 60% Submittal – target to DAP team on 02-23-2026.
  - Future FY26 Team Meetings to continue as scheduled on second Thursday of each month.
- Other Items for Discussion

AMERICAN OVERSIGHT

From: Mielke, Sid <smielke@seatx.com>
Sent: Sunday, December 14, 2025 9:26 PM EST
To: DIAZ, MARIA C <MARIA.C.DIAZ@cbp.dhs.gov>; Elsa Hinojosa <mhinojosa1@ci.laredo.tx.us>; LFO FACILITIES <LFO-FACILITIES@cbp.dhs.gov>; LOZANO, EDUARDO <EDUARDO.LOZANO@CBP.DHS.GOV>; FLORES, ALBERTO A <ALBERTO.A.FLORES@CBP.DHS.GOV>; STELLEMA, DAVID M. <DAVID.M.STELLEMA@cbp.dhs.gov>
CC: CASPERSON, JARED <JARED.CASPERSON@cbp.dhs.gov>; HAMLETT, ELIZABETH F <elizabeth.f.hamlett@cbp.dhs.gov>; FLANAGAN, RYAN H <RYAN.H.FLANAGAN@cbp.dhs.gov>; David Cornelison <david.cornelison@gsa.gov>; LANCASTER, JAMES A (CTR) <JAMES.A.LANCASTER@associates.cbp.dhs.gov>; Joseph W. Neeb <jneeb@ci.laredo.tx.us>; Jose A. Valdez, Jr. <jvaldez5@ci.laredo.tx.us>; Steve E. Landin <selandin@ci.laredo.tx.us>; ROSS, YVETTE <YVETTE.ROSS@cbp.dhs.gov>; rchavez@ci.laredo.tx.us <rchavez@ci.laredo.tx.us>; jrichard@ci.laredo.tx.us <jrichard@ci.laredo.tx.us>; Olga De Angel <odeangel@ci.laredo.tx.us>; Elizabeth Estrada <eestrada@ci.laredo.tx.us>; gsaavedra@ci.laredo.tx.us <gsaavedra@ci.laredo.tx.us>; Evelyn Gomez <egomez@ci.laredo.tx.us>; jim . king <jim.king@kingadvising.com>; randolphdavide <randolphdavide@aol.com>; Romero, Adrian <aromero@seatx.com>; Covarrubias, Martin <mcovarrubias@seatx.com>; Kyle Gass <kyle.gass@kci.com>; Edward Ochoa <edward.ochoa@kci.com>; BALDWIN, KELLY L <kelly.l.baldwin@cbp.dhs.gov>; NORRIE, ROBERT <ROBERT.NORRIE@cbp.dhs.gov>; Jim King <idaho4jk@gmail.com>; VASQUEZ, JAVIER <JAVIER.VASQUEZ@CBP.DHS.GOV>; Jared Bradley - 9P <jared.bradley@gsa.gov>; FAZ, JUAN O <JUAN.O.FAZ@cbp.dhs.gov>; CHAVEZ,JUAN <JUAN.CHAVEZ@CBP.DHS.gov>; LOZANO, LUIS G <LUIS.G.LOZANO@CBP.DHS.GOV>; ALVAREZ, SANTIAGO III <SANTIAGO.III.ALVAREZ@CBP.DHS.GOV>; GARZA, MICHAEL C <MICHAEL.C.GARZA@cbp.dhs.gov>; SALINAS, PEDRO A <PEDRO.A.SALINAS2@cbp.dhs.gov>; GARZA, MARGARITA <MARGARITA.GARZA@CBP.DHS.GOV>; LAREDO POE FACILITIES <LAREDOPOEFACILITIES@cbp.dhs.gov>; CAVAZOS, REYMUNDO <REYMUNDO.CAVAZOS@CBP.DHS.GOV>; RANGEL, EFREN R <EFREN.R.RANGEL@cbp.dhs.gov>; MARA, JEFFREY J <JEFFREY.J.MARA@CBP.DHS.GOV>; GUERRA, ADRIAN C <ADRIAN.C.GUERRA@CBP.DHS.GOV>; AGEE, JAMES M. (CTR) <JAMES.M.AGEE@associates.cbp.dhs.gov>; DYAR, ROBERT A. (OPR) <ROBERT.A.DYAR@cbp.dhs.gov>; CAMACHO, ALEJANDRO (CTR) <alejandro.camacho@associates.cbp.dhs.gov>; Mark Woods - 7PCE <mark.woods@gsa.gov>; alberto.garcia@gsa.gov <alberto.garcia@gsa.gov>; DRAKE, CHERELLE A <CHERELLE.A.DRAKE@cbp.dhs.gov>; MORENO, TONY <TONY.MORENO@cbp.dhs.gov>; SPRAKER, KIRSTEN A. (CTR) <KIRSTEN.A.SPRAKER@associates.cbp.dhs.gov>; MARIN, JOSE A <JOSE.A.MARIN@cbp.dhs.gov>
Subject: Re: [EXTERNAL] FY25 Laredo WTB Expansion Project
Attachment(s): "Design Review Comments 30_ - BSDP.xlsx","Design Review Comments 30_ - OPR.xlsx","Laredo World Trade Bridge 30_ REVIEW COMMENTS SHEET-GSA .xlsx","TS- Design Review Comments 30_ - TechServ.xlsx"

CAUTION: This email originated from outside your organization. Exercise caution when opening attachments or clicking links, especially from unknown senders.
To All,

Per the last DAP FY25 Team meeting, the last batch of 30% design review comments was received by the design team on 12-05-2025. Please find attached all of the 30% Design Review Comments received for this submittal. We are reviewing and preparing responses now.

Thanks,

Sidney "Sid" A. Mielke, P.E. Senior Project Manager

A JMT DIVISION

3838 NW Loop 410, San Antonio, TX 78229
P: (210)735-9202
C (210)861-3126
E:smielke@seatx.com

From: DIAZ, MARIA C
Sent: Tuesday, April 1, 2025 6:55 AM
To: DIAZ, MARIA C <MARIA.C.DIAZ@cbp.dhs.gov>; Mielke, Sid <smielke@seatx.com>; Elsa Hinojosa <mhinojosa1@ci.laredo.tx.us>; LFO FACILITIES <LFO-FACILITIES@cbp.dhs.gov>; LOZANO, EDUARDO <EDUARDO.LOZANO@CBP.DHS.GOV>; FLORES, ALBERTO A <ALBERTO.A.FLORES@CBP.DHS.GOV>; STELLEMA, DAVID M. <DAVID.M.STELLEMA@cbp.dhs.gov>
Cc: CASPERSON, JARED <JARED.CASPERSON@cbp.dhs.gov>; HAMLETT, ELIZABETH F <elizabeth.f.hamlett@cbp.dhs.gov>; FLANAGAN, RYAN H <RYAN.H.FLANAGAN@cbp.dhs.gov>; David Cornelison <david.cornelison@gsa.gov>; LANCASTER, JAMES A (CTR) <JAMES.A.LANCASTER@associates.cbp.dhs.gov>; Joseph W. Neeb <jneeb@ci.laredo.tx.us>; Jose A. Valdez, Jr. <jvaldez5@ci.laredo.tx.us>; Steve E. Landin <selandin@ci.laredo.tx.us>; ROSS, YVETTE <YVETTE.ROSS@cbp.dhs.gov>; rchavez@ci.laredo.tx.us <rchavez@ci.laredo.tx.us>; jrichard@ci.laredo.tx.us <jrichard@ci.laredo.tx.us>; Olga De Angel <odeangel@ci.laredo.tx.us>; Elizabeth Estrada <eestrada@ci.laredo.tx.us>; gsaavedra@ci.laredo.tx.us <gsaavedra@ci.laredo.tx.us>; Evelyn Gomez <egomez@ci.laredo.tx.us>; jim.king <jim.king@kingadvising.com>; randolphdavide <randolphdavide@aol.com>; Romero, Adrian <aromero@seatx.com>; Covarrubias, Martin <mcovarrubias@seatx.com>; Kyle Gass <kyle.gass@kci.com>; Edward Ochoa <edward.ochoa@kci.com>; BALDWIN, KELLY L <kelly.l.baldwin@cbp.dhs.gov>; NORRIE, ROBERT <ROBERT.NORRIE@cbp.dhs.gov>; Jim King <idaho4jk@gmail.com>; VASQUEZ, JAVIER <JAVIER.VASQUEZ@CBP.DHS.GOV>; Jared Bradley - 9P <jared.bradley@gsa.gov>; FAZ, JUAN O <JUAN.O.FAZ@cbp.dhs.gov>; CHAVEZ, JUAN <JUAN.CHAVEZ@CBP.DHS.gov>; LOZANO, LUIS G <LUIS.G.LOZANO@CBP.DHS.GOV>; ALVAREZ, SANTIAGO III <SANTIAGO.III.ALVAREZ@CBP.DHS.GOV>; GARZA, MICHAEL

AMERICAN OVERNIGHT

C <MICHAEL.C.GARZA@cbp.dhs.gov>; SALINAS, PEDRO A <PEDRO.A.SALINAS2@cbp.dhs.gov>; GARZA, MARGARITA <MARGARITA.GARZA@CBP.DHS.GOV>; LAREDO POE FACILITIES <LAREDOPOEFACILITIES@cbp.dhs.gov>; CAVAZOS, REYMUNDO <REYMUNDO.CAVAZOS@CBP.DHS.GOV>; RANGEL, EFREN R <EFREN.R.RANGEL@cbp.dhs.gov>; MARA, JEFFREY J <JEFFREY.J.MARA@CBP.DHS.GOV>; GUERRA, ADRIAN C <ADRIAN.C.GUERRA@CBP.DHS.GOV>; AGEE, JAMES M. (CTR) <JAMES.M.AGEE@associates.cbp.dhs.gov>; DYAR, ROBERT A. (OPR) <ROBERT.A.DYAR@cbp.dhs.gov>; CAMACHO, ALEJANDRO (CTR) <alejandro.camacho@associates.cbp.dhs.gov>; Mark Woods - 7PCE <mark.woods@gsa.gov>; alberto.garcia@gsa.gov <alberto.garcia@gsa.gov>; DRAKE, CHERELLE A <CHERELLE.A.DRAKE@cbp.dhs.gov>; MORENO, TONY <TONY.MORENO@cbp.dhs.gov>; SPRAKER, KIRSTEN A. (CTR) <KIRSTEN.A.SPRAKER@associates.cbp.dhs.gov>; MARIN, JOSE A <JOSE.A.MARIN@cbp.dhs.gov>
Subject: [EXTERNAL] FY25 Laredo WTB Expansion Project
When: Thursday, December 11, 2025 10:00 AM-11:00 AM.
Where: Microsoft Teams Meeting

Cyber Security Reminder: Please use caution - message originated outside JMT.

Microsoft Teams Need help?

Join the meeting now

Meeting ID: 220 633 975 367
Passcode: mV3GN2vE

Dial in by phone


+1 332-249-0605,,22046189# United States, New York City
Find a local number
Phone conference ID: 220 461 89#
For organizers: Meeting options | Reset dial-in PIN

This Teams Meeting is hosted on a U.S. Government information system and is provided for U.S. Government-authorized use only. Unauthorized or improper use or access of this system may result in disciplinary action as well as civil and criminal penalties.

This message is intended for the use of the individual or entity to which it is addressed and may contain information that is confidential, privileged and exempt from disclosure under applicable law. If the reader of this message is not the intended recipient or the employee or agent of the intended recipient, you are hereby notified that any dissemination, distribution, or copying of this communication is strictly prohibited. If you have received this communication in error, please contact the sender immediately and delete it from your system.

Thank You.

AMERICAN OVERSIGHT

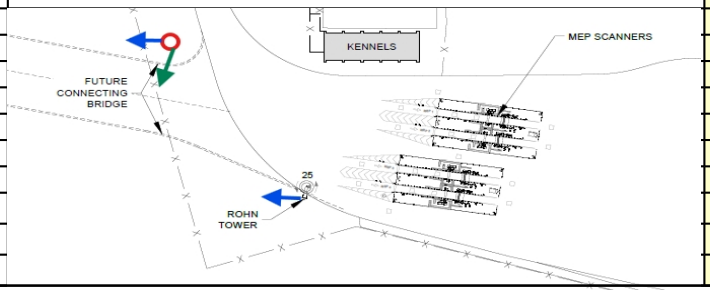	A	B	C	D	E	F	G
1				**Project Name: WTB Expansion Donation**			**Project Description:** Northbound Bridge approach with NII
2				**Distribution Date:**		10/9/2025	**Due Date:**
3							
4							
5	**30% Design Submittal Review Comments**						
6							
7	**Comment Number**	**Document**	**Sheet Number**	**Note**	**Reviewer (Name and Agency)**	**Comment**	**AE Response**
8	1	30% DAP Plan set 10-06-25 Final	General Comment		James Agee/BSDP	Unable to verify Make/Model of IP cameras/Camera system. The cameras/Camera system chosen will need to be listed as approved on the CAVSS approved IP devices list. This list is updated monthly, and the newest list needs to be used when ordering. Purchases should be made within 6-9 months of project completion. Devices with known cyber security vulnerabilities at project completion, may require replacement or risk acceptance, before being transitioned to the CAVSS on the CBP network.	
9	2	30% DAP Plan set 10-06-25 Final	General Comment		James Agee/BSDP	Please provide IP camera/device schedule to include any workstations, NVRs, or other devices meant for BSDP CAVSS as well as the LAN room these devices will terminate in. When available BSDP will need the IP addresses, usernames, and passwords the installing contractor configures when installing equipment. This will allow BSDP to access these devices to configure for connection to the CBP network.	
10	3	30% DAP Plan set 10-06-25 Final	General Comment		James Agee/BSDP	The NVRs will be configured to have a minimum of 90 days storage. If existing NVRs are to be used verification will need to be made that the proposed cameras will not bring the system below the 90 day recording requirement.	
11	4	30% DAP Plan set 10-06-25 Final	Unable to locate		James Agee/BSDP	Entry/Exit Gate The Entry/Exit Gate/Lanes of a port are the entrance gate/fence/street into the United States. This is typically the primary entry of all traffic into the US as well as the exit of all traffic exiting the US. Each Entry/Exit Gate will have a minimum of two cameras. •1 PTZ camera to view gate and approaching road/spotter activity •1 fixed position camera with dedicated view of gate/entryway	
12	5	30% DAP Plan set 10-06-25 Final	Unable to locate		James Agee/BSDP	Port Perimeter The port perimeter must be fully covered. Camera(s) must be able to view intrusion and record and track entering traffic and exit facilities at established entrance/exits as well as unlawful entries and exits. The site currently has a Rohn tower South East of the future connecting bridge location that could be utilized to add a perimeter camera(s). A possible layout that would allow for viewing both sides of the bridge as well as the entry gate can be seen below	
13	6						
14	7						
15	8						
16	9						
17	10						
18	11						
19	12						
20	13						
21	14						
22	15						

AMERICAN OVERSIGHT

TX-MAYOR-26-0489-A-000266

	H	I
1	D and perimeter protections	
2	10/27/2025	
3		
4		
5		
6		
7	**Response By**	**Correction Date and Resolution**
8		
9		
10		
11		
12		
13		
14		
15		
16		
17		
18		
19		
20		
21		
22		

AMERICAN OVERSIGHT

TX-MAYOR-26-0489-A-000267

	A	B	C	D	E	F	G
23	16						
24	17						
25	18						
26	19						
27	20						
28	21						
29	22						
30	**END OF COMMENTS**						

AMERICAN OVERSIGHT

	A	B	C	D	E	F	G
1				**Project Name: WTB Expansion Donation**			**Project Description:** Northbound Bridge approach with NII
2				**Distribution Date:**		10/9/2025	**Due Date:**
3							
4							
5	**30% Design Submittal Review Comments**						
6							
7	**Comment Number**	**Document**	**Sheet Number**	**Note**	**Reviewer (Name and Agency)**	**Comment**	**AE Response**
8	1				Dyar, Bob (OPR)	Add fixed/PTZ cameras that will provide a clear view of the full perimeter fence.	
9	2				Dyar, Bob (OPR)	Ensure that the NVR's will have required storage of at least 30 days. Adding the cameras will take up more memory.	
10	3				Dyar, Bob (OPR)	Ensure temporary fencing is securely installed. Meaning that it can't be easily scaled, breached, or knocked over. This to help prevent a climber from having the fence fall over or be able to just pull it over.	
11	4						
12	5						
13	6						
14	7						
15	8						
16	9						
17	10						
18	11						
19	12						
20	13						
21	14						
22	15						
23	16						
24	17						
25	18						
26	19						
27	20						
28	21						
29	22						
30	**END OF COMMENTS**						

AMERICAN OVERSIGHT

	H	I
1	D and perimeter protections	
2	10/27/2025	
3		
4		
5		
6		
7	**Response By**	**Correction Date and Resolution**
8		
9		
AMERICAN OVERSIGHT

	A	B	C	D
1	**Timeframe (Business Days)**	**Regional Coordinator's Responsibilty**	**Project manager's Responsibility**	**SME/Reviews Responsibility**
2				
3	0	Open Review Comment Sheet Template, pull down File menu and make a Copy with new name "Project name Review Comment Sheet".	Notify ReCo of upcoming submission.	
4	1	Select Sheet for review and move (drag tab) to first position.	Upload Design Submission in Kahua pulling documents loaded by AE in Design Documents	
5	1	Fill in the Project Name, Project Number (Kahua number), Program, and Submission title		
6	1	Go to Pull Down Menu and edit for "documents in the submission" and "participants"		
7	1	Send email sharing Google Review Document with central office and regional office SME reviewers, location of review documents and due date.		
8	8	Reconcile comments, facilitate central office and regional office SME are talking as needed to resolve conflicts.	Reconcile comments, facilitate central office and regional office SME are talking as needed to resolve conflicts.	After Kahua email notice, review documents and place comments in the Google Review Document. Review other comments for any overlap or conflicts with your review.
9	9	When review is completed notify Project Manager to upload to Kahua and share with AE		Notify ReCo when your review is completed
10	11	Rename review tab if required for the specific review	Load Comments into Kahua and assign review responsibility	
11			During AE response/action coordinate reconcilation and closure of comments	
12	20		Share AE actions/response with ReCo	
13	21	Load AE comments into Google Review Doc		
14	21	Any open review comments should be copied to the next review tab	Create action plan for resolution for any open comments.	
15	22	Delete review tabs not applicable to the project		

AMERICAN OVERSIGHT

30% DD Review

General Information

Project Number: N/A
Program: Donations Acceptance Program
Project Name: FY25 Laredo WI
Design Submission: 30% DD Review

ItemGuid

Blank

Review Comments

State	Document	Spec Section / Detail	Discipline	GSA Comment	Submitted Date
TX	Drawings		S : Structural	Consider Class S Concrete (cast-in-place) to form the main portion of deck. REF. Brushy Creek Project.	10/22/2025
TX	Drawings		S : Structural	Geotech Data is missing. My research suggests silty clay loam soil. Features of a well-drained soil with moderately rapid permeability.	10/22/2025
TX	Drawings		S : Structural	Precautionary Plan -- provision for "high sulfate" conditions is needed. REF. ACI 201.2R	10/22/2025
TX	Drawings		S : Structural	Scour Analysis per TXDOT is missing.	10/22/2025
TX	Drawings		S : Structural	Preliminary Bridge Layout needs TXDOT review.	10/22/2025
TX	Drawings		S : Structural	We do NOT require analysis for Seismic Loading due to low Seismic Hazard.	10/22/2025
TX	Drawings		S : Structural	Concrete Pavement -- please provide a "transverse" view. #5 rebar spaced at 6-inches is typical.	10/22/2025
TX	Drawings		S : Structural	Construction is planned January 2027 through June 2028. Does this align with Mexican Government? How will this be coordinated?	10/22/2025
TX	Drawings		S : Structural	What is the anticipated depth of Drilled Shaft Foundations? Additionally, likely "test" locations should be shown on plan.	10/22/2025
TX	Drawings		S : Structural	Please note Existing Bridge / New Bridge "loading" capacity.	10/22/2025
TX	Drawings		S : Structural	Coordination System / Datum Point is missing.	10/22/2025
TX	Specifications		S : Structural	Specification Index Provided. Several need to be written.	10/22/2025
TX	Drawings		E : Electrical	Provide point by point photometric calculations extend the calculation zone beyond the property lines to ensure there is no light trespass or glare concerns.	10/23/2025
TX	Drawings		E : Electrical	Sheet 220 specify voltage and include panel schedule where the lights are fed from.	10/23/2025
TX	Drawings		E : Electrical	Provide a luminaire fixture schedule.	10/23/2025
TX	Drawings		E : Electrical	Provide specifications.	10/23/2025
TX	Drawings		L : Landscape	Reviewed, no comments.	10/28/2025
TX	Drawings		A : Architectural	Reviewed, no comments.	10/23/2025

AMERICAN OVERSIGHT

TX-MAYOR-26-0489-A-000272

	H	I	J	K	L	M	N	O	P
1									
2									
3									
4	TB Expansion								
5									
6									
7									
8									
9	Submitted By (Contact)	AE Response	Submitted Date	AE Clarification	GSA Response	Submitted Date	GSA Clarification		
10									
11									
AMERICAN OVERSIGHT

	Q	R	S	T
1				
2			Blank	
3		SystemData		
4		pgmprj://pbs/r3pgm/vahamptonnnasamsl		
5				
6				
7		Design Submission		
8		48d914fb-6db8-41a5-8225-f5e745112684		
9				
10				
AMERICAN OVERSIGHT

	AA	AB	AC	AD	AE	AF	AG	AH	AI	AJ	AK	AL	AM	AN
1														
2														
17	TRUE													
18														
19														
ERICAN
VERSIGHT

65% CD Review

General Information

Project Number:	N/A	**Project Name:**	FY25 Laredo WT
Program:	Donations Acceptance Program	**Design Submission:**	65% CD Review

Review Comments

ItemGuid	State	Document	Spec Section / Detail	Discipline	GSA Comment	Submitted Date
Blank	Manually enter state as they vary		Manually enter page numner, section, etc.			

AMERICAN OVERSIGHT

TB Expansion

Submitted By (Contact)	AE Response	Submitted Date	AE Clarification	GSA Response	Submitted Date	GSA Clarification

AMERICAN OVERSIGHT

	Q	R	S	T
1				
2			Blank	
3		SystemData		
4		pgmprj://pbs/r3pgm/vahamptonnnasamsl		
5				
6				
7		Design Submission		
8		48d914fb-6db8-41a5-8225-f5e745112684		
9				
10				
11				
12				
13				
14				
15				
16				
17				
18				
19				
20				
21				

AMERICAN OVERSIGHT

	AA	AB	AC	AD	AE	AF	AG	AH	AI	AJ	AK	AL	AM	AN
1														
2														
17	TRUE													
18														
19														
20														
21														

AMERICAN OVERSIGHT

95% CD Review

General Information

Project Number:	N/A	**Project Name:**	FY25 Laredo WT
Program:	Donations Acceptance Program	**Design Submission:**	95% CD Review

Review Comments

ItemGuid	State	Document	Spec Section / Detail	Discipline	GSA Comment	Submitted Date
Blank	Manually enter state as they vary		Manually enter page numner, section, etc.			

AMERICAN OVERSIGHT

TB Expansion

Submitted By (Contact)	AE Response	Submitted Date	AE Clarification	GSA Response	Submitted Date	GSA Clarification

AMERICAN OVERSIGHT

	Q	R	S	T
1				
2			Blank	
3		SystemData		
4		pgmprj://pbs/r3pgm/vahamptonnnasamsl		
5				
6				
7		Design Submission		
8		48d914fb-6db8-41a5-8225-f5e745112684		
9				
10				
11				
12				
13				
14				
15				
16				
17				
18				
19				
20				
21				

AMERICAN OVERSIGHT

	AA	AB	AC	AD	AE	AF	AG	AH	AI	AJ	AK	AL	AM	AN
1														
2														
17	TRUE													
18														
19														
20														
21														

AMERICAN OVERSIGHT

Submittal Review

General Information

Project Number:	N/A	**Project Name:**	FY25 Laredo WT
Program:	Donations Acceptance Program	**Design Submission:**	Submittal review

Review Comments

ItemGuid	State	Document	Spec Section / Detail	Discipline	GSA Comment	Submitted Date
Blank	Manually enter state as they vary		Manually enter page numner, section, etc.			

AMERICAN OVERSIGHT

	H	I	J	K	L	M	N	O	P
1									
2									
3									
4	TB Expansion								
5									
6									
7									
8									
9	Submitted By (Contact)	AE Response	Submitted Date	AE Clarification	GSA Response	Submitted Date	GSA Clarification		
10									
11									
AMERICAN OVERSIGHT

	Q	R	S	T
1				
2			Blank	
3		SystemData		
4		pgmprj://pbs/r3pgm/vahamptonnnasamsl		
5				
6				
7		Design Submission		
8		48d914fb-6db8-41a5-8225-f5e745112684		
9				
10				
11				
12				
13				
14				
15				
16				
17				
18				
19				
20				
21				

AMERICAN OVERSIGHT

	AA	AB	AC	AD	AE	AF	AG	AH	AI	AJ	AK	AL	AM	AN
1														
2														
17	TRUE													
18														
19														
20														
21														

AMERICAN OVERSIGHT

	A	B	C	D	E	F	G	H	I	J	K	L	M
1	Narrative	A : Architectural										**Field**	**Style**
2	Drawings					Accept					In Review	Submitted Date	GSA.ListItem.ReadOnlyText
3	Specifications					Reject					Incorporated	Resolved	GSA.ListItem.ReadOnlyText
4											Rejected	OpenDocument	GSA.ListItem.ReadOnlyHyperLink
5												ConstructionImpact	GSA.ListItem.ReadOnlyText
6												Priority	GSA.ListItem.ValidText
7												ResponsibleContact	GSA.ListItem.ReadOnlyText
8												ResponsibleCompany	GSA.ListItem.ReadOnlyText
9		C : Civil										ResponderNotes	GSA.ListItem.ReadOnlyText
10												Number	GSA.ListItem.ReadOnlyText
11												ResolutionNotes	GSA.ListItem.ReadOnlyText
12												SubmittedByCompany	GSA.ListItem.ReadOnlyText
13												HasMarkUp	GSA.ListItem.ReadOnlyText
14												Discipline	GSA.ListItem.ValidText
15												SubmittedByContact	GSA.ListItem.ValidText
16												State	GSA.ListItem.ValidText
17												DesignDocument	GSA.ListItem.ValidText
18												DesignImpact	GSA.ListItem.ReadOnlyText

AMERICAN OVERSIGHT

Pull down Menu

	A	B	C	D	E	F	G	H	I	J	K	L	M
19												DesignSubmission	GSA.ListItem.ValidText
20												SpecSectionDetail	GSA.ListItem.ValidText
21												Comment	GSA.ListItem.ValidText
22													
23													
35		E : Electrical											
36													
37													
38													
39													
40													
41													
42													
43		F : Fire Protection											
44													
45													
46													
47		G : General											
48													
49													
50													
51													
52													
53													
54													
55													
56													
57		I : Interior											
58													
59													
60													
61													
62		L : Landscape											
63													
64													
65													

AMERICAN OVERSIGHT

Pull down Menu

M :
Mechanical

O :
Operations
P : Plumbing

S : Structural

SE : Security

AMERICAN OVERSIGHT

	A	B	C	D	E	F	G	H	I	J	K	L	M
119													
120													
121													
122													
123													
124													
125		X : Other Disciplines											
126		Z : Contractor/Shop Drawings											

AMERICAN OVERSIGHT

GSA.Header.Level1


GSA.Header.Level2

GSA.Header.Label:	ReadOnlyText	GSA.Header.Label:	$1,000,000.00	GSA.Header.Label:	5%	3/21/2009	50.50
GSA.Header.Label:	InvalidText	GSA.Header.Label:	$1,000,000.00	GSA.Header.Label:	50%	3/21/2009	50.50
GSA.Header.Label:	WarningText	GSA.Header.Label:	$1,000,000.00	GSA.Header.Label:	75%	3/21/2009	50.50
GSA.Header.Label:	ValidText	GSA.Header.Label:	$1,000,000.00	GSA.Header.Label:	100%	3/21/2009	50.50

Table Header			Table Header			Table Header			
table 1	table 2	table 3	table 4	table 5	table 6	table 7	table 8	table 9	table 10
ReadOnlyText	InvalidText	WarningText	ValidText						
$1,000,000.00	$1,000,000.00	$1,000,000.00	$1,000,000.00						
5%	5%	5%	5%						
3/21/2009	3/21/2009	3/21/2009	3/21/2009						
50.50	50.50	50.50	50.50						

Normal Body Text is Arial 10 Point, Wrap Text , Left(Indent), Top, White Pattern Background.

Hyperlink

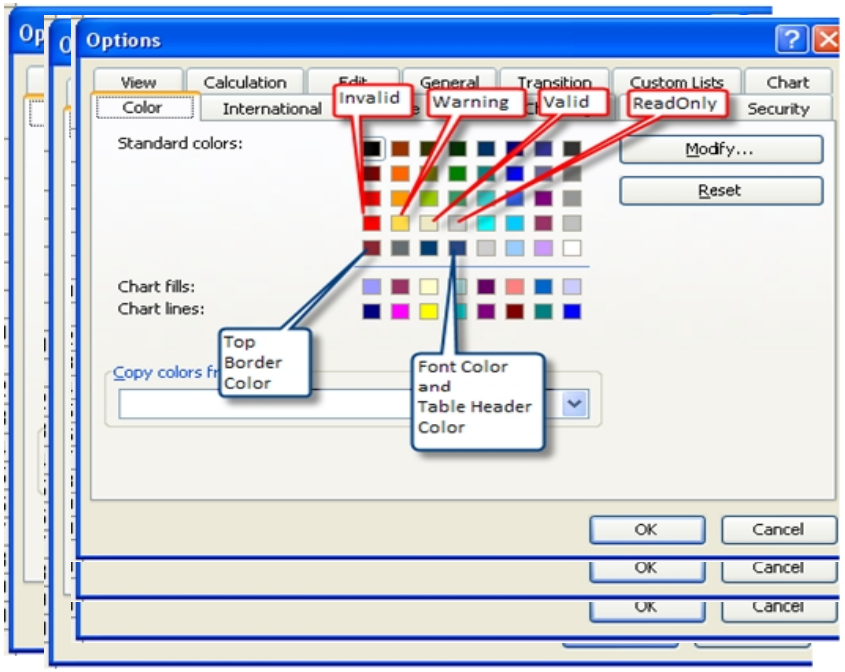

AMERICAN OVERSIGHT

	M	N	O	P	Q	R	S	T	U	V	W	X
1												
2												
AMERICAN OVERSIGHT

	A	B	C	D	E	F	G
1				**Project Name: WTB Expansion Donation**			**Project Description:** Northbound Bridge approach with NII
2				**Distribution Date:**		10/9/2025	**Due Date:**
3							
4							
5	**30% Design Submittal Review Comments**						
6							
7	**Comment Number**	**Document**	**Sheet Number**	**Note**	**Reviewer (Name and Agency)**	**Comment**	**AE Response**
8	1	30% Plans	General	Electrical	J.Ritchie	New power requirement from coms, gates, lights will be coming from existing sourse, could we see the existing electrical system details to check it is adequate	
9	2	30% Plans	General	Struct.	S. Jinks	Ensure all concrete is 4000 psi, I see class A, C, P called in drawings but I do not see the details on what those class details are. Could you please show me where I can find that?	
10	3	30% Plans	General	Struct.	S. Jinks	Floor mounted mechanical and electrical equipment must have 4 in minimum thickness concrete pad, exterior pads must have turned down edges embedded a minimum of 6 in below adjacent grade per the LPOE DS	
11	4	30% Plans	General	Struct.	S. Jinks	All exterior slab on grades must have 6-7.5% total air content per the LPOE DS	
12	5	30% Plans	Sheet 2/ Sheet 3	Civil	S.Jinks	Can we see the catch basin dimentions at STA. 26+10.00, hazmat vault STA.24 on sheet 2	
13	6						
14	7						
15	8						
16	9						
17	10						
18	11						
19	12						
20	13						
21	14						
22	15						
23	16						
24	17						
25	18						
26	19						
27	20						
28	21						
29	22						
30	**END OF COMMENTS**						

AMERICAN OVERSIGHT

TX-MAYOR-26-0489-A-000294

	H	I
1	D and perimeter protections	
2	10/27/2025	
3		
4		
5		
6		
7	**Response By**	**Correction Date and Resolution**
8		
9		
AMERICAN OVERSIGHT

From: Mielke, Sid <smielke@seatx.com>
Sent: Sunday, December 14, 2025 9:26 PM EST
To: DIAZ, MARIA C <MARIA.C.DIAZ@cbp.dhs.gov>; Elsa Hinojosa <mhinojosa1@ci.laredo.tx.us>; LFO FACILITIES <LFO-FACILITIES@cbp.dhs.gov>; LOZANO, EDUARDO <EDUARDO.LOZANO@CBP.DHS.GOV>; FLORES, ALBERTO A <ALBERTO.A.FLORES@CBP.DHS.GOV>; STELLEMA, DAVID M. <DAVID.M.STELLEMA@cbp.dhs.gov>
CC: CASPERSON, JARED <JARED.CASPERSON@cbp.dhs.gov>; HAMLETT, ELIZABETH F <elizabeth.f.hamlett@cbp.dhs.gov>; FLANAGAN, RYAN H <RYAN.H.FLANAGAN@cbp.dhs.gov>; David Cornelison <david.cornelison@gsa.gov>; LANCASTER, JAMES A (CTR) <JAMES.A.LANCASTER@associates.cbp.dhs.gov>; Joseph W. Neeb <jneeb@ci.laredo.tx.us>; Jose A. Valdez, Jr. <jvaldez5@ci.laredo.tx.us>; Steve E. Landin <selandin@ci.laredo.tx.us>; ROSS, YVETTE <YVETTE.ROSS@cbp.dhs.gov>; rchavez@ci.laredo.tx.us <rchavez@ci.laredo.tx.us>; jrichard@ci.laredo.tx.us <jrichard@ci.laredo.tx.us>; Olga De Angel <odeangel@ci.laredo.tx.us>; Elizabeth Estrada <eestrada@ci.laredo.tx.us>; gsaavedra@ci.laredo.tx.us <gsaavedra@ci.laredo.tx.us>; Evelyn Gomez <egomez@ci.laredo.tx.us>; jim . king <jim.king@kingadvising.com>; randolphdavide <randolphdavide@aol.com>; Romero, Adrian <aromero@seatx.com>; Covarrubias, Martin <mcovarrubias@seatx.com>; Kyle Gass <kyle.gass@kci.com>; Edward Ochoa <edward.ochoa@kci.com>; BALDWIN, KELLY L <kelly.l.baldwin@cbp.dhs.gov>; NORRIE, ROBERT <ROBERT.NORRIE@cbp.dhs.gov>; Jim King <idaho4jk@gmail.com>; VASQUEZ, JAVIER <JAVIER.VASQUEZ@CBP.DHS.GOV>; Jared Bradley - 9P <jared.bradley@gsa.gov>; FAZ, JUAN O <JUAN.O.FAZ@cbp.dhs.gov>; CHAVEZ,JUAN <JUAN.CHAVEZ@CBP.DHS.gov>; LOZANO, LUIS G <LUIS.G.LOZANO@CBP.DHS.GOV>; ALVAREZ, SANTIAGO III <SANTIAGO.III.ALVAREZ@CBP.DHS.GOV>; GARZA, MICHAEL C <MICHAEL.C.GARZA@cbp.dhs.gov>; SALINAS, PEDRO A <PEDRO.A.SALINAS2@cbp.dhs.gov>; GARZA, MARGARITA <MARGARITA.GARZA@CBP.DHS.GOV>; LAREDO POE FACILITIES <LAREDOPOEFACILITIES@cbp.dhs.gov>; CAVAZOS, REYMUNDO <REYMUNDO.CAVAZOS@CBP.DHS.GOV>; RANGEL, EFREN R <EFREN.R.RANGEL@cbp.dhs.gov>; MARA, JEFFREY J <JEFFREY.J.MARA@CBP.DHS.GOV>; GUERRA, ADRIAN C <ADRIAN.C.GUERRA@CBP.DHS.GOV>; AGEE, JAMES M. (CTR) <JAMES.M.AGEE@associates.cbp.dhs.gov>; DYAR, ROBERT A. (OPR) <ROBERT.A.DYAR@cbp.dhs.gov>; CAMACHO, ALEJANDRO (CTR) <alejandro.camacho@associates.cbp.dhs.gov>; Mark Woods - 7PCE <mark.woods@gsa.gov>; alberto.garcia@gsa.gov <alberto.garcia@gsa.gov>; DRAKE, CHERELLE A <CHERELLE.A.DRAKE@cbp.dhs.gov>; MORENO, TONY <TONY.MORENO@cbp.dhs.gov>; SPRAKER, KIRSTEN A. (CTR) <KIRSTEN.A.SPRAKER@associates.cbp.dhs.gov>; MARIN, JOSE A <JOSE.A.MARIN@cbp.dhs.gov>
Subject: Re: [EXTERNAL] FY25 Laredo WTB Expansion Project
Attachment(s): "Re [EXTERNAL] FY25 Laredo WTB Expansion Project.msg"

Sender: smielke@seatx.com
Subject: Re: [EXTERNAL] FY25 Laredo WTB Expansion Project
Message-Id: <PH7PR20MB50890380AD1FEE05B82C6A9DBEADA@PH7PR20MB5089.namprd20.prod.outlook.com>
Recipient: gsaavedra@ci.laredo.tx.us

AMERICAN OVERSIGHT

From: Mielke, Sid <smielke@seatx.com>
Sent: Sunday, December 14, 2025 9:26 PM EST
To: DIAZ, MARIA C <MARIA.C.DIAZ@cbp.dhs.gov>; Elsa Hinojosa <mhinojosa1@ci.laredo.tx.us>; LFO FACILITIES <LFO-FACILITIES@cbp.dhs.gov>; LOZANO, EDUARDO <EDUARDO.LOZANO@CBP.DHS.GOV>; FLORES, ALBERTO A <ALBERTO.A.FLORES@CBP.DHS.GOV>; STELLEMA, DAVID M. <DAVID.M.STELLEMA@cbp.dhs.gov>
CC: CASPERSON, JARED <JARED.CASPERSON@cbp.dhs.gov>; HAMLETT, ELIZABETH F <elizabeth.f.hamlett@cbp.dhs.gov>; FLANAGAN, RYAN H <RYAN.H.FLANAGAN@cbp.dhs.gov>; David Cornelison <david.cornelison@gsa.gov>; LANCASTER, JAMES A (CTR) <JAMES.A.LANCASTER@associates.cbp.dhs.gov>; Joseph W. Neeb <jneeb@ci.laredo.tx.us>; Jose A. Valdez, Jr. <jvaldez5@ci.laredo.tx.us>; Steve E. Landin <selandin@ci.laredo.tx.us>; ROSS, YVETTE <YVETTE.ROSS@cbp.dhs.gov>; rchavez@ci.laredo.tx.us <rchavez@ci.laredo.tx.us>; jrichard@ci.laredo.tx.us <jrichard@ci.laredo.tx.us>; Olga De Angel <odeangel@ci.laredo.tx.us>; Elizabeth Estrada <eestrada@ci.laredo.tx.us>; gsaavedra@ci.laredo.tx.us <gsaavedra@ci.laredo.tx.us>; Evelyn Gomez <egomez@ci.laredo.tx.us>; jim . king <jim.king@kingadvising.com>; randolphdavide <randolphdavide@aol.com>; Romero, Adrian <aromero@seatx.com>; Covarrubias, Martin <mcovarrubias@seatx.com>; Kyle Gass <kyle.gass@kci.com>; Edward Ochoa <edward.ochoa@kci.com>; BALDWIN, KELLY L <kelly.l.baldwin@cbp.dhs.gov>; NORRIE, ROBERT <ROBERT.NORRIE@cbp.dhs.gov>; Jim King <idaho4jk@gmail.com>; VASQUEZ, JAVIER <JAVIER.VASQUEZ@CBP.DHS.GOV>; Jared Bradley - 9P <jared.bradley@gsa.gov>; FAZ, JUAN O <JUAN.O.FAZ@cbp.dhs.gov>; CHAVEZ,JUAN <JUAN.CHAVEZ@CBP.DHS.gov>; LOZANO, LUIS G <LUIS.G.LOZANO@CBP.DHS.GOV>; ALVAREZ, SANTIAGO III <SANTIAGO.III.ALVAREZ@CBP.DHS.GOV>; GARZA, MICHAEL C <MICHAEL.C.GARZA@cbp.dhs.gov>; SALINAS, PEDRO A <PEDRO.A.SALINAS2@cbp.dhs.gov>; GARZA, MARGARITA <MARGARITA.GARZA@CBP.DHS.GOV>; LAREDO POE FACILITIES <LAREDOPOEFACILITIES@cbp.dhs.gov>; CAVAZOS, REYMUNDO <REYMUNDO.CAVAZOS@CBP.DHS.GOV>; RANGEL, EFREN R <EFREN.R.RANGEL@cbp.dhs.gov>; MARA, JEFFREY J <JEFFREY.J.MARA@CBP.DHS.GOV>; GUERRA, ADRIAN C <ADRIAN.C.GUERRA@CBP.DHS.GOV>; AGEE, JAMES M. (CTR) <JAMES.M.AGEE@associates.cbp.dhs.gov>; DYAR, ROBERT A. (OPR) <ROBERT.A.DYAR@cbp.dhs.gov>; CAMACHO, ALEJANDRO (CTR) <alejandro.camacho@associates.cbp.dhs.gov>; Mark Woods - 7PCE <mark.woods@gsa.gov>; alberto.garcia@gsa.gov <alberto.garcia@gsa.gov>; DRAKE, CHERELLE A <CHERELLE.A.DRAKE@cbp.dhs.gov>; MORENO, TONY <TONY.MORENO@cbp.dhs.gov>; SPRAKER, KIRSTEN A. (CTR) <KIRSTEN.A.SPRAKER@associates.cbp.dhs.gov>; MARIN, JOSE A <JOSE.A.MARIN@cbp.dhs.gov>
Subject: Re: [EXTERNAL] FY25 Laredo WTB Expansion Project
Attachment(s): "Design Review Comments 30_ - BSDP.xlsx","Design Review Comments 30_ - OPR.xlsx","Laredo World Trade Bridge 30_ REVIEW COMMENTS SHEET-GSA .xlsx","TS- Design Review Comments 30_ - TechServ.xlsx"

CAUTION: This email originated from outside your organization. Exercise caution when opening attachments or clicking links, especially from unknown senders.
To All,

Per the last DAP FY25 Team meeting, the last batch of 30% design review comments was received by the design team on 12-05-2025. Please find attached all of the 30% Design Review Comments received for this submittal. We are reviewing and preparing responses now.

Thanks,

Sidney "Sid" A. Mielke, P.E. Senior Project Manager

A JMT DIVISION

3838 NW Loop 410, San Antonio, TX 78229
P: (210)735-9202
C (210)861-3126
E:smielke@seatx.com

From: DIAZ, MARIA C
Sent: Tuesday, April 1, 2025 6:55 AM
To: DIAZ, MARIA C <MARIA.C.DIAZ@cbp.dhs.gov>; Mielke, Sid <smielke@seatx.com>; Elsa Hinojosa <mhinojosa1@ci.laredo.tx.us>; LFO FACILITIES <LFO-FACILITIES@cbp.dhs.gov>; LOZANO, EDUARDO <EDUARDO.LOZANO@CBP.DHS.GOV>; FLORES, ALBERTO A <ALBERTO.A.FLORES@CBP.DHS.GOV>; STELLEMA, DAVID M. <DAVID.M.STELLEMA@cbp.dhs.gov>
Cc: CASPERSON, JARED <JARED.CASPERSON@cbp.dhs.gov>; HAMLETT, ELIZABETH F <elizabeth.f.hamlett@cbp.dhs.gov>; FLANAGAN, RYAN H <RYAN.H.FLANAGAN@cbp.dhs.gov>; David Cornelison <david.cornelison@gsa.gov>; LANCASTER, JAMES A (CTR) <JAMES.A.LANCASTER@associates.cbp.dhs.gov>; Joseph W. Neeb <jneeb@ci.laredo.tx.us>; Jose A. Valdez, Jr. <jvaldez5@ci.laredo.tx.us>; Steve E. Landin <selandin@ci.laredo.tx.us>; ROSS, YVETTE <YVETTE.ROSS@cbp.dhs.gov>; rchavez@ci.laredo.tx.us <rchavez@ci.laredo.tx.us>; jrichard@ci.laredo.tx.us <jrichard@ci.laredo.tx.us>; Olga De Angel <odeangel@ci.laredo.tx.us>; Elizabeth Estrada <eestrada@ci.laredo.tx.us>; gsaavedra@ci.laredo.tx.us <gsaavedra@ci.laredo.tx.us>; Evelyn Gomez <egomez@ci.laredo.tx.us>; jim.king <jim.king@kingadvising.com>; randolphdavide <randolphdavide@aol.com>; Romero, Adrian <aromero@seatx.com>; Covarrubias, Martin <mcovarrubias@seatx.com>; Kyle Gass <kyle.gass@kci.com>; Edward Ochoa <edward.ochoa@kci.com>; BALDWIN, KELLY L <kelly.l.baldwin@cbp.dhs.gov>; NORRIE, ROBERT <ROBERT.NORRIE@cbp.dhs.gov>; Jim King <idaho4jk@gmail.com>; VASQUEZ, JAVIER <JAVIER.VASQUEZ@CBP.DHS.GOV>; Jared Bradley - 9P <jared.bradley@gsa.gov>; FAZ, JUAN O <JUAN.O.FAZ@cbp.dhs.gov>; CHAVEZ, JUAN <JUAN.CHAVEZ@CBP.DHS.gov>; LOZANO, LUIS G <LUIS.G.LOZANO@CBP.DHS.GOV>; ALVAREZ, SANTIAGO III <SANTIAGO.III.ALVAREZ@CBP.DHS.GOV>; GARZA, MICHAEL

AMERICAN OVERSIGHT

C <MICHAEL.C.GARZA@cbp.dhs.gov>; SALINAS, PEDRO A <PEDRO.A.SALINAS2@cbp.dhs.gov>; GARZA, MARGARITA <MARGARITA.GARZA@CBP.DHS.GOV>; LAREDO POE FACILITIES <LAREDOPOEFACILITIES@cbp.dhs.gov>; CAVAZOS, REYMUNDO <REYMUNDO.CAVAZOS@CBP.DHS.GOV>; RANGEL, EFREN R <EFREN.R.RANGEL@cbp.dhs.gov>; MARA, JEFFREY J <JEFFREY.J.MARA@CBP.DHS.GOV>; GUERRA, ADRIAN C <ADRIAN.C.GUERRA@CBP.DHS.GOV>; AGEE, JAMES M. (CTR) <JAMES.M.AGEE@associates.cbp.dhs.gov>; DYAR, ROBERT A. (OPR) <ROBERT.A.DYAR@cbp.dhs.gov>; CAMACHO, ALEJANDRO (CTR) <alejandro.camacho@associates.cbp.dhs.gov>; Mark Woods - 7PCE <mark.woods@gsa.gov>; alberto.garcia@gsa.gov <alberto.garcia@gsa.gov>; DRAKE, CHERELLE A <CHERELLE.A.DRAKE@cbp.dhs.gov>; MORENO, TONY <TONY.MORENO@cbp.dhs.gov>; SPRAKER, KIRSTEN A. (CTR) <KIRSTEN.A.SPRAKER@associates.cbp.dhs.gov>; MARIN, JOSE A <JOSE.A.MARIN@cbp.dhs.gov>
Subject: [EXTERNAL] FY25 Laredo WTB Expansion Project
When: Thursday, December 11, 2025 10:00 AM-11:00 AM.
Where: Microsoft Teams Meeting

Cyber Security Reminder: Please use caution - message originated outside JMT.

Microsoft Teams Need help?

Join the meeting now

Meeting ID: 220 633 975 367
Passcode: mV3GN2vE

Dial in by phone


+1 332-249-0605,,22046189# United States, New York City
Find a local number
Phone conference ID: 220 461 89#
For organizers: Meeting options | Reset dial-in PIN

This Teams Meeting is hosted on a U.S. Government information system and is provided for U.S. Government-authorized use only. Unauthorized or improper use or access of this system may result in disciplinary action as well as civil and criminal penalties.

This message is intended for the use of the individual or entity to which it is addressed and may contain information that is confidential, privileged and exempt from disclosure under applicable law. If the reader of this message is not the intended recipient or the employee or agent of the intended recipient, you are hereby notified that any dissemination, distribution, or copying of this communication is strictly prohibited. If you have received this communication in error, please contact the sender immediately and delete it from your system.

Thank You.

AMERICAN OVERSIGHT

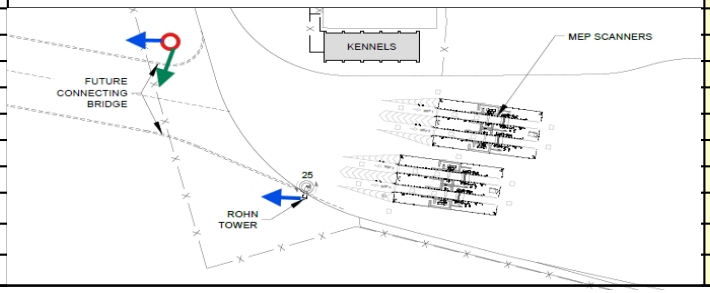	A	B	C	D	E	F	G
1				**Project Name: WTB Expansion Donation**			**Project Description:** Northbound Bridge approach with NII
2				**Distribution Date:**		10/9/2025	**Due Date:**
3							
4							
5	**30% Design Submittal Review Comments**						
6							
7	**Comment Number**	**Document**	**Sheet Number**	**Note**	**Reviewer (Name and Agency)**	**Comment**	**AE Response**
8	1	30% DAP Plan set 10-06-25 Final	General Comment		James Agee/BSDP	Unable to verify Make/Model of IP cameras/Camera system. The cameras/Camera system chosen will need to be listed as approved on the CAVSS approved IP devices list. This list is updated monthly, and the newest list needs to be used when ordering. Purchases should be made within 6-9 months of project completion. Devices with known cyber security vulnerabilities at project completion, may require replacement or risk acceptance, before being transitioned to the CAVSS on the CBP network.	
9	2	30% DAP Plan set 10-06-25 Final	General Comment		James Agee/BSDP	Please provide IP camera/device schedule to include any workstations, NVRs, or other devices meant for BSDP CAVSS as well as the LAN room these devices will terminate in. When available BSDP will need the IP addresses, usernames, and passwords the installing contractor configures when installing equipment. This will allow BSDP to access these devices to configure for connection to the CBP network.	
10	3	30% DAP Plan set 10-06-25 Final	General Comment		James Agee/BSDP	The NVRs will be configured to have a minimum of 90 days storage. If existing NVRs are to be used verification will need to be made that the proposed cameras will not bring the system below the 90 day recording requirement.	
11	4	30% DAP Plan set 10-06-25 Final	Unable to locate		James Agee/BSDP	Entry/Exit Gate The Entry/Exit Gate/Lanes of a port are the entrance gate/fence/street into the United States. This is typically the primary entry of all traffic into the US as well as the exit of all traffic exiting the US. Each Entry/Exit Gate will have a minimum of two cameras. •1 PTZ camera to view gate and approaching road/spotter activity •1 fixed position camera with dedicated view of gate/entryway	
12	5	30% DAP Plan set 10-06-25 Final	Unable to locate		James Agee/BSDP	Port Perimeter The port perimeter must be fully covered. Camera(s) must be able to view intrusion and record and track entering traffic and exit facilities at established entrance/exits as well as unlawful entries and exits. The site currently has a Rohn tower South East of the future connecting bridge location that could be utilized to add a perimeter camera(s). A possible layout that would allow for viewing both sides of the bridge as well as the entry gate can be seen below	
13	6						
14	7						
15	8						
16	9						
17	10						
18	11						
19	12						
20	13						
21	14						
22	15						

AMERICAN OVERSIGHT

TX-MAYOR-26-0489-A-000299

	H	I
1	D and perimeter protections	
2	10/27/2025	
3		
4		
5		
6		
7	**Response By**	**Correction Date and Resolution**
8		
9		
10		
11		
12		
13		
14		
15		
16		
17		
18		
19		
20		
21		
22		

AMERICAN OVERSIGHT

TX-MAYOR-26-0489-A-000300

	A	B	C	D	E	F	G
23	16						
24	17						
25	18						
26	19						
27	20						
28	21						
29	22						
30	**END OF COMMENTS**						

AMERICAN OVERSIGHT

	A	B	C	D	E	F	G
1				**Project Name: WTB Expansion Donation**			**Project Description:** Northbound Bridge approach with NII
2				**Distribution Date:**		10/9/2025	**Due Date:**
3							
4							
5	**30% Design Submittal Review Comments**						
6							
7	**Comment Number**	**Document**	**Sheet Number**	**Note**	**Reviewer (Name and Agency)**	**Comment**	**AE Response**
8	1				Dyar, Bob (OPR)	Add fixed/PTZ cameras that will provide a clear view of the full perimeter fence.	
9	2				Dyar, Bob (OPR)	Ensure that the NVR's will have required storage of at least 30 days. Adding the cameras will take up more memory.	
10	3				Dyar, Bob (OPR)	Ensure temporary fencing is securely installed. Meaning that it can't be easily scaled, breached, or knocked over. This to help prevent a climber from having the fence fall over or be able to just pull it over.	
11	4						
12	5						
13	6						
14	7						
15	8						
16	9						
17	10						
18	11						
19	12						
20	13						
21	14						
22	15						
23	16						
24	17						
25	18						
26	19						
27	20						
28	21						
29	22						
30	**END OF COMMENTS**						

AMERICAN OVERSIGHT

	H	I
1	D and perimeter protections	
2	10/27/2025	
3		
4		
5		
6		
7	**Response By**	**Correction Date and Resolution**
8		
9		
AMERICAN OVERSIGHT

	A	B	C	D
1	**Timeframe (Business Days)**	**Regional Coordinator's Responsibilty**	**Project manager's Responsibility**	**SME/Reviews Responsibility**
2				
3	0	Open Review Comment Sheet Template, pull down File menu and make a Copy with new name "Project name Review Comment Sheet".	Notify ReCo of upcoming submission.	
4	1	Select Sheet for review and move (drag tab) to first position.	Upload Design Submission in Kahua pulling documents loaded by AE in Design Documents	
5	1	Fill in the Project Name, Project Number (Kahua number), Program, and Submission title		
6	1	Go to Pull Down Menu and edit for "documents in the submission" and "participants"		
7	1	Send email sharing Google Review Document with central office and regional office SME reviewers, location of review documents and due date.		
8	8	Reconcile comments, facilitate central office and regional office SME are talking as needed to resolve conflicts.	Reconcile comments, facilitate central office and regional office SME are talking as needed to resolve conflicts.	After Kahua email notice, review documents and place comments in the Google Review Document. Review other comments for any overlap or conflicts with your review.
9	9	When review is completed notify Project Manager to upload to Kahua and share with AE		Notify ReCo when your review is completed
10	11	Rename review tab if required for the specific review	Load Comments into Kahua and assign review responsibility	
11			During AE response/action coordinate reconcilation and closure of comments	
12	20		Share AE actions/response with ReCo	
13	21	Load AE comments into Google Review Doc		
14	21	Any open review comments should be copied to the next review tab	Create action plan for resolution for any open comments.	
15	22	Delete review tabs not applicable to the project		

AMERICAN OVERSIGHT

30% DD Review

General Information

Project Number: N/A
Program: Donations Acceptance Program
Project Name: FY25 Laredo WI
Design Submission: 30% DD Review

ItemGuid

Blank

Review Comments

State	Document	Spec Section / Detail	Discipline	GSA Comment	Submitted Date
TX	Drawings		S : Structural	Consider Class S Concrete (cast-in-place) to form the main portion of deck. REF. Brushy Creek Project.	10/22/2025
TX	Drawings		S : Structural	Geotech Data is missing. My research suggests silty clay loam soil. Features of a well-drained soil with moderately rapid permeability.	10/22/2025
TX	Drawings		S : Structural	Precautionary Plan -- provision for "high sulfate" conditions is needed. REF. ACI 201.2R	10/22/2025
TX	Drawings		S : Structural	Scour Analysis per TXDOT is missing.	10/22/2025
TX	Drawings		S : Structural	Preliminary Bridge Layout needs TXDOT review.	10/22/2025
TX	Drawings		S : Structural	We do NOT require analysis for Seismic Loading due to low Seismic Hazard.	10/22/2025
TX	Drawings		S : Structural	Concrete Pavement -- please provide a "transverse" view. #5 rebar spaced at 6-inches is typical.	10/22/2025
TX	Drawings		S : Structural	Construction is planned January 2027 through June 2028. Does this align with Mexican Government? How will this be coordinated?	10/22/2025
TX	Drawings		S : Structural	What is the anticipated depth of Drilled Shaft Foundations? Additionally, likely "test" locations should be shown on plan.	10/22/2025
TX	Drawings		S : Structural	Please note Existing Bridge / New Bridge "loading" capacity.	10/22/2025
TX	Drawings		S : Structural	Coordination System / Datum Point is missing.	10/22/2025
TX	Specifications		S : Structural	Specification Index Provided. Several need to be written.	10/22/2025
TX	Drawings		E : Electrical	Provide point by point photometric calculations extend the calculation zone beyond the property lines to ensure there is no light trespass or glare concerns.	10/23/2025
TX	Drawings		E : Electrical	Sheet 220 specify voltage and include panel schedule where the lights are fed from.	10/23/2025
TX	Drawings		E : Electrical	Provide a luminaire fixture schedule.	10/23/2025
TX	Drawings		E : Electrical	Provide specifications.	10/23/2025
TX	Drawings		L : Landscape	Reviewed, no comments.	10/28/2025
TX	Drawings		A : Architectural	Reviewed, no comments.	10/23/2025

AMERICAN OVERSIGHT

TX-MAYOR-26-0489-A-000305

	H	I	J	K	L	M	N	O	P
1									
2									
3									
4	TB Expansion								
5									
6									
7									
8									
9	Submitted By (Contact)	AE Response	Submitted Date	AE Clarification	GSA Response	Submitted Date	GSA Clarification		
10									
11									
AMERICAN OVERSIGHT

	Q	R	S	T
1				
2			Blank	
3		SystemData		
4		pgmprj://pbs/r3pgm/vahamptonnnasamsl		
5				
6				
7		Design Submission		
8		48d914fb-6db8-41a5-8225-f5e745112684		
9				
10				
AMERICAN OVERSIGHT

	AA	AB	AC	AD	AE	AF	AG	AH	AI	AJ	AK	AL	AM	AN
1														
2														
17	TRUE													
18														
19														
ERICAN
VERSIGHT

65% CD Review

General Information

Project Number:	N/A	**Project Name:**	FY25 Laredo WT
Program:	Donations Acceptance Program	**Design Submission:**	65% CD Review

Review Comments

ItemGuid	State	Document	Spec Section / Detail	Discipline	GSA Comment	Submitted Date
Blank	Manually enter state as they vary		Manually enter page numner, section, etc.			

AMERICAN OVERSIGHT

TB Expansion

Submitted By (Contact)	AE Response	Submitted Date	AE Clarification	GSA Response	Submitted Date	GSA Clarification

AMERICAN OVERSIGHT

	Q	R	S	T
1				
2			Blank	
3		SystemData		
4		pgmprj://pbs/r3pgm/vahamptonnnasamsl		
5				
6				
7		Design Submission		
8		48d914fb-6db8-41a5-8225-f5e745112684		
9				
10				
11				
12				
13				
14				
15				
16				
17				
18				
19				
20				
21				

AMERICAN OVERSIGHT

	AA	AB	AC	AD	AE	AF	AG	AH	AI	AJ	AK	AL	AM	AN
1														
2														
17	TRUE													
18														
19														
20														
21														

AMERICAN OVERSIGHT

95% CD Review

General Information

Project Number:	N/A	**Project Name:**	FY25 Laredo WT
Program:	Donations Acceptance Program	**Design Submission:**	95% CD Review

Review Comments

ItemGuid	State	Document	Spec Section / Detail	Discipline	GSA Comment	Submitted Date
Blank	Manually enter state as they vary		Manually enter page numner, section, etc.			

AMERICAN OVERSIGHT

	H	I	J	K	L	M	N	O	P
1									
2									
3									
4	TB Expansion								
5									
6									
7									
8									
9	Submitted By (Contact)	AE Response	Submitted Date	AE Clarification	GSA Response	Submitted Date	GSA Clarification		
10									
11									
AMERICAN OVERSIGHT

	Q	R	S	T
1				
2			Blank	
3		SystemData		
4		pgmprj://pbs/r3pgm/vahamptonnnasamsl		
5				
6				
7		Design Submission		
8		48d914fb-6db8-41a5-8225-f5e745112684		
9				
10				
11				
12				
13				
14				
15				
16				
17				
18				
19				
20				
21				

AMERICAN OVERSIGHT

	AA	AB	AC	AD	AE	AF	AG	AH	AI	AJ	AK	AL	AM	AN
1														
2														
17	TRUE													
18														
19														
20														
21														

AMERICAN OVERSIGHT

Submittal Review

General Information

Project Number:	N/A	**Project Name:**	FY25 Laredo WT
Program:	Donations Acceptance Program	**Design Submission:**	Submittal review

Review Comments

ItemGuid	State	Document	Spec Section / Detail	Discipline	GSA Comment	Submitted Date
Blank	Manually enter state as they vary		Manually enter page numner, section, etc.			

AMERICAN OVERSIGHT

	H	I	J	K	L	M	N	O	P
1									
2									
3									
4	TB Expansion								
5									
6									
7									
8									
9	Submitted By (Contact)	AE Response	Submitted Date	AE Clarification	GSA Response	Submitted Date	GSA Clarification		
10									
11									
AMERICAN OVERSIGHT

	Q	R	S	T
1				
2			Blank	
3		SystemData		
4		pgmprj://pbs/r3pgm/vahamptonnnasamsl		
5				
6				
7		Design Submission		
8		48d914fb-6db8-41a5-8225-f5e745112684		
9				
10				
11				
12				
13				
14				
15				
16				
17				
18				
19				
20				
21				

AMERICAN OVERSIGHT

	AA	AB	AC	AD	AE	AF	AG	AH	AI	AJ	AK	AL	AM	AN
1														
2														
17	TRUE													
18														
19														
20														
21														

AMERICAN OVERSIGHT

	A	B	C	D	E	F	G	H	I	J	K	L	M
1	Narrative	A : Architectural										**Field**	**Style**
2	Drawings					Accept					In Review	Submitted Date	GSA.ListItem.ReadOnlyText
3	Specifications					Reject					Incorporated	Resolved	GSA.ListItem.ReadOnlyText
4											Rejected	OpenDocument	GSA.ListItem.ReadOnlyHyperLink
5												ConstructionImpact	GSA.ListItem.ReadOnlyText
6												Priority	GSA.ListItem.ValidText
7												ResponsibleContact	GSA.ListItem.ReadOnlyText
8												ResponsibleCompany	GSA.ListItem.ReadOnlyText
9		C : Civil										ResponderNotes	GSA.ListItem.ReadOnlyText
10												Number	GSA.ListItem.ReadOnlyText
11												ResolutionNotes	GSA.ListItem.ReadOnlyText
12												SubmittedByCompany	GSA.ListItem.ReadOnlyText
13												HasMarkUp	GSA.ListItem.ReadOnlyText
14												Discipline	GSA.ListItem.ValidText
15												SubmittedByContact	GSA.ListItem.ValidText
16												State	GSA.ListItem.ValidText
17												DesignDocument	GSA.ListItem.ValidText
18												DesignImpact	GSA.ListItem.ReadOnlyText

AMERICAN OVERSIGHT

Pull down Menu

	A	B	C	D	E	F	G	H	I	J	K	L	M
19												DesignSubmission	GSA.ListItem.ValidText
20												SpecSectionDetail	GSA.ListItem.ValidText
21												Comment	GSA.ListItem.ValidText
22													
23													
35		E : Electrical											
36													
37													
38													
39													
40													
41													
42													
43		F : Fire Protection											
44													
45													
46													
47		G : General											
48													
49													
50													
51													
52													
53													
54													
55													
56													
57		I : Interior											
58													
59													
60													
61													
62		L : Landscape											
63													
64													
65													

AMERICAN OVERSIGHT

Pull down Menu

M :
Mechanical

O :
Operations
P : Plumbing

S : Structural

SE : Security

AMERICAN OVERSIGHT

	A	B	C	D	E	F	G	H	I	J	K	L	M
119													
120													
121													
122													
123													
124													
125		X : Other Disciplines											
126		Z : Contractor/Shop Drawings											

AMERICAN OVERSIGHT

GSA.Header.Level1


GSA.Header.Level2

GSA.Header.Label:	ReadOnlyText	GSA.Header.Label:	$1,000,000.00	GSA.Header.Label:	5%	3/21/2009	50.50
GSA.Header.Label:	InvalidText	GSA.Header.Label:	$1,000,000.00	GSA.Header.Label:	50%	3/21/2009	50.50
GSA.Header.Label:	WarningText	GSA.Header.Label:	$1,000,000.00	GSA.Header.Label:	75%	3/21/2009	50.50
GSA.Header.Label:	ValidText	GSA.Header.Label:	$1,000,000.00	GSA.Header.Label:	100%	3/21/2009	50.50

Table Header			Table Header			Table Header			
table 1	table 2	table 3	table 4	table 5	table 6	table 7	table 8	table 9	table 10
ReadOnlyText	InvalidText	WarningText	ValidText						
$1,000,000.00	$1,000,000.00	$1,000,000.00	$1,000,000.00						
5%	5%	5%	5%						
3/21/2009	3/21/2009	3/21/2009	3/21/2009						
50.50	50.50	50.50	50.50						

Normal Body Text is Arial 10 Point, Wrap Text , Left(Indent), Top, White Pattern Background.

Hyperlink

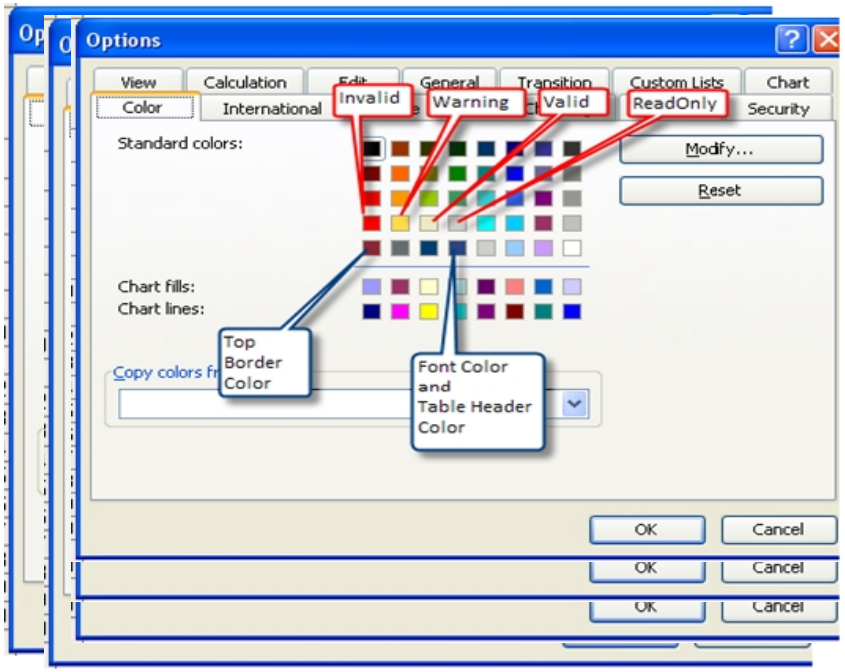

AMERICAN OVERSIGHT

	M	N	O	P	Q	R	S	T	U	V	W	X
1												
2												
AMERICAN OVERSIGHT

	A	B	C	D	E	F	G
1				**Project Name: WTB Expansion Donation**			**Project Description:** Northbound Bridge approach with NII
2				**Distribution Date:**		10/9/2025	**Due Date:**
3							
4							
5	**30% Design Submittal Review Comments**						
6							
7	**Comment Number**	**Document**	**Sheet Number**	**Note**	**Reviewer (Name and Agency)**	**Comment**	**AE Response**
8	1	30% Plans	General	Electrical	J.Ritchie	New power requirement from coms, gates, lights will be coming from existing sourse, could we see the existing electrical system details to check it is adequate	
9	2	30% Plans	General	Struct.	S. Jinks	Ensure all concrete is 4000 psi, I see class A, C, P called in drawings but I do not see the details on what those class details are. Could you please show me where I can find that?	
10	3	30% Plans	General	Struct.	S. Jinks	Floor mounted mechanical and electrical equipment must have 4 in minimum thickness concrete pad, exterior pads must have turned down edges embedded a minimum of 6 in below adjacent grade per the LPOE DS	
11	4	30% Plans	General	Struct.	S. Jinks	All exterior slab on grades must have 6-7.5% total air content per the LPOE DS	
12	5	30% Plans	Sheet 2/ Sheet 3	Civil	S.Jinks	Can we see the catch basin dimentions at STA. 26+10.00, hazmat vault STA.24 on sheet 2	
13	6						
14	7						
15	8						
16	9						
17	10						
18	11						
19	12						
20	13						
21	14						
22	15						
23	16						
24	17						
25	18						
26	19						
27	20						
28	21						
29	22						
30	**END OF COMMENTS**						

AMERICAN OVERSIGHT

	H	I
1	D and perimeter protections	
2	10/27/2025	
3		
4		
5		
6		
7	**Response By**	**Correction Date and Resolution**
8		
9		
AMERICAN OVERSIGHT

From: Mielke, Sid <smielke@seatx.com>
Sent: Wednesday, November 12, 2025 6:14 PM EST
To: DIAZ, MARIA C <MARIA.C.DIAZ@cbp.dhs.gov>; Elsa Hinojosa <mhinojosa1@ci.laredo.tx.us>; LFO FACILITIES <LFO-FACILITIES@cbp.dhs.gov>; LOZANO, EDUARDO <EDUARDO.LOZANO@CBP.DHS.GOV>; FLORES, ALBERTO A <ALBERTO.A.FLORES@CBP.DHS.GOV>; STELLEMA, DAVID M. <DAVID.M.STELLEMA@cbp.dhs.gov>
CC: CASPERSON, JARED <JARED.CASPERSON@cbp.dhs.gov>; HAMLETT, ELIZABETH F <elizabeth.f.hamlett@cbp.dhs.gov>; FLANAGAN, RYAN H <RYAN.H.FLANAGAN@cbp.dhs.gov>; David Cornelison <david.cornelison@gsa.gov>; LANCASTER, JAMES A (CTR) <JAMES.A.LANCASTER@associates.cbp.dhs.gov>; Joseph W. Neeb <jneeb@ci.laredo.tx.us>; Jose A. Valdez, Jr. <jvaldez5@ci.laredo.tx.us>; Steve E. Landin <selandin@ci.laredo.tx.us>; ROSS, YVETTE <YVETTE.ROSS@cbp.dhs.gov>; rchavez@ci.laredo.tx.us <rchavez@ci.laredo.tx.us>; jrichard@ci.laredo.tx.us <jrichard@ci.laredo.tx.us>; Olga De Angel <odeangel@ci.laredo.tx.us>; Elizabeth Estrada <eestrada@ci.laredo.tx.us>; gsaavedra@ci.laredo.tx.us <gsaavedra@ci.laredo.tx.us>; Evelyn Gomez <egomez@ci.laredo.tx.us>; jim . king <jim.king@kingadvising.com>; randolphdavide <randolphdavide@aol.com>; Romero, Adrian <aromero@seatx.com>; Covarrubias, Martin <mcovarrubias@seatx.com>; Kyle Gass <kyle.gass@kci.com>; Edward Ochoa <edward.ochoa@kci.com>; BALDWIN, KELLY L <kelly.l.baldwin@cbp.dhs.gov>; NORRIE, ROBERT <ROBERT.NORRIE@cbp.dhs.gov>; Jim King <idaho4jk@gmail.com>; VASQUEZ, JAVIER <JAVIER.VASQUEZ@CBP.DHS.GOV>; Jared Bradley - 9P <jared.bradley@gsa.gov>; FAZ, JUAN O <JUAN.O.FAZ@cbp.dhs.gov>; CHAVEZ,JUAN <JUAN.CHAVEZ@CBP.DHS.gov>; LOZANO, LUIS G <LUIS.G.LOZANO@CBP.DHS.GOV>; ALVAREZ, SANTIAGO III <SANTIAGO.III.ALVAREZ@CBP.DHS.GOV>; GARZA, MICHAEL C <MICHAEL.C.GARZA@cbp.dhs.gov>; SALINAS, PEDRO A <PEDRO.A.SALINAS2@cbp.dhs.gov>; GARZA, MARGARITA <MARGARITA.GARZA@CBP.DHS.GOV>; LAREDO POE FACILITIES <LAREDOPOEFACILITIES@cbp.dhs.gov>; CAVAZOS, REYMUNDO <REYMUNDO.CAVAZOS@CBP.DHS.GOV>; RANGEL, EFREN R <EFREN.R.RANGEL@cbp.dhs.gov>; MARA, JEFFREY J <JEFFREY.J.MARA@CBP.DHS.GOV>; GUERRA, ADRIAN C <ADRIAN.C.GUERRA@CBP.DHS.GOV>; AGEE, JAMES M. (CTR) <JAMES.M.AGEE@associates.cbp.dhs.gov>; DYAR, ROBERT A. (OPR) <ROBERT.A.DYAR@cbp.dhs.gov>; CAMACHO, ALEJANDRO (CTR) <alejandro.camacho@associates.cbp.dhs.gov>; Mark Woods - 7PCE <mark.woods@gsa.gov>; alberto.garcia@gsa.gov <alberto.garcia@gsa.gov>; DRAKE, CHERELLE A <CHERELLE.A.DRAKE@cbp.dhs.gov>; MORENO, TONY <TONY.MORENO@cbp.dhs.gov>; SPRAKER, KIRSTEN A. (CTR) <KIRSTEN.A.SPRAKER@associates.cbp.dhs.gov>; MARIN, JOSE A <JOSE.A.MARIN@cbp.dhs.gov>
Subject: Re: [EXTERNAL] FY25 Laredo WTB Expansion Project

CAUTION: This email originated from outside your organization. Exercise caution when opening attachments or clicking links, especially from unknown senders.
To All,

I received quite a few "out of office" notifications when I forwarded the proposed agenda, so I believe we will just play things by ear to find out if any of our federal DAP team members will be available. We do understand that the funding issues may have only very recently been resolved and that many may not be back at work yet.

Thanks,

Sidney "Sid" A. Mielke, P.E. Senior Project Manager

A JMT DIVISION

3838 NW Loop 410, San Antonio, TX 78229
P: (210)735-9202
C (210)861-3126
E:smielke@seatx.com

From: DIAZ, MARIA C
Sent: Tuesday, April 1, 2025 5:55 AM
To: DIAZ, MARIA C <MARIA.C.DIAZ@cbp.dhs.gov>; Mielke, Sid <smielke@seatx.com>; Elsa Hinojosa <mhinojosa1@ci.laredo.tx.us>; LFO FACILITIES <LFO-FACILITIES@cbp.dhs.gov>; LOZANO, EDUARDO <EDUARDO.LOZANO@CBP.DHS.GOV>; FLORES, ALBERTO A <ALBERTO.A.FLORES@CBP.DHS.GOV>; STELLEMA, DAVID M. <DAVID.M.STELLEMA@cbp.dhs.gov>
Cc: CASPERSON, JARED <JARED.CASPERSON@cbp.dhs.gov>; HAMLETT, ELIZABETH F <elizabeth.f.hamlett@cbp.dhs.gov>; FLANAGAN, RYAN H <RYAN.H.FLANAGAN@cbp.dhs.gov>; David Cornelison <david.cornelison@gsa.gov>; LANCASTER, JAMES A (CTR) <JAMES.A.LANCASTER@associates.cbp.dhs.gov>; Joseph W. Neeb <jneeb@ci.laredo.tx.us>; Jose A. Valdez, Jr. <jvaldez5@ci.laredo.tx.us>; Steve E. Landin <selandin@ci.laredo.tx.us>; ROSS, YVETTE <YVETTE.ROSS@cbp.dhs.gov>; rchavez@ci.laredo.tx.us <rchavez@ci.laredo.tx.us>; jrichard@ci.laredo.tx.us <jrichard@ci.laredo.tx.us>; Olga De Angel <odeangel@ci.laredo.tx.us>; Elizabeth Estrada <eestrada@ci.laredo.tx.us>; gsaavedra@ci.laredo.tx.us <gsaavedra@ci.laredo.tx.us>; Evelyn Gomez <egomez@ci.laredo.tx.us>; jim.king <jim.king@kingadvising.com>; randolphdavide <randolphdavide@aol.com>; Romero, Adrian <aromero@seatx.com>; Covarrubias, Martin <mcovarrubias@seatx.com>; Kyle Gass <kyle.gass@kci.com>; Edward Ochoa <edward.ochoa@kci.com>; BALDWIN, KELLY L <kelly.l.baldwin@cbp.dhs.gov>; NORRIE, ROBERT <ROBERT.NORRIE@cbp.dhs.gov>; Jim King <idaho4jk@gmail.com>; VASQUEZ, JAVIER <JAVIER.VASQUEZ@CBP.DHS.GOV>; Jared Bradley - 9P <jared.bradley@gsa.gov>; FAZ, JUAN O <JUAN.O.FAZ@cbp.dhs.gov>; CHAVEZ, JUAN <JUAN.CHAVEZ@CBP.DHS.gov>; LOZANO, LUIS G <LUIS.G.LOZANO@CBP.DHS.GOV>; ALVAREZ, SANTIAGO III <SANTIAGO.III.ALVAREZ@CBP.DHS.GOV>; GARZA, MICHAEL C <MICHAEL.C.GARZA@cbp.dhs.gov>; SALINAS, PEDRO A <PEDRO.A.SALINAS2@cbp.dhs.gov>; GARZA, MARGARITA <MARGARITA.GARZA@CBP.DHS.GOV>; LAREDO POE FACILITIES <LAREDOPOEFACILITIES@cbp.dhs.gov>; CAVAZOS,

AMERICAN OVERSIGHT

REYMUNDO <REYMUNDO.CAVAZOS@CBP.DHS.GOV>; RANGEL, EFREN R <EFREN.R.RANGEL@cbp.dhs.gov>; MARA, JEFFREY J <JEFFREY.J.MARA@CBP.DHS.GOV>; GUERRA, ADRIAN C <ADRIAN.C.GUERRA@CBP.DHS.GOV>; AGEE, JAMES M. (CTR) <JAMES.M.AGEE@associates.cbp.dhs.gov>; DYAR, ROBERT A. (OPR) <ROBERT.A.DYAR@cbp.dhs.gov>; CAMACHO, ALEJANDRO (CTR) <alejandro.camacho@associates.cbp.dhs.gov>; Mark Woods - 7PCE <mark.woods@gsa.gov>; alberto.garcia@gsa.gov <alberto.garcia@gsa.gov>; DRAKE, CHERELLE A <CHERELLE.A.DRAKE@cbp.dhs.gov>; MORENO, TONY <TONY.MORENO@cbp.dhs.gov>; SPRAKER, KIRSTEN A. (CTR) <KIRSTEN.A.SPRAKER@associates.cbp.dhs.gov>; MARIN, JOSE A <JOSE.A.MARIN@cbp.dhs.gov>
Subject: [EXTERNAL] FY25 Laredo WTB Expansion Project
When: Thursday, November 13, 2025 10:00 AM-11:00 AM.
Where: Microsoft Teams Meeting

Cyber Security Reminder: Please use caution - message originated outside JMT.

Microsoft Teams Need help?

Join the meeting now

Meeting ID: 220 633 975 367
Passcode: mV3GN2vE

Dial in by phone

+1 332-249-0605,,22046189# United States, New York City
Find a local number
Phone conference ID: 220 461 89#
For organizers: Meeting options | Reset dial-in PIN

This Teams Meeting is hosted on a U.S. Government information system and is provided for U.S. Government-authorized use only. Unauthorized or improper use or access of this system may result in disciplinary action as well as civil and criminal penalties.

This message is intended for the use of the individual or entity to which it is addressed and may contain information that is confidential, privileged and exempt from disclosure under applicable law. If the reader of this message is not the intended recipient or the employee or agent of the intended recipient, you are hereby notified that any dissemination, distribution, or copying of this communication is strictly prohibited. If you have received this communication in error, please contact the sender immediately and delete it from your system.

Thank You.

AMERICAN OVERSIGHT

From: Mielke, Sid <smielke@seatx.com>
Sent: Wednesday, November 12, 2025 6:17 PM EST
To: DIAZ, MARIA C <MARIA.C.DIAZ@cbp.dhs.gov>; Elsa Hinojosa <mhinojosa1@ci.laredo.tx.us>; LFO FACILITIES <LFO-FACILITIES@cbp.dhs.gov>; LOZANO, EDUARDO <EDUARDO.LOZANO@CBP.DHS.GOV>; FLORES, ALBERTO A <ALBERTO.A.FLORES@CBP.DHS.GOV>; STELLEMA, DAVID M. <DAVID.M.STELLEMA@cbp.dhs.gov>
CC: CASPERSON, JARED <JARED.CASPERSON@cbp.dhs.gov>; HAMLETT, ELIZABETH F <elizabeth.f.hamlett@cbp.dhs.gov>; FLANAGAN, RYAN H <RYAN.H.FLANAGAN@cbp.dhs.gov>; David Cornelison <david.cornelison@gsa.gov>; LANCASTER, JAMES A (CTR) <JAMES.A.LANCASTER@associates.cbp.dhs.gov>; Joseph W. Neeb <jneeb@ci.laredo.tx.us>; Jose A. Valdez, Jr. <jvaldez5@ci.laredo.tx.us>; Steve E. Landin <selandin@ci.laredo.tx.us>; ROSS, YVETTE <YVETTE.ROSS@cbp.dhs.gov>; rchavez@ci.laredo.tx.us <rchavez@ci.laredo.tx.us>; jrichard@ci.laredo.tx.us <jrichard@ci.laredo.tx.us>; Olga De Angel <odeangel@ci.laredo.tx.us>; Elizabeth Estrada <eestrada@ci.laredo.tx.us>; gsaavedra@ci.laredo.tx.us <gsaavedra@ci.laredo.tx.us>; Evelyn Gomez <egomez@ci.laredo.tx.us>; jim . king <jim.king@kingadvising.com>; randolphdavide <randolphdavide@aol.com>; Romero, Adrian <aromero@seatx.com>; Covarrubias, Martin <mcovarrubias@seatx.com>; Kyle Gass <kyle.gass@kci.com>; Edward Ochoa <edward.ochoa@kci.com>; BALDWIN, KELLY L <kelly.l.baldwin@cbp.dhs.gov>; NORRIE, ROBERT <ROBERT.NORRIE@cbp.dhs.gov>; Jim King <idaho4jk@gmail.com>; VASQUEZ, JAVIER <JAVIER.VASQUEZ@CBP.DHS.GOV>; Jared Bradley - 9P <jared.bradley@gsa.gov>; FAZ, JUAN O <JUAN.O.FAZ@cbp.dhs.gov>; CHAVEZ,JUAN <JUAN.CHAVEZ@CBP.DHS.gov>; LOZANO, LUIS G <LUIS.G.LOZANO@CBP.DHS.GOV>; ALVAREZ, SANTIAGO III <SANTIAGO.III.ALVAREZ@CBP.DHS.GOV>; GARZA, MICHAEL C <MICHAEL.C.GARZA@cbp.dhs.gov>; SALINAS, PEDRO A <PEDRO.A.SALINAS2@cbp.dhs.gov>; GARZA, MARGARITA <MARGARITA.GARZA@CBP.DHS.GOV>; LAREDO POE FACILITIES <LAREDOPOEFACILITIES@cbp.dhs.gov>; CAVAZOS, REYMUNDO <REYMUNDO.CAVAZOS@CBP.DHS.GOV>; RANGEL, EFREN R <EFREN.R.RANGEL@cbp.dhs.gov>; MARA, JEFFREY J <JEFFREY.J.MARA@CBP.DHS.GOV>; GUERRA, ADRIAN C <ADRIAN.C.GUERRA@CBP.DHS.GOV>; AGEE, JAMES M. (CTR) <JAMES.M.AGEE@associates.cbp.dhs.gov>; DYAR, ROBERT A. (OPR) <ROBERT.A.DYAR@cbp.dhs.gov>; CAMACHO, ALEJANDRO (CTR) <alejandro.camacho@associates.cbp.dhs.gov>; Mark Woods - 7PCE <mark.woods@gsa.gov>; alberto.garcia@gsa.gov <alberto.garcia@gsa.gov>; DRAKE, CHERELLE A <CHERELLE.A.DRAKE@cbp.dhs.gov>; MORENO, TONY <TONY.MORENO@cbp.dhs.gov>; SPRAKER, KIRSTEN A. (CTR) <KIRSTEN.A.SPRAKER@associates.cbp.dhs.gov>; MARIN, JOSE A <JOSE.A.MARIN@cbp.dhs.gov>
Subject: Re: [EXTERNAL] FY25 Laredo WTB Expansion Project
Attachment(s): "Re [EXTERNAL] FY25 Laredo WTB Expansion Project.msg"

Sender: smielke@seatx.com
Subject: Re: [EXTERNAL] FY25 Laredo WTB Expansion Project
Message-Id: <PH7PR20MB50892C49F87A41711A6391BCBECCA@PH7PR20MB5089.namprd20.prod.outlook.com>
Recipient: jrichard@ci.laredo.tx.us

AMERICAN OVERSIGHT

From: Mielke, Sid <smielke@seatx.com>
Sent: Wednesday, November 12, 2025 6:14 PM EST
To: DIAZ, MARIA C <MARIA.C.DIAZ@cbp.dhs.gov>; Elsa Hinojosa <mhinojosa1@ci.laredo.tx.us>; LFO FACILITIES <LFO-FACILITIES@cbp.dhs.gov>; LOZANO, EDUARDO <EDUARDO.LOZANO@CBP.DHS.GOV>; FLORES, ALBERTO A <ALBERTO.A.FLORES@CBP.DHS.GOV>; STELLEMA, DAVID M. <DAVID.M.STELLEMA@cbp.dhs.gov>
CC: CASPERSON, JARED <JARED.CASPERSON@cbp.dhs.gov>; HAMLETT, ELIZABETH F <elizabeth.f.hamlett@cbp.dhs.gov>; FLANAGAN, RYAN H <RYAN.H.FLANAGAN@cbp.dhs.gov>; David Cornelison <david.cornelison@gsa.gov>; LANCASTER, JAMES A (CTR) <JAMES.A.LANCASTER@associates.cbp.dhs.gov>; Joseph W. Neeb <jneeb@ci.laredo.tx.us>; Jose A. Valdez, Jr. <jvaldez5@ci.laredo.tx.us>; Steve E. Landin <selandin@ci.laredo.tx.us>; ROSS, YVETTE <YVETTE.ROSS@cbp.dhs.gov>; rchavez@ci.laredo.tx.us <rchavez@ci.laredo.tx.us>; jrichard@ci.laredo.tx.us <jrichard@ci.laredo.tx.us>; Olga De Angel <odeangel@ci.laredo.tx.us>; Elizabeth Estrada <eestrada@ci.laredo.tx.us>; gsaavedra@ci.laredo.tx.us <gsaavedra@ci.laredo.tx.us>; Evelyn Gomez <egomez@ci.laredo.tx.us>; jim . king <jim.king@kingadvising.com>; randolphdavide <randolphdavide@aol.com>; Romero, Adrian <aromero@seatx.com>; Covarrubias, Martin <mcovarrubias@seatx.com>; Kyle Gass <kyle.gass@kci.com>; Edward Ochoa <edward.ochoa@kci.com>; BALDWIN, KELLY L <kelly.l.baldwin@cbp.dhs.gov>; NORRIE, ROBERT <ROBERT.NORRIE@cbp.dhs.gov>; Jim King <idaho4jk@gmail.com>; VASQUEZ, JAVIER <JAVIER.VASQUEZ@CBP.DHS.GOV>; Jared Bradley - 9P <jared.bradley@gsa.gov>; FAZ, JUAN O <JUAN.O.FAZ@cbp.dhs.gov>; CHAVEZ,JUAN <JUAN.CHAVEZ@CBP.DHS.gov>; LOZANO, LUIS G <LUIS.G.LOZANO@CBP.DHS.GOV>; ALVAREZ, SANTIAGO III <SANTIAGO.III.ALVAREZ@CBP.DHS.GOV>; GARZA, MICHAEL C <MICHAEL.C.GARZA@cbp.dhs.gov>; SALINAS, PEDRO A <PEDRO.A.SALINAS2@cbp.dhs.gov>; GARZA, MARGARITA <MARGARITA.GARZA@CBP.DHS.GOV>; LAREDO POE FACILITIES <LAREDOPOEFACILITIES@cbp.dhs.gov>; CAVAZOS, REYMUNDO <REYMUNDO.CAVAZOS@CBP.DHS.GOV>; RANGEL, EFREN R <EFREN.R.RANGEL@cbp.dhs.gov>; MARA, JEFFREY J <JEFFREY.J.MARA@CBP.DHS.GOV>; GUERRA, ADRIAN C <ADRIAN.C.GUERRA@CBP.DHS.GOV>; AGEE, JAMES M. (CTR) <JAMES.M.AGEE@associates.cbp.dhs.gov>; DYAR, ROBERT A. (OPR) <ROBERT.A.DYAR@cbp.dhs.gov>; CAMACHO, ALEJANDRO (CTR) <alejandro.camacho@associates.cbp.dhs.gov>; Mark Woods - 7PCE <mark.woods@gsa.gov>; alberto.garcia@gsa.gov <alberto.garcia@gsa.gov>; DRAKE, CHERELLE A <CHERELLE.A.DRAKE@cbp.dhs.gov>; MORENO, TONY <TONY.MORENO@cbp.dhs.gov>; SPRAKER, KIRSTEN A. (CTR) <KIRSTEN.A.SPRAKER@associates.cbp.dhs.gov>; MARIN, JOSE A <JOSE.A.MARIN@cbp.dhs.gov>
Subject: Re: [EXTERNAL] FY25 Laredo WTB Expansion Project

CAUTION: This email originated from outside your organization. Exercise caution when opening attachments or clicking links, especially from unknown senders.
To All,

I received quite a few "out of office" notifications when I forwarded the proposed agenda, so I believe we will just play things by ear to find out if any of our federal DAP team members will be available. We do understand that the funding issues may have only very recently been resolved and that many may not be back at work yet.

Thanks,

Sidney "Sid" A. Mielke, P.E. Senior Project Manager

A JMT DIVISION

3838 NW Loop 410, San Antonio, TX 78229
P: (210)735-9202
C (210)861-3126
E:smielke@seatx.com

From: DIAZ, MARIA C
Sent: Tuesday, April 1, 2025 5:55 AM
To: DIAZ, MARIA C <MARIA.C.DIAZ@cbp.dhs.gov>; Mielke, Sid <smielke@seatx.com>; Elsa Hinojosa <mhinojosa1@ci.laredo.tx.us>; LFO FACILITIES <LFO-FACILITIES@cbp.dhs.gov>; LOZANO, EDUARDO <EDUARDO.LOZANO@CBP.DHS.GOV>; FLORES, ALBERTO A <ALBERTO.A.FLORES@CBP.DHS.GOV>; STELLEMA, DAVID M. <DAVID.M.STELLEMA@cbp.dhs.gov>
Cc: CASPERSON, JARED <JARED.CASPERSON@cbp.dhs.gov>; HAMLETT, ELIZABETH F <elizabeth.f.hamlett@cbp.dhs.gov>; FLANAGAN, RYAN H <RYAN.H.FLANAGAN@cbp.dhs.gov>; David Cornelison <david.cornelison@gsa.gov>; LANCASTER, JAMES A (CTR) <JAMES.A.LANCASTER@associates.cbp.dhs.gov>; Joseph W. Neeb <jneeb@ci.laredo.tx.us>; Jose A. Valdez, Jr. <jvaldez5@ci.laredo.tx.us>; Steve E. Landin <selandin@ci.laredo.tx.us>; ROSS, YVETTE <YVETTE.ROSS@cbp.dhs.gov>; rchavez@ci.laredo.tx.us <rchavez@ci.laredo.tx.us>; jrichard@ci.laredo.tx.us <jrichard@ci.laredo.tx.us>; Olga De Angel <odeangel@ci.laredo.tx.us>; Elizabeth Estrada <eestrada@ci.laredo.tx.us>; gsaavedra@ci.laredo.tx.us <gsaavedra@ci.laredo.tx.us>; Evelyn Gomez <egomez@ci.laredo.tx.us>; jim.king <jim.king@kingadvising.com>; randolphdavide <randolphdavide@aol.com>; Romero, Adrian <aromero@seatx.com>; Covarrubias, Martin <mcovarrubias@seatx.com>; Kyle Gass <kyle.gass@kci.com>; Edward Ochoa <edward.ochoa@kci.com>; BALDWIN, KELLY L <kelly.l.baldwin@cbp.dhs.gov>; NORRIE, ROBERT <ROBERT.NORRIE@cbp.dhs.gov>; Jim King <idaho4jk@gmail.com>; VASQUEZ, JAVIER <JAVIER.VASQUEZ@CBP.DHS.GOV>; Jared Bradley - 9P <jared.bradley@gsa.gov>; FAZ, JUAN O <JUAN.O.FAZ@cbp.dhs.gov>; CHAVEZ, JUAN <JUAN.CHAVEZ@CBP.DHS.gov>; LOZANO, LUIS G <LUIS.G.LOZANO@CBP.DHS.GOV>; ALVAREZ, SANTIAGO III <SANTIAGO.III.ALVAREZ@CBP.DHS.GOV>; GARZA, MICHAEL C <MICHAEL.C.GARZA@cbp.dhs.gov>; SALINAS, PEDRO A <PEDRO.A.SALINAS2@cbp.dhs.gov>; GARZA, MARGARITA <MARGARITA.GARZA@CBP.DHS.GOV>; LAREDO POE FACILITIES <LAREDOPOEFACILITIES@cbp.dhs.gov>; CAVAZOS,

AMERICAN OVERSIGHT

REYMUNDO <REYMUNDO.CAVAZOS@CBP.DHS.GOV>; RANGEL, EFREN R <EFREN.R.RANGEL@cbp.dhs.gov>; MARA, JEFFREY J <JEFFREY.J.MARA@CBP.DHS.GOV>; GUERRA, ADRIAN C <ADRIAN.C.GUERRA@CBP.DHS.GOV>; AGEE, JAMES M. (CTR) <JAMES.M.AGEE@associates.cbp.dhs.gov>; DYAR, ROBERT A. (OPR) <ROBERT.A.DYAR@cbp.dhs.gov>; CAMACHO, ALEJANDRO (CTR) <alejandro.camacho@associates.cbp.dhs.gov>; Mark Woods - 7PCE <mark.woods@gsa.gov>; alberto.garcia@gsa.gov <alberto.garcia@gsa.gov>; DRAKE, CHERELLE A <CHERELLE.A.DRAKE@cbp.dhs.gov>; MORENO, TONY <TONY.MORENO@cbp.dhs.gov>; SPRAKER, KIRSTEN A. (CTR) <KIRSTEN.A.SPRAKER@associates.cbp.dhs.gov>; MARIN, JOSE A <JOSE.A.MARIN@cbp.dhs.gov>
Subject: [EXTERNAL] FY25 Laredo WTB Expansion Project
When: Thursday, November 13, 2025 10:00 AM-11:00 AM.
Where: Microsoft Teams Meeting

Cyber Security Reminder: Please use caution - message originated outside JMT.

Microsoft Teams Need help?

Join the meeting now

Meeting ID: 220 633 975 367
Passcode: mV3GN2vE

Dial in by phone

+1 332-249-0605,,22046189# United States, New York City
Find a local number
Phone conference ID: 220 461 89#
For organizers: Meeting options | Reset dial-in PIN

This Teams Meeting is hosted on a U.S. Government information system and is provided for U.S. Government-authorized use only. Unauthorized or improper use or access of this system may result in disciplinary action as well as civil and criminal penalties.

This message is intended for the use of the individual or entity to which it is addressed and may contain information that is confidential, privileged and exempt from disclosure under applicable law. If the reader of this message is not the intended recipient or the employee or agent of the intended recipient, you are hereby notified that any dissemination, distribution, or copying of this communication is strictly prohibited. If you have received this communication in error, please contact the sender immediately and delete it from your system.

Thank You.

AMERICAN OVERSIGHT

From: Mielke, Sid <smielke@seatx.com>
Sent: Wednesday, November 12, 2025 6:10 PM EST
To: DIAZ, MARIA C <MARIA.C.DIAZ@cbp.dhs.gov>; Elsa Hinojosa <mhinojosa1@ci.laredo.tx.us>; LFO FACILITIES <LFO-FACILITIES@cbp.dhs.gov>; LOZANO, EDUARDO <EDUARDO.LOZANO@CBP.DHS.GOV>; FLORES, ALBERTO A <ALBERTO.A.FLORES@CBP.DHS.GOV>; STELLEMA, DAVID M. <DAVID.M.STELLEMA@cbp.dhs.gov>
CC: CASPERSON, JARED <JARED.CASPERSON@cbp.dhs.gov>; HAMLETT, ELIZABETH F <elizabeth.f.hamlett@cbp.dhs.gov>; FLANAGAN, RYAN H <RYAN.H.FLANAGAN@cbp.dhs.gov>; David Cornelison <david.cornelison@gsa.gov>; LANCASTER, JAMES A (CTR) <JAMES.A.LANCASTER@associates.cbp.dhs.gov>; Joseph W. Neeb <jneeb@ci.laredo.tx.us>; Jose A. Valdez, Jr. <jvaldez5@ci.laredo.tx.us>; Steve E. Landin <selandin@ci.laredo.tx.us>; ROSS, YVETTE <YVETTE.ROSS@cbp.dhs.gov>; rchavez@ci.laredo.tx.us <rchavez@ci.laredo.tx.us>; jrichard@ci.laredo.tx.us <jrichard@ci.laredo.tx.us>; Olga De Angel <odeangel@ci.laredo.tx.us>; Elizabeth Estrada <eestrada@ci.laredo.tx.us>; gsaavedra@ci.laredo.tx.us <gsaavedra@ci.laredo.tx.us>; Evelyn Gomez <egomez@ci.laredo.tx.us>; jim . king <jim.king@kingadvising.com>; randolphdavide <randolphdavide@aol.com>; Romero, Adrian <aromero@seatx.com>; Covarrubias, Martin <mcovarrubias@seatx.com>; Kyle Gass <kyle.gass@kci.com>; Edward Ochoa <edward.ochoa@kci.com>; BALDWIN, KELLY L <kelly.l.baldwin@cbp.dhs.gov>; NORRIE, ROBERT <ROBERT.NORRIE@cbp.dhs.gov>; Jim King <idaho4jk@gmail.com>; VASQUEZ, JAVIER <JAVIER.VASQUEZ@CBP.DHS.GOV>; Jared Bradley - 9P <jared.bradley@gsa.gov>; FAZ, JUAN O <JUAN.O.FAZ@cbp.dhs.gov>; CHAVEZ,JUAN <JUAN.CHAVEZ@CBP.DHS.gov>; LOZANO, LUIS G <LUIS.G.LOZANO@CBP.DHS.GOV>; ALVAREZ, SANTIAGO III <SANTIAGO.III.ALVAREZ@CBP.DHS.GOV>; GARZA, MICHAEL C <MICHAEL.C.GARZA@cbp.dhs.gov>; SALINAS, PEDRO A <PEDRO.A.SALINAS2@cbp.dhs.gov>; GARZA, MARGARITA <MARGARITA.GARZA@CBP.DHS.GOV>; LAREDO POE FACILITIES <LAREDOPOEFACILITIES@cbp.dhs.gov>; CAVAZOS, REYMUNDO <REYMUNDO.CAVAZOS@CBP.DHS.GOV>; RANGEL, EFREN R <EFREN.R.RANGEL@cbp.dhs.gov>; MARA, JEFFREY J <JEFFREY.J.MARA@CBP.DHS.GOV>; GUERRA, ADRIAN C <ADRIAN.C.GUERRA@CBP.DHS.GOV>; AGEE, JAMES M. (CTR) <JAMES.M.AGEE@associates.cbp.dhs.gov>; DYAR, ROBERT A. (OPR) <ROBERT.A.DYAR@cbp.dhs.gov>; CAMACHO, ALEJANDRO (CTR) <alejandro.camacho@associates.cbp.dhs.gov>; Mark Woods - 7PCE <mark.woods@gsa.gov>; alberto.garcia@gsa.gov <alberto.garcia@gsa.gov>; DRAKE, CHERELLE A <CHERELLE.A.DRAKE@cbp.dhs.gov>; MORENO, TONY <TONY.MORENO@cbp.dhs.gov>; SPRAKER, KIRSTEN A. (CTR) <KIRSTEN.A.SPRAKER@associates.cbp.dhs.gov>; MARIN, JOSE A <JOSE.A.MARIN@cbp.dhs.gov>
Subject: Re: [EXTERNAL] FY25 Laredo WTB Expansion Project
Attachment(s): "WTB - DAP PROJECT MTG AGENDA 11-13-25.pdf"

CAUTION: This email originated from outside your organization. Exercise caution when opening attachments or clicking links, especially from unknown senders.
My apologies, here is the attached agenda.

Sidney "Sid" A. Mielke, P.E. Senior Project Manager

A JMT DIVISION

3838 NW Loop 410, San Antonio, TX 78229
P: (210)735-9202
C (210)861-3126
E:smielke@seatx.com

From: DIAZ, MARIA C
Sent: Tuesday, April 1, 2025 5:55 AM
To: DIAZ, MARIA C <MARIA.C.DIAZ@cbp.dhs.gov>; Mielke, Sid <smielke@seatx.com>; Elsa Hinojosa <mhinojosa1@ci.laredo.tx.us>; LFO FACILITIES <LFO-FACILITIES@cbp.dhs.gov>; LOZANO, EDUARDO <EDUARDO.LOZANO@CBP.DHS.GOV>; FLORES, ALBERTO A <ALBERTO.A.FLORES@CBP.DHS.GOV>; STELLEMA, DAVID M. <DAVID.M.STELLEMA@cbp.dhs.gov>
Cc: CASPERSON, JARED <JARED.CASPERSON@cbp.dhs.gov>; HAMLETT, ELIZABETH F <elizabeth.f.hamlett@cbp.dhs.gov>; FLANAGAN, RYAN H <RYAN.H.FLANAGAN@cbp.dhs.gov>; David Cornelison <david.cornelison@gsa.gov>; LANCASTER, JAMES A (CTR) <JAMES.A.LANCASTER@associates.cbp.dhs.gov>; Joseph W. Neeb <jneeb@ci.laredo.tx.us>; Jose A. Valdez, Jr. <jvaldez5@ci.laredo.tx.us>; Steve E. Landin <selandin@ci.laredo.tx.us>; ROSS, YVETTE <YVETTE.ROSS@cbp.dhs.gov>; rchavez@ci.laredo.tx.us <rchavez@ci.laredo.tx.us>; jrichard@ci.laredo.tx.us <jrichard@ci.laredo.tx.us>; Olga De Angel <odeangel@ci.laredo.tx.us>; Elizabeth Estrada <eestrada@ci.laredo.tx.us>; gsaavedra@ci.laredo.tx.us <gsaavedra@ci.laredo.tx.us>; Evelyn Gomez <egomez@ci.laredo.tx.us>; jim.king <jim.king@kingadvising.com>; randolphdavide <randolphdavide@aol.com>; Romero, Adrian <aromero@seatx.com>; Covarrubias, Martin <mcovarrubias@seatx.com>; Kyle Gass <kyle.gass@kci.com>; Edward Ochoa <edward.ochoa@kci.com>; BALDWIN, KELLY L <kelly.l.baldwin@cbp.dhs.gov>; NORRIE, ROBERT <ROBERT.NORRIE@cbp.dhs.gov>; Jim King <idaho4jk@gmail.com>; VASQUEZ, JAVIER <JAVIER.VASQUEZ@CBP.DHS.GOV>; Jared Bradley - 9P <jared.bradley@gsa.gov>; FAZ, JUAN O <JUAN.O.FAZ@cbp.dhs.gov>; CHAVEZ, JUAN <JUAN.CHAVEZ@CBP.DHS.gov>; LOZANO, LUIS G <LUIS.G.LOZANO@CBP.DHS.GOV>; ALVAREZ, SANTIAGO III <SANTIAGO.III.ALVAREZ@CBP.DHS.GOV>; GARZA, MICHAEL C <MICHAEL.C.GARZA@cbp.dhs.gov>; SALINAS, PEDRO A <PEDRO.A.SALINAS2@cbp.dhs.gov>; GARZA, MARGARITA <MARGARITA.GARZA@CBP.DHS.GOV>; LAREDO POE FACILITIES <LAREDOPOEFACILITIES@cbp.dhs.gov>; CAVAZOS, REYMUNDO <REYMUNDO.CAVAZOS@CBP.DHS.GOV>; RANGEL, EFREN R <EFREN.R.RANGEL@cbp.dhs.gov>; MARA, JEFFREY J <JEFFREY.J.MARA@CBP.DHS.GOV>; GUERRA, ADRIAN C <ADRIAN.C.GUERRA@CBP.DHS.GOV>; AGEE, JAMES M. (CTR) <JAMES.M.AGEE@associates.cbp.dhs.gov>; DYAR, ROBERT A. (OPR) <ROBERT.A.DYAR@cbp.dhs.gov>; CAMACHO, ALEJANDRO (CTR) <alejandro.camacho@associates.cbp.dhs.gov>; Mark Woods - 7PCE <mark.woods@gsa.gov>; alberto.garcia@gsa.gov <alberto.garcia@gsa.gov>; DRAKE, CHERELLE A <CHERELLE.A.DRAKE@cbp.dhs.gov>; MORENO,

AMERICAN OVERSIGHT

TONY <TONY.MORENO@cbp.dhs.gov>; SPRAKER, KIRSTEN A. (CTR) <KIRSTEN.A.SPRAKER@associates.cbp.dhs.gov>; MARIN, JOSE A <JOSE.A.MARIN@cbp.dhs.gov>
Subject: [EXTERNAL] FY25 Laredo WTB Expansion Project
When: Thursday, November 13, 2025 10:00 AM-11:00 AM.
Where: Microsoft Teams Meeting

Cyber Security Reminder: Please use caution - message originated outside JMT.

Microsoft Teams Need help?

Join the meeting now

Meeting ID: 220 633 975 367
Passcode: mV3GN2vE

Dial in by phone

+1 332-249-0605,,22046189# United States, New York City
Find a local number
Phone conference ID: 220 461 89#
For organizers: Meeting options | Reset dial-in PIN

This Teams Meeting is hosted on a U.S. Government information system and is provided for U.S. Government-authorized use only. Unauthorized or improper use or access of this system may result in disciplinary action as well as civil and criminal penalties.

This message is intended for the use of the individual or entity to which it is addressed and may contain information that is confidential, privileged and exempt from disclosure under applicable law. If the reader of this message is not the intended recipient or the employee or agent of the intended recipient, you are hereby notified that any dissemination, distribution, or copying of this communication is strictly prohibited. If you have received this communication in error, please contact the sender immediately and delete it from your system.

Thank You.

AMERICAN OVERSIGHT

STRUCTURAL ENGINEERING ASSOCIATES

Port Laredo TEXAS

IN ASSOCIATION WITH KING ADVISING LLC

MEETING AGENDA

LAREDO WORLD TRADE BRIDGE - EXPANSION PROJECT

DAP PROJECT WORKING GROUP

November 13, 2025

10:00 PM Central Standard Time, 11:00 PM Eastern Standard Time, 8:00 AM Pacific Standard Time

- Update on Shift for Guaging Lane Move to Front of MEP Units in This Project
  - Scope and Fee Proposal Requested on 10-23-25 from RapiScan for Complete Relocation Package
  - Scope and Fee Proposal for New CCTV Required submitted to City of Laredo on 11-06-25
- Status of 30% Submittal Package Review
  - Potential Revised Completion Date for 30% Review
  - Any preliminary comments to be shared by DAP reviewers
- DAP Team Comments on 30% Submittal Package Format (Utilizing Overall Project Plan Sheets in TxDOT Format)
- One Month Look Ahead Schedule
  - TxDOT Final PS&E Submittal 12-08-25 (To Be Postponed, revised date TBD)
  - DAP 60% Submittal - TBD
  - Dec FY25 Team Meeting 12-11-25
- Other Items for Discussion

AMERICAN OVERSIGHT

From: Mielke, Sid <smielke@seatx.com>
Sent: Wednesday, November 12, 2025 6:11 PM EST
To: DIAZ, MARIA C <MARIA.C.DIAZ@cbp.dhs.gov>; Elsa Hinojosa <mhinojosa1@ci.laredo.tx.us>; LFO FACILITIES <LFO-FACILITIES@cbp.dhs.gov>; LOZANO, EDUARDO <EDUARDO.LOZANO@CBP.DHS.GOV>; FLORES, ALBERTO A <ALBERTO.A.FLORES@CBP.DHS.GOV>; STELLEMA, DAVID M. <DAVID.M.STELLEMA@cbp.dhs.gov>
CC: CASPERSON, JARED <JARED.CASPERSON@cbp.dhs.gov>; HAMLETT, ELIZABETH F <elizabeth.f.hamlett@cbp.dhs.gov>; FLANAGAN, RYAN H <RYAN.H.FLANAGAN@cbp.dhs.gov>; David Cornelison <david.cornelison@gsa.gov>; LANCASTER, JAMES A (CTR) <JAMES.A.LANCASTER@associates.cbp.dhs.gov>; Joseph W. Neeb <jneeb@ci.laredo.tx.us>; Jose A. Valdez, Jr. <jvaldez5@ci.laredo.tx.us>; Steve E. Landin <selandin@ci.laredo.tx.us>; ROSS, YVETTE <YVETTE.ROSS@cbp.dhs.gov>; rchavez@ci.laredo.tx.us <rchavez@ci.laredo.tx.us>; jrichard@ci.laredo.tx.us <jrichard@ci.laredo.tx.us>; Olga De Angel <odeangel@ci.laredo.tx.us>; Elizabeth Estrada <eestrada@ci.laredo.tx.us>; gsaavedra@ci.laredo.tx.us <gsaavedra@ci.laredo.tx.us>; Evelyn Gomez <egomez@ci.laredo.tx.us>; jim . king <jim.king@kingadvising.com>; randolphdavide <randolphdavide@aol.com>; Romero, Adrian <aromero@seatx.com>; Covarrubias, Martin <mcovarrubias@seatx.com>; Kyle Gass <kyle.gass@kci.com>; Edward Ochoa <edward.ochoa@kci.com>; BALDWIN, KELLY L <kelly.l.baldwin@cbp.dhs.gov>; NORRIE, ROBERT <ROBERT.NORRIE@cbp.dhs.gov>; Jim King <idaho4jk@gmail.com>; VASQUEZ, JAVIER <JAVIER.VASQUEZ@CBP.DHS.GOV>; Jared Bradley - 9P <jared.bradley@gsa.gov>; FAZ, JUAN O <JUAN.O.FAZ@cbp.dhs.gov>; CHAVEZ,JUAN <JUAN.CHAVEZ@CBP.DHS.gov>; LOZANO, LUIS G <LUIS.G.LOZANO@CBP.DHS.GOV>; ALVAREZ, SANTIAGO III <SANTIAGO.III.ALVAREZ@CBP.DHS.GOV>; GARZA, MICHAEL C <MICHAEL.C.GARZA@cbp.dhs.gov>; SALINAS, PEDRO A <PEDRO.A.SALINAS2@cbp.dhs.gov>; GARZA, MARGARITA <MARGARITA.GARZA@CBP.DHS.GOV>; LAREDO POE FACILITIES <LAREDOPOEFACILITIES@cbp.dhs.gov>; CAVAZOS, REYMUNDO <REYMUNDO.CAVAZOS@CBP.DHS.GOV>; RANGEL, EFREN R <EFREN.R.RANGEL@cbp.dhs.gov>; MARA, JEFFREY J <JEFFREY.J.MARA@CBP.DHS.GOV>; GUERRA, ADRIAN C <ADRIAN.C.GUERRA@CBP.DHS.GOV>; AGEE, JAMES M. (CTR) <JAMES.M.AGEE@associates.cbp.dhs.gov>; DYAR, ROBERT A. (OPR) <ROBERT.A.DYAR@cbp.dhs.gov>; CAMACHO, ALEJANDRO (CTR) <alejandro.camacho@associates.cbp.dhs.gov>; Mark Woods - 7PCE <mark.woods@gsa.gov>; alberto.garcia@gsa.gov <alberto.garcia@gsa.gov>; DRAKE, CHERELLE A <CHERELLE.A.DRAKE@cbp.dhs.gov>; MORENO, TONY <TONY.MORENO@cbp.dhs.gov>; SPRAKER, KIRSTEN A. (CTR) <KIRSTEN.A.SPRAKER@associates.cbp.dhs.gov>; MARIN, JOSE A <JOSE.A.MARIN@cbp.dhs.gov>
Subject: Re: [EXTERNAL] FY25 Laredo WTB Expansion Project
Attachment(s): "Re [EXTERNAL] FY25 Laredo WTB Expansion Project.msg"

Sender: smielke@seatx.com
Subject: Re: [EXTERNAL] FY25 Laredo WTB Expansion Project
Message-Id: <PH7PR20MB50896011C7CE7EC986DE13B6BECCA@PH7PR20MB5089.namprd20.prod.outlook.com>
Recipient: jrichard@ci.laredo.tx.us

AMERICAN OVERSIGHT

From: Mielke, Sid <smielke@seatx.com>
Sent: Wednesday, November 12, 2025 6:10 PM EST
To: DIAZ, MARIA C <MARIA.C.DIAZ@cbp.dhs.gov>; Elsa Hinojosa <mhinojosa1@ci.laredo.tx.us>; LFO FACILITIES <LFO-FACILITIES@cbp.dhs.gov>; LOZANO, EDUARDO <EDUARDO.LOZANO@CBP.DHS.GOV>; FLORES, ALBERTO A <ALBERTO.A.FLORES@CBP.DHS.GOV>; STELLEMA, DAVID M. <DAVID.M.STELLEMA@cbp.dhs.gov>
CC: CASPERSON, JARED <JARED.CASPERSON@cbp.dhs.gov>; HAMLETT, ELIZABETH F <elizabeth.f.hamlett@cbp.dhs.gov>; FLANAGAN, RYAN H <RYAN.H.FLANAGAN@cbp.dhs.gov>; David Cornelison <david.cornelison@gsa.gov>; LANCASTER, JAMES A (CTR) <JAMES.A.LANCASTER@associates.cbp.dhs.gov>; Joseph W. Neeb <jneeb@ci.laredo.tx.us>; Jose A. Valdez, Jr. <jvaldez5@ci.laredo.tx.us>; Steve E. Landin <selandin@ci.laredo.tx.us>; ROSS, YVETTE <YVETTE.ROSS@cbp.dhs.gov>; rchavez@ci.laredo.tx.us <rchavez@ci.laredo.tx.us>; jrichard@ci.laredo.tx.us <jrichard@ci.laredo.tx.us>; Olga De Angel <odeangel@ci.laredo.tx.us>; Elizabeth Estrada <eestrada@ci.laredo.tx.us>; gsaavedra@ci.laredo.tx.us <gsaavedra@ci.laredo.tx.us>; Evelyn Gomez <egomez@ci.laredo.tx.us>; jim . king <jim.king@kingadvising.com>; randolphdavide <randolphdavide@aol.com>; Romero, Adrian <aromero@seatx.com>; Covarrubias, Martin <mcovarrubias@seatx.com>; Kyle Gass <kyle.gass@kci.com>; Edward Ochoa <edward.ochoa@kci.com>; BALDWIN, KELLY L <kelly.l.baldwin@cbp.dhs.gov>; NORRIE, ROBERT <ROBERT.NORRIE@cbp.dhs.gov>; Jim King <idaho4jk@gmail.com>; VASQUEZ, JAVIER <JAVIER.VASQUEZ@CBP.DHS.GOV>; Jared Bradley - 9P <jared.bradley@gsa.gov>; FAZ, JUAN O <JUAN.O.FAZ@cbp.dhs.gov>; CHAVEZ,JUAN <JUAN.CHAVEZ@CBP.DHS.gov>; LOZANO, LUIS G <LUIS.G.LOZANO@CBP.DHS.GOV>; ALVAREZ, SANTIAGO III <SANTIAGO.III.ALVAREZ@CBP.DHS.GOV>; GARZA, MICHAEL C <MICHAEL.C.GARZA@cbp.dhs.gov>; SALINAS, PEDRO A <PEDRO.A.SALINAS2@cbp.dhs.gov>; GARZA, MARGARITA <MARGARITA.GARZA@CBP.DHS.GOV>; LAREDO POE FACILITIES <LAREDOPOEFACILITIES@cbp.dhs.gov>; CAVAZOS, REYMUNDO <REYMUNDO.CAVAZOS@CBP.DHS.GOV>; RANGEL, EFREN R <EFREN.R.RANGEL@cbp.dhs.gov>; MARA, JEFFREY J <JEFFREY.J.MARA@CBP.DHS.GOV>; GUERRA, ADRIAN C <ADRIAN.C.GUERRA@CBP.DHS.GOV>; AGEE, JAMES M. (CTR) <JAMES.M.AGEE@associates.cbp.dhs.gov>; DYAR, ROBERT A. (OPR) <ROBERT.A.DYAR@cbp.dhs.gov>; CAMACHO, ALEJANDRO (CTR) <alejandro.camacho@associates.cbp.dhs.gov>; Mark Woods - 7PCE <mark.woods@gsa.gov>; alberto.garcia@gsa.gov <alberto.garcia@gsa.gov>; DRAKE, CHERELLE A <CHERELLE.A.DRAKE@cbp.dhs.gov>; MORENO, TONY <TONY.MORENO@cbp.dhs.gov>; SPRAKER, KIRSTEN A. (CTR) <KIRSTEN.A.SPRAKER@associates.cbp.dhs.gov>; MARIN, JOSE A <JOSE.A.MARIN@cbp.dhs.gov>
Subject: Re: [EXTERNAL] FY25 Laredo WTB Expansion Project
Attachment(s): "WTB - DAP PROJECT MTG AGENDA 11-13-25.pdf"

CAUTION: This email originated from outside your organization. Exercise caution when opening attachments or clicking links, especially from unknown senders.
My apologies, here is the attached agenda.

Sidney "Sid" A. Mielke, P.E. Senior Project Manager

A JMT DIVISION

3838 NW Loop 410, San Antonio, TX 78229
P: (210)735-9202
C (210)861-3126
E:smielke@seatx.com

From: DIAZ, MARIA C
Sent: Tuesday, April 1, 2025 5:55 AM
To: DIAZ, MARIA C <MARIA.C.DIAZ@cbp.dhs.gov>; Mielke, Sid <smielke@seatx.com>; Elsa Hinojosa <mhinojosa1@ci.laredo.tx.us>; LFO FACILITIES <LFO-FACILITIES@cbp.dhs.gov>; LOZANO, EDUARDO <EDUARDO.LOZANO@CBP.DHS.GOV>; FLORES, ALBERTO A <ALBERTO.A.FLORES@CBP.DHS.GOV>; STELLEMA, DAVID M. <DAVID.M.STELLEMA@cbp.dhs.gov>
Cc: CASPERSON, JARED <JARED.CASPERSON@cbp.dhs.gov>; HAMLETT, ELIZABETH F <elizabeth.f.hamlett@cbp.dhs.gov>; FLANAGAN, RYAN H <RYAN.H.FLANAGAN@cbp.dhs.gov>; David Cornelison <david.cornelison@gsa.gov>; LANCASTER, JAMES A (CTR) <JAMES.A.LANCASTER@associates.cbp.dhs.gov>; Joseph W. Neeb <jneeb@ci.laredo.tx.us>; Jose A. Valdez, Jr. <jvaldez5@ci.laredo.tx.us>; Steve E. Landin <selandin@ci.laredo.tx.us>; ROSS, YVETTE <YVETTE.ROSS@cbp.dhs.gov>; rchavez@ci.laredo.tx.us <rchavez@ci.laredo.tx.us>; jrichard@ci.laredo.tx.us <jrichard@ci.laredo.tx.us>; Olga De Angel <odeangel@ci.laredo.tx.us>; Elizabeth Estrada <eestrada@ci.laredo.tx.us>; gsaavedra@ci.laredo.tx.us <gsaavedra@ci.laredo.tx.us>; Evelyn Gomez <egomez@ci.laredo.tx.us>; jim.king <jim.king@kingadvising.com>; randolphdavide <randolphdavide@aol.com>; Romero, Adrian <aromero@seatx.com>; Covarrubias, Martin <mcovarrubias@seatx.com>; Kyle Gass <kyle.gass@kci.com>; Edward Ochoa <edward.ochoa@kci.com>; BALDWIN, KELLY L <kelly.l.baldwin@cbp.dhs.gov>; NORRIE, ROBERT <ROBERT.NORRIE@cbp.dhs.gov>; Jim King <idaho4jk@gmail.com>; VASQUEZ, JAVIER <JAVIER.VASQUEZ@CBP.DHS.GOV>; Jared Bradley - 9P <jared.bradley@gsa.gov>; FAZ, JUAN O <JUAN.O.FAZ@cbp.dhs.gov>; CHAVEZ, JUAN <JUAN.CHAVEZ@CBP.DHS.gov>; LOZANO, LUIS G <LUIS.G.LOZANO@CBP.DHS.GOV>; ALVAREZ, SANTIAGO III <SANTIAGO.III.ALVAREZ@CBP.DHS.GOV>; GARZA, MICHAEL C <MICHAEL.C.GARZA@cbp.dhs.gov>; SALINAS, PEDRO A <PEDRO.A.SALINAS2@cbp.dhs.gov>; GARZA, MARGARITA <MARGARITA.GARZA@CBP.DHS.GOV>; LAREDO POE FACILITIES <LAREDOPOEFACILITIES@cbp.dhs.gov>; CAVAZOS, REYMUNDO <REYMUNDO.CAVAZOS@CBP.DHS.GOV>; RANGEL, EFREN R <EFREN.R.RANGEL@cbp.dhs.gov>; MARA, JEFFREY J <JEFFREY.J.MARA@CBP.DHS.GOV>; GUERRA, ADRIAN C <ADRIAN.C.GUERRA@CBP.DHS.GOV>; AGEE, JAMES M. (CTR) <JAMES.M.AGEE@associates.cbp.dhs.gov>; DYAR, ROBERT A. (OPR) <ROBERT.A.DYAR@cbp.dhs.gov>; CAMACHO, ALEJANDRO (CTR) <alejandro.camacho@associates.cbp.dhs.gov>; Mark Woods - 7PCE <mark.woods@gsa.gov>; alberto.garcia@gsa.gov <alberto.garcia@gsa.gov>; DRAKE, CHERELLE A <CHERELLE.A.DRAKE@cbp.dhs.gov>; MORENO,

AMERICAN OVERSIGHT

TONY <TONY.MORENO@cbp.dhs.gov>; SPRAKER, KIRSTEN A. (CTR) <KIRSTEN.A.SPRAKER@associates.cbp.dhs.gov>; MARIN, JOSE A <JOSE.A.MARIN@cbp.dhs.gov>
Subject: [EXTERNAL] FY25 Laredo WTB Expansion Project
When: Thursday, November 13, 2025 10:00 AM-11:00 AM.
Where: Microsoft Teams Meeting

Cyber Security Reminder: Please use caution - message originated outside JMT.

Microsoft Teams Need help?

Join the meeting now

Meeting ID: 220 633 975 367
Passcode: mV3GN2vE

Dial in by phone

+1 332-249-0605,,22046189# United States, New York City
Find a local number
Phone conference ID: 220 461 89#
For organizers: Meeting options | Reset dial-in PIN

This Teams Meeting is hosted on a U.S. Government information system and is provided for U.S. Government-authorized use only. Unauthorized or improper use or access of this system may result in disciplinary action as well as civil and criminal penalties.

This message is intended for the use of the individual or entity to which it is addressed and may contain information that is confidential, privileged and exempt from disclosure under applicable law. If the reader of this message is not the intended recipient or the employee or agent of the intended recipient, you are hereby notified that any dissemination, distribution, or copying of this communication is strictly prohibited. If you have received this communication in error, please contact the sender immediately and delete it from your system.

Thank You.

AMERICAN OVERSIGHT

STRUCTURAL ENGINEERING ASSOCIATES

Port Laredo TEXAS

IN ASSOCIATION WITH KING ADVISING LLC

MEETING AGENDA

LAREDO WORLD TRADE BRIDGE - EXPANSION PROJECT

DAP PROJECT WORKING GROUP

November 13, 2025

10:00 PM Central Standard Time, 11:00 PM Eastern Standard Time, 8:00 AM Pacific Standard Time

- Update on Shift for Guaging Lane Move to Front of MEP Units in This Project
  - Scope and Fee Proposal Requested on 10-23-25 from RapiScan for Complete Relocation Package
  - Scope and Fee Proposal for New CCTV Required submitted to City of Laredo on 11-06-25
- Status of 30% Submittal Package Review
  - Potential Revised Completion Date for 30% Review
  - Any preliminary comments to be shared by DAP reviewers
- DAP Team Comments on 30% Submittal Package Format (Utilizing Overall Project Plan Sheets in TxDOT Format)
- One Month Look Ahead Schedule
  - TxDOT Final PS&E Submittal 12-08-25 (To Be Postponed, revised date TBD)
  - DAP 60% Submittal - TBD
  - Dec FY25 Team Meeting 12-11-25
- Other Items for Discussion

AMERICAN OVERSIGHT

From: Mielke, Sid <smielke@seatx.com>
Sent: Wednesday, November 12, 2025 6:09 PM EST
To: DIAZ, MARIA C <MARIA.C.DIAZ@cbp.dhs.gov>; Elsa Hinojosa <mhinojosa1@ci.laredo.tx.us>; LFO FACILITIES <LFO-FACILITIES@cbp.dhs.gov>; LOZANO, EDUARDO <EDUARDO.LOZANO@CBP.DHS.GOV>; FLORES, ALBERTO A <ALBERTO.A.FLORES@CBP.DHS.GOV>; STELLEMA, DAVID M. <DAVID.M.STELLEMA@cbp.dhs.gov>
CC: CASPERSON, JARED <JARED.CASPERSON@cbp.dhs.gov>; HAMLETT, ELIZABETH F <elizabeth.f.hamlett@cbp.dhs.gov>; FLANAGAN, RYAN H <RYAN.H.FLANAGAN@cbp.dhs.gov>; David Cornelison <david.cornelison@gsa.gov>; LANCASTER, JAMES A (CTR) <JAMES.A.LANCASTER@associates.cbp.dhs.gov>; Joseph W. Neeb <jneeb@ci.laredo.tx.us>; Jose A. Valdez, Jr. <jvaldez5@ci.laredo.tx.us>; Steve E. Landin <selandin@ci.laredo.tx.us>; ROSS, YVETTE <YVETTE.ROSS@cbp.dhs.gov>; rchavez@ci.laredo.tx.us <rchavez@ci.laredo.tx.us>; jrichard@ci.laredo.tx.us <jrichard@ci.laredo.tx.us>; Olga De Angel <odeangel@ci.laredo.tx.us>; Elizabeth Estrada <eestrada@ci.laredo.tx.us>; gsaavedra@ci.laredo.tx.us <gsaavedra@ci.laredo.tx.us>; Evelyn Gomez <egomez@ci.laredo.tx.us>; jim . king <jim.king@kingadvising.com>; randolphdavide <randolphdavide@aol.com>; Romero, Adrian <aromero@seatx.com>; Covarrubias, Martin <mcovarrubias@seatx.com>; Kyle Gass <kyle.gass@kci.com>; Edward Ochoa <edward.ochoa@kci.com>; BALDWIN, KELLY L <kelly.l.baldwin@cbp.dhs.gov>; NORRIE, ROBERT <ROBERT.NORRIE@cbp.dhs.gov>; Jim King <idaho4jk@gmail.com>; VASQUEZ, JAVIER <JAVIER.VASQUEZ@CBP.DHS.GOV>; Jared Bradley - 9P <jared.bradley@gsa.gov>; FAZ, JUAN O <JUAN.O.FAZ@cbp.dhs.gov>; CHAVEZ,JUAN <JUAN.CHAVEZ@CBP.DHS.gov>; LOZANO, LUIS G <LUIS.G.LOZANO@CBP.DHS.GOV>; ALVAREZ, SANTIAGO III <SANTIAGO.III.ALVAREZ@CBP.DHS.GOV>; GARZA, MICHAEL C <MICHAEL.C.GARZA@cbp.dhs.gov>; SALINAS, PEDRO A <PEDRO.A.SALINAS2@cbp.dhs.gov>; GARZA, MARGARITA <MARGARITA.GARZA@CBP.DHS.GOV>; LAREDO POE FACILITIES <LAREDOPOEFACILITIES@cbp.dhs.gov>; CAVAZOS, REYMUNDO <REYMUNDO.CAVAZOS@CBP.DHS.GOV>; RANGEL, EFREN R <EFREN.R.RANGEL@cbp.dhs.gov>; MARA, JEFFREY J <JEFFREY.J.MARA@CBP.DHS.GOV>; GUERRA, ADRIAN C <ADRIAN.C.GUERRA@CBP.DHS.GOV>; AGEE, JAMES M. (CTR) <JAMES.M.AGEE@associates.cbp.dhs.gov>; DYAR, ROBERT A. (OPR) <ROBERT.A.DYAR@cbp.dhs.gov>; CAMACHO, ALEJANDRO (CTR) <alejandro.camacho@associates.cbp.dhs.gov>; Mark Woods - 7PCE <mark.woods@gsa.gov>; alberto.garcia@gsa.gov <alberto.garcia@gsa.gov>; DRAKE, CHERELLE A <CHERELLE.A.DRAKE@cbp.dhs.gov>; MORENO, TONY <TONY.MORENO@cbp.dhs.gov>; SPRAKER, KIRSTEN A. (CTR) <KIRSTEN.A.SPRAKER@associates.cbp.dhs.gov>; MARIN, JOSE A <JOSE.A.MARIN@cbp.dhs.gov>
Subject: Re: [EXTERNAL] FY25 Laredo WTB Expansion Project

CAUTION: This email originated from outside your organization. Exercise caution when opening attachments or clicking links, especially from unknown senders.
To All,

Please find attached our proposed agenda for tomorrow's DAP Team meeting.

Thanks,

Sidney "Sid" A. Mielke, P.E. Senior Project Manager

A JMT DIVISION

3838 NW Loop 410, San Antonio, TX 78229
P: (210)735-9202
C (210)861-3126
E:smielke@seatx.com

From: DIAZ, MARIA C
Sent: Tuesday, April 1, 2025 5:55 AM
To: DIAZ, MARIA C <MARIA.C.DIAZ@cbp.dhs.gov>; Mielke, Sid <smielke@seatx.com>; Elsa Hinojosa <mhinojosa1@ci.laredo.tx.us>; LFO FACILITIES <LFO-FACILITIES@cbp.dhs.gov>; LOZANO, EDUARDO <EDUARDO.LOZANO@CBP.DHS.GOV>; FLORES, ALBERTO A <ALBERTO.A.FLORES@CBP.DHS.GOV>; STELLEMA, DAVID M. <DAVID.M.STELLEMA@cbp.dhs.gov>
Cc: CASPERSON, JARED <JARED.CASPERSON@cbp.dhs.gov>; HAMLETT, ELIZABETH F <elizabeth.f.hamlett@cbp.dhs.gov>; FLANAGAN, RYAN H <RYAN.H.FLANAGAN@cbp.dhs.gov>; David Cornelison <david.cornelison@gsa.gov>; LANCASTER, JAMES A (CTR) <JAMES.A.LANCASTER@associates.cbp.dhs.gov>; Joseph W. Neeb <jneeb@ci.laredo.tx.us>; Jose A. Valdez, Jr. <jvaldez5@ci.laredo.tx.us>; Steve E. Landin <selandin@ci.laredo.tx.us>; ROSS, YVETTE <YVETTE.ROSS@cbp.dhs.gov>; rchavez@ci.laredo.tx.us <rchavez@ci.laredo.tx.us>; jrichard@ci.laredo.tx.us <jrichard@ci.laredo.tx.us>; Olga De Angel <odeangel@ci.laredo.tx.us>; Elizabeth Estrada <eestrada@ci.laredo.tx.us>; gsaavedra@ci.laredo.tx.us <gsaavedra@ci.laredo.tx.us>; Evelyn Gomez <egomez@ci.laredo.tx.us>; jim.king <jim.king@kingadvising.com>; randolphdavide <randolphdavide@aol.com>; Romero, Adrian <aromero@seatx.com>; Covarrubias, Martin <mcovarrubias@seatx.com>; Kyle Gass <kyle.gass@kci.com>; Edward Ochoa <edward.ochoa@kci.com>; BALDWIN, KELLY L <kelly.l.baldwin@cbp.dhs.gov>; NORRIE, ROBERT <ROBERT.NORRIE@cbp.dhs.gov>; Jim King <idaho4jk@gmail.com>; VASQUEZ, JAVIER <JAVIER.VASQUEZ@CBP.DHS.GOV>; Jared Bradley - 9P <jared.bradley@gsa.gov>; FAZ, JUAN O <JUAN.O.FAZ@cbp.dhs.gov>; CHAVEZ, JUAN <JUAN.CHAVEZ@CBP.DHS.gov>; LOZANO, LUIS G <LUIS.G.LOZANO@CBP.DHS.GOV>; ALVAREZ, SANTIAGO III <SANTIAGO.III.ALVAREZ@CBP.DHS.GOV>; GARZA, MICHAEL C <MICHAEL.C.GARZA@cbp.dhs.gov>; SALINAS, PEDRO A <PEDRO.A.SALINAS2@cbp.dhs.gov>; GARZA, MARGARITA <MARGARITA.GARZA@CBP.DHS.GOV>; LAREDO POE FACILITIES <LAREDOPOEFACILITIES@cbp.dhs.gov>; CAVAZOS, REYMUNDO <REYMUNDO.CAVAZOS@CBP.DHS.GOV>; RANGEL, EFREN R <EFREN.R.RANGEL@cbp.dhs.gov>; MARA, JEFFREY J <JEFFREY.J.MARA@CBP.DHS.GOV>; GUERRA, ADRIAN C <ADRIAN.C.GUERRA@CBP.DHS.GOV>; AGEE,

ANSON COUNTY

JAMES M. (CTR) <JAMES.M.AGEE@associates.cbp.dhs.gov>; DYAR, ROBERT A. (OPR) <ROBERT.A.DYAR@cbp.dhs.gov>; CAMACHO, ALEJANDRO (CTR) <alejandro.camacho@associates.cbp.dhs.gov>; Mark Woods - 7PCE <mark.woods@gsa.gov>; alberto.garcia@gsa.gov <alberto.garcia@gsa.gov>; DRAKE, CHERELLE A <CHERELLE.A.DRAKE@cbp.dhs.gov>; MORENO, TONY <TONY.MORENO@cbp.dhs.gov>; SPRAKER, KIRSTEN A. (CTR) <KIRSTEN.A.SPRAKER@associates.cbp.dhs.gov>; MARIN, JOSE A <JOSE.A.MARIN@cbp.dhs.gov>
Subject: [EXTERNAL] FY25 Laredo WTB Expansion Project
When: Thursday, November 13, 2025 10:00 AM-11:00 AM.
Where: Microsoft Teams Meeting

Cyber Security Reminder: Please use caution - message originated outside JMT.

Microsoft Teams Need help?

Join the meeting now

Meeting ID: 220 633 975 367

Passcode: mV3GN2vE

Dial in by phone

+1 332-249-0605,,22046189# United States, New York City

Find a local number

Phone conference ID: 220 461 89#

For organizers: Meeting options | Reset dial-in PIN

This Teams Meeting is hosted on a U.S. Government information system and is provided for U.S. Government-authorized use only. Unauthorized or improper use or access of this system may result in disciplinary action as well as civil and criminal penalties.

This message is intended for the use of the individual or entity to which it is addressed and may contain information that is confidential, privileged and exempt from disclosure under applicable law. If the reader of this message is not the intended recipient or the employee or agent of the intended recipient, you are hereby notified that any dissemination, distribution, or copying of this communication is strictly prohibited. If you have received this communication in error, please contact the sender immediately and delete it from your system.

Thank You.

AMERICAN OVERSIGHT

From: Mielke, Sid <smielke@seatx.com>
Sent: Wednesday, November 12, 2025 6:09 PM EST
To: DIAZ, MARIA C <MARIA.C.DIAZ@cbp.dhs.gov>; Elsa Hinojosa <mhinojosa1@ci.laredo.tx.us>; LFO FACILITIES <LFO-FACILITIES@cbp.dhs.gov>; LOZANO, EDUARDO <EDUARDO.LOZANO@CBP.DHS.GOV>; FLORES, ALBERTO A <ALBERTO.A.FLORES@CBP.DHS.GOV>; STELLEMA, DAVID M. <DAVID.M.STELLEMA@cbp.dhs.gov>
CC: CASPERSON, JARED <JARED.CASPERSON@cbp.dhs.gov>; HAMLETT, ELIZABETH F <elizabeth.f.hamlett@cbp.dhs.gov>; FLANAGAN, RYAN H <RYAN.H.FLANAGAN@cbp.dhs.gov>; David Cornelison <david.cornelison@gsa.gov>; LANCASTER, JAMES A (CTR) <JAMES.A.LANCASTER@associates.cbp.dhs.gov>; Joseph W. Neeb <jneeb@ci.laredo.tx.us>; Jose A. Valdez, Jr. <jvaldez5@ci.laredo.tx.us>; Steve E. Landin <selandin@ci.laredo.tx.us>; ROSS, YVETTE <YVETTE.ROSS@cbp.dhs.gov>; rchavez@ci.laredo.tx.us <rchavez@ci.laredo.tx.us>; jrichard@ci.laredo.tx.us <jrichard@ci.laredo.tx.us>; Olga De Angel <odeangel@ci.laredo.tx.us>; Elizabeth Estrada <eestrada@ci.laredo.tx.us>; gsaavedra@ci.laredo.tx.us <gsaavedra@ci.laredo.tx.us>; Evelyn Gomez <egomez@ci.laredo.tx.us>; jim . king <jim.king@kingadvising.com>; randolphdavide <randolphdavide@aol.com>; Romero, Adrian <aromero@seatx.com>; Covarrubias, Martin <mcovarrubias@seatx.com>; Kyle Gass <kyle.gass@kci.com>; Edward Ochoa <edward.ochoa@kci.com>; BALDWIN, KELLY L <kelly.l.baldwin@cbp.dhs.gov>; NORRIE, ROBERT <ROBERT.NORRIE@cbp.dhs.gov>; Jim King <idaho4jk@gmail.com>; VASQUEZ, JAVIER <JAVIER.VASQUEZ@CBP.DHS.GOV>; Jared Bradley - 9P <jared.bradley@gsa.gov>; FAZ, JUAN O <JUAN.O.FAZ@cbp.dhs.gov>; CHAVEZ,JUAN <JUAN.CHAVEZ@CBP.DHS.gov>; LOZANO, LUIS G <LUIS.G.LOZANO@CBP.DHS.GOV>; ALVAREZ, SANTIAGO III <SANTIAGO.III.ALVAREZ@CBP.DHS.GOV>; GARZA, MICHAEL C <MICHAEL.C.GARZA@cbp.dhs.gov>; SALINAS, PEDRO A <PEDRO.A.SALINAS2@cbp.dhs.gov>; GARZA, MARGARITA <MARGARITA.GARZA@CBP.DHS.GOV>; LAREDO POE FACILITIES <LAREDOPOEFACILITIES@cbp.dhs.gov>; CAVAZOS, REYMUNDO <REYMUNDO.CAVAZOS@CBP.DHS.GOV>; RANGEL, EFREN R <EFREN.R.RANGEL@cbp.dhs.gov>; MARA, JEFFREY J <JEFFREY.J.MARA@CBP.DHS.GOV>; GUERRA, ADRIAN C <ADRIAN.C.GUERRA@CBP.DHS.GOV>; AGEE, JAMES M. (CTR) <JAMES.M.AGEE@associates.cbp.dhs.gov>; DYAR, ROBERT A. (OPR) <ROBERT.A.DYAR@cbp.dhs.gov>; CAMACHO, ALEJANDRO (CTR) <alejandro.camacho@associates.cbp.dhs.gov>; Mark Woods - 7PCE <mark.woods@gsa.gov>; alberto.garcia@gsa.gov <alberto.garcia@gsa.gov>; DRAKE, CHERELLE A <CHERELLE.A.DRAKE@cbp.dhs.gov>; MORENO, TONY <TONY.MORENO@cbp.dhs.gov>; SPRAKER, KIRSTEN A. (CTR) <KIRSTEN.A.SPRAKER@associates.cbp.dhs.gov>; MARIN, JOSE A <JOSE.A.MARIN@cbp.dhs.gov>
Subject: Re: [EXTERNAL] FY25 Laredo WTB Expansion Project
Attachment(s): "Re [EXTERNAL] FY25 Laredo WTB Expansion Project.msg"

Sender: smielke@seatx.com
Subject: Re: [EXTERNAL] FY25 Laredo WTB Expansion Project
Message-Id: <PH7PR20MB50898B131211BF7DD6B94A5ABECCA@PH7PR20MB5089.namprd20.prod.outlook.com>
Recipient: mhinojosa1@ci.laredo.tx.us

AMERICAN OVERSIGHT

From: Mielke, Sid <smielke@seatx.com>
Sent: Wednesday, November 12, 2025 6:09 PM EST
To: DIAZ, MARIA C <MARIA.C.DIAZ@cbp.dhs.gov>; Elsa Hinojosa <mhinojosa1@ci.laredo.tx.us>; LFO FACILITIES <LFO-FACILITIES@cbp.dhs.gov>; LOZANO, EDUARDO <EDUARDO.LOZANO@CBP.DHS.GOV>; FLORES, ALBERTO A <ALBERTO.A.FLORES@CBP.DHS.GOV>; STELLEMA, DAVID M. <DAVID.M.STELLEMA@cbp.dhs.gov>
CC: CASPERSON, JARED <JARED.CASPERSON@cbp.dhs.gov>; HAMLETT, ELIZABETH F <elizabeth.f.hamlett@cbp.dhs.gov>; FLANAGAN, RYAN H <RYAN.H.FLANAGAN@cbp.dhs.gov>; David Cornelison <david.cornelison@gsa.gov>; LANCASTER, JAMES A (CTR) <JAMES.A.LANCASTER@associates.cbp.dhs.gov>; Joseph W. Neeb <jneeb@ci.laredo.tx.us>; Jose A. Valdez, Jr. <jvaldez5@ci.laredo.tx.us>; Steve E. Landin <selandin@ci.laredo.tx.us>; ROSS, YVETTE <YVETTE.ROSS@cbp.dhs.gov>; rchavez@ci.laredo.tx.us <rchavez@ci.laredo.tx.us>; jrichard@ci.laredo.tx.us <jrichard@ci.laredo.tx.us>; Olga De Angel <odeangel@ci.laredo.tx.us>; Elizabeth Estrada <eestrada@ci.laredo.tx.us>; gsaavedra@ci.laredo.tx.us <gsaavedra@ci.laredo.tx.us>; Evelyn Gomez <egomez@ci.laredo.tx.us>; jim . king <jim.king@kingadvising.com>; randolphdavide <randolphdavide@aol.com>; Romero, Adrian <aromero@seatx.com>; Covarrubias, Martin <mcovarrubias@seatx.com>; Kyle Gass <kyle.gass@kci.com>; Edward Ochoa <edward.ochoa@kci.com>; BALDWIN, KELLY L <kelly.l.baldwin@cbp.dhs.gov>; NORRIE, ROBERT <ROBERT.NORRIE@cbp.dhs.gov>; Jim King <idaho4jk@gmail.com>; VASQUEZ, JAVIER <JAVIER.VASQUEZ@CBP.DHS.GOV>; Jared Bradley - 9P <jared.bradley@gsa.gov>; FAZ, JUAN O <JUAN.O.FAZ@cbp.dhs.gov>; CHAVEZ,JUAN <JUAN.CHAVEZ@CBP.DHS.gov>; LOZANO, LUIS G <LUIS.G.LOZANO@CBP.DHS.GOV>; ALVAREZ, SANTIAGO III <SANTIAGO.III.ALVAREZ@CBP.DHS.GOV>; GARZA, MICHAEL C <MICHAEL.C.GARZA@cbp.dhs.gov>; SALINAS, PEDRO A <PEDRO.A.SALINAS2@cbp.dhs.gov>; GARZA, MARGARITA <MARGARITA.GARZA@CBP.DHS.GOV>; LAREDO POE FACILITIES <LAREDOPOEFACILITIES@cbp.dhs.gov>; CAVAZOS, REYMUNDO <REYMUNDO.CAVAZOS@CBP.DHS.GOV>; RANGEL, EFREN R <EFREN.R.RANGEL@cbp.dhs.gov>; MARA, JEFFREY J <JEFFREY.J.MARA@CBP.DHS.GOV>; GUERRA, ADRIAN C <ADRIAN.C.GUERRA@CBP.DHS.GOV>; AGEE, JAMES M. (CTR) <JAMES.M.AGEE@associates.cbp.dhs.gov>; DYAR, ROBERT A. (OPR) <ROBERT.A.DYAR@cbp.dhs.gov>; CAMACHO, ALEJANDRO (CTR) <alejandro.camacho@associates.cbp.dhs.gov>; Mark Woods - 7PCE <mark.woods@gsa.gov>; alberto.garcia@gsa.gov <alberto.garcia@gsa.gov>; DRAKE, CHERELLE A <CHERELLE.A.DRAKE@cbp.dhs.gov>; MORENO, TONY <TONY.MORENO@cbp.dhs.gov>; SPRAKER, KIRSTEN A. (CTR) <KIRSTEN.A.SPRAKER@associates.cbp.dhs.gov>; MARIN, JOSE A <JOSE.A.MARIN@cbp.dhs.gov>
Subject: Re: [EXTERNAL] FY25 Laredo WTB Expansion Project

CAUTION: This email originated from outside your organization. Exercise caution when opening attachments or clicking links, especially from unknown senders.
To All,

Please find attached our proposed agenda for tomorrow's DAP Team meeting.

Thanks,

Sidney "Sid" A. Mielke, P.E. Senior Project Manager

A JMT DIVISION

3838 NW Loop 410, San Antonio, TX 78229
P: (210)735-9202
C (210)861-3126
E:smielke@seatx.com

From: DIAZ, MARIA C
Sent: Tuesday, April 1, 2025 5:55 AM
To: DIAZ, MARIA C <MARIA.C.DIAZ@cbp.dhs.gov>; Mielke, Sid <smielke@seatx.com>; Elsa Hinojosa <mhinojosa1@ci.laredo.tx.us>; LFO FACILITIES <LFO-FACILITIES@cbp.dhs.gov>; LOZANO, EDUARDO <EDUARDO.LOZANO@CBP.DHS.GOV>; FLORES, ALBERTO A <ALBERTO.A.FLORES@CBP.DHS.GOV>; STELLEMA, DAVID M. <DAVID.M.STELLEMA@cbp.dhs.gov>
Cc: CASPERSON, JARED <JARED.CASPERSON@cbp.dhs.gov>; HAMLETT, ELIZABETH F <elizabeth.f.hamlett@cbp.dhs.gov>; FLANAGAN, RYAN H <RYAN.H.FLANAGAN@cbp.dhs.gov>; David Cornelison <david.cornelison@gsa.gov>; LANCASTER, JAMES A (CTR) <JAMES.A.LANCASTER@associates.cbp.dhs.gov>; Joseph W. Neeb <jneeb@ci.laredo.tx.us>; Jose A. Valdez, Jr. <jvaldez5@ci.laredo.tx.us>; Steve E. Landin <selandin@ci.laredo.tx.us>; ROSS, YVETTE <YVETTE.ROSS@cbp.dhs.gov>; rchavez@ci.laredo.tx.us <rchavez@ci.laredo.tx.us>; jrichard@ci.laredo.tx.us <jrichard@ci.laredo.tx.us>; Olga De Angel <odeangel@ci.laredo.tx.us>; Elizabeth Estrada <eestrada@ci.laredo.tx.us>; gsaavedra@ci.laredo.tx.us <gsaavedra@ci.laredo.tx.us>; Evelyn Gomez <egomez@ci.laredo.tx.us>; jim.king <jim.king@kingadvising.com>; randolphdavide <randolphdavide@aol.com>; Romero, Adrian <aromero@seatx.com>; Covarrubias, Martin <mcovarrubias@seatx.com>; Kyle Gass <kyle.gass@kci.com>; Edward Ochoa <edward.ochoa@kci.com>; BALDWIN, KELLY L <kelly.l.baldwin@cbp.dhs.gov>; NORRIE, ROBERT <ROBERT.NORRIE@cbp.dhs.gov>; Jim King <idaho4jk@gmail.com>; VASQUEZ, JAVIER <JAVIER.VASQUEZ@CBP.DHS.GOV>; Jared Bradley - 9P <jared.bradley@gsa.gov>; FAZ, JUAN O <JUAN.O.FAZ@cbp.dhs.gov>; CHAVEZ, JUAN <JUAN.CHAVEZ@CBP.DHS.gov>; LOZANO, LUIS G <LUIS.G.LOZANO@CBP.DHS.GOV>; ALVAREZ, SANTIAGO III <SANTIAGO.III.ALVAREZ@CBP.DHS.GOV>; GARZA, MICHAEL C <MICHAEL.C.GARZA@cbp.dhs.gov>; SALINAS, PEDRO A <PEDRO.A.SALINAS2@cbp.dhs.gov>; GARZA, MARGARITA <MARGARITA.GARZA@CBP.DHS.GOV>; LAREDO POE FACILITIES <LAREDOPOEFACILITIES@cbp.dhs.gov>; CAVAZOS, REYMUNDO <REYMUNDO.CAVAZOS@CBP.DHS.GOV>; RANGEL, EFREN R <EFREN.R.RANGEL@cbp.dhs.gov>; MARA, JEFFREY J <JEFFREY.J.MARA@CBP.DHS.GOV>; GUERRA, ADRIAN C <ADRIAN.C.GUERRA@CBP.DHS.GOV>; AGEE,

ANSWERS ON DEMAND

JAMES M. (CTR) <JAMES.M.AGEE@associates.cbp.dhs.gov>; DYAR, ROBERT A. (OPR) <ROBERT.A.DYAR@cbp.dhs.gov>; CAMACHO, ALEJANDRO (CTR) <alejandro.camacho@associates.cbp.dhs.gov>; Mark Woods - 7PCE <mark.woods@gsa.gov>; alberto.garcia@gsa.gov <alberto.garcia@gsa.gov>; DRAKE, CHERELLE A <CHERELLE.A.DRAKE@cbp.dhs.gov>; MORENO, TONY <TONY.MORENO@cbp.dhs.gov>; SPRAKER, KIRSTEN A. (CTR) <KIRSTEN.A.SPRAKER@associates.cbp.dhs.gov>; MARIN, JOSE A <JOSE.A.MARIN@cbp.dhs.gov>
Subject: [EXTERNAL] FY25 Laredo WTB Expansion Project
When: Thursday, November 13, 2025 10:00 AM-11:00 AM.
Where: Microsoft Teams Meeting

Cyber Security Reminder: Please use caution - message originated outside JMT.

Microsoft Teams Need help?

Join the meeting now

Meeting ID: 220 633 975 367

Passcode: mV3GN2vE

Dial in by phone

+1 332-249-0605,,22046189# United States, New York City

Find a local number

Phone conference ID: 220 461 89#

For organizers: Meeting options | Reset dial-in PIN

This Teams Meeting is hosted on a U.S. Government information system and is provided for U.S. Government-authorized use only. Unauthorized or improper use or access of this system may result in disciplinary action as well as civil and criminal penalties.

This message is intended for the use of the individual or entity to which it is addressed and may contain information that is confidential, privileged and exempt from disclosure under applicable law. If the reader of this message is not the intended recipient or the employee or agent of the intended recipient, you are hereby notified that any dissemination, distribution, or copying of this communication is strictly prohibited. If you have received this communication in error, please contact the sender immediately and delete it from your system.

Thank You.

AMERICAN OVERSIGHT

From: Mielke, Sid <smielke@seatx.com>
Sent: Wednesday, October 08, 2025 10:23 AM EDT
To: DIAZ, MARIA C <MARIA.C.DIAZ@cbp.dhs.gov>; Elsa Hinojosa <mhinojosa1@ci.laredo.tx.us>; LFO FACILITIES <LFO-FACILITIES@cbp.dhs.gov>; LOZANO, EDUARDO <EDUARDO.LOZANO@CBP.DHS.GOV>; FLORES, ALBERTO A <ALBERTO.A.FLORES@CBP.DHS.GOV>; STELLEMA, DAVID M. <DAVID.M.STELLEMA@cbp.dhs.gov>
CC: CASPERSON, JARED <JARED.CASPERSON@cbp.dhs.gov>; HAMLETT, ELIZABETH F <elizabeth.f.hamlett@cbp.dhs.gov>; FLANAGAN, RYAN H <RYAN.H.FLANAGAN@cbp.dhs.gov>; LANCASTER, JAMES A (CTR) <JAMES.A.LANCASTER@associates.cbp.dhs.gov>; Joseph W. Neeb <jneeb@ci.laredo.tx.us>; Jose A. Valdez, Jr. <jvaldez5@ci.laredo.tx.us>; Steve E. Landin <selandin@ci.laredo.tx.us>; ROSS, YVETTE <YVETTE.ROSS@cbp.dhs.gov>; rchavez@ci.laredo.tx.us <rchavez@ci.laredo.tx.us>; jrichard@ci.laredo.tx.us <jrichard@ci.laredo.tx.us>; Olga De Angel <odeangel@ci.laredo.tx.us>; Elizabeth Estrada <eestrada@ci.laredo.tx.us>; gsaavedra@ci.laredo.tx.us <gsaavedra@ci.laredo.tx.us>; Evelyn Gomez <egomez@ci.laredo.tx.us>; jim . king <jim.king@kingadvising.com>; randolphdavide <randolphdavide@aol.com>; Covarrubias, Martin <mcovarrubias@seatx.com>; Kyle Gass <kyle.gass@kci.com>; Edward Ochoa <edward.ochoa@kci.com>; BALDWIN, KELLY L <kelly.l.baldwin@cbp.dhs.gov>; NORRIE, ROBERT <ROBERT.NORRIE@cbp.dhs.gov>; Jim King <idaho4jk@gmail.com>; VASQUEZ, JAVIER <JAVIER.VASQUEZ@CBP.DHS.GOV>; Jared Bradley - 9P <jared.bradley@gsa.gov>; FAZ, JUAN O <JUAN.O.FAZ@cbp.dhs.gov>; CHAVEZ, JUAN <JUAN.CHAVEZ@CBP.DHS.gov>; LOZANO, LUIS G <LUIS.G.LOZANO@CBP.DHS.GOV>; ALVAREZ, SANTIAGO III <SANTIAGO.III.ALVAREZ@CBP.DHS.GOV>; GARZA, MICHAELC <MICHAEL.C.GARZA@cbp.dhs.gov>; SALINAS, PEDRO A <PEDRO.A.SALINAS2@cbp.dhs.gov>; GARZA, MARGARITA <MARGARITA.GARZA@CBP.DHS.GOV>; LAREDO POE FACILITIES <LAREDOPOEFACILITIES@cbp.dhs.gov>; CAVAZOS, REYMUNDO <REYMUNDO.CAVAZOS@CBP.DHS.GOV>; RANGEL, EFREN R <EFREN.R.RANGEL@cbp.dhs.gov>; MARA, JEFFREY J <JEFFREY.J.MARA@CBP.DHS.GOV>; GUERRA, ADRIAN C <ADRIAN.C.GUERRA@CBP.DHS.GOV>; AGEE, JAMES M. (CTR) <JAMES.M.AGEE@associates.cbp.dhs.gov>; DYAR, ROBERT A. (OPR) <ROBERT.A.DYAR@cbp.dhs.gov>; CAMACHO, ALEJANDRO (CTR) <alejandro.camacho@associates.cbp.dhs.gov>; Mark Woods - 7PCE <mark.woods@gsa.gov>; alberto.garcia@gsa.gov <alberto.garcia@gsa.gov>; DRAKE, CHERELLE A <CHERELLE.A.DRAKE@cbp.dhs.gov>; MORENO, TONY <TONY.MORENO@cbp.dhs.gov>; SPRAKER, KIRSTEN A. (CTR) <KIRSTEN.A.SPRAKER@associates.cbp.dhs.gov>; MARIN, JOSE A <JOSE.A.MARIN@cbp.dhs.gov>; Kyle Gass <kyle.gass@kci.com>
Subject: Re: [EXTERNAL] FY25 Laredo WTB Expansion Project
Attachment(s): "WTB - DAP PROJECT MTG AGENDA 10-08-25.pdf"

CAUTION: This email originated from outside your organization. Exercise caution when opening attachments or clicking links, especially from unknown senders.

To All,

Please find attached our proposed meeting agenda for 10-09-25. As always the agenda remains open for other items.

Thanks,

Sidney "Sid" A. Mielke, P.E. Senior Project Manager

A JMT DIVISION

3838 NW Loop 410, San Antonio, TX 78229
P: (210)735-9202
C (210)861-3126
E:smielke@seatx.com

From: DIAZ, MARIA C
Sent: Tuesday, April 1, 2025 6:55 AM
To: DIAZ, MARIA C <MARIA.C.DIAZ@cbp.dhs.gov>; Mielke, Sid <smielke@seatx.com>; Elsa Hinojosa <mhinojosa1@ci.laredo.tx.us>; LFO FACILITIES <LFO-FACILITIES@cbp.dhs.gov>; LOZANO, EDUARDO <EDUARDO.LOZANO@CBP.DHS.GOV>; FLORES, ALBERTO A <ALBERTO.A.FLORES@CBP.DHS.GOV>; STELLEMA, DAVID M. <DAVID.M.STELLEMA@cbp.dhs.gov>
Cc: CASPERSON, JARED <JARED.CASPERSON@cbp.dhs.gov>; HAMLETT, ELIZABETH F <elizabeth.f.hamlett@cbp.dhs.gov>; FLANAGAN, RYAN H <RYAN.H.FLANAGAN@cbp.dhs.gov>; David Cornelison <david.cornelison@gsa.gov>; LANCASTER, JAMES A (CTR) <JAMES.A.LANCASTER@associates.cbp.dhs.gov>; Joseph W. Neeb <jneeb@ci.laredo.tx.us>; Jose A. Valdez, Jr. <jvaldez5@ci.laredo.tx.us>; Steve E. Landin <selandin@ci.laredo.tx.us>; ROSS, YVETTE <YVETTE.ROSS@cbp.dhs.gov>; rchavez@ci.laredo.tx.us <rchavez@ci.laredo.tx.us>; jrichard@ci.laredo.tx.us <jrichard@ci.laredo.tx.us>; Olga De Angel <odeangel@ci.laredo.tx.us>; Elizabeth Estrada <eestrada@ci.laredo.tx.us>; gsaavedra@ci.laredo.tx.us <gsaavedra@ci.laredo.tx.us>; Evelyn Gomez <egomez@ci.laredo.tx.us>; jim.king <jim.king@kingadvising.com>; randolphdavide <randolphdavide@aol.com>; Romero, Adrian <aromero@seatx.com>; Covarrubias, Martin <mcovarrubias@seatx.com>; Kyle Gass <kyle.gass@kci.com>; Edward Ochoa <edward.ochoa@kci.com>; BALDWIN, KELLY L <kelly.l.baldwin@cbp.dhs.gov>; NORRIE, ROBERT <ROBERT.NORRIE@cbp.dhs.gov>; Jim King <idaho4jk@gmail.com>; VASQUEZ, JAVIER <JAVIER.VASQUEZ@CBP.DHS.GOV>; Jared Bradley - 9P <jared.bradley@gsa.gov>; FAZ, JUAN O <JUAN.O.FAZ@cbp.dhs.gov>; CHAVEZ, JUAN <JUAN.CHAVEZ@CBP.DHS.gov>; LOZANO, LUIS G <LUIS.G.LOZANO@CBP.DHS.GOV>; ALVAREZ, SANTIAGO III <SANTIAGO.III.ALVAREZ@CBP.DHS.GOV>; GARZA, MICHAEL C <MICHAEL.C.GARZA@cbp.dhs.gov>; SALINAS, PEDRO A <PEDRO.A.SALINAS2@cbp.dhs.gov>; GARZA, MARGARITA <MARGARITA.GARZA@CBP.DHS.GOV>; LAREDO POE FACILITIES <LAREDOPOEFACILITIES@cbp.dhs.gov>; CAVAZOS, REYMUNDO <REYMUNDO.CAVAZOS@CBP.DHS.GOV>; RANGEL, EFREN R <EFREN.R.RANGEL@cbp.dhs.gov>; MARA,

AMERICAN OVERSIGHT

JEFFREY J <JEFFREY.J.MARA@CBP.DHS.GOV>; GUERRA, ADRIAN C <ADRIAN.C.GUERRA@CBP.DHS.GOV>; AGEE, JAMES M. (CTR) <JAMES.M.AGEE@associates.cbp.dhs.gov>; DYAR, ROBERT A. (OPR) <ROBERT.A.DYAR@cbp.dhs.gov>; CAMACHO, ALEJANDRO (CTR) <alejandro.camacho@associates.cbp.dhs.gov>; Mark Woods - 7PCE <mark.woods@gsa.gov>; alberto.garcia@gsa.gov <alberto.garcia@gsa.gov>; DRAKE, CHERELLE A <CHERELLE.A.DRAKE@cbp.dhs.gov>; MORENO, TONY <TONY.MORENO@cbp.dhs.gov>; SPRAKER, KIRSTEN A. (CTR) <KIRSTEN.A.SPRAKER@associates.cbp.dhs.gov>; MARIN, JOSE A <JOSE.A.MARIN@cbp.dhs.gov>
Subject: [EXTERNAL] FY25 Laredo WTB Expansion Project
When: Thursday, October 9, 2025 10:00 AM-11:00 AM.
Where: Microsoft Teams Meeting

Cyber Security Reminder: Please use caution - message originated outside JMT.

Microsoft Teams Need help?

Join the meeting now

Meeting ID: 220 633 975 367
Passcode: mV3GN2vE

Dial in by phone

+1 332-249-0605,,22046189# United States, New York City
Find a local number
Phone conference ID: 220 461 89#
For organizers: Meeting options | Reset dial-in PIN

This Teams Meeting is hosted on a U.S. Government information system and is provided for U.S. Government-authorized use only. Unauthorized or improper use or access of this system may result in disciplinary action as well as civil and criminal penalties.

This message is intended for the use of the individual or entity to which it is addressed and may contain information that is confidential, privileged and exempt from disclosure under applicable law. If the reader of this message is not the intended recipient or the employee or agent of the intended recipient, you are hereby notified that any dissemination, distribution, or copying of this communication is strictly prohibited. If you have received this communication in error, please contact the sender immediately and delete it from your system.

Thank You.

AMERICAN OVERSIGHT

STRUCTURAL ENGINEERING ASSOCIATES

Port Laredo TEXAS

IN ASSOCIATION WITH KING ADVISING LLC

MEETING AGENDA

LAREDO WORLD TRADE BRIDGE - EXPANSION PROJECT

DAP PROJECT WORKING GROUP

October 8, 2025

10:00 PM Central Standard Time, 11:00 PM Eastern Standard Time, 8:00 AM Pacific Standard Time

- Update & Review of Gauging Lane Move Test Project at Colombia (if available)
- Review of 30 % Submittal Package – Actual Submittal on 10-6-25
  - Traffic Control & Temp. CSB/Security Fence Details
  - Proposed Grading Plan and Existing Topography
  - Proposed Drainage System Layout & Overall Strategy
  - Permanent Security Perimeter Fence Layout (Not Finalized) & Details
  - Proposed Roadway Lighting Layout (Federal versus City not Finalized)
  - Proposed CCTV cameras and pole layout (Not Finalized)
  - Quick Review of Bid Book (Project Technical Specifications)
- 30% Submittal Package Format Acceptability (Utilizing Overall Project Plan Sheets in TxDOT Format)
  - Proposed 30% Dap Comments Due to Design Team – 10-27-25?
- One Month Look Ahead Schedule
  - 30% DAP Plans Submitted 10-06-2025
  - Nov FY25 Team Meeting 11-13-25
  - TxDOT Final PS&E Submittal 12-08-25
  - Dec FY25 Team Meeting 12-11-25
- Other Items for Discussion

AMERICAN OVERSIGHT

From: Mielke, Sid <smielke@seatx.com>
Sent: Wednesday, October 08, 2025 10:23 AM EDT
To: DIAZ, MARIA C <MARIA.C.DIAZ@cbp.dhs.gov>; Elsa Hinojosa <mhinojosa1@ci.laredo.tx.us>; LFO FACILITIES <LFO-FACILITIES@cbp.dhs.gov>; LOZANO, EDUARDO <EDUARDO.LOZANO@CBP.DHS.GOV>; FLORES, ALBERTO A <ALBERTO.A.FLORES@CBP.DHS.GOV>; STELLEMA, DAVID M. <DAVID.M.STELLEMA@cbp.dhs.gov>
CC: CASPERSON, JARED <JARED.CASPERSON@cbp.dhs.gov>; HAMLETT, ELIZABETH F <elizabeth.f.hamlett@cbp.dhs.gov>; FLANAGAN, RYAN H <RYAN.H.FLANAGAN@cbp.dhs.gov>; LANCASTER, JAMES A (CTR) <JAMES.A.LANCASTER@associates.cbp.dhs.gov>; Joseph W. Neeb <jneeb@ci.laredo.tx.us>; Jose A. Valdez, Jr. <jvaldez5@ci.laredo.tx.us>; Steve E. Landin <selandin@ci.laredo.tx.us>; ROSS, YVETTE <YVETTE.ROSS@cbp.dhs.gov>; rchavez@ci.laredo.tx.us <rchavez@ci.laredo.tx.us>; jrichard@ci.laredo.tx.us <jrichard@ci.laredo.tx.us>; Olga De Angel <odeangel@ci.laredo.tx.us>; Elizabeth Estrada <eestrada@ci.laredo.tx.us>; gsaavedra@ci.laredo.tx.us <gsaavedra@ci.laredo.tx.us>; Evelyn Gomez <egomez@ci.laredo.tx.us>; jim . king <jim.king@kingadvising.com>; randolphdavide <randolphdavide@aol.com>; Covarrubias, Martin <mcovarrubias@seatx.com>; Kyle Gass <kyle.gass@kci.com>; Edward Ochoa <edward.ochoa@kci.com>; BALDWIN, KELLY L <kelly.l.baldwin@cbp.dhs.gov>; NORRIE, ROBERT <ROBERT.NORRIE@cbp.dhs.gov>; Jim King <idaho4jk@gmail.com>; VASQUEZ, JAVIER <JAVIER.VASQUEZ@CBP.DHS.GOV>; Jared Bradley - 9P <jared.bradley@gsa.gov>; FAZ, JUAN O <JUAN.O.FAZ@cbp.dhs.gov>; CHAVEZ, JUAN <JUAN.CHAVEZ@CBP.DHS.gov>; LOZANO, LUIS G <LUIS.G.LOZANO@CBP.DHS.GOV>; ALVAREZ, SANTIAGO III <SANTIAGO.III.ALVAREZ@CBP.DHS.GOV>; GARZA, MICHAELC <MICHAEL.C.GARZA@cbp.dhs.gov>; SALINAS, PEDRO A <PEDRO.A.SALINAS2@cbp.dhs.gov>; GARZA, MARGARITA <MARGARITA.GARZA@CBP.DHS.GOV>; LAREDO POE FACILITIES <LAREDOPOEFACILITIES@cbp.dhs.gov>; CAVAZOS, REYMUNDO <REYMUNDO.CAVAZOS@CBP.DHS.GOV>; RANGEL, EFREN R <EFREN.R.RANGEL@cbp.dhs.gov>; MARA, JEFFREY J <JEFFREY.J.MARA@CBP.DHS.GOV>; GUERRA, ADRIAN C <ADRIAN.C.GUERRA@CBP.DHS.GOV>; AGEE, JAMES M. (CTR) <JAMES.M.AGEE@associates.cbp.dhs.gov>; DYAR, ROBERT A. (OPR) <ROBERT.A.DYAR@cbp.dhs.gov>; CAMACHO, ALEJANDRO (CTR) <alejandro.camacho@associates.cbp.dhs.gov>; Mark Woods - 7PCE <mark.woods@gsa.gov>; alberto.garcia@gsa.gov <alberto.garcia@gsa.gov>; DRAKE, CHERELLE A <CHERELLE.A.DRAKE@cbp.dhs.gov>; MORENO, TONY <TONY.MORENO@cbp.dhs.gov>; SPRAKER, KIRSTEN A. (CTR) <KIRSTEN.A.SPRAKER@associates.cbp.dhs.gov>; MARIN, JOSE A <JOSE.A.MARIN@cbp.dhs.gov>; Kyle Gass <kyle.gass@kci.com>
Subject: Re: [EXTERNAL] FY25 Laredo WTB Expansion Project
Attachment(s): "Re [EXTERNAL] FY25 Laredo WTB Expansion Project.msg"

Sender: smielke@seatx.com
Subject: Re: [EXTERNAL] FY25 Laredo WTB Expansion Project
Message-Id: <PH7PR20MB5089BFCD90D719F9004121E9BEE1A@PH7PR20MB5089.namprd20.prod.outlook.com>
Recipient: gsaavedra@ci.laredo.tx.us

AMERICAN OVERSIGHT

From: Mielke, Sid <smielke@seatx.com>
Sent: Wednesday, October 08, 2025 10:23 AM EDT
To: DIAZ, MARIA C <MARIA.C.DIAZ@cbp.dhs.gov>; Elsa Hinojosa <mhinojosa1@ci.laredo.tx.us>; LFO FACILITIES <LFO-FACILITIES@cbp.dhs.gov>; LOZANO, EDUARDO <EDUARDO.LOZANO@CBP.DHS.GOV>; FLORES, ALBERTO A <ALBERTO.A.FLORES@CBP.DHS.GOV>; STELLEMA, DAVID M. <DAVID.M.STELLEMA@cbp.dhs.gov>
CC: CASPERSON, JARED <JARED.CASPERSON@cbp.dhs.gov>; HAMLETT, ELIZABETH F <elizabeth.f.hamlett@cbp.dhs.gov>; FLANAGAN, RYAN H <RYAN.H.FLANAGAN@cbp.dhs.gov>; LANCASTER, JAMES A (CTR) <JAMES.A.LANCASTER@associates.cbp.dhs.gov>; Joseph W. Neeb <jneeb@ci.laredo.tx.us>; Jose A. Valdez, Jr. <jvaldez5@ci.laredo.tx.us>; Steve E. Landin <selandin@ci.laredo.tx.us>; ROSS, YVETTE <YVETTE.ROSS@cbp.dhs.gov>; rchavez@ci.laredo.tx.us <rchavez@ci.laredo.tx.us>; jrichard@ci.laredo.tx.us <jrichard@ci.laredo.tx.us>; Olga De Angel <odeangel@ci.laredo.tx.us>; Elizabeth Estrada <eestrada@ci.laredo.tx.us>; gsaavedra@ci.laredo.tx.us <gsaavedra@ci.laredo.tx.us>; Evelyn Gomez <egomez@ci.laredo.tx.us>; jim . king <jim.king@kingadvising.com>; randolphdavide <randolphdavide@aol.com>; Covarrubias, Martin <mcovarrubias@seatx.com>; Kyle Gass <kyle.gass@kci.com>; Edward Ochoa <edward.ochoa@kci.com>; BALDWIN, KELLY L <kelly.l.baldwin@cbp.dhs.gov>; NORRIE, ROBERT <ROBERT.NORRIE@cbp.dhs.gov>; Jim King <idaho4jk@gmail.com>; VASQUEZ, JAVIER <JAVIER.VASQUEZ@CBP.DHS.GOV>; Jared Bradley - 9P <jared.bradley@gsa.gov>; FAZ, JUAN O <JUAN.O.FAZ@cbp.dhs.gov>; CHAVEZ, JUAN <JUAN.CHAVEZ@CBP.DHS.gov>; LOZANO, LUIS G <LUIS.G.LOZANO@CBP.DHS.GOV>; ALVAREZ, SANTIAGO III <SANTIAGO.III.ALVAREZ@CBP.DHS.GOV>; GARZA, MICHAELC <MICHAEL.C.GARZA@cbp.dhs.gov>; SALINAS, PEDRO A <PEDRO.A.SALINAS2@cbp.dhs.gov>; GARZA, MARGARITA <MARGARITA.GARZA@CBP.DHS.GOV>; LAREDO POE FACILITIES <LAREDOPOEFACILITIES@cbp.dhs.gov>; CAVAZOS, REYMUNDO <REYMUNDO.CAVAZOS@CBP.DHS.GOV>; RANGEL, EFREN R <EFREN.R.RANGEL@cbp.dhs.gov>; MARA, JEFFREY J <JEFFREY.J.MARA@CBP.DHS.GOV>; GUERRA, ADRIAN C <ADRIAN.C.GUERRA@CBP.DHS.GOV>; AGEE, JAMES M. (CTR) <JAMES.M.AGEE@associates.cbp.dhs.gov>; DYAR, ROBERT A. (OPR) <ROBERT.A.DYAR@cbp.dhs.gov>; CAMACHO, ALEJANDRO (CTR) <alejandro.camacho@associates.cbp.dhs.gov>; Mark Woods - 7PCE <mark.woods@gsa.gov>; alberto.garcia@gsa.gov <alberto.garcia@gsa.gov>; DRAKE, CHERELLE A <CHERELLE.A.DRAKE@cbp.dhs.gov>; MORENO, TONY <TONY.MORENO@cbp.dhs.gov>; SPRAKER, KIRSTEN A. (CTR) <KIRSTEN.A.SPRAKER@associates.cbp.dhs.gov>; MARIN, JOSE A <JOSE.A.MARIN@cbp.dhs.gov>; Kyle Gass <kyle.gass@kci.com>
Subject: Re: [EXTERNAL] FY25 Laredo WTB Expansion Project
Attachment(s): "WTB - DAP PROJECT MTG AGENDA 10-08-25.pdf"

CAUTION: This email originated from outside your organization. Exercise caution when opening attachments or clicking links, especially from unknown senders.

To All,

Please find attached our proposed meeting agenda for 10-09-25. As always the agenda remains open for other items.

Thanks,

Sidney "Sid" A. Mielke, P.E. Senior Project Manager

A JMT DIVISION

3838 NW Loop 410, San Antonio, TX 78229
P: (210)735-9202
C (210)861-3126
E:smielke@seatx.com

From: DIAZ, MARIA C
Sent: Tuesday, April 1, 2025 6:55 AM
To: DIAZ, MARIA C <MARIA.C.DIAZ@cbp.dhs.gov>; Mielke, Sid <smielke@seatx.com>; Elsa Hinojosa <mhinojosa1@ci.laredo.tx.us>; LFO FACILITIES <LFO-FACILITIES@cbp.dhs.gov>; LOZANO, EDUARDO <EDUARDO.LOZANO@CBP.DHS.GOV>; FLORES, ALBERTO A <ALBERTO.A.FLORES@CBP.DHS.GOV>; STELLEMA, DAVID M. <DAVID.M.STELLEMA@cbp.dhs.gov>
Cc: CASPERSON, JARED <JARED.CASPERSON@cbp.dhs.gov>; HAMLETT, ELIZABETH F <elizabeth.f.hamlett@cbp.dhs.gov>; FLANAGAN, RYAN H <RYAN.H.FLANAGAN@cbp.dhs.gov>; David Cornelison <david.cornelison@gsa.gov>; LANCASTER, JAMES A (CTR) <JAMES.A.LANCASTER@associates.cbp.dhs.gov>; Joseph W. Neeb <jneeb@ci.laredo.tx.us>; Jose A. Valdez, Jr. <jvaldez5@ci.laredo.tx.us>; Steve E. Landin <selandin@ci.laredo.tx.us>; ROSS, YVETTE <YVETTE.ROSS@cbp.dhs.gov>; rchavez@ci.laredo.tx.us <rchavez@ci.laredo.tx.us>; jrichard@ci.laredo.tx.us <jrichard@ci.laredo.tx.us>; Olga De Angel <odeangel@ci.laredo.tx.us>; Elizabeth Estrada <eestrada@ci.laredo.tx.us>; gsaavedra@ci.laredo.tx.us <gsaavedra@ci.laredo.tx.us>; Evelyn Gomez <egomez@ci.laredo.tx.us>; jim.king <jim.king@kingadvising.com>; randolphdavide <randolphdavide@aol.com>; Romero, Adrian <aromero@seatx.com>; Covarrubias, Martin <mcovarrubias@seatx.com>; Kyle Gass <kyle.gass@kci.com>; Edward Ochoa <edward.ochoa@kci.com>; BALDWIN, KELLY L <kelly.l.baldwin@cbp.dhs.gov>; NORRIE, ROBERT <ROBERT.NORRIE@cbp.dhs.gov>; Jim King <idaho4jk@gmail.com>; VASQUEZ, JAVIER <JAVIER.VASQUEZ@CBP.DHS.GOV>; Jared Bradley - 9P <jared.bradley@gsa.gov>; FAZ, JUAN O <JUAN.O.FAZ@cbp.dhs.gov>; CHAVEZ, JUAN <JUAN.CHAVEZ@CBP.DHS.gov>; LOZANO, LUIS G <LUIS.G.LOZANO@CBP.DHS.GOV>; ALVAREZ, SANTIAGO III <SANTIAGO.III.ALVAREZ@CBP.DHS.GOV>; GARZA, MICHAEL C <MICHAEL.C.GARZA@cbp.dhs.gov>; SALINAS, PEDRO A <PEDRO.A.SALINAS2@cbp.dhs.gov>; GARZA, MARGARITA <MARGARITA.GARZA@CBP.DHS.GOV>; LAREDO POE FACILITIES <LAREDOPOEFACILITIES@cbp.dhs.gov>; CAVAZOS, REYMUNDO <REYMUNDO.CAVAZOS@CBP.DHS.GOV>; RANGEL, EFREN R <EFREN.R.RANGEL@cbp.dhs.gov>; MARA,

AMERICAN OVERSIGHT

JEFFREY J <JEFFREY.J.MARA@CBP.DHS.GOV>; GUERRA, ADRIAN C <ADRIAN.C.GUERRA@CBP.DHS.GOV>; AGEE, JAMES M. (CTR) <JAMES.M.AGEE@associates.cbp.dhs.gov>; DYAR, ROBERT A. (OPR) <ROBERT.A.DYAR@cbp.dhs.gov>; CAMACHO, ALEJANDRO (CTR) <alejandro.camacho@associates.cbp.dhs.gov>; Mark Woods - 7PCE <mark.woods@gsa.gov>; alberto.garcia@gsa.gov <alberto.garcia@gsa.gov>; DRAKE, CHERELLE A <CHERELLE.A.DRAKE@cbp.dhs.gov>; MORENO, TONY <TONY.MORENO@cbp.dhs.gov>; SPRAKER, KIRSTEN A. (CTR) <KIRSTEN.A.SPRAKER@associates.cbp.dhs.gov>; MARIN, JOSE A <JOSE.A.MARIN@cbp.dhs.gov>
Subject: [EXTERNAL] FY25 Laredo WTB Expansion Project
When: Thursday, October 9, 2025 10:00 AM-11:00 AM.
Where: Microsoft Teams Meeting

Cyber Security Reminder: Please use caution - message originated outside JMT.

Microsoft Teams Need help?

Join the meeting now

Meeting ID: 220 633 975 367
Passcode: mV3GN2vE

Dial in by phone

+1 332-249-0605,,22046189# United States, New York City
Find a local number
Phone conference ID: 220 461 89#
For organizers: Meeting options | Reset dial-in PIN

This Teams Meeting is hosted on a U.S. Government information system and is provided for U.S. Government-authorized use only. Unauthorized or improper use or access of this system may result in disciplinary action as well as civil and criminal penalties.

This message is intended for the use of the individual or entity to which it is addressed and may contain information that is confidential, privileged and exempt from disclosure under applicable law. If the reader of this message is not the intended recipient or the employee or agent of the intended recipient, you are hereby notified that any dissemination, distribution, or copying of this communication is strictly prohibited. If you have received this communication in error, please contact the sender immediately and delete it from your system.

Thank You.

AMERICAN OVERSIGHT

STRUCTURAL ENGINEERING ASSOCIATES

Port Laredo TEXAS

IN ASSOCIATION WITH KING ADVISING LLC

MEETING AGENDA

LAREDO WORLD TRADE BRIDGE - EXPANSION PROJECT

DAP PROJECT WORKING GROUP

October 8, 2025

10:00 PM Central Standard Time, 11:00 PM Eastern Standard Time, 8:00 AM Pacific Standard Time

- Update & Review of Gauging Lane Move Test Project at Colombia (if available)
- Review of 30 % Submittal Package – Actual Submittal on 10-6-25
  - Traffic Control & Temp. CSB/Security Fence Details
  - Proposed Grading Plan and Existing Topography
  - Proposed Drainage System Layout & Overall Strategy
  - Permanent Security Perimeter Fence Layout (Not Finalized) & Details
  - Proposed Roadway Lighting Layout (Federal versus City not Finalized)
  - Proposed CCTV cameras and pole layout (Not Finalized)
  - Quick Review of Bid Book (Project Technical Specifications)
- 30% Submittal Package Format Acceptability (Utilizing Overall Project Plan Sheets in TxDOT Format)
  - Proposed 30% Dap Comments Due to Design Team – 10-27-25?
- One Month Look Ahead Schedule
  - 30% DAP Plans Submitted 10-06-2025
  - Nov FY25 Team Meeting 11-13-25
  - TxDOT Final PS&E Submittal 12-08-25
  - Dec FY25 Team Meeting 12-11-25
- Other Items for Discussion

AMERICAN OVERSIGHT

From: Mielke, Sid <smielke@seatx.com>
Sent: Sunday, October 05, 2025 10:07 PM EDT
To: DIAZ, MARIA C <MARIA.C.DIAZ@cbp.dhs.gov>; Elsa Hinojosa <mhinojosa1@ci.laredo.tx.us>; LFO FACILITIES <LFO-FACILITIES@cbp.dhs.gov>; LOZANO, EDUARDO <EDUARDO.LOZANO@CBP.DHS.GOV>; FLORES, ALBERTO A <ALBERTO.A.FLORES@CBP.DHS.GOV>; STELLEMA, DAVID M. <DAVID.M.STELLEMA@cbp.dhs.gov>
CC: CASPERSON, JARED <JARED.CASPERSON@cbp.dhs.gov>; HAMLETT, ELIZABETH F <elizabeth.f.hamlett@cbp.dhs.gov>; FLANAGAN, RYAN H <RYAN.H.FLANAGAN@cbp.dhs.gov>; David Cornelison <david.cornelison@gsa.gov>; LANCASTER, JAMES A (CTR) <JAMES.A.LANCASTER@associates.cbp.dhs.gov>; Joseph W. Neeb <jneeb@ci.laredo.tx.us>; Jose A. Valdez, Jr. <jvaldez5@ci.laredo.tx.us>; Steve E. Landin <selandin@ci.laredo.tx.us>; ROSS, YVETTE <YVETTE.ROSS@cbp.dhs.gov>; rchavez@ci.laredo.tx.us <rchavez@ci.laredo.tx.us>; jrichard@ci.laredo.tx.us <jrichard@ci.laredo.tx.us>; Olga De Angel <odeangel@ci.laredo.tx.us>; Elizabeth Estrada <eestrada@ci.laredo.tx.us>; gsaavedra@ci.laredo.tx.us <gsaavedra@ci.laredo.tx.us>; Evelyn Gomez <egomez@ci.laredo.tx.us>; jim . king <jim.king@kingadvising.com>; randolphdavide <randolphdavide@aol.com>; Romero, Adrian <aromero@seatx.com>; Covarrubias, Martin <mcovarrubias@seatx.com>; Kyle Gass <kyle.gass@kci.com>; Edward Ochoa <edward.ochoa@kci.com>; BALDWIN, KELLY L <kelly.l.baldwin@cbp.dhs.gov>; NORRIE, ROBERT <ROBERT.NORRIE@cbp.dhs.gov>; Jim King <idaho4jk@gmail.com>; VASQUEZ, JAVIER <JAVIER.VASQUEZ@CBP.DHS.GOV>; Jared Bradley - 9P <jared.bradley@gsa.gov>; FAZ, JUAN O <JUAN.O.FAZ@cbp.dhs.gov>; CHAVEZ,JUAN <JUAN.CHAVEZ@CBP.DHS.gov>; LOZANO, LUIS G <LUIS.G.LOZANO@CBP.DHS.GOV>; ALVAREZ, SANTIAGO III <SANTIAGO.III.ALVAREZ@CBP.DHS.GOV>; GARZA, MICHAEL C <MICHAEL.C.GARZA@cbp.dhs.gov>; SALINAS, PEDRO A <PEDRO.A.SALINAS2@cbp.dhs.gov>; GARZA, MARGARITA <MARGARITA.GARZA@CBP.DHS.GOV>; LAREDO POE FACILITIES <LAREDOPOEFACILITIES@cbp.dhs.gov>; CAVAZOS, REYMUNDO <REYMUNDO.CAVAZOS@CBP.DHS.GOV>; RANGEL, EFREN R <EFREN.R.RANGEL@cbp.dhs.gov>; MARA, JEFFREY J <JEFFREY.J.MARA@CBP.DHS.GOV>; GUERRA, ADRIAN C <ADRIAN.C.GUERRA@CBP.DHS.GOV>; AGEE, JAMES M. (CTR) <JAMES.M.AGEE@associates.cbp.dhs.gov>; DYAR, ROBERT A. (OPR) <ROBERT.A.DYAR@cbp.dhs.gov>; CAMACHO, ALEJANDRO (CTR) <alejandro.camacho@associates.cbp.dhs.gov>; Mark Woods - 7PCE <mark.woods@gsa.gov>; alberto.garcia@gsa.gov <alberto.garcia@gsa.gov>; DRAKE, CHERELLE A <CHERELLE.A.DRAKE@cbp.dhs.gov>; MORENO, TONY <TONY.MORENO@cbp.dhs.gov>; SPRAKER, KIRSTEN A. (CTR) <KIRSTEN.A.SPRAKER@associates.cbp.dhs.gov>; MARIN, JOSE A <JOSE.A.MARIN@cbp.dhs.gov>
Subject: Re: [EXTERNAL] FY25 Laredo WTB Expansion Project

CAUTION: This email originated from outside your organization. Exercise caution when opening attachments or clicking links, especially from unknown senders.
Maria Diaz and James Lancaster,

Later this evening I will be attempting to forward the 30% DAP Submittal for this project to all addresses in this Teams link. If you are able to download the .zip file successfully on Monday, I would appreciate an email letting me know. This is the first submittal for this DAP project of large size, and I am not sure that ONE DRIVE transfer methodology will get through the DHS website firewall.

Thanks,

Sidney "Sid" A. Mielke, P.E. Senior Project Manager

A JMT DIVISION

3838 NW Loop 410, San Antonio, TX 78229
P: (210)735-9202
C (210)861-3126
E:smielke@seatx.com

From: DIAZ, MARIA C
Sent: Tuesday, April 1, 2025 6:55 AM
To: DIAZ, MARIA C <MARIA.C.DIAZ@cbp.dhs.gov>; Mielke, Sid <smielke@seatx.com>; Elsa Hinojosa <mhinojosa1@ci.laredo.tx.us>; LFO FACILITIES <LFO-FACILITIES@cbp.dhs.gov>; LOZANO, EDUARDO <EDUARDO.LOZANO@CBP.DHS.GOV>; FLORES, ALBERTO A <ALBERTO.A.FLORES@CBP.DHS.GOV>; STELLEMA, DAVID M. <DAVID.M.STELLEMA@cbp.dhs.gov>
Cc: CASPERSON, JARED <JARED.CASPERSON@cbp.dhs.gov>; HAMLETT, ELIZABETH F <elizabeth.f.hamlett@cbp.dhs.gov>; FLANAGAN, RYAN H <RYAN.H.FLANAGAN@cbp.dhs.gov>; David Cornelison <david.cornelison@gsa.gov>; LANCASTER, JAMES A (CTR) <JAMES.A.LANCASTER@associates.cbp.dhs.gov>; Joseph W. Neeb <jneeb@ci.laredo.tx.us>; Jose A. Valdez, Jr. <jvaldez5@ci.laredo.tx.us>; Steve E. Landin <selandin@ci.laredo.tx.us>; ROSS, YVETTE <YVETTE.ROSS@cbp.dhs.gov>; rchavez@ci.laredo.tx.us <rchavez@ci.laredo.tx.us>; jrichard@ci.laredo.tx.us <jrichard@ci.laredo.tx.us>; Olga De Angel <odeangel@ci.laredo.tx.us>; Elizabeth Estrada <eestrada@ci.laredo.tx.us>; gsaavedra@ci.laredo.tx.us <gsaavedra@ci.laredo.tx.us>; Evelyn Gomez <egomez@ci.laredo.tx.us>; jim.king <jim.king@kingadvising.com>; randolphdavide <randolphdavide@aol.com>; Romero, Adrian <aromero@seatx.com>; Covarrubias, Martin <mcovarrubias@seatx.com>; Kyle Gass <kyle.gass@kci.com>; Edward Ochoa <edward.ochoa@kci.com>; BALDWIN, KELLY L <kelly.l.baldwin@cbp.dhs.gov>; NORRIE, ROBERT <ROBERT.NORRIE@cbp.dhs.gov>; Jim King <idaho4jk@gmail.com>; VASQUEZ, JAVIER <JAVIER.VASQUEZ@CBP.DHS.GOV>; Jared Bradley - 9P <jared.bradley@gsa.gov>; FAZ, JUAN O <JUAN.O.FAZ@cbp.dhs.gov>; CHAVEZ, JUAN <JUAN.CHAVEZ@CBP.DHS.gov>; LOZANO, LUIS G <LUIS.G.LOZANO@CBP.DHS.GOV>; ALVAREZ, SANTIAGO III <SANTIAGO.III.ALVAREZ@CBP.DHS.GOV>; GARZA, MICHAEL C <MICHAEL.C.GARZA@cbp.dhs.gov>; SALINAS, PEDRO A <PEDRO.A.SALINAS2@cbp.dhs.gov>; GARZA, MARGARITA

AMERICAN OVERSIGHT

<MARGARITA.GARZA@CBP.DHS.GOV>; LAREDO POE FACILITIES <LAREDOPOEFACILITIES@cbp.dhs.gov>; CAVAZOS, REYMUNDO <REYMUNDO.CAVAZOS@CBP.DHS.GOV>; RANGEL, EFREN R <EFREN.R.RANGEL@cbp.dhs.gov>; MARA, JEFFREY J <JEFFREY.J.MARA@CBP.DHS.GOV>; GUERRA, ADRIAN C <ADRIAN.C.GUERRA@CBP.DHS.GOV>; AGEE, JAMES M. (CTR) <JAMES.M.AGEE@associates.cbp.dhs.gov>; DYAR, ROBERT A. (OPR) <ROBERT.A.DYAR@cbp.dhs.gov>; CAMACHO, ALEJANDRO (CTR) <alejandro.camacho@associates.cbp.dhs.gov>; Mark Woods - 7PCE <mark.woods@gsa.gov>; alberto.garcia@gsa.gov <alberto.garcia@gsa.gov>; DRAKE, CHERELLE A <CHERELLE.A.DRAKE@cbp.dhs.gov>; MORENO, TONY <TONY.MORENO@cbp.dhs.gov>; SPRAKER, KIRSTEN A. (CTR) <KIRSTEN.A.SPRAKER@associates.cbp.dhs.gov>; MARIN, JOSE A <JOSE.A.MARIN@cbp.dhs.gov>
Subject: [EXTERNAL] FY25 Laredo WTB Expansion Project
When: Thursday, October 9, 2025 10:00 AM-11:00 AM.
Where: Microsoft Teams Meeting

Cyber Security Reminder: Please use caution - message originated outside JMT.

Microsoft Teams Need help?

Join the meeting now

Meeting ID: 220 633 975 367
Passcode: mV3GN2vE

Dial in by phone

+1 332-249-0605,,22046189# United States, New York City

Find a local number

Phone conference ID: 220 461 89#
For organizers: Meeting options | Reset dial-in PIN

This Teams Meeting is hosted on a U.S. Government information system and is provided for U.S. Government-authorized use only. Unauthorized or improper use or access of this system may result in disciplinary action as well as civil and criminal penalties.

This message is intended for the use of the individual or entity to which it is addressed and may contain information that is confidential, privileged and exempt from disclosure under applicable law. If the reader of this message is not the intended recipient or the employee or agent of the intended recipient, you are hereby notified that any dissemination, distribution, or copying of this communication is strictly prohibited. If you have received this communication in error, please contact the sender immediately and delete it from your system.

Thank You.

AMERICAN OVERSIGHT

From: Mielke, Sid <smielke@seatx.com>
Sent: Sunday, October 05, 2025 10:07 PM EDT
To: DIAZ, MARIA C <MARIA.C.DIAZ@cbp.dhs.gov>; Elsa Hinojosa <mhinojosa1@ci.laredo.tx.us>; LFO FACILITIES <LFO-FACILITIES@cbp.dhs.gov>; LOZANO, EDUARDO <EDUARDO.LOZANO@CBP.DHS.GOV>; FLORES, ALBERTO A <ALBERTO.A.FLORES@CBP.DHS.GOV>; STELLEMA, DAVID M. <DAVID.M.STELLEMA@cbp.dhs.gov>
CC: CASPERSON, JARED <JARED.CASPERSON@cbp.dhs.gov>; HAMLETT, ELIZABETH F <elizabeth.f.hamlett@cbp.dhs.gov>; FLANAGAN, RYAN H <RYAN.H.FLANAGAN@cbp.dhs.gov>; David Cornelison <david.cornelison@gsa.gov>; LANCASTER, JAMES A (CTR) <JAMES.A.LANCASTER@associates.cbp.dhs.gov>; Joseph W. Neeb <jneeb@ci.laredo.tx.us>; Jose A. Valdez, Jr. <jvaldez5@ci.laredo.tx.us>; Steve E. Landin <selandin@ci.laredo.tx.us>; ROSS, YVETTE <YVETTE.ROSS@cbp.dhs.gov>; rchavez@ci.laredo.tx.us <rchavez@ci.laredo.tx.us>; jrichard@ci.laredo.tx.us <jrichard@ci.laredo.tx.us>; Olga De Angel <odeangel@ci.laredo.tx.us>; Elizabeth Estrada <eestrada@ci.laredo.tx.us>; gsaavedra@ci.laredo.tx.us <gsaavedra@ci.laredo.tx.us>; Evelyn Gomez <egomez@ci.laredo.tx.us>; jim . king <jim.king@kingadvising.com>; randolphdavide <randolphdavide@aol.com>; Romero, Adrian <aromero@seatx.com>; Covarrubias, Martin <mcovarrubias@seatx.com>; Kyle Gass <kyle.gass@kci.com>; Edward Ochoa <edward.ochoa@kci.com>; BALDWIN, KELLY L <kelly.l.baldwin@cbp.dhs.gov>; NORRIE, ROBERT <ROBERT.NORRIE@cbp.dhs.gov>; Jim King <idaho4jk@gmail.com>; VASQUEZ, JAVIER <JAVIER.VASQUEZ@CBP.DHS.GOV>; Jared Bradley - 9P <jared.bradley@gsa.gov>; FAZ, JUAN O <JUAN.O.FAZ@cbp.dhs.gov>; CHAVEZ,JUAN <JUAN.CHAVEZ@CBP.DHS.gov>; LOZANO, LUIS G <LUIS.G.LOZANO@CBP.DHS.GOV>; ALVAREZ, SANTIAGO III <SANTIAGO.III.ALVAREZ@CBP.DHS.GOV>; GARZA, MICHAEL C <MICHAEL.C.GARZA@cbp.dhs.gov>; SALINAS, PEDRO A <PEDRO.A.SALINAS2@cbp.dhs.gov>; GARZA, MARGARITA <MARGARITA.GARZA@CBP.DHS.GOV>; LAREDO POE FACILITIES <LAREDOPOEFACILITIES@cbp.dhs.gov>; CAVAZOS, REYMUNDO <REYMUNDO.CAVAZOS@CBP.DHS.GOV>; RANGEL, EFREN R <EFREN.R.RANGEL@cbp.dhs.gov>; MARA, JEFFREY J <JEFFREY.J.MARA@CBP.DHS.GOV>; GUERRA, ADRIAN C <ADRIAN.C.GUERRA@CBP.DHS.GOV>; AGEE, JAMES M. (CTR) <JAMES.M.AGEE@associates.cbp.dhs.gov>; DYAR, ROBERT A. (OPR) <ROBERT.A.DYAR@cbp.dhs.gov>; CAMACHO, ALEJANDRO (CTR) <alejandro.camacho@associates.cbp.dhs.gov>; Mark Woods - 7PCE <mark.woods@gsa.gov>; alberto.garcia@gsa.gov <alberto.garcia@gsa.gov>; DRAKE, CHERELLE A <CHERELLE.A.DRAKE@cbp.dhs.gov>; MORENO, TONY <TONY.MORENO@cbp.dhs.gov>; SPRAKER, KIRSTEN A. (CTR) <KIRSTEN.A.SPRAKER@associates.cbp.dhs.gov>; MARIN, JOSE A <JOSE.A.MARIN@cbp.dhs.gov>
Subject: Re: [EXTERNAL] FY25 Laredo WTB Expansion Project
Attachment(s): "Re [EXTERNAL] FY25 Laredo WTB Expansion Project.msg"

Sender: smielke@seatx.com
Subject: Re: [EXTERNAL] FY25 Laredo WTB Expansion Project
Message-Id: <PH7PR20MB508933D4E69C3D3F01DD2476BEE3A@PH7PR20MB5089.namprd20.prod.outlook.com>
Recipient: jrichard@ci.laredo.tx.us

AMERICAN OVERSIGHT

From: Mielke, Sid <smielke@seatx.com>
Sent: Sunday, October 05, 2025 10:07 PM EDT
To: DIAZ, MARIA C <MARIA.C.DIAZ@cbp.dhs.gov>; Elsa Hinojosa <mhinojosa1@ci.laredo.tx.us>; LFO FACILITIES <LFO-FACILITIES@cbp.dhs.gov>; LOZANO, EDUARDO <EDUARDO.LOZANO@CBP.DHS.GOV>; FLORES, ALBERTO A <ALBERTO.A.FLORES@CBP.DHS.GOV>; STELLEMA, DAVID M. <DAVID.M.STELLEMA@cbp.dhs.gov>
CC: CASPERSON, JARED <JARED.CASPERSON@cbp.dhs.gov>; HAMLETT, ELIZABETH F <elizabeth.f.hamlett@cbp.dhs.gov>; FLANAGAN, RYAN H <RYAN.H.FLANAGAN@cbp.dhs.gov>; David Cornelison <david.cornelison@gsa.gov>; LANCASTER, JAMES A (CTR) <JAMES.A.LANCASTER@associates.cbp.dhs.gov>; Joseph W. Neeb <jneeb@ci.laredo.tx.us>; Jose A. Valdez, Jr. <jvaldez5@ci.laredo.tx.us>; Steve E. Landin <selandin@ci.laredo.tx.us>; ROSS, YVETTE <YVETTE.ROSS@cbp.dhs.gov>; rchavez@ci.laredo.tx.us <rchavez@ci.laredo.tx.us>; jrichard@ci.laredo.tx.us <jrichard@ci.laredo.tx.us>; Olga De Angel <odeangel@ci.laredo.tx.us>; Elizabeth Estrada <eestrada@ci.laredo.tx.us>; gsaavedra@ci.laredo.tx.us <gsaavedra@ci.laredo.tx.us>; Evelyn Gomez <egomez@ci.laredo.tx.us>; jim . king <jim.king@kingadvising.com>; randolphdavide <randolphdavide@aol.com>; Romero, Adrian <aromero@seatx.com>; Covarrubias, Martin <mcovarrubias@seatx.com>; Kyle Gass <kyle.gass@kci.com>; Edward Ochoa <edward.ochoa@kci.com>; BALDWIN, KELLY L <kelly.l.baldwin@cbp.dhs.gov>; NORRIE, ROBERT <ROBERT.NORRIE@cbp.dhs.gov>; Jim King <idaho4jk@gmail.com>; VASQUEZ, JAVIER <JAVIER.VASQUEZ@CBP.DHS.GOV>; Jared Bradley - 9P <jared.bradley@gsa.gov>; FAZ, JUAN O <JUAN.O.FAZ@cbp.dhs.gov>; CHAVEZ,JUAN <JUAN.CHAVEZ@CBP.DHS.gov>; LOZANO, LUIS G <LUIS.G.LOZANO@CBP.DHS.GOV>; ALVAREZ, SANTIAGO III <SANTIAGO.III.ALVAREZ@CBP.DHS.GOV>; GARZA, MICHAEL C <MICHAEL.C.GARZA@cbp.dhs.gov>; SALINAS, PEDRO A <PEDRO.A.SALINAS2@cbp.dhs.gov>; GARZA, MARGARITA <MARGARITA.GARZA@CBP.DHS.GOV>; LAREDO POE FACILITIES <LAREDOPOEFACILITIES@cbp.dhs.gov>; CAVAZOS, REYMUNDO <REYMUNDO.CAVAZOS@CBP.DHS.GOV>; RANGEL, EFREN R <EFREN.R.RANGEL@cbp.dhs.gov>; MARA, JEFFREY J <JEFFREY.J.MARA@CBP.DHS.GOV>; GUERRA, ADRIAN C <ADRIAN.C.GUERRA@CBP.DHS.GOV>; AGEE, JAMES M. (CTR) <JAMES.M.AGEE@associates.cbp.dhs.gov>; DYAR, ROBERT A. (OPR) <ROBERT.A.DYAR@cbp.dhs.gov>; CAMACHO, ALEJANDRO (CTR) <alejandro.camacho@associates.cbp.dhs.gov>; Mark Woods - 7PCE <mark.woods@gsa.gov>; alberto.garcia@gsa.gov <alberto.garcia@gsa.gov>; DRAKE, CHERELLE A <CHERELLE.A.DRAKE@cbp.dhs.gov>; MORENO, TONY <TONY.MORENO@cbp.dhs.gov>; SPRAKER, KIRSTEN A. (CTR) <KIRSTEN.A.SPRAKER@associates.cbp.dhs.gov>; MARIN, JOSE A <JOSE.A.MARIN@cbp.dhs.gov>
Subject: Re: [EXTERNAL] FY25 Laredo WTB Expansion Project

CAUTION: This email originated from outside your organization. Exercise caution when opening attachments or clicking links, especially from unknown senders.
Maria Diaz and James Lancaster,

Later this evening I will be attempting to forward the 30% DAP Submittal for this project to all addresses in this Teams link. If you are able to download the .zip file successfully on Monday, I would appreciate an email letting me know. This is the first submittal for this DAP project of large size, and I am not sure that ONE DRIVE transfer methodology will get through the DHS website firewall.

Thanks,

Sidney "Sid" A. Mielke, P.E. Senior Project Manager

A JMT DIVISION

3838 NW Loop 410, San Antonio, TX 78229
P: (210)735-9202
C (210)861-3126
E:smielke@seatx.com

From: DIAZ, MARIA C
Sent: Tuesday, April 1, 2025 6:55 AM
To: DIAZ, MARIA C <MARIA.C.DIAZ@cbp.dhs.gov>; Mielke, Sid <smielke@seatx.com>; Elsa Hinojosa <mhinojosa1@ci.laredo.tx.us>; LFO FACILITIES <LFO-FACILITIES@cbp.dhs.gov>; LOZANO, EDUARDO <EDUARDO.LOZANO@CBP.DHS.GOV>; FLORES, ALBERTO A <ALBERTO.A.FLORES@CBP.DHS.GOV>; STELLEMA, DAVID M. <DAVID.M.STELLEMA@cbp.dhs.gov>
Cc: CASPERSON, JARED <JARED.CASPERSON@cbp.dhs.gov>; HAMLETT, ELIZABETH F <elizabeth.f.hamlett@cbp.dhs.gov>; FLANAGAN, RYAN H <RYAN.H.FLANAGAN@cbp.dhs.gov>; David Cornelison <david.cornelison@gsa.gov>; LANCASTER, JAMES A (CTR) <JAMES.A.LANCASTER@associates.cbp.dhs.gov>; Joseph W. Neeb <jneeb@ci.laredo.tx.us>; Jose A. Valdez, Jr. <jvaldez5@ci.laredo.tx.us>; Steve E. Landin <selandin@ci.laredo.tx.us>; ROSS, YVETTE <YVETTE.ROSS@cbp.dhs.gov>; rchavez@ci.laredo.tx.us <rchavez@ci.laredo.tx.us>; jrichard@ci.laredo.tx.us <jrichard@ci.laredo.tx.us>; Olga De Angel <odeangel@ci.laredo.tx.us>; Elizabeth Estrada <eestrada@ci.laredo.tx.us>; gsaavedra@ci.laredo.tx.us <gsaavedra@ci.laredo.tx.us>; Evelyn Gomez <egomez@ci.laredo.tx.us>; jim.king <jim.king@kingadvising.com>; randolphdavide <randolphdavide@aol.com>; Romero, Adrian <aromero@seatx.com>; Covarrubias, Martin <mcovarrubias@seatx.com>; Kyle Gass <kyle.gass@kci.com>; Edward Ochoa <edward.ochoa@kci.com>; BALDWIN, KELLY L <kelly.l.baldwin@cbp.dhs.gov>; NORRIE, ROBERT <ROBERT.NORRIE@cbp.dhs.gov>; Jim King <idaho4jk@gmail.com>; VASQUEZ, JAVIER <JAVIER.VASQUEZ@CBP.DHS.GOV>; Jared Bradley - 9P <jared.bradley@gsa.gov>; FAZ, JUAN O <JUAN.O.FAZ@cbp.dhs.gov>; CHAVEZ, JUAN <JUAN.CHAVEZ@CBP.DHS.gov>; LOZANO, LUIS G <LUIS.G.LOZANO@CBP.DHS.GOV>; ALVAREZ, SANTIAGO III <SANTIAGO.III.ALVAREZ@CBP.DHS.GOV>; GARZA, MICHAEL C <MICHAEL.C.GARZA@cbp.dhs.gov>; SALINAS, PEDRO A <PEDRO.A.SALINAS2@cbp.dhs.gov>; GARZA, MARGARITA

AMERICAN OVERSIGHT

<MARGARITA.GARZA@CBP.DHS.GOV>; LAREDO POE FACILITIES <LAREDOPOEFACILITIES@cbp.dhs.gov>; CAVAZOS, REYMUNDO <REYMUNDO.CAVAZOS@CBP.DHS.GOV>; RANGEL, EFREN R <EFREN.R.RANGEL@cbp.dhs.gov>; MARA, JEFFREY J <JEFFREY.J.MARA@CBP.DHS.GOV>; GUERRA, ADRIAN C <ADRIAN.C.GUERRA@CBP.DHS.GOV>; AGEE, JAMES M. (CTR) <JAMES.M.AGEE@associates.cbp.dhs.gov>; DYAR, ROBERT A. (OPR) <ROBERT.A.DYAR@cbp.dhs.gov>; CAMACHO, ALEJANDRO (CTR) <alejandro.camacho@associates.cbp.dhs.gov>; Mark Woods - 7PCE <mark.woods@gsa.gov>; alberto.garcia@gsa.gov <alberto.garcia@gsa.gov>; DRAKE, CHERELLE A <CHERELLE.A.DRAKE@cbp.dhs.gov>; MORENO, TONY <TONY.MORENO@cbp.dhs.gov>; SPRAKER, KIRSTEN A. (CTR) <KIRSTEN.A.SPRAKER@associates.cbp.dhs.gov>; MARIN, JOSE A <JOSE.A.MARIN@cbp.dhs.gov>
Subject: [EXTERNAL] FY25 Laredo WTB Expansion Project
When: Thursday, October 9, 2025 10:00 AM-11:00 AM.
Where: Microsoft Teams Meeting

Cyber Security Reminder: Please use caution - message originated outside JMT.

Microsoft Teams Need help?

Join the meeting now

Meeting ID: 220 633 975 367
Passcode: mV3GN2vE

Dial in by phone

+1 332-249-0605,,22046189# United States, New York City

Find a local number

Phone conference ID: 220 461 89#
For organizers: Meeting options | Reset dial-in PIN

This Teams Meeting is hosted on a U.S. Government information system and is provided for U.S. Government-authorized use only. Unauthorized or improper use or access of this system may result in disciplinary action as well as civil and criminal penalties.

This message is intended for the use of the individual or entity to which it is addressed and may contain information that is confidential, privileged and exempt from disclosure under applicable law. If the reader of this message is not the intended recipient or the employee or agent of the intended recipient, you are hereby notified that any dissemination, distribution, or copying of this communication is strictly prohibited. If you have received this communication in error, please contact the sender immediately and delete it from your system.

Thank You.

AMERICAN OVERSIGHT

From: Mielke, Sid <smielke@seatx.com>
Sent: Wednesday, February 11, 2026 8:43 PM EST
To: DIAZ, MARIA C <MARIA.C.DIAZ@cbp.dhs.gov>; Elsa Hinojosa <mhinojosa1@ci.laredo.tx.us>; LFO FACILITIES <LFO-FACILITIES@cbp.dhs.gov>; LOZANO, EDUARDO <EDUARDO.LOZANO@CBP.DHS.GOV>; FLORES, ALBERTO A <ALBERTO.A.FLORES@CBP.DHS.GOV>; STELLEMA, DAVID M. <DAVID.M.STELLEMA@cbp.dhs.gov>; Havinoviski, Glenn <ghavinoviski@jmttg.com>; Marsteller, Bradley <BMarsteller@jmt.com>
CC: CASPERSON, JARED <JARED.CASPERSON@cbp.dhs.gov>; HAMLETT, ELIZABETH F <elizabeth.f.hamlett@cbp.dhs.gov>; FLANAGAN, RYAN H <RYAN.H.FLANAGAN@cbp.dhs.gov>; LANCASTER, JAMES A (CTR) <JAMES.A.LANCASTER@associates.cbp.dhs.gov>; Joseph W. Neeb <jneeb@ci.laredo.tx.us>; Jose A. Valdez, Jr. <jvaldez5@ci.laredo.tx.us>; Steve E. Landin <selandin@ci.laredo.tx.us>; ROSS, YVETTE <YVETTE.ROSS@cbp.dhs.gov>; rchavez@ci.laredo.tx.us <rchavez@ci.laredo.tx.us>; jrichard@ci.laredo.tx.us <jrichard@ci.laredo.tx.us>; Olga De Angel <odeangel@ci.laredo.tx.us>; Elizabeth Estrada <eestrada@ci.laredo.tx.us>; gsaavedra@ci.laredo.tx.us <gsaavedra@ci.laredo.tx.us>; Evelyn Gomez <egomez@ci.laredo.tx.us>; jim . king <jim.king@kingadvising.com>; randolphdavide <randolphdavide@aol.com>; Romero, Adrian <aromero@seatx.com>; Covarrubias, Martin <mcovarrubias@seatx.com>; Edward Ochoa <edward.ochoa@kci.com>; BALDWIN,KELLY L <kelly.l.baldwin@cbp.dhs.gov>; NORRIE, ROBERT <ROBERT.NORRIE@cbp.dhs.gov>; Jim King <idaho4jk@gmail.com>; VASQUEZ, JAVIER <JAVIER.VASQUEZ@CBP.DHS.GOV>; Jared Bradley - 9P <jared.bradley@gsa.gov>; FAZ, JUAN O <JUAN.O.FAZ@cbp.dhs.gov>; CHAVEZ, JUAN <JUAN.CHAVEZ@CBP.DHS.gov>; LOZANO, LUIS G <LUIS.G.LOZANO@CBP.DHS.GOV>; ALVAREZ, SANTIAGO III <SANTIAGO.III.ALVAREZ@CBP.DHS.GOV>; GARZA, MICHAELC <MICHAEL.C.GARZA@cbp.dhs.gov>; SALINAS, PEDRO A <PEDRO.A.SALINAS2@cbp.dhs.gov>; GARZA, MARGARITA <MARGARITA.GARZA@CBP.DHS.GOV>; LAREDO POE FACILITIES <LAREDOPOEFACILITIES@cbp.dhs.gov>; CAVAZOS, REYMUNDO <REYMUNDO.CAVAZOS@CBP.DHS.GOV>; RANGEL, EFREN R <EFREN.R.RANGEL@cbp.dhs.gov>; MARA, JEFFREY J <JEFFREY.J.MARA@CBP.DHS.GOV>; GUERRA, ADRIAN C <ADRIAN.C.GUERRA@CBP.DHS.GOV>; AGEE, JAMES M. (CTR) <JAMES.M.AGEE@associates.cbp.dhs.gov>; DYAR, ROBERT A. (OPR) <ROBERT.A.DYAR@cbp.dhs.gov>; CAMACHO, ALEJANDRO (CTR) <alejandro.camacho@associates.cbp.dhs.gov>; Mark Woods - 7PCE <mark.woods@gsa.gov>; alberto.garcia@gsa.gov <alberto.garcia@gsa.gov>; DRAKE, CHERELLE A <CHERELLE.A.DRAKE@cbp.dhs.gov>; MORENO, TONY <TONY.MORENO@cbp.dhs.gov>; SPRAKER, KIRSTEN A. (CTR) <KIRSTEN.A.SPRAKER@associates.cbp.dhs.gov>; MARIN, JOSE A <JOSE.A.MARIN@cbp.dhs.gov>; SERIAN, JOSHUA <joshua.serian@cbp.dhs.gov>; ADAMS, JONATHAN <JONATHAN.ADAMS@cbp.dhs.gov>; BENAVIDES, LEOBARDO <LEOBARDO.BENAVIDES@CBP.DHS.GOV>; CROUCH, CHRISTOPHER M <CHRISTOPHER.M.CROUCH@cbp.dhs.gov>; HANNA, AUSTIN J <AUSTIN.J.HANNA@associates.cbp.dhs.gov>; ESPINOZA MONTALVO, RICARDO (OIT) <RICARDO.ESPINOZAMONTALVO@cbp.dhs.gov>; ROBERTSON, HEATHER M <HEATHER.M.ROBERTSON@CBP.DHS.GOV>; COSTILLA, RUBEN (OIT) <RUBEN.COSTILLA@cbp.dhs.gov>; MARTINEZ, JORGE Z (OIT) <JORGE.Z.MARTINEZ@CBP.DHS.GOV>; CAMACHO, JUAN R <JUAN.R.CAMACHO@cbp.dhs.gov>; Sergio Perez - PT1F <sergio.perez@gsa.gov>; Kirsten Spraker <kspraker@vpdgov.com>; GUSTAFSON-JR, RONALD A. (CTR) <ronald.a.gustafson-jr@associates.cbp.dhs.gov>; NEWTON, DAVID E. (CTR) <david.e.newton@associates.cbp.dhs.gov>; DONAHUE, STEPHANIE D <STEPHANIE.D.DONAHUE@CBP.DHS.GOV>; McGraw, John <JMcGraw@jmt.com>; Shaner,Nickalaus <NShaner@jmt.com>
Subject: Re: [EXTERNAL] FY25 Laredo WTB Expansion Project
Attachment(s): "Re [EXTERNAL] FY25 Laredo WTB Expansion Project.msg"

Sender: smielke@seatx.com
Subject: Re: [EXTERNAL] FY25 Laredo WTB Expansion Project
Message-Id: <PH7PR20MB5089B076488337DFA7F5267BBE60A@PH7PR20MB5089.namprd20.prod.outlook.com>
Recipient: jvaldez5@ci.laredo.tx.us

AMERICAN OVERSIGHT

From: Mielke, Sid <smielke@seatx.com>
Sent: Wednesday, February 11, 2026 8:43 PM EST
To: DIAZ, MARIA C <MARIA.C.DIAZ@cbp.dhs.gov>; Elsa Hinojosa <mhinojosa1@ci.laredo.tx.us>; LFO FACILITIES <LFO-FACILITIES@cbp.dhs.gov>; LOZANO, EDUARDO <EDUARDO.LOZANO@CBP.DHS.GOV>; FLORES, ALBERTO A <ALBERTO.A.FLORES@CBP.DHS.GOV>; STELLEMA, DAVID M. <DAVID.M.STELLEMA@cbp.dhs.gov>; Havinoviski, Glenn <ghavinoviski@jmttg.com>; Marsteller, Bradley <BMarsteller@jmt.com>
CC: CASPERSON, JARED <JARED.CASPERSON@cbp.dhs.gov>; HAMLETT, ELIZABETH F <elizabeth.f.hamlett@cbp.dhs.gov>; FLANAGAN, RYAN H <RYAN.H.FLANAGAN@cbp.dhs.gov>; LANCASTER, JAMES A (CTR) <JAMES.A.LANCASTER@associates.cbp.dhs.gov>; Joseph W. Neeb <jneeb@ci.laredo.tx.us>; Jose A. Valdez, Jr. <jvaldez5@ci.laredo.tx.us>; Steve E. Landin <selandin@ci.laredo.tx.us>; ROSS, YVETTE <YVETTE.ROSS@cbp.dhs.gov>; rchavez@ci.laredo.tx.us <rchavez@ci.laredo.tx.us>; jrichard@ci.laredo.tx.us <jrichard@ci.laredo.tx.us>; Olga De Angel <odeangel@ci.laredo.tx.us>; Elizabeth Estrada <eestrada@ci.laredo.tx.us>; gsaavedra@ci.laredo.tx.us <gsaavedra@ci.laredo.tx.us>; Evelyn Gomez <egomez@ci.laredo.tx.us>; jim . king <jim.king@kingadvising.com>; randolphdavide <randolphdavide@aol.com>; Romero, Adrian <aromero@seatx.com>; Covarrubias, Martin <mcovarrubias@seatx.com>; Edward Ochoa <edward.ochoa@kci.com>; BALDWIN,KELLY L <kelly.l.baldwin@cbp.dhs.gov>; NORRIE, ROBERT <ROBERT.NORRIE@cbp.dhs.gov>; Jim King <idaho4jk@gmail.com>; VASQUEZ, JAVIER <JAVIER.VASQUEZ@CBP.DHS.GOV>; Jared Bradley - 9P <jared.bradley@gsa.gov>; FAZ, JUAN O <JUAN.O.FAZ@cbp.dhs.gov>; CHAVEZ, JUAN <JUAN.CHAVEZ@CBP.DHS.gov>; LOZANO, LUIS G <LUIS.G.LOZANO@CBP.DHS.GOV>; ALVAREZ, SANTIAGO III <SANTIAGO.III.ALVAREZ@CBP.DHS.GOV>; GARZA, MICHAELC <MICHAEL.C.GARZA@cbp.dhs.gov>; SALINAS, PEDRO A <PEDRO.A.SALINAS2@cbp.dhs.gov>; GARZA, MARGARITA <MARGARITA.GARZA@CBP.DHS.GOV>; LAREDO POE FACILITIES <LAREDOPOEFACILITIES@cbp.dhs.gov>; CAVAZOS, REYMUNDO <REYMUNDO.CAVAZOS@CBP.DHS.GOV>; RANGEL, EFREN R <EFREN.R.RANGEL@cbp.dhs.gov>; MARA, JEFFREY J <JEFFREY.J.MARA@CBP.DHS.GOV>; GUERRA, ADRIAN C <ADRIAN.C.GUERRA@CBP.DHS.GOV>; AGEE, JAMES M. (CTR) <JAMES.M.AGEE@associates.cbp.dhs.gov>; DYAR, ROBERT A. (OPR) <ROBERT.A.DYAR@cbp.dhs.gov>; CAMACHO, ALEJANDRO (CTR) <alejandro.camacho@associates.cbp.dhs.gov>; Mark Woods - 7PCE <mark.woods@gsa.gov>; alberto.garcia@gsa.gov <alberto.garcia@gsa.gov>; DRAKE, CHERELLE A <CHERELLE.A.DRAKE@cbp.dhs.gov>; MORENO, TONY <TONY.MORENO@cbp.dhs.gov>; SPRAKER, KIRSTEN A. (CTR) <KIRSTEN.A.SPRAKER@associates.cbp.dhs.gov>; MARIN, JOSE A <JOSE.A.MARIN@cbp.dhs.gov>; SERIAN, JOSHUA <joshua.serian@cbp.dhs.gov>; ADAMS, JONATHAN <JONATHAN.ADAMS@cbp.dhs.gov>; BENAVIDES, LEOBARDO <LEOBARDO.BENAVIDES@CBP.DHS.GOV>; CROUCH, CHRISTOPHER M <CHRISTOPHER.M.CROUCH@cbp.dhs.gov>; HANNA, AUSTIN J <AUSTIN.J.HANNA@associates.cbp.dhs.gov>; ESPINOZA MONTALVO, RICARDO (OIT) <RICARDO.ESPINOZAMONTALVO@cbp.dhs.gov>; ROBERTSON, HEATHER M <HEATHER.M.ROBERTSON@CBP.DHS.GOV>; COSTILLA, RUBEN (OIT) <RUBEN.COSTILLA@cbp.dhs.gov>; MARTINEZ, JORGE Z (OIT) <JORGE.Z.MARTINEZ@CBP.DHS.GOV>; CAMACHO, JUAN R <JUAN.R.CAMACHO@cbp.dhs.gov>; Sergio Perez - PT1F <sergio.perez@gsa.gov>; Kirsten Spraker <kspraker@vpdgov.com>; GUSTAFSON-JR, RONALD A. (CTR) <ronald.a.gustafson-jr@associates.cbp.dhs.gov>; NEWTON, DAVID E. (CTR) <david.e.newton@associates.cbp.dhs.gov>; DONAHUE, STEPHANIE D <STEPHANIE.D.DONAHUE@CBP.DHS.GOV>; McGraw, John <JMcGraw@jmt.com>; Shaner,Nickalaus <NShaner@jmt.com>
Subject: Re: [EXTERNAL] FY25 Laredo WTB Expansion Project
Attachment(s): "WTB - DAP PROJECT MTG AGENDA 02-12-26.pdf"

CAUTION: This email originated from outside your organization. Exercise caution when opening attachments or clicking links, especially from unknown senders.

To All,

Attached is the proposed agenda for tomorrow's meeting.

Thanks,

Sidney A. "Sid" Mielke, P.E. Senior Project Manager

A JMT DIVISION

Johnson, Mirmiran & Thompson, Inc.
An Employee-Owned Company
8000 IH-10 W., Suite 300
San Antonio, TX 78230
D. 726-245-9184
C. 210-861-3126
smielke@seatx.com

Please consider the environment before printing this e-mail.

AMERICAN OVERSIGHT



New Address:
8000 IH-10 W, Suite 300
San Antonio, TX 78230

Please Note: Our office is moving on 1.30.26. As we transition to further our integration into One JMT, we are including our new physical address. Please update your records to reflect our new address. I also have a new office number listed above. Please update your records to reflect these changes.

From: DIAZ, MARIA C
Sent: Tuesday, April 1, 2025 6:55 AM
To: DIAZ, MARIA C <MARIA.C.DIAZ@cbp.dhs.gov>; Mielke, Sid <smielke@seatx.com>; Elsa Hinojosa <mhinojosa1@ci.laredo.tx.us>; LFO FACILITIES <LFO-FACILITIES@cbp.dhs.gov>; LOZANO, EDUARDO <EDUARDO.LOZANO@CBP.DHS.GOV>; FLORES, ALBERTO A <ALBERTO.A.FLORES@CBP.DHS.GOV>; STELLEMA, DAVID M. <DAVID.M.STELLEMA@cbp.dhs.gov>; Havinoviski, Glenn <ghavinoviski@jmttg.com>; Marsteller, Bradley <BMarsteller@jmt.com>
Cc: CASPERSON, JARED <JARED.CASPERSON@cbp.dhs.gov>; HAMLETT, ELIZABETH F <elizabeth.f.hamlett@cbp.dhs.gov>; FLANAGAN, RYAN H <RYAN.H.FLANAGAN@cbp.dhs.gov>; LANCASTER, JAMES A (CTR) <JAMES.A.LANCASTER@associates.cbp.dhs.gov>; Joseph W. Neeb <jneeb@ci.laredo.tx.us>; Jose A. Valdez, Jr. <jvaldez5@ci.laredo.tx.us>; Steve E. Landin <selandin@ci.laredo.tx.us>; ROSS, YVETTE <YVETTE.ROSS@cbp.dhs.gov>; rchavez@ci.laredo.tx.us <rchavez@ci.laredo.tx.us>; jrichard@ci.laredo.tx.us <jrichard@ci.laredo.tx.us>; Olga De Angel <odeangel@ci.laredo.tx.us>; Elizabeth Estrada <eestrada@ci.laredo.tx.us>; gsaavedra@ci.laredo.tx.us <gsaavedra@ci.laredo.tx.us>; Evelyn Gomez <egomez@ci.laredo.tx.us>; jim.king <jim.king@kingadvising.com>; randolphdavide <randolphdavide@aol.com>; Romero, Adrian <aromero@seatx.com>; Covarrubias, Martin <mcovarrubias@seatx.com>; Edward Ochoa <edward.ochoa@kci.com>; BALDWIN, KELLY L <kelly.l.baldwin@cbp.dhs.gov>; NORRIE, ROBERT <ROBERT.NORRIE@cbp.dhs.gov>; Jim King <idaho4jk@gmail.com>; VASQUEZ, JAVIER <JAVIER.VASQUEZ@CBP.DHS.GOV>; Jared Bradley - 9P <jared.bradley@gsa.gov>; FAZ, JUAN O <JUAN.O.FAZ@cbp.dhs.gov>; CHAVEZ, JUAN <JUAN.CHAVEZ@CBP.DHS.gov>; LOZANO, LUIS G <LUIS.G.LOZANO@CBP.DHS.GOV>; ALVAREZ, SANTIAGO III <SANTIAGO.III.ALVAREZ@CBP.DHS.GOV>; GARZA, MICHAEL C <MICHAEL.C.GARZA@cbp.dhs.gov>; SALINAS, PEDRO A <PEDRO.A.SALINAS2@cbp.dhs.gov>; GARZA, MARGARITA <MARGARITA.GARZA@CBP.DHS.GOV>; LAREDO POE FACILITIES <LAREDOPOEFACILITIES@cbp.dhs.gov>; CAVAZOS, REYMUNDO <REYMUNDO.CAVAZOS@CBP.DHS.GOV>; RANGEL, EFREN R <EFREN.R.RANGEL@cbp.dhs.gov>; MARA, JEFFREY J <JEFFREY.J.MARA@CBP.DHS.GOV>; GUERRA, ADRIAN C <ADRIAN.C.GUERRA@CBP.DHS.GOV>; AGEE, JAMES M. (CTR) <JAMES.M.AGEE@associates.cbp.dhs.gov>; DYAR, ROBERT A. (OPR) <ROBERT.A.DYAR@cbp.dhs.gov>; CAMACHO, ALEJANDRO (CTR) <alejandro.camacho@associates.cbp.dhs.gov>; Mark Woods - 7PCE <mark.woods@gsa.gov>; alberto.garcia@gsa.gov <alberto.garcia@gsa.gov>; DRAKE, CHERELLE A <CHERELLE.A.DRAKE@cbp.dhs.gov>; MORENO, TONY <TONY.MORENO@cbp.dhs.gov>; SPRAKER, KIRSTEN A. (CTR) <KIRSTEN.A.SPRAKER@associates.cbp.dhs.gov>; MARIN, JOSE A <JOSE.A.MARIN@cbp.dhs.gov>; SERIAN, JOSHUA <joshua.serian@cbp.dhs.gov>; ADAMS, JONATHAN <JONATHAN.ADAMS@cbp.dhs.gov>; BENAVIDES, LEOBARDO <LEOBARDO.BENAVIDES@CBP.DHS.GOV>; CROUCH, CHRISTOPHER M <CHRISTOPHER.M.CROUCH@cbp.dhs.gov>; HANNA, AUSTIN J <AUSTIN.J.HANNA@associates.cbp.dhs.gov>; ESPINOZA MONTALVO, RICARDO (OIT) <RICARDO.ESPINOZAMONTALVO@cbp.dhs.gov>; ROBERTSON, HEATHER M <HEATHER.M.ROBERTSON@CBP.DHS.GOV>; COSTILLA, RUBEN (OIT) <RUBEN.COSTILLA@cbp.dhs.gov>; MARTINEZ, JORGE Z (OIT) <JORGE.Z.MARTINEZ@CBP.DHS.GOV>; CAMACHO, JUAN R <JUAN.R.CAMACHO@cbp.dhs.gov>; Sergio Perez - PT1F <sergio.perez@gsa.gov>; Kirsten Spraker <kspraker@vpdgov.com>; GUSTAFSON-JR, RONALD A. (CTR) <ronald.a.gustafson-jr@associates.cbp.dhs.gov>; NEWTON, DAVID E. (CTR) <david.e.newton@associates.cbp.dhs.gov>; DONAHUE, STEPHANIE D <STEPHANIE.D.DONAHUE@CBP.DHS.GOV>; McGraw, John <JMcGraw@jmt.com>; Shaner, Nickalaus <NShaner@jmt.com>
Subject: [EXTERNAL] FY25 Laredo WTB Expansion Project
When: Thursday, February 12, 2026 10:00 AM-11:00 AM.
Where: Microsoft Teams Meeting

Cyber Security Reminder: Please use caution - message originated outside JMT.

Please use our file sharing site to download meeting agendas and supporting documentation. If you don't have access to the site, email me directly to get it fixed. Regards, Maria

https://cbpgovext.sharepoint.com/sites/FY25-World-Trade-Bridge/Shared%20Documents/Forms/AllItems.aspx

---

Microsoft Teams Need help?

AM OVERSIGHT

Join the meeting now

Meeting ID: 220 633 975 367

Passcode:mV3GN2vE

Dial in by phone

+1 332-249-0605,,22046189#United States, New York City

Find a local number

Phone conference ID:220 461 89#

For organizers:Meeting options | Reset dial-in PIN

This Teams Meeting is hosted on a U.S. Government information system and is provided for U.S. Government-authorized use only. Unauthorized or improper use or access of this system may result in disciplinary action as well as civil and criminal penalties.

This message is intended for the use of the individual or entity to which it is addressed and may contain information that is confidential, privileged and exempt from disclosure under applicable law. If the reader of this message is not the intended recipient or the employee or agent of the intended recipient, you are hereby notified that any dissemination, distribution, or copying of this communication is strictly prohibited. If you have received this communication in error, please contact the sender immediately and delete it from your system.

Thank You.

AMERICAN OVERSIGHT

STRUCTURAL ENGINEERING ASSOCIATES

Port Laredo TEXAS

IN ASSOCIATION WITH KING ADVISING LLC

MEETING AGENDA

LAREDO WORLD TRADE BRIDGE - EXPANSION PROJECT

DAP PROJECT WORKING GROUP

February 12, 2026

10:00 PM Central Standard Time, 11:00 PM Eastern Standard Time, 8:00 AM Pacific Standard Time

- The design team submitted a draft DAP Amended Application to the City of Laredo and the DAP Team for review and approval on Monday January 12, 2026.
- The City of Laredo staff and legal department have included the draft DAP Amended Application on the City of Laredo Council Agenda for approval on 16, 2026.
- Has the DAP Team and DAP legal reviewed the DAP Amended Application and are there any comments or revisions?
- Are there any further questions regarding the use of two separate construction contracts as previously detailed and currently included within the DAP Amended Application?
- A DAP Phase 1A Site Visit and meeting were conducted on Wednesday 02-11-2026 with SEA/JMT and CBP staff members present. A plan of action for beginning the CCTV construction plans was identified and agreed by the specialist group present. Fiber connection locations for the cameras were reviewed in person along with the current situation in the CET monitoring office.
- Exactly how much detail will be required for the DAP Phase 1A plans which will detail the installation of the 4 new MEP Pre-read Lanes of Equipment
- DAP Phase 1 Submittal Package Review
  - 30% submitted, reviewed and comments received
  - 60% DAP Phase 1 target submittal date is 02-25-2026
  - 90% DAP Phase 1 target submittal date is 04-01-2026
  - 100% DAP Phase 1 target submittal date is 05-06-2026
- DAP Phase 1A Submittal Package Review
  - Submittal dates TBD by next DAP Meeting 03-12-2026
- Status of TxDOT main project submittals
  - FINAL TxDOT project submittal rescheduled for February 23, 2026.
  - Anticipate review and approval to advertise for bids in accordance with current overall project timeline. (August 2026)
- Look Ahead Schedule
  - DAP 60% Submittal – target to DAP team on 02-25-2026.
  - Next DAP Team Meeting 03-12-2026
- Other Items for Discussion

AMERICAN OVERSIGHT

From: Mielke, Sid <smielke@seatx.com>
Sent: Thursday, January 08, 2026 12:09 PM EST
To: Elsa Hinojosa <mhinojosa1@ci.laredo.tx.us>; Joseph W. Neeb <jneeb@ci.laredo.tx.us>
CC: Steve E. Landin <selandin@ci.laredo.tx.us>; Jose A. Valdez, Jr. <jvaldez5@ci.laredo.tx.us>; rchavez@ci.laredo.tx.us <rchavez@ci.laredo.tx.us>; jrichard@ci.laredo.tx.us <jrichard@ci.laredo.tx.us>; Elizabeth Estrada <eestrada@ci.laredo.tx.us>; Eliud de los Santos <edelossant@ci.laredo.tx.us>; Covarrubias, Martin <mcovarrubias@seatx.com>; jim . king <jim.king@kingadvising.com>; randolphdavide <randolphdavide@aol.com>; Williamson, JR <jwilliamson@seatx.com>; jrichard@ci.laredo.tx.us <jrichard@ci.laredo.tx.us>; Elizabeth Estrada <eestrada@ci.laredo.tx.us>; Elias Caro <ecaro@ci.laredo.tx.us>; javier.vasquez@cbp.dhs.gov <javier.vasquez@cbp.dhs.gov>
Subject: Re: [EXTERNAL] RE: Request for Coordination Assistance - WTB Expansion Project - U.S. Border Patrol
Attachment(s): "Re [EXTERNAL] RE Request for Coordination Assistance - WTB Expansion Project - U.S. Border Patrol.msg"

Sender: smielke@seatx.com
Subject: Re: [EXTERNAL] RE: Request for Coordination Assistance - WTB Expansion Project - U.S. Border Patrol
Message-Id: <PH7PR20MB5089DE1B591E057B3D1D737ABE85A@PH7PR20MB5089.namprd20.prod.outlook.com>
Recipient: rchavez@ci.laredo.tx.us

AMERICAN OVERSIGHT

From: Mielke, Sid <smielke@seatx.com>
Sent: Thursday, January 08, 2026 12:09 PM EST
To: Elsa Hinojosa <mhinojosa1@ci.laredo.tx.us>; Joseph W. Neeb <jneeb@ci.laredo.tx.us>
CC: Steve E. Landin <selandin@ci.laredo.tx.us>; Jose A. Valdez, Jr. <jvaldez5@ci.laredo.tx.us>; rchavez@ci.laredo.tx.us <rchavez@ci.laredo.tx.us>; jrichard@ci.laredo.tx.us <jrichard@ci.laredo.tx.us>; Elizabeth Estrada <eestrada@ci.laredo.tx.us>; Eliud de los Santos <edelossant@ci.laredo.tx.us>; Covarrubias, Martin <mcovarrubias@seatx.com>; jim . king <jim.king@kingadvising.com>; randolphdavide <randolphdavide@aol.com>; Williamson, JR <jwilliamson@seatx.com>; jrichard@ci.laredo.tx.us <jrichard@ci.laredo.tx.us>; Elizabeth Estrada <eestrada@ci.laredo.tx.us>; Elias Caro <ecaro@ci.laredo.tx.us>; javier.vasquez@cbp.dhs.gov <javier.vasquez@cbp.dhs.gov>
Subject: Re: [EXTERNAL] RE: Request for Coordination Assistance - WTB Expansion Project - U.S. Border Patrol

CAUTION: This email originated from outside your organization. Exercise caution when opening attachments or clicking links, especially from unknown senders.
Happy New Year Elsa and All,

Thank you for responding to this issue. It is now apparent why I could not make contact with USBP Mr. Jose Martinez last month. May he be with God and prayers for his family remaining with us.

I think you have already had a response from CBP via email, so I will be working to make contact ASAP.

Again, thanks for assisting with this contact, and we will keep our City of Laredo team informed as we move forward.

Thanks,

Sidney "Sid" A. Mielke, P.E. Senior Project Manager
A JMT DIVISION
3838 NW Loop 410, San Antonio, TX 78229
P: (210)735-9202
C (210)861-3126
E:smielke@seatx.com

From: Elsa Hinojosa <mhinojosa1@ci.laredo.tx.us>
Sent: Thursday, January 8, 2026 10:12 AM
To: Mielke, Sid <smielke@seatx.com>; Joseph W. Neeb <jneeb@ci.laredo.tx.us>
Cc: Steve E. Landin <selandin@ci.laredo.tx.us>; Jose A. Valdez, Jr. <jvaldez5@ci.laredo.tx.us>; rchavez@ci.laredo.tx.us <rchavez@ci.laredo.tx.us>; jrichard@ci.laredo.tx.us <jrichard@ci.laredo.tx.us>; Elizabeth Estrada <eestrada@ci.laredo.tx.us>; Eliud de los Santos <edelossant@ci.laredo.tx.us>; Covarrubias, Martin <mcovarrubias@seatx.com>; jim.king <jim.king@kingadvising.com>; randolphdavide <randolphdavide@aol.com>; Williamson, JR <jwilliamson@seatx.com>; jrichard@ci.laredo.tx.us <jrichard@ci.laredo.tx.us>; Elizabeth Estrada <eestrada@ci.laredo.tx.us>; Elias Caro <ecaro@ci.laredo.tx.us>; javier.vasquez@cbp.dhs.gov <javier.vasquez@cbp.dhs.gov>
Subject: [EXTERNAL] RE: Request for Coordination Assistance - WTB Expansion Project - U.S. Border Patrol

Cyber Security Reminder: Please use caution - message originated outside JMT.

Good morning Sid,
Thank you for reaching out to us.
We have contacted CBP staff and were informed that they will be providing a new contact name and phone number, as the previous Assistant Chief Border Patrol Agent, Mr. Jose Martinez, has passed away.
Once we receive the updated information for the Laredo Sector Assistant Chief Border Patrol Agent, we will share it with you promptly.

Regards,
Elsa Hinojosa

From: Mielke, Sid <smielke@seatx.com>
Sent: Wednesday, December 24, 2025 10:11 AM
To: Joseph W. Neeb <jneeb@ci.laredo.tx.us>
Cc: Steve E. Landin <selandin@ci.laredo.tx.us>; Jose A. Valdez, Jr. <jvaldez5@ci.laredo.tx.us>; Ramon Chavez <rchavez@ci.laredo.tx.us>; Elsa Hinojosa <mhinojosa1@ci.laredo.tx.us>; Kent Richard <jrichard@ci.laredo.tx.us>; Elizabeth Estrada <eestrada@ci.laredo.tx.us>; Eliud de los Santos <edelossant@ci.laredo.tx.us>; Covarrubias, Martin <mcovarrubias@seatx.com>; jim.king <jim.king@kingadvising.com>; randolphdavide <randolphdavide@aol.com>; Williamson, JR <jwilliamson@seatx.com>
Subject: Request for Coordination Assistance - WTB Expansion Project - U.S. Border Patrol

CAUTION: This email originated from outside your organization. Exercise caution when opening attachments or clicking links, especially from unknown senders.
Greetings Mr. Neeb,

Please find attached our request for coordination assistance for the WTB EXP project, as was mentioned during the meeting on Monday, and as

AMERICAN OVERSIGHT

was generally addressed within your recent email regarding this project.

We will appreciate all assistance as outlined within the attached memo, and please do not hesistate to contact me via cell phone should you have any questions or comments regarding this request.

Thanks,

Sidney "Sid" A. Mielke, P.E. Senior Project Manager

A JMT DIVISION

3838 NW Loop 410, San Antonio, TX 78229
P: (210)735-9202
C (210)861-3126
E:smielke@seatx.com

This message is intended for the use of the individual or entity to which it is addressed and may contain information that is confidential, privileged and exempt from disclosure under applicable law. If the reader of this message is not the intended recipient or the employee or agent of the intended recipient, you are hereby notified that any dissemination, distribution, or copying of this communication is strictly prohibited. If you have received this communication in error, please contact the sender immediately and delete it from your system.

Thank You.

AMERICAN OVERSIGHT

From: Mielke, Sid <smielke@seatx.com>
Sent: Thursday, January 08, 2026 12:09 PM EST
To: Elsa Hinojosa <mhinojosa1@ci.laredo.tx.us>; Joseph W. Neeb <jneeb@ci.laredo.tx.us>
CC: Steve E. Landin <selandin@ci.laredo.tx.us>; Jose A. Valdez, Jr. <jvaldez5@ci.laredo.tx.us>; rchavez@ci.laredo.tx.us <rchavez@ci.laredo.tx.us>; jrichard@ci.laredo.tx.us <jrichard@ci.laredo.tx.us>; Elizabeth Estrada <eestrada@ci.laredo.tx.us>; Eliud de los Santos <edelossant@ci.laredo.tx.us>; Covarrubias, Martin <mcovarrubias@seatx.com>; jim . king <jim.king@kingadvising.com>; randolphdavide <randolphdavide@aol.com>; Williamson, JR <jwilliamson@seatx.com>; jrichard@ci.laredo.tx.us <jrichard@ci.laredo.tx.us>; Elizabeth Estrada <eestrada@ci.laredo.tx.us>; Elias Caro <ecaro@ci.laredo.tx.us>; javier.vasquez@cbp.dhs.gov <javier.vasquez@cbp.dhs.gov>
Subject: Re: [EXTERNAL] RE: Request for Coordination Assistance - WTB Expansion Project - U.S. Border Patrol

CAUTION: This email originated from outside your organization. Exercise caution when opening attachments or clicking links, especially from unknown senders.
Happy New Year Elsa and All,

Thank you for responding to this issue. It is now apparent why I could not make contact with USBP Mr. Jose Martinez last month. May he be with God and prayers for his family remaining with us.

I think you have already had a response from CBP via email, so I will be working to make contact ASAP.

Again, thanks for assisting with this contact, and we will keep our City of Laredo team informed as we move forward.

Thanks,

Sidney "Sid" A. Mielke, P.E. Senior Project Manager
A JMT DIVISION
3838 NW Loop 410, San Antonio, TX 78229
P: (210)735-9202
C (210)861-3126
E:smielke@seatx.com

From: Elsa Hinojosa <mhinojosa1@ci.laredo.tx.us>
Sent: Thursday, January 8, 2026 10:12 AM
To: Mielke, Sid <smielke@seatx.com>; Joseph W. Neeb <jneeb@ci.laredo.tx.us>
Cc: Steve E. Landin <selandin@ci.laredo.tx.us>; Jose A. Valdez, Jr. <jvaldez5@ci.laredo.tx.us>; rchavez@ci.laredo.tx.us <rchavez@ci.laredo.tx.us>; jrichard@ci.laredo.tx.us <jrichard@ci.laredo.tx.us>; Elizabeth Estrada <eestrada@ci.laredo.tx.us>; Eliud de los Santos <edelossant@ci.laredo.tx.us>; Covarrubias, Martin <mcovarrubias@seatx.com>; jim.king <jim.king@kingadvising.com>; randolphdavide <randolphdavide@aol.com>; Williamson, JR <jwilliamson@seatx.com>; jrichard@ci.laredo.tx.us <jrichard@ci.laredo.tx.us>; Elizabeth Estrada <eestrada@ci.laredo.tx.us>; Elias Caro <ecaro@ci.laredo.tx.us>; javier.vasquez@cbp.dhs.gov <javier.vasquez@cbp.dhs.gov>
Subject: [EXTERNAL] RE: Request for Coordination Assistance - WTB Expansion Project - U.S. Border Patrol

Cyber Security Reminder: Please use caution - message originated outside JMT.

Good morning Sid,
Thank you for reaching out to us.
We have contacted CBP staff and were informed that they will be providing a new contact name and phone number, as the previous Assistant Chief Border Patrol Agent, Mr. Jose Martinez, has passed away.
Once we receive the updated information for the Laredo Sector Assistant Chief Border Patrol Agent, we will share it with you promptly.

Regards,
Elsa Hinojosa

From: Mielke, Sid <smielke@seatx.com>
Sent: Wednesday, December 24, 2025 10:11 AM
To: Joseph W. Neeb <jneeb@ci.laredo.tx.us>
Cc: Steve E. Landin <selandin@ci.laredo.tx.us>; Jose A. Valdez, Jr. <jvaldez5@ci.laredo.tx.us>; Ramon Chavez <rchavez@ci.laredo.tx.us>; Elsa Hinojosa <mhinojosa1@ci.laredo.tx.us>; Kent Richard <jrichard@ci.laredo.tx.us>; Elizabeth Estrada <eestrada@ci.laredo.tx.us>; Eliud de los Santos <edelossant@ci.laredo.tx.us>; Covarrubias, Martin <mcovarrubias@seatx.com>; jim.king <jim.king@kingadvising.com>; randolphdavide <randolphdavide@aol.com>; Williamson, JR <jwilliamson@seatx.com>
Subject: Request for Coordination Assistance - WTB Expansion Project - U.S. Border Patrol

CAUTION: This email originated from outside your organization. Exercise caution when opening attachments or clicking links, especially from unknown senders.
Greetings Mr. Neeb,

Please find attached our request for coordination assistance for the WTB EXP project, as was mentioned during the meeting on Monday, and as

AMERICAN OVERSIGHT

was generally addressed within your recent email regarding this project.

We will appreciate all assistance as outlined within the attached memo, and please do not hesistate to contact me via cell phone should you have any questions or comments regarding this request.

Thanks,

Sidney "Sid" A. Mielke, P.E. Senior Project Manager

A JMT DIVISION

3838 NW Loop 410, San Antonio, TX 78229
P: (210)735-9202
C (210)861-3126
E:smielke@seatx.com

This message is intended for the use of the individual or entity to which it is addressed and may contain information that is confidential, privileged and exempt from disclosure under applicable law. If the reader of this message is not the intended recipient or the employee or agent of the intended recipient, you are hereby notified that any dissemination, distribution, or copying of this communication is strictly prohibited. If you have received this communication in error, please contact the sender immediately and delete it from your system.

Thank You.

AMERICAN OVERSIGHT

From: Mendoza Sanchez, Juan Carlos <jmendozas@sre.gob.mx>
Sent: Tuesday, March 25, 2025 11:44 AM EDT
To: Mayor Dr. Victor D. Trevino <mayortrevino@ci.laredo.tx.us>; PENA,JAVIER A <JAVIER.A.PENA@CBP.DHS.GOV>
Subject: RE: Agenda for March 30 Binational Marathon
Attachment(s): "RE Agenda for March 30 Binational Marathon.msg"

Sender: jmendozas@sre.gob.mx
Subject: RE: Agenda for March 30 Binational Marathon
Message-Id: <BN8PR08MB6372746E70B9355874832ADE8EA72@BN8PR08MB6372.namprd08.prod.outlook.com>
Recipient: mayortrevino@ci.laredo.tx.us

AMERICAN OVERSIGHT

From: Mendoza Sanchez, Juan Carlos <jmendozas@sre.gob.mx>
Sent: Tuesday, March 25, 2025 11:43 AM EDT
To: Mayor Dr. Victor D. Trevino <mayortrevino@ci.laredo.tx.us>; PENA,JAVIER A <JAVIER.A.PENA@CBP.DHS.GOV>
Subject: RE: Agenda for March 30 Binational Marathon

CAUTION: This email originated from outside your organization. Exercise caution when opening attachments or clicking links, especially from unknown senders.

Thank you Mayor. I will be there.

All the best.

Relaciones Exteriores
Secretaría de Relaciones Exteriores



Juan Carlos Mendoza Sánchez
Cónsul General

1612 Farragut St.
Laredo, TX, 78040
Tel: +1 (956) 608-4699
jmendozas@sre.gob.mx

Consulado General de México en Laredo

De: Mayor Dr. Victor D. Trevino <mayortrevino@ci.laredo.tx.us>
Enviado el: Tuesday, March 25, 2025 10:40 AM
Para: PENA, JAVIER A <JAVIER.A.PENA@CBP.DHS.GOV>
CC: Mendoza Sanchez, Juan Carlos <jmendozas@sre.gob.mx>
Asunto: Agenda for March 30 Binational Marathon

Good Morning Chief Pena,
This is the draft agenda and it looks like by 7am the bridge will be cleared out.

Draft Agenda For Binational Los Dos Laredo Marathon

March 30, 2025

Equipment

Sound Equipment at start for Music and Announcements (Laredo Parks & Rec)

Race Horn (VT or Laredo Parks & Rec)

Running Torch (VT)

Megaphone if needed (VT)

Gong for Boston Qualification (VT)

Stage, Podiums and Sound at Finish (Nuevo Laredo)

Course Review

5:00am drive thru and crossing of timing equipment-(VT)

Presentation and Protocol at Jarvis Plaza

5:30 am-Remarks Mayor City of Laredo

5:35 am-Remarks Alcaldesa Nuevo Laredo or representative

AMERICAN OVERSIGHT

5:40 am-Remarks Mexican Consul Mendoza or representative

5:45 am-National Anthem

5:50 am-Start of Runner with Binational Torch

6:00 am-Marathon Start

Presentation and Protocol at middle of Bridge #1

6:15 am-Remarks Mayor City of Laredo

6:30 am- Wave Race Start for 5k and 10K

Finish Line

See Nuevo Laredo Agenda

Get Outlook for iOS

AMERICAN OVERSIGHT

From: Mendoza Sanchez, Juan Carlos <jmendozas@sre.gob.mx>
Sent: Tuesday, March 25, 2025 11:43 AM EDT
To: Mayor Dr. Victor D. Trevino <mayortrevino@ci.laredo.tx.us>; PENA,JAVIER A <JAVIER.A.PENA@CBP.DHS.GOV>
Subject: RE: Agenda for March 30 Binational Marathon

CAUTION: This email originated from outside your organization. Exercise caution when opening attachments or clicking links, especially from unknown senders.

Thank you Mayor. I will be there.

All the best.

Relaciones Exteriores
Secretaría de Relaciones Exteriores



Juan Carlos Mendoza Sánchez
Cónsul General

1612 Farragut St.
Laredo, TX, 78040
Tel: +1 (956) 608-4699
jmendozas@sre.gob.mx

Consulado General de México en Laredo

De: Mayor Dr. Victor D. Trevino <mayortrevino@ci.laredo.tx.us>
Enviado el: Tuesday, March 25, 2025 10:40 AM
Para: PENA, JAVIER A <JAVIER.A.PENA@CBP.DHS.GOV>
CC: Mendoza Sanchez, Juan Carlos <jmendozas@sre.gob.mx>
Asunto: Agenda for March 30 Binational Marathon

Good Morning Chief Pena,
This is the draft agenda and it looks like by 7am the bridge will be cleared out.

Draft Agenda For Binational Los Dos Laredo Marathon

March 30, 2025

Equipment

Sound Equipment at start for Music and Announcements (Laredo Parks & Rec)

Race Horn (VT or Laredo Parks & Rec)

Running Torch (VT)

Megaphone if needed (VT)

Gong for Boston Qualification (VT)

Stage, Podiums and Sound at Finish (Nuevo Laredo)

Course Review

5:00am drive thru and crossing of timing equipment-(VT)

Presentation and Protocol at Jarvis Plaza

5:30 am-Remarks Mayor City of Laredo

5:35 am-Remarks Alcaldesa Nuevo Laredo or representative

AMERICAN OVERSIGHT

5:40 am-Remarks Mexican Consul Mendoza or representative

5:45 am-National Anthem

5:50 am-Start of Runner with Binational Torch

6:00 am-Marathon Start

Presentation and Protocol at middle of Bridge #1

6:15 am-Remarks Mayor City of Laredo

6:30 am- Wave Race Start for 5k and 10K

Finish Line

See Nuevo Laredo Agenda

Get Outlook for iOS

AMERICAN OVERSIGHT

From: Andres R. Garcia <argarcia@ci.laredo.tx.us>
Sent: Monday, June 30, 2025 1:55 PM EDT
To: IRMA C JIMENEZ <IRMA.JIMENEZ@cbp.dhs.gov>
CC: Steve E. Landin <selandin@ci.laredo.tx.us>; IRMA C JIMENEZ <IRMA.JIMENEZ@cbp.dhs.gov>
Subject: Re: Border Patrol: DOD Stryker Vehicle Locations
Attachment(s): "Re Border Patrol DOD Stryker Vehicle Locations.msg"

Sender: argarcia@ci.laredo.tx.us
Subject: Re: Border Patrol: DOD Stryker Vehicle Locations
Message-Id: <22855609-DD99-4BF0-B74E-E7B3F71DEBC0@ci.laredo.tx.us>
Cc: selandin@ci.laredo.tx.us
Cc: IRMA.JIMENEZ@cbp.dhs.gov

AMERICAN OVERSIGHT

From: argarcia@ci.laredo.tx.us <argarcia@ci.laredo.tx.us>
Sent: Monday, June 30, 2025 1:55 PM EDT
To: IRMA.JIMENEZ@cbp.dhs.gov <IRMA.JIMENEZ@cbp.dhs.gov>
CC: selandin@ci.laredo.tx.us <selandin@ci.laredo.tx.us>; IRMA.JIMENEZ@cbp.dhs.gov <IRMA.JIMENEZ@cbp.dhs.gov>
Subject: Re: Border Patrol: DOD Stryker Vehicle Locations

Good afternoon, thank you. I will share with the Mayor.
Sent from my iPhone

On Jun 30, 2025, at 11:14 AM, JIMENEZ, IRMA C <IRMA.JIMENEZ@cbp.dhs.gov> wrote:

CAUTION: This email originated from outside your organization. Exercise caution when opening attachments or clicking links, especially from unknown senders.

Good morning Mr. Landin,

Hope all is well, below is the Stryker Battalion Deployment update for Laredo Sector (LRT). Please let me know if additional information is needed.

- Date: Stryker Battalion scheduled to arrive July 5th
- Assets Assigned: Approx 8 Stryker vehicles and 105 soldiers
- Duration: 3-week deployment with one-week possible extension

CITY-OWNED PROPERTY LOCATIONS / LRS AOR:

1. River area all-weather road near Laredo College main campus / Gravel Pit (27.49811, -99.52643)
2. River area near Zacate Creek in Azteca Neighborhood / Big Island (27.49948, -99.49912)
   - Stryker will likely not be able to enter Big Island area due to weight. Alternate location is under POE 2 (27.50089, -99.50298)
3. River area behind Denco off Meadow St / 704 Lookout (27.47885, -99.47828)
4. River area near El Cenizo municipal park / Cadena Park (27.33207, -99.51062)

PRIVATELY-OWNED PROPERTY LOCATIONS / LRN AOR:

1. Anna Avenue Guardrail / Wooden Fence (27.53488, -99.52178)
2. Downriver of CP&L / Flat Rocks Area (27.56201, -99.51251)
3. TSI Transport / Fisherman's Landing (27.54930, -99.51965)
4. IBC Lago Del Rio Bluff / Dead end of North America Industrial Park (27.572688, -99.515694)

Respectfully,

Irma C. Jimenez
Executive Officer
Laredo Sector - LEOD
Mobile: (956)285-8527

AMERICAN OVERSIGHT

From: Andres R. Garcia <argarcia@ci.laredo.tx.us>
Sent: Thursday, June 26, 2025 1:37 PM EDT
To: SARA MELENDEZ <SARAH.A.MELENDEZ@cbp.dhs.gov>
CC: Noraida Negron <nnegron@ci.laredo.tx.us>; LRT STRATCOM <LRTSTRATCOM@cbp.dhs.gov>
Subject: Re: CBP Quote : CPA Muñoz
Attachment(s): "Re CBP Quote CPA Muñoz.msg"

Sender: argarcia@ci.laredo.tx.us
Subject: Re: CBP Quote : CPA Muñoz
Message-Id: <FB0443A2-505C-43CE-944B-4B9A7547F09E@ci.laredo.tx.us>
To: SARAH.A.MELENDEZ@cbp.dhs.gov
Cc: nnegron@ci.laredo.tx.us
Cc: LRTSTRATCOM@cbp.dhs.gov

AMERICAN OVERSIGHT

From: argarcia@ci.laredo.tx.us <argarcia@ci.laredo.tx.us>
Sent: Thursday, June 26, 2025 1:37 PM EDT
To: SARAH.A.MELENDEZ@cbp.dhs.gov <SARAH.A.MELENDEZ@cbp.dhs.gov>
CC: nnegron@ci.laredo.tx.us <nnegron@ci.laredo.tx.us>; LRTSTRATCOM@cbp.dhs.gov <LRTSTRATCOM@cbp.dhs.gov>
Subject: Re: CBP Quote : CPA Muñoz

Hi, yes I will! Thank you!
Sent from my iPhone

On Jun 26, 2025, at 11:58 AM, MELENDEZ, SARA <SARAH.A.MELENDEZ@cbp.dhs.gov> wrote:

CAUTION: This email originated from outside your organization. Exercise caution when opening attachments or clicking links, especially from unknown senders.

Andy,

Please see quote, please send me the news release when released.

" The Department of Defense (DoD) will deploy Stryker armored vehicles to assist Customs and Border Protection (CBP) in detecting and monitoring activity to enhance security at the U.S. southern border, said Chief Patrol Agent Jesse D. Muñoz. Securing our border is the top priority and our agents will be working together with DoD to deter illegal crossings. The vehicle's long range optic sensors and high mobility will help Border Patrol with operational control of the border in our region. The DoD deployment of active-duty troops to support the U.S. Border Patrol in its border security mission has greatly assisted in apprehending individuals who attempt to cross the border illegally between the ports of entry. This has led to a significant decrease in successful illegal crossing and is discouraging illegal crossing attempts."

Thank you,
Sara A. Melendez
CBP Public Affairs Officer
Office of Public Affairs (OPA)
U.S. Customs and Border Protection (CBP)
Acting Southwest Border Chief
(956) 764-3349-office
(956) 285-1867- cell
sarah.a.melendez@cbp.dhs.gov

AMERICAN OVERSIGHT

From: Ramon Chavez <rchavez@ci.laredo.tx.us>
Sent: Tuesday, April 22, 2025 12:18 PM EDT
To: Pena, Melissa <Melissa.Pena@mail.house.gov>; Mariaelena.giner@ibwc.gov <Mariaelena.giner@ibwc.gov>; Padinare.unnikrishna@ibwc.gov <Padinare.unnikrishna@ibwc.gov>; Mario.gomez@ibwc.gov <Mario.gomez@ibwc.gov>; Henry Cuellar <cuellartx28@yahoo.com>; O'Connor, Patrick <Patrick.OConnor2@mail.house.gov>; Jose.A.Martinez2@CBP.DHS.GOV <Jose.A.Martinez2@CBP.DHS.GOV>; RAMOS,NARCIZO <narcizo.ramos@cbp.dhs.gov>; jesse.d.munoz@cbp.dhs.gov <jesse.d.munoz@cbp.dhs.gov>; Joseph W. Neeb <jneeb@ci.laredo.tx.us>; SteveE. Landin <selandin@ci.laredo.tx.us>; Mayor Dr. Victor D. Trevino <mayortrevino@ci.laredo.tx.us>; Jose A. Valdez, Jr. <jvaldez5@ci.laredo.tx.us>
Subject: RE: Collaborative Discussion Chain- Laredo
Attachment(s): "RE Collaborative Discussion Chain- Laredo.msg"

Sender: rchavez@ci.laredo.tx.us
Subject: RE: Collaborative Discussion Chain- Laredo
Message-Id: <2ad9159968aa43eb9699075575742e3d@ci.laredo.tx.us>
To: Melissa.Pena@mail.house.gov
To: Mariaelena.giner@ibwc.gov
To: Padinare.unnikrishna@ibwc.gov
To: Mario.gomez@ibwc.gov
To: cuellartx28@yahoo.com
To: Patrick.OConnor2@mail.house.gov
To: Jose.A.Martinez2@CBP.DHS.GOV
To: narcizo.ramos@cbp.dhs.gov
To: jesse.d.munoz@cbp.dhs.gov
To: jneeb@ci.laredo.tx.us
To: selandin@ci.laredo.tx.us
To: mayortrevino@ci.laredo.tx.us
To: jvaldez5@ci.laredo.tx.us

AMERICAN OVERSIGHT

From: rchavez@ci.laredo.tx.us <rchavez@ci.laredo.tx.us>
Sent: Tuesday, April 22, 2025 12:17 PM EDT
To: Melissa.Pena@mail.house.gov <Melissa.Pena@mail.house.gov>; Mariaelena.giner@ibwc.gov <Mariaelena.giner@ibwc.gov>; Padinare.unnikrishna@ibwc.gov <Padinare.unnikrishna@ibwc.gov>; Mario.gomez@ibwc.gov <Mario.gomez@ibwc.gov>; cuellartx28@yahoo.com <cuellartx28@yahoo.com>; Patrick.OConnor2@mail.house.gov <Patrick.OConnor2@mail.house.gov>; Jose.A.Martinez2@CBP.DHS.GOV <Jose.A.Martinez2@CBP.DHS.GOV>; narcizo.ramos@cbp.dhs.gov <narcizo.ramos@cbp.dhs.gov>; jesse.d.munoz@cbp.dhs.gov <jesse.d.munoz@cbp.dhs.gov>; jneeb@ci.laredo.tx.us <jneeb@ci.laredo.tx.us>; selandin@ci.laredo.tx.us <selandin@ci.laredo.tx.us>; mayortrevino@ci.laredo.tx.us <mayortrevino@ci.laredo.tx.us>; jvaldez5@ci.laredo.tx.us <jvaldez5@ci.laredo.tx.us>
Subject: RE: Collaborative Discussion Chain- Laredo

Thank you Melissa, let us know if there is anything you need from our end.

Ramon E. Chavez, P.E., CPM
Assistant City Manager / City Engineer
1110 Houston St. (City Hall 2nd Floor)
Laredo, Texas 78040
(956) 791-7346
rchavez@ci.laredo.tx.us

From: Pena, Melissa <Melissa.Pena@mail.house.gov>
Sent: Tuesday, April 22, 2025 11:11 AM
To: Mariaelena.giner@ibwc.gov; Padinare.unnikrishna@ibwc.gov; Mario.gomez@ibwc.gov; Henry Cuellar <cuellartx28@yahoo.com>; O'Connor, Patrick <Patrick.OConnor2@mail.house.gov>; Jose.A.Martinez2@CBP.DHS.GOV; RAMOS, NARCIZO <narcizo.ramos@cbp.dhs.gov>; jesse.d.munoz@cbp.dhs.gov; Joseph W. Neeb <jneeb@ci.laredo.tx.us>; Steve E. Landin <selandin@ci.laredo.tx.us>; Mayor Dr. Victor D. Trevino <mayortrevino@ci.laredo.tx.us>; Jose A. Valdez, Jr. <jvaldez5@ci.laredo.tx.us>; Ramon Chavez <rchavez@ci.laredo.tx.us>
Subject: Collaborative Discussion Chain- Laredo

CAUTION: This email originated from outside your organization. Exercise caution when opening attachments or clicking links, especially from unknown senders.

Hello Everyone,

I've added all key partners to this email chain to facilitate open discussion and address any issues, comments, or concerns. This chain will serve as a platform for collaboration and information sharing.

The participants include:

Government Representatives:

U.S. Congressman Henry Cuellar's office:
- U.S. Congressman Henry Cuellar
- Patrick O'Connor, Chief of Staff
- Melissa Peña, Outreach Coordinator

IBWC:
- Dr. Maria-Elena Giner, Commissioner
- Mario A. Gomez, Supervisory General Engineer
- Padinare Unnikrishna, Supervisory Civil Engineer

United States Border Patrol:
- BP Chief Jesse Munoz
- Narcizo Ramos, Deputy Director - Marine Operations
- Jose A. Martinez, Assistant Chief Patrol Agent

City of Laredo:
- Mayor Dr. Victor Trevino
- City Manager Joseph Neeb
- Assistant City Managers:
- Steve E. Landin
- Jose A. Valdez, Jr.
- Mr. Ramon Chavez

Please feel free to share your thoughts, concerns, or updates. Let's work together to achieve our goals.

AMERICAN OVERSIGHT

Melissa A. Peña |***Outreach Coordinator***
Office of Congressman Henry Cuellar (TX-28)
602 E. Calton Rd. Suite #2 | Laredo, TX 78045
O. (956) 725-0639

AMERICAN OVERSIGHT

From: DYAR, ROBERT A. (OPR) <ROBERT.A.DYAR@cbp.dhs.gov>
Sent: Friday, April 11, 2025 11:43 AM EDT
To: DIAZ, MARIA C <MARIA.C.DIAZ@cbp.dhs.gov>; Mielke, Sid <smielke@seatx.com>; Elsa Hinojosa <mhinojosa1@ci.laredo.tx.us>; LFOFACILITIES <LFO-FACILITIES@cbp.dhs.gov>; LOZANO, EDUARDO <EDUARDO.LOZANO@CBP.DHS.GOV>; FLORES, ALBERTO A <ALBERTO.A.FLORES@CBP.DHS.GOV>; STELLEMA, DAVID M. <DAVID.M.STELLEMA@cbp.dhs.gov>
CC: CASPERSON, JARED <JARED.CASPERSON@cbp.dhs.gov>; HAMLETT, ELIZABETH F <elizabeth.f.hamlett@cbp.dhs.gov>; FLANAGAN, RYAN H <RYAN.H.FLANAGAN@cbp.dhs.gov>; David Cornelison <david.cornelison@gsa.gov>; LANCASTER, JAMES A (CTR) <JAMES.A.LANCASTER@associates.cbp.dhs.gov>; Joseph W. Neeb <jneeb@ci.laredo.tx.us>; Jose A. Valdez, Jr. <jvaldez5@ci.laredo.tx.us>; Steve E. Landin <selandin@ci.laredo.tx.us>; ROSS, YVETTE <YVETTE.ROSS@cbp.dhs.gov>; rchavez@ci.laredo.tx.us <rchavez@ci.laredo.tx.us>; jrichard@ci.laredo.tx.us <jrichard@ci.laredo.tx.us>; Olga De Angel <odeangel@ci.laredo.tx.us>; Elizabeth Estrada <eestrada@ci.laredo.tx.us>; gsaavedra@ci.laredo.tx.us <gsaavedra@ci.laredo.tx.us>; Evelyn Gomez <egomez@ci.laredo.tx.us>; jim . king <jim.king@kingadvising.com>; randolphdavide <randolphdavide@aol.com>; Romero, Adrian <aromero@seatx.com>; Covarrubias, Martin <mcovarrubias@seatx.com>; Kyle Gass <kyle.gass@kci.com>; edward.ochoa@kci.com <edward.ochoa@kci.com>; BALDWIN, KELLY L <kelly.l.baldwin@cbp.dhs.gov>; NORRIE, ROBERT <ROBERT.NORRIE@cbp.dhs.gov>; Jim King <idaho4jk@gmail.com>; VASQUEZ, JAVIER <JAVIER.VASQUEZ@CBP.DHS.GOV>; Jared Bradley - 9P <jared.bradley@gsa.gov>; FAZ, JUAN O <JUAN.O.FAZ@cbp.dhs.gov>; CHAVEZ, JUAN <JUAN.CHAVEZ@CBP.DHS.gov>; LOZANO, LUIS G <LUIS.G.LOZANO@CBP.DHS.GOV>; ALVAREZ, SANTIAGO III <SANTIAGO.III.ALVAREZ@CBP.DHS.GOV>; GARZA, MICHAELC <MICHAEL.C.GARZA@cbp.dhs.gov>; SALINAS, PEDRO A <PEDRO.A.SALINAS2@cbp.dhs.gov>; GARZA, MARGARITA <MARGARITA.GARZA@CBP.DHS.GOV>; LAREDO POE FACILITIES <LAREDOPOEFACILITIES@cbp.dhs.gov>; CAVAZOS, REYMUNDO <REYMUNDO.CAVAZOS@CBP.DHS.GOV>; RANGEL, EFREN R <EFREN.R.RANGEL@cbp.dhs.gov>; MARA, JEFFREY J <JEFFREY.J.MARA@CBP.DHS.GOV>; GUERRA, ADRIAN C <ADRIAN.C.GUERRA@CBP.DHS.GOV>; AGEE, JAMES M. (CTR) <JAMES.M.AGEE@associates.cbp.dhs.gov>; CAMACHO, ALEJANDRO (CTR) <alejandro.camacho@associates.cbp.dhs.gov>; Mark Woods - 7PCE <mark.woods@gsa.gov>; MORENO, TONY <TONY.MORENO@cbp.dhs.gov>
Subject: RE: FY25 Laredo WTB Expansion Project
Attachment(s): "RE FY25 Laredo WTB Expansion Project.msg"

Sender: ROBERT.A.DYAR@cbp.dhs.gov
Subject: RE: FY25 Laredo WTB Expansion Project
Message-Id: <BY3PR09MB8242236643959CDE0E8ED2633F9B62@BY3PR09MB8242.namprd09.prod.outlook.com>
Recipient: egomez@ci.laredo.tx.us

AMERICAN OVERSIGHT

From: DYAR, ROBERT A. (OPR) <ROBERT.A.DYAR@cbp.dhs.gov>
Sent: Friday, April 11, 2025 11:42 AM EDT
To: DIAZ, MARIA C <MARIA.C.DIAZ@cbp.dhs.gov>; Mielke, Sid <smielke@seatx.com>; Elsa Hinojosa <mhinojosa1@ci.laredo.tx.us>; LFOFACILITIES <LFO-FACILITIES@cbp.dhs.gov>; LOZANO, EDUARDO <EDUARDO.LOZANO@CBP.DHS.GOV>; FLORES, ALBERTO A <ALBERTO.A.FLORES@CBP.DHS.GOV>; STELLEMA, DAVID M. <DAVID.M.STELLEMA@cbp.dhs.gov>
CC: CASPERSON, JARED <JARED.CASPERSON@cbp.dhs.gov>; HAMLETT, ELIZABETH F <elizabeth.f.hamlett@cbp.dhs.gov>; FLANAGAN, RYAN H <RYAN.H.FLANAGAN@cbp.dhs.gov>; David Cornelison <david.cornelison@gsa.gov>; LANCASTER, JAMES A (CTR) <JAMES.A.LANCASTER@associates.cbp.dhs.gov>; Joseph W. Neeb <jneeb@ci.laredo.tx.us>; Jose A. Valdez, Jr. <jvaldez5@ci.laredo.tx.us>; Steve E. Landin <selandin@ci.laredo.tx.us>; ROSS, YVETTE <YVETTE.ROSS@cbp.dhs.gov>; rchavez@ci.laredo.tx.us <rchavez@ci.laredo.tx.us>; jrichard@ci.laredo.tx.us <jrichard@ci.laredo.tx.us>; Olga De Angel <odeangel@ci.laredo.tx.us>; Elizabeth Estrada <eestrada@ci.laredo.tx.us>; gsaavedra@ci.laredo.tx.us <gsaavedra@ci.laredo.tx.us>; Evelyn Gomez <egomez@ci.laredo.tx.us>; jim . king <jim.king@kingadvising.com>; randolphdavide <randolphdavide@aol.com>; Romero, Adrian <aromero@seatx.com>; Covarrubias, Martin <mcovarrubias@seatx.com>; Kyle Gass <kyle.gass@kci.com>; edward.ochoa@kci.com <edward.ochoa@kci.com>; BALDWIN, KELLY L <kelly.l.baldwin@cbp.dhs.gov>; NORRIE, ROBERT <ROBERT.NORRIE@cbp.dhs.gov>; Jim King <idaho4jk@gmail.com>; VASQUEZ, JAVIER <JAVIER.VASQUEZ@CBP.DHS.GOV>; Jared Bradley - 9P <jared.bradley@gsa.gov>; FAZ, JUAN O <JUAN.O.FAZ@cbp.dhs.gov>; CHAVEZ, JUAN <JUAN.CHAVEZ@CBP.DHS.gov>; LOZANO, LUIS G <LUIS.G.LOZANO@CBP.DHS.GOV>; ALVAREZ, SANTIAGO III <SANTIAGO.III.ALVAREZ@CBP.DHS.GOV>; GARZA, MICHAELC <MICHAEL.C.GARZA@cbp.dhs.gov>; SALINAS, PEDRO A <PEDRO.A.SALINAS2@cbp.dhs.gov>; GARZA, MARGARITA <MARGARITA.GARZA@CBP.DHS.GOV>; LAREDO POE FACILITIES <LAREDOPOEFACILITIES@cbp.dhs.gov>; CAVAZOS, REYMUNDO <REYMUNDO.CAVAZOS@CBP.DHS.GOV>; RANGEL, EFREN R <EFREN.R.RANGEL@cbp.dhs.gov>; MARA, JEFFREY J <JEFFREY.J.MARA@CBP.DHS.GOV>; GUERRA, ADRIAN C <ADRIAN.C.GUERRA@CBP.DHS.GOV>; AGEE, JAMES M. (CTR) <JAMES.M.AGEE@associates.cbp.dhs.gov>; CAMACHO, ALEJANDRO (CTR) <alejandro.camacho@associates.cbp.dhs.gov>; Mark Woods - 7PCE <mark.woods@gsa.gov>; MORENO, TONY <TONY.MORENO@cbp.dhs.gov>
Subject: RE: FY25 Laredo WTB Expansion Project
Attachment(s): "image002.png"

CAUTION: This email originated from outside your organization. Exercise caution when opening attachments or clicking links, especially from unknown senders.

Good morning,

Sorry I missed the meeting, I will be the CBP OPR Security representative.

Robert Dyar
Senior Security Specialist
Security Management Division
Office of Professional Responsibility
949-973-4531
robert.a.dyar@cbp.dhs.gov

From: DIAZ, MARIA C <MARIA.C.DIAZ@cbp.dhs.gov>
Sent: Thursday, April 10, 2025 11:53 AM
To: Mielke, Sid <smielke@seatx.com>; Elsa Hinojosa <mhinojosa1@ci.laredo.tx.us>; LFO FACILITIES <LFO-FACILITIES@cbp.dhs.gov>; LOZANO, EDUARDO <EDUARDO.LOZANO@CBP.DHS.GOV>; FLORES, ALBERTO A <ALBERTO.A.FLORES@CBP.DHS.GOV>; STELLEMA, DAVID M. <DAVID.M.STELLEMA@cbp.dhs.gov>
Cc: CASPERSON, JARED <JARED.CASPERSON@cbp.dhs.gov>; HAMLETT, ELIZABETH F <elizabeth.f.hamlett@cbp.dhs.gov>; FLANAGAN, RYAN H <RYAN.H.FLANAGAN@cbp.dhs.gov>; David Cornelison <david.cornelison@gsa.gov>; LANCASTER, JAMES A (CTR) <JAMES.A.LANCASTER@associates.cbp.dhs.gov>; Joseph W. Neeb <jneeb@ci.laredo.tx.us>; Jose A. Valdez, Jr. <jvaldez5@ci.laredo.tx.us>; Steve E. Landin <selandin@ci.laredo.tx.us>; ROSS, YVETTE <YVETTE.ROSS@cbp.dhs.gov>; rchavez@ci.laredo.tx.us; jrichard@ci.laredo.tx.us; Olga De Angel <odeangel@ci.laredo.tx.us>; Elizabeth Estrada <eestrada@ci.laredo.tx.us>; gsaavedra@ci.laredo.tx.us; Evelyn Gomez <egomez@ci.laredo.tx.us>; jim.king <jim.king@kingadvising.com>; randolphdavide <randolphdavide@aol.com>; Romero, Adrian <aromero@seatx.com>; Covarrubias, Martin <mcovarrubias@seatx.com>; Kyle Gass <kyle.gass@kci.com>; edward.ochoa@kci.com; BALDWIN, KELLY L <kelly.l.baldwin@cbp.dhs.gov>; NORRIE, ROBERT <ROBERT.NORRIE@cbp.dhs.gov>; Jim King <idaho4jk@gmail.com>; VASQUEZ, JAVIER <JAVIER.VASQUEZ@CBP.DHS.GOV>; Jared Bradley - 9P <jared.bradley@gsa.gov>; FAZ, JUAN O <JUAN.O.FAZ@cbp.dhs.gov>; CHAVEZ, JUAN <JUAN.CHAVEZ@CBP.DHS.gov>; LOZANO, LUIS G <LUIS.G.LOZANO@CBP.DHS.GOV>; ALVAREZ, SANTIAGO III <SANTIAGO.III.ALVAREZ@CBP.DHS.GOV>; GARZA, MICHAEL C <MICHAEL.C.GARZA@cbp.dhs.gov>; SALINAS, PEDRO A <PEDRO.A.SALINAS2@cbp.dhs.gov>; GARZA, MARGARITA <MARGARITA.GARZA@CBP.DHS.GOV>; LAREDO POE FACILITIES <LAREDOPOEFACILITIES@cbp.dhs.gov>; CAVAZOS, REYMUNDO <REYMUNDO.CAVAZOS@CBP.DHS.GOV>; RANGEL, EFREN R <EFREN.R.RANGEL@cbp.dhs.gov>; MARA, JEFFREY J <JEFFREY.J.MARA@CBP.DHS.GOV>; GUERRA, ADRIAN C <ADRIAN.C.GUERRA@CBP.DHS.GOV>; AGEE, JAMES M. (CTR) <JAMES.M.AGEE@associates.cbp.dhs.gov>; DYAR, ROBERT A. (OPR) <ROBERT.A.DYAR@cbp.dhs.gov>; CAMACHO, ALEJANDRO (CTR) <alejandro.camacho@associates.cbp.dhs.gov>; Mark Woods - 7PCE <mark.woods@gsa.gov>; MORENO, TONY <TONY.MORENO@cbp.dhs.gov>
Subject: FY25 Laredo WTB Expansion Project

AMERICAN OVERSIGHT

Hello team! It was great connecting with everyone today. CBP is excited to start this partnership journey. Please see below notes and actions from the meeting. Our next meeting is scheduled for May 8th.

- **Project Leads**
  - CBP Project Manager: James Lancaster
  - GSA Project Manager: David Cornelison
  - Port Director: Alberto Flores
  - Field Office: Eddie Lozano
  - CBP DAP Program Manager: Maria Diaz
  - Bridge Management: Elsa Hinojosa, Kent Richard, Elizabeth Estrada
  - SEA/JMT Senior Project Manager: Sid Mielke
  - King Advising: James King
- **Project Overview**
  - Purpose: Increase the commercial port throughput.
    - All northbound traffic will move to the new bridge and empty into the existing port.
    - FAST lanes will remain on the existing bridge.
    - Roadway connecting the existing bridge to the port will convert to restricted access for CBP use and emergencies.
  - DAP Project Focus
    - 8 pre-primary lanes that will align with the MEPs.
    - Temporary secured enclosure.
      - PD Flores is concerned about lane disruptions. The barrier needs to be flush against the dirt with minimum encroachment on the pavement.
    - Land donation will need to be considered as an area of the proposed location for the MEPs is outside federal property.



- **Next steps:**
  - CBP project manager will share non-disclosure agreement templates for stakeholders to complete.
  - CBP and GSA will share design standard and other design guidance documents with the SEA/JMT and the City once all NDAs are received.
  - Project team to work on the technical requirements package that will be used for design development.
  - SEA/JMT will share the project schedule for the complete bridge expansion project. The plan is to incorporate the DAP portion into the larger schedule.

- **Process Overview**
  - Project starting Phase 3 from the chart below.

Once an application is received, detailed donor information is tracked across each of the seven (7) phases outlined below.

Phase 1	Phase 2	Phase 3	Phase 4	Phase 5	Phase 6	Phase 7
Pre-Proposal Evaluation & Selection	**Proposal Evaluation & Selection**	**Planning**	**Design**	**Pre-Execution**	**Execution**	**Completion**
Prospective donor communicates interest and coordinates with local CBP for orientation meeting.	Prospective donor will submit formal proposal for CBP and GSA approval. CBP and GSA will conduct extensive review process to include applicable agency components.	Plan and develop conceptual proposal into an executable project using the technical requirements package.	Prospective donor completes facility design activities in adherence with CBP standards.	Prospective donor and CBP negotiate agreement terms and conditions under which CBP and/or GSA may accept the donation.	Donor, CBP, and GSA execute formal Donation Acceptance Agreement (DAA). Donor permitted to move forward with facility construction or donation.	Donor, CBP, and GSA formally complete project. Federal Government accepts ownership of project/donation.

AMERICAN OVERSIGHT

Regards,

TX-MAYOR-26-0489-A-000382

Maria C. Diaz
Program Manager, Donations Acceptance Program
Office of Field Operations

U.S. Customs and Border Protection
1300 Pennsylvania Ave, NW, Room 3.4D
Washington DC, 20229

Main: 202-285-4792
Email:maria.c.diaz@cbp.dhs.gov

AMERICAN OVERSIGHT

Once an application is received, detailed donor information is tracked across each of the seven (7) phases outlined below.

Phase 1	Phase 2	Phase 3	Phase 4	Phase 5	Phase 6	Phase 7
Pre-Proposal Evaluation & Selection	**Proposal Evaluation & Selection**	**Planning**	**Design**	**Pre-Execution**	**Execution**	**Completion**
Prospective donor communicates interest and coordinates with local CBP for orientation meeting.	Prospective donor will submit formal proposal for CBP and GSA approval. CBP and GSA will conduct extensive review process to include applicable agency components.	Plan and develop conceptual proposal into an executable project using the technical requirements package.	Prospective donor completes facility design activities in adherence with CBP standards.	Prospective donor and CBP negotiate agreement terms and conditions under which CBP and/or GSA may accept the donation.	Donor, CBP, and GSA execute formal Donation Acceptance Agreement (DAA). Donor permitted to move forward with facility construction or donation.	Donor, CBP, and GSA formally complete project. Federal Government accepts ownership of project/donation.

AMERICAN OVERSIGHT

From: James King <jim.king@kingadvising.com>
Sent: Thursday, December 11, 2025 11:16 AM EST
To: Maria Diaz <MARIA.C.DIAZ@cbp.dhs.gov>
CC: Sid Mielke <smielke@seatx.com>; Elsa Hinojosa <mhinojosa1@ci.laredo.tx.us>; LFO FACILITIES <LFO-FACILITIES@cbp.dhs.gov>; Eduardo Lozano <EDUARDO.LOZANO@CBP.DHS.GOV>; ALBERTO A FLORES <ALBERTO.A.FLORES@CBP.DHS.GOV>; DAVID.M.STELLEMA@cbp.dhs.gov <DAVID.M.STELLEMA@cbp.dhs.gov>; Jared Casperson <JARED.CASPERSON@cbp.dhs.gov>; elizabeth.f.hamlett@cbp.dhs.gov <elizabeth.f.hamlett@cbp.dhs.gov>; RYAN H FLANAGAN <RYAN.H.FLANAGAN@cbp.dhs.gov>; David Cornelison <david.cornelison@gsa.gov>; James Lancaster <JAMES.A.LANCASTER@associates.cbp.dhs.gov>; Joseph W. Neeb <jneeb@ci.laredo.tx.us>; Jose Valdez <jvaldez5@ci.laredo.tx.us>; Steve Landin <selandin@ci.laredo.tx.us>; YVETTE.ROSS@cbp.dhs.gov <YVETTE.ROSS@cbp.dhs.gov>; Ramon Chavez <rchavez@ci.laredo.tx.us>; Kent Richard <jrichard@ci.laredo.tx.us>; Olga De Angel <odeangel@ci.laredo.tx.us>; Elizabeth Estrada <eestrada@ci.laredo.tx.us>; Gloria Saavedra <gsaavedra@ci.laredo.tx.us>; Evelyn Gomez <egomez@ci.laredo.tx.us>; David Randolph <randolphdavide@aol.com>; Aromero <aromero@seatx.com>; Martin R Covarrubias <mcovarrubias@seatx.com>; Kyle Gass <kyle.gass@kci.com>; Edward Ochoa <edward.ochoa@kci.com>; KELLY L BALDWIN <kelly.l.baldwin@cbp.dhs.gov>; ROBERT NORRIE <ROBERT.NORRIE@cbp.dhs.gov>; Javier Vasquez <JAVIER.VASQUEZ@CBP.DHS.GOV>; Jared Bradley <jared.bradley@gsa.gov>; JUAN O FAZ <JUAN.O.FAZ@cbp.dhs.gov>; JUAN Chavez <JUAN.CHAVEZ@CBP.DHS.gov>; Luis Lozano <LUIS.G.LOZANO@CBP.DHS.GOV>; SANTIAGO.III.ALVAREZ@cbp.dhs.gov <SANTIAGO.III.ALVAREZ@CBP.DHS.GOV>; MICHAEL C GARZA <MICHAEL.C.GARZA@cbp.dhs.gov>; PEDRO.A.SALINAS2@cbp.dhs.gov <PEDRO.A.SALINAS2@cbp.dhs.gov>; MARGARITA.GARZA@cbp.dhs.gov <MARGARITA.GARZA@CBP.DHS.GOV>; LAREDO POE FACILITIES <LAREDOPOEFACILITIES@cbp.dhs.gov>; REYMUNDO.CAVAZOS@cbp.dhs.gov <REYMUNDO.CAVAZOS@CBP.DHS.GOV>; EFREN.R.RANGEL@cbp.dhs.gov <EFREN.R.RANGEL@cbp.dhs.gov>; JEFFREY.J.MARA@cbp.dhs.gov <JEFFREY.J.MARA@CBP.DHS.GOV>; ADRIAN.C.GUERRA@cbp.dhs.gov <ADRIAN.C.GUERRA@CBP.DHS.GOV>; James M. Agee <JAMES.M.AGEE@associates.cbp.dhs.gov>; ROBERT A. DYAR <ROBERT.A.DYAR@cbp.dhs.gov>; alejandro.camacho@associates.cbp.dhs.gov <alejandro.camacho@associates.cbp.dhs.gov>; Mark Woods <mark.woods@gsa.gov>; Alberto Garcia <alberto.garcia@gsa.gov>; CHERELLE A DRAKE <CHERELLE.A.DRAKE@cbp.dhs.gov>; MORENO, TONY <TONY.MORENO@cbp.dhs.gov>; SPRAKER, KIRSTEN A. (CTR) <KIRSTEN.A.SPRAKER@associates.cbp.dhs.gov>; MARIN, JOSE A <JOSE.A.MARIN@cbp.dhs.gov>; Joshua Serian <joshua.serian@cbp.dhs.gov>; ADAMS, JONATHAN <JONATHAN.ADAMS@cbp.dhs.gov>; BENAVIDES, LEOBARDO <LEOBARDO.BENAVIDES@CBP.DHS.gov>; CROUCH, CHRISTOPHER M <CHRISTOPHER.M.CROUCH@cbp.dhs.gov>; HANNA, AUSTIN J <AUSTIN.J.HANNA@associates.cbp.dhs.gov>; COSTILLA, RUBEN (OIT) <RUBEN.COSTILLA@cbp.dhs.gov>; ESPINOZA MONTALVO, RICARDO (OIT) <RICARDO.ESPINOZAMONTALVO@cbp.dhs.gov>; ROBERTSON, HEATHER M <HEATHER.M.ROBERTSON@CBP.DHS.GOV>; MARTINEZ, JORGE Z (OIT) <JORGE.Z.MARTINEZ@CBP.DHS.GOV>; CAMACHO, JUAN R <JUAN.R.CAMACHO@cbp.dhs.gov>
Subject: Re: FY25 Laredo WTB Expansion Project
Attachment(s): "Mail Attachment.ics","WTB - DAP PROJECT MTG AGENDA 12-11-25.docx"

CAUTION: This email originated from outside your organization. Exercise caution when opening attachments or clicking links, especially from unknown senders.

On Nov 13, 2025, at 5:56 AM, DIAZ, MARIA C <MARIA.C.DIAZ@cbp.dhs.gov> wrote:

Please find agenda attached.

Microsoft Teams Need help?

Join the meeting now

Meeting ID: 220 633 975 367

Passcode: mV3GN2vE

Dial in by phone

+1 332-249-0605,,22046189# United States, New York City

Find a local number

Phone conference ID: 220 461 89#

For organizers: Meeting options | Reset dial-in PIN

AMERICAN OVERSIGHT

This Teams Meeting is hosted on a U.S. Government information system and is provided for U.S. Government-authorized use only. Unauthorized or improper use or access of this system may result in disciplinary action as well as civil and criminal

penalties.

AMERICAN OVERSIGHT

Subject: FY25 Laredo WTB Expansion Project
Location: Microsoft Teams Meeting
Start: Thursday, November 13, 2025 11:00 AM EST
End: Thursday, November 13, 2025 12:00 PM EST
Recurrence: None
Organizer: MARIA.C.DIAZ@cbp.dhs.gov
Required Attendees: smielke@seatx.com; mhinojosa1@ci.laredo.tx.us; LFO-FACILITIES@cbp.dhs.gov; EDUARDO.LOZANO@cbp.dhs.gov; ALBERTO.A.FLORES@cbp.dhs.gov; DAVID.M.STELLEMA@cbp.dhs.gov
Optional Attendees: JARED.CASPERSON@cbp.dhs.gov; elizabeth.f.hamlett@cbp.dhs.gov; RYAN.H.FLANAGAN@cbp.dhs.gov; david.cornelison@gsa.gov; JAMES.A.LANCASTER@associates.cbp.dhs.gov; jneeb@ci.laredo.tx.us; jvaldez5@ci.laredo.tx.us; selandin@ci.laredo.tx.us; YVETTE.ROSS@cbp.dhs.gov; rchavez@ci.laredo.tx.us; jrichard@ci.laredo.tx.us; odeangel@ci.laredo.tx.us; eestrada@ci.laredo.tx.us; gsaavedra@ci.laredo.tx.us; egomez@ci.laredo.tx.us; jim.king@kingadvising.com; randolphdavide@aol.com; aromero@seatx.com; mcovarrubias@seatx.com; kyle.gass@kci.com; edward.ochoa@kci.com; kelly.l.baldwin@cbp.dhs.gov; ROBERT.NORRIE@cbp.dhs.gov; idaho4jk@gmail.com; JAVIER.VASQUEZ@cbp.dhs.gov; jared.bradley@gsa.gov; JUAN.O.FAZ@cbp.dhs.gov; JUAN.CHAVEZ@cbp.dhs.gov; LUIS.G.LOZANO@cbp.dhs.gov; SANTIAGO.III.ALVAREZ@cbp.dhs.gov; MICHAEL.C.GARZA@cbp.dhs.gov; PEDRO.A.SALINAS2@cbp.dhs.gov; MARGARITA.GARZA@cbp.dhs.gov; LAREDOPOEFACILITIES@cbp.dhs.gov; REYMUNDO.CAVAZOS@cbp.dhs.gov; EFREN.R.RANGEL@cbp.dhs.gov; JEFFREY.J.MARA@cbp.dhs.gov; ADRIAN.C.GUERRA@cbp.dhs.gov; JAMES.M.AGEE@associates.cbp.dhs.gov; ROBERT.A.DYAR@cbp.dhs.gov; alejandro.camacho@associates.cbp.dhs.gov; mark.woods@gsa.gov; alberto.garcia@gsa.gov; CHERELLE.A.DRAKE@cbp.dhs.gov; TONY.MORENO@cbp.dhs.gov; KIRSTEN.A.SPRAKER@associates.cbp.dhs.gov; JOSE.A.MARIN@cbp.dhs.gov; joshua.serian@cbp.dhs.gov; JONATHAN.ADAMS@cbp.dhs.gov; LEOBARDO.BENAVIDES@cbp.dhs.gov; CHRISTOPHER.M.CROUCH@cbp.dhs.gov; AUSTIN.J.HANNA@associates.cbp.dhs.gov; RUBEN.COSTILLA@cbp.dhs.gov; RICARDO.ESPINOZAMONTALVO@cbp.dhs.gov; HEATHER.M.ROBERTSON@cbp.dhs.gov; JORGE.Z.MARTINEZ@cbp.dhs.gov; JUAN.R.CAMACHO@cbp.dhs.gov
Attachments: cid:657DC2B79B13B242B8055A5B2165F082@namprd09.prod.outlook.com

Please find agenda attached._____Microsoft Teams Need help?<https://aka.ms/JoinTeamsMeeting?omkt=en-US>Join the meeting now<https://teams.microsoft.com/l/meetup-join/19%3ameeting_OWFhN2RkNjItZTMzNi00YjllLTg4ZTctOTQ1ZDI4NjBlZWJj%40thread.v2/0?context=%7b%22Tid%22%3a%22e4b16b84-4c56-4f27-9af7-30345a161ad4%22%2c%22Oid%22%3a%22dc8cb40d-73db-4127-a9dd-10fb681c7d09%22%7d>Meeting ID: 220 633 975 367Passcode: mV3GN2vE_____Dial in by phone+1 332-249-0605,,22046189#<tel:+13322490605,,22046189> United States, New York CityFind a local number<https://dialin.teams.microsoft.com/375de86c-73d4-4348-8f44-48161d8e5356?id=22046189>Phone conference ID: 220 461 89#For organizers: Meeting options<https://teams.microsoft.com/meetingOptions/?organizerId=dc8cb40d-73db-4127-a9dd-10fb681c7d09&tenantId=e4b16b84-4c56-4f27-9af7-30345a161ad4&threadId=19_meeting_OWFhN2RkNjItZTMzNi00YjllLTg4ZTctOTQ1ZDI4NjBlZWJj@thread.v2&messageId=0&language=en-US> | Reset dial-in PIN<https://dialin.teams.microsoft.com/usp/pstnconferencing>This Teams Meeting is hosted on a U.S. Government information system and is provided for U.S. Government-authorized use only. Unauthorized or improper use or access of this system may result in disciplinary action as well as civil and criminal penalties._____

AMERICAN OVERSIGHT

STRUCTURAL ENGINEERING ASSOCIATES

Port Laredo TEXAS

IN ASSOCIATION WITH KING ADVISING LLC

MEETING AGENDA

LAREDO WORLD TRADE BRIDGE - EXPANSION PROJECT
DAP PROJECT WORKING GROUP
December 11, 2025
10:00 PM Central Standard Time, 11:00 PM Eastern Standard Time, 8:00 AM Pacific Standard Time

- Request to Utilize 2 Separate Construction Contracts/Projects for DAP Project Scope of Work
  - Create 2nd construction contract to include MEP early read lanes and CCTV equipment. Both scope items require construction within the active POE and will require vetting of employees and full coordination with CBP for scheduling of the work, plus the MEP items require sole-source proprietary equipment, and CCTV cameras will be furnished and installed by CBP via cost reimbursement agreement.
    - SEA to submit current Rapiscan written scope of services for 4 new MEP early read equipment to the DAP team and specific CBP NII personnel for review and comment
      - Request additional specific CBP NII group contacts in addition to Adrian Guerra, for the purpose of review and comment.
      - Owing to Rapiscan and Green Falcon familiarity with this specific work, will a full set of plans and specifications be required for final approval for this project component?
    - SEA/JMT design team to create a CCTV construction plans and specifications for the CCTV equipment required, for review by DAP team and specific OIT personnel.
      - Request additional specific CBP OIT group contacts that for the purpose of specific design coordination, review and comment.
      - The SEA/JMT team will utilize TxDOT standard drawings and specifications for the development of this component.
      - CCTV specific site visit will be confirmed and conducted in mid-January 2026. Date and Time TBD. Purpose will be to finalize definition of exact CCTV requirements, pole locations, and actual demarcation location for CCTV fiber run.
      - Rapiscan has indicated preliminarily that Green Falcon would likely be willing to prepare and submit to Rapiscan a scope and fee proposal to furnish and install the required CCTV component of this project, per the SEA/JMT documents.
  - The 1st and main construction contract to include all other DAP project components, plus the main portion of the overall WTB Expansion Project.
    - Review, comment and approval by the DAP Team will be required for all project. components Constructed with the Federal POE footprint. DAP project components include but are not limited to:
      - Remove & replace main POE security perimeter fence.
      - New NB bridge rolling gate and operator.
      - New and replacement roadway lighting within POE perimeter.
      - New concrete pavement section.
      - Proposed drainage between existing pavement and new NB bridge.
      - New pavement markings, delineators, signage and special traffic control devices required for approach to MEP units.

AMERICAN OVERSIGHT

  - The previous DAP project 30% submittal included many of the above noted items, for which review has been completed and comments received.
  - The project submittals for this main DAP/TxDOT project component will continue to be made in the same manner as was the 30% submittal utilizing select TxDOT project plans and specs. Submittal schedule for future submittals TBD by early January 2026.
- The two construction projects/contracts will **not** be required to receive final approval and move to construction along the same timeline.
  - The goal is to maintain the current overall project timeline for the 1st and main TxDOT/DAP project with final construction approval received by September 2026, to facilitate start of phase 1 construction in January 2027.
  - The second MEP/CCTV specific project timeline is to be moved forward as soon as possible. It is anticipated that this project will be completed months prior to completion of phase 1 of the main project.

- Status of 30% Submittal Package Review
  - CBP and GSA comments received but not fully reviewed at this time.
  - Brief verbal review of comments to be conducted at end of regular agenda items, time permitting.
- Status of TxDOT main project submittals
  - 100% TxDOT plan submittal comments received from TxDOT Laredo District.
  - 100% TxDOT comments under review and response period now.
  - FINAL TxDOT project submittal rescheduled for February 23, 2026.
  - Anticipate review and approval to advertise for bids in accordance with current overall project timeline. (August 2026)
- Look Ahead Schedule
  - TxDOT Final PS&E revised to 02-23-2026.
  - DAP 60% Submittal – target to DAP team on 02-23-2026.
  - 3 Future FY26 Team Meetings 01-08-26, 02-12-2026, 03-12-2026.
- Other Items for Discussion

AMERICAN OVERSIGHT

TX-MAYOR-26-0489-A-000389

From: James King <jim.king@kingadvising.com>
Sent: Thursday, December 11, 2025 11:34 AM EST
To: Maria Diaz <MARIA.C.DIAZ@cbp.dhs.gov>
CC: Sid Mielke <smielke@seatx.com>; Elsa Hinojosa <mhinojosa1@ci.laredo.tx.us>; LFO FACILITIES <LFO-FACILITIES@cbp.dhs.gov>; Eduardo Lozano <EDUARDO.LOZANO@CBP.DHS.GOV>; ALBERTO A FLORES <ALBERTO.A.FLORES@CBP.DHS.GOV>; DAVID.M.STELLEMA@cbp.dhs.gov <DAVID.M.STELLEMA@cbp.dhs.gov>; Jared Casperson <JARED.CASPERSON@cbp.dhs.gov>; elizabeth.f.hamlett@cbp.dhs.gov <elizabeth.f.hamlett@cbp.dhs.gov>; RYAN H FLANAGAN <RYAN.H.FLANAGAN@cbp.dhs.gov>; David Cornelison <david.cornelison@gsa.gov>; James Lancaster <JAMES.A.LANCASTER@associates.cbp.dhs.gov>; Joseph W. Neeb <jneeb@ci.laredo.tx.us>; Jose Valdez <jvaldez5@ci.laredo.tx.us>; Steve Landin <selandin@ci.laredo.tx.us>; YVETTE.ROSS@cbp.dhs.gov <YVETTE.ROSS@cbp.dhs.gov>; Ramon Chavez <rchavez@ci.laredo.tx.us>; KentRichard <jrichard@ci.laredo.tx.us>; Olga De Angel <odeangel@ci.laredo.tx.us>; Elizabeth Estrada <eestrada@ci.laredo.tx.us>; Gloria Saavedra <gsaavedra@ci.laredo.tx.us>; Evelyn Gomez <egomez@ci.laredo.tx.us>; David Randolph <randolphdavide@aol.com>; Aromero <aromero@seatx.com>; Martin R Covarrubias <mcovarrubias@seatx.com>; Kyle Gass <kyle.gass@kci.com>; Edward Ochoa <edward.ochoa@kci.com>; KELLY L BALDWIN <kelly.l.baldwin@cbp.dhs.gov>; ROBERT NORRIE <ROBERT.NORRIE@cbp.dhs.gov>; Javier Vasquez <JAVIER.VASQUEZ@CBP.DHS.GOV>; Jared Bradley <jared.bradley@gsa.gov>; JUAN O FAZ <JUAN.O.FAZ@cbp.dhs.gov>; JUAN Chavez <JUAN.CHAVEZ@CBP.DHS.GOV>; Luis Lozano <LUIS.G.LOZANO@CBP.DHS.GOV>; SANTIAGO.III.ALVAREZ@cbp.dhs.gov <SANTIAGO.III.ALVAREZ@CBP.DHS.GOV>; MICHAEL C GARZA <MICHAEL.C.GARZA@cbp.dhs.gov>; PEDRO.A.SALINAS2@cbp.dhs.gov <PEDRO.A.SALINAS2@cbp.dhs.gov>; MARGARITA.GARZA@cbp.dhs.gov <MARGARITA.GARZA@CBP.DHS.GOV>; LAREDO POE FACILITIES <LAREDOPOEFACILITIES@cbp.dhs.gov>; REYMUNDO.CAVAZOS@cbp.dhs.gov <REYMUNDO.CAVAZOS@CBP.DHS.GOV>; EFREN.R.RANGEL@cbp.dhs.gov <EFREN.R.RANGEL@cbp.dhs.gov>; JEFFREY.J.MARA@cbp.dhs.gov <JEFFREY.J.MARA@CBP.DHS.GOV>; ADRIAN.C.GUERRA@cbp.dhs.gov <ADRIAN.C.GUERRA@CBP.DHS.GOV>; James M. Agee <JAMES.M.AGEE@associates.cbp.dhs.gov>; ROBERT A. DYAR <ROBERT.A.DYAR@cbp.dhs.gov>; alejandro.camacho@associates.cbp.dhs.gov <alejandro.camacho@associates.cbp.dhs.gov>; Mark Woods <mark.woods@gsa.gov>; Alberto Garcia <alberto.garcia@gsa.gov>; CHERELLE A DRAKE <CHERELLE.A.DRAKE@cbp.dhs.gov>; MORENO, TONY <TONY.MORENO@cbp.dhs.gov>; SPRAKER, KIRSTEN A. (CTR) <KIRSTEN.A.SPRAKER@associates.cbp.dhs.gov>; MARIN, JOSE A <JOSE.A.MARIN@cbp.dhs.gov>; Joshua Serian <joshua.serian@cbp.dhs.gov>; ADAMS, JONATHAN <JONATHAN.ADAMS@cbp.dhs.gov>; BENAVIDES, LEOBARDO <LEOBARDO.BENAVIDES@CBP.DHS.gov>; CROUCH, CHRISTOPHERM <CHRISTOPHER.M.CROUCH@cbp.dhs.gov>; HANNA, AUSTIN J <AUSTIN.J.HANNA@associates.cbp.dhs.gov>; COSTILLA, RUBEN (OIT) <RUBEN.COSTILLA@cbp.dhs.gov>; ESPINOZA MONTALVO, RICARDO (OIT) <RICARDO.ESPINOZAMONTALVO@cbp.dhs.gov>; ROBERTSON, HEATHER M <HEATHER.M.ROBERTSON@CBP.DHS.GOV>; MARTINEZ, JORGE Z (OIT) <JORGE.Z.MARTINEZ@CBP.DHS.GOV>; CAMACHO, JUAN R <JUAN.R.CAMACHO@cbp.dhs.gov>
Subject: Re: FY25 Laredo WTB Expansion Project
Attachment(s): "Re FY25 Laredo WTB Expansion Project.msg"

Sender: jim.king@kingadvising.com
Subject: Re: FY25 Laredo WTB Expansion Project
Message-Id: <0E0B0E5B-EBE5-4394-BF2A-34A00A62B949@kingadvising.com>
Recipient: eestrada@ci.laredo.tx.us

AMERICAN OVERSIGHT

From: James King <jim.king@kingadvising.com>
Sent: Thursday, December 11, 2025 11:16 AM EST
To: Maria Diaz <MARIA.C.DIAZ@cbp.dhs.gov>
CC: Sid Mielke <smielke@seatx.com>; Elsa Hinojosa <mhinojosa1@ci.laredo.tx.us>; LFO FACILITIES <LFO-FACILITIES@cbp.dhs.gov>; Eduardo Lozano <EDUARDO.LOZANO@CBP.DHS.GOV>; ALBERTO A FLORES <ALBERTO.A.FLORES@CBP.DHS.GOV>; DAVID.M.STELLEMA@cbp.dhs.gov <DAVID.M.STELLEMA@cbp.dhs.gov>; Jared Casperson <JARED.CASPERSON@cbp.dhs.gov>; elizabeth.f.hamlett@cbp.dhs.gov <elizabeth.f.hamlett@cbp.dhs.gov>; RYAN H FLANAGAN <RYAN.H.FLANAGAN@cbp.dhs.gov>; David Cornelison <david.cornelison@gsa.gov>; James Lancaster <JAMES.A.LANCASTER@associates.cbp.dhs.gov>; Joseph W. Neeb <jneeb@ci.laredo.tx.us>; Jose Valdez <jvaldez5@ci.laredo.tx.us>; Steve Landin <selandin@ci.laredo.tx.us>; YVETTE.ROSS@cbp.dhs.gov <YVETTE.ROSS@cbp.dhs.gov>; Ramon Chavez <rchavez@ci.laredo.tx.us>; KentRichard <jrichard@ci.laredo.tx.us>; Olga De Angel <odeangel@ci.laredo.tx.us>; Elizabeth Estrada <eestrada@ci.laredo.tx.us>; Gloria Saavedra <gsaavedra@ci.laredo.tx.us>; Evelyn Gomez <egomez@ci.laredo.tx.us>; David Randolph <randolphdavide@aol.com>; Aromero <aromero@seatx.com>; Martin R Covarrubias <mcovarrubias@seatx.com>; Kyle Gass <kyle.gass@kci.com>; Edward Ochoa <edward.ochoa@kci.com>; KELLY L BALDWIN <kelly.l.baldwin@cbp.dhs.gov>; ROBERT NORRIE <ROBERT.NORRIE@cbp.dhs.gov>; Javier Vasquez <JAVIER.VASQUEZ@CBP.DHS.GOV>; Jared Bradley <jared.bradley@gsa.gov>; JUAN O FAZ <JUAN.O.FAZ@cbp.dhs.gov>; JUAN Chavez <JUAN.CHAVEZ@CBP.DHS.gov>; Luis Lozano <LUIS.G.LOZANO@CBP.DHS.GOV>; SANTIAGO.III.ALVAREZ@cbp.dhs.gov <SANTIAGO.III.ALVAREZ@CBP.DHS.GOV>; MICHAEL C GARZA <MICHAEL.C.GARZA@cbp.dhs.gov>; PEDRO.A.SALINAS2@cbp.dhs.gov <PEDRO.A.SALINAS2@cbp.dhs.gov>; MARGARITA.GARZA@cbp.dhs.gov <MARGARITA.GARZA@CBP.DHS.GOV>; LAREDO POE FACILITIES <LAREDOPOEFACILITIES@cbp.dhs.gov>; REYMUNDO.CAVAZOS@cbp.dhs.gov <REYMUNDO.CAVAZOS@CBP.DHS.GOV>; EFREN.R.RANGEL@cbp.dhs.gov <EFREN.R.RANGEL@cbp.dhs.gov>; JEFFREY.J.MARA@cbp.dhs.gov <JEFFREY.J.MARA@CBP.DHS.GOV>; ADRIAN.C.GUERRA@cbp.dhs.gov <ADRIAN.C.GUERRA@CBP.DHS.GOV>; James M. Agee <JAMES.M.AGEE@associates.cbp.dhs.gov>; ROBERT A. DYAR <ROBERT.A.DYAR@cbp.dhs.gov>; alejandro.camacho@associates.cbp.dhs.gov <alejandro.camacho@associates.cbp.dhs.gov>; Mark Woods <mark.woods@gsa.gov>; Alberto Garcia <alberto.garcia@gsa.gov>; CHERELLE A DRAKE <CHERELLE.A.DRAKE@cbp.dhs.gov>; MORENO, TONY <TONY.MORENO@cbp.dhs.gov>; SPRAKER, KIRSTEN A. (CTR) <KIRSTEN.A.SPRAKER@associates.cbp.dhs.gov>; MARIN, JOSE A <JOSE.A.MARIN@cbp.dhs.gov>; Joshua Serian <joshua.serian@cbp.dhs.gov>; ADAMS, JONATHAN <JONATHAN.ADAMS@cbp.dhs.gov>; BENAVIDES, LEOBARDO <LEOBARDO.BENAVIDES@CBP.DHS.gov>; CROUCH, CHRISTOPHERM <CHRISTOPHER.M.CROUCH@cbp.dhs.gov>; HANNA, AUSTIN J <AUSTIN.J.HANNA@associates.cbp.dhs.gov>; COSTILLA, RUBEN (OIT) <RUBEN.COSTILLA@cbp.dhs.gov>; ESPINOZA MONTALVO, RICARDO (OIT) <RICARDO.ESPINOZAMONTALVO@cbp.dhs.gov>; ROBERTSON, HEATHER M <HEATHER.M.ROBERTSON@CBP.DHS.GOV>; MARTINEZ, JORGE Z (OIT) <JORGE.Z.MARTINEZ@CBP.DHS.GOV>; CAMACHO, JUAN R <JUAN.R.CAMACHO@cbp.dhs.gov>
Subject: Re: FY25 Laredo WTB Expansion Project
Attachment(s): "Mail Attachment.ics","attachment.html","WTB - DAP PROJECT MTG AGENDA 12-11-25.docx","attachment.html"

CAUTION: This email originated from outside your organization. Exercise caution when opening attachments or clicking links, especially from unknown senders.

On Nov 13, 2025, at 5:56 AM, DIAZ, MARIA C <MARIA.C.DIAZ@cbp.dhs.gov> wrote:

Please find agenda attached.

Microsoft Teams Need help?

Join the meeting now

Meeting ID: 220 633 975 367
Passcode: mV3GN2vE

Dial in by phone

+1 332-249-0605,,22046189# United States, New York City
Find a local number
Phone conference ID: 220 461 89#

For organizers: Meeting options | Reset dial-in PIN

AMERICAN OVERSIGHT

This Teams Meeting is hosted on a U.S. Government information system and is provided for U.S. Government-authorized use.

only. Unauthorized or improper use or access of this system may result in disciplinary action as well as civil and criminal penalties.

AMERICAN OVERSIGHT

AMERICAN OVERSIGHT

AMERICAN OVERSIGHT

Subject: FY25 Laredo WTB Expansion Project
Location: Microsoft Teams Meeting
Start: Thursday, November 13, 2025 11:00 AM EST
End: Thursday, November 13, 2025 12:00 PM EST
Recurrence: None
Organizer: MARIA.C.DIAZ@cbp.dhs.gov
Required Attendees: smielke@seatx.com; mhinojosa1@ci.laredo.tx.us; LFO-FACILITIES@cbp.dhs.gov; EDUARDO.LOZANO@cbp.dhs.gov; ALBERTO.A.FLORES@cbp.dhs.gov; DAVID.M.STELLEMA@cbp.dhs.gov
Optional Attendees: JARED.CASPERSON@cbp.dhs.gov; elizabeth.f.hamlett@cbp.dhs.gov; RYAN.H.FLANAGAN@cbp.dhs.gov; david.cornelison@gsa.gov; JAMES.A.LANCASTER@associates.cbp.dhs.gov; jneeb@ci.laredo.tx.us; jvaldez5@ci.laredo.tx.us; selandin@ci.laredo.tx.us; YVETTE.ROSS@cbp.dhs.gov; rchavez@ci.laredo.tx.us; jrichard@ci.laredo.tx.us; odeangel@ci.laredo.tx.us; eestrada@ci.laredo.tx.us; gsaavedra@ci.laredo.tx.us; egomez@ci.laredo.tx.us; jim.king@kingadvising.com; randolphdavide@aol.com; aromero@seatx.com; mcovarrubias@seatx.com; kyle.gass@kci.com; edward.ochoa@kci.com; kelly.l.baldwin@cbp.dhs.gov; ROBERT.NORRIE@cbp.dhs.gov; idaho4jk@gmail.com; JAVIER.VASQUEZ@cbp.dhs.gov; jared.bradley@gsa.gov; JUAN.O.FAZ@cbp.dhs.gov; JUAN.CHAVEZ@cbp.dhs.gov; LUIS.G.LOZANO@cbp.dhs.gov; SANTIAGO.III.ALVAREZ@cbp.dhs.gov; MICHAEL.C.GARZA@cbp.dhs.gov; PEDRO.A.SALINAS2@cbp.dhs.gov; MARGARITA.GARZA@cbp.dhs.gov; LAREDOPOEFACILITIES@cbp.dhs.gov; REYMUNDO.CAVAZOS@cbp.dhs.gov; EFREN.R.RANGEL@cbp.dhs.gov; JEFFREY.J.MARA@cbp.dhs.gov; ADRIAN.C.GUERRA@cbp.dhs.gov; JAMES.M.AGEE@associates.cbp.dhs.gov; ROBERT.A.DYAR@cbp.dhs.gov; alejandro.camacho@associates.cbp.dhs.gov; mark.woods@gsa.gov; alberto.garcia@gsa.gov; CHERELLE.A.DRAKE@cbp.dhs.gov; TONY.MORENO@cbp.dhs.gov; KIRSTEN.A.SPRAKER@associates.cbp.dhs.gov; JOSE.A.MARIN@cbp.dhs.gov; joshua.serian@cbp.dhs.gov; JONATHAN.ADAMS@cbp.dhs.gov; LEOBARDO.BENAVIDES@cbp.dhs.gov; CHRISTOPHER.M.CROUCH@cbp.dhs.gov; AUSTIN.J.HANNA@associates.cbp.dhs.gov; RUBEN.COSTILLA@cbp.dhs.gov; RICARDO.ESPINOZAMONTALVO@cbp.dhs.gov; HEATHER.M.ROBERTSON@cbp.dhs.gov; JORGE.Z.MARTINEZ@cbp.dhs.gov; JUAN.R.CAMACHO@cbp.dhs.gov
Attachments: cid:657DC2B79B13B242B8055A5B2165F082@namprd09.prod.outlook.com

Please find agenda attached._____Microsoft Teams Need help?<https://aka.ms/JoinTeamsMeeting?omkt=en-US>Join the meeting now<https://teams.microsoft.com/l/meetup-join/19%3ameeting_OWFhN2RkNjItZTMzNi00YjllLTg4ZTctOTQ1ZDI4NjBlZWJj%40thread.v2/0?context=%7b%22Tid%22%3a%22e4b16b84-4c56-4f27-9af7-30345a161ad4%22%2c%22Oid%22%3a%22dc8cb40d-73db-4127-a9dd-10fb681c7d09%22%7d>Meeting ID: 220 633 975 367Passcode: mV3GN2vE_____Dial in by phone+1 332-249-0605,,22046189#<tel:+13322490605,,22046189> United States, New York CityFind a local number<https://dialin.teams.microsoft.com/375de86c-73d4-4348-8f44-48161d8e5356?id=22046189>Phone conference ID: 220 461 89#For organizers: Meeting options<https://teams.microsoft.com/meetingOptions/?organizerId=dc8cb40d-73db-4127-a9dd-10fb681c7d09&tenantId=e4b16b84-4c56-4f27-9af7-30345a161ad4&threadId=19_meeting_OWFhN2RkNjItZTMzNi00YjllLTg4ZTctOTQ1ZDI4NjBlZWJj@thread.v2&messageId=0&language=en-US> | Reset dial-in PIN<https://dialin.teams.microsoft.com/usp/pstnconferencing>This Teams Meeting is hosted on a U.S. Government information system and is provided for U.S. Government-authorized use only. Unauthorized or improper use or access of this system may result in disciplinary action as well as civil and criminal penalties._____

AMERICAN OVERSIGHT

STRUCTURAL ENGINEERING ASSOCIATES

Port Laredo TEXAS

IN ASSOCIATION WITH KING ADVISING LLC

MEETING AGENDA

LAREDO WORLD TRADE BRIDGE - EXPANSION PROJECT
DAP PROJECT WORKING GROUP
December 11, 2025
10:00 PM Central Standard Time, 11:00 PM Eastern Standard Time, 8:00 AM Pacific Standard Time

- Request to Utilize 2 Separate Construction Contracts/Projects for DAP Project Scope of Work
  - Create 2nd construction contract to include MEP early read lanes and CCTV equipment. Both scope items require construction within the active POE and will require vetting of employees and full coordination with CBP for scheduling of the work, plus the MEP items require sole-source proprietary equipment, and CCTV cameras will be furnished and installed by CBP via cost reimbursement agreement.
    - SEA to submit current Rapiscan written scope of services for 4 new MEP early read equipment to the DAP team and specific CBP NII personnel for review and comment
      - Request additional specific CBP NII group contacts in addition to Adrian Guerra, for the purpose of review and comment.
      - Owing to Rapiscan and Green Falcon familiarity with this specific work, will a full set of plans and specifications be required for final approval for this project component?
    - SEA/JMT design team to create a CCTV construction plans and specifications for the CCTV equipment required, for review by DAP team and specific OIT personnel.
      - Request additional specific CBP OIT group contacts that for the purpose of specific design coordination, review and comment.
      - The SEA/JMT team will utilize TxDOT standard drawings and specifications for the development of this component.
      - CCTV specific site visit will be confirmed and conducted in mid-January 2026. Date and Time TBD. Purpose will be to finalize definition of exact CCTV requirements, pole locations, and actual demarcation location for CCTV fiber run.
      - Rapiscan has indicated preliminarily that Green Falcon would likely be willing to prepare and submit to Rapiscan a scope and fee proposal to furnish and install the required CCTV component of this project, per the SEA/JMT documents.
  - The 1st and main construction contract to include all other DAP project components, plus the main portion of the overall WTB Expansion Project.
    - Review, comment and approval by the DAP Team will be required for all project. components Constructed with the Federal POE footprint. DAP project components include but are not limited to:
      - Remove & replace main POE security perimeter fence.
      - New NB bridge rolling gate and operator.
      - New and replacement roadway lighting within POE perimeter.
      - New concrete pavement section.
      - Proposed drainage between existing pavement and new NB bridge.
      - New pavement markings, delineators, signage and special traffic control devices required for approach to MEP units.

AMERICAN OVERSIGHT

- The previous DAP project 30% submittal included many of the above noted items, for which review has been completed and comments received.
- The project submittals for this main DAP/TxDOT project component will continue to be made in the same manner as was the 30% submittal utilizing select TxDOT project plans and specs. Submittal schedule for future submittals TBD by early January 2026.

 The two construction projects/contracts will **not** be required to receive final approval and move to construction along the same timeline.

- The goal is to maintain the current overall project timeline for the 1st and main TxDOT/DAP project with final construction approval received by September 2026, to facilitate start of phase 1 construction in January 2027.
- The second MEP/CCTV specific project timeline is to be moved forward as soon as possible. It is anticipated that this project will be completed months prior to completion of phase 1 of the main project.

- Status of 30% Submittal Package Review
  - CBP and GSA comments received but not fully reviewed at this time.
  - Brief verbal review of comments to be conducted at end of regular agenda items, time permitting.
- Status of TxDOT main project submittals
  - 100% TxDOT plan submittal comments received from TxDOT Laredo District.
  - 100% TxDOT comments under review and response period now.
  - FINAL TxDOT project submittal rescheduled for February 23, 2026.
  - Anticipate review and approval to advertise for bids in accordance with current overall project timeline. (August 2026)
- Look Ahead Schedule
  - TxDOT Final PS&E revised to 02-23-2026.
  - DAP 60% Submittal – target to DAP team on 02-23-2026.
  - 3 Future FY26 Team Meetings 01-08-26, 02-12-2026, 03-12-2026.
- Other Items for Discussion

AMERICAN OVERSIGHT

From: James King <jim.king@kingadvising.com>
Sent: Thursday, December 11, 2025 11:34 AM EST
To: Maria Diaz <MARIA.C.DIAZ@cbp.dhs.gov>
CC: Sid Mielke <smielke@seatx.com>; Elsa Hinojosa <mhinojosa1@ci.laredo.tx.us>; LFO FACILITIES <LFO-FACILITIES@cbp.dhs.gov>; Eduardo Lozano <EDUARDO.LOZANO@CBP.DHS.GOV>; ALBERTO A FLORES <ALBERTO.A.FLORES@CBP.DHS.GOV>; DAVID.M.STELLEMA@cbp.dhs.gov <DAVID.M.STELLEMA@cbp.dhs.gov>; Jared Casperson <JARED.CASPERSON@cbp.dhs.gov>; elizabeth.f.hamlett@cbp.dhs.gov <elizabeth.f.hamlett@cbp.dhs.gov>; RYAN H FLANAGAN <RYAN.H.FLANAGAN@cbp.dhs.gov>; David Cornelison <david.cornelison@gsa.gov>; James Lancaster <JAMES.A.LANCASTER@associates.cbp.dhs.gov>; Joseph W. Neeb <jneeb@ci.laredo.tx.us>; Jose Valdez <jvaldez5@ci.laredo.tx.us>; Steve Landin <selandin@ci.laredo.tx.us>; YVETTE.ROSS@cbp.dhs.gov <YVETTE.ROSS@cbp.dhs.gov>; Ramon Chavez <rchavez@ci.laredo.tx.us>; Kent Richard <jrichard@ci.laredo.tx.us>; Olga De Angel <odeangel@ci.laredo.tx.us>; Elizabeth Estrada <eestrada@ci.laredo.tx.us>; Gloria Saavedra <gsaavedra@ci.laredo.tx.us>; Evelyn Gomez <egomez@ci.laredo.tx.us>; David Randolph <randolphdavide@aol.com>; Aromero <aromero@seatx.com>; Martin R Covarrubias <mcovarrubias@seatx.com>; Kyle Gass <kyle.gass@kci.com>; Edward Ochoa <edward.ochoa@kci.com>; KELLY L BALDWIN <kelly.l.baldwin@cbp.dhs.gov>; ROBERT NORRIE <ROBERT.NORRIE@cbp.dhs.gov>; Javier Vasquez <JAVIER.VASQUEZ@CBP.DHS.GOV>; Jared Bradley <jared.bradley@gsa.gov>; JUAN O FAZ <JUAN.O.FAZ@cbp.dhs.gov>; JUAN Chavez <JUAN.CHAVEZ@CBP.DHS.GOV>; Luis Lozano <LUIS.G.LOZANO@CBP.DHS.GOV>; SANTIAGO.III.ALVAREZ@cbp.dhs.gov <SANTIAGO.III.ALVAREZ@CBP.DHS.GOV>; MICHAEL C GARZA <MICHAEL.C.GARZA@cbp.dhs.gov>; PEDRO.A.SALINAS2@cbp.dhs.gov <PEDRO.A.SALINAS2@cbp.dhs.gov>; MARGARITA.GARZA@cbp.dhs.gov <MARGARITA.GARZA@CBP.DHS.GOV>; LAREDO POE FACILITIES <LAREDOPOEFACILITIES@cbp.dhs.gov>; REYMUNDO.CAVAZOS@cbp.dhs.gov <REYMUNDO.CAVAZOS@CBP.DHS.GOV>; EFREN.R.RANGEL@cbp.dhs.gov <EFREN.R.RANGEL@cbp.dhs.gov>; JEFFREY.J.MARA@cbp.dhs.gov <JEFFREY.J.MARA@CBP.DHS.GOV>; ADRIAN.C.GUERRA@cbp.dhs.gov <ADRIAN.C.GUERRA@CBP.DHS.GOV>; James M. Agee <JAMES.M.AGEE@associates.cbp.dhs.gov>; ROBERT A. DYAR <ROBERT.A.DYAR@cbp.dhs.gov>; alejandro.camacho@associates.cbp.dhs.gov <alejandro.camacho@associates.cbp.dhs.gov>; Mark Woods <mark.woods@gsa.gov>; Alberto Garcia <alberto.garcia@gsa.gov>; CHERELLE A DRAKE <CHERELLE.A.DRAKE@cbp.dhs.gov>; MORENO, TONY <TONY.MORENO@cbp.dhs.gov>; SPRAKER, KIRSTEN A. (CTR) <KIRSTEN.A.SPRAKER@associates.cbp.dhs.gov>; MARIN, JOSE A <JOSE.A.MARIN@cbp.dhs.gov>; Joshua Serian <joshua.serian@cbp.dhs.gov>; ADAMS, JONATHAN <JONATHAN.ADAMS@cbp.dhs.gov>; BENAVIDES, LEOBARDO <LEOBARDO.BENAVIDES@CBP.DHS.gov>; CROUCH, CHRISTOPHERM <CHRISTOPHER.M.CROUCH@cbp.dhs.gov>; HANNA, AUSTIN J <AUSTIN.J.HANNA@associates.cbp.dhs.gov>; COSTILLA, RUBEN (OIT) <RUBEN.COSTILLA@cbp.dhs.gov>; ESPINOZA MONTALVO, RICARDO (OIT) <RICARDO.ESPINOZAMONTALVO@cbp.dhs.gov>; ROBERTSON, HEATHER M <HEATHER.M.ROBERTSON@CBP.DHS.GOV>; MARTINEZ, JORGE Z (OIT) <JORGE.Z.MARTINEZ@CBP.DHS.GOV>; CAMACHO, JUAN R <JUAN.R.CAMACHO@cbp.dhs.gov>
Subject: Re: FY25 Laredo WTB Expansion Project
Attachment(s): "Re FY25 Laredo WTB Expansion Project.msg"

Sender: jim.king@kingadvising.com
Subject: Re: FY25 Laredo WTB Expansion Project
Message-Id: <0E0B0E5B-EBE5-4394-BF2A-34A00A62B949@kingadvising.com>
Recipient: jneeb@ci.laredo.tx.us

AMERICAN OVERSIGHT

From: James King <jim.king@kingadvising.com>
Sent: Thursday, December 11, 2025 11:16 AM EST
To: Maria Diaz <MARIA.C.DIAZ@cbp.dhs.gov>
CC: Sid Mielke <smielke@seatx.com>; Elsa Hinojosa <mhinojosa1@ci.laredo.tx.us>; LFO FACILITIES <LFO-FACILITIES@cbp.dhs.gov>; Eduardo Lozano <EDUARDO.LOZANO@CBP.DHS.GOV>; ALBERTO A FLORES <ALBERTO.A.FLORES@CBP.DHS.GOV>; DAVID.M.STELLEMA@cbp.dhs.gov <DAVID.M.STELLEMA@cbp.dhs.gov>; Jared Casperson <JARED.CASPERSON@cbp.dhs.gov>; elizabeth.f.hamlett@cbp.dhs.gov <elizabeth.f.hamlett@cbp.dhs.gov>; RYAN H FLANAGAN <RYAN.H.FLANAGAN@cbp.dhs.gov>; David Cornelison <david.cornelison@gsa.gov>; James Lancaster <JAMES.A.LANCASTER@associates.cbp.dhs.gov>; Joseph W. Neeb <jneeb@ci.laredo.tx.us>; Jose Valdez <jvaldez5@ci.laredo.tx.us>; Steve Landin <selandin@ci.laredo.tx.us>; YVETTE.ROSS@cbp.dhs.gov <YVETTE.ROSS@cbp.dhs.gov>; Ramon Chavez <rchavez@ci.laredo.tx.us>; Kent Richard <jrichard@ci.laredo.tx.us>; Olga De Angel <odeangel@ci.laredo.tx.us>; Elizabeth Estrada <eestrada@ci.laredo.tx.us>; Gloria Saavedra <gsaavedra@ci.laredo.tx.us>; Evelyn Gomez <egomez@ci.laredo.tx.us>; David Randolph <randolphdavide@aol.com>; Aromero <aromero@seatx.com>; Martin R Covarrubias <mcovarrubias@seatx.com>; Kyle Gass <kyle.gass@kci.com>; Edward Ochoa <edward.ochoa@kci.com>; KELLY L BALDWIN <kelly.l.baldwin@cbp.dhs.gov>; ROBERT NORRIE <ROBERT.NORRIE@cbp.dhs.gov>; Javier Vasquez <JAVIER.VASQUEZ@CBP.DHS.GOV>; Jared Bradley <jared.bradley@gsa.gov>; JUAN O FAZ <JUAN.O.FAZ@cbp.dhs.gov>; JUAN Chavez <JUAN.CHAVEZ@CBP.DHS.gov>; Luis Lozano <LUIS.G.LOZANO@CBP.DHS.GOV>; SANTIAGO.III.ALVAREZ@cbp.dhs.gov <SANTIAGO.III.ALVAREZ@CBP.DHS.GOV>; MICHAEL C GARZA <MICHAEL.C.GARZA@cbp.dhs.gov>; PEDRO.A.SALINAS2@cbp.dhs.gov <PEDRO.A.SALINAS2@cbp.dhs.gov>; MARGARITA.GARZA@cbp.dhs.gov <MARGARITA.GARZA@CBP.DHS.GOV>; LAREDO POE FACILITIES <LAREDOPOEFACILITIES@cbp.dhs.gov>; REYMUNDO.CAVAZOS@cbp.dhs.gov <REYMUNDO.CAVAZOS@CBP.DHS.GOV>; EFREN.R.RANGEL@cbp.dhs.gov <EFREN.R.RANGEL@cbp.dhs.gov>; JEFFREY.J.MARA@cbp.dhs.gov <JEFFREY.J.MARA@CBP.DHS.GOV>; ADRIAN.C.GUERRA@cbp.dhs.gov <ADRIAN.C.GUERRA@CBP.DHS.GOV>; James M. Agee <JAMES.M.AGEE@associates.cbp.dhs.gov>; ROBERT A. DYAR <ROBERT.A.DYAR@cbp.dhs.gov>; alejandro.camacho@associates.cbp.dhs.gov <alejandro.camacho@associates.cbp.dhs.gov>; Mark Woods <mark.woods@gsa.gov>; Alberto Garcia <alberto.garcia@gsa.gov>; CHERELLE A DRAKE <CHERELLE.A.DRAKE@cbp.dhs.gov>; MORENO, TONY <TONY.MORENO@cbp.dhs.gov>; SPRAKER, KIRSTEN A. (CTR) <KIRSTEN.A.SPRAKER@associates.cbp.dhs.gov>; MARIN, JOSE A <JOSE.A.MARIN@cbp.dhs.gov>; Joshua Serian <joshua.serian@cbp.dhs.gov>; ADAMS, JONATHAN <JONATHAN.ADAMS@cbp.dhs.gov>; BENAVIDES, LEOBARDO <LEOBARDO.BENAVIDES@CBP.DHS.gov>; CROUCH, CHRISTOPHERM <CHRISTOPHER.M.CROUCH@cbp.dhs.gov>; HANNA, AUSTIN J <AUSTIN.J.HANNA@associates.cbp.dhs.gov>; COSTILLA, RUBEN (OIT) <RUBEN.COSTILLA@cbp.dhs.gov>; ESPINOZA MONTALVO, RICARDO (OIT) <RICARDO.ESPINOZAMONTALVO@cbp.dhs.gov>; ROBERTSON, HEATHER M <HEATHER.M.ROBERTSON@CBP.DHS.GOV>; MARTINEZ, JORGE Z (OIT) <JORGE.Z.MARTINEZ@CBP.DHS.GOV>; CAMACHO, JUAN R <JUAN.R.CAMACHO@cbp.dhs.gov>
Subject: Re: FY25 Laredo WTB Expansion Project
Attachment(s): "Mail Attachment.ics","attachment.html","WTB - DAP PROJECT MTG AGENDA 12-11-25.docx","attachment.html"

CAUTION: This email originated from outside your organization. Exercise caution when opening attachments or clicking links, especially from unknown senders.

On Nov 13, 2025, at 5:56 AM, DIAZ, MARIA C <MARIA.C.DIAZ@cbp.dhs.gov> wrote:

Please find agenda attached.

Microsoft Teams Need help?

Join the meeting now

Meeting ID: 220 633 975 367
Passcode: mV3GN2vE

Dial in by phone

+1 332-249-0605,,22046189# United States, New York City
Find a local number
Phone conference ID: 220 461 89#

For organizers: Meeting options | Reset dial-in PIN

AMERICAN OVERSIGHT

This Teams Meeting is hosted on a U.S. Government information system and is provided for U.S. Government-authorized use.

only. Unauthorized or improper use or access of this system may result in disciplinary action as well as civil and criminal penalties.

AMERICAN OVERSIGHT

AMERICAN OVERSIGHT

AMERICAN OVERSIGHT

Subject: FY25 Laredo WTB Expansion Project
Location: Microsoft Teams Meeting
Start: Thursday, November 13, 2025 11:00 AM EST
End: Thursday, November 13, 2025 12:00 PM EST
Recurrence: None
Organizer: MARIA.C.DIAZ@cbp.dhs.gov
Required Attendees: smielke@seatx.com; mhinojosa1@ci.laredo.tx.us; LFO-FACILITIES@cbp.dhs.gov; EDUARDO.LOZANO@cbp.dhs.gov; ALBERTO.A.FLORES@cbp.dhs.gov; DAVID.M.STELLEMA@cbp.dhs.gov
Optional Attendees: JARED.CASPERSON@cbp.dhs.gov; elizabeth.f.hamlett@cbp.dhs.gov; RYAN.H.FLANAGAN@cbp.dhs.gov; david.cornelison@gsa.gov; JAMES.A.LANCASTER@associates.cbp.dhs.gov; jneeb@ci.laredo.tx.us; jvaldez5@ci.laredo.tx.us; selandin@ci.laredo.tx.us; YVETTE.ROSS@cbp.dhs.gov; rchavez@ci.laredo.tx.us; jrichard@ci.laredo.tx.us; odeangel@ci.laredo.tx.us; eestrada@ci.laredo.tx.us; gsaavedra@ci.laredo.tx.us; egomez@ci.laredo.tx.us; jim.king@kingadvising.com; randolphdavide@aol.com; aromero@seatx.com; mcovarrubias@seatx.com; kyle.gass@kci.com; edward.ochoa@kci.com; kelly.l.baldwin@cbp.dhs.gov; ROBERT.NORRIE@cbp.dhs.gov; idaho4jk@gmail.com; JAVIER.VASQUEZ@cbp.dhs.gov; jared.bradley@gsa.gov; JUAN.O.FAZ@cbp.dhs.gov; JUAN.CHAVEZ@cbp.dhs.gov; LUIS.G.LOZANO@cbp.dhs.gov; SANTIAGO.III.ALVAREZ@cbp.dhs.gov; MICHAEL.C.GARZA@cbp.dhs.gov; PEDRO.A.SALINAS2@cbp.dhs.gov; MARGARITA.GARZA@cbp.dhs.gov; LAREDOPOEFACILITIES@cbp.dhs.gov; REYMUNDO.CAVAZOS@cbp.dhs.gov; EFREN.R.RANGEL@cbp.dhs.gov; JEFFREY.J.MARA@cbp.dhs.gov; ADRIAN.C.GUERRA@cbp.dhs.gov; JAMES.M.AGEE@associates.cbp.dhs.gov; ROBERT.A.DYAR@cbp.dhs.gov; alejandro.camacho@associates.cbp.dhs.gov; mark.woods@gsa.gov; alberto.garcia@gsa.gov; CHERELLE.A.DRAKE@cbp.dhs.gov; TONY.MORENO@cbp.dhs.gov; KIRSTEN.A.SPRAKER@associates.cbp.dhs.gov; JOSE.A.MARIN@cbp.dhs.gov; joshua.serian@cbp.dhs.gov; JONATHAN.ADAMS@cbp.dhs.gov; LEOBARDO.BENAVIDES@cbp.dhs.gov; CHRISTOPHER.M.CROUCH@cbp.dhs.gov; AUSTIN.J.HANNA@associates.cbp.dhs.gov; RUBEN.COSTILLA@cbp.dhs.gov; RICARDO.ESPINOZAMONTALVO@cbp.dhs.gov; HEATHER.M.ROBERTSON@cbp.dhs.gov; JORGE.Z.MARTINEZ@cbp.dhs.gov; JUAN.R.CAMACHO@cbp.dhs.gov
Attachments: cid:657DC2B79B13B242B8055A5B2165F082@namprd09.prod.outlook.com

Please find agenda attached._____Microsoft Teams Need help?<https://aka.ms/JoinTeamsMeeting?omkt=en-US>Join the meeting now<https://teams.microsoft.com/l/meetup-join/19%3ameeting_OWFhN2RkNjItZTMzNi00YjllLTg4ZTctOTQ1ZDI4NjBlZWJj%40thread.v2/0?context=%7b%22Tid%22%3a%22e4b16b84-4c56-4f27-9af7-30345a161ad4%22%2c%22Oid%22%3a%22dc8cb40d-73db-4127-a9dd-10fb681c7d09%22%7d>Meeting ID: 220 633 975 367Passcode: mV3GN2vE_____Dial in by phone+1 332-249-0605,,22046189#<tel:+13322490605,,22046189> United States, New York CityFind a local number<https://dialin.teams.microsoft.com/375de86c-73d4-4348-8f44-48161d8e5356?id=22046189>Phone conference ID: 220 461 89#For organizers: Meeting options<https://teams.microsoft.com/meetingOptions/?organizerId=dc8cb40d-73db-4127-a9dd-10fb681c7d09&tenantId=e4b16b84-4c56-4f27-9af7-30345a161ad4&threadId=19_meeting_OWFhN2RkNjItZTMzNi00YjllLTg4ZTctOTQ1ZDI4NjBlZWJj@thread.v2&messageId=0&language=en-US> | Reset dial-in PIN<https://dialin.teams.microsoft.com/usp/pstnconferencing>This Teams Meeting is hosted on a U.S. Government information system and is provided for U.S. Government-authorized use only. Unauthorized or improper use or access of this system may result in disciplinary action as well as civil and criminal penalties._____

AMERICAN OVERSIGHT

STRUCTURAL ENGINEERING ASSOCIATES

Port Laredo TEXAS

IN ASSOCIATION WITH KING ADVISING LLC

MEETING AGENDA

LAREDO WORLD TRADE BRIDGE - EXPANSION PROJECT
DAP PROJECT WORKING GROUP
December 11, 2025
10:00 PM Central Standard Time, 11:00 PM Eastern Standard Time, 8:00 AM Pacific Standard Time

- Request to Utilize 2 Separate Construction Contracts/Projects for DAP Project Scope of Work
  - Create 2nd construction contract to include MEP early read lanes and CCTV equipment. Both scope items require construction within the active POE and will require vetting of employees and full coordination with CBP for scheduling of the work, plus the MEP items require sole-source proprietary equipment, and CCTV cameras will be furnished and installed by CBP via cost reimbursement agreement.
    - SEA to submit current Rapiscan written scope of services for 4 new MEP early read equipment to the DAP team and specific CBP NII personnel for review and comment
      - Request additional specific CBP NII group contacts in addition to Adrian Guerra, for the purpose of review and comment.
      - Owing to Rapiscan and Green Falcon familiarity with this specific work, will a full set of plans and specifications be required for final approval for this project component?
    - SEA/JMT design team to create a CCTV construction plans and specifications for the CCTV equipment required, for review by DAP team and specific OIT personnel.
      - Request additional specific CBP OIT group contacts that for the purpose of specific design coordination, review and comment.
      - The SEA/JMT team will utilize TxDOT standard drawings and specifications for the development of this component.
      - CCTV specific site visit will be confirmed and conducted in mid-January 2026. Date and Time TBD. Purpose will be to finalize definition of exact CCTV requirements, pole locations, and actual demarcation location for CCTV fiber run.
      - Rapiscan has indicated preliminarily that Green Falcon would likely be willing to prepare and submit to Rapiscan a scope and fee proposal to furnish and install the required CCTV component of this project, per the SEA/JMT documents.
  - The 1st and main construction contract to include all other DAP project components, plus the main portion of the overall WTB Expansion Project.
    - Review, comment and approval by the DAP Team will be required for all project. components Constructed with the Federal POE footprint. DAP project components include but are not limited to:
      - Remove & replace main POE security perimeter fence.
      - New NB bridge rolling gate and operator.
      - New and replacement roadway lighting within POE perimeter.
      - New concrete pavement section.
      - Proposed drainage between existing pavement and new NB bridge.
      - New pavement markings, delineators, signage and special traffic control devices required for approach to MEP units.

AMERICAN OVERSIGHT

  - The previous DAP project 30% submittal included many of the above noted items, for which review has been completed and comments received.
  - The project submittals for this main DAP/TxDOT project component will continue to be made in the same manner as was the 30% submittal utilizing select TxDOT project plans and specs. Submittal schedule for future submittals TBD by early January 2026.
- The two construction projects/contracts will **not** be required to receive final approval and move to construction along the same timeline.
  - The goal is to maintain the current overall project timeline for the 1st and main TxDOT/DAP project with final construction approval received by September 2026, to facilitate start of phase 1 construction in January 2027.
  - The second MEP/CCTV specific project timeline is to be moved forward as soon as possible. It is anticipated that this project will be completed months prior to completion of phase 1 of the main project.

- Status of 30% Submittal Package Review
  - CBP and GSA comments received but not fully reviewed at this time.
  - Brief verbal review of comments to be conducted at end of regular agenda items, time permitting.
- Status of TxDOT main project submittals
  - 100% TxDOT plan submittal comments received from TxDOT Laredo District.
  - 100% TxDOT comments under review and response period now.
  - FINAL TxDOT project submittal rescheduled for February 23, 2026.
  - Anticipate review and approval to advertise for bids in accordance with current overall project timeline. (August 2026)
- Look Ahead Schedule
  - TxDOT Final PS&E revised to 02-23-2026.
  - DAP 60% Submittal – target to DAP team on 02-23-2026.
  - 3 Future FY26 Team Meetings 01-08-26, 02-12-2026, 03-12-2026.
- Other Items for Discussion

AMERICAN OVERSIGHT

From: Mielke, Sid <smielke@seatx.com>
Sent: Wednesday, September 10, 2025 9:52 PM EDT
To: DIAZ, MARIA C <MARIA.C.DIAZ@cbp.dhs.gov>; Elsa Hinojosa <mhinojosa1@ci.laredo.tx.us>
CC: CASPERSON, JARED <JARED.CASPERSON@cbp.dhs.gov>; HAMLETT, ELIZABETH F <elizabeth.f.hamlett@cbp.dhs.gov>; FLANAGAN, RYAN H <RYAN.H.FLANAGAN@cbp.dhs.gov>; David Cornelison <david.cornelison@gsa.gov>; LANCASTER, JAMES A (CTR) <JAMES.A.LANCASTER@associates.cbp.dhs.gov>; Joseph W. Neeb <jneeb@ci.laredo.tx.us>; Jose A. Valdez, Jr. <jvaldez5@ci.laredo.tx.us>; Steve E. Landin <selandin@ci.laredo.tx.us>; rchavez@ci.laredo.tx.us <rchavez@ci.laredo.tx.us>; jrichard@ci.laredo.tx.us <jrichard@ci.laredo.tx.us>; Olga De Angel <odeangel@ci.laredo.tx.us>; Elizabeth Estrada <eestrada@ci.laredo.tx.us>; gsaavedra@ci.laredo.tx.us <gsaavedra@ci.laredo.tx.us>; Evelyn Gomez <egomez@ci.laredo.tx.us>; jim . king <jim.king@kingadvising.com>; randolphdavide <randolphdavide@aol.com>; Romero, Adrian <aromero@seatx.com>; Covarrubias, Martin <mcovarrubias@seatx.com>; KyleGass <kyle.gass@kci.com>; Edward Ochoa <edward.ochoa@kci.com>; BALDWIN,KELLY L <kelly.l.baldwin@cbp.dhs.gov>; NORRIE, ROBERT <ROBERT.NORRIE@cbp.dhs.gov>; HAYNES, YVETTE <YVETTE.HAYNES@cbp.dhs.gov>
Subject: Re: FY25 Laredo WTB Expansion Project
Attachment(s): "WTB-DA[[RPKECT MTG HANDOUTS 09-11-2025.pdf"

CAUTION: This email originated from outside your organization. Exercise caution when opening attachments or clicking links, especially from unknown senders.
To All,

Attached is a file containing several conceptual exhibits that we plan to use for the various agenda items.

Thanks,

Sidney "Sid" A. Mielke, P.E. Senior Project Manager
A JMT DIVISION
3838 NW Loop 410, San Antonio, TX 78229
P: (210)735-9202
C (210)861-3126
E:smielke@seatx.com

From: DIAZ, MARIA C
Sent: Tuesday, April 1, 2025 6:55 AM
To: DIAZ, MARIA C <MARIA.C.DIAZ@cbp.dhs.gov>; Mielke, Sid <smielke@seatx.com>; Elsa Hinojosa <mhinojosa1@ci.laredo.tx.us>
Cc: CASPERSON, JARED <JARED.CASPERSON@cbp.dhs.gov>; HAMLETT, ELIZABETH F <elizabeth.f.hamlett@cbp.dhs.gov>; FLANAGAN, RYAN H <RYAN.H.FLANAGAN@cbp.dhs.gov>; David Cornelison <david.cornelison@gsa.gov>; LANCASTER, JAMES A (CTR) <JAMES.A.LANCASTER@associates.cbp.dhs.gov>; Joseph W. Neeb <jneeb@ci.laredo.tx.us>; Jose A. Valdez, Jr. <jvaldez5@ci.laredo.tx.us>; Steve E. Landin <selandin@ci.laredo.tx.us>; rchavez@ci.laredo.tx.us <rchavez@ci.laredo.tx.us>; jrichard@ci.laredo.tx.us <jrichard@ci.laredo.tx.us>; Olga De Angel <odeangel@ci.laredo.tx.us>; Elizabeth Estrada <eestrada@ci.laredo.tx.us>; gsaavedra@ci.laredo.tx.us <gsaavedra@ci.laredo.tx.us>; Evelyn Gomez <egomez@ci.laredo.tx.us>; jim.king <jim.king@kingadvising.com>; randolphdavide <randolphdavide@aol.com>; Romero, Adrian <aromero@seatx.com>; Covarrubias, Martin <mcovarrubias@seatx.com>; Kyle Gass <kyle.gass@kci.com>; edward.ochoa@kci.com <edward.ochoa@kci.com>; BALDWIN, KELLY L <kelly.l.baldwin@cbp.dhs.gov>; NORRIE, ROBERT <ROBERT.NORRIE@cbp.dhs.gov>; HAYNES, YVETTE <YVETTE.HAYNES@cbp.dhs.gov>
Subject: FY25 Laredo WTB Expansion Project
When: Thursday, September 11, 2025 10:00 AM-10:30 AM.
Where: Microsoft Teams Meeting

Cyber Security Reminder: Please use caution - message originated outside JMT.

Microsoft Teams Need help?

Join the meeting now

Meeting ID:220 633 975 367
Passcode:mV3GN2vE

Dial in by phone

+1 332-249-0605,,22046189#United States, New York City
Find a local number
Phone conference ID:220 461 89#
For organizers:Meeting options | Reset dial-in PIN


AMERICAN OVERSIGHT

This Teams Meeting is hosted on a U.S. Government information system and is provided for U.S. Government-authorized use only.
Unauthorized or improper use or access of this system may result in disciplinary action as well as civil and criminal penalties.

This message is intended for the use of the individual or entity to which it is addressed and may contain information that is confidential, privileged and exempt from disclosure under applicable law. If the reader of this message is not the intended recipient or the employee or agent of the intended recipient, you are hereby notified that any dissemination, distribution, or copying of this communication is strictly prohibited. If you have received this communication in error, please contact the sender immediately and delete it from your system.


Thank You.

AMERICAN OVERSIGHT

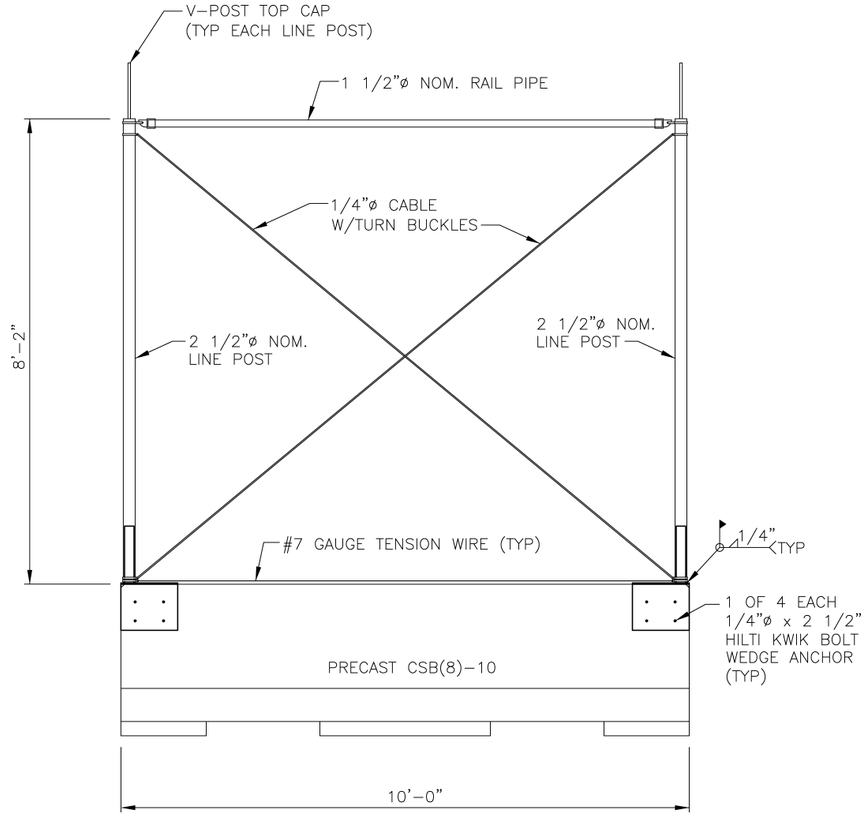


TEMPORARY SECURITY FENCE

CSB & FENCE BARRIER SEGMENT (ASSEMBLED)
(SCALE 3/8"=1'–0")

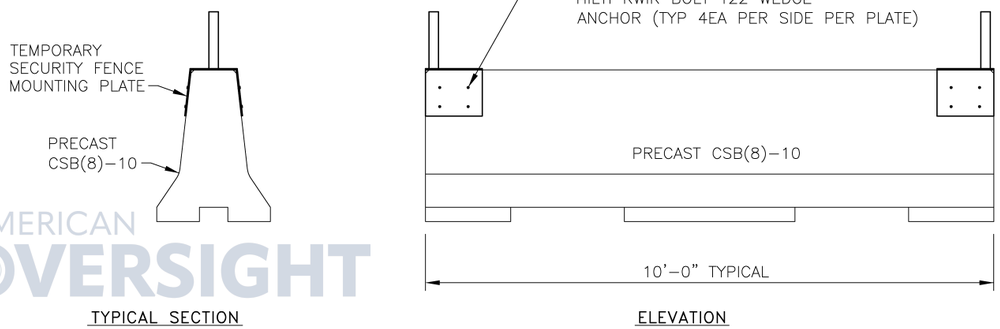


TEMPORARY SECURITY FENCE

PRECAST CSB BASE SECTION
(SCALE 3/8"=1'–0")

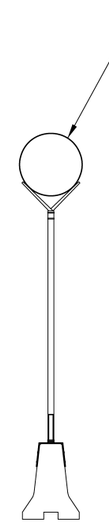


SIDE VIEW

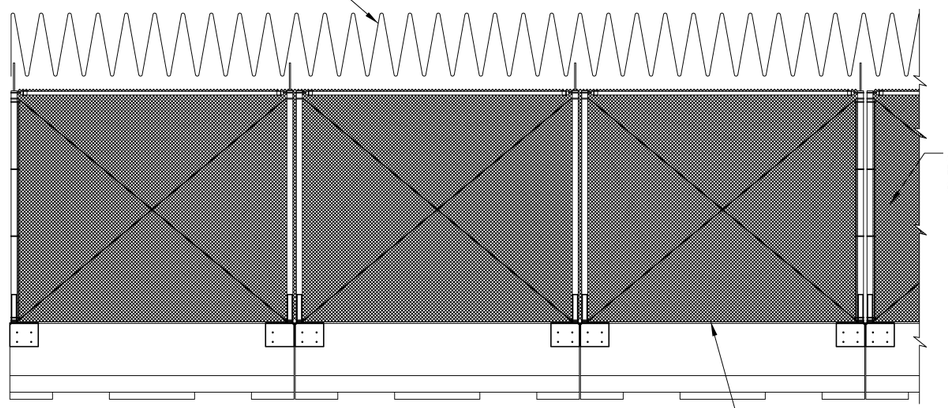

TEMPORARY SECURITY FENCE (10 FT)

(SCALE 3/16"=1'–0")

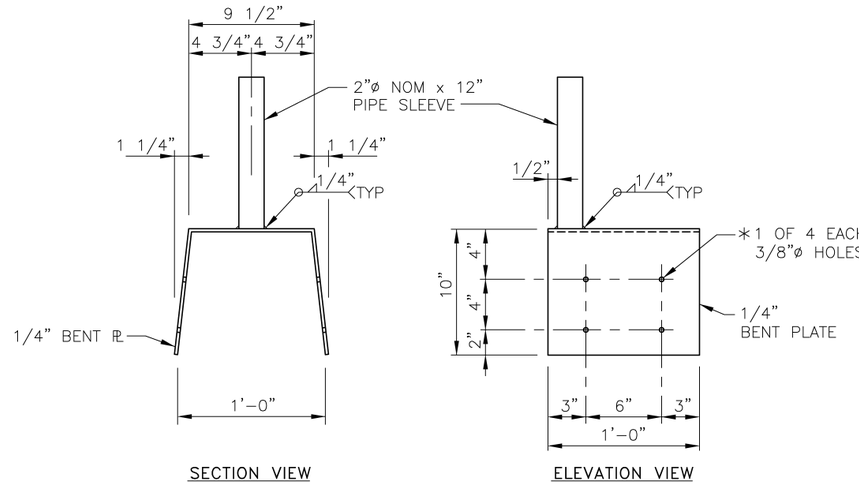

MOUNTING PLATE DETAILS

(SCALE 1"=1'–0")

GENERAL NOTES

1. ITEMS HEREON SHALL CONFORM TO ITEM 550, "CHAIN LINK FENCE".
2. ITEMS HEREON, EXCEPT PIPE SLEEVE AND BENT PLATE, SHALL BE FURNISHED GALVANIZED. PIPE SLEEVE SHALL BE FURNISHED UNFINISHED, BENT PLATE SHALL BE FURNISHED PAINTED INSIDE AND OUTSIDE. COLOR SHALL BE WHITE AND PAINT SHALL BE EXTERIOR RATED WATER BASED SUITABLE FOR COATING METAL SURFACES.
3. TYPICAL INSTALLATION PLAN LAYOUT AS SHOWN ELSEWHERE ON THE PLANS OR AS DIRECTED BY THE ENGINEER.
4. ALL CABLE CONNECTIONS ARE TO BE MADE WITH TWO 1/2" CABLE CLAMPS.
5. ONE END OF EACH TURNBUCKLE MAY BE ATTACHED DIRECTLY TO FITTINGS WITH A CLEVIS.

PRELIMINARY
INTERIM REVIEW ONLY
This document is released for the purpose of interim review under the authority of
SIDNY A. MIELKE P.E. #60799
Sep 08, 2025
It is not to be used for permit, bidding or construction purposes.
Structural Engineering Associates, Inc.
Firm Registration No. F-199

REV. NO.	DATE	DESCRIPTION	BY

STRUCTURAL ENGINEERING ASSOCIATES
TEXAS REGISTERED ENGINEERING FIRM F-199

CITY OF LAREDO

WORLD TRADE
INTERNATIONAL BRIDGE
EXPANSION PROJECT
CONCEPTUAL PLANS


TEMPORARY SECURITY FENCE
WITH PRECAST CSB BASE

DGN: SAM	FED. RD. DIV. NO.	STATE	FEDERAL AID PROJECT NO.			HIGHWAY NO.
CHK DGN:	6	TEXAS				IH 69W
DWG: ATM	CONTROL	SUBSECTION	JOB NO.			SHEET NO.
CHK DWG: SAM	LAR	WEBB	0922	33	213	

AMERICAN OVERSIGHT
TX-MAYOR-26-0489-A-000408


ahernandez1

S:\Transportation\21–195C WTB Intl Bridge Exp\CAD\01–Sheets\NEW & EXP BRIDGE\NEW BRIDGE\21–195C.dwg

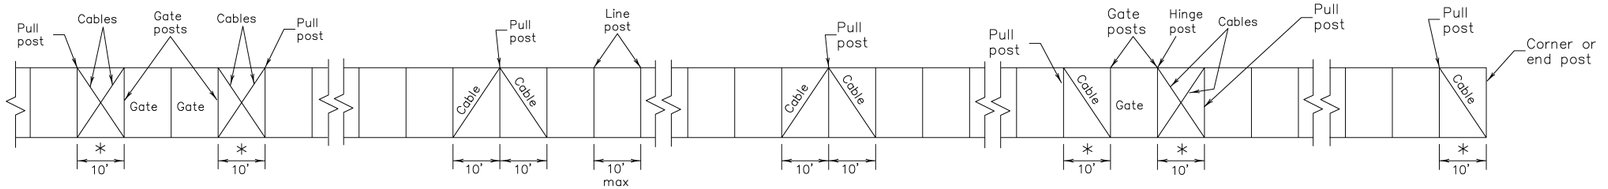

* Slack span for fabric


TYPICAL CABLE AND POST ARRANGEMENT

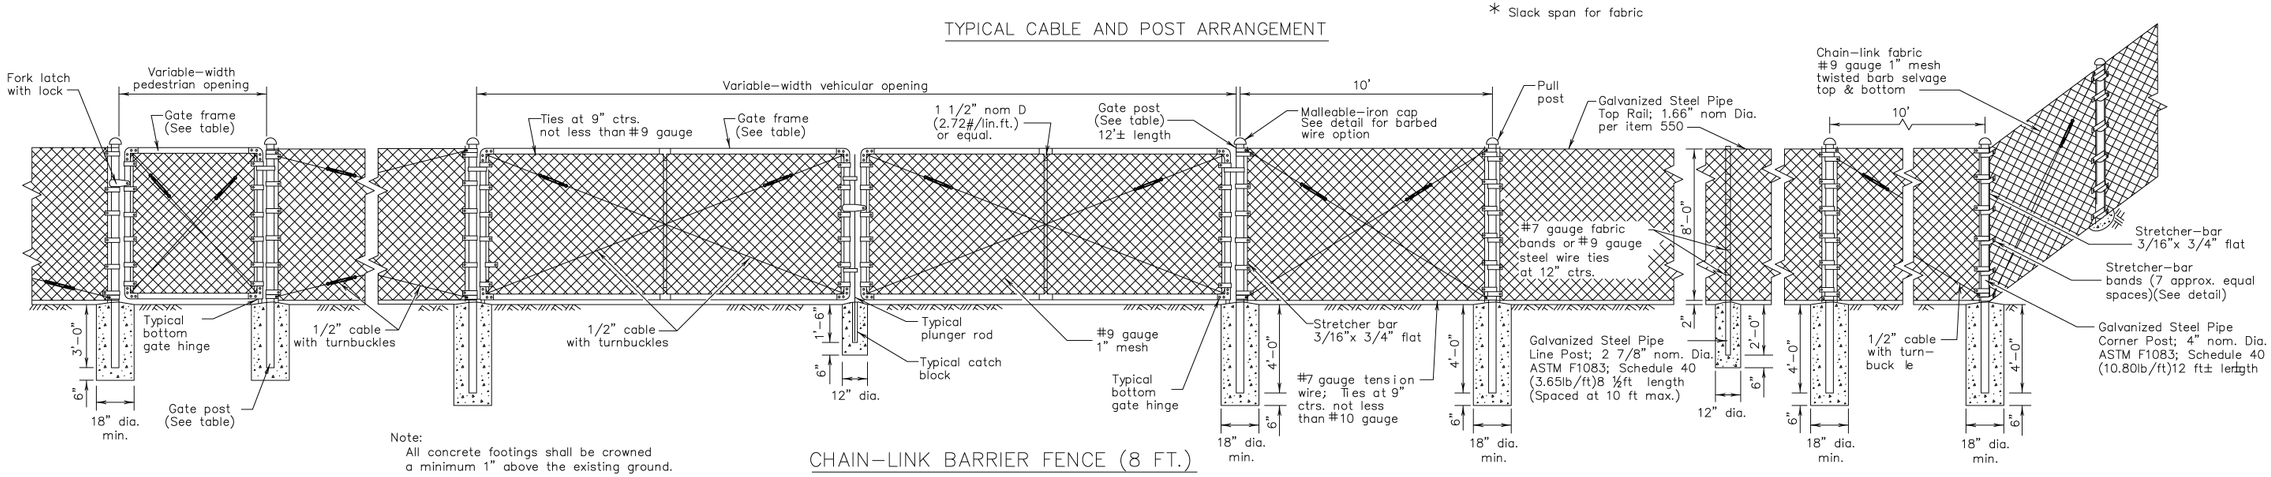


Note:
All concrete footings shall be crowned a minimum 1" above the existing ground.

CHAIN–LINK BARRIER FENCE (8 FT.)


Foundation designs shown are "minimums" for a 8 ft. fence. Taller fences may require larger foundation designs.

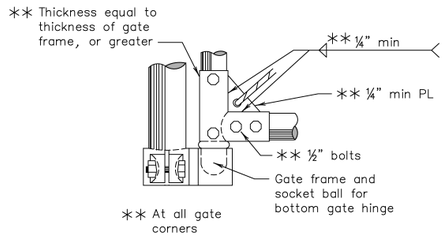

TYPICAL BOTTOM GATE HINGE

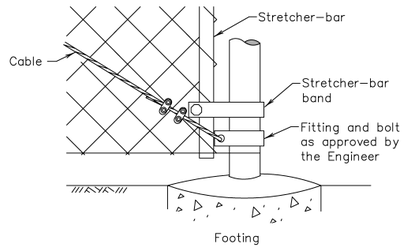

TERMINAL POST DETAIL

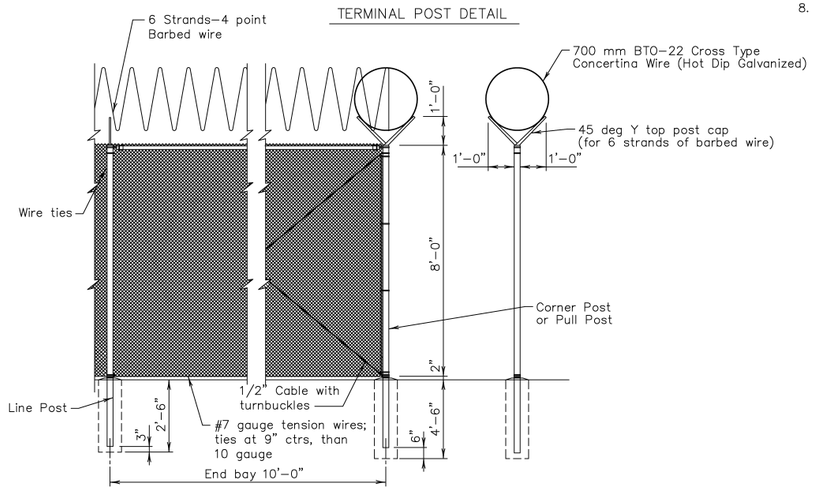

REQUIRED FENCE & GATE TOP TREATEMENT


45 Deg Y–TOP Cap section, with 6 strand barbed wire and cross type concertina razor wire, on top of fence and gates. (Typical)(Shall conform to item 550, chain link fence where applicable)

GATE (TYPES AND SIZES)	
Single Inclusive	Double Inclusive
Up to 6' Over 6' to 12' Over 12' to 18' Over 18'	Up to 12' Over 12' to 26' Over 26' to 36' Over 36'


GATE FRAME (WEIGHT)		GATE POST (WEIGHT)	
SIZE	WT./LIN. FT.	SIZE	WT./LIN. FT.
1 ½" nom dia. or equal	2.72 Lbs.	2 ½" nom dia. or equal	5.79 Lbs.
		3 ½" nom dia. or equal	9.11 Lbs.
		6" nom dia.	18.97 Lbs.
		8" nom dia.	24.70 Lbs.

GENERAL NOTES

1. Items hereon shall conform to Item 550, "Chain Link Fence."
2. Typical installation plan may vary as shown elsewhere on the plans or as directed by the Engineer. Location of gates shown elsewhere on plans.
3. Gate–frame members shall be bolted at frame corners to joint fittings with four ½" bolts per joint.
4. All cable connections are to be made with two 3/8" cable clamps.
5. All pull posts and end posts and their foundations shall have the same respective dimensions as those shown for corner post, except at gates. At gates pull posts shall have the same respective dimensions as those shown for the gate posts.
6. All pull post shall be furnished with two stretcher bars.
7. One end of each turnbuckle may be attached directly to fittings with a clevis.
8. Concrete footings are to be crowned at the top to shed water.

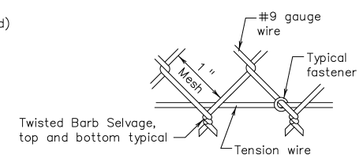

FABRIC & TENSION WIRE DETAIL, TOP & BOTTOM

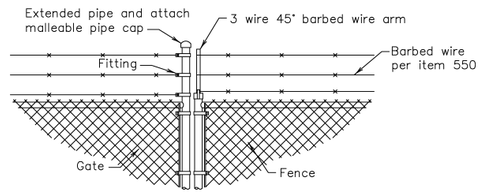

BARBED WIRE OPTION DETAIL

PRELIMINARY
INTERIM REVIEW ONLY
This document is released for the purpose of interim review under the authority of
SIDNY A. MIELKE P.E. #60799
Sep 10, 2025
It is not to be used for permit, bidding or construction purposes.
Structural Engineering Associates, Inc.
Firm Registration No. F-199

REV. NO.	DATE	DESCRIPTION	BY

STRUCTURAL ENGINEERING ASSOCIATES
TEXAS REGISTERED ENGINEERING FIRM F-199

CITY OF LAREDO

WORLD TRADE
INTERNATIONAL BRIDGE
EXPANSION PROJECT
CONCEPTUAL PLANS

SECURITY FENCE DETAILS

DGN: SAM	FED. RD. DIV. NO.	STATE	FEDERAL AID PROJECT NO.			HIGHWAY NO.
CHK DGN:	6	TEXAS				IH 69W
DWG: ATM	CONTROL	SUBSECT	JOB NO.			SHEET NO.
CHK DWG: SAM	LAR	WEBB	0922	33	213	

TX-MAYOR-26-0489-A-000409

AMERICAN OVERSIGHT

ahernandez1

S:\Transportation\21–195C WTB Intl Bridge Exp\CAD\01–Sheets\NEW & EXP BRIDGE\NEW BRIDGE\21–195C.dwg

NEW CLF-10 (MOD) CITY OF LAREDO BRIDGE SECURITY PERIMETER)

NEW CLF-RO(10)(MOD) ON BRIDGE BARRIER

4 - EACH 45'-0" +/- ROLLING GATES (FOR POE BRIDGE SECURITY GATE)

NEW CLF--10 (MOD) (FED POE SECURITY PERIMETER)

DETAIL A

PROPOSED BASELINE WORLD TRADE BRIDGE

SEE DETAIL A FOR RADIUS POINT

NEW CLF-RO(10)(MOD) ON BRIDGE BARRIER

NEW CLF-10 (MOD) CITY OF LAREDO BRIDGE SECURITY PERIMETER)

NEW CLF--10 (MOD) (FED POE SECURITY PERIMETER)

GEOMETRIC LAYOUT POINTS			
#	STA	OFFSET	LT/RT
1	28+16.66	90.00'	LT
2	28+31.74	109.18'	LT
3	28+84.68	84.45'	RT
4	29+90.53	93.28'	RT
5	28+16.66	105.50'	LT
6	29+17.24	332.82'	RT

PROPOSED FENCE AND GATE LAYOUT WITH PRE-MEP GAUGING LANES REMAINING ON BRIDGE DEPARTURE ROADWAY

NOTE

-THE CONTOUR ELEVATIONS REPRESENT THE FINISHED GRADING
-PLACE TOPSOIL AND PERMANENT SEEDING IN EMBANKMENT AREAS

NO	DATE	REVISION	APPROVED
-	-	-	-
-	-	-	-
-	-	-	-

GRAPHIC SCALE
(IN FEET)
20 10 0 20 40 60
1" = 40'

SEA STRUCTURAL ENGINEERING ASSOCIATES
A JMT COMPANY
TEXAS REGISTERED ENGINEERING FIRM F-199

KCI TECHNOLOGIES, INC.
2806 W. BITTERS RD. - SUITE 218
SAN ANTONIO, TX 78248 - 210.641.9999
TEXAS REGISTERED ENGINEERING FIRM
TBPE FIRM No. F-10573
www.kci.com

CITY OF LAREDO
TEXAS

WORLD TRADE
INTERNATIONAL BRIDGE
EXPANSION PROJECT

PROPOSED FENCING AND GATE LAYOUT

INTERIM REVIEW
THIS DOCUMENT HAS BEEN RELEASED FOR INTERIM REVIEW PURPOSES ONLY (NOT FOR CONSTRUCTION), UNDER THE AUTHORITY OF KYLE GASS, P.E. 94833
ON 7/21/2025

DGN: JC	FED. RD. DIV. NO.	STATE	FEDERAL AID PROJECT NO.			HIGHWAY NO.
CHK DGN: KG		TEXAS	---------			N/A
DW:	CONT.	SECT.	JOB		JOB NO.	SHEET NO.
CHK DWG: LAR		WEBB	0922	33	213	46

TXEMAYOR2-1428-25-000211

PLOTTED BY: nathan.craig
PLOTTED SCALE: 1:39.9999
PEN TABLE: WTB_PEN.TBL
PLOT DRIVER: pdf-c.pltcfg
PLOTTED ON: 7/21/2025 @ 6:18:20 PM
DESIGN FILENAME: c:\dms\kci-projects_02\nathan.craig@kci.com\dms939711\DT_INTERSECTIONS.dgn

NEW CLF-10 (MOD)
CITY OF LAREDO
BRIDGE SECURITY
PERIMETER)

NEW CLF--10 (MOD)
(FED POE SECURITY
PERIMETER)

4 - EACH 52'-0" +/-
ROLLING GATES
(FOR POE BRIDGE
SECURITY GATE)

NEW CLF-RO(10)(MOD)
ON BRIDGE BARRIER

DETAIL A

PROPOSED BASELINE
WORLD TRADE BRIDGE

NEW CLF-RO(10)(MOD)
ON BRIDGE BARRIER

NEW CLF-10 (MOD)
CITY OF LAREDO
BRIDGE SECURITY
PERIMETER)

SEE DETAIL A FOR RADIUS POINT

GEOMETRIC LAYOUT POINTS			
#	STA	OFFSET	LT/RT
1	28+16.66	90.00'	LT
2	28+31.74	109.18'	LT
3	28+84.68	84.45'	RT
4	29+90.53	93.28'	RT
5	28+16.66	105.50'	LT
6	29+17.24	332.82'	RT

PROPOSED FENCE AND GATE LAYOUT WITH PRE-MEP GAUGING LANES RELOCATED TO FRONT OF MEP UNITS

NOTE

-THE CONTOUR ELEVATIONS REPRESENT THE FINISHED GRADING
-PLACE TOPSOIL AND PERMANENT SEEDING IN EMBANKMENT AREAS

NO	DATE	REVISION	APPROVED
-	-	-	-
-	-	-	-
-	-	-	-

GRAPHIC SCALE
(IN FEET)
20 10 0 20 40 60
1" = 40'

STRUCTURAL ENGINEERING ASSOCIATES
A JMT COMPANY
TEXAS REGISTERED ENGINEERING FIRM F-199

KCI TECHNOLOGIES, INC.
2806 W. BITTERS RD. - SUITE 218
SAN ANTONIO, TX 78248 - 210.641.9999
TEXAS REGISTERED ENGINEERING FIRM
TBPE FIRM No. F-10573
www.kci.com

CITY OF LAREDO
TEXAS

WORLD TRADE
INTERNATIONAL BRIDGE
EXPANSION PROJECT

PROPOSED FENCING
AND GATE LAYOUT

INTERIM REVIEW
THIS DOCUMENT HAS BEEN RELEASED FOR INTERIM REVIEW PURPOSES ONLY (NOT FOR CONSTRUCTION), UNDER THE AUTHORITY OF KYLE GASS, P.E. 94833
ON 7/21/2025

DGN: JC	FED. RD. DIV. NO.	STATE	FEDERAL AID PROJECT NO.			HIGHWAY NO.
CHK DGN: KG		TEXAS	----------			N/A
DWG:	CONTROL	SECTION	JOB	JOB NO.		SHEET NO
CHK DWG: LAR		WEBB	0922	33	213	46

TX-MAYOR-26-0489-A-00011

PLOTTED BY: nathan.craig
PLOTTED SCALE: 1:39.9999
PEN TABLE: WTB_PEN.TBL
PLOT DRIVER: pdf-c.pltcfg
PLOTTED ON: 7/21/2025 @ 6:18:20 PM
DESIGN FILENAME: c:\dms\kci-projects_02\nath
ci.com\dms939711\DT_INTERSECTIONS.dgn
AMERICAN OVERSIGHT

BRIDGE LIGHTS BOTH SIDES OF BRIDGE TYPICAL

PROPOSED 40 FOOT CCTV POLE WITH 2 CAMERAS 1- PTZ, 1 FIXED ON SECURITY GATE

7 EACH NEW ROADWAY LUMINAIRES TO MATCH EXISTING GSA ROADWAY LUMINAIRES (TYPICAL)

GEOMETRIC LAYOUT POINTS			
#	STA	OFFSET	LT/RT
1	28+16.66	90.00'	LT
2	28+31.74	109.18'	LT
3	28+84.68	84.45'	RT
4	29+90.53	93.28'	RT
5	28+16.66	105.50'	LT
6	29+17.24	332.82'	RT

DETAIL A

PROPOSED BASELINE WORLD TRADE BRIDGE

SEE DETAIL A FOR RADIUS POINT

NOTE

-THE CONTOUR ELEVATIONS REPRESENT THE FINISHED GRADING
-PLACE TOPSOIL AND PERMANENT SEEDING IN EMBANKMENT AREAS

NO	DATE	REVISION	APPROVED
-	-	-	-
-	-	-	-
-	-	-	-

GRAPHIC SCALE
(IN FEET)
20 10 0 20 40 60
1" = 40'

STRUCTURAL ENGINEERING ASSOCIATES
A JACOBS COMPANY
TEXAS REGISTERED ENGINEERING FIRM F-199

KCI TECHNOLOGIES, INC.
2806 W. BITTERS RD. - SUITE 218
SAN ANTONIO, TX 78248 - 210.641.9999
TEXAS REGISTERED ENGINEERING FIRM
TBPE FIRM No. F-10573
www.kci.com

CITY OF LAREDO
TEXAS

WORLD TRADE
INTERNATIONAL BRIDGE
EXPANSION PROJECT

PROPOSED LIGHTING AND CCTV LAYOUT

INTERIM REVIEW
THIS DOCUMENT HAS BEEN RELEASED FOR INTERIM REVIEW PURPOSES ONLY (NOT FOR CONSTRUCTION), UNDER THE AUTHORITY OF
KYLE GASS, P.E. 94833
ON 7/21/2025

DGN: JC	FED. RD. DIV. NO.	STATE	FEDERAL AID PROJECT NO.			HIGHWAY NO.
CHK: KG		TEXAS	---------			N/A
DWN:	CONTROL	SECTION	JOB		JOB NO.	SHEET NO.
CHK DWG:	LAR	WEBB	0922	33	213	46

TXMAYOR-26-0489-A-00212

PLOTTED BY: nathan.craig
PLOTTED SCALE: 1:39.9999
PEN TABLE: WTB_PEN.TBL
PLOT DRIVER: pdf-c.pltcfg
PLOTTED ON: 7/21/2025 @ 6:18:20 PM
DESIGN FILENAME: c:\dms\kci-projects_02\nathan.craig@kci.com\dms939711\DT_INTERSECTIONS.dgn

BRIDGE LIGHTS BOTH SIDES OF BRIDGE TYPICAL

PROPOSED 40 FOOT CCTV POLE WITH 2 CAMERAS 1- PTZ, 1 FIXED ON SECURITY GATE

3 EACH NEW ROADWAY LUMINAIRES TO MATCH EXISTING GSA ROADWAY LUMINAIRES (TYPICAL)

4 EACH NEW ROADWAY LUMINAIRES TO MATCH EXISTING CITY OF LAREDO ROADWAY LUMINAIRES (TYPICAL)

GEOMETRIC LAYOUT POINTS			
#	STA	OFFSET	LT/RT
1	28+16.66	90.00'	LT
2	28+31.74	109.18'	LT
3	28+84.68	84.45'	RT
4	29+90.53	93.28'	RT
5	28+16.66	105.50'	LT
6	29+17.24	332.82'	RT

DETAIL A

PROPOSED BASELINE WORLD TRADE BRIDGE

SEE DETAIL A FOR RADIUS POINT

NOTE

-THE CONTOUR ELEVATIONS REPRESENT THE FINISHED GRADING
-PLACE TOPSOIL AND PERMANENT SEEDING IN EMBANKMENT AREAS

NO	DATE	REVISION	APPROVED
-	-	-	-
-	-	-	-
-	-	-	-

GRAPHIC SCALE (IN FEET)
20 10 0 20 40 60
1" = 40'

STRUCTURAL ENGINEERING ASSOCIATES
A JMT COMPANY
TEXAS REGISTERED ENGINEERING FIRM F-199

KCI TECHNOLOGIES, INC.
2806 W. BITTERS RD. - SUITE 218
SAN ANTONIO, TX 78248 - 210.641.9999
TEXAS REGISTERED ENGINEERING FIRM
TBPE FIRM No. F-10573
www.kci.com

CITY OF LAREDO
TEXAS

WORLD TRADE
INTERNATIONAL BRIDGE
EXPANSION PROJECT

PROPOSED LIGHTING AND CCTV LAYOUT

INTERIM REVIEW
THIS DOCUMENT HAS BEEN RELEASED FOR INTERIM REVIEW PURPOSES ONLY (NOT FOR CONSTRUCTION), UNDER THE AUTHORITY OF
KYLE GASS, P.E. 94833
ON 7/21/2025

DGN: JC	FED. RD. DIV. NO.	STATE	FEDERAL AID PROJECT NO.			HIGHWAY NO.
CHK DGN: KG		TEXAS	---------			N/A
DW:	CONT.	SEC.	CONTROL	SUB	JOB NO.	SHEET NO.
CHK DWG: LAR		WEBB	0922	33	213	46

TXEMAYOR2210489A00213

PLOTTED BY: nathan.craig
PLOTTED SCALE: 1:39.9999
PEN TABLE: WTB_PEN.TBL
PLOT DRIVER: pdf-c.pltcfg
PLOTTED ON: 7/21/2025 @ 6:18:20 PM
DESIGN FILENAME: c:\dms\kci-projects_02\nathan.craig@kci.com\dms939711DT_INTERSECTIONS.dgn

From: Mielke, Sid <smielke@seatx.com>
Sent: Wednesday, September 10, 2025 9:52 PM EDT
To: DIAZ, MARIA C <MARIA.C.DIAZ@cbp.dhs.gov>; Elsa Hinojosa <mhinojosa1@ci.laredo.tx.us>
CC: CASPERSON, JARED <JARED.CASPERSON@cbp.dhs.gov>; HAMLETT, ELIZABETH F <elizabeth.f.hamlett@cbp.dhs.gov>; FLANAGAN, RYAN H <RYAN.H.FLANAGAN@cbp.dhs.gov>; David Cornelison <david.cornelison@gsa.gov>; LANCASTER, JAMES A (CTR) <JAMES.A.LANCASTER@associates.cbp.dhs.gov>; Joseph W. Neeb <jneeb@ci.laredo.tx.us>; Jose A. Valdez, Jr. <jvaldez5@ci.laredo.tx.us>; Steve E. Landin <selandin@ci.laredo.tx.us>; rchavez@ci.laredo.tx.us <rchavez@ci.laredo.tx.us>; jrichard@ci.laredo.tx.us <jrichard@ci.laredo.tx.us>; Olga De Angel <odeangel@ci.laredo.tx.us>; Elizabeth Estrada <eestrada@ci.laredo.tx.us>; gsaavedra@ci.laredo.tx.us <gsaavedra@ci.laredo.tx.us>; Evelyn Gomez <egomez@ci.laredo.tx.us>; jim . king <jim.king@kingadvising.com>; randolphdavide <randolphdavide@aol.com>; Romero, Adrian <aromero@seatx.com>; Covarrubias, Martin <mcovarrubias@seatx.com>; KyleGass <kyle.gass@kci.com>; Edward Ochoa <edward.ochoa@kci.com>; BALDWIN,KELLY L <kelly.l.baldwin@cbp.dhs.gov>; NORRIE, ROBERT <ROBERT.NORRIE@cbp.dhs.gov>; HAYNES, YVETTE <YVETTE.HAYNES@cbp.dhs.gov>
Subject: Re: FY25 Laredo WTB Expansion Project
Attachment(s): "Re FY25 Laredo WTB Expansion Project.msg"

Sender: smielke@seatx.com
Subject: Re: FY25 Laredo WTB Expansion Project
Message-Id: <PH7PR20MB5089375854CF17F9632DE630BE09A@PH7PR20MB5089.namprd20.prod.outlook.com>
Recipient: jrichard@ci.laredo.tx.us

AMERICAN OVERSIGHT

From: Mielke, Sid <smielke@seatx.com>
Sent: Wednesday, September 10, 2025 9:52 PM EDT
To: DIAZ, MARIA C <MARIA.C.DIAZ@cbp.dhs.gov>; Elsa Hinojosa <mhinojosa1@ci.laredo.tx.us>
CC: CASPERSON, JARED <JARED.CASPERSON@cbp.dhs.gov>; HAMLETT, ELIZABETH F <elizabeth.f.hamlett@cbp.dhs.gov>; FLANAGAN, RYAN H <RYAN.H.FLANAGAN@cbp.dhs.gov>; David Cornelison <david.cornelison@gsa.gov>; LANCASTER, JAMES A (CTR) <JAMES.A.LANCASTER@associates.cbp.dhs.gov>; Joseph W. Neeb <jneeb@ci.laredo.tx.us>; Jose A. Valdez, Jr. <jvaldez5@ci.laredo.tx.us>; Steve E. Landin <selandin@ci.laredo.tx.us>; rchavez@ci.laredo.tx.us <rchavez@ci.laredo.tx.us>; jrichard@ci.laredo.tx.us <jrichard@ci.laredo.tx.us>; Olga De Angel <odeangel@ci.laredo.tx.us>; Elizabeth Estrada <eestrada@ci.laredo.tx.us>; gsaavedra@ci.laredo.tx.us <gsaavedra@ci.laredo.tx.us>; Evelyn Gomez <egomez@ci.laredo.tx.us>; jim . king <jim.king@kingadvising.com>; randolphdavide <randolphdavide@aol.com>; Romero, Adrian <aromero@seatx.com>; Covarrubias, Martin <mcovarrubias@seatx.com>; KyleGass <kyle.gass@kci.com>; Edward Ochoa <edward.ochoa@kci.com>; BALDWIN,KELLY L <kelly.l.baldwin@cbp.dhs.gov>; NORRIE, ROBERT <ROBERT.NORRIE@cbp.dhs.gov>; HAYNES, YVETTE <YVETTE.HAYNES@cbp.dhs.gov>
Subject: Re: FY25 Laredo WTB Expansion Project
Attachment(s): "WTB-DA[[RPKECT MTG HANDOUTS 09-11-2025.pdf"

CAUTION: This email originated from outside your organization. Exercise caution when opening attachments or clicking links, especially from unknown senders.
To All,

Attached is a file containing several conceptual exhibits that we plan to use for the various agenda items.

Thanks,

Sidney "Sid" A. Mielke, P.E. Senior Project Manager
A JMT DIVISION
3838 NW Loop 410, San Antonio, TX 78229
P: (210)735-9202
C (210)861-3126
E:smielke@seatx.com

From: DIAZ, MARIA C
Sent: Tuesday, April 1, 2025 6:55 AM
To: DIAZ, MARIA C <MARIA.C.DIAZ@cbp.dhs.gov>; Mielke, Sid <smielke@seatx.com>; Elsa Hinojosa <mhinojosa1@ci.laredo.tx.us>
Cc: CASPERSON, JARED <JARED.CASPERSON@cbp.dhs.gov>; HAMLETT, ELIZABETH F <elizabeth.f.hamlett@cbp.dhs.gov>; FLANAGAN, RYAN H <RYAN.H.FLANAGAN@cbp.dhs.gov>; David Cornelison <david.cornelison@gsa.gov>; LANCASTER, JAMES A (CTR) <JAMES.A.LANCASTER@associates.cbp.dhs.gov>; Joseph W. Neeb <jneeb@ci.laredo.tx.us>; Jose A. Valdez, Jr. <jvaldez5@ci.laredo.tx.us>; Steve E. Landin <selandin@ci.laredo.tx.us>; rchavez@ci.laredo.tx.us <rchavez@ci.laredo.tx.us>; jrichard@ci.laredo.tx.us <jrichard@ci.laredo.tx.us>; Olga De Angel <odeangel@ci.laredo.tx.us>; Elizabeth Estrada <eestrada@ci.laredo.tx.us>; gsaavedra@ci.laredo.tx.us <gsaavedra@ci.laredo.tx.us>; Evelyn Gomez <egomez@ci.laredo.tx.us>; jim.king <jim.king@kingadvising.com>; randolphdavide <randolphdavide@aol.com>; Romero, Adrian <aromero@seatx.com>; Covarrubias, Martin <mcovarrubias@seatx.com>; Kyle Gass <kyle.gass@kci.com>; edward.ochoa@kci.com <edward.ochoa@kci.com>; BALDWIN, KELLY L <kelly.l.baldwin@cbp.dhs.gov>; NORRIE, ROBERT <ROBERT.NORRIE@cbp.dhs.gov>; HAYNES, YVETTE <YVETTE.HAYNES@cbp.dhs.gov>
Subject: FY25 Laredo WTB Expansion Project
When: Thursday, September 11, 2025 10:00 AM-10:30 AM.
Where: Microsoft Teams Meeting

Cyber Security Reminder: Please use caution - message originated outside JMT.

Microsoft Teams Need help?

Join the meeting now

Meeting ID:220 633 975 367
Passcode:mV3GN2vE

Dial in by phone

+1 332-249-0605,,22046189#United States, New York City
Find a local number
Phone conference ID:220 461 89#
For organizers:Meeting options | Reset dial-in PIN


AMERICAN OVERSIGHT

This Teams Meeting is hosted on a U.S. Government information system and is provided for U.S. Government-authorized use only.
Unauthorized or improper use or access of this system may result in disciplinary action as well as civil and criminal penalties.

This message is intended for the use of the individual or entity to which it is addressed and may contain information that is confidential, privileged and exempt from disclosure under applicable law. If the reader of this message is not the intended recipient or the employee or agent of the intended recipient, you are hereby notified that any dissemination, distribution, or copying of this communication is strictly prohibited. If you have received this communication in error, please contact the sender immediately and delete it from your system.


Thank You.

AMERICAN OVERSIGHT

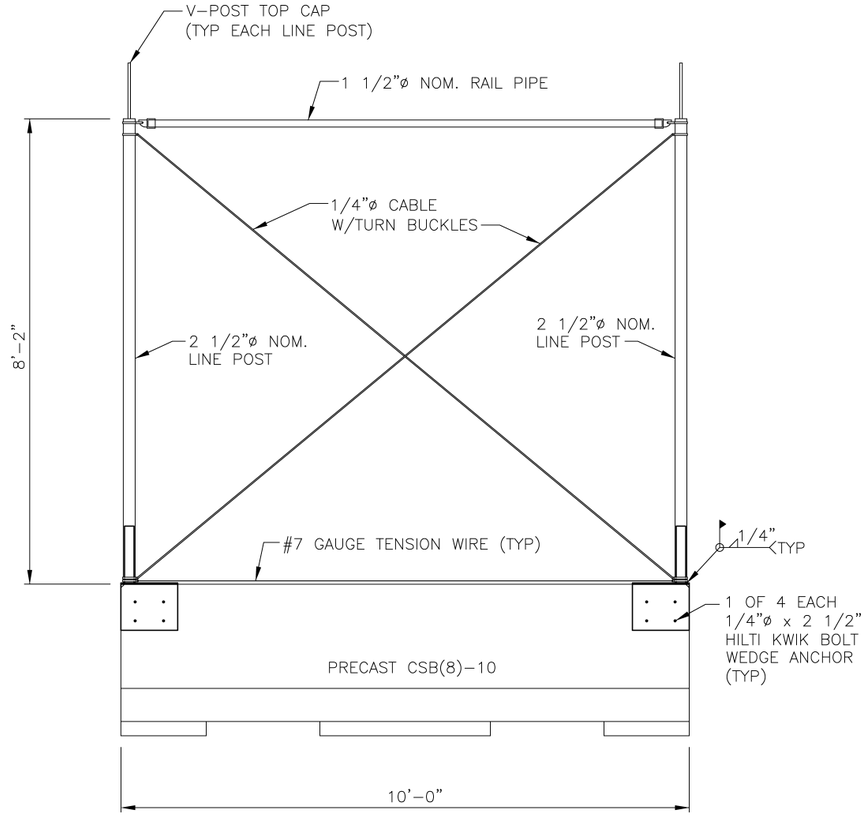

TEMPORARY SECURITY FENCE


CSB & FENCE BARRIER SEGMENT (ASSEMBLED)
(SCALE 3/8"=1'–0")

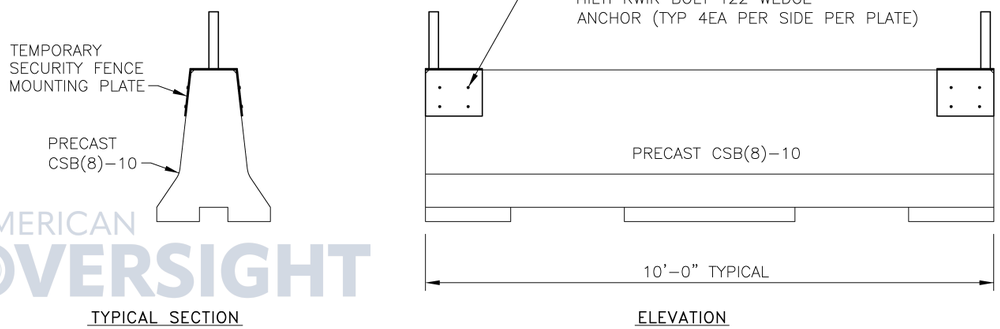

TEMPORARY SECURITY FENCE


PRECAST CSB BASE SECTION
(SCALE 3/8"=1'–0")



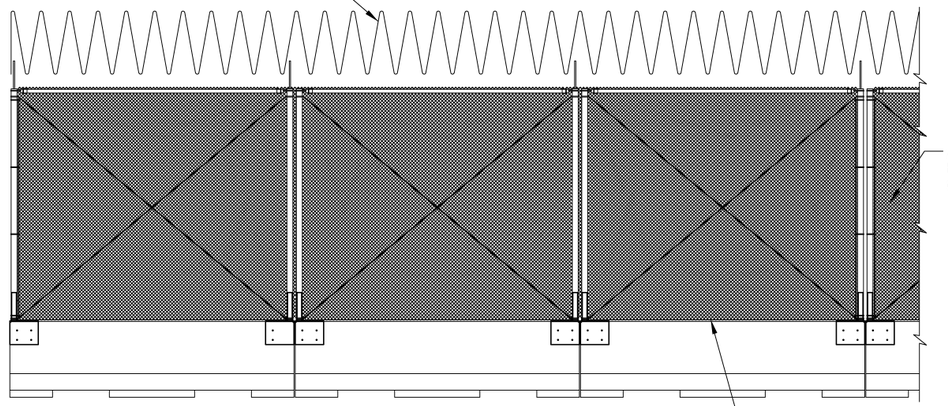

TEMPORARY SECURITY FENCE (10 FT)

(SCALE 3/16"=1'–0")

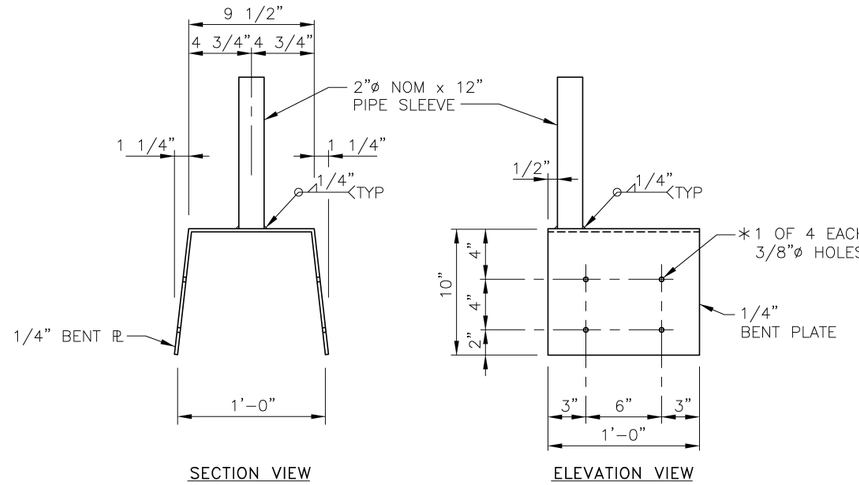

MOUNTING PLATE DETAILS

(SCALE 1"=1'–0")

GENERAL NOTES

1. ITEMS HEREON SHALL CONFORM TO ITEM 550, "CHAIN LINK FENCE".
2. ITEMS HEREON, EXCEPT PIPE SLEEVE AND BENT PLATE, SHALL BE FURNISHED GALVANIZED. PIPE SLEEVE SHALL BE FURNISHED UNFINISHED, BENT PLATE SHALL BE FURNISHED PAINTED INSIDE AND OUTSIDE. COLOR SHALL BE WHITE AND PAINT SHALL BE EXTERIOR RATED WATER BASED SUITABLE FOR COATING METAL SURFACES.
3. TYPICAL INSTALLATION PLAN LAYOUT AS SHOWN ELSEWHERE ON THE PLANS OR AS DIRECTED BY THE ENGINEER.
4. ALL CABLE CONNECTIONS ARE TO BE MADE WITH TWO 1/2" CABLE CLAMPS.
5. ONE END OF EACH TURNBUCKLE MAY BE ATTACHED DIRECTLY TO FITTINGS WITH A CLEVIS.

PRELIMINARY
INTERIM REVIEW ONLY
This document is released for the purpose of interim review under the authority of
SIDNY A. MIELKE P.E. #60799
Sep 08, 2025
It is not to be used for permit, bidding or construction purposes.
Structural Engineering Associates, Inc.
Firm Registration No. F-199

REV. NO.	DATE	DESCRIPTION	BY

STRUCTURAL ENGINEERING ASSOCIATES
TEXAS REGISTERED ENGINEERING FIRM F-199

CITY OF LAREDO

WORLD TRADE
INTERNATIONAL BRIDGE
EXPANSION PROJECT
CONCEPTUAL PLANS

TEMPORARY SECURITY FENCE
WITH PRECAST CSB BASE


DGN: SAM	FED. RD. DIV. NO.	STATE	FEDERAL AID PROJECT NO.			HIGHWAY NO.
CHK DGN:	6	TEXAS				IH 69W
DWG: ATM	DIST.	COUNTY	CONTROL	SECTION	JOB NO.	SHEET NO.
CHK DWG: SAM	LAR	WEBB	0922	33	213	

TX-MAYOR-26-0489-A-000417

AMERICAN OVERSIGHT


ahernandez1

S:\Transportation\21–195C WTB Intl Bridge Exp\CAD\01–Sheets\NEW & EXP BRIDGE\NEW BRIDGE\21–195C.dwg

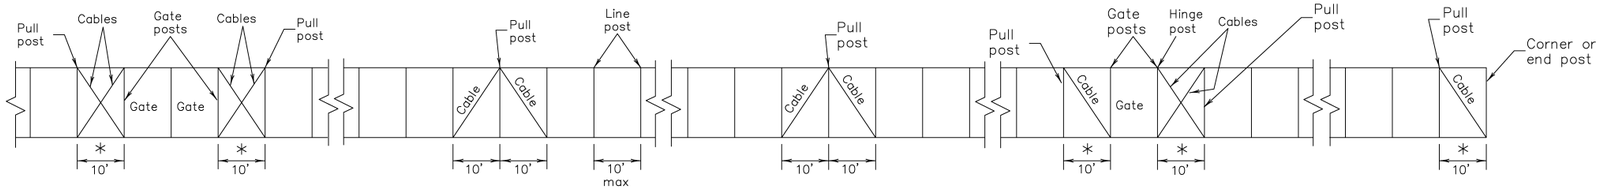

* Slack span for fabric


TYPICAL CABLE AND POST ARRANGEMENT

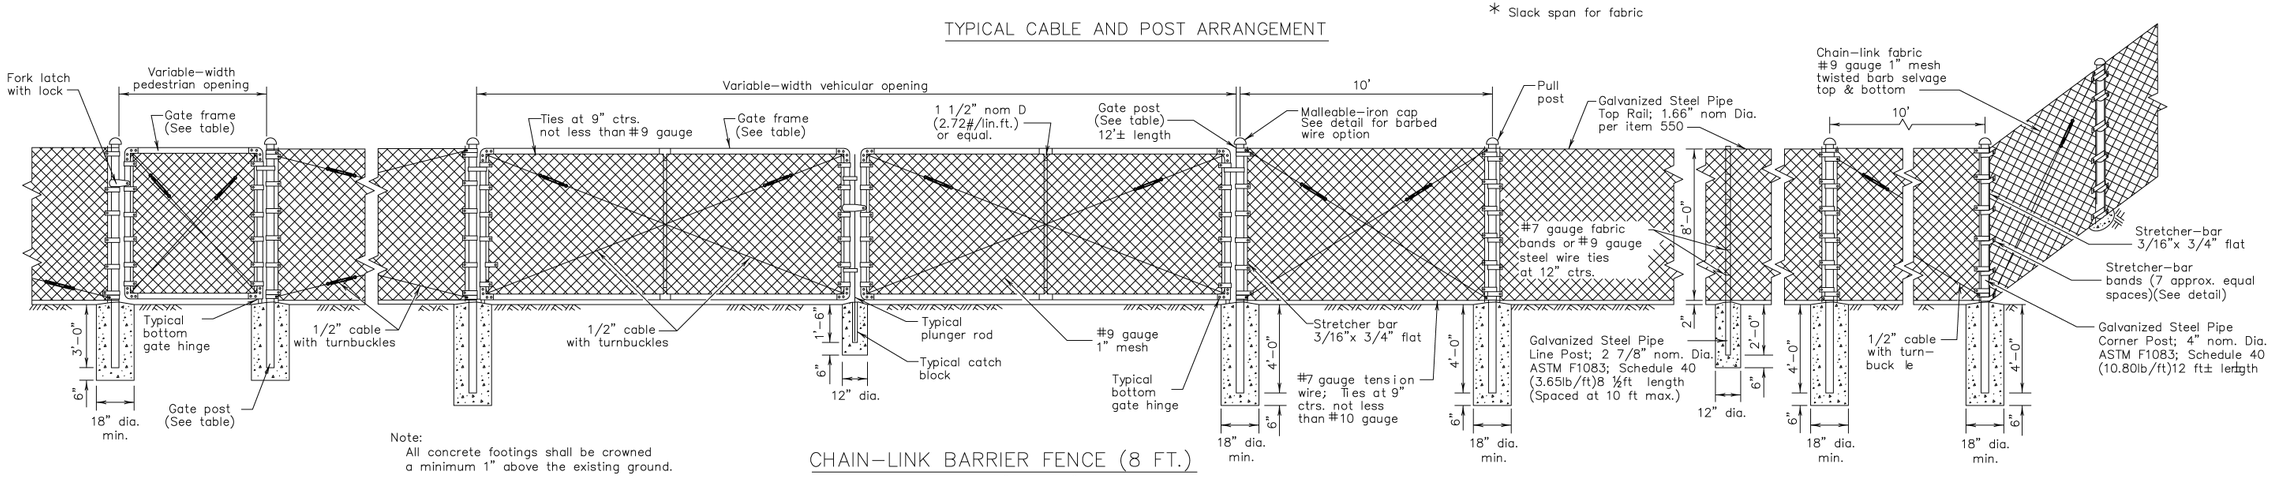

Note:
All concrete footings shall be crowned a minimum 1" above the existing ground.

CHAIN–LINK BARRIER FENCE (8 FT.)


Foundation designs shown are "minimums" for a 8 ft. fence. Taller fences may require larger foundation designs.

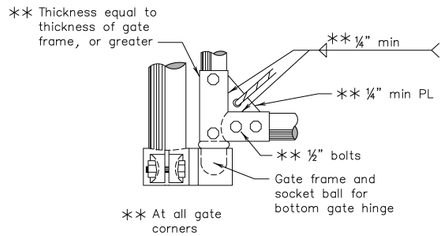


TYPICAL BOTTOM GATE HINGE

GATE (TYPES AND SIZES)	
Single Inclusive	Double Inclusive
Up to 6' Over 6' to 12' Over 12' to 18' Over 18'	Up to 12' Over 12' to 26' Over 26' to 36' Over 36'

GATE FRAME (WEIGHT)		GATE POST (WEIGHT)	
SIZE	WT./LIN. FT.	SIZE	WT./LIN. FT.
1 ½" nom dia. or equal	2.72 Lbs.	2 ½" nom dia. or equal	5.79 Lbs.
		3 ½" nom dia. or equal	9.11 Lbs.
		6" nom dia.	18.97 Lbs.
		8" nom dia.	24.70 Lbs.

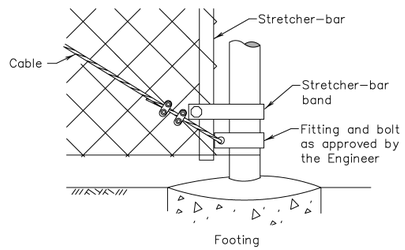

TERMINAL POST DETAIL

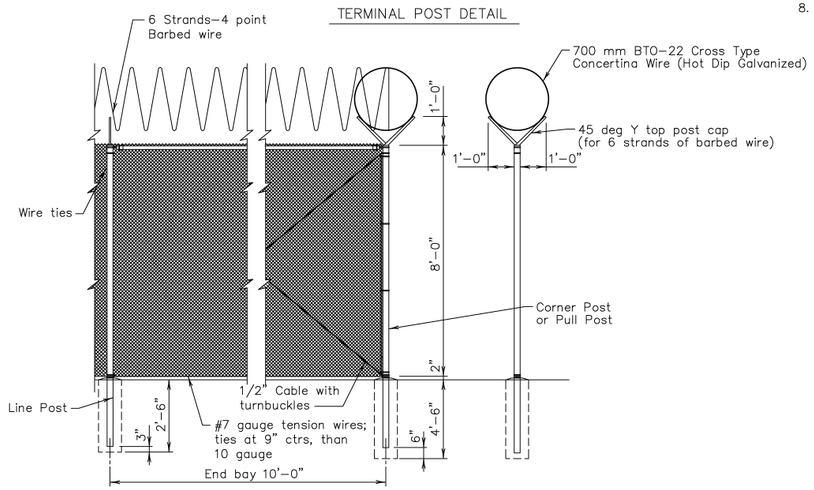


REQUIRED FENCE & GATE TOP TREATEMENT


45 Deg Y–TOP Cap section, with 6 strand barbed wire and cross type concertina razor wire, on top of fence and gates. (Typical)(Shall conform to item 550, chain link fence where applicable)

GENERAL NOTES

1. Items hereon shall conform to Item 550, "Chain Link Fence."
2. Typical installation plan may vary as shown elsewhere on the plans or as directed by the Engineer. Location of gates shown elsewhere on plans.
3. Gate–frame members shall be bolted at frame corners to joint fittings with four ½" bolts per joint.
4. All cable connections are to be made with two 3/8" cable clamps.
5. All pull posts and end posts and their foundations shall have the same respective dimensions as those shown for corner post, except at gates. At gates pull posts shall have the same respective dimensions as those shown for the gate posts.
6. All pull post shall be furnished with two stretcher bars.
7. One end of each turnbuckle may be attached directly to fittings with a clevis.
8. Concrete footings are to be crowned at the top to shed water.

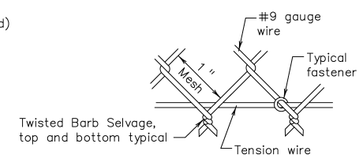

FABRIC & TENSION WIRE DETAIL, TOP & BOTTOM

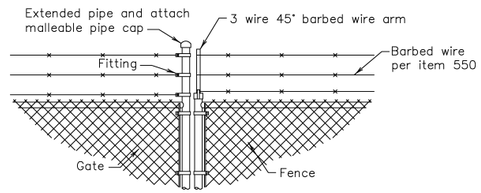

BARBED WIRE OPTION DETAIL

PRELIMINARY
INTERIM REVIEW ONLY
This document is released for the purpose of interim review under the authority of
SIDNY A. MIELKE P.E. #60799
Sep 10, 2025
It is not to be used for permit, bidding or construction purposes.
Structural Engineering Associates, Inc.
Firm Registration No. F-199

REV. NO.	DATE	DESCRIPTION	BY

STRUCTURAL ENGINEERING ASSOCIATES
TEXAS REGISTERED ENGINEERING FIRM F-199

CITY OF LAREDO

WORLD TRADE
INTERNATIONAL BRIDGE
EXPANSION PROJECT
CONCEPTUAL PLANS

SECURITY FENCE DETAILS

DGN: SAM	FED. RD. DIV. NO.	STATE	FEDERAL AID PROJECT NO.			HIGHWAY NO.
CHK DGN:	6	TEXAS				IH 69W
DWG: ATM	CONTROL	SUBSECTION	JOB NO.			SHEET NO.
CHK DWG: SAM	LAR	WEBB	0922	33	213	

TX-MAYOR-26-0489-A-000418

AMERICAN OVERSIGHT

ahernandez1

S:\Transportation\21–195C WTB Intl Bridge Exp\CAD\01–Sheets\NEW & EXP BRIDGE\NEW BRIDGE\21–195C.dwg

NEW CLF-10 (MOD) CITY OF LAREDO BRIDGE SECURITY PERIMETER)

NEW CLF-RO(10)(MOD) ON BRIDGE BARRIER

4 - EACH 45'-0" +/- ROLLING GATES (FOR POE BRIDGE SECURITY GATE)

NEW CLF--10 (MOD) (FED POE SECURITY PERIMETER)

DETAIL A

PROPOSED BASELINE WORLD TRADE BRIDGE

SEE DETAIL A FOR RADIUS POINT

NEW CLF-RO(10)(MOD) ON BRIDGE BARRIER

NEW CLF-10 (MOD) CITY OF LAREDO BRIDGE SECURITY PERIMETER)

NEW CLF--10 (MOD) (FED POE SECURITY PERIMETER)

GEOMETRIC LAYOUT POINTS			
#	STA	OFFSET	LT/RT
1	28+16.66	90.00'	LT
2	28+31.74	109.18'	LT
3	28+84.68	84.45'	RT
4	29+90.53	93.28'	RT
5	28+16.66	105.50'	LT
6	29+17.24	332.82'	RT

PROPOSED FENCE AND GATE LAYOUT WITH PRE-MEP GAUGING LANES REMAINING ON BRIDGE DEPARTURE ROADWAY

NOTE

-THE CONTOUR ELEVATIONS REPRESENT THE FINISHED GRADING
-PLACE TOPSOIL AND PERMANENT SEEDING IN EMBANKMENT AREAS

NO	DATE	REVISION	APPROVED
-	-	-	-
-	-	-	-
-	-	-	-

GRAPHIC SCALE
(IN FEET)
20 10 0 20 40 60
1" = 40'

STRUCTURAL ENGINEERING ASSOCIATES
A JMT COMPANY
TEXAS REGISTERED ENGINEERING FIRM F-199

KCI TECHNOLOGIES, INC.
2806 W. BITTERS RD. - SUITE 218
SAN ANTONIO, TX 78248 - 210.641.9999
TEXAS REGISTERED ENGINEERING FIRM
TBPE FIRM No. F-10573
www.kci.com

CITY OF LAREDO
TEXAS

WORLD TRADE
INTERNATIONAL BRIDGE
EXPANSION PROJECT

PROPOSED FENCING AND GATE LAYOUT

INTERIM REVIEW
THIS DOCUMENT HAS BEEN RELEASED FOR INTERIM REVIEW PURPOSES ONLY (NOT FOR CONSTRUCTION), UNDER THE AUTHORITY OF KYLE GASS, P.E. 94833
ON 7/21/2025

DGN: JC	FED. RD. DIV. NO.	STATE	FEDERAL AID PROJECT NO.			HIGHWAY NO.
CHK DGN: KG		TEXAS	----------			N/A
DWN:	CONT.	SECT.	JOB		JOB NO.	SHEET NO.
CHK DWG: LAR		WEBB	0922	33	213	46

TXDMAYOR2-1428-AS-00021

PLOTTED BY: nathan.craig
PLOTTED SCALE: 1:39.9999
PEN TABLE: WTB_PEN.TBL
PLOT DRIVER: pdf-c.pltcfg
PLOTTED ON: 7/21/2025 @ 6:18:20 PM
DESIGN FILENAME: c:\dms\kci-projects_02\nathan.craig@kci.com\dms939711\DT_INTERSECTIONS.dgn

NEW CLF-10 (MOD)
CITY OF LAREDO
BRIDGE SECURITY
PERIMETER)

NEW CLF--10 (MOD)
(FED POE SECURITY
PERIMETER)

4 - EACH 52'-0" +/-
ROLLING GATES
(FOR POE BRIDGE
SECURITY GATE)

NEW CLF-RO(10)(MOD)
ON BRIDGE BARRIER

DETAIL A

PROPOSED BASELINE
WORLD TRADE BRIDGE

NEW CLF-RO(10)(MOD)
ON BRIDGE BARRIER

NEW CLF-10 (MOD)
CITY OF LAREDO
BRIDGE SECURITY
PERIMETER)

SEE DETAIL A FOR RADIUS POINT

GEOMETRIC LAYOUT POINTS			
#	STA	OFFSET	LT/RT
1	28+16.66	90.00'	LT
2	28+31.74	109.18'	LT
3	28+84.68	84.45'	RT
4	29+90.53	93.28'	RT
5	28+16.66	105.50'	LT
6	29+17.24	332.82'	RT

PROPOSED FENCE AND GATE LAYOUT WITH PRE-MEP GAUGING LANES RELOCATED TO FRONT OF MEP UNITS

NOTE

-THE CONTOUR ELEVATIONS REPRESENT THE FINISHED GRADING
-PLACE TOPSOIL AND PERMANENT SEEDING IN EMBANKMENT AREAS

NO	DATE	REVISION	APPROVED
-	-	-	-
-	-	-	-
-	-	-	-

GRAPHIC SCALE
(IN FEET)
20 10 0 20 40 60
1" = 40'

STRUCTURAL ENGINEERING ASSOCIATES
A JMT COMPANY
TEXAS REGISTERED ENGINEERING FIRM F-199

KCI TECHNOLOGIES, INC.
2806 W. BITTERS RD. - SUITE 218
SAN ANTONIO, TX 78248 - 210.641.9999
TEXAS REGISTERED ENGINEERING FIRM
TBPE FIRM No. F-10573
www.kci.com

CITY OF LAREDO
TEXAS

WORLD TRADE
INTERNATIONAL BRIDGE
EXPANSION PROJECT

PROPOSED FENCING AND GATE LAYOUT

INTERIM REVIEW
THIS DOCUMENT HAS BEEN RELEASED FOR INTERIM REVIEW PURPOSES ONLY (NOT FOR CONSTRUCTION), UNDER THE AUTHORITY OF
KYLE GASS, P.E. 94833
ON 7/21/2025

DGN: JC	FED. RD. DIV. NO.	STATE	FEDERAL AID PROJECT NO.			HIGHWAY NO.
CHK DGN: KG		TEXAS	---------			N/A
DWN: LAR	CONT. SECTION NO.	COUNTY	CONT. NO.	JOB NO.		SHEET NO
CHK DWG: LAR		WEBB	0922	33	213	46

TX-MAYOR-26-0489-A-00020

PLOTTED BY: nathan.craig
PLOTTED SCALE: 1:39.9999
PEN TABLE: WTB_PEN.TBL
PLOT DRIVER: pdf-c.pltcfg
PLOTTED ON: 7/21/2025 @ 6:18:20 PM
DESIGN FILENAME: c:\dms\kci-projects_02\nath

BRIDGE LIGHTS BOTH SIDES OF BRIDGE TYPICAL

PROPOSED 40 FOOT CCTV POLE WITH 2 CAMERAS 1- PTZ, 1 FIXED ON SECURITY GATE

7 EACH NEW ROADWAY LUMINAIRES TO MATCH EXISTING GSA ROADWAY LUMINAIRES (TYPICAL)

GEOMETRIC LAYOUT POINTS			
#	STA	OFFSET	LT/RT
1	28+16.66	90.00'	LT
2	28+31.74	109.18'	LT
3	28+84.68	84.45'	RT
4	29+90.53	93.28'	RT
5	28+16.66	105.50'	LT
6	29+17.24	332.82'	RT

DETAIL A

PROPOSED BASELINE WORLD TRADE BRIDGE

SEE DETAIL A FOR RADIUS POINT

NOTE

-THE CONTOUR ELEVATIONS REPRESENT THE FINISHED GRADING
-PLACE TOPSOIL AND PERMANENT SEEDING IN EMBANKMENT AREAS

NO	DATE	REVISION	APPROVED
-	-	-	-
-	-	-	-
-	-	-	-

GRAPHIC SCALE
(IN FEET)
20 10 0 20 40 60
1" = 40'

STRUCTURAL ENGINEERING ASSOCIATES
A JACOBS COMPANY
TEXAS REGISTERED ENGINEERING FIRM F-199

KCI TECHNOLOGIES, INC.
2806 W. BITTERS RD. - SUITE 218
SAN ANTONIO, TX 78248 - 210.641.9999
TEXAS REGISTERED ENGINEERING FIRM
TBPE FIRM No. F-10573
www.kci.com

CITY OF LAREDO
TEXAS

WORLD TRADE
INTERNATIONAL BRIDGE
EXPANSION PROJECT

PROPOSED LIGHTING AND CCTV LAYOUT

INTERIM REVIEW

THIS DOCUMENT HAS BEEN RELEASED FOR INTERIM REVIEW PURPOSES ONLY (NOT FOR CONSTRUCTION), UNDER THE AUTHORITY OF KYLE GASS, P.E. 94833
ON 7/21/2025

DGN: JC	FED. RD. DIV. NO.	STATE	FEDERAL AID PROJECT NO.			HIGHWAY NO.
CHK: KG		TEXAS	---------			N/A
DGN:	CONTROL	SECTION	JOB		JOB NO.	SHEET NO.
CHK DWG:	LAR	WEBB	0922	33	213	46

TX-MAYOR-26-0489-A-00421

PLOTTED BY: nathan.craig
PLOTTED SCALE: 1:39.9999
PEN TABLE: WTB_PEN.TBL
PLOT DRIVER: pdf-c.pltcfg
PLOTTED ON: 7/21/2025 @ 6:18:20 PM
DESIGN FILENAME: c:\dms\kci-projects_02\nathan.craig@kci.com\dms939711\DT_INTERSECTIONS.dgn

BRIDGE LIGHTS BOTH SIDES OF BRIDGE TYPICAL

PROPOSED 40 FOOT CCTV POLE WITH 2 CAMERAS 1- PTZ, 1 FIXED ON SECURITY GATE

3 EACH NEW ROADWAY LUMINAIRES TO MATCH EXISTING GSA ROADWAY LUMINAIRES (TYPICAL)

4 EACH NEW ROADWAY LUMINAIRES TO MATCH EXISTING CITY OF LAREDO ROADWAY LUMINAIRES (TYPICAL)

GEOMETRIC LAYOUT POINTS			
#	STA	OFFSET	LT/RT
1	28+16.66	90.00'	LT
2	28+31.74	109.18'	LT
3	28+84.68	84.45'	RT
4	29+90.53	93.28'	RT
5	28+16.66	105.50'	LT
6	29+17.24	332.82'	RT

DETAIL A

PROPOSED BASELINE WORLD TRADE BRIDGE

SEE DETAIL A FOR RADIUS POINT

NOTE

-THE CONTOUR ELEVATIONS REPRESENT THE FINISHED GRADING
-PLACE TOPSOIL AND PERMANENT SEEDING IN EMBANKMENT AREAS

NO	DATE	REVISION	APPROVED
-	-	-	-
-	-	-	-
-	-	-	-

GRAPHIC SCALE (IN FEET)
20 10 0 20 40 60
1" = 40'

STRUCTURAL ENGINEERING ASSOCIATES
A JMT COMPANY
TEXAS REGISTERED ENGINEERING FIRM F-199

KCI TECHNOLOGIES, INC.
2806 W. BITTERS RD. - SUITE 218
SAN ANTONIO, TX 78248 - 210.641.9999
TEXAS REGISTERED ENGINEERING FIRM
TBPE FIRM No. F-10573
www.kci.com

CITY OF LAREDO
TEXAS

WORLD TRADE
INTERNATIONAL BRIDGE
EXPANSION PROJECT

PROPOSED LIGHTING AND CCTV LAYOUT

INTERIM REVIEW
THIS DOCUMENT HAS BEEN RELEASED FOR INTERIM REVIEW PURPOSES ONLY (NOT FOR CONSTRUCTION), UNDER THE AUTHORITY OF
KYLE GASS, P.E. 94833
ON 7/21/2025

DGN: JC	FED. RD. DIV. NO.	STATE	FEDERAL AID PROJECT NO.			HIGHWAY NO.
CHK DGN: KG		TEXAS	---------			N/A
DWN:	CONT.	SECT.	JOB		JOB NO.	SHEET NO.
CHK DWG: LAR		WEBB	0922	33	213	46

TXEMAYOR2210389A00422

PLOTTED BY: nathan.craig
PLOTTED SCALE: 1:39.9999
PEN TABLE: WTB_PEN.TBL
PLOT DRIVER: pdf-c.pltcfg
PLOTTED ON: 7/21/2025 @ 6:18:20 PM
DESIGN FILENAME: c:\dms\kci-projects_02\nathan.craig@kci.com\dms939711DT_INTERSECTIONS.dgn

From: Mielke, Sid <smielke@seatx.com>
Sent: Wednesday, September 10, 2025 7:06 PM EDT
To: DIAZ, MARIA C <MARIA.C.DIAZ@cbp.dhs.gov>; Elsa Hinojosa <mhinojosa1@ci.laredo.tx.us>
CC: CASPERSON, JARED <JARED.CASPERSON@cbp.dhs.gov>; HAMLETT, ELIZABETH F <elizabeth.f.hamlett@cbp.dhs.gov>; FLANAGAN, RYAN H <RYAN.H.FLANAGAN@cbp.dhs.gov>; David Cornelison <david.cornelison@gsa.gov>; LANCASTER, JAMES A (CTR) <JAMES.A.LANCASTER@associates.cbp.dhs.gov>; Joseph W. Neeb <jneeb@ci.laredo.tx.us>; Jose A. Valdez, Jr. <jvaldez5@ci.laredo.tx.us>; Steve E. Landin <selandin@ci.laredo.tx.us>; rchavez@ci.laredo.tx.us <rchavez@ci.laredo.tx.us>; jrichard@ci.laredo.tx.us <jrichard@ci.laredo.tx.us>; Olga De Angel <odeangel@ci.laredo.tx.us>; Elizabeth Estrada <eestrada@ci.laredo.tx.us>; gsaavedra@ci.laredo.tx.us <gsaavedra@ci.laredo.tx.us>; Evelyn Gomez <egomez@ci.laredo.tx.us>; jim . king <jim.king@kingadvising.com>; randolphdavide <randolphdavide@aol.com>; Romero, Adrian <aromero@seatx.com>; Covarrubias, Martin <mcovarrubias@seatx.com>; KyleGass <kyle.gass@kci.com>; Edward Ochoa <edward.ochoa@kci.com>; BALDWIN,KELLY L <kelly.l.baldwin@cbp.dhs.gov>; NORRIE, ROBERT <ROBERT.NORRIE@cbp.dhs.gov>; HAYNES, YVETTE <YVETTE.HAYNES@cbp.dhs.gov>
Subject: Re: FY25 Laredo WTB Expansion Project
Attachment(s): "WTB - DAP PROJECT MTG AGENDA 09-11-25.pdf"

CAUTION: This email originated from outside your organization. Exercise caution when opening attachments or clicking links, especially from unknown senders.
To All,

Attached is our proposed agenda for tomorrow morning's meeting. I know that the attendee list is larger than this meeting link includes, so please distribute to others that you believe will be attending tomorrow.

Thanks,

Sidney "Sid" A. Mielke, P.E. Senior Project Manager
A JMT DIVISION
3838 NW Loop 410, San Antonio, TX 78229
P: (210)735-9202
C (210)861-3126
E:smielke@seatx.com

From: DIAZ, MARIA C
Sent: Tuesday, April 1, 2025 6:55 AM
To: DIAZ, MARIA C <MARIA.C.DIAZ@cbp.dhs.gov>; Mielke, Sid <smielke@seatx.com>; Elsa Hinojosa <mhinojosa1@ci.laredo.tx.us>
Cc: CASPERSON, JARED <JARED.CASPERSON@cbp.dhs.gov>; HAMLETT, ELIZABETH F <elizabeth.f.hamlett@cbp.dhs.gov>; FLANAGAN, RYAN H <RYAN.H.FLANAGAN@cbp.dhs.gov>; David Cornelison <david.cornelison@gsa.gov>; LANCASTER, JAMES A (CTR) <JAMES.A.LANCASTER@associates.cbp.dhs.gov>; Joseph W. Neeb <jneeb@ci.laredo.tx.us>; Jose A. Valdez, Jr. <jvaldez5@ci.laredo.tx.us>; Steve E. Landin <selandin@ci.laredo.tx.us>; rchavez@ci.laredo.tx.us <rchavez@ci.laredo.tx.us>; jrichard@ci.laredo.tx.us <jrichard@ci.laredo.tx.us>; Olga De Angel <odeangel@ci.laredo.tx.us>; Elizabeth Estrada <eestrada@ci.laredo.tx.us>; gsaavedra@ci.laredo.tx.us <gsaavedra@ci.laredo.tx.us>; Evelyn Gomez <egomez@ci.laredo.tx.us>; jim.king <jim.king@kingadvising.com>; randolphdavide <randolphdavide@aol.com>; Romero, Adrian <aromero@seatx.com>; Covarrubias, Martin <mcovarrubias@seatx.com>; Kyle Gass <kyle.gass@kci.com>; edward.ochoa@kci.com <edward.ochoa@kci.com>; BALDWIN, KELLY L <kelly.l.baldwin@cbp.dhs.gov>; NORRIE, ROBERT <ROBERT.NORRIE@cbp.dhs.gov>; HAYNES, YVETTE <YVETTE.HAYNES@cbp.dhs.gov>
Subject: FY25 Laredo WTB Expansion Project
When: Thursday, September 11, 2025 10:00 AM-10:30 AM.
Where: Microsoft Teams Meeting

Cyber Security Reminder: Please use caution - message originated outside JMT.

Microsoft Teams Need help?

Join the meeting now

Meeting ID:220 633 975 367
Passcode:mV3GN2vE

Dial in by phone

+1 332-249-0605,,22046189#United States, New York City
Find a local number
Phone conference ID:220 461 89#
For organizers:Meeting options | Reset dial-in PIN

AMERICAN OVERSIGHT

This Teams Meeting is hosted on a U.S. Government information system and is provided for U.S. Government-authorized use only.
Unauthorized or improper use or access of this system may result in disciplinary action as well as civil and criminal penalties.

This message is intended for the use of the individual or entity to which it is addressed and may contain information that is confidential, privileged and exempt from disclosure under applicable law. If the reader of this message is not the intended recipient or the employee or agent of the intended recipient, you are hereby notified that any dissemination, distribution, or copying of this communication is strictly prohibited. If you have received this communication in error, please contact the sender immediately and delete it from your system.

Thank You.

AMERICAN OVERSIGHT

STRUCTURAL ENGINEERING ASSOCIATES

Port Laredo TEXAS

IN ASSOCIATION WITH KING ADVISING LLC

MEETING AGENDA

LAREDO WORLD TRADE BRIDGE - EXPANSION PROJECT

DAP PROJECT WORKING GROUP

September 11, 2025

10:00 PM Central Standard Time, 11:00 PM Eastern Standard Time, 8:00 AM Pacific Standard Time

- Update & Review of Gauging Lane Move Test Project at Colombia (if available)
- Review of Various Concept Plan Sheets for WTB Project
  - Temp. CSB/Security Fence Details
  - Permanent Security Perimeter Fence Details
  - Proposed Permanent Fencing Layout
  - Proposed Roadway Lighting Layout
  - Proposed CCTV cameras and pole layout
- One Month Look Ahead Schedule
  - TxDOT 100% PS&E Submittal 09-29-2025
  - 30% DAP Plans Submittal 10-03-2025
  - Next FY25 Team Meeting 10-09-25
- Other Items for Discussion

AMERICAN OVERSIGHT

From: Mielke, Sid <smielke@seatx.com>
Sent: Wednesday, September 10, 2025 7:06 PM EDT
To: DIAZ, MARIA C <MARIA.C.DIAZ@cbp.dhs.gov>; Elsa Hinojosa <mhinojosa1@ci.laredo.tx.us>
CC: CASPERSON, JARED <JARED.CASPERSON@cbp.dhs.gov>; HAMLETT, ELIZABETH F <elizabeth.f.hamlett@cbp.dhs.gov>; FLANAGAN, RYAN H <RYAN.H.FLANAGAN@cbp.dhs.gov>; David Cornelison <david.cornelison@gsa.gov>; LANCASTER, JAMES A (CTR) <JAMES.A.LANCASTER@associates.cbp.dhs.gov>; Joseph W. Neeb <jneeb@ci.laredo.tx.us>; Jose A. Valdez, Jr. <jvaldez5@ci.laredo.tx.us>; Steve E. Landin <selandin@ci.laredo.tx.us>; rchavez@ci.laredo.tx.us <rchavez@ci.laredo.tx.us>; jrichard@ci.laredo.tx.us <jrichard@ci.laredo.tx.us>; Olga De Angel <odeangel@ci.laredo.tx.us>; Elizabeth Estrada <eestrada@ci.laredo.tx.us>; gsaavedra@ci.laredo.tx.us <gsaavedra@ci.laredo.tx.us>; Evelyn Gomez <egomez@ci.laredo.tx.us>; jim . king <jim.king@kingadvising.com>; randolphdavide <randolphdavide@aol.com>; Romero, Adrian <aromero@seatx.com>; Covarrubias, Martin <mcovarrubias@seatx.com>; KyleGass <kyle.gass@kci.com>; Edward Ochoa <edward.ochoa@kci.com>; BALDWIN,KELLY L <kelly.l.baldwin@cbp.dhs.gov>; NORRIE, ROBERT <ROBERT.NORRIE@cbp.dhs.gov>; HAYNES, YVETTE <YVETTE.HAYNES@cbp.dhs.gov>
Subject: Re: FY25 Laredo WTB Expansion Project
Attachment(s): "Re FY25 Laredo WTB Expansion Project.msg"

Sender: smielke@seatx.com
Subject: Re: FY25 Laredo WTB Expansion Project
Message-Id: <PH7PR20MB50890448710B13C730FBC602BE0EA@PH7PR20MB5089.namprd20.prod.outlook.com>
Recipient: jrichard@ci.laredo.tx.us

AMERICAN OVERSIGHT

From: Mielke, Sid <smielke@seatx.com>
Sent: Wednesday, September 10, 2025 7:06 PM EDT
To: DIAZ, MARIA C <MARIA.C.DIAZ@cbp.dhs.gov>; Elsa Hinojosa <mhinojosa1@ci.laredo.tx.us>
CC: CASPERSON, JARED <JARED.CASPERSON@cbp.dhs.gov>; HAMLETT, ELIZABETH F <elizabeth.f.hamlett@cbp.dhs.gov>; FLANAGAN, RYAN H <RYAN.H.FLANAGAN@cbp.dhs.gov>; David Cornelison <david.cornelison@gsa.gov>; LANCASTER, JAMES A (CTR) <JAMES.A.LANCASTER@associates.cbp.dhs.gov>; Joseph W. Neeb <jneeb@ci.laredo.tx.us>; Jose A. Valdez, Jr. <jvaldez5@ci.laredo.tx.us>; Steve E. Landin <selandin@ci.laredo.tx.us>; rchavez@ci.laredo.tx.us <rchavez@ci.laredo.tx.us>; jrichard@ci.laredo.tx.us <jrichard@ci.laredo.tx.us>; Olga De Angel <odeangel@ci.laredo.tx.us>; Elizabeth Estrada <eestrada@ci.laredo.tx.us>; gsaavedra@ci.laredo.tx.us <gsaavedra@ci.laredo.tx.us>; Evelyn Gomez <egomez@ci.laredo.tx.us>; jim . king <jim.king@kingadvising.com>; randolphdavide <randolphdavide@aol.com>; Romero, Adrian <aromero@seatx.com>; Covarrubias, Martin <mcovarrubias@seatx.com>; KyleGass <kyle.gass@kci.com>; Edward Ochoa <edward.ochoa@kci.com>; BALDWIN,KELLY L <kelly.l.baldwin@cbp.dhs.gov>; NORRIE, ROBERT <ROBERT.NORRIE@cbp.dhs.gov>; HAYNES, YVETTE <YVETTE.HAYNES@cbp.dhs.gov>
Subject: Re: FY25 Laredo WTB Expansion Project
Attachment(s): "WTB - DAP PROJECT MTG AGENDA 09-11-25.pdf"

CAUTION: This email originated from outside your organization. Exercise caution when opening attachments or clicking links, especially from unknown senders.
To All,

Attached is our proposed agenda for tomorrow morning's meeting. I know that the attendee list is larger than this meeting link includes, so please distribute to others that you believe will be attending tomorrow.

Thanks,

Sidney "Sid" A. Mielke, P.E. Senior Project Manager
A JMT DIVISION
3838 NW Loop 410, San Antonio, TX 78229
P: (210)735-9202
C (210)861-3126
E:smielke@seatx.com

From: DIAZ, MARIA C
Sent: Tuesday, April 1, 2025 6:55 AM
To: DIAZ, MARIA C <MARIA.C.DIAZ@cbp.dhs.gov>; Mielke, Sid <smielke@seatx.com>; Elsa Hinojosa <mhinojosa1@ci.laredo.tx.us>
Cc: CASPERSON, JARED <JARED.CASPERSON@cbp.dhs.gov>; HAMLETT, ELIZABETH F <elizabeth.f.hamlett@cbp.dhs.gov>; FLANAGAN, RYAN H <RYAN.H.FLANAGAN@cbp.dhs.gov>; David Cornelison <david.cornelison@gsa.gov>; LANCASTER, JAMES A (CTR) <JAMES.A.LANCASTER@associates.cbp.dhs.gov>; Joseph W. Neeb <jneeb@ci.laredo.tx.us>; Jose A. Valdez, Jr. <jvaldez5@ci.laredo.tx.us>; Steve E. Landin <selandin@ci.laredo.tx.us>; rchavez@ci.laredo.tx.us <rchavez@ci.laredo.tx.us>; jrichard@ci.laredo.tx.us <jrichard@ci.laredo.tx.us>; Olga De Angel <odeangel@ci.laredo.tx.us>; Elizabeth Estrada <eestrada@ci.laredo.tx.us>; gsaavedra@ci.laredo.tx.us <gsaavedra@ci.laredo.tx.us>; Evelyn Gomez <egomez@ci.laredo.tx.us>; jim.king <jim.king@kingadvising.com>; randolphdavide <randolphdavide@aol.com>; Romero, Adrian <aromero@seatx.com>; Covarrubias, Martin <mcovarrubias@seatx.com>; Kyle Gass <kyle.gass@kci.com>; edward.ochoa@kci.com <edward.ochoa@kci.com>; BALDWIN, KELLY L <kelly.l.baldwin@cbp.dhs.gov>; NORRIE, ROBERT <ROBERT.NORRIE@cbp.dhs.gov>; HAYNES, YVETTE <YVETTE.HAYNES@cbp.dhs.gov>
Subject: FY25 Laredo WTB Expansion Project
When: Thursday, September 11, 2025 10:00 AM-10:30 AM.
Where: Microsoft Teams Meeting

Cyber Security Reminder: Please use caution - message originated outside JMT.

Microsoft Teams Need help?

Join the meeting now

Meeting ID:220 633 975 367
Passcode:mV3GN2vE

Dial in by phone

+1 332-249-0605,,22046189#United States, New York City
Find a local number
Phone conference ID:220 461 89#
For organizers:Meeting options | Reset dial-in PIN

AMERICAN OVERSIGHT

This Teams Meeting is hosted on a U.S. Government information system and is provided for U.S. Government-authorized use only.
Unauthorized or improper use or access of this system may result in disciplinary action as well as civil and criminal penalties.

This message is intended for the use of the individual or entity to which it is addressed and may contain information that is confidential, privileged and exempt from disclosure under applicable law. If the reader of this message is not the intended recipient or the employee or agent of the intended recipient, you are hereby notified that any dissemination, distribution, or copying of this communication is strictly prohibited. If you have received this communication in error, please contact the sender immediately and delete it from your system.

Thank You.

AMERICAN OVERSIGHT

STRUCTURAL ENGINEERING ASSOCIATES

Port Laredo TEXAS

IN ASSOCIATION WITH KING ADVISING LLC

MEETING AGENDA

LAREDO WORLD TRADE BRIDGE - EXPANSION PROJECT

DAP PROJECT WORKING GROUP

September 11, 2025

10:00 PM Central Standard Time, 11:00 PM Eastern Standard Time, 8:00 AM Pacific Standard Time

- Update & Review of Gauging Lane Move Test Project at Colombia (if available)
- Review of Various Concept Plan Sheets for WTB Project
  - Temp. CSB/Security Fence Details
  - Permanent Security Perimeter Fence Details
  - Proposed Permanent Fencing Layout
  - Proposed Roadway Lighting Layout
  - Proposed CCTV cameras and pole layout
- One Month Look Ahead Schedule
  - TxDOT 100% PS&E Submittal 09-29-2025
  - 30% DAP Plans Submittal 10-03-2025
  - Next FY25 Team Meeting 10-09-25
- Other Items for Discussion

AMERICAN OVERSIGHT

From: Mielke, Sid <smielke@seatx.com>
Sent: Thursday, August 14, 2025 10:10 AM EDT
To: DIAZ, MARIA C <MARIA.C.DIAZ@cbp.dhs.gov>; Elsa Hinojosa <mhinojosa1@ci.laredo.tx.us>
CC: CASPERSON, JARED <JARED.CASPERSON@cbp.dhs.gov>; HAMLETT, ELIZABETH F <elizabeth.f.hamlett@cbp.dhs.gov>; FLANAGAN, RYAN H <RYAN.H.FLANAGAN@cbp.dhs.gov>; David Cornelison <david.cornelison@gsa.gov>; LANCASTER, JAMES A (CTR) <JAMES.A.LANCASTER@associates.cbp.dhs.gov>; Joseph W. Neeb <jneeb@ci.laredo.tx.us>; Jose A. Valdez, Jr. <jvaldez5@ci.laredo.tx.us>; Steve E. Landin <selandin@ci.laredo.tx.us>; rchavez@ci.laredo.tx.us <rchavez@ci.laredo.tx.us>; jrichard@ci.laredo.tx.us <jrichard@ci.laredo.tx.us>; Olga De Angel <odeangel@ci.laredo.tx.us>; Elizabeth Estrada <eestrada@ci.laredo.tx.us>; gsaavedra@ci.laredo.tx.us <gsaavedra@ci.laredo.tx.us>; Evelyn Gomez <egomez@ci.laredo.tx.us>; jim . king <jim.king@kingadvising.com>; randolphdavide <randolphdavide@aol.com>; Romero, Adrian <aromero@seatx.com>; Covarrubias, Martin <mcovarrubias@seatx.com>; KyleGass <kyle.gass@kci.com>; Edward Ochoa <edward.ochoa@kci.com>; BALDWIN,KELLY L <kelly.l.baldwin@cbp.dhs.gov>; NORRIE, ROBERT <ROBERT.NORRIE@cbp.dhs.gov>; HAYNES, YVETTE <YVETTE.HAYNES@cbp.dhs.gov>
Subject: Re: FY25 Laredo WTB Expansion Project
Attachment(s): "WTB - DAP PROJECT MTG AGENDA 08-14-25.pdf"

CAUTION: This email originated from outside your organization. Exercise caution when opening attachments or clicking links, especially from unknown senders.
To All,

Attached is our proposed agenda for today's DAP project meeting.

Thanks,

Sidney "Sid" A. Mielke, P.E. Senior Project Manager
A JMT DIVISION
3838 NW Loop 410, San Antonio, TX 78229
P: (210)735-9202
C (210)861-3126
E:smielke@seatx.com

From: DIAZ, MARIA C
Sent: Tuesday, April 1, 2025 6:55 AM
To: DIAZ, MARIA C <MARIA.C.DIAZ@cbp.dhs.gov>; Mielke, Sid <smielke@seatx.com>; Elsa Hinojosa <mhinojosa1@ci.laredo.tx.us>
Cc: CASPERSON, JARED <JARED.CASPERSON@cbp.dhs.gov>; HAMLETT, ELIZABETH F <elizabeth.f.hamlett@cbp.dhs.gov>; FLANAGAN, RYAN H <RYAN.H.FLANAGAN@cbp.dhs.gov>; David Cornelison <david.cornelison@gsa.gov>; LANCASTER, JAMES A (CTR) <JAMES.A.LANCASTER@associates.cbp.dhs.gov>; Joseph W. Neeb <jneeb@ci.laredo.tx.us>; Jose A. Valdez, Jr. <jvaldez5@ci.laredo.tx.us>; Steve E. Landin <selandin@ci.laredo.tx.us>; rchavez@ci.laredo.tx.us <rchavez@ci.laredo.tx.us>; jrichard@ci.laredo.tx.us <jrichard@ci.laredo.tx.us>; Olga De Angel <odeangel@ci.laredo.tx.us>; Elizabeth Estrada <eestrada@ci.laredo.tx.us>; gsaavedra@ci.laredo.tx.us <gsaavedra@ci.laredo.tx.us>; Evelyn Gomez <egomez@ci.laredo.tx.us>; jim.king <jim.king@kingadvising.com>; randolphdavide <randolphdavide@aol.com>; Romero, Adrian <aromero@seatx.com>; Covarrubias, Martin <mcovarrubias@seatx.com>; Kyle Gass <kyle.gass@kci.com>; edward.ochoa@kci.com <edward.ochoa@kci.com>; BALDWIN, KELLY L <kelly.l.baldwin@cbp.dhs.gov>; NORRIE, ROBERT <ROBERT.NORRIE@cbp.dhs.gov>; HAYNES, YVETTE <YVETTE.HAYNES@cbp.dhs.gov>
Subject: FY25 Laredo WTB Expansion Project
When: Thursday, August 14, 2025 10:00 AM-10:30 AM.
Where: Microsoft Teams Meeting

Cyber Security Reminder: Please use caution - message originated outside JMT.

Microsoft Teams Need help?

Join the meeting now

Meeting ID:220 633 975 367
Passcode:mV3GN2vE

Dial in by phone

+1 332-249-0605,,22046189#United States, New York City
Find a local number
Phone conference ID:220 461 89#
For organizers:Meeting options | Reset dial-in PIN

AMERICAN OVERSIGHT

This Teams Meeting is hosted on a U.S. Government information system and is provided for U.S. Government-authorized use only.
Unauthorized or improper use or access of this system may result in disciplinary action as well as civil and criminal penalties.

This message is intended for the use of the individual or entity to which it is addressed and may contain information that is confidential, privileged and exempt from disclosure under applicable law. If the reader of this message is not the intended recipient or the employee or agent of the intended recipient, you are hereby notified that any dissemination, distribution, or copying of this communication is strictly prohibited. If you have received this communication in error, please contact the sender immediately and delete it from your system.

Thank You.

AMERICAN OVERSIGHT

STRUCTURAL ENGINEERING ASSOCIATES

Port Laredo TEXAS

IN ASSOCIATION WITH KING ADVISING LLC

MEETING AGENDA

LAREDO WORLD TRADE BRIDGE - EXPANSION PROJECT

DAP PROJECT WORKING GROUP

August 14, 2025

10:00 PM Central Standard Time, 11:00 PM Eastern Standard Time, 8:00 AM Pacific Standard Time

- Review of Site Plan & Project Scope
  - Select Sheets from Recent Conceptual Submittal
- Outstanding Items Requested by Design Team
  - Tentative confirmation of proposed pavement section
  - CBP Security Fence & Gate material and design details
  - Required lighting levels for pre-MEP gauging lane area & perimeter fence (2.0 fc)
  - Required CCTV cameras for new northbound bridge and departure area
  - Typical layout for pre-MEP gauging lanes (all items required)
- Proposed methodology for development of DAP construction plan submittals
- Other Items for Discussion

AMERICAN OVERSIGHT

From: Mielke, Sid <smielke@seatx.com>
Sent: Thursday, August 14, 2025 10:11 AM EDT
To: DIAZ, MARIA C <MARIA.C.DIAZ@cbp.dhs.gov>; Elsa Hinojosa <mhinojosa1@ci.laredo.tx.us>
CC: CASPERSON, JARED <JARED.CASPERSON@cbp.dhs.gov>; HAMLETT, ELIZABETH F <elizabeth.f.hamlett@cbp.dhs.gov>; FLANAGAN, RYAN H <RYAN.H.FLANAGAN@cbp.dhs.gov>; David Cornelison <david.cornelison@gsa.gov>; LANCASTER, JAMES A (CTR) <JAMES.A.LANCASTER@associates.cbp.dhs.gov>; Joseph W. Neeb <jneeb@ci.laredo.tx.us>; Jose A. Valdez, Jr. <jvaldez5@ci.laredo.tx.us>; Steve E. Landin <selandin@ci.laredo.tx.us>; rchavez@ci.laredo.tx.us <rchavez@ci.laredo.tx.us>; jrichard@ci.laredo.tx.us <jrichard@ci.laredo.tx.us>; Olga De Angel <odeangel@ci.laredo.tx.us>; Elizabeth Estrada <eestrada@ci.laredo.tx.us>; gsaavedra@ci.laredo.tx.us <gsaavedra@ci.laredo.tx.us>; Evelyn Gomez <egomez@ci.laredo.tx.us>; jim . king <jim.king@kingadvising.com>; randolphdavide <randolphdavide@aol.com>; Romero, Adrian <aromero@seatx.com>; Covarrubias, Martin <mcovarrubias@seatx.com>; KyleGass <kyle.gass@kci.com>; Edward Ochoa <edward.ochoa@kci.com>; BALDWIN,KELLY L <kelly.l.baldwin@cbp.dhs.gov>; NORRIE, ROBERT <ROBERT.NORRIE@cbp.dhs.gov>; HAYNES, YVETTE <YVETTE.HAYNES@cbp.dhs.gov>
Subject: Re: FY25 Laredo WTB Expansion Project
Attachment(s): "Re FY25 Laredo WTB Expansion Project.msg"

Sender: smielke@seatx.com
Subject: Re: FY25 Laredo WTB Expansion Project
Message-Id: <PH7PR20MB5089857F2AE8C6D0B73A1298BE35A@PH7PR20MB5089.namprd20.prod.outlook.com>
Recipient: jrichard@ci.laredo.tx.us

AMERICAN OVERSIGHT

From: Mielke, Sid <smielke@seatx.com>
Sent: Thursday, August 14, 2025 10:10 AM EDT
To: DIAZ, MARIA C <MARIA.C.DIAZ@cbp.dhs.gov>; Elsa Hinojosa <mhinojosa1@ci.laredo.tx.us>
CC: CASPERSON, JARED <JARED.CASPERSON@cbp.dhs.gov>; HAMLETT, ELIZABETH F <elizabeth.f.hamlett@cbp.dhs.gov>; FLANAGAN, RYAN H <RYAN.H.FLANAGAN@cbp.dhs.gov>; David Cornelison <david.cornelison@gsa.gov>; LANCASTER, JAMES A (CTR) <JAMES.A.LANCASTER@associates.cbp.dhs.gov>; Joseph W. Neeb <jneeb@ci.laredo.tx.us>; Jose A. Valdez, Jr. <jvaldez5@ci.laredo.tx.us>; Steve E. Landin <selandin@ci.laredo.tx.us>; rchavez@ci.laredo.tx.us <rchavez@ci.laredo.tx.us>; jrichard@ci.laredo.tx.us <jrichard@ci.laredo.tx.us>; Olga De Angel <odeangel@ci.laredo.tx.us>; Elizabeth Estrada <eestrada@ci.laredo.tx.us>; gsaavedra@ci.laredo.tx.us <gsaavedra@ci.laredo.tx.us>; Evelyn Gomez <egomez@ci.laredo.tx.us>; jim . king <jim.king@kingadvising.com>; randolphdavide <randolphdavide@aol.com>; Romero, Adrian <aromero@seatx.com>; Covarrubias, Martin <mcovarrubias@seatx.com>; KyleGass <kyle.gass@kci.com>; Edward Ochoa <edward.ochoa@kci.com>; BALDWIN,KELLY L <kelly.l.baldwin@cbp.dhs.gov>; NORRIE, ROBERT <ROBERT.NORRIE@cbp.dhs.gov>; HAYNES, YVETTE <YVETTE.HAYNES@cbp.dhs.gov>
Subject: Re: FY25 Laredo WTB Expansion Project
Attachment(s): "WTB - DAP PROJECT MTG AGENDA 08-14-25.pdf"

CAUTION: This email originated from outside your organization. Exercise caution when opening attachments or clicking links, especially from unknown senders.
To All,

Attached is our proposed agenda for today's DAP project meeting.

Thanks,

Sidney "Sid" A. Mielke, P.E. Senior Project Manager
A JMT DIVISION
3838 NW Loop 410, San Antonio, TX 78229
P: (210)735-9202
C (210)861-3126
E:smielke@seatx.com

From: DIAZ, MARIA C
Sent: Tuesday, April 1, 2025 6:55 AM
To: DIAZ, MARIA C <MARIA.C.DIAZ@cbp.dhs.gov>; Mielke, Sid <smielke@seatx.com>; Elsa Hinojosa <mhinojosa1@ci.laredo.tx.us>
Cc: CASPERSON, JARED <JARED.CASPERSON@cbp.dhs.gov>; HAMLETT, ELIZABETH F <elizabeth.f.hamlett@cbp.dhs.gov>; FLANAGAN, RYAN H <RYAN.H.FLANAGAN@cbp.dhs.gov>; David Cornelison <david.cornelison@gsa.gov>; LANCASTER, JAMES A (CTR) <JAMES.A.LANCASTER@associates.cbp.dhs.gov>; Joseph W. Neeb <jneeb@ci.laredo.tx.us>; Jose A. Valdez, Jr. <jvaldez5@ci.laredo.tx.us>; Steve E. Landin <selandin@ci.laredo.tx.us>; rchavez@ci.laredo.tx.us <rchavez@ci.laredo.tx.us>; jrichard@ci.laredo.tx.us <jrichard@ci.laredo.tx.us>; Olga De Angel <odeangel@ci.laredo.tx.us>; Elizabeth Estrada <eestrada@ci.laredo.tx.us>; gsaavedra@ci.laredo.tx.us <gsaavedra@ci.laredo.tx.us>; Evelyn Gomez <egomez@ci.laredo.tx.us>; jim.king <jim.king@kingadvising.com>; randolphdavide <randolphdavide@aol.com>; Romero, Adrian <aromero@seatx.com>; Covarrubias, Martin <mcovarrubias@seatx.com>; Kyle Gass <kyle.gass@kci.com>; edward.ochoa@kci.com <edward.ochoa@kci.com>; BALDWIN, KELLY L <kelly.l.baldwin@cbp.dhs.gov>; NORRIE, ROBERT <ROBERT.NORRIE@cbp.dhs.gov>; HAYNES, YVETTE <YVETTE.HAYNES@cbp.dhs.gov>
Subject: FY25 Laredo WTB Expansion Project
When: Thursday, August 14, 2025 10:00 AM-10:30 AM.
Where: Microsoft Teams Meeting

Cyber Security Reminder: Please use caution - message originated outside JMT.

Microsoft Teams Need help?

Join the meeting now

Meeting ID:220 633 975 367
Passcode:mV3GN2vE

Dial in by phone

+1 332-249-0605,,22046189#United States, New York City
Find a local number
Phone conference ID:220 461 89#
For organizers:Meeting options | Reset dial-in PIN

AMERICAN OVERSIGHT

This Teams Meeting is hosted on a U.S. Government information system and is provided for U.S. Government-authorized use only.
Unauthorized or improper use or access of this system may result in disciplinary action as well as civil and criminal penalties.

This message is intended for the use of the individual or entity to which it is addressed and may contain information that is confidential, privileged and exempt from disclosure under applicable law. If the reader of this message is not the intended recipient or the employee or agent of the intended recipient, you are hereby notified that any dissemination, distribution, or copying of this communication is strictly prohibited. If you have received this communication in error, please contact the sender immediately and delete it from your system.

Thank You.

AMERICAN OVERSIGHT

STRUCTURAL ENGINEERING ASSOCIATES

Port Laredo TEXAS

IN ASSOCIATION WITH KING ADVISING LLC

MEETING AGENDA

LAREDO WORLD TRADE BRIDGE - EXPANSION PROJECT

DAP PROJECT WORKING GROUP

August 14, 2025

10:00 PM Central Standard Time, 11:00 PM Eastern Standard Time, 8:00 AM Pacific Standard Time

- Review of Site Plan & Project Scope
  - Select Sheets from Recent Conceptual Submittal
- Outstanding Items Requested by Design Team
  - Tentative confirmation of proposed pavement section
  - CBP Security Fence & Gate material and design details
  - Required lighting levels for pre-MEP gauging lane area & perimeter fence (2.0 fc)
  - Required CCTV cameras for new northbound bridge and departure area
  - Typical layout for pre-MEP gauging lanes (all items required)
- Proposed methodology for development of DAP construction plan submittals
- Other Items for Discussion

AMERICAN OVERSIGHT

From: Mielke, Sid <smielke@seatx.com>
Sent: Thursday, July 10, 2025 10:41 AM EDT
To: DIAZ, MARIA C <MARIA.C.DIAZ@cbp.dhs.gov>; Elsa Hinojosa <mhinojosa1@ci.laredo.tx.us>
CC: CASPERSON, JARED <JARED.CASPERSON@cbp.dhs.gov>; HAMLETT, ELIZABETH F <elizabeth.f.hamlett@cbp.dhs.gov>; FLANAGAN, RYAN H <RYAN.H.FLANAGAN@cbp.dhs.gov>; David Cornelison <david.cornelison@gsa.gov>; LANCASTER, JAMES A (CTR) <JAMES.A.LANCASTER@associates.cbp.dhs.gov>; Joseph W. Neeb <jneeb@ci.laredo.tx.us>; Jose A. Valdez, Jr. <jvaldez5@ci.laredo.tx.us>; Steve E. Landin <selandin@ci.laredo.tx.us>; rchavez@ci.laredo.tx.us <rchavez@ci.laredo.tx.us>; jrichard@ci.laredo.tx.us <jrichard@ci.laredo.tx.us>; Olga De Angel <odeangel@ci.laredo.tx.us>; Elizabeth Estrada <eestrada@ci.laredo.tx.us>; gsaavedra@ci.laredo.tx.us <gsaavedra@ci.laredo.tx.us>; Evelyn Gomez <egomez@ci.laredo.tx.us>; jim . king <jim.king@kingadvising.com>; randolphdavide <randolphdavide@aol.com>; Romero, Adrian <aromero@seatx.com>; Covarrubias, Martin <mcovarrubias@seatx.com>; KyleGass <kyle.gass@kci.com>; Edward Ochoa <edward.ochoa@kci.com>; BALDWIN,KELLY L <kelly.l.baldwin@cbp.dhs.gov>; NORRIE, ROBERT <ROBERT.NORRIE@cbp.dhs.gov>; HAYNES, YVETTE <YVETTE.HAYNES@cbp.dhs.gov>
Subject: Re: FY25 Laredo WTB Expansion Project
Attachment(s): "Re FY25 Laredo WTB Expansion Project.msg"

Sender: smielke@seatx.com
Subject: Re: FY25 Laredo WTB Expansion Project
Message-Id: <PH7PR20MB50890A46B37CE563A29072EDBE48A@PH7PR20MB5089.namprd20.prod.outlook.com>
Recipient: gsaavedra@ci.laredo.tx.us

AMERICAN OVERSIGHT

From: Mielke, Sid <smielke@seatx.com>
Sent: Thursday, July 10, 2025 10:41 AM EDT
To: DIAZ, MARIA C <MARIA.C.DIAZ@cbp.dhs.gov>; Elsa Hinojosa <mhinojosa1@ci.laredo.tx.us>
CC: CASPERSON, JARED <JARED.CASPERSON@cbp.dhs.gov>; HAMLETT, ELIZABETH F <elizabeth.f.hamlett@cbp.dhs.gov>; FLANAGAN, RYAN H <RYAN.H.FLANAGAN@cbp.dhs.gov>; David Cornelison <david.cornelison@gsa.gov>; LANCASTER, JAMES A (CTR) <JAMES.A.LANCASTER@associates.cbp.dhs.gov>; Joseph W. Neeb <jneeb@ci.laredo.tx.us>; Jose A. Valdez, Jr. <jvaldez5@ci.laredo.tx.us>; Steve E. Landin <selandin@ci.laredo.tx.us>; rchavez@ci.laredo.tx.us <rchavez@ci.laredo.tx.us>; jrichard@ci.laredo.tx.us <jrichard@ci.laredo.tx.us>; Olga De Angel <odeangel@ci.laredo.tx.us>; Elizabeth Estrada <eestrada@ci.laredo.tx.us>; gsaavedra@ci.laredo.tx.us <gsaavedra@ci.laredo.tx.us>; Evelyn Gomez <egomez@ci.laredo.tx.us>; jim . king <jim.king@kingadvising.com>; randolphdavide <randolphdavide@aol.com>; Romero, Adrian <aromero@seatx.com>; Covarrubias, Martin <mcovarrubias@seatx.com>; KyleGass <kyle.gass@kci.com>; Edward Ochoa <edward.ochoa@kci.com>; BALDWIN,KELLY L <kelly.l.baldwin@cbp.dhs.gov>; NORRIE, ROBERT <ROBERT.NORRIE@cbp.dhs.gov>; HAYNES, YVETTE <YVETTE.HAYNES@cbp.dhs.gov>
Subject: Re: FY25 Laredo WTB Expansion Project
Attachment(s): "WTB - DAP PROJECT MTG AGENDA 07-10-25.pdf","DAP_EXHIBIT.pdf"

CAUTION: This email originated from outside your organization. Exercise caution when opening attachments or clicking links, especially from unknown senders.
To All,

Find a slightly revised agenda for today and also a copy of revised plan layout from our project PS&E.

Thanks,

Sidney "Sid" A. Mielke, P.E. Senior Project Manager

A JMT DIVISION

3838 NW Loop 410, San Antonio, TX 78229
P: (210)735-9202
C (210)861-3126
E:smielke@seatx.com

From: DIAZ, MARIA C
Sent: Tuesday, April 1, 2025 6:55 AM
To: DIAZ, MARIA C <MARIA.C.DIAZ@cbp.dhs.gov>; Mielke, Sid <smielke@seatx.com>; Elsa Hinojosa <mhinojosa1@ci.laredo.tx.us>
Cc: CASPERSON, JARED <JARED.CASPERSON@cbp.dhs.gov>; HAMLETT, ELIZABETH F <elizabeth.f.hamlett@cbp.dhs.gov>; FLANAGAN, RYAN H <RYAN.H.FLANAGAN@cbp.dhs.gov>; David Cornelison <david.cornelison@gsa.gov>; LANCASTER, JAMES A (CTR) <JAMES.A.LANCASTER@associates.cbp.dhs.gov>; Joseph W. Neeb <jneeb@ci.laredo.tx.us>; Jose A. Valdez, Jr. <jvaldez5@ci.laredo.tx.us>; Steve E. Landin <selandin@ci.laredo.tx.us>; rchavez@ci.laredo.tx.us <rchavez@ci.laredo.tx.us>; jrichard@ci.laredo.tx.us <jrichard@ci.laredo.tx.us>; Olga De Angel <odeangel@ci.laredo.tx.us>; Elizabeth Estrada <eestrada@ci.laredo.tx.us>; gsaavedra@ci.laredo.tx.us <gsaavedra@ci.laredo.tx.us>; Evelyn Gomez <egomez@ci.laredo.tx.us>; jim.king <jim.king@kingadvising.com>; randolphdavide <randolphdavide@aol.com>; Romero, Adrian <aromero@seatx.com>; Covarrubias, Martin <mcovarrubias@seatx.com>; Kyle Gass <kyle.gass@kci.com>; edward.ochoa@kci.com <edward.ochoa@kci.com>; BALDWIN, KELLY L <kelly.l.baldwin@cbp.dhs.gov>; NORRIE, ROBERT <ROBERT.NORRIE@cbp.dhs.gov>; HAYNES, YVETTE <YVETTE.HAYNES@cbp.dhs.gov>
Subject: FY25 Laredo WTB Expansion Project
When: Thursday, July 10, 2025 10:00 AM-10:30 AM.
Where: Microsoft Teams Meeting

Cyber Security Reminder: Please use caution - message originated outside JMT.

Microsoft Teams Need help?

Join the meeting now

Meeting ID:220 633 975 367
Passcode:mV3GN2vE

Dial in by phone

+1 332-249-0605,,22046189#United States, New York City

Find a local number

Phone conference ID:220 461 89#
For organizers:Meeting options | Reset dial-in PIN


AMERICAN OVERSIGHT

This Teams Meeting is hosted on a U.S. Government information system and is provided for U.S. Government-authorized use only.
Unauthorized or improper use or access of this system may result in disciplinary action as well as civil and criminal penalties.

This message is intended for the use of the individual or entity to which it is addressed and may contain information that is confidential, privileged and exempt from disclosure under applicable law. If the reader of this message is not the intended recipient or the employee or agent of the intended recipient, you are hereby notified that any dissemination, distribution, or copying of this communication is strictly prohibited. If you have received this communication in error, please contact the sender immediately and delete it from your system.

Thank You.

AMERICAN OVERSIGHT

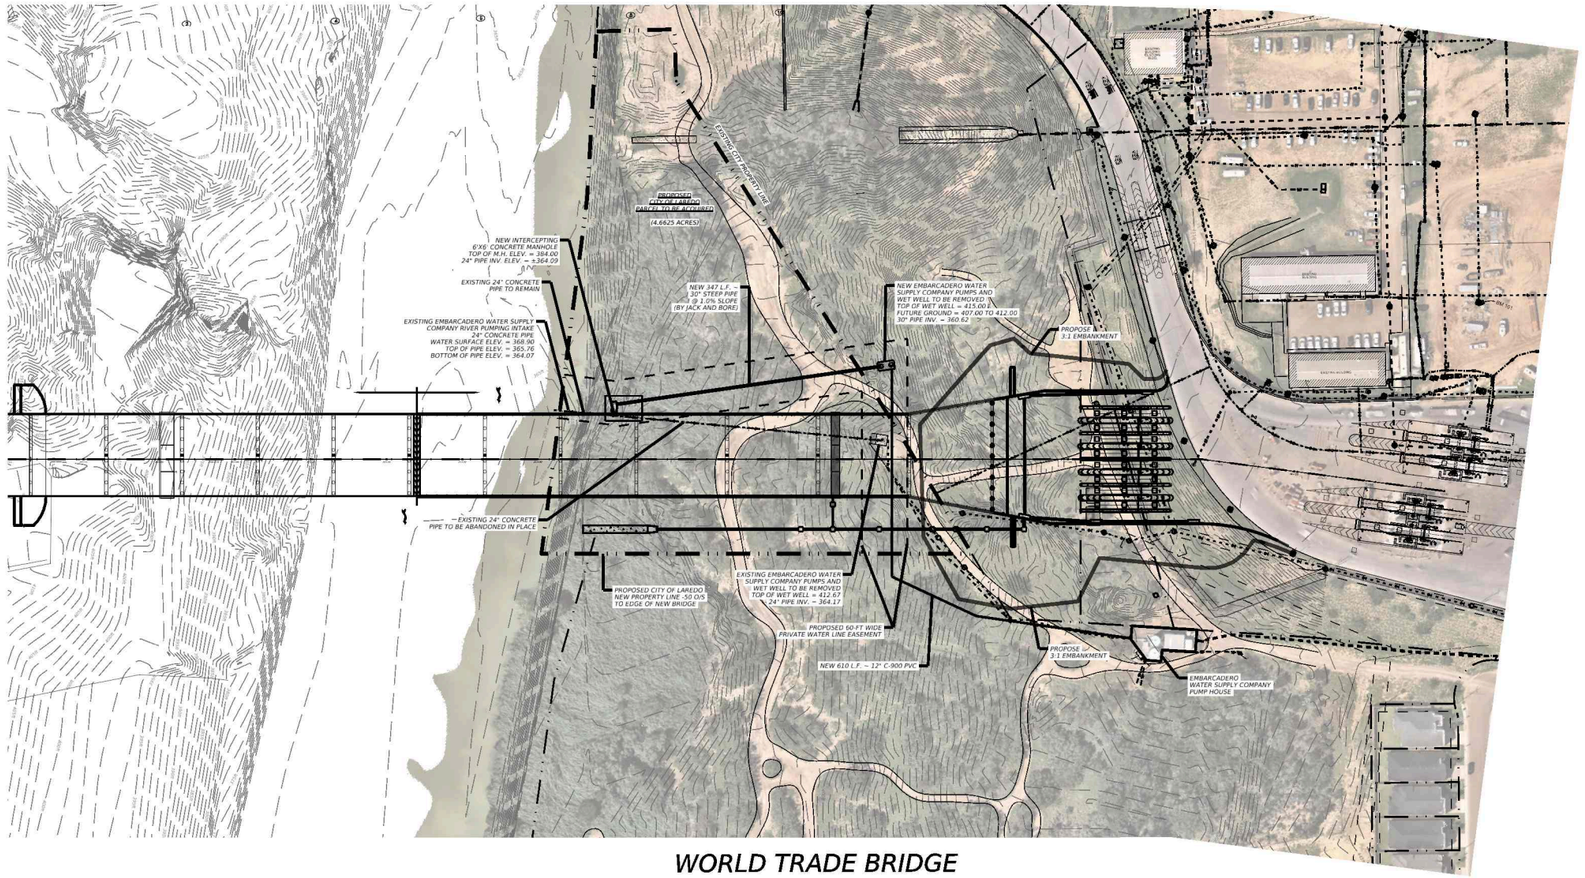

GRAPHIC SCALE
(IN FEET)
100 50 0 100 200 300
1" = 200'

WORLD TRADE BRIDGE
EXPANSION PROJECT
(07/10/2025)

PLOTTED BY: Josue.Chavez
PLOTTED SCALE: 1:0.0833335
PEN TABLE: WTB_PEN.TBL
PLOT DRIVER: pdf-c.pltcfg
PLOTTED ON: 7/10/2025 @ 9:02:25 AM
DESIGN FILENAME: c:\dms\kci-projects_02\josue.chavez@kci.com\d0127639\IRRIGATION_EXHIBIT.dgn

AMERICAN OVERSIGHT

TX-MAYOR-26-0489-A-000440

STRUCTURAL ENGINEERING ASSOCIATES

Port Laredo TEXAS

IN ASSOCIATION WITH KING ADVISING LLC

MEETING AGENDA

LAREDO WORLD TRADE BRIDGE - EXPANSION PROJECT

DAP PROJECT WORKING GROUP

July 10, 2025

10:00 PM Central Standard Time, 11:00 PM Eastern Standard Time, 8:00 AM Pacific Standard Time

- Review of Site Plan & Project Scope as Revised
  - Delete center bypass lane
  - Move pre-MEP gauging lanes as close to end of bridge as possible
- Items from recent memo:
  - Tentative confirmation of proposed pavement section
  - Required lighting levels for pre-MEP gauging lane area (2.0 fc)
  - Other lighting level requirements along new project fencing (2.0 fc)
  - Required CCTV cameras for new northbound bridge and departure area
  - Typical layout for pre-MEP gauging lanes (all items required)
  - Potential dates in July (14th AM or PM, 15th PM, or 17th AM or PM)
- Submittal for pertinent 90% PS&E drawing sheets to group for review.
- Other Items for Discussion

AMERICAN OVERSIGHT

From: Mielke, Sid <smielke@seatx.com>
Sent: Thursday, July 10, 2025 10:41 AM EDT
To: DIAZ, MARIA C <MARIA.C.DIAZ@cbp.dhs.gov>; Elsa Hinojosa <mhinojosa1@ci.laredo.tx.us>
CC: CASPERSON, JARED <JARED.CASPERSON@cbp.dhs.gov>; HAMLETT, ELIZABETH F <elizabeth.f.hamlett@cbp.dhs.gov>; FLANAGAN, RYAN H <RYAN.H.FLANAGAN@cbp.dhs.gov>; David Cornelison <david.cornelison@gsa.gov>; LANCASTER, JAMES A (CTR) <JAMES.A.LANCASTER@associates.cbp.dhs.gov>; Joseph W. Neeb <jneeb@ci.laredo.tx.us>; Jose A. Valdez, Jr. <jvaldez5@ci.laredo.tx.us>; Steve E. Landin <selandin@ci.laredo.tx.us>; rchavez@ci.laredo.tx.us <rchavez@ci.laredo.tx.us>; jrichard@ci.laredo.tx.us <jrichard@ci.laredo.tx.us>; Olga De Angel <odeangel@ci.laredo.tx.us>; Elizabeth Estrada <eestrada@ci.laredo.tx.us>; gsaavedra@ci.laredo.tx.us <gsaavedra@ci.laredo.tx.us>; Evelyn Gomez <egomez@ci.laredo.tx.us>; jim . king <jim.king@kingadvising.com>; randolphdavide <randolphdavide@aol.com>; Romero, Adrian <aromero@seatx.com>; Covarrubias, Martin <mcovarrubias@seatx.com>; KyleGass <kyle.gass@kci.com>; Edward Ochoa <edward.ochoa@kci.com>; BALDWIN,KELLY L <kelly.l.baldwin@cbp.dhs.gov>; NORRIE, ROBERT <ROBERT.NORRIE@cbp.dhs.gov>; HAYNES, YVETTE <YVETTE.HAYNES@cbp.dhs.gov>
Subject: Re: FY25 Laredo WTB Expansion Project
Attachment(s): "WTB - DAP PROJECT MTG AGENDA 07-10-25.pdf","DAP_EXHIBIT.pdf"

CAUTION: This email originated from outside your organization. Exercise caution when opening attachments or clicking links, especially from unknown senders.
To All,

Find a slightly revised agenda for today and also a copy of revised plan layout from our project PS&E.

Thanks,

Sidney "Sid" A. Mielke, P.E. Senior Project Manager

A JMT DIVISION

3838 NW Loop 410, San Antonio, TX 78229
P: (210)735-9202
C (210)861-3126
E:smielke@seatx.com

From: DIAZ, MARIA C
Sent: Tuesday, April 1, 2025 6:55 AM
To: DIAZ, MARIA C <MARIA.C.DIAZ@cbp.dhs.gov>; Mielke, Sid <smielke@seatx.com>; Elsa Hinojosa <mhinojosa1@ci.laredo.tx.us>
Cc: CASPERSON, JARED <JARED.CASPERSON@cbp.dhs.gov>; HAMLETT, ELIZABETH F <elizabeth.f.hamlett@cbp.dhs.gov>; FLANAGAN, RYAN H <RYAN.H.FLANAGAN@cbp.dhs.gov>; David Cornelison <david.cornelison@gsa.gov>; LANCASTER, JAMES A (CTR) <JAMES.A.LANCASTER@associates.cbp.dhs.gov>; Joseph W. Neeb <jneeb@ci.laredo.tx.us>; Jose A. Valdez, Jr. <jvaldez5@ci.laredo.tx.us>; Steve E. Landin <selandin@ci.laredo.tx.us>; rchavez@ci.laredo.tx.us <rchavez@ci.laredo.tx.us>; jrichard@ci.laredo.tx.us <jrichard@ci.laredo.tx.us>; Olga De Angel <odeangel@ci.laredo.tx.us>; Elizabeth Estrada <eestrada@ci.laredo.tx.us>; gsaavedra@ci.laredo.tx.us <gsaavedra@ci.laredo.tx.us>; Evelyn Gomez <egomez@ci.laredo.tx.us>; jim.king <jim.king@kingadvising.com>; randolphdavide <randolphdavide@aol.com>; Romero, Adrian <aromero@seatx.com>; Covarrubias, Martin <mcovarrubias@seatx.com>; Kyle Gass <kyle.gass@kci.com>; edward.ochoa@kci.com <edward.ochoa@kci.com>; BALDWIN, KELLY L <kelly.l.baldwin@cbp.dhs.gov>; NORRIE, ROBERT <ROBERT.NORRIE@cbp.dhs.gov>; HAYNES, YVETTE <YVETTE.HAYNES@cbp.dhs.gov>
Subject: FY25 Laredo WTB Expansion Project
When: Thursday, July 10, 2025 10:00 AM-10:30 AM.
Where: Microsoft Teams Meeting

Cyber Security Reminder: Please use caution - message originated outside JMT.

Microsoft Teams Need help?

Join the meeting now

Meeting ID:220 633 975 367
Passcode:mV3GN2vE

Dial in by phone

+1 332-249-0605,,22046189#United States, New York City

Find a local number

Phone conference ID:220 461 89#
For organizers:Meeting options | Reset dial-in PIN


AMERICAN OVERSIGHT

This Teams Meeting is hosted on a U.S. Government information system and is provided for U.S. Government-authorized use only. Unauthorized or improper use or access of this system may result in disciplinary action as well as civil and criminal penalties.

This message is intended for the use of the individual or entity to which it is addressed and may contain information that is confidential, privileged and exempt from disclosure under applicable law. If the reader of this message is not the intended recipient or the employee or agent of the intended recipient, you are hereby notified that any dissemination, distribution, or copying of this communication is strictly prohibited. If you have received this communication in error, please contact the sender immediately and delete it from your system.

Thank You.

AMERICAN OVERSIGHT

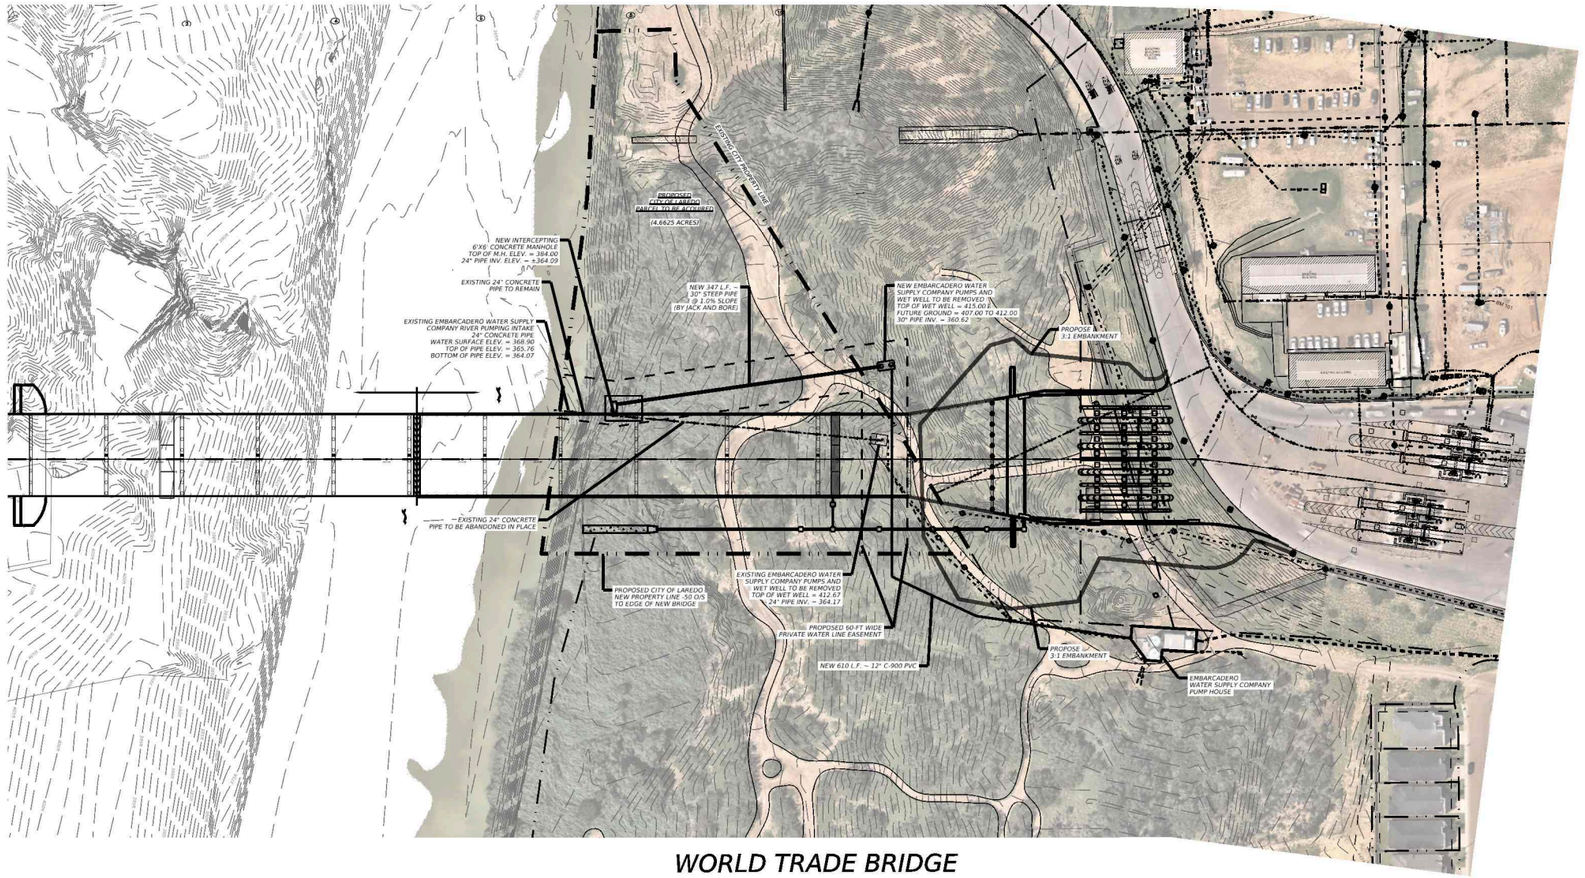

GRAPHIC SCALE
(IN FEET)

100 50 0 100 200 300

1" = 200'

WORLD TRADE BRIDGE
EXPANSION PROJECT
(07/10/2025)

PLOTTED BY: Josue.Chavez
PLOTTED SCALE: 1:0.0833335
PEN TABLE: WTB_PEN.TBL
PLOT DRIVER: pdf-c.pltcfg
PLOTTED ON: 7/10/2025 @ 9:02:25 AM
DESIGN FILENAME: c:\dms\kci-projects_02\josue.chavez@kci.com\d0127639\IRRIGATION_EXHIBIT.dgn

AMERICAN
OVERSIGHT

STRUCTURAL ENGINEERING ASSOCIATES

Port Laredo TEXAS

IN ASSOCIATION WITH KING ADVISING LLC

MEETING AGENDA

LAREDO WORLD TRADE BRIDGE - EXPANSION PROJECT

DAP PROJECT WORKING GROUP

July 10, 2025

10:00 PM Central Standard Time, 11:00 PM Eastern Standard Time, 8:00 AM Pacific Standard Time

- Review of Site Plan & Project Scope as Revised
  - Delete center bypass lane
  - Move pre-MEP gauging lanes as close to end of bridge as possible
- Items from recent memo:
  - Tentative confirmation of proposed pavement section
  - Required lighting levels for pre-MEP gauging lane area (2.0 fc)
  - Other lighting level requirements along new project fencing (2.0 fc)
  - Required CCTV cameras for new northbound bridge and departure area
  - Typical layout for pre-MEP gauging lanes (all items required)
  - Potential dates in July (14th AM or PM, 15th PM, or 17th AM or PM)
- Submittal for pertinent 90% PS&E drawing sheets to group for review.
- Other Items for Discussion

AMERICAN OVERSIGHT

From: Mielke, Sid <smielke@seatx.com>
Sent: Wednesday, July 09, 2025 8:11 PM EDT
To: DIAZ, MARIA C <MARIA.C.DIAZ@cbp.dhs.gov>; Elsa Hinojosa <mhinojosa1@ci.laredo.tx.us>
CC: CASPERSON, JARED <JARED.CASPERSON@cbp.dhs.gov>; HAMLETT, ELIZABETH F <elizabeth.f.hamlett@cbp.dhs.gov>; FLANAGAN, RYAN H <RYAN.H.FLANAGAN@cbp.dhs.gov>; David Cornelison <david.cornelison@gsa.gov>; LANCASTER, JAMES A (CTR) <JAMES.A.LANCASTER@associates.cbp.dhs.gov>; Joseph W. Neeb <jneeb@ci.laredo.tx.us>; Jose A. Valdez, Jr. <jvaldez5@ci.laredo.tx.us>; Steve E. Landin <selandin@ci.laredo.tx.us>; rchavez@ci.laredo.tx.us <rchavez@ci.laredo.tx.us>; jrichard@ci.laredo.tx.us <jrichard@ci.laredo.tx.us>; Olga De Angel <odeangel@ci.laredo.tx.us>; Elizabeth Estrada <eestrada@ci.laredo.tx.us>; gsaavedra@ci.laredo.tx.us <gsaavedra@ci.laredo.tx.us>; Evelyn Gomez <egomez@ci.laredo.tx.us>; jim . king <jim.king@kingadvising.com>; randolphdavide <randolphdavide@aol.com>; Covarrubias, Martin <mcovarrubias@seatx.com>; Kyle Gass <kyle.gass@kci.com>; Edward Ochoa <edward.ochoa@kci.com>; BALDWIN, KELLY L <kelly.l.baldwin@cbp.dhs.gov>; NORRIE, ROBERT <ROBERT.NORRIE@cbp.dhs.gov>; HAYNES, YVETTE <YVETTE.HAYNES@cbp.dhs.gov>
Subject: Re: FY25 Laredo WTB Expansion Project
Attachment(s): "WTB - DAP PROJECT MTG AGENDA 07-10-25.pdf"

CAUTION: This email originated from outside your organization. Exercise caution when opening attachments or clicking links, especially from unknown senders.
To All,

Please find attached our proposed agenda for tomorrow's meeting. I hope to have a new plan layout exhibit to be able to present to the group based upon the 90% PS&E submittal.

Thanks,

Sidney "Sid" A. Mielke, P.E. Senior Project Manager
A JMT DIVISION
3838 NW Loop 410, San Antonio, TX 78229
P: (210)735-9202
C (210)861-3126
E:smielke@seatx.com

From: DIAZ, MARIA C
Sent: Tuesday, April 1, 2025 6:55 AM
To: DIAZ, MARIA C <MARIA.C.DIAZ@cbp.dhs.gov>; Mielke, Sid <smielke@seatx.com>; Elsa Hinojosa <mhinojosa1@ci.laredo.tx.us>
Cc: CASPERSON, JARED <JARED.CASPERSON@cbp.dhs.gov>; HAMLETT, ELIZABETH F <elizabeth.f.hamlett@cbp.dhs.gov>; FLANAGAN, RYAN H <RYAN.H.FLANAGAN@cbp.dhs.gov>; David Cornelison <david.cornelison@gsa.gov>; LANCASTER, JAMES A (CTR) <JAMES.A.LANCASTER@associates.cbp.dhs.gov>; Joseph W. Neeb <jneeb@ci.laredo.tx.us>; Jose A. Valdez, Jr. <jvaldez5@ci.laredo.tx.us>; Steve E. Landin <selandin@ci.laredo.tx.us>; rchavez@ci.laredo.tx.us <rchavez@ci.laredo.tx.us>; jrichard@ci.laredo.tx.us <jrichard@ci.laredo.tx.us>; Olga De Angel <odeangel@ci.laredo.tx.us>; Elizabeth Estrada <eestrada@ci.laredo.tx.us>; gsaavedra@ci.laredo.tx.us <gsaavedra@ci.laredo.tx.us>; Evelyn Gomez <egomez@ci.laredo.tx.us>; jim.king <jim.king@kingadvising.com>; randolphdavide <randolphdavide@aol.com>; Romero, Adrian <aromero@seatx.com>; Covarrubias, Martin <mcovarrubias@seatx.com>; Kyle Gass <kyle.gass@kci.com>; edward.ochoa@kci.com <edward.ochoa@kci.com>; BALDWIN, KELLY L <kelly.l.baldwin@cbp.dhs.gov>; NORRIE, ROBERT <ROBERT.NORRIE@cbp.dhs.gov>; HAYNES, YVETTE <YVETTE.HAYNES@cbp.dhs.gov>
Subject: FY25 Laredo WTB Expansion Project
When: Thursday, July 10, 2025 10:00 AM-10:30 AM.
Where: Microsoft Teams Meeting

Cyber Security Reminder: Please use caution - message originated outside JMT.

Microsoft Teams Need help?

Join the meeting now

Meeting ID:220 633 975 367
Passcode:mV3GN2vE

Dial in by phone

+1 332-249-0605,,22046189#United States, New York City
Find a local number
Phone conference ID:220 461 89#
For organizers:Meeting options | Reset dial-in PIN

AMERICAN OVERSIGHT

This Teams Meeting is hosted on a U.S. Government information system and is provided for U.S. Government-authorized use only.
Unauthorized or improper use or access of this system may result in disciplinary action as well as civil and criminal penalties.

This message is intended for the use of the individual or entity to which it is addressed and may contain information that is confidential, privileged and exempt from disclosure under applicable law. If the reader of this message is not the intended recipient or the employee or agent of the intended recipient, you are hereby notified that any dissemination, distribution, or copying of this communication is strictly prohibited. If you have received this communication in error, please contact the sender immediately and delete it from your system.

Thank You.

AMERICAN OVERSIGHT

STRUCTURAL ENGINEERING ASSOCIATES

Port Laredo TEXAS

IN ASSOCIATION WITH KING ADVISING LLC

MEETING AGENDA

LAREDO WORLD TRADE BRIDGE - EXPANSION PROJECT

DAP PROJECT WORKING GROUP

July 12, 2025

10:00 PM Central Standard Time, 11:00 PM Eastern Standard Time, 8:00 AM Pacific Standard Time

- Review of Site Plan & Project Scope as Revised
  - Delete center bypass lane
  - Move pre-MEP gauging lanes as close to end of bridge as possible
- Items from recent memo:
  - Tentative confirmation of proposed pavement section
  - Required lighting levels for pre-MEP gauging lane area (2.0 fc)
  - Other lighting level requirements along new project fencing (2.0 fc)
  - Required CCTV cameras for new northbound bridge and departure area
  - Typical layout for pre-MEP gauging lanes (all items required)
  - Potential dates in July (14th AM or PM, 15th PM, or 17th AM or PM)
- Submittal for pertinent 90% PS&E drawing sheets to group for review.
- Other Items for Discussion

AMERICAN OVERSIGHT

From: Mielke, Sid <smielke@seatx.com>
Sent: Wednesday, July 09, 2025 8:12 PM EDT
To: DIAZ, MARIA C <MARIA.C.DIAZ@cbp.dhs.gov>; Elsa Hinojosa <mhinojosa1@ci.laredo.tx.us>
CC: CASPERSON, JARED <JARED.CASPERSON@cbp.dhs.gov>; HAMLETT, ELIZABETH F <elizabeth.f.hamlett@cbp.dhs.gov>; FLANAGAN, RYAN H <RYAN.H.FLANAGAN@cbp.dhs.gov>; David Cornelison <david.cornelison@gsa.gov>; LANCASTER, JAMES A (CTR) <JAMES.A.LANCASTER@associates.cbp.dhs.gov>; Joseph W. Neeb <jneeb@ci.laredo.tx.us>; Jose A. Valdez, Jr. <jvaldez5@ci.laredo.tx.us>; Steve E. Landin <selandin@ci.laredo.tx.us>; rchavez@ci.laredo.tx.us <rchavez@ci.laredo.tx.us>; jrichard@ci.laredo.tx.us <jrichard@ci.laredo.tx.us>; Olga De Angel <odeangel@ci.laredo.tx.us>; Elizabeth Estrada <eestrada@ci.laredo.tx.us>; gsaavedra@ci.laredo.tx.us <gsaavedra@ci.laredo.tx.us>; Evelyn Gomez <egomez@ci.laredo.tx.us>; jim . king <jim.king@kingadvising.com>; randolphdavide <randolphdavide@aol.com>; Covarrubias, Martin <mcovarrubias@seatx.com>; Kyle Gass <kyle.gass@kci.com>; Edward Ochoa <edward.ochoa@kci.com>; BALDWIN, KELLY L <kelly.l.baldwin@cbp.dhs.gov>; NORRIE, ROBERT <ROBERT.NORRIE@cbp.dhs.gov>; HAYNES, YVETTE <YVETTE.HAYNES@cbp.dhs.gov>
Subject: Re: FY25 Laredo WTB Expansion Project
Attachment(s): "Re FY25 Laredo WTB Expansion Project.msg"

Sender: smielke@seatx.com
Subject: Re: FY25 Laredo WTB Expansion Project
Message-Id: <PH7PR20MB5089898C987DB34C60179FC6BE48A@PH7PR20MB5089.namprd20.prod.outlook.com>
Recipient: jvaldez5@ci.laredo.tx.us

AMERICAN OVERSIGHT

From: Mielke, Sid <smielke@seatx.com>
Sent: Wednesday, July 09, 2025 8:11 PM EDT
To: DIAZ, MARIA C <MARIA.C.DIAZ@cbp.dhs.gov>; Elsa Hinojosa <mhinojosa1@ci.laredo.tx.us>
CC: CASPERSON, JARED <JARED.CASPERSON@cbp.dhs.gov>; HAMLETT, ELIZABETH F <elizabeth.f.hamlett@cbp.dhs.gov>; FLANAGAN, RYAN H <RYAN.H.FLANAGAN@cbp.dhs.gov>; David Cornelison <david.cornelison@gsa.gov>; LANCASTER, JAMES A (CTR) <JAMES.A.LANCASTER@associates.cbp.dhs.gov>; Joseph W. Neeb <jneeb@ci.laredo.tx.us>; Jose A. Valdez, Jr. <jvaldez5@ci.laredo.tx.us>; Steve E. Landin <selandin@ci.laredo.tx.us>; rchavez@ci.laredo.tx.us <rchavez@ci.laredo.tx.us>; jrichard@ci.laredo.tx.us <jrichard@ci.laredo.tx.us>; Olga De Angel <odeangel@ci.laredo.tx.us>; Elizabeth Estrada <eestrada@ci.laredo.tx.us>; gsaavedra@ci.laredo.tx.us <gsaavedra@ci.laredo.tx.us>; Evelyn Gomez <egomez@ci.laredo.tx.us>; jim . king <jim.king@kingadvising.com>; randolphdavide <randolphdavide@aol.com>; Covarrubias, Martin <mcovarrubias@seatx.com>; Kyle Gass <kyle.gass@kci.com>; Edward Ochoa <edward.ochoa@kci.com>; BALDWIN, KELLY L <kelly.l.baldwin@cbp.dhs.gov>; NORRIE, ROBERT <ROBERT.NORRIE@cbp.dhs.gov>; HAYNES, YVETTE <YVETTE.HAYNES@cbp.dhs.gov>
Subject: Re: FY25 Laredo WTB Expansion Project
Attachment(s): "WTB - DAP PROJECT MTG AGENDA 07-10-25.pdf"

CAUTION: This email originated from outside your organization. Exercise caution when opening attachments or clicking links, especially from unknown senders.
To All,

Please find attached our proposed agenda for tomorrow's meeting. I hope to have a new plan layout exhibit to be able to present to the group based upon the 90% PS&E submittal.

Thanks,

Sidney "Sid" A. Mielke, P.E. Senior Project Manager
A JMT DIVISION
3838 NW Loop 410, San Antonio, TX 78229
P: (210)735-9202
C (210)861-3126
E:smielke@seatx.com

From: DIAZ, MARIA C
Sent: Tuesday, April 1, 2025 6:55 AM
To: DIAZ, MARIA C <MARIA.C.DIAZ@cbp.dhs.gov>; Mielke, Sid <smielke@seatx.com>; Elsa Hinojosa <mhinojosa1@ci.laredo.tx.us>
Cc: CASPERSON, JARED <JARED.CASPERSON@cbp.dhs.gov>; HAMLETT, ELIZABETH F <elizabeth.f.hamlett@cbp.dhs.gov>; FLANAGAN, RYAN H <RYAN.H.FLANAGAN@cbp.dhs.gov>; David Cornelison <david.cornelison@gsa.gov>; LANCASTER, JAMES A (CTR) <JAMES.A.LANCASTER@associates.cbp.dhs.gov>; Joseph W. Neeb <jneeb@ci.laredo.tx.us>; Jose A. Valdez, Jr. <jvaldez5@ci.laredo.tx.us>; Steve E. Landin <selandin@ci.laredo.tx.us>; rchavez@ci.laredo.tx.us <rchavez@ci.laredo.tx.us>; jrichard@ci.laredo.tx.us <jrichard@ci.laredo.tx.us>; Olga De Angel <odeangel@ci.laredo.tx.us>; Elizabeth Estrada <eestrada@ci.laredo.tx.us>; gsaavedra@ci.laredo.tx.us <gsaavedra@ci.laredo.tx.us>; Evelyn Gomez <egomez@ci.laredo.tx.us>; jim.king <jim.king@kingadvising.com>; randolphdavide <randolphdavide@aol.com>; Romero, Adrian <aromero@seatx.com>; Covarrubias, Martin <mcovarrubias@seatx.com>; Kyle Gass <kyle.gass@kci.com>; edward.ochoa@kci.com <edward.ochoa@kci.com>; BALDWIN, KELLY L <kelly.l.baldwin@cbp.dhs.gov>; NORRIE, ROBERT <ROBERT.NORRIE@cbp.dhs.gov>; HAYNES, YVETTE <YVETTE.HAYNES@cbp.dhs.gov>
Subject: FY25 Laredo WTB Expansion Project
When: Thursday, July 10, 2025 10:00 AM-10:30 AM.
Where: Microsoft Teams Meeting

Cyber Security Reminder: Please use caution - message originated outside JMT.

Microsoft Teams Need help?

Join the meeting now

Meeting ID:220 633 975 367
Passcode:mV3GN2vE

Dial in by phone

+1 332-249-0605,,22046189#United States, New York City
Find a local number
Phone conference ID:220 461 89#
For organizers:Meeting options | Reset dial-in PIN

AMERICAN OVERSIGHT

This Teams Meeting is hosted on a U.S. Government information system and is provided for U.S. Government-authorized use only. Unauthorized or improper use or access of this system may result in disciplinary action as well as civil and criminal penalties.

This message is intended for the use of the individual or entity to which it is addressed and may contain information that is confidential, privileged and exempt from disclosure under applicable law. If the reader of this message is not the intended recipient or the employee or agent of the intended recipient, you are hereby notified that any dissemination, distribution, or copying of this communication is strictly prohibited. If you have received this communication in error, please contact the sender immediately and delete it from your system.

Thank You.

AMERICAN OVERSIGHT

STRUCTURAL ENGINEERING ASSOCIATES

Port Laredo TEXAS

IN ASSOCIATION WITH KING ADVISING LLC

MEETING AGENDA

LAREDO WORLD TRADE BRIDGE - EXPANSION PROJECT

DAP PROJECT WORKING GROUP

July 12, 2025

10:00 PM Central Standard Time, 11:00 PM Eastern Standard Time, 8:00 AM Pacific Standard Time

- Review of Site Plan & Project Scope as Revised
  - Delete center bypass lane
  - Move pre-MEP gauging lanes as close to end of bridge as possible
- Items from recent memo:
  - Tentative confirmation of proposed pavement section
  - Required lighting levels for pre-MEP gauging lane area (2.0 fc)
  - Other lighting level requirements along new project fencing (2.0 fc)
  - Required CCTV cameras for new northbound bridge and departure area
  - Typical layout for pre-MEP gauging lanes (all items required)
  - Potential dates in July (14th AM or PM, 15th PM, or 17th AM or PM)
- Submittal for pertinent 90% PS&E drawing sheets to group for review.
- Other Items for Discussion

AMERICAN OVERSIGHT

From: DYAR, ROBERT A. (OPR) <ROBERT.A.DYAR@cbp.dhs.gov>
Sent: Friday, April 11, 2025 11:42 AM EDT
To: DIAZ, MARIA C <MARIA.C.DIAZ@cbp.dhs.gov>; Mielke, Sid <smielke@seatx.com>; Elsa Hinojosa <mhinojosa1@ci.laredo.tx.us>; LFO FACILITIES <LFO-FACILITIES@cbp.dhs.gov>; LOZANO, EDUARDO <EDUARDO.LOZANO@CBP.DHS.GOV>; FLORES, ALBERTO A <ALBERTO.A.FLORES@CBP.DHS.GOV>; STELLEMA, DAVID M. <DAVID.M.STELLEMA@cbp.dhs.gov>
CC: CASPERSON, JARED <JARED.CASPERSON@cbp.dhs.gov>; HAMLETT, ELIZABETH F <elizabeth.f.hamlett@cbp.dhs.gov>; FLANAGAN, RYAN H <RYAN.H.FLANAGAN@cbp.dhs.gov>; David Cornelison <david.cornelison@gsa.gov>; LANCASTER, JAMES A (CTR) <JAMES.A.LANCASTER@associates.cbp.dhs.gov>; Joseph W. Neeb <jneeb@ci.laredo.tx.us>; Jose A. Valdez, Jr. <jvaldez5@ci.laredo.tx.us>; Steve E. Landin <selandin@ci.laredo.tx.us>; ROSS, YVETTE <YVETTE.ROSS@cbp.dhs.gov>; rchavez@ci.laredo.tx.us <rchavez@ci.laredo.tx.us>; jrichard@ci.laredo.tx.us <jrichard@ci.laredo.tx.us>; Olga De Angel <odeangel@ci.laredo.tx.us>; Elizabeth Estrada <eestrada@ci.laredo.tx.us>; gsaavedra@ci.laredo.tx.us <gsaavedra@ci.laredo.tx.us>; Evelyn Gomez <egomez@ci.laredo.tx.us>; jim . king <jim.king@kingadvising.com>; randolphdavide <randolphdavide@aol.com>; Romero, Adrian <aromero@seatx.com>; Covarrubias, Martin <mcovarrubias@seatx.com>; Kyle Gass <kyle.gass@kci.com>; edward.ochoa@kci.com <edward.ochoa@kci.com>; BALDWIN, KELLY L <kelly.l.baldwin@cbp.dhs.gov>; NORRIE, ROBERT <ROBERT.NORRIE@cbp.dhs.gov>; Jim King <idaho4jk@gmail.com>; VASQUEZ, JAVIER <JAVIER.VASQUEZ@CBP.DHS.GOV>; Jared Bradley - 9P <jared.bradley@gsa.gov>; FAZ, JUAN O <JUAN.O.FAZ@cbp.dhs.gov>; CHAVEZ, JUAN <JUAN.CHAVEZ@CBP.DHS.gov>; LOZANO, LUIS G <LUIS.G.LOZANO@CBP.DHS.GOV>; ALVAREZ, SANTIAGO III <SANTIAGO.III.ALVAREZ@CBP.DHS.GOV>; GARZA, MICHAELC <MICHAEL.C.GARZA@cbp.dhs.gov>; SALINAS, PEDRO A <PEDRO.A.SALINAS2@cbp.dhs.gov>; GARZA, MARGARITA <MARGARITA.GARZA@CBP.DHS.GOV>; LAREDO POE FACILITIES <LAREDOPOEFACILITIES@cbp.dhs.gov>; CAVAZOS, REYMUNDO <REYMUNDO.CAVAZOS@CBP.DHS.GOV>; RANGEL, EFREN R <EFREN.R.RANGEL@cbp.dhs.gov>; MARA, JEFFREY J <JEFFREY.J.MARA@CBP.DHS.GOV>; GUERRA, ADRIAN C <ADRIAN.C.GUERRA@CBP.DHS.GOV>; AGEE, JAMES M. (CTR) <JAMES.M.AGEE@associates.cbp.dhs.gov>; CAMACHO, ALEJANDRO (CTR) <alejandro.camacho@associates.cbp.dhs.gov>; Mark Woods - 7PCE <mark.woods@gsa.gov>; MORENO, TONY <TONY.MORENO@cbp.dhs.gov>
Subject: RE: FY25 Laredo WTB Expansion Project
Attachment(s): "image002.png"

CAUTION: This email originated from outside your organization. Exercise caution when opening attachments or clicking links, especially from unknown senders.

Good morning,

Sorry I missed the meeting, I will be the CBP OPR Security representative.

Robert Dyar
Senior Security Specialist
Security Management Division
Office of Professional Responsibility
949-973-4531
robert.a.dyar@cbp.dhs.gov

From: DIAZ, MARIA C <MARIA.C.DIAZ@cbp.dhs.gov>
Sent: Thursday, April 10, 2025 11:53 AM
To: Mielke, Sid <smielke@seatx.com>; Elsa Hinojosa <mhinojosa1@ci.laredo.tx.us>; LFO FACILITIES <LFO-FACILITIES@cbp.dhs.gov>; LOZANO, EDUARDO <EDUARDO.LOZANO@CBP.DHS.GOV>; FLORES, ALBERTO A <ALBERTO.A.FLORES@CBP.DHS.GOV>; STELLEMA, DAVID M. <DAVID.M.STELLEMA@cbp.dhs.gov>
Cc: CASPERSON, JARED <JARED.CASPERSON@cbp.dhs.gov>; HAMLETT, ELIZABETH F <elizabeth.f.hamlett@cbp.dhs.gov>; FLANAGAN, RYAN H <RYAN.H.FLANAGAN@cbp.dhs.gov>; David Cornelison <david.cornelison@gsa.gov>; LANCASTER, JAMES A (CTR) <JAMES.A.LANCASTER@associates.cbp.dhs.gov>; Joseph W. Neeb <jneeb@ci.laredo.tx.us>; Jose A. Valdez, Jr. <jvaldez5@ci.laredo.tx.us>; Steve E. Landin <selandin@ci.laredo.tx.us>; ROSS, YVETTE <YVETTE.ROSS@cbp.dhs.gov>; rchavez@ci.laredo.tx.us; jrichard@ci.laredo.tx.us; Olga De Angel <odeangel@ci.laredo.tx.us>; Elizabeth Estrada <eestrada@ci.laredo.tx.us>; gsaavedra@ci.laredo.tx.us; Evelyn Gomez <egomez@ci.laredo.tx.us>; jim.king <jim.king@kingadvising.com>; randolphdavide <randolphdavide@aol.com>; Romero, Adrian <aromero@seatx.com>; Covarrubias, Martin <mcovarrubias@seatx.com>; Kyle Gass <kyle.gass@kci.com>; edward.ochoa@kci.com; BALDWIN, KELLY L <kelly.l.baldwin@cbp.dhs.gov>; NORRIE, ROBERT <ROBERT.NORRIE@cbp.dhs.gov>; Jim King <idaho4jk@gmail.com>; VASQUEZ, JAVIER <JAVIER.VASQUEZ@CBP.DHS.GOV>; Jared Bradley - 9P <jared.bradley@gsa.gov>; FAZ, JUAN O <JUAN.O.FAZ@cbp.dhs.gov>; CHAVEZ, JUAN <JUAN.CHAVEZ@CBP.DHS.gov>; LOZANO, LUIS G <LUIS.G.LOZANO@CBP.DHS.GOV>; ALVAREZ, SANTIAGO III <SANTIAGO.III.ALVAREZ@CBP.DHS.GOV>; GARZA, MICHAEL C <MICHAEL.C.GARZA@cbp.dhs.gov>; SALINAS, PEDRO A <PEDRO.A.SALINAS2@cbp.dhs.gov>; GARZA, MARGARITA <MARGARITA.GARZA@CBP.DHS.GOV>; LAREDO POE FACILITIES <LAREDOPOEFACILITIES@cbp.dhs.gov>; CAVAZOS, REYMUNDO <REYMUNDO.CAVAZOS@CBP.DHS.GOV>; RANGEL, EFREN R <EFREN.R.RANGEL@cbp.dhs.gov>; MARA, JEFFREY J <JEFFREY.J.MARA@CBP.DHS.GOV>; GUERRA, ADRIAN C <ADRIAN.C.GUERRA@CBP.DHS.GOV>; AGEE, JAMES M. (CTR) <JAMES.M.AGEE@associates.cbp.dhs.gov>; DYAR, ROBERT A. (OPR) <ROBERT.A.DYAR@cbp.dhs.gov>; CAMACHO, ALEJANDRO (CTR) <alejandro.camacho@associates.cbp.dhs.gov>; Mark Woods - 7PCE <mark.woods@gsa.gov>; MORENO, TONY <TONY.MORENO@cbp.dhs.gov>
Subject: FY25 Laredo WTB Expansion Project

AMERICAN OVERSIGHT

Hello team! It was great connecting with everyone today. CBP is excited to start this partnership journey. Please see below notes and actions from the meeting. Our next meeting is scheduled for May 8th.

- **Project Leads**
  - CBP Project Manager: James Lancaster
  - GSA Project Manager: David Cornelison
  - Port Director: Alberto Flores
  - Field Office: Eddie Lozano
  - CBP DAP Program Manager: Maria Diaz
  - Bridge Management: Elsa Hinojosa, Kent Richard, Elizabeth Estrada
  - SEA/JMT Senior Project Manager: Sid Mielke
  - King Advising: James King
- **Project Overview**
  - Purpose: Increase the commercial port throughput.
    - All northbound traffic will move to the new bridge and empty into the existing port.
    - FAST lanes will remain on the existing bridge.
    - Roadway connecting the existing bridge to the port will convert to restricted access for CBP use and emergencies.
  - DAP Project Focus
    - 8 pre-primary lanes that will align with the MEPs.
    - Temporary secured enclosure.
      - PD Flores is concerned about lane disruptions. The barrier needs to be flush against the dirt with minimum encroachment on the pavement.
    - Land donation will need to be considered as an area of the proposed location for the MEPs is outside federal property.



- **Next steps:**
  - § CBP project manager will share non-disclosure agreement templates for stakeholders to complete.
  - § CBP and GSA will share design standard and other design guidance documents with the SEA/JMT and the City once all NDAs are received.
  - § Project team to work on the technical requirements package that will be used for design development.
  - § SEA/JMT will share the project schedule for the complete bridge expansion project. The plan is to incorporate the DAP portion into the larger schedule.

- **Process Overview**
  - Project starting Phase 3 from the chart below.

Once an application is received, detailed donor information is tracked across each of the seven (7) phases outlined below.

Phase 1	Phase 2	Phase 3	Phase 4	Phase 5	Phase 6	Phase 7
Pre-Proposal Evaluation & Selection	**Proposal Evaluation & Selection**	**Planning**	**Design**	**Pre-Execution**	**Execution**	**Completion**
Prospective donor communicates interest and coordinates with local CBP for orientation meeting.	Prospective donor will submit formal proposal for CBP and GSA approval. CBP and GSA will conduct extensive review process to include applicable agency components.	Plan and develop conceptual proposal into an executable project using the technical requirements package.	Prospective donor completes facility design activities in adherence with CBP standards.	Prospective donor and CBP negotiate agreement terms and conditions under which CBP and/or GSA may accept the donation.	Donor, CBP, and GSA execute formal Donation Acceptance Agreement (DAA). Donor permitted to move forward with facility construction or donation.	Donor, CBP, and GSA formally complete project. Federal Government accepts ownership of project/donation.

AMERICAN OVERSIGHT

Regards,

TX-MAYOR-26-0489-A-000454

Maria C. Diaz
Program Manager, Donations Acceptance Program
Office of Field Operations

U.S. Customs and Border Protection
1300 Pennsylvania Ave, NW, Room 3.4D
Washington DC, 20229

Main: 202-285-4792
Email:maria.c.diaz@cbp.dhs.gov

AMERICAN OVERSIGHT

Once an application is received, detailed donor information is tracked across each of the seven (7) phases outlined below.

Phase 1	Phase 2	Phase 3	Phase 4	Phase 5	Phase 6	Phase 7
Pre-Proposal Evaluation & Selection	**Proposal Evaluation & Selection**	**Planning**	**Design**	**Pre-Execution**	**Execution**	**Completion**
Prospective donor communicates interest and coordinates with local CBP for orientation meeting.	Prospective donor will submit formal proposal for CBP and GSA approval. CBP and GSA will conduct extensive review process to include applicable agency components.	Plan and develop conceptual proposal into an executable project using the technical requirements package.	Prospective donor completes facility design activities in adherence with CBP standards.	Prospective donor and CBP negotiate agreement terms and conditions under which CBP and/or GSA may accept the donation.	Donor, CBP, and GSA execute formal Donation Acceptance Agreement (DAA). Donor permitted to move forward with facility construction or donation.	Donor, CBP, and GSA formally complete project. Federal Government accepts ownership of project/donation.

AMERICAN OVERSIGHT

From: Joseph W. Neeb <jneeb@ci.laredo.tx.us>
Sent: Tuesday, February 25, 2025 9:52 AM EST
To: HAWK, ANDREW <andrew.hawk@cbp.dhs.gov>
Subject: RE: Laredo Joint Processing Center

Mr. Hawk,

Thank you. My local cell number is 956-523-1020.

Yours in Partnership,

Joe Neeb, ICMA-CM, CEcD, CPM
CITY MANAGER

City of Laredo
1110 Houston Street Laredo, Texas 78040
(956) 791-7398
jneeb@ci.laredo.tx.us
www.cityoflaredo.com

"I believe in Laredo and the strength of community. Together, we can create meaningful and lasting change!"

From: HAWK, ANDREW <andrew.hawk@cbp.dhs.gov>
Sent: Tuesday, February 25, 2025 8:47 AM
To: Joseph W. Neeb <jneeb@ci.laredo.tx.us>
Subject: Laredo Joint Processing Center

CAUTION: This email originated from outside your organization. Exercise caution when opening attachments or clicking links, especially from unknown senders.

Good Morning Joe,

It was very nice meeting you this morning. Please let me know if you have any additional questions or concerns regarding the "worm farm" at the Laredo JPC. Looking forward to hearing of future plans for water and sewer that may run near the Laredo JPC site.

Thank you,

Andrew J. Hawk
Director, Project Delivery Branch (PDB)
Operational Support Facilities Division (OSF)
Office of Facilities and Asset Management (OFAM)
U.S. Customs and Border Protection
DHS|CBP|ES|OFAM|OSF|PDB
Andrew.Hawk@cbp.dhs.gov
Mobile: 317-526-3268

Deliver expert facility services and solutions to support CBP's frontline operations.

AMERICAN OVERSIGHT

From: Joseph W. Neeb <jneeb@ci.laredo.tx.us>
Sent: Tuesday, February 25, 2025 9:52 AM EST
To: HAWK, ANDREW <andrew.hawk@cbp.dhs.gov>
Subject: RE: Laredo Joint Processing Center
Attachment(s): "RE Laredo Joint Processing Center.msg"

Sender: jneeb@ci.laredo.tx.us
Subject: RE: Laredo Joint Processing Center
Message-Id: <0ac954d2fb43465b8fe45f67ea286862@ci.laredo.tx.us>
To: andrew.hawk@cbp.dhs.gov

AMERICAN OVERSIGHT

From: jneeb@ci.laredo.tx.us <jneeb@ci.laredo.tx.us>
Sent: Tuesday, February 25, 2025 9:52 AM EST
To: andrew.hawk@cbp.dhs.gov <andrew.hawk@cbp.dhs.gov>
Subject: RE: Laredo Joint Processing Center

Mr. Hawk,

Thank you. My local cell number is 956-523-1020.

Yours in Partnership,

Joe Neeb, ICMA-CM, CEcD, CPM
CITY MANAGER

City of Laredo
1110 Houston Street Laredo, Texas 78040
(956) 791-7398
jneeb@ci.laredo.tx.us
www.cityoflaredo.com

"I believe in Laredo and the strength of community. Together, we can create meaningful and lasting change!"

From: HAWK, ANDREW <andrew.hawk@cbp.dhs.gov>
Sent: Tuesday, February 25, 2025 8:47 AM
To: Joseph W. Neeb <jneeb@ci.laredo.tx.us>
Subject: Laredo Joint Processing Center

CAUTION: This email originated from outside your organization. Exercise caution when opening attachments or clicking links, especially from unknown senders.

Good Morning Joe,

It was very nice meeting you this morning. Please let me know if you have any additional questions or concerns regarding the "worm farm" at the Laredo JPC. Looking forward to hearing of future plans for water and sewer that may run near the Laredo JPC site.

Thank you,

Andrew J. Hawk
Director, Project Delivery Branch (PDB)
Operational Support Facilities Division (OSF)
Office of Facilities and Asset Management (OFAM)
U.S. Customs and Border Protection
DHS|CBP|ES|OFAM|OSF|PDB
Andrew.Hawk@cbp.dhs.gov
Mobile: 317-526-3268

Deliver expert facility services and solutions to support CBP's frontline operations.

AMERICAN OVERSIGHT

From: Andres R. Garcia <argarcia@ci.laredo.tx.us>
Sent: Wednesday, January 07, 2026 11:43 AM EST
To: MELENDEZ, SARA <SARAH.A.MELENDEZ@CBP.DHS.GOV>; Noraida Negron <nnegron@ci.laredo.tx.us>
CC: LRT STRATCOM <LRTSTRATCOM@cbp.dhs.gov>
Subject: RE: Mayor's visit to DC
Attachment(s): "RE Mayor's visit to DC.msg"

Sender: argarcia@ci.laredo.tx.us
Subject: RE: Mayor's visit to DC
Message-Id: <1aec71505cfc4914ba40eaa543b05c36@ci.laredo.tx.us>
To: SARAH.A.MELENDEZ@CBP.DHS.GOV
To: nnegron@ci.laredo.tx.us
Cc: LRTSTRATCOM@cbp.dhs.gov

AMERICAN OVERSIGHT

From: argarcia@ci.laredo.tx.us <argarcia@ci.laredo.tx.us>
Sent: Wednesday, January 07, 2026 11:43 AM EST
To: SARAH.A.MELENDEZ@CBP.DHS.GOV <SARAH.A.MELENDEZ@CBP.DHS.GOV>; nnegron@ci.laredo.tx.us <nnegron@ci.laredo.tx.us>
CC: LRTSTRATCOM@cbp.dhs.gov <LRTSTRATCOM@cbp.dhs.gov>
Subject: RE: Mayor's visit to DC
Attachment(s): "Mayor's Bio.docx"

Hi Sara, I have attached the Mayor's bio and forwarded this email to Karen Covarrubias (City Manager's Executive Asst.) so she can provide you with the rest of the requested information.

Regards,

Andres R. Garcia II
Senior Asst. to the Mayor

City of Laredo
A: 1110 Houston Street, Laredo, Texas 78040
P: (956) 791-7318 | C: (956) 625-8035
E:argarcia@ci.laredo.tx.us
www.cityoflaredo.com

From: MELENDEZ, SARA <SARAH.A.MELENDEZ@CBP.DHS.GOV>
Sent: Wednesday, January 7, 2026 9:12 AM
To: Noraida Negron <nnegron@ci.laredo.tx.us>; Andres R. Garcia <argarcia@ci.laredo.tx.us>
Cc: LRT STRATCOM <LRTSTRATCOM@cbp.dhs.gov>
Subject: RE: Mayor's visit to DC

CAUTION: This email originated from outside your organization. Exercise caution when opening attachments or clicking links, especially from unknown senders.

Greetings Noraida, Andy,

If you have a moment today, could you send me the information needed to be routed to HQ please.

- Bios of Mayor and City Mayor
- Discussion points for meeting in DC

Thank you

Sara A. Melendez

CBP Public Affairs Officer
Office of Public Affairs (OPA) Media Division
U.S. Customs and Border Protection (CBP)
U.S. Border Patrol Southwest Border
Duty location: Laredo Sector Border Patrol
O: (956) 764-3349
M: (956) 285-1867
sarah.a.melendez@cbp.dhs.gov

From: MELENDEZ, SARA
Sent: Tuesday, January 6, 2026 10:11 AM
To: Noraida Negron <nnegron@ci.laredo.tx.us>
Cc: LRT STRATCOM <LRTSTRATCOM@cbp.dhs.gov>
Subject: Mayor's visit to DC

Noraida,

Could you provide for us discussion points for the meeting in DC? This would help us to prepare the CBP officials for the meeting. Could you provide official bios of the Mayor and City Manager please.

AMERICAN OVERSIGHT

Sara A. Melendez

CBP Public Affairs Officer
Office of Public Affairs (OPA) Media Division
U.S. Customs and Border Protection (CBP)
U.S. Border Patrol Southwest Border
Duty location: Laredo Sector Border Patrol
O: (956) 764-3349
M: (956) 285-1867
sarah.a.melendez@cbp.dhs.gov

AMERICAN OVERSIGHT

The Honorable Dr. Victor Treviño, Mayor of Laredo

Dr. Victor Treviño, Mayor of Laredo, is a physician and longtime public health advocate who was elected in 2022. Prior to his election, he served as the city's Public Health Authority, guiding Laredo through the COVID-19 pandemic with science-based leadership. A native of Laredo, Dr. Treviño has dedicated his career to community wellness, preventive care, and health education. As mayor, he has focused on improving public health infrastructure, advancing economic development, and fostering cross-border partnerships with Mexico to strengthen the region's binational ties.

AMERICAN OVERSIGHT

From: Jose E. Baeza, Jr. <jbaeza@ci.laredo.tx.us>
Sent: Monday, July 07, 2025 5:54 PM EDT
To: MELENDEZ, SARA <SARAH.A.MELENDEZ@CBP.DHS.GOV>; Noraida Negron <nnegron@ci.laredo.tx.us>; Jose E. Espinoza <jespinoza@ci.laredo.tx.us>; Andres R. Garcia <argarcia@ci.laredo.tx.us>; Erick Estrada <erick.estrada@dps.texas.gov>
CC: PAUZA, RICHARD J <RICHARD.J.PAUZA@CBP.DHS.GOV>
Subject: RE: Strykers in Laredo
Attachment(s): "RE Strykers in Laredo.msg"

Sender: jbaeza@ci.laredo.tx.us
Subject: RE: Strykers in Laredo
Message-Id: <689f51faf4b24306884384b0de8783fe@ci.laredo.tx.us>
To: SARAH.A.MELENDEZ@CBP.DHS.GOV
To: nnegron@ci.laredo.tx.us
To: jespinoza@ci.laredo.tx.us
To: argarcia@ci.laredo.tx.us
To: erick.estrada@dps.texas.gov
Cc: RICHARD.J.PAUZA@CBP.DHS.GOV

AMERICAN OVERSIGHT

From: jbaeza@ci.laredo.tx.us <jbaeza@ci.laredo.tx.us>
Sent: Monday, July 07, 2025 5:54 PM EDT
To: SARAH.A.MELENDEZ@CBP.DHS.GOV <SARAH.A.MELENDEZ@CBP.DHS.GOV>; nnegron@ci.laredo.tx.us <nnegron@ci.laredo.tx.us>; jespinoza@ci.laredo.tx.us <jespinoza@ci.laredo.tx.us>; argarcia@ci.laredo.tx.us <argarcia@ci.laredo.tx.us>; erick.estrada@dps.texas.gov <erick.estrada@dps.texas.gov>
CC: RICHARD.J.PAUZA@CBP.DHS.GOV <RICHARD.J.PAUZA@CBP.DHS.GOV>
Subject: RE: Strykers in Laredo

Thanks Sara!

Sent from my Verizon, Samsung Galaxy smartphone

-------- Original message --------
From: "MELENDEZ, SARA" <SARAH.A.MELENDEZ@CBP.DHS.GOV>
Date: 7/7/25 4:50 PM (GMT-06:00)
To: Noraida Negron <nnegron@ci.laredo.tx.us>, "Jose E. Baeza, Jr." <jbaeza@ci.laredo.tx.us>, "Jose E. Espinoza" <jespinoza@ci.laredo.tx.us>, "Andres R. Garcia" <argarcia@ci.laredo.tx.us>, Erick Estrada <erick.estrada@dps.texas.gov>
Cc: "MELENDEZ, SARA" <SARAH.A.MELENDEZ@CBP.DHS.GOV>, "PAUZA, RICHARD J" <RICHARD.J.PAUZA@CBP.DHS.GOV>
Subject: Strykers in Laredo

CAUTION: This email originated from outside your organization. Exercise caution when opening attachments or clicking links, especially from unknown senders.

Colleagues PIOs,

Hello everyone, Hope everyone had a great 4th of July. Sharing contact information in case media inquires on the Strykers in Laredo. If media wants to speak to DoD please refer them to this email inbox.

JTF-SB Media DeskJTF-SBMediaDesk@army.mil

Thank you and here to assist if you need anything,

Sara A. Melendez
CBP Public Affairs Officer
Office of Public Affairs (OPA)
U.S. Customs and Border Protection (CBP)
Assigned to : U.S. Border Patrol (*South Texas*)
Laredo Sector Border Patrol
(956) 764-3349-office
(956) 285-1867- cell
sarah.a.melendez@cbp.dhs.gov

AMERICAN OVERSIGHT

From: Andres R. Garcia <argarcia@ci.laredo.tx.us>
Sent: Monday, July 07, 2025 6:00 PM EDT
To: MELENDEZ, SARA <SARAH.A.MELENDEZ@CBP.DHS.GOV>
Subject: RE: Strykers in Laredo
Attachment(s): "RE Strykers in Laredo.msg"

Sender: argarcia@ci.laredo.tx.us
Subject: RE: Strykers in Laredo
Message-Id: <e4ddee2685f84ba2a83f354189d1a014@ci.laredo.tx.us>
To: SARAH.A.MELENDEZ@CBP.DHS.GOV

AMERICAN OVERSIGHT

From: argarcia@ci.laredo.tx.us <argarcia@ci.laredo.tx.us>
Sent: Monday, July 07, 2025 6:00 PM EDT
To: SARAH.A.MELENDEZ@CBP.DHS.GOV <SARAH.A.MELENDEZ@CBP.DHS.GOV>
Subject: RE: Strykers in Laredo

Thank you!

From: MELENDEZ, SARA <SARAH.A.MELENDEZ@CBP.DHS.GOV>
Sent: Monday, July 7, 2025 4:50 PM
To: Noraida Negron <nnegron@ci.laredo.tx.us>; Jose E. Baeza, Jr. <jbaeza@ci.laredo.tx.us>; Jose E. Espinoza <jespinoza@ci.laredo.tx.us>; Andres R. Garcia <argarcia@ci.laredo.tx.us>; Erick Estrada <erick.estrada@dps.texas.gov>
Cc: MELENDEZ, SARA <SARAH.A.MELENDEZ@CBP.DHS.GOV>; PAUZA, RICHARD J <RICHARD.J.PAUZA@CBP.DHS.GOV>
Subject: Strykers in Laredo

CAUTION: This email originated from outside your organization. Exercise caution when opening attachments or clicking links, especially from unknown senders.

Colleagues PIOs,

Hello everyone, Hope everyone had a great 4th of July. Sharing contact information in case media inquires on the Strykers in Laredo. If media wants to speak to DoD please refer them to this email inbox.

JTF-SB Media DeskJTF-SBMediaDesk@army.mil

Thank you and here to assist if you need anything,

Sara A. Melendez
CBP Public Affairs Officer
Office of Public Affairs (OPA)
U.S. Customs and Border Protection (CBP)
Assigned to : U.S. Border Patrol (*South Texas*)
Laredo Sector Border Patrol
(956) 764-3349-office
(956) 285-1867- cell
sarah.a.melendez@cbp.dhs.gov

AMERICAN OVERSIGHT

From: CASPERSON, JARED <JARED.CASPERSON@cbp.dhs.gov>
Sent: Thursday, May 08, 2025 2:43 PM EDT
To: Mielke, Sid <smielke@seatx.com>
CC: HAMLETT, ELIZABETH F <elizabeth.f.hamlett@cbp.dhs.gov>; FLANAGAN, RYANH <RYAN.H.FLANAGAN@cbp.dhs.gov>; MORRIS, JAYME <JAYME.MORRIS@cbp.dhs.gov>; COHEN, KIMBERLY L (OCC) <kimberly.l.cohen@cbp.dhs.gov>; LANCASTER, JAMES A(CTR) <JAMES.A.LANCASTER@associates.cbp.dhs.gov>; Joseph Neeb(jneeb@ci.laredo.tx.us) <jneeb@ci.laredo.tx.us>; Jose Valdez(jvaldez5@ci.laredo.tx.us) <jvaldez5@ci.laredo.tx.us>; Steve Landin <selandin@ci.laredo.tx.us>; rchavez@ci.laredo.tx.us <rchavez@ci.laredo.tx.us>; Elsa Hinojosa <mhinojosa1@ci.laredo.tx.us>; jrichard@ci.laredo.tx.us <jrichard@ci.laredo.tx.us>; Olga de Angel <odeangel@ci.laredo.tx.us>; DIAZ, MARIA C <MARIA.C.DIAZ@cbp.dhs.gov>; Elizabeth Estrada <eestrada@ci.laredo.tx.us>; gsaavedra@ci.laredo.tx.us <gsaavedra@ci.laredo.tx.us>; Evelyn Gomez (egomez@ci.laredo.tx.us) <egomez@ci.laredo.tx.us>; jim . king <jim.king@kingadvising.com>; randolphdavide <randolphdavide@aol.com>; Romero, Adrian <aromero@seatx.com>; Covarrubias, Martin <mcovarrubias@seatx.com>; KyleGass <kyle.gass@kci.com>; edward.ochoa@kci.com <edward.ochoa@kci.com>; LANCASTER, JAMES A (CTR) <JAMES.A.LANCASTER@associates.cbp.dhs.gov>; alberto.garcia@gsa.gov <alberto.garcia@gsa.gov>; Jared Bradley - 7P1 <jared.bradley@gsa.gov>
Subject: RE: WTB Expansion Project - DAP Application Acceptance
Attachment(s): "message_v3.rpmsg"

CAUTION: This email originated from outside your organization. Exercise caution when opening attachments or clicking links, especially from unknown senders.

CASPERSON, JARED (JARED.CASPERSON@cbp.dhs.gov) has sent you a protected message.

Read the message

Learn about messages protected by Microsoft Purview Message Encryption.

Privacy Statement

Learn More on email encryption.
Microsoft Corporation, One Microsoft Way, Redmond, WA 98052

AMERICAN OVERSIGHT

Document is unavailable

AMERICAN OVERSIGHT

From: CASPERSON, JARED <JARED.CASPERSON@cbp.dhs.gov>
Sent: Thursday, May 08, 2025 2:44 PM EDT
To: Mielke, Sid <smielke@seatx.com>
CC: HAMLETT, ELIZABETH F <elizabeth.f.hamlett@cbp.dhs.gov>; FLANAGAN, RYANH <RYAN.H.FLANAGAN@cbp.dhs.gov>; MORRIS, JAYME <JAYME.MORRIS@cbp.dhs.gov>; COHEN, KIMBERLY L (OCC) <kimberly.l.cohen@cbp.dhs.gov>; LANCASTER, JAMES A(CTR) <JAMES.A.LANCASTER@associates.cbp.dhs.gov>; Joseph Neeb(jneeb@ci.laredo.tx.us) <jneeb@ci.laredo.tx.us>; Jose Valdez(jvaldez5@ci.laredo.tx.us) <jvaldez5@ci.laredo.tx.us>; Steve Landin <selandin@ci.laredo.tx.us>; rchavez@ci.laredo.tx.us <rchavez@ci.laredo.tx.us>; Elsa Hinojosa <mhinojosa1@ci.laredo.tx.us>; jrichard@ci.laredo.tx.us <jrichard@ci.laredo.tx.us>; Olga de Angel <odeangel@ci.laredo.tx.us>; DIAZ, MARIA C <MARIA.C.DIAZ@cbp.dhs.gov>; Elizabeth Estrada <eestrada@ci.laredo.tx.us>; gsaavedra@ci.laredo.tx.us <gsaavedra@ci.laredo.tx.us>; Evelyn Gomez (egomez@ci.laredo.tx.us) <egomez@ci.laredo.tx.us>; jim . king <jim.king@kingadvising.com>; randolphdavide <randolphdavide@aol.com>; Romero, Adrian <aromero@seatx.com>; Covarrubias, Martin <mcovarrubias@seatx.com>; KyleGass <kyle.gass@kci.com>; edward.ochoa@kci.com <edward.ochoa@kci.com>; LANCASTER, JAMES A (CTR) <JAMES.A.LANCASTER@associates.cbp.dhs.gov>; alberto.garcia@gsa.gov <alberto.garcia@gsa.gov>; Jared Bradley - 7P1 <jared.bradley@gsa.gov>
Subject: RE: WTB Expansion Project - DAP Application Acceptance
Attachment(s): "RE WTB Expansion Project - DAP Application Acceptance.msg"

Sender: JARED.CASPERSON@cbp.dhs.gov
Subject: RE: WTB Expansion Project - DAP Application Acceptance
Message-Id: <PH0PR09MB7802240BDDD3ABE62FBDA041B88BA@PH0PR09MB7802.namprd09.prod.outlook.com>
Recipient: jrichard@ci.laredo.tx.us

AMERICAN OVERSIGHT

From: CASPERSON, JARED <JARED.CASPERSON@cbp.dhs.gov>
Sent: Thursday, May 08, 2025 2:43 PM EDT
To: Mielke, Sid <smielke@seatx.com>
CC: HAMLETT, ELIZABETH F <elizabeth.f.hamlett@cbp.dhs.gov>; FLANAGAN, RYANH <RYAN.H.FLANAGAN@cbp.dhs.gov>; MORRIS, JAYME <JAYME.MORRIS@cbp.dhs.gov>; COHEN, KIMBERLY L (OCC) <kimberly.l.cohen@cbp.dhs.gov>; LANCASTER, JAMES A(CTR) <JAMES.A.LANCASTER@associates.cbp.dhs.gov>; Joseph Neeb(jneeb@ci.laredo.tx.us) <jneeb@ci.laredo.tx.us>; Jose Valdez(jvaldez5@ci.laredo.tx.us) <jvaldez5@ci.laredo.tx.us>; Steve Landin <selandin@ci.laredo.tx.us>; rchavez@ci.laredo.tx.us <rchavez@ci.laredo.tx.us>; Elsa Hinojosa <mhinojosa1@ci.laredo.tx.us>; jrichard@ci.laredo.tx.us <jrichard@ci.laredo.tx.us>; Olga de Angel <odeangel@ci.laredo.tx.us>; DIAZ, MARIA C <MARIA.C.DIAZ@cbp.dhs.gov>; Elizabeth Estrada <eestrada@ci.laredo.tx.us>; gsaavedra@ci.laredo.tx.us <gsaavedra@ci.laredo.tx.us>; Evelyn Gomez (egomez@ci.laredo.tx.us) <egomez@ci.laredo.tx.us>; jim . king <jim.king@kingadvising.com>; randolphdavide <randolphdavide@aol.com>; Romero, Adrian <aromero@seatx.com>; Covarrubias, Martin <mcovarrubias@seatx.com>; KyleGass <kyle.gass@kci.com>; edward.ochoa@kci.com <edward.ochoa@kci.com>; LANCASTER, JAMES A (CTR) <JAMES.A.LANCASTER@associates.cbp.dhs.gov>; alberto.garcia@gsa.gov <alberto.garcia@gsa.gov>; Jared Bradley - 7P1 <jared.bradley@gsa.gov>
Subject: RE: WTB Expansion Project - DAP Application Acceptance
Attachment(s): "message_v3.rpmsg"

CAUTION: This email originated from outside your organization. Exercise caution when opening attachments or clicking links, especially from unknown senders.

CASPERSON, JARED (JARED.CASPERSON@cbp.dhs.gov) has sent you a protected message.

Read the message

Learn about messages protected by Microsoft Purview Message Encryption.

Privacy Statement

Learn More on email encryption.
Microsoft Corporation, One Microsoft Way, Redmond, WA 98052

AMERICAN OVERSIGHT

Document is unavailable

AMERICAN OVERSIGHT

From: CASPERSON, JARED <JARED.CASPERSON@cbp.dhs.gov>
Sent: Thursday, May 08, 2025 2:44 PM EDT
To: Mielke, Sid <smielke@seatx.com>
CC: HAMLETT, ELIZABETH F <elizabeth.f.hamlett@cbp.dhs.gov>; FLANAGAN, RYANH <RYAN.H.FLANAGAN@cbp.dhs.gov>; MORRIS, JAYME <JAYME.MORRIS@cbp.dhs.gov>; COHEN, KIMBERLY L (OCC) <kimberly.l.cohen@cbp.dhs.gov>; LANCASTER, JAMES A(CTR) <JAMES.A.LANCASTER@associates.cbp.dhs.gov>; Joseph Neeb(jneeb@ci.laredo.tx.us) <jneeb@ci.laredo.tx.us>; Jose Valdez(jvaldez5@ci.laredo.tx.us) <jvaldez5@ci.laredo.tx.us>; Steve Landin <selandin@ci.laredo.tx.us>; rchavez@ci.laredo.tx.us <rchavez@ci.laredo.tx.us>; Elsa Hinojosa <mhinojosa1@ci.laredo.tx.us>; jrichard@ci.laredo.tx.us <jrichard@ci.laredo.tx.us>; Olga de Angel <odeangel@ci.laredo.tx.us>; DIAZ, MARIA C <MARIA.C.DIAZ@cbp.dhs.gov>; Elizabeth Estrada <eestrada@ci.laredo.tx.us>; gsaavedra@ci.laredo.tx.us <gsaavedra@ci.laredo.tx.us>; Evelyn Gomez (egomez@ci.laredo.tx.us) <egomez@ci.laredo.tx.us>; jim . king <jim.king@kingadvising.com>; randolphdavide <randolphdavide@aol.com>; Romero, Adrian <aromero@seatx.com>; Covarrubias, Martin <mcovarrubias@seatx.com>; KyleGass <kyle.gass@kci.com>; edward.ochoa@kci.com <edward.ochoa@kci.com>; LANCASTER, JAMES A (CTR) <JAMES.A.LANCASTER@associates.cbp.dhs.gov>; alberto.garcia@gsa.gov <alberto.garcia@gsa.gov>; Jared Bradley - 7P1 <jared.bradley@gsa.gov>
Subject: RE: WTB Expansion Project - DAP Application Acceptance
Attachment(s): "RE WTB Expansion Project - DAP Application Acceptance.msg"

Sender: JARED.CASPERSON@cbp.dhs.gov
Subject: RE: WTB Expansion Project - DAP Application Acceptance
Message-Id: <PH0PR09MB7802240BDDD3ABE62FBDA041B88BA@PH0PR09MB7802.namprd09.prod.outlook.com>
Recipient: rchavez@ci.laredo.tx.us

AMERICAN OVERSIGHT

From: CASPERSON, JARED <JARED.CASPERSON@cbp.dhs.gov>
Sent: Thursday, May 08, 2025 2:43 PM EDT
To: Mielke, Sid <smielke@seatx.com>
CC: HAMLETT, ELIZABETH F <elizabeth.f.hamlett@cbp.dhs.gov>; FLANAGAN, RYANH <RYAN.H.FLANAGAN@cbp.dhs.gov>; MORRIS, JAYME <JAYME.MORRIS@cbp.dhs.gov>; COHEN, KIMBERLY L (OCC) <kimberly.l.cohen@cbp.dhs.gov>; LANCASTER, JAMES A(CTR) <JAMES.A.LANCASTER@associates.cbp.dhs.gov>; Joseph Neeb(jneeb@ci.laredo.tx.us) <jneeb@ci.laredo.tx.us>; Jose Valdez(jvaldez5@ci.laredo.tx.us) <jvaldez5@ci.laredo.tx.us>; Steve Landin <selandin@ci.laredo.tx.us>; rchavez@ci.laredo.tx.us <rchavez@ci.laredo.tx.us>; Elsa Hinojosa <mhinojosa1@ci.laredo.tx.us>; jrichard@ci.laredo.tx.us <jrichard@ci.laredo.tx.us>; Olga de Angel <odeangel@ci.laredo.tx.us>; DIAZ, MARIA C <MARIA.C.DIAZ@cbp.dhs.gov>; Elizabeth Estrada <eestrada@ci.laredo.tx.us>; gsaavedra@ci.laredo.tx.us <gsaavedra@ci.laredo.tx.us>; Evelyn Gomez (egomez@ci.laredo.tx.us) <egomez@ci.laredo.tx.us>; jim . king <jim.king@kingadvising.com>; randolphdavide <randolphdavide@aol.com>; Romero, Adrian <aromero@seatx.com>; Covarrubias, Martin <mcovarrubias@seatx.com>; KyleGass <kyle.gass@kci.com>; edward.ochoa@kci.com <edward.ochoa@kci.com>; LANCASTER, JAMES A (CTR) <JAMES.A.LANCASTER@associates.cbp.dhs.gov>; alberto.garcia@gsa.gov <alberto.garcia@gsa.gov>; Jared Bradley - 7P1 <jared.bradley@gsa.gov>
Subject: RE: WTB Expansion Project - DAP Application Acceptance
Attachment(s): "message_v3.rpmsg"

CAUTION: This email originated from outside your organization. Exercise caution when opening attachments or clicking links, especially from unknown senders.

CASPERSON, JARED (JARED.CASPERSON@cbp.dhs.gov) has sent you a protected message.

Read the message

Learn about messages protected by Microsoft Purview Message Encryption.

Privacy Statement

Learn More on email encryption.
Microsoft Corporation, One Microsoft Way, Redmond, WA 98052

AMERICAN OVERSIGHT

Document is unavailable

AMERICAN OVERSIGHT

From: CASPERSON, JARED <JARED.CASPERSON@cbp.dhs.gov>
Sent: Thursday, May 08, 2025 2:44 PM EDT
To: Mielke, Sid <smielke@seatx.com>
CC: HAMLETT, ELIZABETH F <elizabeth.f.hamlett@cbp.dhs.gov>; FLANAGAN, RYANH <RYAN.H.FLANAGAN@cbp.dhs.gov>; MORRIS, JAYME <JAYME.MORRIS@cbp.dhs.gov>; COHEN, KIMBERLY L (OCC) <kimberly.l.cohen@cbp.dhs.gov>; LANCASTER, JAMES A(CTR) <JAMES.A.LANCASTER@associates.cbp.dhs.gov>; Joseph Neeb(jneeb@ci.laredo.tx.us) <jneeb@ci.laredo.tx.us>; Jose Valdez(jvaldez5@ci.laredo.tx.us) <jvaldez5@ci.laredo.tx.us>; Steve Landin <selandin@ci.laredo.tx.us>; rchavez@ci.laredo.tx.us <rchavez@ci.laredo.tx.us>; Elsa Hinojosa <mhinojosa1@ci.laredo.tx.us>; jrichard@ci.laredo.tx.us <jrichard@ci.laredo.tx.us>; Olga de Angel <odeangel@ci.laredo.tx.us>; DIAZ, MARIA C <MARIA.C.DIAZ@cbp.dhs.gov>; Elizabeth Estrada <eestrada@ci.laredo.tx.us>; gsaavedra@ci.laredo.tx.us <gsaavedra@ci.laredo.tx.us>; Evelyn Gomez (egomez@ci.laredo.tx.us) <egomez@ci.laredo.tx.us>; jim . king <jim.king@kingadvising.com>; randolphdavide <randolphdavide@aol.com>; Romero, Adrian <aromero@seatx.com>; Covarrubias, Martin <mcovarrubias@seatx.com>; KyleGass <kyle.gass@kci.com>; edward.ochoa@kci.com <edward.ochoa@kci.com>; LANCASTER, JAMES A (CTR) <JAMES.A.LANCASTER@associates.cbp.dhs.gov>; alberto.garcia@gsa.gov <alberto.garcia@gsa.gov>; Jared Bradley - 7P1 <jared.bradley@gsa.gov>
Subject: RE: WTB Expansion Project - DAP Application Acceptance
Attachment(s): "RE WTB Expansion Project - DAP Application Acceptance.msg"

Sender: JARED.CASPERSON@cbp.dhs.gov
Subject: RE: WTB Expansion Project - DAP Application Acceptance
Message-Id: <PH0PR09MB7802240BDDD3ABE62FBDA041B88BA@PH0PR09MB7802.namprd09.prod.outlook.com>
Recipient: selandin@ci.laredo.tx.us

AMERICAN OVERSIGHT

From: CASPERSON, JARED <JARED.CASPERSON@cbp.dhs.gov>
Sent: Thursday, May 08, 2025 2:43 PM EDT
To: Mielke, Sid <smielke@seatx.com>
CC: HAMLETT, ELIZABETH F <elizabeth.f.hamlett@cbp.dhs.gov>; FLANAGAN, RYANH <RYAN.H.FLANAGAN@cbp.dhs.gov>; MORRIS, JAYME <JAYME.MORRIS@cbp.dhs.gov>; COHEN, KIMBERLY L (OCC) <kimberly.l.cohen@cbp.dhs.gov>; LANCASTER, JAMES A(CTR) <JAMES.A.LANCASTER@associates.cbp.dhs.gov>; Joseph Neeb(jneeb@ci.laredo.tx.us) <jneeb@ci.laredo.tx.us>; Jose Valdez(jvaldez5@ci.laredo.tx.us) <jvaldez5@ci.laredo.tx.us>; Steve Landin <selandin@ci.laredo.tx.us>; rchavez@ci.laredo.tx.us <rchavez@ci.laredo.tx.us>; Elsa Hinojosa <mhinojosa1@ci.laredo.tx.us>; jrichard@ci.laredo.tx.us <jrichard@ci.laredo.tx.us>; Olga de Angel <odeangel@ci.laredo.tx.us>; DIAZ, MARIA C <MARIA.C.DIAZ@cbp.dhs.gov>; Elizabeth Estrada <eestrada@ci.laredo.tx.us>; gsaavedra@ci.laredo.tx.us <gsaavedra@ci.laredo.tx.us>; Evelyn Gomez (egomez@ci.laredo.tx.us) <egomez@ci.laredo.tx.us>; jim . king <jim.king@kingadvising.com>; randolphdavide <randolphdavide@aol.com>; Romero, Adrian <aromero@seatx.com>; Covarrubias, Martin <mcovarrubias@seatx.com>; KyleGass <kyle.gass@kci.com>; edward.ochoa@kci.com <edward.ochoa@kci.com>; LANCASTER, JAMES A (CTR) <JAMES.A.LANCASTER@associates.cbp.dhs.gov>; alberto.garcia@gsa.gov <alberto.garcia@gsa.gov>; Jared Bradley - 7P1 <jared.bradley@gsa.gov>
Subject: RE: WTB Expansion Project - DAP Application Acceptance
Attachment(s): "message_v3.rpmsg"

CAUTION: This email originated from outside your organization. Exercise caution when opening attachments or clicking links, especially from unknown senders.

CASPERSON, JARED (JARED.CASPERSON@cbp.dhs.gov) has sent you a protected message.

Read the message

Learn about messages protected by Microsoft Purview Message Encryption.

Privacy Statement

Learn More on email encryption.
Microsoft Corporation, One Microsoft Way, Redmond, WA 98052

AMERICAN OVERSIGHT

Document is unavailable

AMERICAN OVERSIGHT

From: CASPERSON, JARED <JARED.CASPERSON@cbp.dhs.gov>
Sent: Thursday, May 08, 2025 2:44 PM EDT
To: Mielke, Sid <smielke@seatx.com>
CC: HAMLETT, ELIZABETH F <elizabeth.f.hamlett@cbp.dhs.gov>; FLANAGAN, RYANH <RYAN.H.FLANAGAN@cbp.dhs.gov>; MORRIS, JAYME <JAYME.MORRIS@cbp.dhs.gov>; COHEN, KIMBERLY L (OCC) <kimberly.l.cohen@cbp.dhs.gov>; LANCASTER, JAMES A(CTR) <JAMES.A.LANCASTER@associates.cbp.dhs.gov>; Joseph Neeb(jneeb@ci.laredo.tx.us) <jneeb@ci.laredo.tx.us>; Jose Valdez(jvaldez5@ci.laredo.tx.us) <jvaldez5@ci.laredo.tx.us>; Steve Landin <selandin@ci.laredo.tx.us>; rchavez@ci.laredo.tx.us <rchavez@ci.laredo.tx.us>; Elsa Hinojosa <mhinojosa1@ci.laredo.tx.us>; jrichard@ci.laredo.tx.us <jrichard@ci.laredo.tx.us>; Olga de Angel <odeangel@ci.laredo.tx.us>; DIAZ, MARIA C <MARIA.C.DIAZ@cbp.dhs.gov>; Elizabeth Estrada <eestrada@ci.laredo.tx.us>; gsaavedra@ci.laredo.tx.us <gsaavedra@ci.laredo.tx.us>; Evelyn Gomez (egomez@ci.laredo.tx.us) <egomez@ci.laredo.tx.us>; jim . king <jim.king@kingadvising.com>; randolphdavide <randolphdavide@aol.com>; Romero, Adrian <aromero@seatx.com>; Covarrubias, Martin <mcovarrubias@seatx.com>; KyleGass <kyle.gass@kci.com>; edward.ochoa@kci.com <edward.ochoa@kci.com>; LANCASTER, JAMES A (CTR) <JAMES.A.LANCASTER@associates.cbp.dhs.gov>; alberto.garcia@gsa.gov <alberto.garcia@gsa.gov>; Jared Bradley - 7P1 <jared.bradley@gsa.gov>
Subject: RE: WTB Expansion Project - DAP Application Acceptance
Attachment(s): "RE WTB Expansion Project - DAP Application Acceptance.msg"

Sender: JARED.CASPERSON@cbp.dhs.gov
Subject: RE: WTB Expansion Project - DAP Application Acceptance
Message-Id: <PH0PR09MB7802240BDDD3ABE62FBDA041B88BA@PH0PR09MB7802.namprd09.prod.outlook.com>
Recipient: jneeb@ci.laredo.tx.us

AMERICAN OVERSIGHT

From: CASPERSON, JARED <JARED.CASPERSON@cbp.dhs.gov>
Sent: Thursday, May 08, 2025 2:43 PM EDT
To: Mielke, Sid <smielke@seatx.com>
CC: HAMLETT, ELIZABETH F <elizabeth.f.hamlett@cbp.dhs.gov>; FLANAGAN, RYANH <RYAN.H.FLANAGAN@cbp.dhs.gov>; MORRIS, JAYME <JAYME.MORRIS@cbp.dhs.gov>; COHEN, KIMBERLY L (OCC) <kimberly.l.cohen@cbp.dhs.gov>; LANCASTER, JAMES A(CTR) <JAMES.A.LANCASTER@associates.cbp.dhs.gov>; Joseph Neeb(jneeb@ci.laredo.tx.us) <jneeb@ci.laredo.tx.us>; Jose Valdez(jvaldez5@ci.laredo.tx.us) <jvaldez5@ci.laredo.tx.us>; Steve Landin <selandin@ci.laredo.tx.us>; rchavez@ci.laredo.tx.us <rchavez@ci.laredo.tx.us>; Elsa Hinojosa <mhinojosa1@ci.laredo.tx.us>; jrichard@ci.laredo.tx.us <jrichard@ci.laredo.tx.us>; Olga de Angel <odeangel@ci.laredo.tx.us>; DIAZ, MARIA C <MARIA.C.DIAZ@cbp.dhs.gov>; Elizabeth Estrada <eestrada@ci.laredo.tx.us>; gsaavedra@ci.laredo.tx.us <gsaavedra@ci.laredo.tx.us>; Evelyn Gomez (egomez@ci.laredo.tx.us) <egomez@ci.laredo.tx.us>; jim . king <jim.king@kingadvising.com>; randolphdavide <randolphdavide@aol.com>; Romero, Adrian <aromero@seatx.com>; Covarrubias, Martin <mcovarrubias@seatx.com>; KyleGass <kyle.gass@kci.com>; edward.ochoa@kci.com <edward.ochoa@kci.com>; LANCASTER, JAMES A (CTR) <JAMES.A.LANCASTER@associates.cbp.dhs.gov>; alberto.garcia@gsa.gov <alberto.garcia@gsa.gov>; Jared Bradley - 7P1 <jared.bradley@gsa.gov>
Subject: RE: WTB Expansion Project - DAP Application Acceptance
Attachment(s): "message_v3.rpmsg"

CAUTION: This email originated from outside your organization. Exercise caution when opening attachments or clicking links, especially from unknown senders.

CASPERSON, JARED (JARED.CASPERSON@cbp.dhs.gov) has sent you a protected message.

Read the message

Learn about messages protected by Microsoft Purview Message Encryption.

Privacy Statement

Learn More on email encryption.
Microsoft Corporation, One Microsoft Way, Redmond, WA 98052

AMERICAN OVERSIGHT

Document is unavailable

AMERICAN OVERSIGHT

From: CASPERSON, JARED <JARED.CASPERSON@cbp.dhs.gov>
Sent: Thursday, May 08, 2025 2:44 PM EDT
To: Mielke, Sid <smielke@seatx.com>
CC: HAMLETT, ELIZABETH F <elizabeth.f.hamlett@cbp.dhs.gov>; FLANAGAN, RYANH <RYAN.H.FLANAGAN@cbp.dhs.gov>; MORRIS, JAYME <JAYME.MORRIS@cbp.dhs.gov>; COHEN, KIMBERLY L (OCC) <kimberly.l.cohen@cbp.dhs.gov>; LANCASTER, JAMES A(CTR) <JAMES.A.LANCASTER@associates.cbp.dhs.gov>; Joseph Neeb(jneeb@ci.laredo.tx.us) <jneeb@ci.laredo.tx.us>; Jose Valdez(jvaldez5@ci.laredo.tx.us) <jvaldez5@ci.laredo.tx.us>; Steve Landin <selandin@ci.laredo.tx.us>; rchavez@ci.laredo.tx.us <rchavez@ci.laredo.tx.us>; Elsa Hinojosa <mhinojosa1@ci.laredo.tx.us>; jrichard@ci.laredo.tx.us <jrichard@ci.laredo.tx.us>; Olga de Angel <odeangel@ci.laredo.tx.us>; DIAZ, MARIA C <MARIA.C.DIAZ@cbp.dhs.gov>; Elizabeth Estrada <eestrada@ci.laredo.tx.us>; gsaavedra@ci.laredo.tx.us <gsaavedra@ci.laredo.tx.us>; Evelyn Gomez (egomez@ci.laredo.tx.us) <egomez@ci.laredo.tx.us>; jim . king <jim.king@kingadvising.com>; randolphdavide <randolphdavide@aol.com>; Romero, Adrian <aromero@seatx.com>; Covarrubias, Martin <mcovarrubias@seatx.com>; KyleGass <kyle.gass@kci.com>; edward.ochoa@kci.com <edward.ochoa@kci.com>; LANCASTER, JAMES A (CTR) <JAMES.A.LANCASTER@associates.cbp.dhs.gov>; alberto.garcia@gsa.gov <alberto.garcia@gsa.gov>; Jared Bradley - 7P1 <jared.bradley@gsa.gov>
Subject: RE: WTB Expansion Project - DAP Application Acceptance
Attachment(s): "RE WTB Expansion Project - DAP Application Acceptance.msg"

Sender: JARED.CASPERSON@cbp.dhs.gov
Subject: RE: WTB Expansion Project - DAP Application Acceptance
Message-Id: <PH0PR09MB7802240BDDD3ABE62FBDA041B88BA@PH0PR09MB7802.namprd09.prod.outlook.com>
Recipient: egomez@ci.laredo.tx.us

AMERICAN OVERSIGHT

From: CASPERSON, JARED <JARED.CASPERSON@cbp.dhs.gov>
Sent: Thursday, May 08, 2025 2:43 PM EDT
To: Mielke, Sid <smielke@seatx.com>
CC: HAMLETT, ELIZABETH F <elizabeth.f.hamlett@cbp.dhs.gov>; FLANAGAN, RYANH <RYAN.H.FLANAGAN@cbp.dhs.gov>; MORRIS, JAYME <JAYME.MORRIS@cbp.dhs.gov>; COHEN, KIMBERLY L (OCC) <kimberly.l.cohen@cbp.dhs.gov>; LANCASTER, JAMES A(CTR) <JAMES.A.LANCASTER@associates.cbp.dhs.gov>; Joseph Neeb(jneeb@ci.laredo.tx.us) <jneeb@ci.laredo.tx.us>; Jose Valdez(jvaldez5@ci.laredo.tx.us) <jvaldez5@ci.laredo.tx.us>; Steve Landin <selandin@ci.laredo.tx.us>; rchavez@ci.laredo.tx.us <rchavez@ci.laredo.tx.us>; Elsa Hinojosa <mhinojosa1@ci.laredo.tx.us>; jrichard@ci.laredo.tx.us <jrichard@ci.laredo.tx.us>; Olga de Angel <odeangel@ci.laredo.tx.us>; DIAZ, MARIA C <MARIA.C.DIAZ@cbp.dhs.gov>; Elizabeth Estrada <eestrada@ci.laredo.tx.us>; gsaavedra@ci.laredo.tx.us <gsaavedra@ci.laredo.tx.us>; Evelyn Gomez (egomez@ci.laredo.tx.us) <egomez@ci.laredo.tx.us>; jim . king <jim.king@kingadvising.com>; randolphdavide <randolphdavide@aol.com>; Romero, Adrian <aromero@seatx.com>; Covarrubias, Martin <mcovarrubias@seatx.com>; KyleGass <kyle.gass@kci.com>; edward.ochoa@kci.com <edward.ochoa@kci.com>; LANCASTER, JAMES A (CTR) <JAMES.A.LANCASTER@associates.cbp.dhs.gov>; alberto.garcia@gsa.gov <alberto.garcia@gsa.gov>; Jared Bradley - 7P1 <jared.bradley@gsa.gov>
Subject: RE: WTB Expansion Project - DAP Application Acceptance
Attachment(s): "message_v3.rpmsg"

CAUTION: This email originated from outside your organization. Exercise caution when opening attachments or clicking links, especially from unknown senders.

CASPERSON, JARED (JARED.CASPERSON@cbp.dhs.gov) has sent you a protected message.

Read the message

Learn about messages protected by Microsoft Purview Message Encryption.

Privacy Statement

Learn More on email encryption.
Microsoft Corporation, One Microsoft Way, Redmond, WA 98052

AMERICAN OVERSIGHT

Document is unavailable

AMERICAN OVERSIGHT

From: CASPERSON, JARED <JARED.CASPERSON@cbp.dhs.gov>
Sent: Thursday, May 08, 2025 2:44 PM EDT
To: Mielke, Sid <smielke@seatx.com>
CC: HAMLETT, ELIZABETH F <elizabeth.f.hamlett@cbp.dhs.gov>; FLANAGAN, RYANH <RYAN.H.FLANAGAN@cbp.dhs.gov>; MORRIS, JAYME <JAYME.MORRIS@cbp.dhs.gov>; COHEN, KIMBERLY L (OCC) <kimberly.l.cohen@cbp.dhs.gov>; LANCASTER, JAMES A(CTR) <JAMES.A.LANCASTER@associates.cbp.dhs.gov>; Joseph Neeb(jneeb@ci.laredo.tx.us) <jneeb@ci.laredo.tx.us>; Jose Valdez(jvaldez5@ci.laredo.tx.us) <jvaldez5@ci.laredo.tx.us>; Steve Landin <selandin@ci.laredo.tx.us>; rchavez@ci.laredo.tx.us <rchavez@ci.laredo.tx.us>; Elsa Hinojosa <mhinojosa1@ci.laredo.tx.us>; jrichard@ci.laredo.tx.us <jrichard@ci.laredo.tx.us>; Olga de Angel <odeangel@ci.laredo.tx.us>; DIAZ, MARIA C <MARIA.C.DIAZ@cbp.dhs.gov>; Elizabeth Estrada <eestrada@ci.laredo.tx.us>; gsaavedra@ci.laredo.tx.us <gsaavedra@ci.laredo.tx.us>; Evelyn Gomez (egomez@ci.laredo.tx.us) <egomez@ci.laredo.tx.us>; jim . king <jim.king@kingadvising.com>; randolphdavide <randolphdavide@aol.com>; Romero, Adrian <aromero@seatx.com>; Covarrubias, Martin <mcovarrubias@seatx.com>; KyleGass <kyle.gass@kci.com>; edward.ochoa@kci.com <edward.ochoa@kci.com>; LANCASTER, JAMES A (CTR) <JAMES.A.LANCASTER@associates.cbp.dhs.gov>; alberto.garcia@gsa.gov <alberto.garcia@gsa.gov>; Jared Bradley - 7P1 <jared.bradley@gsa.gov>
Subject: RE: WTB Expansion Project - DAP Application Acceptance
Attachment(s): "RE WTB Expansion Project - DAP Application Acceptance.msg"

Sender: JARED.CASPERSON@cbp.dhs.gov
Subject: RE: WTB Expansion Project - DAP Application Acceptance
Message-Id: <PH0PR09MB7802240BDDD3ABE62FBDA041B88BA@PH0PR09MB7802.namprd09.prod.outlook.com>
Recipient: gsaavedra@ci.laredo.tx.us

AMERICAN OVERSIGHT

From: CASPERSON, JARED <JARED.CASPERSON@cbp.dhs.gov>
Sent: Thursday, May 08, 2025 2:43 PM EDT
To: Mielke, Sid <smielke@seatx.com>
CC: HAMLETT, ELIZABETH F <elizabeth.f.hamlett@cbp.dhs.gov>; FLANAGAN, RYANH <RYAN.H.FLANAGAN@cbp.dhs.gov>; MORRIS, JAYME <JAYME.MORRIS@cbp.dhs.gov>; COHEN, KIMBERLY L (OCC) <kimberly.l.cohen@cbp.dhs.gov>; LANCASTER, JAMES A(CTR) <JAMES.A.LANCASTER@associates.cbp.dhs.gov>; Joseph Neeb(jneeb@ci.laredo.tx.us) <jneeb@ci.laredo.tx.us>; Jose Valdez(jvaldez5@ci.laredo.tx.us) <jvaldez5@ci.laredo.tx.us>; Steve Landin <selandin@ci.laredo.tx.us>; rchavez@ci.laredo.tx.us <rchavez@ci.laredo.tx.us>; Elsa Hinojosa <mhinojosa1@ci.laredo.tx.us>; jrichard@ci.laredo.tx.us <jrichard@ci.laredo.tx.us>; Olga de Angel <odeangel@ci.laredo.tx.us>; DIAZ, MARIA C <MARIA.C.DIAZ@cbp.dhs.gov>; Elizabeth Estrada <eestrada@ci.laredo.tx.us>; gsaavedra@ci.laredo.tx.us <gsaavedra@ci.laredo.tx.us>; Evelyn Gomez (egomez@ci.laredo.tx.us) <egomez@ci.laredo.tx.us>; jim . king <jim.king@kingadvising.com>; randolphdavide <randolphdavide@aol.com>; Romero, Adrian <aromero@seatx.com>; Covarrubias, Martin <mcovarrubias@seatx.com>; KyleGass <kyle.gass@kci.com>; edward.ochoa@kci.com <edward.ochoa@kci.com>; LANCASTER, JAMES A (CTR) <JAMES.A.LANCASTER@associates.cbp.dhs.gov>; alberto.garcia@gsa.gov <alberto.garcia@gsa.gov>; Jared Bradley - 7P1 <jared.bradley@gsa.gov>
Subject: RE: WTB Expansion Project - DAP Application Acceptance
Attachment(s): "message_v3.rpmsg"

CAUTION: This email originated from outside your organization. Exercise caution when opening attachments or clicking links, especially from unknown senders.

CASPERSON, JARED (JARED.CASPERSON@cbp.dhs.gov) has sent you a protected message.

Read the message

Learn about messages protected by Microsoft Purview Message Encryption.

Privacy Statement

Learn More on email encryption.
Microsoft Corporation, One Microsoft Way, Redmond, WA 98052

AMERICAN OVERSIGHT

Document is unavailable

AMERICAN OVERSIGHT

From: CASPERSON, JARED <JARED.CASPERSON@cbp.dhs.gov>
Sent: Thursday, May 08, 2025 2:44 PM EDT
To: Mielke, Sid <smielke@seatx.com>
CC: HAMLETT, ELIZABETH F <elizabeth.f.hamlett@cbp.dhs.gov>; FLANAGAN, RYANH <RYAN.H.FLANAGAN@cbp.dhs.gov>; MORRIS, JAYME <JAYME.MORRIS@cbp.dhs.gov>; COHEN, KIMBERLY L (OCC) <kimberly.l.cohen@cbp.dhs.gov>; LANCASTER, JAMES A(CTR) <JAMES.A.LANCASTER@associates.cbp.dhs.gov>; Joseph Neeb(jneeb@ci.laredo.tx.us) <jneeb@ci.laredo.tx.us>; Jose Valdez(jvaldez5@ci.laredo.tx.us) <jvaldez5@ci.laredo.tx.us>; Steve Landin <selandin@ci.laredo.tx.us>; rchavez@ci.laredo.tx.us <rchavez@ci.laredo.tx.us>; Elsa Hinojosa <mhinojosa1@ci.laredo.tx.us>; jrichard@ci.laredo.tx.us <jrichard@ci.laredo.tx.us>; Olga de Angel <odeangel@ci.laredo.tx.us>; DIAZ, MARIA C <MARIA.C.DIAZ@cbp.dhs.gov>; Elizabeth Estrada <eestrada@ci.laredo.tx.us>; gsaavedra@ci.laredo.tx.us <gsaavedra@ci.laredo.tx.us>; Evelyn Gomez (egomez@ci.laredo.tx.us) <egomez@ci.laredo.tx.us>; jim . king <jim.king@kingadvising.com>; randolphdavide <randolphdavide@aol.com>; Romero, Adrian <aromero@seatx.com>; Covarrubias, Martin <mcovarrubias@seatx.com>; KyleGass <kyle.gass@kci.com>; edward.ochoa@kci.com <edward.ochoa@kci.com>; LANCASTER, JAMES A (CTR) <JAMES.A.LANCASTER@associates.cbp.dhs.gov>; alberto.garcia@gsa.gov <alberto.garcia@gsa.gov>; Jared Bradley - 7P1 <jared.bradley@gsa.gov>
Subject: RE: WTB Expansion Project - DAP Application Acceptance
Attachment(s): "RE WTB Expansion Project - DAP Application Acceptance.msg"

Sender: JARED.CASPERSON@cbp.dhs.gov
Subject: RE: WTB Expansion Project - DAP Application Acceptance
Message-Id: <PH0PR09MB7802240BDDD3ABE62FBDA041B88BA@PH0PR09MB7802.namprd09.prod.outlook.com>
Recipient: eestrada@ci.laredo.tx.us

AMERICAN OVERSIGHT

From: CASPERSON, JARED <JARED.CASPERSON@cbp.dhs.gov>
Sent: Thursday, May 08, 2025 2:43 PM EDT
To: Mielke, Sid <smielke@seatx.com>
CC: HAMLETT, ELIZABETH F <elizabeth.f.hamlett@cbp.dhs.gov>; FLANAGAN, RYANH <RYAN.H.FLANAGAN@cbp.dhs.gov>; MORRIS, JAYME <JAYME.MORRIS@cbp.dhs.gov>; COHEN, KIMBERLY L (OCC) <kimberly.l.cohen@cbp.dhs.gov>; LANCASTER, JAMES A(CTR) <JAMES.A.LANCASTER@associates.cbp.dhs.gov>; Joseph Neeb(jneeb@ci.laredo.tx.us) <jneeb@ci.laredo.tx.us>; Jose Valdez(jvaldez5@ci.laredo.tx.us) <jvaldez5@ci.laredo.tx.us>; Steve Landin <selandin@ci.laredo.tx.us>; rchavez@ci.laredo.tx.us <rchavez@ci.laredo.tx.us>; Elsa Hinojosa <mhinojosa1@ci.laredo.tx.us>; jrichard@ci.laredo.tx.us <jrichard@ci.laredo.tx.us>; Olga de Angel <odeangel@ci.laredo.tx.us>; DIAZ, MARIA C <MARIA.C.DIAZ@cbp.dhs.gov>; Elizabeth Estrada <eestrada@ci.laredo.tx.us>; gsaavedra@ci.laredo.tx.us <gsaavedra@ci.laredo.tx.us>; Evelyn Gomez (egomez@ci.laredo.tx.us) <egomez@ci.laredo.tx.us>; jim . king <jim.king@kingadvising.com>; randolphdavide <randolphdavide@aol.com>; Romero, Adrian <aromero@seatx.com>; Covarrubias, Martin <mcovarrubias@seatx.com>; KyleGass <kyle.gass@kci.com>; edward.ochoa@kci.com <edward.ochoa@kci.com>; LANCASTER, JAMES A (CTR) <JAMES.A.LANCASTER@associates.cbp.dhs.gov>; alberto.garcia@gsa.gov <alberto.garcia@gsa.gov>; Jared Bradley - 7P1 <jared.bradley@gsa.gov>
Subject: RE: WTB Expansion Project - DAP Application Acceptance
Attachment(s): "message_v3.rpmsg"

CAUTION: This email originated from outside your organization. Exercise caution when opening attachments or clicking links, especially from unknown senders.

CASPERSON, JARED (JARED.CASPERSON@cbp.dhs.gov) has sent you a protected message.

Read the message

Learn about messages protected by Microsoft Purview Message Encryption.

Privacy Statement

Learn More on email encryption.
Microsoft Corporation, One Microsoft Way, Redmond, WA 98052

AMERICAN OVERSIGHT

Document is unavailable

AMERICAN OVERSIGHT

From: SULEWSKI, ADAM M <adam.m.sulewski@cbp.dhs.gov>
Sent: Tuesday, May 13, 2025 6:48 PM EDT
To: victoria.shoemaker@sanantonio.gov <victoria.shoemaker@sanantonio.gov>; rebecca@sotxpartnership.org <rebecca@sotxpartnership.org>; mayortrevino@ci.laredo.tx.us <mayortrevino@ci.laredo.tx.us>; mayorronnirenberg@sanantonio.gov <mayorronnirenberg@sanantonio.gov>; shahrzad.dowlatshahi@sanantonion.gov <shahrzad.dowlatshahi@sanantonion.gov>; john.cowen@brownsvilletx.gov <john.cowen@brownsvilletx.gov>
CC: GARZA, MIGUEL A. <MIGUEL.A.GARZA@cbp.dhs.gov>; Golland, Jesse P <GollandJP@state.gov>
Subject: Thank You / 2025 E.O. Tariff Resources
Attachment(s): "CBP Fact Sheet - 2025 Exec. Order Tariffs (CBP Publication No. 5008-0425) (2025-05-02) (1).pdf"

CAUTION: This email originated from outside your organization. Exercise caution when opening attachments or clicking links, especially from unknown senders.

Mayors and Colleagues –

Greetings. It was good to meet you today at the U.S. Embassy – Mexico City. As I shared, CBP has created a lot of guidance regarding 2025 Executive Order Tariffs, all collected on our Trade Remedies webpage. I urge you to ensure these resources are shared widely with your communities.

In addition, CBP has created a fact sheet (attached), which includes a QR code linking to this webpage. The webpage will always have the most up-to-date information available.

Please alert if we can be of any further assistance. Thank you for the chance to present.

Much obliged,
Adam Sulewski

++

Adam M. Sulewski
Trade Representative - Mexico

U.S. Customs and Border Protection
Office of International Affairs / North America Division

Mobile/WhatsApp: +52-55-4339-6000
Email: Adam.M.Sulewski@CBP.DHS.gov

U.S. Embassy – Mexico City/Embajada de los EE.UU. en México

U.S. Customs and Border Protection

#ExportaSeguroUSA

Please consider the environment before printing this email

AMERICAN OVERSIGHT

New Tariff Requirements for 2025

Send questions to:
traderemedy@cbp.dhs.gov
Updated May 2, 2025
CBP Publication No. 5008-0425

Executive Orders and Proclamations have imposed new tariffs on goods imported into the United States pursuant to the International Emergency Economic Powers Act (IEEPA) and Section 232 of the Trade Expansion Act of 1962. For the latest information on tariff rates, along with specific countries and commodities affected, please visit the CBP.gov website using the QR code below.

China/Hong Kong

TARIFF RATE: 20%
EFFECTIVE DATE: February 4

Pursuant to IEEPA, additional 10% tariff on all goods. Amended March 4th to increase to additional 20% tariff Exclusions apply. De Minimis no longer available effective May 2nd.

Autos, Auto Parts

TARIFF RATE: 25%
EFFECTIVE DATE: April 3, May 3

Pursuant to Section 232, additional 25% on passenger vehicles and light trucks (effective April 3rd) and auto parts (effective May 3rd) of all countries.

Mexico

TARIFF RATE: 25%, 10% potash
EFFECTIVE DATE: March 4

Pursuant to IEEPA, additional 25% on all goods. Amended March 7th to 10% on potash and exemptions for USMCA-originating goods. Exclusions apply.

Canada

TARIFF RATE: 25%, 10% energy & potash
EFFECTIVE DATE: March 4, March 7

Pursuant to IEEPA, additional 25% on all goods other than 10% on energy. Amended March 7th to 10% on potash and exemptions for USMCA-originating goods. Exclusions apply.

Steel

TARIFF RATE: 25%
EFFECTIVE DATE: March 12

Pursuant to Section 232, additional 25% on imports of steel (including derivates) of all countries.

Aluminum

TARIFF RATE: 25%
EFFECTIVE DATE: March 12

Pursuant to Section 232, additional 25% on imports of aluminum (including derivatives) of all countries, except aluminum of Russia which is subject to 200%.

Reciprocal

TARIFF RATE: 10% - 125%
EFFECTIVE DATE: April 5, April 9, April 10

Pursuant to IEEPA, additional 10% on imports from all countries; 125% for goods of China, Hong Kong and Macau. Exceptions apply. Additional country specific rates suspended until July 9th.

Unstacking Certain Tariffs

- Pending HTSUS amendment and CBP guidance no later than May 16th
- Products subject to Auto/Auto Parts 232 will not be subject to MX IEEPA, CA IEEPA, Aluminum/Steel 232
- Products subject to MX IEEPA or CA IEEPA will not be subject to Aluminum/Steel 232
- Products subject to Aluminum 232 will be continue to be subject to Steel 232 and vice versa

AMERICAN OVERSIGHT

From: SULEWSKI, ADAM M <adam.m.sulewski@cbp.dhs.gov>
Sent: Tuesday, May 13, 2025 6:50 PM EDT
To: victoria.shoemaker@sanantonio.gov <victoria.shoemaker@sanantonio.gov>; rebecca@sotxpartnership.org <rebecca@sotxpartnership.org>; mayortrevino@ci.laredo.tx.us <mayortrevino@ci.laredo.tx.us>; mayorronnirenberg@sanantonio.gov <mayorronnirenberg@sanantonio.gov>; shahrzad.dowlatshahi@sanantonion.gov <shahrzad.dowlatshahi@sanantonion.gov>; john.cowen@brownsvilletx.gov <john.cowen@brownsvilletx.gov>
CC: GARZA, MIGUEL A. <MIGUEL.A.GARZA@cbp.dhs.gov>; Golland, Jesse P <GollandJP@state.gov>
Subject: Thank You / 2025 E.O. Tariff Resources
Attachment(s): "Thank You 2025 E.O. Tariff Resources.msg"

Sender: adam.m.sulewski@cbp.dhs.gov
Subject: Thank You / 2025 E.O. Tariff Resources
Message-Id: <DM8PR09MB6118F189F613F1F01A9C1A4BE796A@DM8PR09MB6118.namprd09.prod.outlook.com>
Recipient: mayortrevino@ci.laredo.tx.us

AMERICAN OVERSIGHT

From: SULEWSKI, ADAM M <adam.m.sulewski@cbp.dhs.gov>
Sent: Tuesday, May 13, 2025 6:48 PM EDT
To: victoria.shoemaker@sanantonio.gov <victoria.shoemaker@sanantonio.gov>; rebecca@sotxpartnership.org <rebecca@sotxpartnership.org>; mayortrevino@ci.laredo.tx.us <mayortrevino@ci.laredo.tx.us>; mayorronnirenberg@sanantonio.gov <mayorronnirenberg@sanantonio.gov>; shahrzad.dowlatshahi@sanantonion.gov <shahrzad.dowlatshahi@sanantonion.gov>; john.cowen@brownsvilletx.gov <john.cowen@brownsvilletx.gov>
CC: GARZA, MIGUEL A. <MIGUEL.A.GARZA@cbp.dhs.gov>; Golland, Jesse P <GollandJP@state.gov>
Subject: Thank You / 2025 E.O. Tariff Resources
Attachment(s): "CBP Fact Sheet - 2025 Exec. Order Tariffs (CBP Publication No. 5008-0425) (2025-05-02) (1).pdf"

CAUTION: This email originated from outside your organization. Exercise caution when opening attachments or clicking links, especially from unknown senders.

Mayors and Colleagues –

Greetings. It was good to meet you today at the U.S. Embassy – Mexico City. As I shared, CBP has created a lot of guidance regarding 2025 Executive Order Tariffs, all collected on ourTrade Remedies webpage. I urge you to ensure these resources are shared widely with your communities.

In addition, CBP has created a fact sheet (attached), which includes a QR code linking to this webpage. The webpage will always have the most up-to-date information available.

Please alert if we can be of any further assistance. Thank you for the chance to present.

Much obliged,
Adam Sulewski

++

Adam M. Sulewski
Trade Representative - Mexico

U.S. Customs and Border Protection
Office of International Affairs / North America Division

Mobile/WhatsApp: +52-55-4339-6000
Email: Adam.M.Sulewski@CBP.DHS.gov

U.S. Embassy – Mexico City/Embajada de los EE.UU. en México

U.S. Customs and Border Protection

#ExportaSeguroUSA

Please consider the environment before printing this email

AMERICAN OVERSIGHT

New Tariff Requirements for 2025

Send questions to:
traderemedy@cbp.dhs.gov
Updated May 2, 2025
CBP Publication No. 5008-0425

Executive Orders and Proclamations have imposed new tariffs on goods imported into the United States pursuant to the International Emergency Economic Powers Act (IEEPA) and Section 232 of the Trade Expansion Act of 1962. For the latest information on tariff rates, along with specific countries and commodities affected, please visit the CBP.gov website using the QR code below.

China/Hong Kong

TARIFF RATE: 20%
EFFECTIVE DATE: February 4

Pursuant to IEEPA, additional 10% tariff on all goods. Amended March 4th to increase to additional 20% tariff Exclusions apply. De Minimis no longer available effective May 2nd.

Autos, Auto Parts

TARIFF RATE: 25%
EFFECTIVE DATE: April 3, May 3

Pursuant to Section 232, additional 25% on passenger vehicles and light trucks (effective April 3rd) and auto parts (effective May 3rd) of all countries.

Mexico

TARIFF RATE: 25%, 10% potash
EFFECTIVE DATE: March 4

Pursuant to IEEPA, additional 25% on all goods. Amended March 7th to 10% on potash and exemptions for USMCA-originating goods. Exclusions apply.

Canada

TARIFF RATE: 25%, 10% energy & potash
EFFECTIVE DATE: March 4, March 7

Pursuant to IEEPA, additional 25% on all goods other than 10% on energy. Amended March 7th to 10% on potash and exemptions for USMCA-originating goods. Exclusions apply.

Steel

TARIFF RATE: 25%
EFFECTIVE DATE: March 12

Pursuant to Section 232, additional 25% on imports of steel (including derivates) of all countries.

Aluminum

TARIFF RATE: 25%
EFFECTIVE DATE: March 12

Pursuant to Section 232, additional 25% on imports of aluminum (including derivatives) of all countries, except aluminum of Russia which is subject to 200%.

Reciprocal

TARIFF RATE: 10% - 125%
EFFECTIVE DATE: April 5, April 9, April 10

Pursuant to IEEPA, additional 10% on imports from all countries; 125% for goods of China, Hong Kong and Macau. Exceptions apply. Additional country specific rates suspended until July 9th.

Unstacking Certain Tariffs

- Pending HTSUS amendment and CBP guidance no later than May 16th
- Products subject to Auto/Auto Parts 232 will not be subject to MX IEEPA, CA IEEPA, Aluminum/Steel 232
- Products subject to MX IEEPA or CA IEEPA will not be subject to Aluminum/Steel 232
- Products subject to Aluminum 232 will be continue to be subject to Steel 232 and vice versa

AMERICAN OVERSIGHT

From: Mielke, Sid <smielke@seatx.com>
Sent: Sunday, January 11, 2026 9:50 PM EST
To: Jared Casperson <jared.casperson@cbp.dhs.gov>; Maria C. Diaz <MARIA.C.DIAZ@cbp.dhs.gov>; Jared Bradley <jared.bradley@gsa.gov>; JosephNeeb <jneeb@ci.laredo.tx.us>
CC: Jose Valdez, Jr. <jvaldez5@ci.laredo.tx.us>; Steve Landin <selandin@ci.laredo.tx.us>; rchavez@ci.laredo.tx.us <rchavez@ci.laredo.tx.us>; Elsa Hinojosa <mhinojosa1@ci.laredo.tx.us>; jrichard@ci.laredo.tx.us <jrichard@ci.laredo.tx.us>; jim . king <jim.king@kingadvising.com>; randolphdavide <randolphdavide@aol.com>; Covarrubias, Martin <mcovarrubias@seatx.com>; Williamson, JR <jwilliamson@seatx.com>
Subject: WTB EXPANSION PROJECT - Amendment Request for DAP Application
Attachment(s): "WTB EXPANSION PROJECT - Amendment Request for DAP Application.msg"

Sender: smielke@seatx.com
Subject: WTB EXPANSION PROJECT - Amendment Request for DAP Application
Message-Id: <PH7PR20MB5089C21FF41F6636A26D3447BE81A@PH7PR20MB5089.namprd20.prod.outlook.com>
Recipient: mhinojosa1@ci.laredo.tx.us

AMERICAN OVERSIGHT

From: Mielke, Sid <smielke@seatx.com>
Sent: Sunday, January 11, 2026 9:49 PM EST
To: Jared Casperson <jared.casperson@cbp.dhs.gov>; Maria C. Diaz <MARIA.C.DIAZ@cbp.dhs.gov>; Jared Bradley <jared.bradley@gsa.gov>; JosephNeeb <jneeb@ci.laredo.tx.us>
CC: Jose Valdez, Jr. <jvaldez5@ci.laredo.tx.us>; Steve Landin <selandin@ci.laredo.tx.us>; rchavez@ci.laredo.tx.us <rchavez@ci.laredo.tx.us>; Elsa Hinojosa <mhinojosa1@ci.laredo.tx.us>; jrichard@ci.laredo.tx.us <jrichard@ci.laredo.tx.us>; jim . king <jim.king@kingadvising.com>; randolphdavide <randolphdavide@aol.com>; Covarrubias, Martin <mcovarrubias@seatx.com>; Williamson, JR <jwilliamson@seatx.com>
Subject: WTB EXPANSION PROJECT - Amendment Request for DAP Application
Attachment(s): "A-WTB EXP - Draft DAP Amendment -- 01-09-26.pdf","B-WTB EXP - DRAFT Cover ltr - 01-09-26.pdf","C-WTB EXP DAP PROJECT DELINEATION - DRAFT 01-11-2026.pdf"

CAUTION: This email originated from outside your organization. Exercise caution when opening attachments or clicking links, especially from unknown senders.

To All,

As per the discussion during our two previous DAP Project Team meetings, find attached three draft files:

1. Draft DAP Amendment document
2. Draft Cover Letter
3. Draft Project Delineation Plan

We are submitting these draft documents, in PDF format, so that the appropriate individuals from both the federal government (DAP Program) and the City of Laredo can begin their review and comment. As has been discussed this request for an amendment and the use of two construction contracts within the same DAP Agreement is not the norm, however, as we have discussed this approach will enable to larger WTB Expansion Project to continue along the current timeline and also complete the proposed Phase 1A Special Systems portion of the DAP Agreement be reviewed, approved and completed alongside the larger Phase 1 portion of the DAP.

We appreciate the prompt attention to this request for review and comment, in anticipation of finalizing the document and obtaining the required approvals by DAP Program officials, and the City Council of Laredo, Texas.

As always, we are available to provide any answers or clarifications.

Thank you,

Sidney "Sid" A. Mielke, P.E. Senior Project Manager

A JMT DIVISION

3838 NW Loop 410, San Antonio, TX 78229
P: (210)735-9202
C (210)861-3126
E:smielke@seatx.com

This message is intended for the use of the individual or entity to which it is addressed and may contain information that is confidential, privileged and exempt from disclosure under applicable law. If the reader of this message is not the intended recipient or the employee or agent of the intended recipient, you are hereby notified that any dissemination, distribution, or copying of this communication is strictly prohibited. If you have received this communication in error, please contact the sender immediately and delete it from your system.

Thank You.

AMERICAN OVERSIGHT

U.S. Customs and Border Protection

Donations Acceptance Program

Small-Scale Donation Proposal Process Guide

Purpose and Key Process Highlights

This document informs and educates stakeholders regarding the CBP Donation Acceptance Program's (DAP) process for accepting and evaluating proposals that are expected to **cost $5 million or less** and are of minimal size, scope and complexity. The small-scale donation proposal process is a new offering and avenue for stakeholders to invest in and expedite smaller-scale/high impact border infrastructure, technology and other related improvements. Proposals that qualify as small-scale (see checklist below), **may be submitted year-round** and in turn, **evaluated 60 to 70 percent faster** than proposals submitted during the DAP's annual cycle for large-scale proposals.

Small-Scale Applicability Checklist

In addition to costing an estimated $5 million or less, proposals must meet each of the following checklist criteria to qualify under the small-scale donation proposal process. Please note that a final decision regarding the applicability of your proposal will be coordinated and approved by the DAP.

Criteria	Threshold	Applicable?
Environmental Compliance	No more than a Categorical Exclusion (CATEX) or minimal state-level environmental assessment, or both, required.	☒
Real Estate & Right-of-Way Acquisition	No additional real estate or right-of-way acquisition required on behalf of the sponsor.	☒
Upfront Funding & Financing	Upfront funding is available or easily attainable. No new tolling mechanism required.	☒
CBP Cost Impact	No, or minimal cost impact to CBP.	☒
CBP Staffing Impact	No additional staffing required.	☒
International & Interagency Coordination	International and/or interagency coordination is minimal, or is not required.	☒
Legal Implications	Proposal meets Section 482 legal requirements, no major legal concerns identified, as determine by the federal government.	☒

Proposal Development and Submission Guidance

Q: How should I develop and format my proposal and where should I submit it?
A: Please develop and format your proposal according to the template provided on the following page. Electronic proposals may be submitted year-round to dap@cbp.dhs.gov.

Q: How will my proposal be evaluated and when can I expect a determination?
A: Your proposal will be evaluated in keeping with the procedures and criteria located on cbp.gov/dap. The DAP will notify you of CBP's determination within 6-8 weeks of receiving your proposal.

Q: Who should I contact for assistance determining the applicability of my proposal or for other program or process-related questions?
A: Please contact the DAP directly at dap@cbp.dhs.gov.

DRAFT
AMERICAN OVERSIGHT

Donations Acceptance Program

Small-Scale Donation Proposal

I. Proposal Summary

Sponsor Name:	Mr. Joseph Neeb, City Manager, City of Laredo, Texas
Port of Entry:	Laredo World Trade Bridge Port of Entry
Proposal Background & Scope:	This is a proposal to amend the Small-Scale Donation Acceptance Program (DAP) Project that will connect the new northbound bridge being constructed as part of the Laredo World Trade Bridge Expansion Project to the pre-primary inspection area of the federal property at the Port of Entry (POE). The original proposal was tentatively selected by U.S. Customs and Border Protection (CBP) on March 26, 2025. This DAP Project is essential to the completion of this International Bridge Expansion Project, and the amendment is proposed to allow for the timely completion of the Expansion Project without unnecessary delays. The Expansion Project was issued a Presidential Permit on May 31, 2024. The World Trade Bridge Expansion Project will construct an additional eight-lane bridge for northbound traffic adjacent to the existing bridge. The Expansion Project will also construct an additional two lanes for southbound traffic on the north side of the existing bridge, which will be entirely on City owned property, outside of the POE and thus will not be part of this DAP Project. The Expansion Project is fully supported by CBP, as it will facilitate the throughput of traffic at the World Trade Bridge POE, the nation's number 1 commercial crossing. Planning for the Expansion Project is well underway. The City has submitted the Final Conceptual Plans and 2D HEC-RAS Flood Baseline Study to the U.S. Section of the U.S.-Mexico International Boundary and Water Commission (USIBWC). The City is preparing to transmit the Final Plans, Specifications, and Estimates (PS&E) Submittal to the Texas Department of Transportation (TxDOT) in February 2026. The Federal Highway Administration (FHWA) is the lead federal agency on the National Environmental Policy Act (NEPA) review, with the support of TxDOT; these agencies are reviewing the draft Environmental Assessment (EA), and a Finding of No Significant Impact (FONSI) is expected in early May 2026. The Mexican Federal Government supports the Expansion Project, and the State of Tamaulipas is the sponsor of the Mexican side and plans to start construction of their project in early 2026. As part of the Expansion Project, the City of Laredo will construct a new eight-lane bridge for northbound commercial traffic that will align with the Multi-Energy Portals (MEP) in the pre-primary inspection area of the POE. The original DAP Project Proposal envisioned a single Project to connect this new bridge to the pre-primary inspection area. This amended Proposal would divide the Project into two separate construction contracts. The first construction contract, DAP Phase 1, would consist of the main construction elements. It would be included in the TxDOT Final PS&E that covers the construction of the new northbound bridge, and it would

DRAFT

AMERICAN OVERSIGHT

encompass the DAP Project components required to tie the bridge to the existing northbound POE area. The City, working with CBP and the U.S. General Services Administration (GSA), would first construct a temporary secure perimeter fence/concrete barrier around the affected section of the POE. The remaining DAP Phase 1 components will be constructed on federal property outside of and beyond the temporary secure perimeter fence/concrete barrier. DAP Phase 1 project components are depicted on the attached drawings and include but are not limited to:

- New northbound departure embankment.
- Removal and replacement of main POE security perimeter fence, as indicated.
- New northbound bridge rolling gate and operator.
- New and replacement roadway lighting within POE perimeter.
- New concrete pavement section.
- Modification of drainage between existing pavement and new northbound bridge.
- New pavement markings, delineators, signage, and special traffic control devices required for approach to MEP units.

These items were included in the 30% DAP PS&E Submittal transmitted to CBP and GSA on October 6, 2025. They have been reviewed and commented on by CBP and GSA.

After all other components of the DAP Project are completed and the new permanent secure perimeter fence is in place, the temporary secure perimeter fence/concrete barrier will be removed.

DAP Phase 1 will take place as a part of construction of the new northbound bridge, expected to begin in January 2027, and it will be completed prior to the opening of the new bridge, expected in September 2027. The components of DAP Phase 1 are standard engineering and construction elements and are not expected to pose any significant challenges. The City will coordinate closely with CBP and GSA throughout DAP Phase 1. Construction is anticipated to take approximately nine months. The cost of DAP Phase 1 is estimated to be $1.5 million.

The second construction contract, DAP Phase 1A, will comprise the Special Systems construction components of the DAP Project. DAP Phase 1A will be constructed on the federal property within the temporary operational secure perimeter. DAP Phase 1A project components include but are not limited to:

- Four new lanes of MEP Early Read Equipment to be installed directly in front of the existing MEP unit structures.
    - Required infrastructure connection to the existing NII control building, operational testing. and acceptance by CBP are included in this item.
- New Closed-Circuit Television (CCTV) cameras and associated equipment as required by the CBP Design Guide for security and monitoring of the new northbound bridge and POE gate.
    - Required infrastructure connection to the existing POE CCTV system, operational testing, and acceptance by CBP are included in this item.

DRAFT

AMERICAN OVERSIGHT

	These items were not included in the October 30% DAP PS&E Submittal and will require multiple design review submittals and approvals prior to construction. Rapiscan Systems Inc. will provide the required details for installation of the MEP Early Read Equipment. SEA/JMT will provide the construction plans and will utilize TxDOT standard designs and drawings where possible for the CCTV equipment. The City will coordinate closely with CBP and GSA throughout DAP Phase 1A. Construction is anticipated to take approximately three months. The cost of DAP Phase 1A is estimated to be $1.5 million. The City will donate all aspects of the DAP Project to CBP and/or GSA upon completion.
Estimated Cost	$3.0 million
Submission Date	To be determined upon City approval

II. Operational Implications

- Operational Impact: This DAP Project will not pose any adverse impact to existing local and regional CBP operations. To the contrary, by enabling the completion of the World Trade Bridge Expansion Project, it will present measurable CBP operational benefits.

- Funding & Financing Strategy (Operational): This DAP Project will have no impact on CBP's operating costs. Any costs to CBP for equipment and technology would be minimal. The DAP Project's cost is already included in the Expansion Project's overall cost of $31 million. The City will fund the Expansion Project through revenue bonds serviced through funds generated by the existing toll structure used on southbound traffic at the City's bridges, augmented by any grants that the City may obtain.

- Health & Safety Requirements: This DAP Project will have no impact on employee or public health. By enabling the completion of the World Trade Bridge Expansion Project, it will facilitate safety by expanding the number of regular northbound lanes entering the pre-primary MEP area from 2 to 4, thus easing congestion, and by eliminating the 'S' curve at the end of the existing bridge. The new bridge also will offer CBP the option to separate different types of traffic into dedicated lanes if it wishes to do so.

- Economic & Community Benefits: By enabling the completion of the World Trade Bridge Expansion Project, this DAP Project will present very significant local, regional, and national economic and community benefits. The Expansion Project will facilitate throughput at the World Trade Bridge, yielding reduced wait times and enhancing trade. The World Trade Bridge is the lynchpin of Port Laredo, which crossed $340 billion in trade in 2024, and was growing by over 4% year over year through September 2025.

- Community Support: The Expansion Project, of which this DAP Project is a critical component, has very broad support among local and regional stakeholders, including the private sector which is investing hundreds of millions of dollars to expand the already massive warehousing and transshipment facilities servicing the World Trade Bridge.

DRAFT

AMERICAN OVERSIGHT

- Other Agency Support for Operations: This DAP Project will not require any support from agencies other than CBP and GSA. The World Trade Bridge Expansion Project is being coordinated with the State of Tamaulipas and the Mexican Federal Government. It is anticipated that diplomatic notes will be exchanged prior to the start of the bridge construction.

- Project Duration & Timelines: Both DAP Phase 1 and DAP Phase 1A will take place in the spring/summer of 2027, with each Phase operating on its own timeline. Construction of DAP Phase 1 is estimated to take nine months and construction of DAP Phase 1A is estimated to take three months. DAP Phase 1 will pose no adverse impact on CBP operations, and DAP Phase 1A will be specifically designed to pose no to minimal adverse impact on CBP operations throughout its duration.

III. Technical Implications

- Funding & Financing Strategy (Technical): The DAP Project's cost is already included in the Expansion Project's overall cost of $31 million. The City will fund the DAP Project through revenue bonds serviced through funds generated by the existing toll structure used on southbound traffic at the City's bridges, augmented by any grants that the City may obtain.

- Real Estate Implications: This DAP Project requires no real estate. It will take place entirely on federal property inside the POE footprint. The City of Laredo will be acquiring additional property outside of POE footprint after the completion of the NEPA documentation, for construction of the new northbound bridge and departure roadway.

- Environmental & Cultural Resource Implications: The Expansion Project, of which this DAP Project is a critical component, is the subject of an ongoing NEPA review led by FHWA with support by TxDOT and in which other federal and Texas state agencies are involved. Per the Presidential Permit and NEPA, this review process must be concluded before construction. The City anticipates that a Finding of No Significant Impact will be issued in May 2026. It is not anticipated that this DAP Project presents any potential to affect cultural or historic resources.

- Technical Feasibility: This DAP Project is technically feasible. It fits within the site footprint of the POE and it includes all infrastructure and technology components. It complies with all applicable laws, regulations, and technical and security standards. It is compatible with existing equipment and technologies and established securities and protocols.

- Planning Implications: The Expansion Project, of which this DAP Project is a critical component, is strongly supported by CBP. CBP installed the new MEPs to align with the new bridge in anticipation of the completion of the Expansion Project. CBP's decision in late 2025 to relocate the Early Read Equipment to directly in front of the MEPs required substantial revision of the initial design of the DAP Project and created the conditions for separating the Project into two construction contracts in order to meet the international commitments for completion of the project. Given the minimal expense to CBP, this DAP Project is consistent with CBP's current list of out-year investment priorities. Similarly, given the minimal expense to GSA, it comports with the out-year planning priorities of GSA. It has no impact on any other of CBP's interagency and international partners. The planning and delivery schedule is both reasonable and accurate.

DRAFT

AMERICAN OVERSIGHT

- Proposal Support: The Expansion Project, of which this DAP Project is a critical component, has the strong support of local public sector entities such as the Laredo & Webb County Area Metropolitan Planning Organization (LWCAMPO) and the Webb County-City of Laredo Regional Mobility Authority (WC-CL RMA). It is supported by TxDOT. Since 2022, the City has chaired an Inter-Agency Working Group on the Expansion Project with the regular participation of CBP, GSA, FHWA, and TxDOT and the as-needed participation of other agencies such as USIBWC. The Expansion Project also has the strong support of relevant members of the Texas Congressional delegation in Washington, D.C.

DRAFT

AMERICAN OVERSIGHT

Jared Casperson
Branch Chief, Donations Acceptance Program
Office of Field Operations
U.S. Customs and Border Protection
1300 Pennsylvania Avenue, NW
Washington, D.C. 20229

January ??, 2026

Mr. Casperson:

I am attaching the City of Laredo's Proposal to Amend the Application for the Small-Scale Donation Acceptance Program (DAP) Project for the Laredo World Trade Bridge dated February 5, 2025, and received by U.S. Customs and Border Protection (CBP) on February 18, 2025. The City of Laredo received notification on March 26, 2025, that CBP had tentatively selected the City's Application to partner under DAP. Upon notification, the City immediately contacted the DAP Program Manager, Maria Diaz, who set up monthly meetings for the DAP Project.

This DAP Project is a critical component of the Laredo World Trade Bridge Expansion Project. It is needed to connect the new northbound bridge span with the pre-processing area of the federal Port of Entry. As the World Trade Bridge is America's Number 1 commercial port, it is vitally important for this project to move forward without delay.

The City is submitting this amendment proposal because the Bridge Expansion Project and the Special Systems portion of the DAP Project are in different stages of design development and have different timelines for delivery.

- The Bridge Expansion Project has been under development since 2022, and the City will be submitting the Final Plans, Specifications, and Estimates (PS&E) to the Texas Department of Transportation (TxDOT) in February 2026. It is anticipated that TxDOT and the Federal Highway Administration will approve the project for letting in August 2026.
- The DAP Project began in April 2025, and the City immediately started incorporating CBP's requirements into the Bridge Expansion Project. However, in August 2025, CBP notified the City that it was investigating moving the location of the Multi-Energy Portal (MEP) Early Read Equipment and the DAP design was put on hold, while the Bridge Expansion Project proceeded. In October 2025, when the DAP Project was at the 30% PS&E stage, CBP announced that it had approved a new location for the Early Read Equipment, which are considered Special Systems.

The decision to relocate the Early Read Equipment has had a profound impact on the both the Bridge Expansion and DAP Projects. The City and CBP are now facing a decision point. Fortunately, the relocation of the Early Read Equipment facilitates the DAP Project being divided into two separate construction contracts. The City's Team has determined that dividing the DAP Project would be a much more efficient approach. This will allow for the main portion of the Bridge Expansion Contract (including DAP Phase 1) to proceed and include the DAP elements outside of the temporary security

DRAFT

AMERICAN OVERSIGHT

perimeter without a delay in the construction timetable. Meanwhile the Special Systems part of the DAP Project (Phase 1A) can be developed and approved for work inside the temporary security perimeter of the POE. Once the design of Phase 1A is finalized and approved by CBP, is anticipated that a CBP **approved** contractor will install the equipment within the temporary security perimeter of the POE.

To keep the Expansion Project moving as efficiently as possible, the City requests that CBP approve this amendment to the DAP Project and work with the City and its Team on how to proceed with two construction projects under a single Donation Acceptance Agreement (DAA). If you have any questions, please contact either Elsa Hinojosa, Bridge Director, or Sid Mielke, Senior Project Manager.

Sincerely,

Joseph Neeb
City Manager
City of Laredo


Contact Information

Elsa Hinojosa, Bridge Director
Laredo International Bridge System Division
Tel:
Cell:
Email: mhinojosa@ci.laredo.tx.us

Sid Mielke, P.E., Senior Project Manager
Structural Engineering Associates, a JMT
Tel: 210-735-9202
Cell: 210-861-3126
Email: smielke@seatx.com

DRAFT

AMERICAN OVERSIGHT

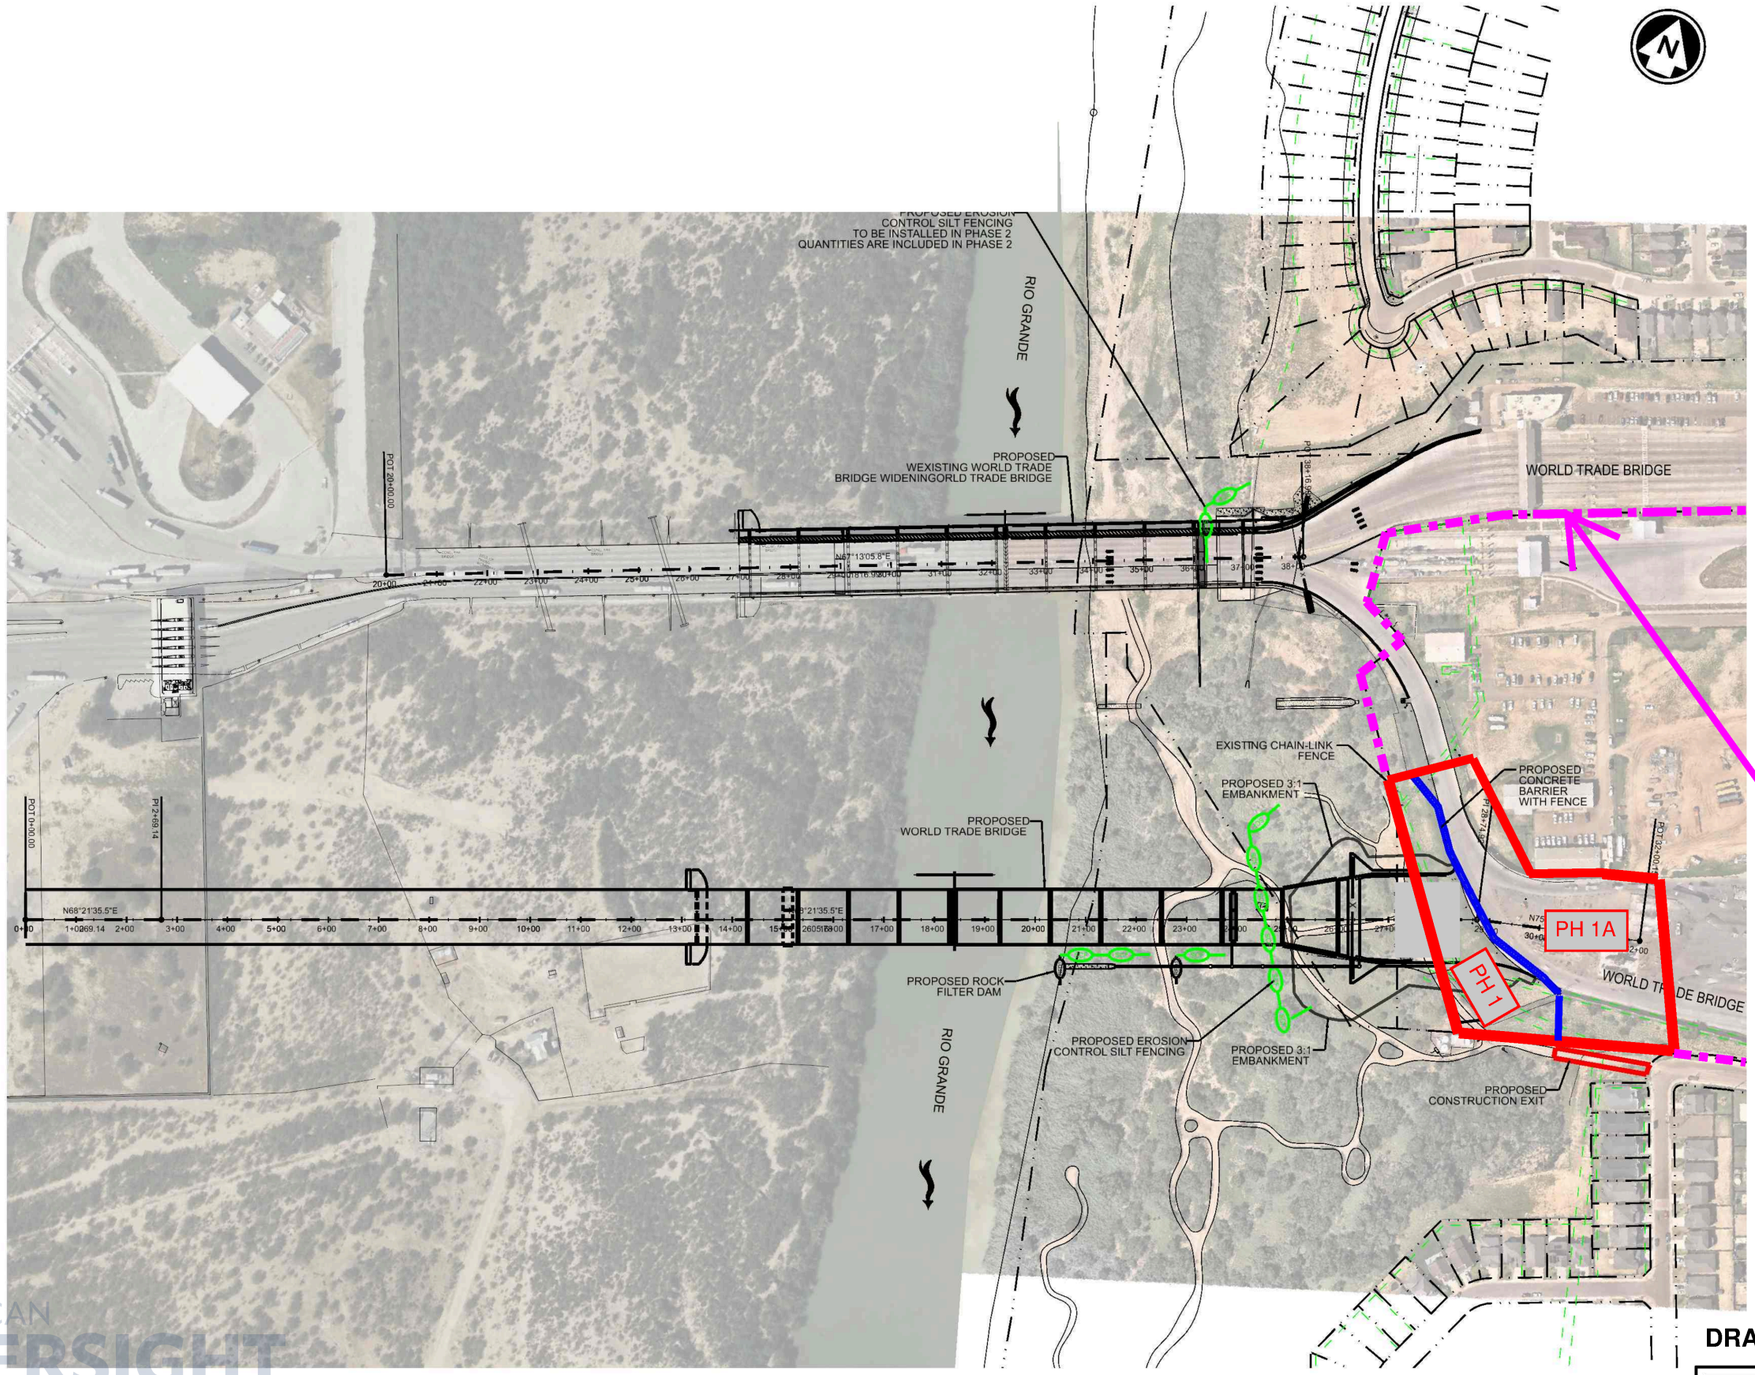

NOTES:
PLACE TEMPORARY SEEDING IN EMBANKMENT AREAS SHOWN ON GRADING SHEETS

DRAFT DAP EXHIBIT

INTERIM REVIEW

THIS DOCUMENT HAS BEEN RELEASED FOR INTERIM REVIEW PURPOSES ONLY (NOT FOR CONSTRUCTION), UNDER THE AUTHORITY OF

SIDNEY A. MIELKE, # 60799
JANUARY 11, 2026

STRUCTURAL ENGINEERING ASSOCIATES
A JACOBS COMPANY
TEXAS REGISTERED ENGINEERING FIRM F-199

KCI TECHNOLOGIES, INC.
2806 W. BITTERS RD. - SUITE 218
SAN ANTONIO, TX 78248 - 210.641.9999
TEXAS REGISTERED ENGINEERING FIRM
TBPE FIRM No. F-10573
www.kci.com

CITY OF LAREDO
TEXAS

WORLD TRADE
INTERNATIONAL BRIDGE
EXPANSION PROJECT

DAP PROJECT PH 1 & PH 1A DELINEATION IN OVERALL WTB EXPANSION PROJECT

SHEET 1 OF 1

DGN:	FED. RD. DIV. NO.	STATE	FEDERAL AID PROJECT NO.			HIGHWAY NO.
CHK DGN:		TEXAS	----------			IH 69 W
DWN:	CONT.	SECT.	SUB SECT.	CONT. NO.	JOB NO.	SHEET NO.
CHK DWG:	LAR	WEBB	0922	33	213	

TXMAYOR-26-0489-A-000506

© 2025 Microsoft Corporation © 2025 Maxar ©CNES (2025) Distribution Airbus DS

AMERICAN OVERSIGHT

PLOTTED BY: Josue.Chavez
PLOTTED SCALE: 1:300.001
PEN TABLE: WTB_PEN.TBL
PLOT DRIVER: pdf-c.pltcfg
PLOTTED ON: 9/24/2025 @ 4:31:42 PM
DESIGN FILENAME: c:\dms\kci-projects_02\josue.chavez@kci.com\dms939701955_TCP_SW3P_PHASE1.dgn

From: Mielke, Sid <smielke@seatx.com>
Sent: Sunday, January 11, 2026 9:49 PM EST
To: Jared Casperson <jared.casperson@cbp.dhs.gov>; Maria C. Diaz <MARIA.C.DIAZ@cbp.dhs.gov>; Jared Bradley <jared.bradley@gsa.gov>; JosephNeeb <jneeb@ci.laredo.tx.us>
CC: Jose Valdez, Jr. <jvaldez5@ci.laredo.tx.us>; Steve Landin <selandin@ci.laredo.tx.us>; rchavez@ci.laredo.tx.us <rchavez@ci.laredo.tx.us>; Elsa Hinojosa <mhinojosa1@ci.laredo.tx.us>; jrichard@ci.laredo.tx.us <jrichard@ci.laredo.tx.us>; jim . king <jim.king@kingadvising.com>; randolphdavide <randolphdavide@aol.com>; Covarrubias, Martin <mcovarrubias@seatx.com>; Williamson, JR <jwilliamson@seatx.com>
Subject: WTB EXPANSION PROJECT - Amendment Request for DAP Application
Attachment(s): "A-WTB EXP - Draft DAP Amendment -- 01-09-26.pdf","B-WTB EXP - DRAFT Cover ltr - 01-09-26.pdf","C-WTB EXP DAP PROJECT DELINEATION - DRAFT 01-11-2026.pdf"

CAUTION: This email originated from outside your organization. Exercise caution when opening attachments or clicking links, especially from unknown senders.

To All,

As per the discussion during our two previous DAP Project Team meetings, find attached three draft files:

1. Draft DAP Amendment document
2. Draft Cover Letter
3. Draft Project Delineation Plan

We are submitting these draft documents, in PDF format, so that the appropriate individuals from both the federal government (DAP Program) and the City of Laredo can begin their review and comment. As has been discussed this request for an amendment and the use of two construction contracts within the same DAP Agreement is not the norm, however, as we have discussed this approach will enable to larger WTB Expansion Project to continue along the current timeline and also complete the proposed Phase 1A Special Systems portion of the DAP Agreement be reviewed, approved and completed alongside the larger Phase 1 portion of the DAP.

We appreciate the prompt attention to this request for review and comment, in anticipation of finalizing the document and obtaining the required approvals by DAP Program officials, and the City Council of Laredo, Texas.

As always, we are available to provide any answers or clarifications.

Thank you,

Sidney "Sid" A. Mielke, P.E. Senior Project Manager

A JMT DIVISION

3838 NW Loop 410, San Antonio, TX 78229
P: (210)735-9202
C (210)861-3126
E:smielke@seatx.com

This message is intended for the use of the individual or entity to which it is addressed and may contain information that is confidential, privileged and exempt from disclosure under applicable law. If the reader of this message is not the intended recipient or the employee or agent of the intended recipient, you are hereby notified that any dissemination, distribution, or copying of this communication is strictly prohibited. If you have received this communication in error, please contact the sender immediately and delete it from your system.

Thank You.

AMERICAN OVERSIGHT

U.S. Customs and Border Protection

Donations Acceptance Program

Small-Scale Donation Proposal Process Guide

Purpose and Key Process Highlights

This document informs and educates stakeholders regarding the CBP Donation Acceptance Program's (DAP) process for accepting and evaluating proposals that are expected to **cost $5 million or less** and are of minimal size, scope and complexity. The small-scale donation proposal process is a new offering and avenue for stakeholders to invest in and expedite smaller-scale/high impact border infrastructure, technology and other related improvements. Proposals that qualify as small-scale (see checklist below), **may be submitted year-round** and in turn, **evaluated 60 to 70 percent faster** than proposals submitted during the DAP's annual cycle for large-scale proposals.

Small-Scale Applicability Checklist

In addition to costing an estimated $5 million or less, proposals must meet each of the following checklist criteria to qualify under the small-scale donation proposal process. Please note that a final decision regarding the applicability of your proposal will be coordinated and approved by the DAP.

Criteria	Threshold	Applicable?
Environmental Compliance	No more than a Categorical Exclusion (CATEX) or minimal state-level environmental assessment, or both, required.	☒
Real Estate & Right-of-Way Acquisition	No additional real estate or right-of-way acquisition required on behalf of the sponsor.	☒
Upfront Funding & Financing	Upfront funding is available or easily attainable. No new tolling mechanism required.	☒
CBP Cost Impact	No, or minimal cost impact to CBP.	☒
CBP Staffing Impact	No additional staffing required.	☒
International & Interagency Coordination	International and/or interagency coordination is minimal, or is not required.	☒
Legal Implications	Proposal meets Section 482 legal requirements, no major legal concerns identified, as determine by the federal government.	☒

Proposal Development and Submission Guidance

Q: How should I develop and format my proposal and where should I submit it?
A: Please develop and format your proposal according to the template provided on the following page. Electronic proposals may be submitted year-round to dap@cbp.dhs.gov.

Q: How will my proposal be evaluated and when can I expect a determination?
A: Your proposal will be evaluated in keeping with the procedures and criteria located on cbp.gov/dap. The DAP will notify you of CBP's determination within 6-8 weeks of receiving your proposal.

Q: Who should I contact for assistance determining the applicability of my proposal or for other program or process-related questions?
A: Please contact the DAP directly at dap@cbp.dhs.gov.

DRAFT
AMERICAN OVERSIGHT

Donations Acceptance Program

Small-Scale Donation Proposal

I. Proposal Summary

Sponsor Name:	Mr. Joseph Neeb, City Manager, City of Laredo, Texas
Port of Entry:	Laredo World Trade Bridge Port of Entry
Proposal Background & Scope:	This is a proposal to amend the Small-Scale Donation Acceptance Program (DAP) Project that will connect the new northbound bridge being constructed as part of the Laredo World Trade Bridge Expansion Project to the pre-primary inspection area of the federal property at the Port of Entry (POE). The original proposal was tentatively selected by U.S. Customs and Border Protection (CBP) on March 26, 2025. This DAP Project is essential to the completion of this International Bridge Expansion Project, and the amendment is proposed to allow for the timely completion of the Expansion Project without unnecessary delays. The Expansion Project was issued a Presidential Permit on May 31, 2024. The World Trade Bridge Expansion Project will construct an additional eight-lane bridge for northbound traffic adjacent to the existing bridge. The Expansion Project will also construct an additional two lanes for southbound traffic on the north side of the existing bridge, which will be entirely on City owned property, outside of the POE and thus will not be part of this DAP Project. The Expansion Project is fully supported by CBP, as it will facilitate the throughput of traffic at the World Trade Bridge POE, the nation's number 1 commercial crossing. Planning for the Expansion Project is well underway. The City has submitted the Final Conceptual Plans and 2D HEC-RAS Flood Baseline Study to the U.S. Section of the U.S.-Mexico International Boundary and Water Commission (USIBWC). The City is preparing to transmit the Final Plans, Specifications, and Estimates (PS&E) Submittal to the Texas Department of Transportation (TxDOT) in February 2026. The Federal Highway Administration (FHWA) is the lead federal agency on the National Environmental Policy Act (NEPA) review, with the support of TxDOT; these agencies are reviewing the draft Environmental Assessment (EA), and a Finding of No Significant Impact (FONSI) is expected in early May 2026. The Mexican Federal Government supports the Expansion Project, and the State of Tamaulipas is the sponsor of the Mexican side and plans to start construction of their project in early 2026. As part of the Expansion Project, the City of Laredo will construct a new eight-lane bridge for northbound commercial traffic that will align with the Multi-Energy Portals (MEP) in the pre-primary inspection area of the POE. The original DAP Project Proposal envisioned a single Project to connect this new bridge to the pre-primary inspection area. This amended Proposal would divide the Project into two separate construction contracts. The first construction contract, DAP Phase 1, would consist of the main construction elements. It would be included in the TxDOT Final PS&E that covers the construction of the new northbound bridge, and it would

DRAFT

AMERICAN OVERSIGHT

encompass the DAP Project components required to tie the bridge to the existing northbound POE area. The City, working with CBP and the U.S. General Services Administration (GSA), would first construct a temporary secure perimeter fence/concrete barrier around the affected section of the POE. The remaining DAP Phase 1 components will be constructed on federal property outside of and beyond the temporary secure perimeter fence/concrete barrier. DAP Phase 1 project components are depicted on the attached drawings and include but are not limited to:

- New northbound departure embankment.
- Removal and replacement of main POE security perimeter fence, as indicated.
- New northbound bridge rolling gate and operator.
- New and replacement roadway lighting within POE perimeter.
- New concrete pavement section.
- Modification of drainage between existing pavement and new northbound bridge.
- New pavement markings, delineators, signage, and special traffic control devices required for approach to MEP units.

These items were included in the 30% DAP PS&E Submittal transmitted to CBP and GSA on October 6, 2025. They have been reviewed and commented on by CBP and GSA.

After all other components of the DAP Project are completed and the new permanent secure perimeter fence is in place, the temporary secure perimeter fence/concrete barrier will be removed.

DAP Phase 1 will take place as a part of construction of the new northbound bridge, expected to begin in January 2027, and it will be completed prior to the opening of the new bridge, expected in September 2027. The components of DAP Phase 1 are standard engineering and construction elements and are not expected to pose any significant challenges. The City will coordinate closely with CBP and GSA throughout DAP Phase 1. Construction is anticipated to take approximately nine months. The cost of DAP Phase 1 is estimated to be $1.5 million.

The second construction contract, DAP Phase 1A, will comprise the Special Systems construction components of the DAP Project. DAP Phase 1A will be constructed on the federal property within the temporary operational secure perimeter. DAP Phase 1A project components include but are not limited to:

- Four new lanes of MEP Early Read Equipment to be installed directly in front of the existing MEP unit structures.
    - Required infrastructure connection to the existing NII control building, operational testing. and acceptance by CBP are included in this item.
- New Closed-Circuit Television (CCTV) cameras and associated equipment as required by the CBP Design Guide for security and monitoring of the new northbound bridge and POE gate.
    - Required infrastructure connection to the existing POE CCTV system, operational testing, and acceptance by CBP are included in this item.

DRAFT

AMERICAN OVERSIGHT

	These items were not included in the October 30% DAP PS&E Submittal and will require multiple design review submittals and approvals prior to construction. Rapiscan Systems Inc. will provide the required details for installation of the MEP Early Read Equipment. SEA/JMT will provide the construction plans and will utilize TxDOT standard designs and drawings where possible for the CCTV equipment. The City will coordinate closely with CBP and GSA throughout DAP Phase 1A. Construction is anticipated to take approximately three months. The cost of DAP Phase 1A is estimated to be $1.5 million. The City will donate all aspects of the DAP Project to CBP and/or GSA upon completion.
Estimated Cost	$3.0 million
Submission Date	To be determined upon City approval

II. Operational Implications

- Operational Impact: This DAP Project will not pose any adverse impact to existing local and regional CBP operations. To the contrary, by enabling the completion of the World Trade Bridge Expansion Project, it will present measurable CBP operational benefits.

- Funding & Financing Strategy (Operational): This DAP Project will have no impact on CBP's operating costs. Any costs to CBP for equipment and technology would be minimal. The DAP Project's cost is already included in the Expansion Project's overall cost of $31 million. The City will fund the Expansion Project through revenue bonds serviced through funds generated by the existing toll structure used on southbound traffic at the City's bridges, augmented by any grants that the City may obtain.

- Health & Safety Requirements: This DAP Project will have no impact on employee or public health. By enabling the completion of the World Trade Bridge Expansion Project, it will facilitate safety by expanding the number of regular northbound lanes entering the pre-primary MEP area from 2 to 4, thus easing congestion, and by eliminating the 'S' curve at the end of the existing bridge. The new bridge also will offer CBP the option to separate different types of traffic into dedicated lanes if it wishes to do so.

- Economic & Community Benefits: By enabling the completion of the World Trade Bridge Expansion Project, this DAP Project will present very significant local, regional, and national economic and community benefits. The Expansion Project will facilitate throughput at the World Trade Bridge, yielding reduced wait times and enhancing trade. The World Trade Bridge is the lynchpin of Port Laredo, which crossed $340 billion in trade in 2024, and was growing by over 4% year over year through September 2025.

- Community Support: The Expansion Project, of which this DAP Project is a critical component, has very broad support among local and regional stakeholders, including the private sector which is investing hundreds of millions of dollars to expand the already massive warehousing and transshipment facilities servicing the World Trade Bridge.

DRAFT

AMERICAN OVERSIGHT

- Other Agency Support for Operations: This DAP Project will not require any support from agencies other than CBP and GSA. The World Trade Bridge Expansion Project is being coordinated with the State of Tamaulipas and the Mexican Federal Government. It is anticipated that diplomatic notes will be exchanged prior to the start of the bridge construction.

- Project Duration & Timelines: Both DAP Phase 1 and DAP Phase 1A will take place in the spring/summer of 2027, with each Phase operating on its own timeline. Construction of DAP Phase 1 is estimated to take nine months and construction of DAP Phase 1A is estimated to take three months. DAP Phase 1 will pose no adverse impact on CBP operations, and DAP Phase 1A will be specifically designed to pose no to minimal adverse impact on CBP operations throughout its duration.

III. Technical Implications

- Funding & Financing Strategy (Technical): The DAP Project's cost is already included in the Expansion Project's overall cost of $31 million. The City will fund the DAP Project through revenue bonds serviced through funds generated by the existing toll structure used on southbound traffic at the City's bridges, augmented by any grants that the City may obtain.

- Real Estate Implications: This DAP Project requires no real estate. It will take place entirely on federal property inside the POE footprint. The City of Laredo will be acquiring additional property outside of POE footprint after the completion of the NEPA documentation, for construction of the new northbound bridge and departure roadway.

- Environmental & Cultural Resource Implications: The Expansion Project, of which this DAP Project is a critical component, is the subject of an ongoing NEPA review led by FHWA with support by TxDOT and in which other federal and Texas state agencies are involved. Per the Presidential Permit and NEPA, this review process must be concluded before construction. The City anticipates that a Finding of No Significant Impact will be issued in May 2026. It is not anticipated that this DAP Project presents any potential to affect cultural or historic resources.

- Technical Feasibility: This DAP Project is technically feasible. It fits within the site footprint of the POE and it includes all infrastructure and technology components. It complies with all applicable laws, regulations, and technical and security standards. It is compatible with existing equipment and technologies and established securities and protocols.

- Planning Implications: The Expansion Project, of which this DAP Project is a critical component, is strongly supported by CBP. CBP installed the new MEPs to align with the new bridge in anticipation of the completion of the Expansion Project. CBP's decision in late 2025 to relocate the Early Read Equipment to directly in front of the MEPs required substantial revision of the initial design of the DAP Project and created the conditions for separating the Project into two construction contracts in order to meet the international commitments for completion of the project. Given the minimal expense to CBP, this DAP Project is consistent with CBP's current list of out-year investment priorities. Similarly, given the minimal expense to GSA, it comports with the out-year planning priorities of GSA. It has no impact on any other of CBP's interagency and international partners. The planning and delivery schedule is both reasonable and accurate.

DRAFT

AMERICAN OVERSIGHT

- Proposal Support: The Expansion Project, of which this DAP Project is a critical component, has the strong support of local public sector entities such as the Laredo & Webb County Area Metropolitan Planning Organization (LWCAMPO) and the Webb County-City of Laredo Regional Mobility Authority (WC-CL RMA). It is supported by TxDOT. Since 2022, the City has chaired an Inter-Agency Working Group on the Expansion Project with the regular participation of CBP, GSA, FHWA, and TxDOT and the as-needed participation of other agencies such as USIBWC. The Expansion Project also has the strong support of relevant members of the Texas Congressional delegation in Washington, D.C.

DRAFT

AMERICAN OVERSIGHT

Jared Casperson
Branch Chief, Donations Acceptance Program
Office of Field Operations
U.S. Customs and Border Protection
1300 Pennsylvania Avenue, NW
Washington, D.C. 20229

January ??, 2026

Mr. Casperson:

I am attaching the City of Laredo's Proposal to Amend the Application for the Small-Scale Donation Acceptance Program (DAP) Project for the Laredo World Trade Bridge dated February 5, 2025, and received by U.S. Customs and Border Protection (CBP) on February 18, 2025. The City of Laredo received notification on March 26, 2025, that CBP had tentatively selected the City's Application to partner under DAP. Upon notification, the City immediately contacted the DAP Program Manager, Maria Diaz, who set up monthly meetings for the DAP Project.

This DAP Project is a critical component of the Laredo World Trade Bridge Expansion Project. It is needed to connect the new northbound bridge span with the pre-processing area of the federal Port of Entry. As the World Trade Bridge is America's Number 1 commercial port, it is vitally important for this project to move forward without delay.

The City is submitting this amendment proposal because the Bridge Expansion Project and the Special Systems portion of the DAP Project are in different stages of design development and have different timelines for delivery.

- The Bridge Expansion Project has been under development since 2022, and the City will be submitting the Final Plans, Specifications, and Estimates (PS&E) to the Texas Department of Transportation (TxDOT) in February 2026. It is anticipated that TxDOT and the Federal Highway Administration will approve the project for letting in August 2026.
- The DAP Project began in April 2025, and the City immediately started incorporating CBP's requirements into the Bridge Expansion Project. However, in August 2025, CBP notified the City that it was investigating moving the location of the Multi-Energy Portal (MEP) Early Read Equipment and the DAP design was put on hold, while the Bridge Expansion Project proceeded. In October 2025, when the DAP Project was at the 30% PS&E stage, CBP announced that it had approved a new location for the Early Read Equipment, which are considered Special Systems.

The decision to relocate the Early Read Equipment has had a profound impact on the both the Bridge Expansion and DAP Projects. The City and CBP are now facing a decision point. Fortunately, the relocation of the Early Read Equipment facilitates the DAP Project being divided into two separate construction contracts. The City's Team has determined that dividing the DAP Project would be a much more efficient approach. This will allow for the main portion of the Bridge Expansion Contract (including DAP Phase 1) to proceed and include the DAP elements outside of the temporary security

DRAFT

AMERICAN OVERSIGHT

perimeter without a delay in the construction timetable. Meanwhile the Special Systems part of the DAP Project (Phase 1A) can be developed and approved for work inside the temporary security perimeter of the POE. Once the design of Phase 1A is finalized and approved by CBP, is anticipated that a CBP **approved** contractor will install the equipment within the temporary security perimeter of the POE.

To keep the Expansion Project moving as efficiently as possible, the City requests that CBP approve this amendment to the DAP Project and work with the City and its Team on how to proceed with two construction projects under a single Donation Acceptance Agreement (DAA). If you have any questions, please contact either Elsa Hinojosa, Bridge Director, or Sid Mielke, Senior Project Manager.

Sincerely,

Joseph Neeb
City Manager
City of Laredo


Contact Information

Elsa Hinojosa, Bridge Director
Laredo International Bridge System Division
Tel:
Cell:
Email: mhinojosa@ci.laredo.tx.us

Sid Mielke, P.E., Senior Project Manager
Structural Engineering Associates, a JMT
Tel: 210-735-9202
Cell: 210-861-3126
Email: smielke@seatx.com

DRAFT

AMERICAN OVERSIGHT

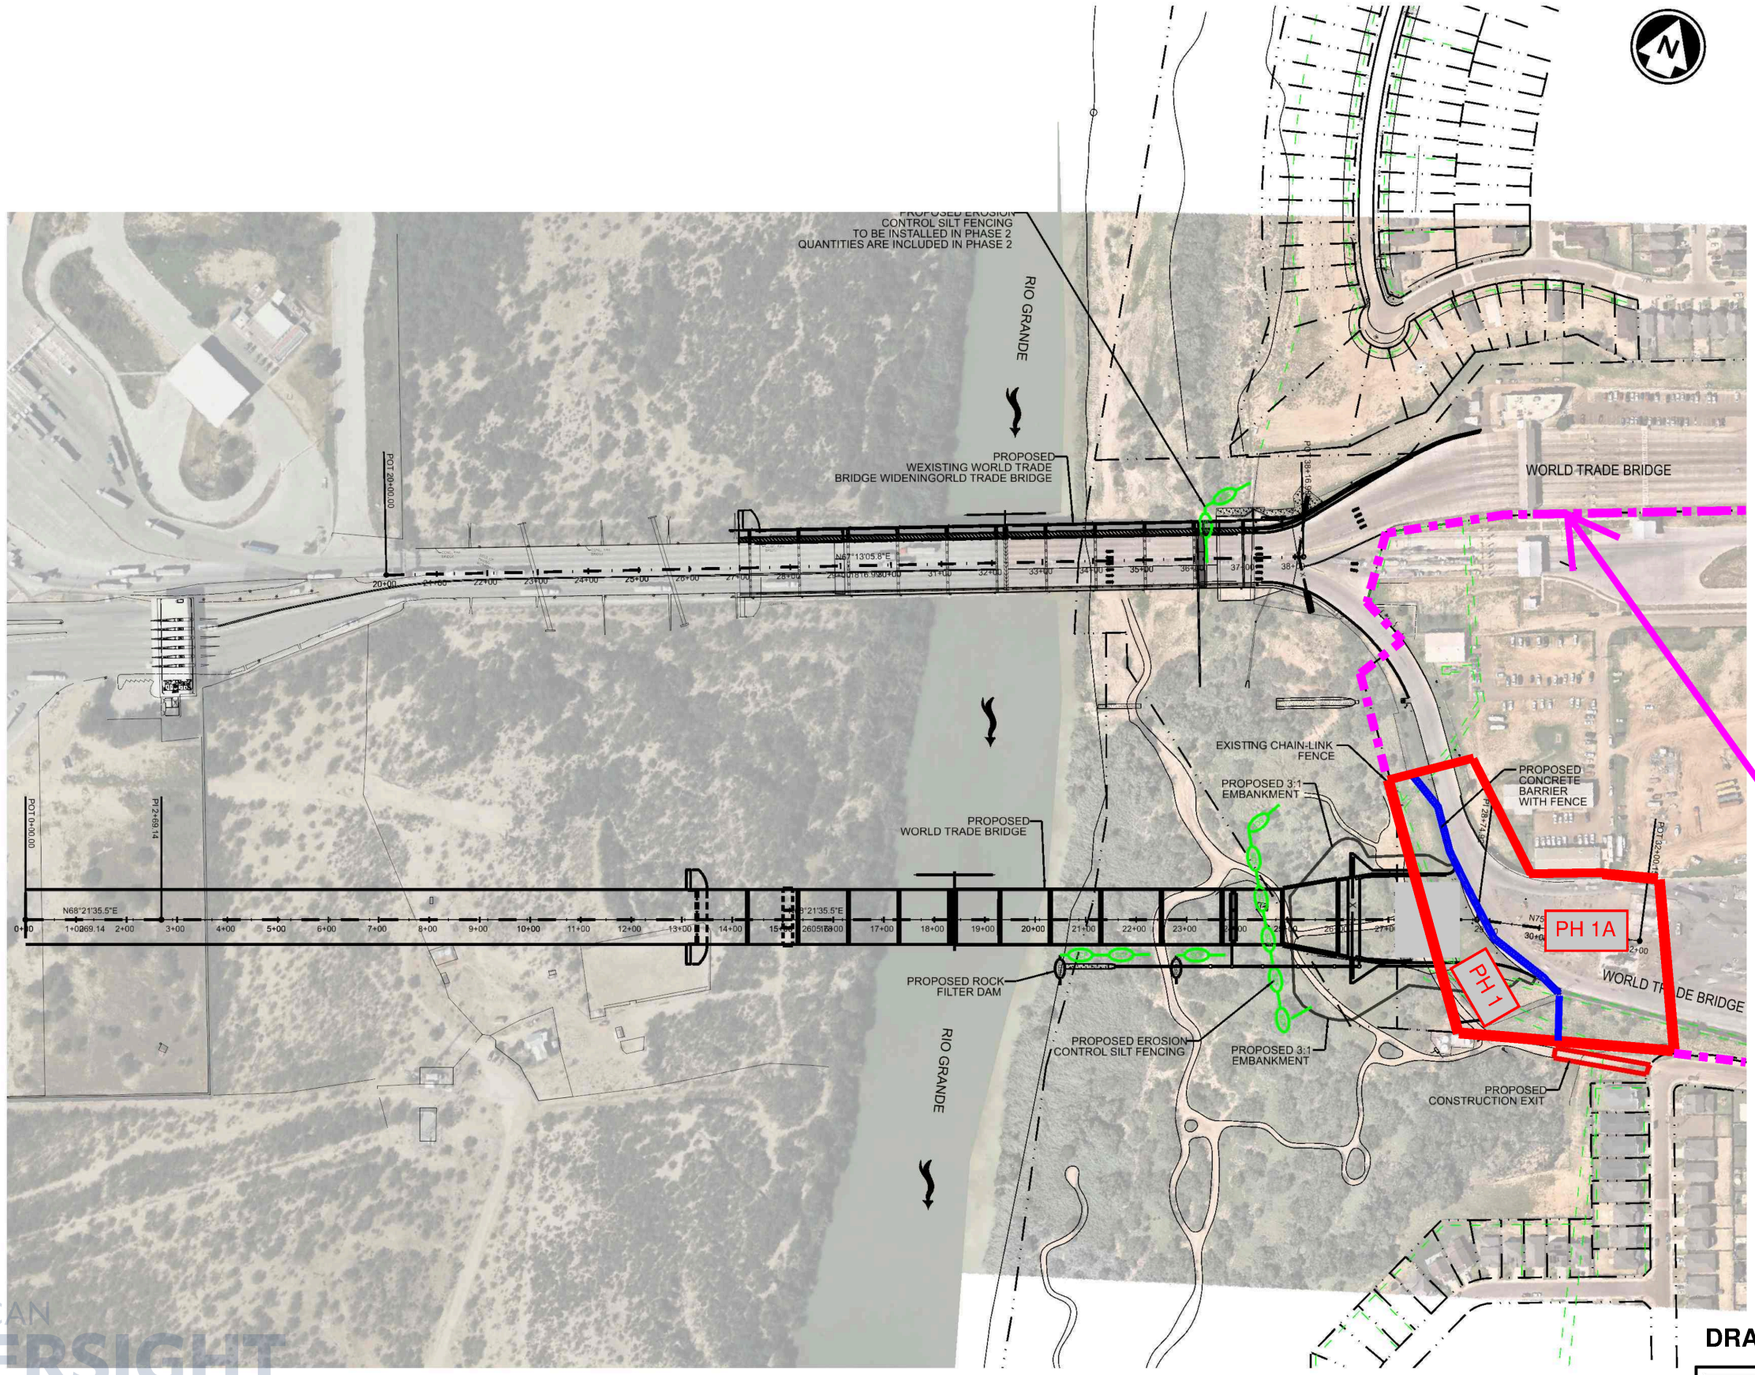

NOTES:
PLACE TEMPORARY SEEDING IN EMBANKMENT AREAS SHOWN ON GRADING SHEETS

DRAFT DAP EXHIBIT

INTERIM REVIEW

THIS DOCUMENT HAS BEEN RELEASED FOR INTERIM REVIEW PURPOSES ONLY (NOT FOR CONSTRUCTION), UNDER THE AUTHORITY OF

SIDNEY A. MIELKE, # 60799
JANUARY 11, 2026

STRUCTURAL ENGINEERING ASSOCIATES
A JACOBS COMPANY
TEXAS REGISTERED ENGINEERING FIRM F-199

KCI TECHNOLOGIES, INC.
2806 W. BITTERS RD. - SUITE 218
SAN ANTONIO, TX 78248 - 210.641.9999
TEXAS REGISTERED ENGINEERING FIRM
TBPE FIRM No. F-10573
www.kci.com

CITY OF LAREDO
TEXAS

WORLD TRADE
INTERNATIONAL BRIDGE
EXPANSION PROJECT

DAP PROJECT PH 1 & PH 1A DELINEATION IN OVERALL WTB EXPANSION PROJECT

SHEET 1 OF 1

DGN:	FED. RD. DIV. NO.	STATE	FEDERAL AID PROJECT NO.			HIGHWAY NO.
CHK DGN:		TEXAS	----------			IH 69 W
DSN:	REF.	CONTROL	SECTION	JOB NO.		SHEET NO.
CHK DWG:	LAR	WEBB	0922	33	213	

TXMAYOR-26-0489-A-000516

PLOTTED BY: Josue.Chavez
PLOTTED SCALE: 1:300.001
PEN TABLE: WTB_PEN.TBL
PLOT DRIVER: pdf-c.pltcfg
PLOTTED ON: 9/24/2025 @ 4:31:42 PM
DESIGN FILENAME: c:\dms\kci-projects_02\josue.chavez@kci.com\dms939701955_TCP_SW3P_PHASE1.dgn

AMERICAN OVERSIGHT
© 2025 Microsoft Corporation © 2025 Maxar ©CNES (2025) Distribution Airbus DS

From: Mielke, Sid <smielke@seatx.com>
Sent: Monday, January 12, 2026 4:39 PM EST
To: Atzel R. Chavez USBP Asst. Chief Patrol Agent - Laredo Sector <atzel.r.chavez@cbp.dhs.gov>
CC: Elsa Hinojosa <mhinojosa1@ci.laredo.tx.us>; jrichard@ci.laredo.tx.us <jrichard@ci.laredo.tx.us>; Elizabeth Estrada <eestrada@ci.laredo.tx.us>; Joseph Neeb <jneeb@ci.laredo.tx.us>; Covarrubias, Martin <mcovarrubias@seatx.com>; Williamson, JR <jwilliamson@seatx.com>; EdwardOchoa <edward.ochoa@kci.com>
Subject: WTB EXPANSION Project - Coordination for USBP Access - Construction and Permanent
Attachment(s): "WTB EXPANSION Project - Coordination for USBP Access - Construction and Permanent.msg"

Sender: smielke@seatx.com
Subject: WTB EXPANSION Project - Coordination for USBP Access - Construction and Permanent
Message-Id: <PH7PR20MB5089BBA5B8C26E061F039DB7BE81A@PH7PR20MB5089.namprd20.prod.outlook.com>
Recipient: jrichard@ci.laredo.tx.us

AMERICAN OVERSIGHT

From: Mielke, Sid <smielke@seatx.com>
Sent: Monday, January 12, 2026 4:39 PM EST
To: Atzel R. Chavez USBP Asst. Chief Patrol Agent - Laredo Sector <atzel.r.chavez@cbp.dhs.gov>
CC: Elsa Hinojosa <mhinojosa1@ci.laredo.tx.us>; jrichard@ci.laredo.tx.us <jrichard@ci.laredo.tx.us>; Elizabeth Estrada <eestrada@ci.laredo.tx.us>; Joseph Neeb <jneeb@ci.laredo.tx.us>; Covarrubias, Martin <mcovarrubias@seatx.com>; Williamson, JR <jwilliamson@seatx.com>; EdwardOchoa <edward.ochoa@kci.com>
Subject: WTB EXPANSION Project - Coordination for USBP Access - Construction and Permanent

CAUTION: This email originated from outside your organization. Exercise caution when opening attachments or clicking links, especially from unknown senders.

Greetings Mr. Chavez,

Thank you for taking my call this afternoon. As discussed I will be sending out a TEAMs meeting request to you and members of our team with the permission open to forward to others as necessary. Right now we are looking at next Tuesday 01-20-2026 beginning at 1:00 P.M. FYI, I likely will also invite members of CBP whom we have been working closely with during the design of this project to connect it properly to the existing POE>

Again, thanks for taking my call, and below is my contact information should anything arise between now and next Tuesday afternoon. The cell number is the fastest way to contact me.

Sidney "Sid" A. Mielke, P.E. Senior Project Manager

A JMT DIVISION

3838 NW Loop 410, San Antonio, TX 78229
P: (210)735-9202
C (210)861-3126
E:smielke@seatx.com

This message is intended for the use of the individual or entity to which it is addressed and may contain information that is confidential, privileged and exempt from disclosure under applicable law. If the reader of this message is not the intended recipient or the employee or agent of the intended recipient, you are hereby notified that any dissemination, distribution, or copying of this communication is strictly prohibited. If you have received this communication in error, please contact the sender immediately and delete it from your system.

Thank You.

AMERICAN OVERSIGHT

From: Mielke, Sid <smielke@seatx.com>
Sent: Monday, January 12, 2026 4:39 PM EST
To: Atzel R. Chavez USBP Asst. Chief Patrol Agent - Laredo Sector <atzel.r.chavez@cbp.dhs.gov>
CC: Elsa Hinojosa <mhinojosa1@ci.laredo.tx.us>; jrichard@ci.laredo.tx.us <jrichard@ci.laredo.tx.us>; Elizabeth Estrada <eestrada@ci.laredo.tx.us>; Joseph Neeb <jneeb@ci.laredo.tx.us>; Covarrubias, Martin <mcovarrubias@seatx.com>; Williamson, JR <jwilliamson@seatx.com>; EdwardOchoa <edward.ochoa@kci.com>
Subject: WTB EXPANSION Project - Coordination for USBP Access - Construction and Permanent

CAUTION: This email originated from outside your organization. Exercise caution when opening attachments or clicking links, especially from unknown senders.

Greetings Mr. Chavez,

Thank you for taking my call this afternoon. As discussed I will be sending out a TEAMs meeting request to you and members of our team with the permission open to forward to others as necessary. Right now we are looking at next Tuesday 01-20-2026 beginning at 1:00 P.M. FYI, I likely will also invite members of CBP whom we have been working closely with during the design of this project to connect it properly to the existing POE>

Again, thanks for taking my call, and below is my contact information should anything arise between now and next Tuesday afternoon. The cell number is the fastest way to contact me.

Sidney "Sid" A. Mielke, P.E. Senior Project Manager

A JMT DIVISION

3838 NW Loop 410, San Antonio, TX 78229
P: (210)735-9202
C (210)861-3126
E:smielke@seatx.com

This message is intended for the use of the individual or entity to which it is addressed and may contain information that is confidential, privileged and exempt from disclosure under applicable law. If the reader of this message is not the intended recipient or the employee or agent of the intended recipient, you are hereby notified that any dissemination, distribution, or copying of this communication is strictly prohibited. If you have received this communication in error, please contact the sender immediately and delete it from your system.

Thank You.

AMERICAN OVERSIGHT

From: Mielke, Sid <smielke@seatx.com>
Sent: Thursday, March 27, 2025 4:39 PM EDT
To: Maria C. Diaz <MARIA.C.DIAZ@cbp.dhs.gov>
CC: Jared Casperson <JARED.CASPERSON@cbp.dhs.gov>; Elizabeth Hamlett <elizabeth.f.hamlett@cbp.dhs.gov>; FLANAGAN, RYAN H <RYAN.H.FLANAGAN@cbp.dhs.gov>; David Cornelison <david.cornelison@gsa.gov>; MORRIS, JAYME <JAYME.MORRIS@cbp.dhs.gov>; Kimberly L. Cohen <kimberly.l.cohen@cbp.dhs.gov>; James. A. Lancaster <james.a.lancaster@associates.cbp.dhs.gov>; Joseph Neeb(jneeb@ci.laredo.tx.us) <jneeb@ci.laredo.tx.us>; Jose Valdez(jvaldez5@ci.laredo.tx.us) <jvaldez5@ci.laredo.tx.us>; Steve Landin <selandin@ci.laredo.tx.us>; rchavez@ci.laredo.tx.us <rchavez@ci.laredo.tx.us>; Elsa Hinojosa <mhinojosa1@ci.laredo.tx.us>; jrichard@ci.laredo.tx.us <jrichard@ci.laredo.tx.us>; Olga de Angel <odeangel@ci.laredo.tx.us>; Elizabeth Estrada <eestrada@ci.laredo.tx.us>; gsaavedra@ci.laredo.tx.us <gsaavedra@ci.laredo.tx.us>; Evelyn Gomez(egomez@ci.laredo.tx.us) <egomez@ci.laredo.tx.us>; jim . king <jim.king@kingadvising.com>; randolphdavide <randolphdavide@aol.com>; Romero, Adrian <aromero@seatx.com>; Covarrubias, Martin <mcovarrubias@seatx.com>; Kyle Gass <kyle.gass@kci.com>; edward.ochoa@kci.com <edward.ochoa@kci.com>
Subject: WTB Expansion Project - DAP Application Acceptance
Attachment(s): "WTB Expansion Project - DAP Application Acceptance.msg"

Sender: smielke@seatx.com
Subject: WTB Expansion Project - DAP Application Acceptance
Message-Id: <PH7PR20MB508971B05C97A5BA80F58E17BEA12@PH7PR20MB5089.namprd20.prod.outlook.com>
Recipient: jrichard@ci.laredo.tx.us

AMERICAN OVERSIGHT

From: Mielke, Sid <smielke@seatx.com>
Sent: Thursday, March 27, 2025 4:37 PM EDT
To: Maria C. Diaz <MARIA.C.DIAZ@cbp.dhs.gov>
CC: Jared Casperson <JARED.CASPERSON@cbp.dhs.gov>; Elizabeth Hamlett <elizabeth.f.hamlett@cbp.dhs.gov>; FLANAGAN, RYAN H <RYAN.H.FLANAGAN@cbp.dhs.gov>; David Cornelison <david.cornelison@gsa.gov>; MORRIS, JAYME <JAYME.MORRIS@cbp.dhs.gov>; Kimberly L. Cohen <kimberly.l.cohen@cbp.dhs.gov>; James. A. Lancaster <james.a.lancaster@associates.cbp.dhs.gov>; Joseph Neeb(jneeb@ci.laredo.tx.us) <jneeb@ci.laredo.tx.us>; Jose Valdez(jvaldez5@ci.laredo.tx.us) <jvaldez5@ci.laredo.tx.us>; Steve Landin <selandin@ci.laredo.tx.us>; rchavez@ci.laredo.tx.us <rchavez@ci.laredo.tx.us>; Elsa Hinojosa <mhinojosa1@ci.laredo.tx.us>; jrichard@ci.laredo.tx.us <jrichard@ci.laredo.tx.us>; Olga de Angel <odeangel@ci.laredo.tx.us>; Elizabeth Estrada <eestrada@ci.laredo.tx.us>; gsaavedra@ci.laredo.tx.us <gsaavedra@ci.laredo.tx.us>; Evelyn Gomez(egomez@ci.laredo.tx.us) <egomez@ci.laredo.tx.us>; jim . king <jim.king@kingadvising.com>; randolphdavide <randolphdavide@aol.com>; Romero, Adrian <aromero@seatx.com>; Covarrubias, Martin <mcovarrubias@seatx.com>; Kyle Gass <kyle.gass@kci.com>; edward.ochoa@kci.com <edward.ochoa@kci.com>
Subject: WTB Expansion Project - DAP Application Acceptance
Attachment(s): "FY25 WTB Expansion Proposal Acceptance Letter_FINAL.pdf"

CAUTION: This email originated from outside your organization. Exercise caution when opening attachments or clicking links, especially from unknown senders.

Greetings Maria,

We confirm receipt of the DAP application acceptance letter for the above noted project, and we look forward to the commencement of project development and coordination meetings for this project.

As you may be aware, this proposed DAP project is a portion of the larger World Trade Bridge Expansion Project, for which a Presidential Permit was issued in May 2024, and for which the NEPA clearance and design development is currently ongoing.

SEA/JMT is the prime consultant for the City of Laredo on the WTB EXP Project, and as such I will be the primary contact person for the DAP project as well. While our principal contacts with the City of Laredo are the city management team led by Mr. Joseph Neeb, the City Manager, the direct project development team includes the following persons:

- Sid Mielke, P.E., Senior Project Manager, SEA/JMT
- Elsa Hinojosa, International Bridge Director
- Kent Richard, Asst. International Bridge Director
- Olga de Angel, International Bridge Dept.
- Elizabeth Estrada, International Bridge Dept.
- Gloria Saavedra, P.E., Engineering Department, Project Manager
- Evelyn Gomez, Engineering Department
- Adrian Romero, P.E., SEA/JMT
- Martin R. Covarrubias, P.E., SEA/JMT
- Kyle Gass, P.E., KCI
- Edward Ochoa, P.E., KCI
- Jim King, King Advising
- David Randolph, King Advising

I have included all of our direct project team members in this email so that you will have their emails for contact purposes. Please contact me once the DAP team is prepared to schedule the initial project coordination and development virtual meeting.

Thanks,

Sidney "Sid" A. Mielke, P.E. Senior Project Manager

A JMT DIVISION

3838 NW Loop 410, San Antonio, TX 78229
P: (210)735-9202
C (210)861-3126
E:smielke@seatx.com

AMERICAN OVERSIGHT

1300 Pennsylvania Avenue, NW
Washington, DC 20229

U.S. Customs and Border Protection

March 26, 2025

Joseph Neeb
City Manager, City of Laredo
110 Houston St.
Laredo, TX 78040

Dear Mr. Neeb,

U.S. Customs and Border Protection (CBP) has completed its review of the small-scale donation project proposal at the World Trade Bridge (WTB) Port of Entry, received February 18, 2025, to participate in CBP's Donations Acceptance Program (DAP), as provided under Section 482 of the Homeland Security Act, 2002. After a multi-layered evaluation process of your proposal, CBP is pleased to announce that we have tentatively selected the City of Laredo's application to partner under the DAP.

CBP does not formally accept a donation until a Donation Acceptance Agreement (DAA) is executed. Until that time, the donation is in the pre-execution phase.

CBP will be following up with you to discuss the additional steps and details for the small-scale donation project at the WTB. For further program assistance or questions regarding next steps, please do not hesitate to contact me.

Regards,

RYAN H FLANAGAN

Digitally signed by RYAN H FLANAGAN
Date: 2025.03.26 14:52:19 -04'00'

Ryan H. Flanagan
Director, Alternative Funding Programs
Mission Support Directorate
Office of Field Operations
U.S. Customs and Border Protection
202-550-9566

AMERICAN OVERSIGHT

From: Mielke, Sid <smielke@seatx.com>
Sent: Thursday, March 27, 2025 4:37 PM EDT
To: Maria C. Diaz <MARIA.C.DIAZ@cbp.dhs.gov>
CC: Jared Casperson <JARED.CASPERSON@cbp.dhs.gov>; Elizabeth Hamlett <elizabeth.f.hamlett@cbp.dhs.gov>; FLANAGAN, RYAN H <RYAN.H.FLANAGAN@cbp.dhs.gov>; David Cornelison <david.cornelison@gsa.gov>; MORRIS, JAYME <JAYME.MORRIS@cbp.dhs.gov>; Kimberly L. Cohen <kimberly.l.cohen@cbp.dhs.gov>; James. A. Lancaster <james.a.lancaster@associates.cbp.dhs.gov>; Joseph Neeb(jneeb@ci.laredo.tx.us) <jneeb@ci.laredo.tx.us>; Jose Valdez(jvaldez5@ci.laredo.tx.us) <jvaldez5@ci.laredo.tx.us>; Steve Landin <selandin@ci.laredo.tx.us>; rchavez@ci.laredo.tx.us <rchavez@ci.laredo.tx.us>; Elsa Hinojosa <mhinojosa1@ci.laredo.tx.us>; jrichard@ci.laredo.tx.us <jrichard@ci.laredo.tx.us>; Olga de Angel <odeangel@ci.laredo.tx.us>; Elizabeth Estrada <eestrada@ci.laredo.tx.us>; gsaavedra@ci.laredo.tx.us <gsaavedra@ci.laredo.tx.us>; Evelyn Gomez(egomez@ci.laredo.tx.us) <egomez@ci.laredo.tx.us>; jim . king <jim.king@kingadvising.com>; randolphdavide <randolphdavide@aol.com>; Romero, Adrian <aromero@seatx.com>; Covarrubias, Martin <mcovarrubias@seatx.com>; Kyle Gass <kyle.gass@kci.com>; edward.ochoa@kci.com <edward.ochoa@kci.com>
Subject: WTB Expansion Project - DAP Application Acceptance
Attachment(s): "FY25 WTB Expansion Proposal Acceptance Letter_FINAL.pdf"

CAUTION: This email originated from outside your organization. Exercise caution when opening attachments or clicking links, especially from unknown senders.

Greetings Maria,

We confirm receipt of the DAP application acceptance letter for the above noted project, and we look forward to the commencement of project development and coordination meetings for this project.

As you may be aware, this proposed DAP project is a portion of the larger World Trade Bridge Expansion Project, for which a Presidential Permit was issued in May 2024, and for which the NEPA clearance and design development is currently ongoing.

SEA/JMT is the prime consultant for the City of Laredo on the WTB EXP Project, and as such I will be the primary contact person for the DAP project as well. While our principal contacts with the City of Laredo are the city management team led by Mr. Joseph Neeb, the City Manager, the direct project development team includes the following persons:

- Sid Mielke, P.E., Senior Project Manager, SEA/JMT
- Elsa Hinojosa, International Bridge Director
- Kent Richard, Asst. International Bridge Director
- Olga de Angel, International Bridge Dept.
- Elizabeth Estrada, International Bridge Dept.
- Gloria Saavedra, P.E., Engineering Department, Project Manager
- Evelyn Gomez, Engineering Department
- Adrian Romero, P.E., SEA/JMT
- Martin R. Covarrubias, P.E., SEA/JMT
- Kyle Gass, P.E., KCI
- Edward Ochoa, P.E., KCI
- Jim King, King Advising
- David Randolph, King Advising

I have included all of our direct project team members in this email so that you will have their emails for contact purposes. Please contact me once the DAP team is prepared to schedule the initial project coordination and development virtual meeting.

Thanks,

Sidney "Sid" A. Mielke, P.E. Senior Project Manager

A JMT DIVISION

3838 NW Loop 410, San Antonio, TX 78229
P: (210)735-9202
C (210)861-3126
E:smielke@seatx.com

AMERICAN OVERSIGHT

1300 Pennsylvania Avenue, NW
Washington, DC 20229

U.S. Customs and Border Protection

March 26, 2025

Joseph Neeb
City Manager, City of Laredo
110 Houston St.
Laredo, TX 78040

Dear Mr. Neeb,

U.S. Customs and Border Protection (CBP) has completed its review of the small-scale donation project proposal at the World Trade Bridge (WTB) Port of Entry, received February 18, 2025, to participate in CBP's Donations Acceptance Program (DAP), as provided under Section 482 of the Homeland Security Act, 2002. After a multi-layered evaluation process of your proposal, CBP is pleased to announce that we have tentatively selected the City of Laredo's application to partner under the DAP.

CBP does not formally accept a donation until a Donation Acceptance Agreement (DAA) is executed. Until that time, the donation is in the pre-execution phase.

CBP will be following up with you to discuss the additional steps and details for the small-scale donation project at the WTB. For further program assistance or questions regarding next steps, please do not hesitate to contact me.

Regards,

RYAN H FLANAGAN

Digitally signed by RYAN H FLANAGAN
Date: 2025.03.26 14:52:19 -04'00'

Ryan H. Flanagan
Director, Alternative Funding Programs
Mission Support Directorate
Office of Field Operations
U.S. Customs and Border Protection
202-550-9566

AMERICAN OVERSIGHT